




# HUME CAMPUS 2

## BUILDING 5

ISSUED FOR DA AMENDMENT No.02

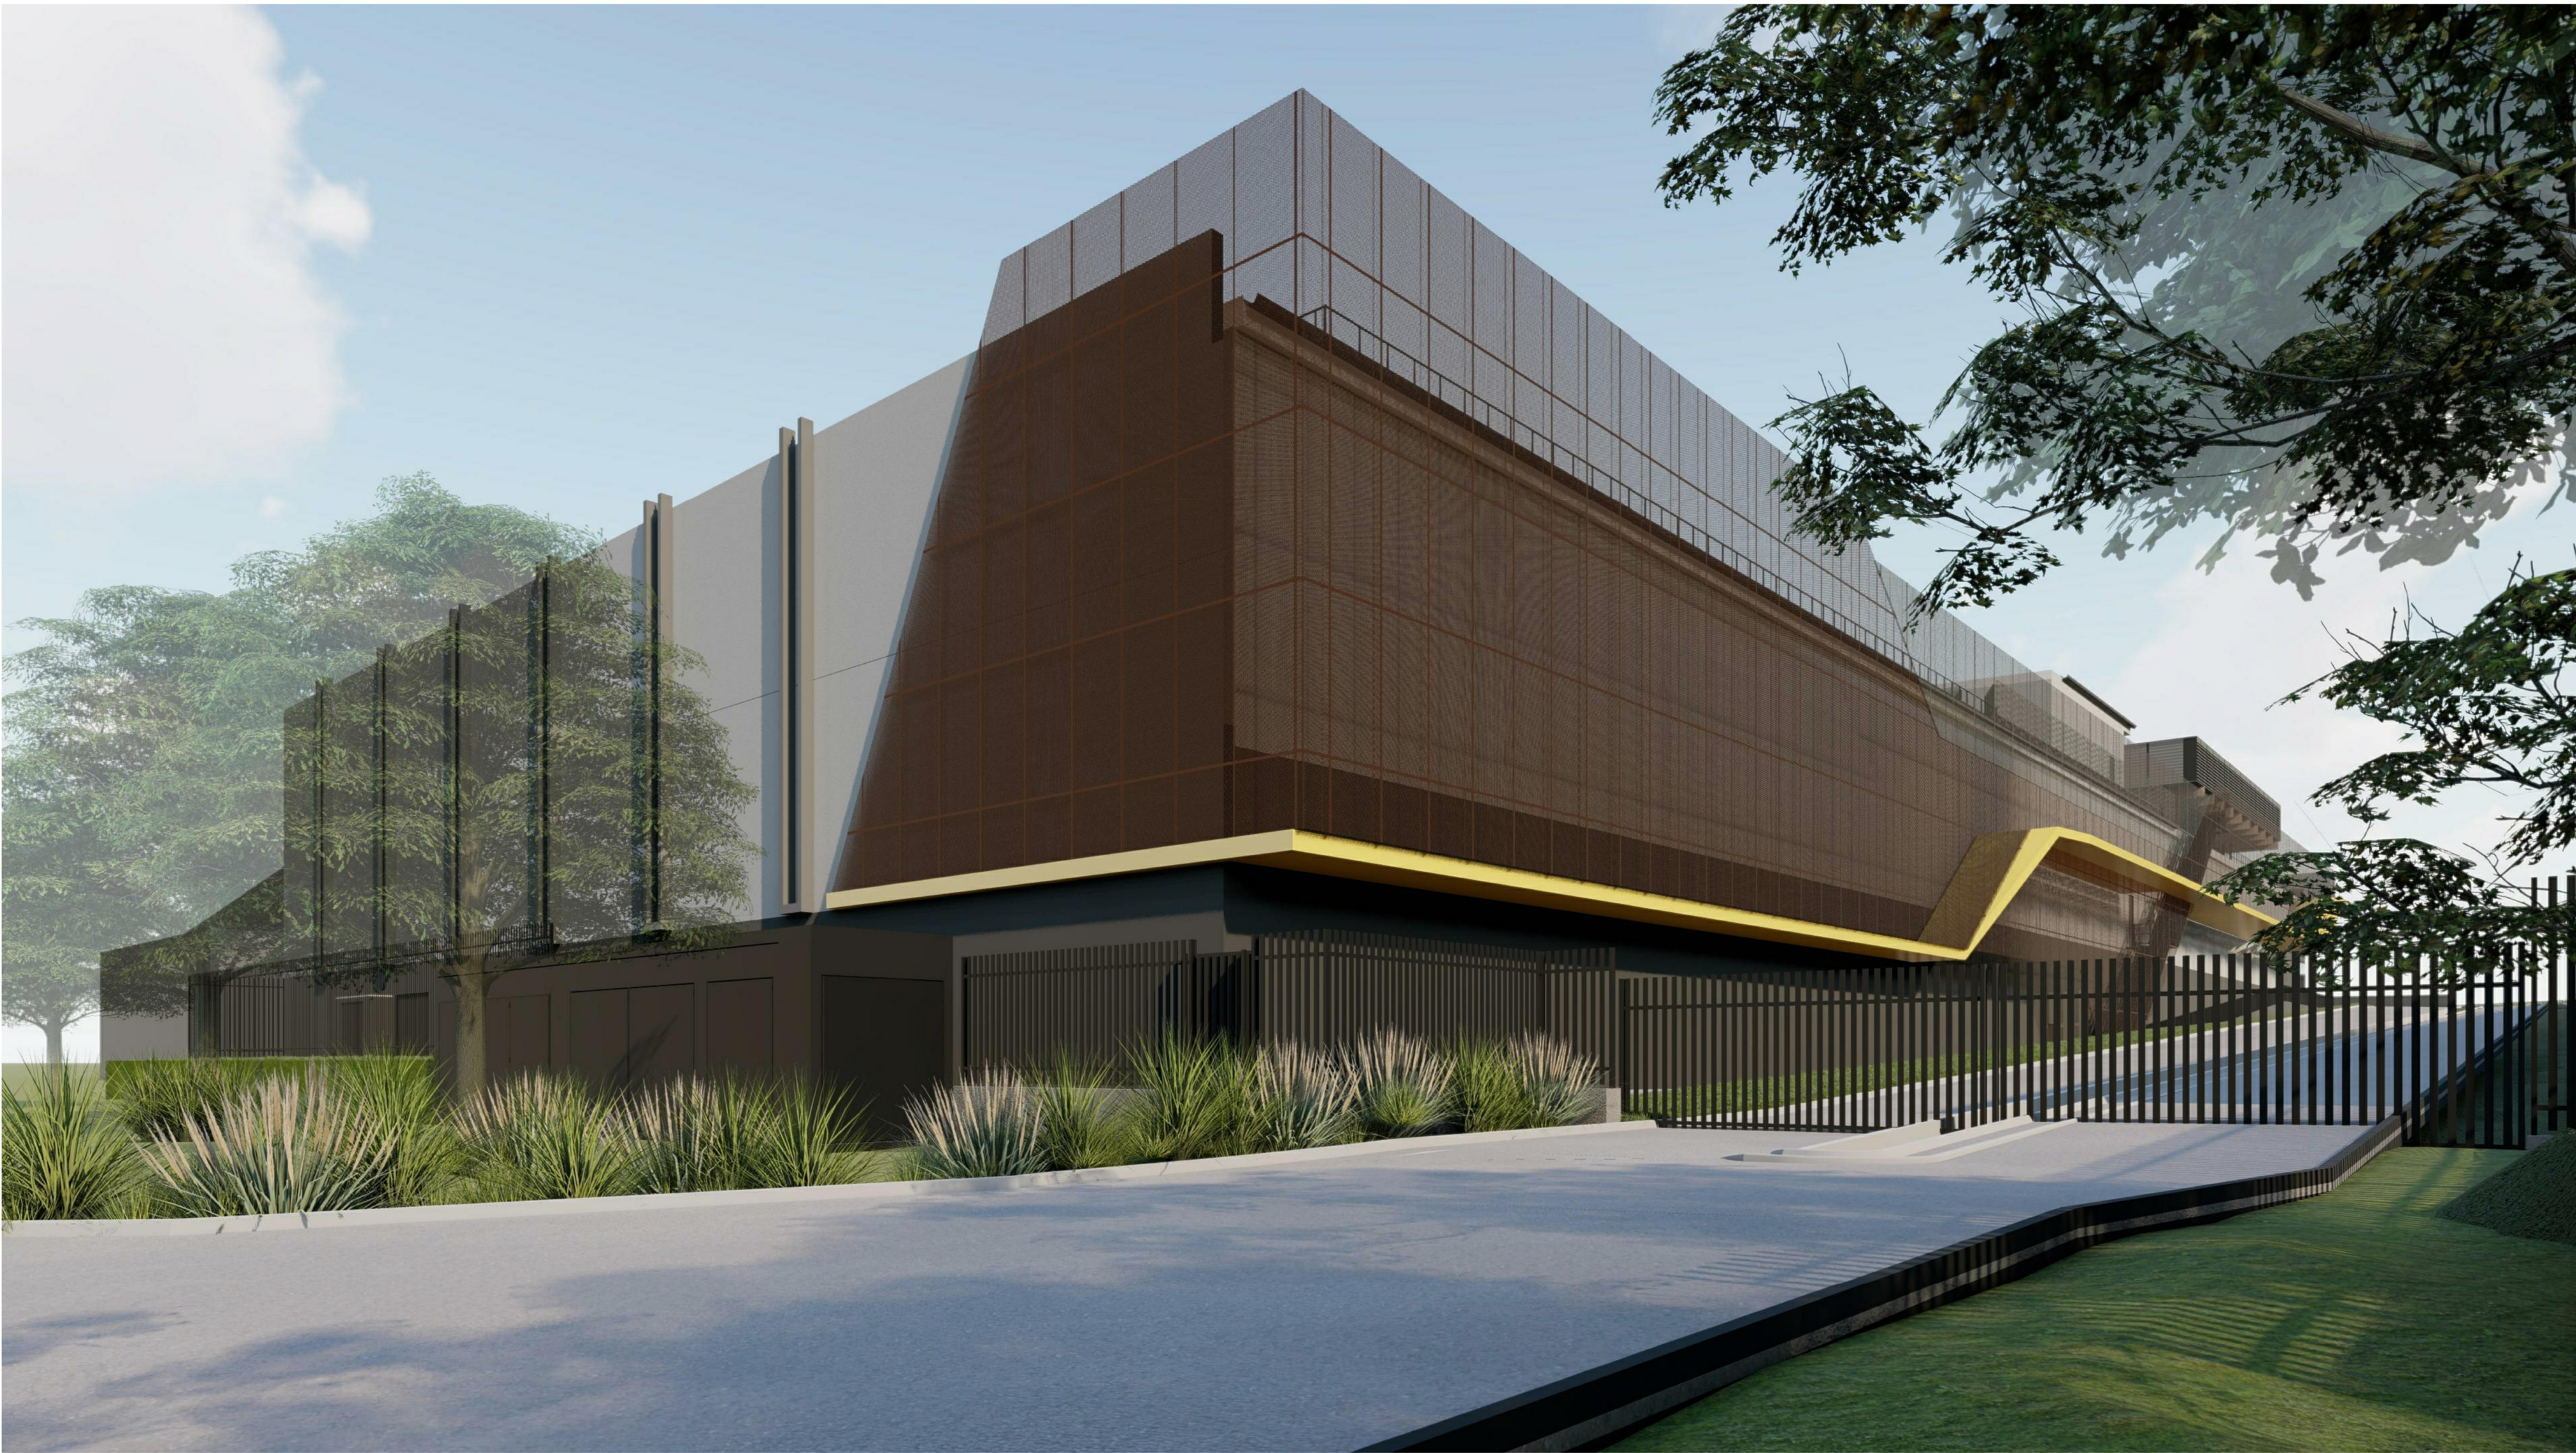

PROPOSED DATA  
CENTRE BUILDING

PROPOSED DATA  
CENTRE BUILDING

| ARCHITECTURAL DRAWING LIST DA AMENDMENT |                                              |                  |
|-----------------------------------------|----------------------------------------------|------------------|
| SHEET NUMBER                            | SHEET NAME                                   | CURRENT REVISION |
| 0000                                    | COVER SHEET                                  | 2                |
| 0010                                    | H5 - SITE PLAN                               | 2                |
| 0022                                    | SHADOW DIAGRAMS                              | 2                |
| 0030                                    | PERSPECTIVES                                 | 2                |
| 1110-0                                  | H5 - GROUND FLOOR OVERALL - DA AMENDMENT     | 2                |
| 1130-2                                  | H5 - ROOF LEVEL PLAN OVERALL - DA AMENDMENT  | 2                |
| 1140-3                                  | H5 - ROOF PLAN - CHILLER DECK - DA AMENDMENT | 2                |
| 2000                                    | ELEVATIONS - HUME 5 BUILDING                 | 2                |
| 2002                                    | SITE ELEVATIONS                              | 2                |
| 3000.                                   | SECTIONS - SHEET 1                           | 2                |
| 3001.                                   | SECTIONS - SHEET 2                           | 2                |

| GROSS FLOOR AREA |                     |
|------------------|---------------------|
| LEVEL            | AREA                |
| GROUND           | 5148m <sup>2</sup>  |
| LEVEL 1          | 5059m <sup>2</sup>  |
| MEZZANINE        | 370m <sup>2</sup>   |
| TOTAL            | 10574m <sup>2</sup> |

#### EXCLUDED GROSS FLOOR AREA

| LEVEL                    | AREA                |
|--------------------------|---------------------|
| ROOF PLAN - PLANTROOMS   | 653 m <sup>2</sup>  |
| ROOF PLAN - CHILLER DECK | 1700 m <sup>2</sup> |
|                          | 2353 m <sup>2</sup> |

#### SAFETY IN DESIGN STATEMENT

WE BELIEVE THAT THE ARCHITECTURAL DESIGN AS PRESENTED ON THESE DRAWINGS IS NOT CONSIDERED TO HAVE ANY UNUSUAL OR ATYPICAL FEATURES, COMPARED TO A TYPICAL BUILDING OF THIS TYPE, WHICH WOULD POSE SAFETY RISK NOT ORDINARILY ABLE TO BE MITIGATED BY THE CONSTRUCTION CONTRACTOR DURING CONSTRUCTION AND THE BUILDING OWNER DURING OPERATION.

#### ACCESS AND MOBILITY COMPLIANCE STATEMENT

WE BELIEVE THAT THE ARCHITECTURAL DESIGN AS PRESENTED ON THESE DRAWINGS DOES CURRENTLY, AND IS ABLE TO BE FURTHER DEVELOPED, TO SATISFY ALL RELEVANT DISABLED ACCESS AND MOBILITY REQUIREMENTS OF THE NCC VOL. 1, AS1428 AND THE ACT PLANNING & LAND AUTHORITY "ACCESS AND MOBILITY GENERAL CODE."

COMPLIANT ACCESS WILL BE PROVIDED FROM THE MAIN BUILDING ENTRY TO LIFTS, AND TO ALL RELEVANT BUILDING AREAS INCLUDING DEDICATED ACCESSIBLE TOILET FACILITIES WHICH WILL FULLY COMPLY WITH RELEVANT PARTS OF AS1428.

TWO DISABLED PARKING SPACES ARE PROVIDED IN THE MAIN CARPARK, IMMEDIATELY ADJACENT TO THE MAIN BUILDING ENTRY.

TACTILE INDICATORS WILL BE PROVIDED IN ACCORDANCE WITH AS1428.1 AND AS1428.4

#### H5 DA amendments (No.2)

- Chiller deck reduced in size by 93m<sup>2</sup>.
- Chiller deck screen revised from louvers to FC sheet.
- Services riser added.
- Plant deck relocated.
- Buffer tank platformed raised by 530mm. No change to max. building height.
- External fire egress doors added.
- Entry awning root provided.
- Additional car parking added.

**EJE ARCHITECTURE**  
ACN 002 912 943 | ABN 82 644 649 849  
Nominated Architect - Bernard Collis  
P +61 2 4629 2353 | F +61 2 4629 3069 | E mail@eje.com.au | W www.eje.com.au  
A 412 KING STREET, NEWCASTLE, NSW 2300

COMPLETION OF THE QUALITY ASSURANCE CHECKS IS VERIFICATION THAT THE DOCUMENT CONFORMS WITH THE REQUIREMENTS OF THE QUALITY PROJECT PLAN. WHERE QUALITY ASSURANCE CHECK IS INCOMPLETE THIS DOCUMENT IS PRELIMINARY FOR INFORMATION PURPOSES ONLY. OR SUCH PURPOSES AS STATED IN THE REVISION COLUMN.

THE IDEAS, INFORMATION AND CONCEPTS CONTAINED IN THIS DOCUMENT ARE THE PROPERTY OF EJE ARCHITECTURE. PHOTOCOPYING OR REPRODUCING THIS DOCUMENT AND PASSING IT ON TO OTHERS WITHOUT THE EXPRESS PERMISSION OF EJE ARCHITECTURE IS AN INFRINGEMENT OF COPYRIGHT. ©

| REV | DATE       | COMMENTS                      |
|-----|------------|-------------------------------|
| 0   | 01.12.2020 | ISSUE FOR DA                  |
| 1   | 13/05/2021 | ISSUE FOR DA AMENDMENT        |
| 2   | 02/12/2021 | ISSUED FOR DA AMENDMENT No.02 |

| DRN | CHKD |
|-----|------|
| CA  | JC   |
| TB  | JC   |
| DJR | JC   |

PROJECT : HUME CAMPUS 2  
BUILDING 5

SITE : BLOCK 103 SECTION 7  
HUME

CLIENT : CDC DATA  
CENTRES



DRAWING : COVER SHEET

WORK IN FIGURED DIMENSIONS IN PREFERENCE TO SCALE. CHECK DIMENSIONS AND LEVELS ON SITE PRIOR TO THE ORDERING OF MATERIALS OR THE COMPLETION OF WORKSHOP DRAWINGS. IF IN DOUBT ASK. REPORT ALL ERRORS AND OMISSIONS.

DRAWN : TB  
DATE : 03/18/21  
SCALES : As indicated @B1

PROJECT No : 13377  
PHASE : TD  
DRAWING No : H5-AR-DG-0000

REV : 2

