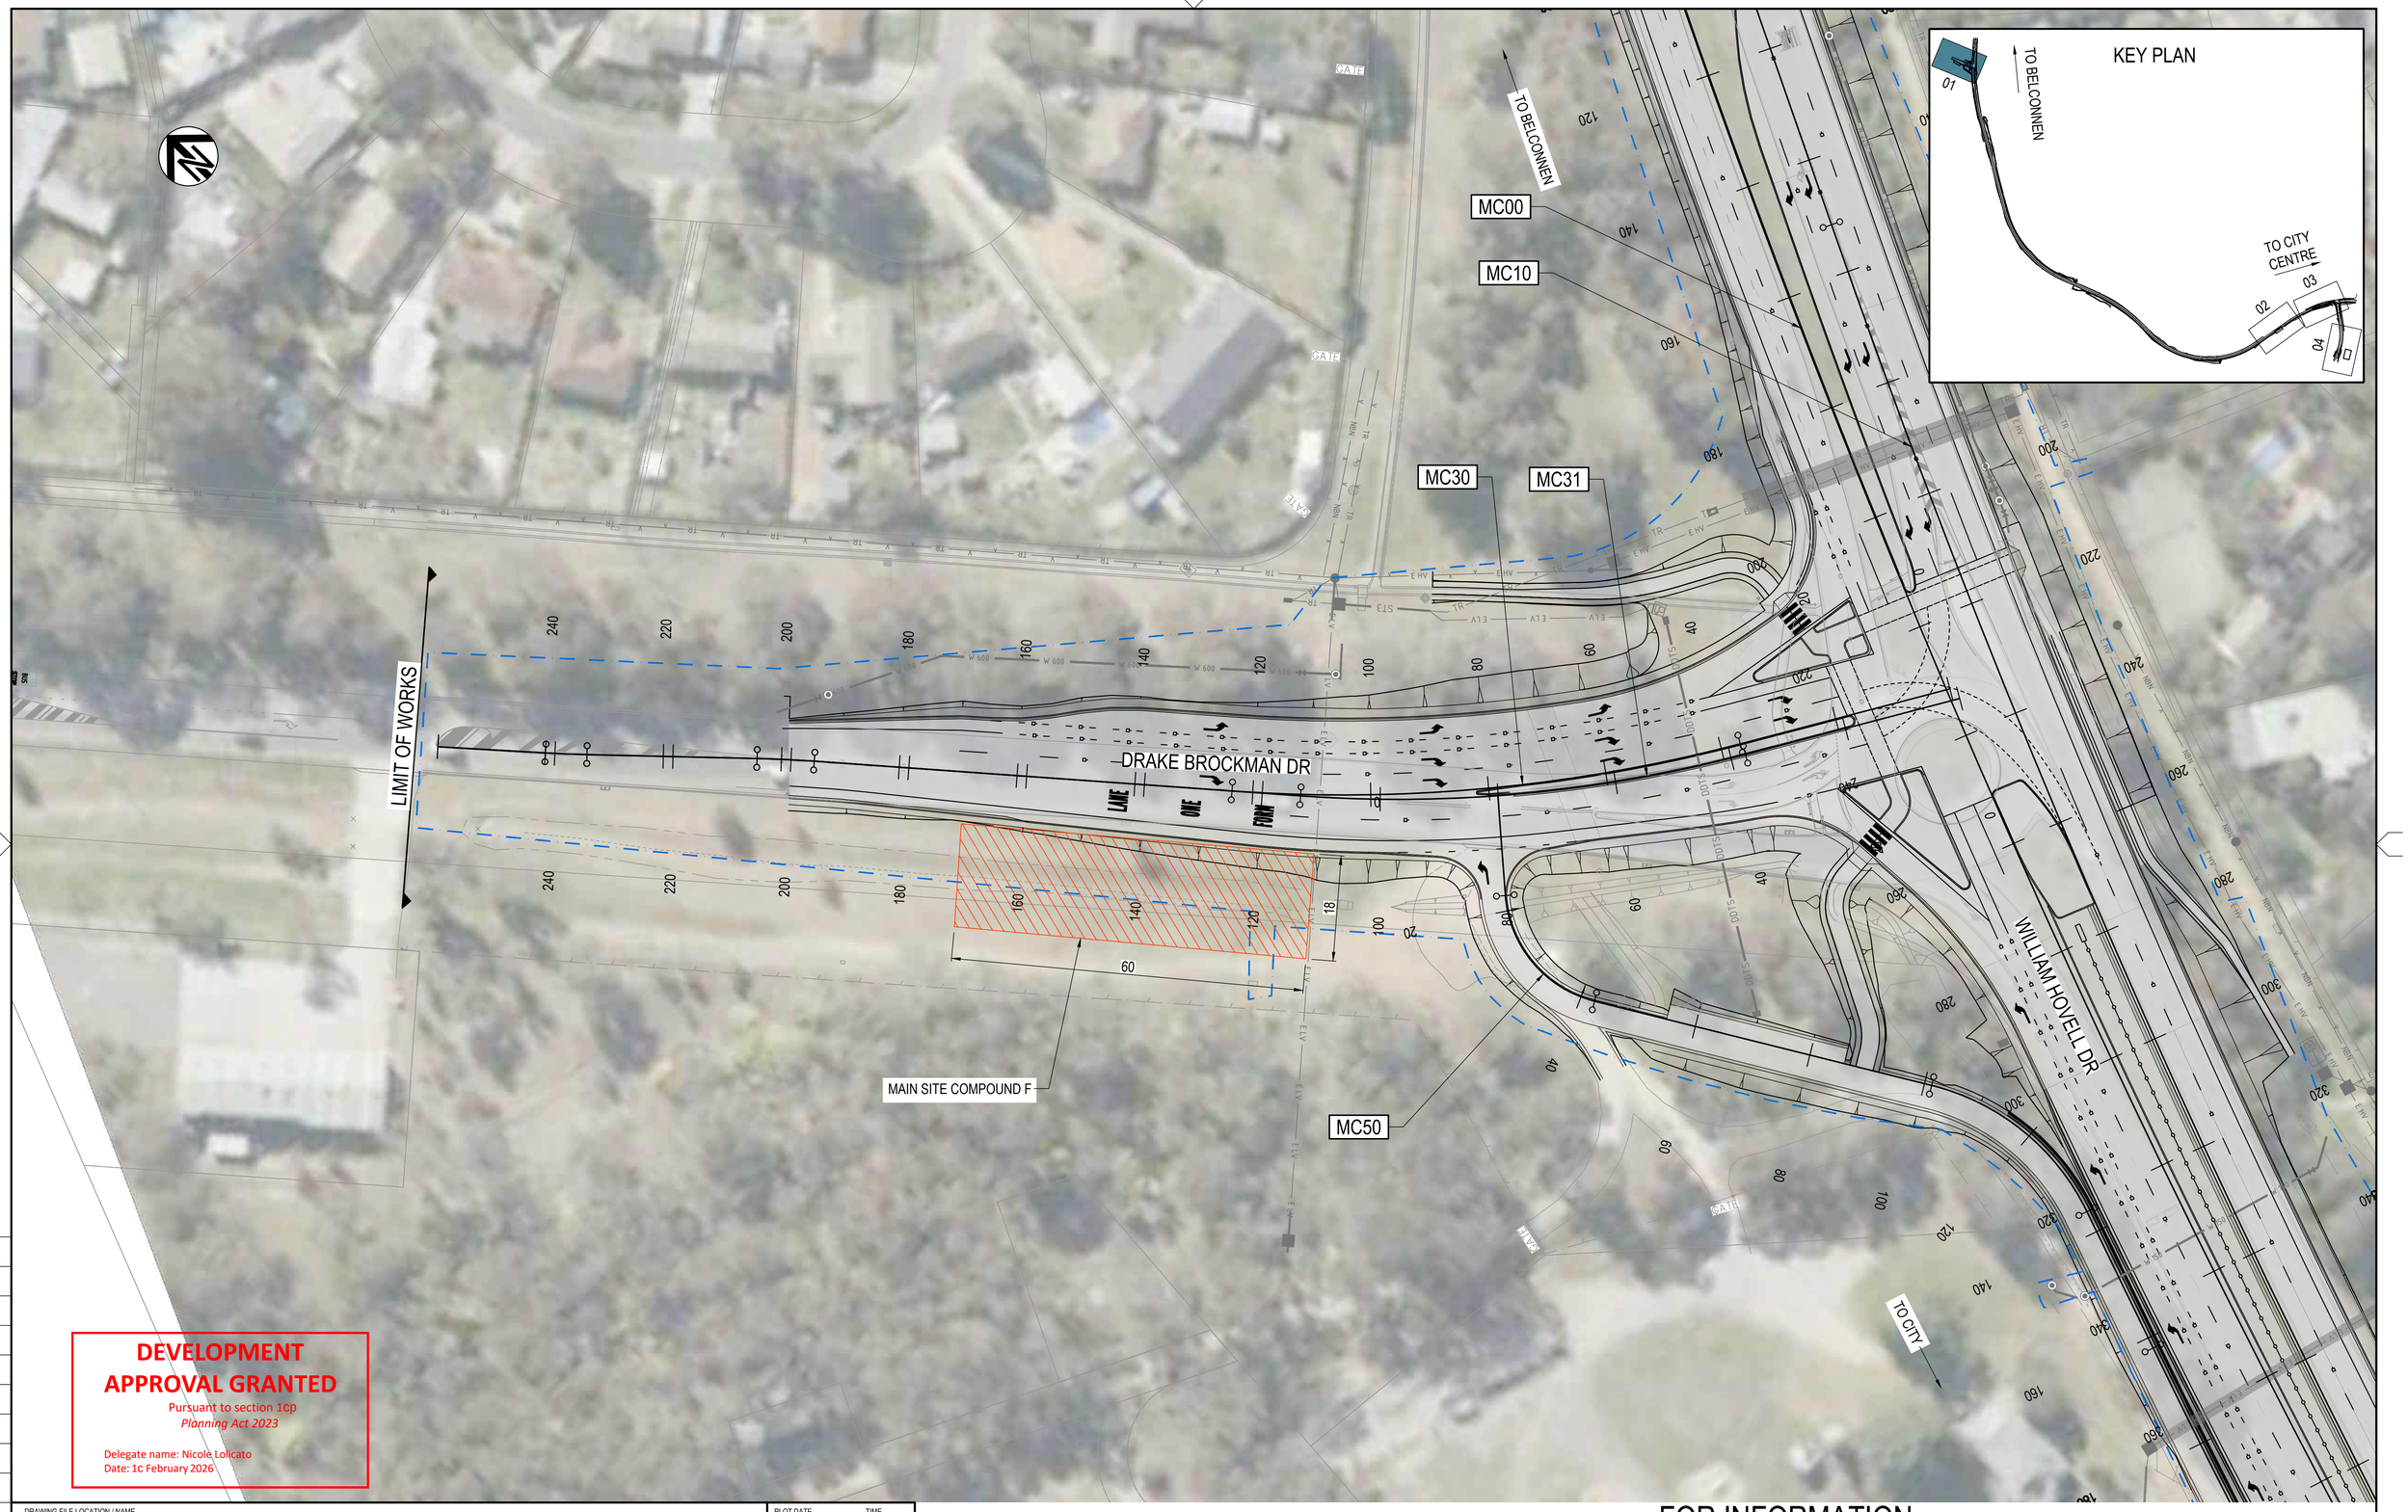

DEVELOPMENT APPROVAL GRANTED

Pursuant to section 1cp
Planning Act 2023

Delegate name: Nicole Lolicato
Date: 1c February 2026

DRAWING FILE LOCATION / NAME: V:_Vault\Projects\3002750\CAD\DWG\300_Site_Compond\3002750-RD-3101.dwg

PLOT DATE: 09 Oct 2025 TIME: 08:38:44

FOR INFORMATION

EXTERNAL REFERENCE FILES:
X_3002750_SMEC_a1
X_WHD_KEYPLAN_SITE
X_WHD_DES_SITE_COMPOUND
X_WHD_BAS_SITE
X_WHD_RD_NAME
X_WHD_DES_FENCE
X_WHD_DES_ENV
X_WHD_DES_CTRL_500
X_WHD_UTIL
X_WHD_DES_SS
X_WHD_CAD
X_WHD_PAV
X_WHD_VIP
X_WHD_AERIAL_300
X_WHD_BORE
X_WHD_SURVX

REV	DATE	AMENDMENT / REVISION DESCRIPTION	WVR No.	APPROVAL
A	09.10.2025	SUBMISSION FOR NOD CONDITION 1(a)(i)	0045	TVN

TITLE	NAME
DRAFTER	X. SEGUBAN
DRAFTING CHECK	X. SEGUBAN
DESIGNER	
DESIGN CHECK	
PROJECT MANAGER	K. DECANHA
PROJECT DIRECTOR	T. VAN NIEKERK

SCALES AT A1 SIZE DRAWING
SCALE 1:500 5 0 10 20

DESIGNER
smec an SNC company
© SMEC AUSTRALIA PTY LTD (ABN 47 065 475 149)
LEVEL 9, 12 MOORE STREET
CANBERRA CITY ACT 2601
SMEC PROJECT No 3002750

CLIENT
ACT Government
Infrastructure Canberra

PROJECT TITLE
WILLIAM HOVELL DRIVE DUPLICATION

SITE COMPOUND PLAN
SHEET 1

SCALE	PHASE	PROJECT / DRAWING No.	REVISION
AS SHOWN	FOR INFORMATION	3002750-RD-3101	A

A1 150 mm ON ORIGINAL