



WILLIAM HOVELL DRIVE
DUPLICATION
PACKAGE 06
CROSS SECTIONS

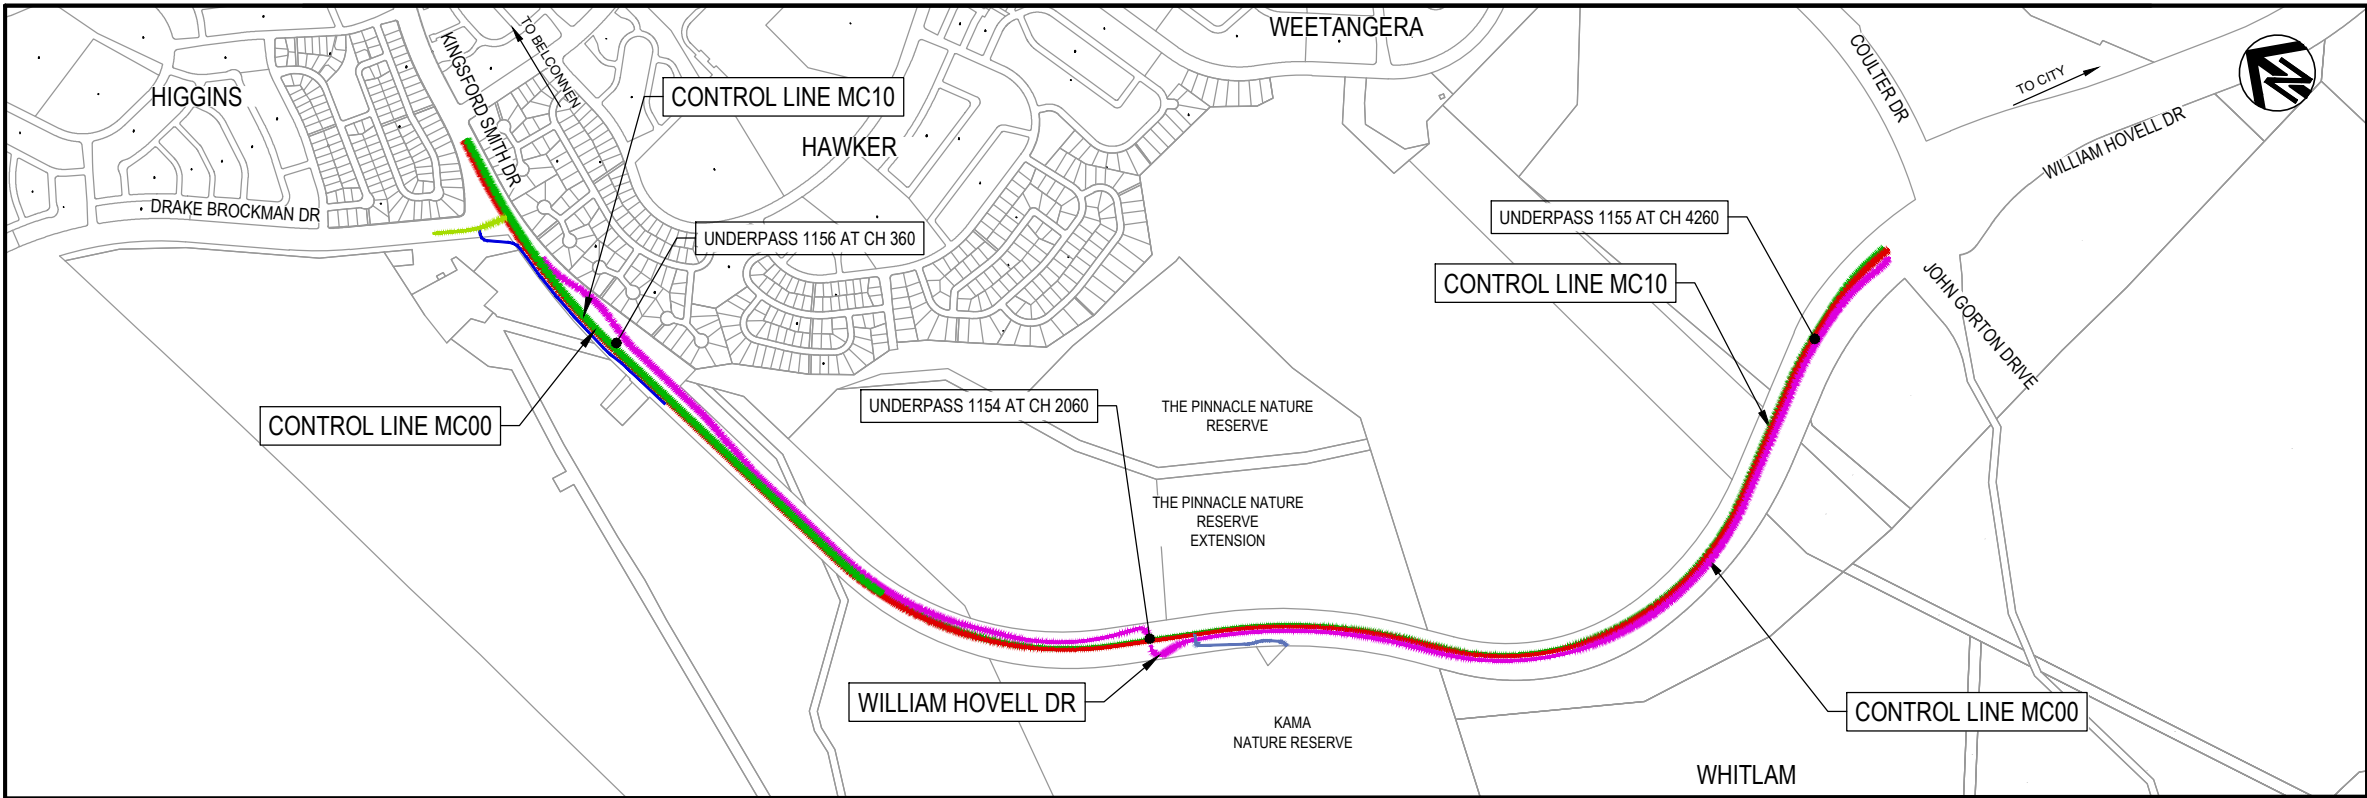

LOCALITY PLAN
SCALE 1:10000

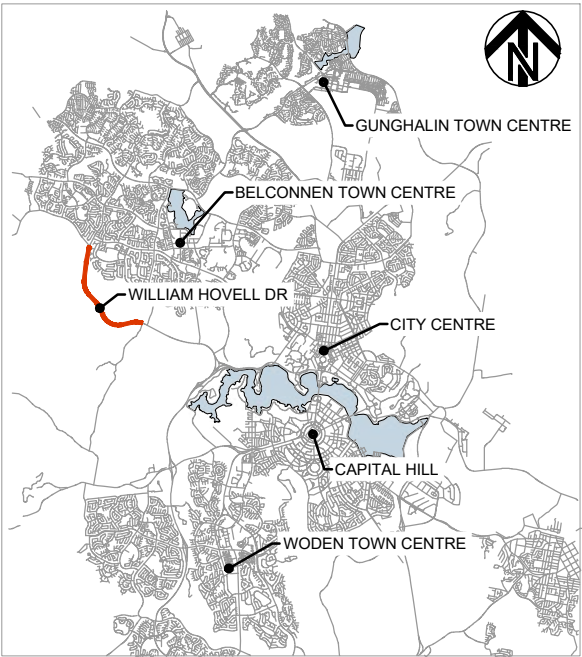

CONTROL LINES



PACKAGE REFERENCES

PACKAGE 01	INDEX LOCALITY PLAN ,GENERAL NOTES, TYPICAL DETAILS AND TYPICAL SECTIONS	GE
PACKAGE 03	GENERAL ARRANGEMENT PLAN	RD
PACKAGE 04	ROAD ALIGNMENT PLANS	RD
PACKAGE 05	LONGITUDINAL SECTIONS	LS
PACKAGE 06	CROSS SECTIONS	XS
PACKAGE 07	DRAINAGE	DD
PACKAGE 08	WATER AND SEWER	WS
PACKAGE 09	UTILITIES - TELECOMMUNICATIONS , ITS , ELECTRICAL	UT
PACKAGE 10	PAVEMENT PLAN , PAVEMENT DETAILS AND SUBSOIL DRAINAGE	PV
PACKAGE 15	LINES AND SIGNS, TCCS TRAFFIC SIGNALS	TC
PACKAGE 17	STRUCTURES	ST
PACKAGE 22	CONSTRUCTION STAGING	CS

PRELIMINARY

[illegible]


150 mm ON ORIGINAL

A1

DRAWING FILE LOCATION / NAME
V:_Vault\Projects\3002750\CAD\DWG\06_XS_Cross_Sections\3002750-XS-1301.dwg

EXTERNAL REFERENCE FILES	REV	DATE	AMENDMENT / REVISION DESCRIPTION
	A	19.06.2020	PRELIMINARY SKETCH PLAN
	B	08.10.2020	PRELIMINARY SKETCH PLAN
	C	13.11.2020	PRELIMINARY SKETCH PLAN SUBMISSION

WVR No.	APPROVAL	TITLE	NAME
0007	DK	DRAFTER	R. GOOSEN
0014	DK	DRAFTING CHECK	K. CURLEY
0015	DK	DESIGNER	B. LEVANO
		DESIGN CHECK	T. MEADOWS
		PROJECT MANAGER	S. RAVEN
		PROJECT DIRECTOR	D. KEEP

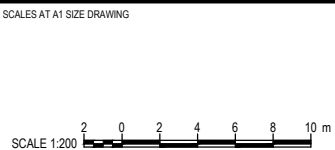

DESIGNER

Member of the Surlana Juvang Group
SMEC AUSTRALIA PTY LTD
© ABN 47 065 475 149
SUITE 2, LEVEL 1, 243 NORTHBOURNE AVENUE
LYNEHAM ACT 2602 AUSTRALIA
SMEC PROJECT No 3002750


CLIENT

Transport Canberra & City Services

PROJECT TITLE	WILLIAM HOVELL DRIVE DUPLICATION
CROSS SECTION MC10	CROSS SECTION MC10
SHEET 1	SHEET 1
SCALE	AS SHOWN
PHASE	PSP
PROJECT / DRAWING No.	3002750-XS-1301
REVISION	C

R.L. 622.0
CUT
STRINGS
DESIGN
LEVELS
EXISTING
LEVELS
DESIGN
OFFSETS


EXISTING SURFACE LEVEL

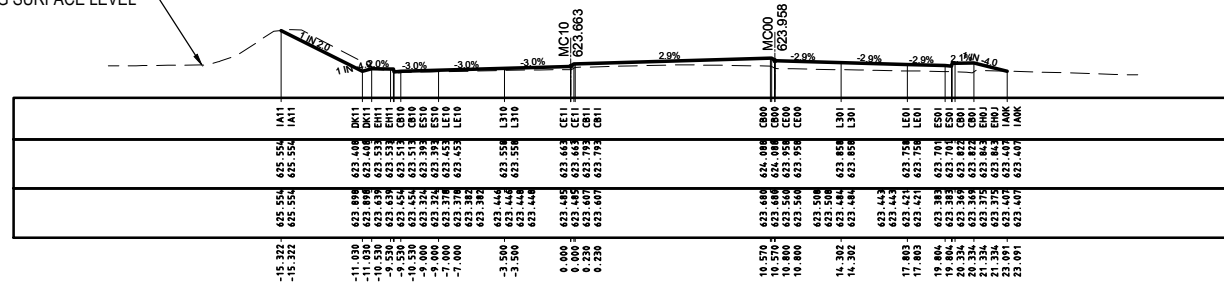

MC10 CH 60.0

R.L. 621.0
CUT
STRINGS
DESIGN
LEVELS
EXISTING
LEVELS
DESIGN
OFFSETS


EXISTING SURFACE LEVEL

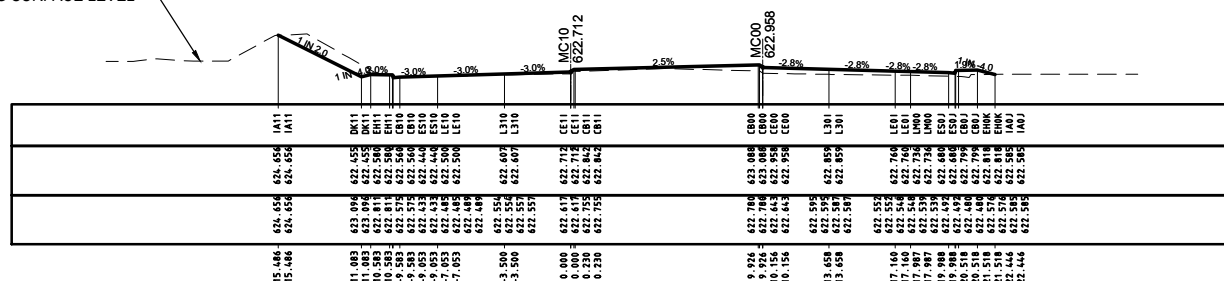

MC10 CH 40.0

R.L. 620.0
CUT
STRINGS
DESIGN
LEVELS
EXISTING
LEVELS
DESIGN
OFFSETS


EXISTING SURFACE LEVEL

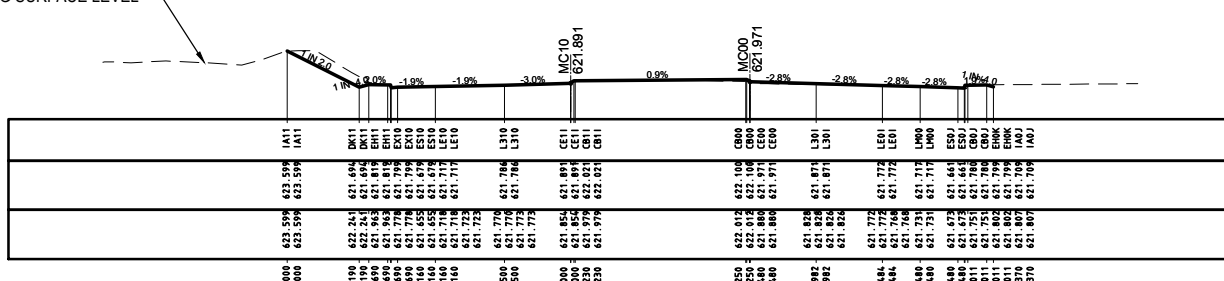

MC10 CH 20.0

R.L. 620.0
CUT
STRINGS
DESIGN
LEVELS
EXISTING
LEVELS
DESIGN
OFFSETS


EXISTING SURFACE LEVEL

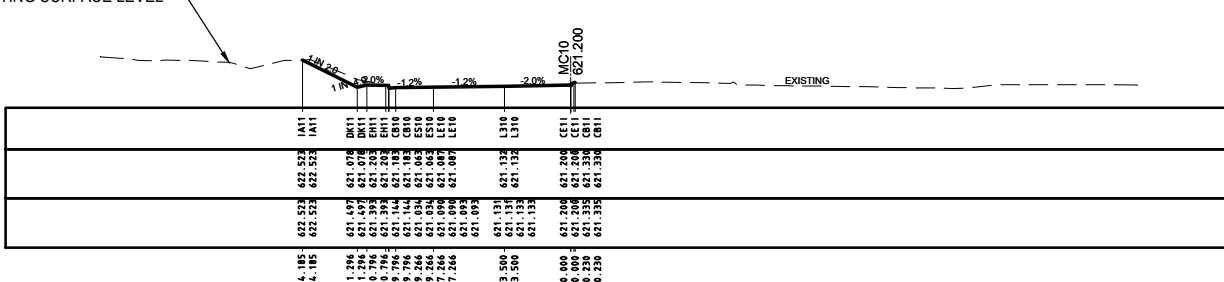

MC10 CH 0.0

R.L. 624.0
CUT
STRINGS
DESIGN
LEVELS
EXISTING
LEVELS
DESIGN
OFFSETS


EXISTING SURFACE LEVEL

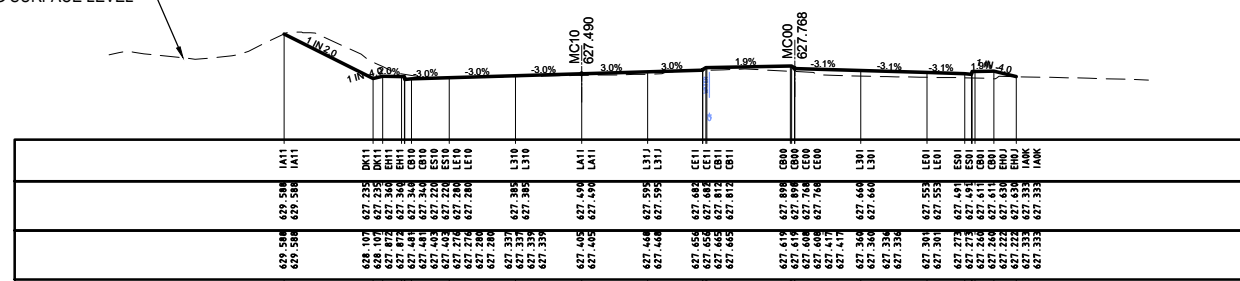

MC10 CH 140.0

R.L. 623.0
CUT
STRINGS
DESIGN
LEVELS
EXISTING
LEVELS
DESIGN
OFFSETS


EXISTING SURFACE LEVEL

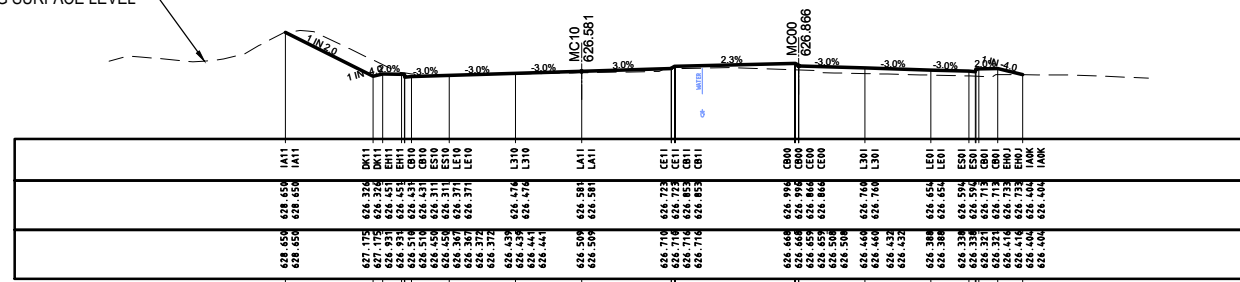

MC10 CH 120.0

R.L. 622.0
CUT
STRINGS
DESIGN
LEVELS
EXISTING
LEVELS
DESIGN
OFFSETS


EXISTING SURFACE LEVEL

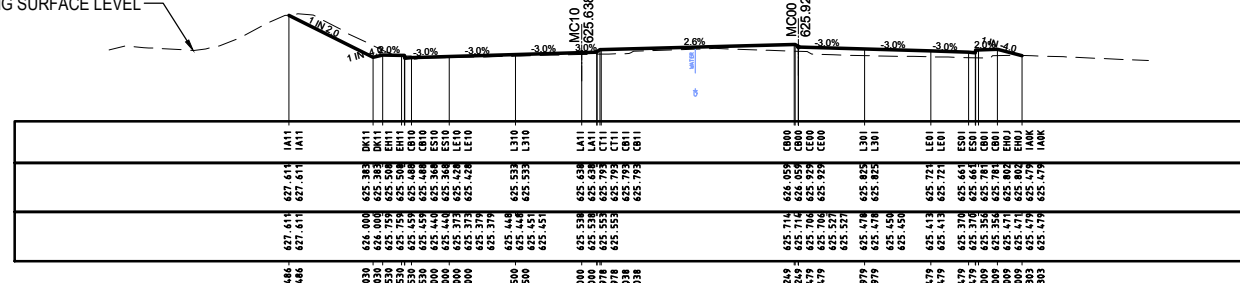

MC10 CH 100.0

R.L. 623.0
CUT
STRINGS
DESIGN
LEVELS
EXISTING
LEVELS
DESIGN
OFFSETS

EXISTING SURFACE LEVEL

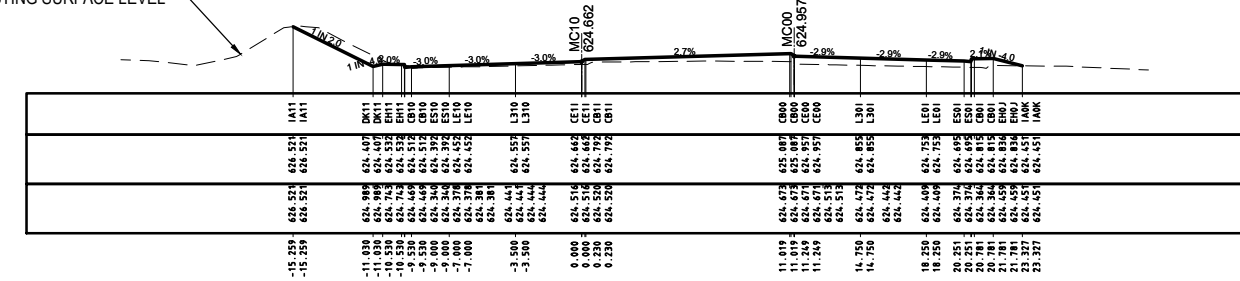

MC10 CH 80.0

PRELIMINARY

150 mm ON ORIGINAL

A1

DRAWING FILE LOCATION / NAME
V:_Vault\Projects\3002750\CAD\DWG\06_XS_Cross_Sections\3002750-XS-1302.dwg

EXTERNAL REFERENCE FILES


REV	DATE	AMENDMENT / REVISION DESCRIPTION
A	19.06.2020	PRELIMINARY SKETCH PLAN
B	08.10.2020	PRELIMINARY SKETCH PLAN
C	13.11.2020	PRELIMINARY SKETCH PLAN SUBMISSION

PLOT DATE
13 Nov 2020

TIME
08:16:17

WVR No.	APPROVAL	TITLE	NAME
0007	DK	DRAFTER	R. GOOSEN
0014	DK	DRAFTING CHECK	K. CURLEY
0015	DK	DESIGNER	B. LEJANO
		DESIGN CHECK	T. MEADOWS
		PROJECT MANAGER	S. RAVEN
		PROJECT DIRECTOR	D. KEEP

SCALES AT A1 SIZE DRAWING

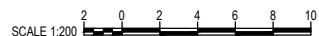




DESIGNER

SMEC
Member of the Surlana Juvang Group
SMEC AUSTRALIA PTY LTD
© ABN 47 065 475 149
SUITE 2, LEVEL 1, 243 NORTHBOURNE AVENUE
LYNEHAM ACT 2602 AUSTRALIA
SMEC PROJECT No 3002750

CLIENT

ACT
Government
Transport Canberra & City Services

PROJECT TITLE WILLIAM HOVELL DRIVE DUPLICATION			
CROSS SECTION MC10 SHEET 2			
SCALE AS SHOWN	PHASE PSP	PROJECT / DRAWING No. 3002750-XS-1302	REVISION C

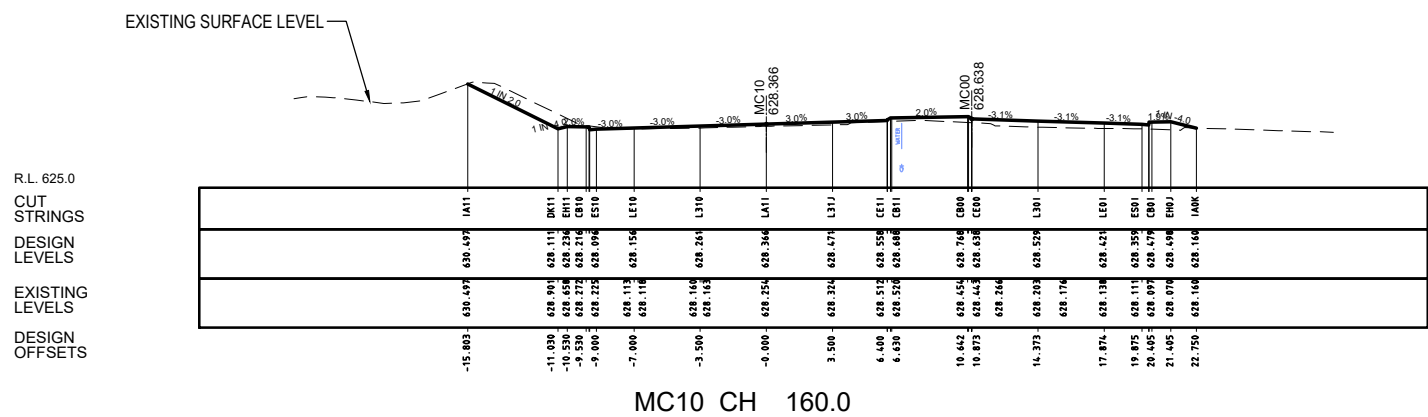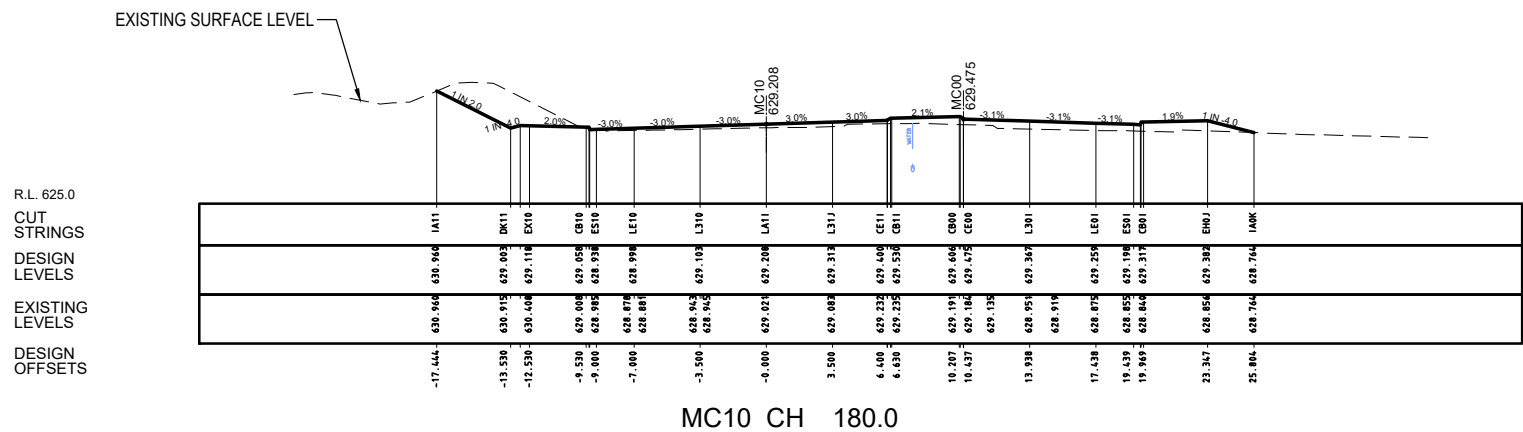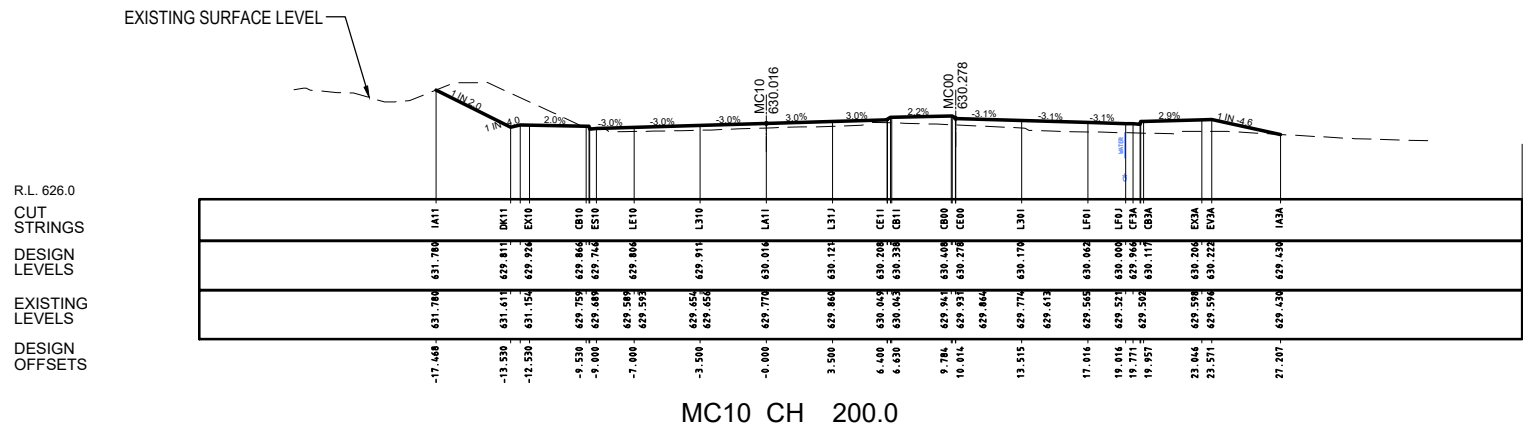

PRELIMINARY

150 mm ON ORIGINAL

A1

DRAWING FILE LOCATION / NAME
V:_Vault\Projects\3002750\CAD\DWG\06_XS_Cross_Sections\3002750-XS-1303.dwg

EXTERNAL REFERENCE FILES

REV	DATE	AMENDMENT / REVISION DESCRIPTION
A	19.06.2020	PRELIMINARY SKETCH PLAN
B	08.10.2020	PRELIMINARY SKETCH PLAN
C	13.11.2020	PRELIMINARY SKETCH PLAN SUBMISSION

3002750_SMEC.dwg
X:\S_MC10_06


PLOT DATE
13 Nov 2020

TIME
08:16:37

WVR No.	APPROVAL	TITLE	NAME
0007	DK	DRAFTER	R. GOOSEN
0014	DK	DRAFTING CHECK	K. CURLEY
0015	DK	DESIGNER	B. LEVANO
		DESIGN CHECK	T. MEADOWS
		PROJECT MANAGER	S. RAVEN
		PROJECT DIRECTOR	D. KEEP

SCALES AT A1 SIZE DRAWING

SCALE 1:200

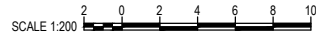

DESIGNER


Member of the Surlana Jurong Group
SMEC AUSTRALIA PTY LTD
© ABN 47 065 475 149
SUITE 2, LEVEL 1, 243 NORTHBOURNE AVENUE
LYNEHAM ACT 2602 AUSTRALIA
SMEC PROJECT No 3002750

CLIENT


Transport Canberra & City Services

PROJECT TITLE WILLIAM HOVELL DRIVE DUPLICATION		CROSS SECTION MC10 SHEET 3	
SCALE AS SHOWN	PHASE PSP	PROJECT / DRAWING No. 3002750-XS-1303	REVISION C


R.L. 630.0
CUT
STRINGS
DESIGN
LEVELS
EXISTING
LEVELS
DESIGN
OFFSETS

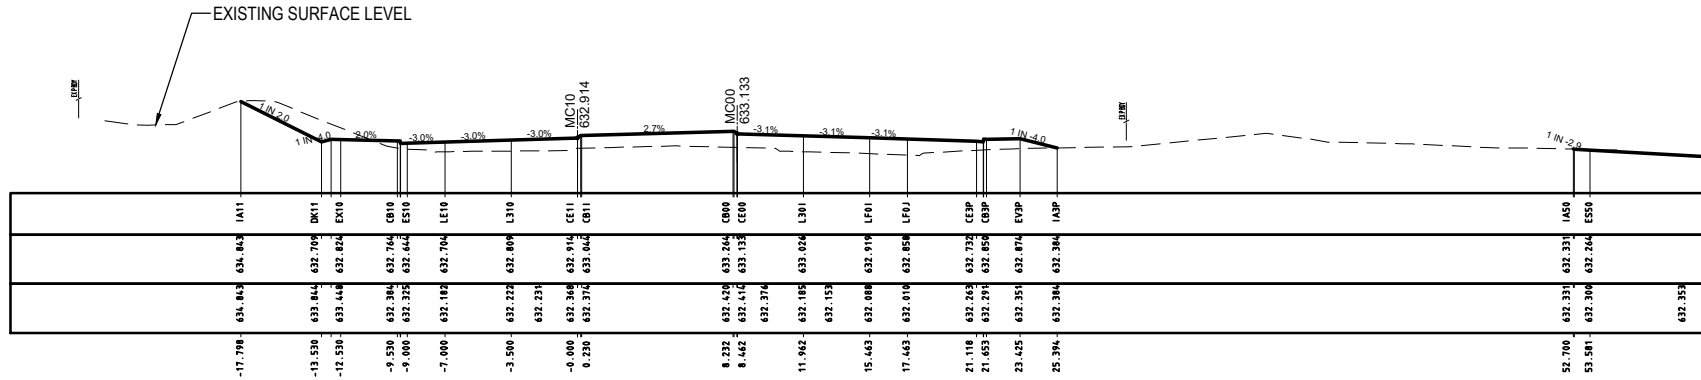


R.L. 629.0
CUT
STRINGS
DESIGN
LEVELS
EXISTING
LEVELS
DESIGN
OFFSETS

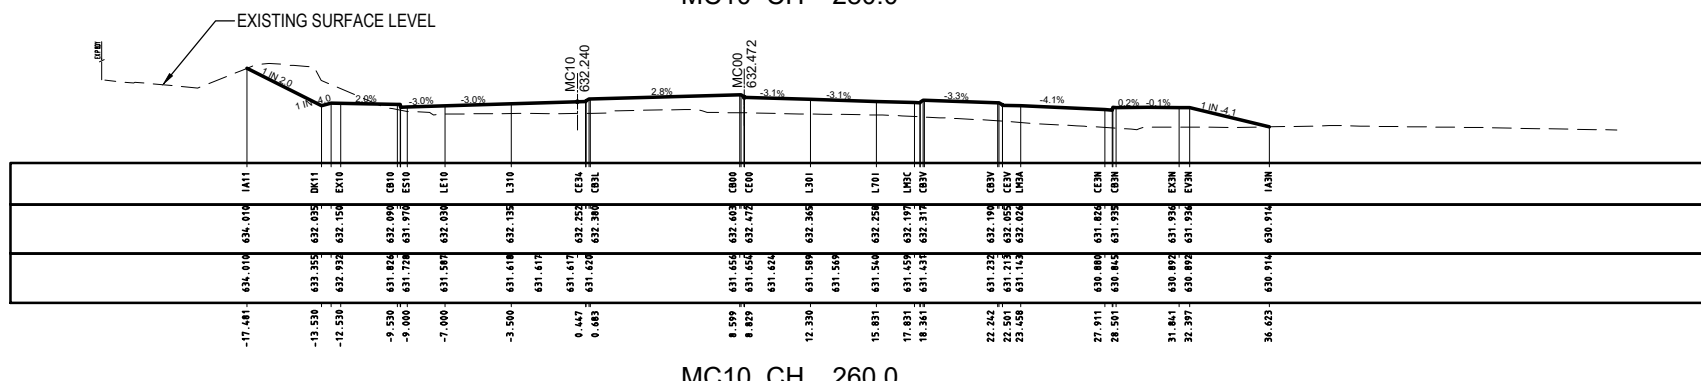

R.L. 629.0
CUT
STRINGS
DESIGN
LEVELS
EXISTING
LEVELS
DESIGN
OFFSETS

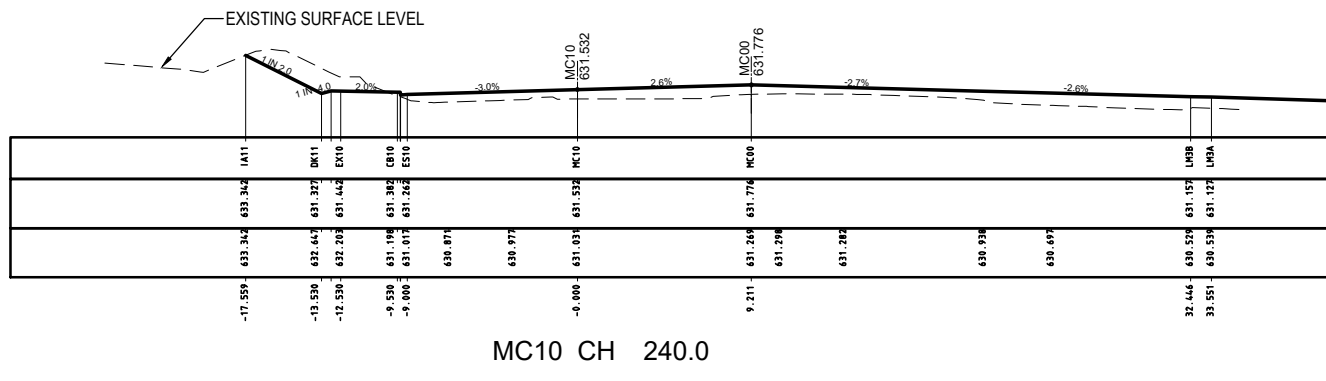

R.L. 628.0
CUT
STRINGS
DESIGN
LEVELS
EXISTING
LEVELS
DESIGN
OFFSETS

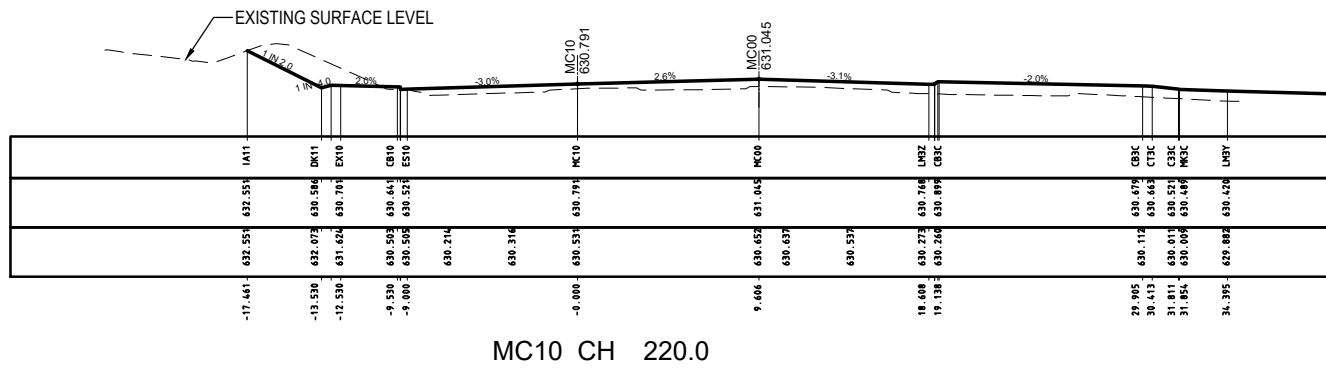

150 mm ON ORIGINAL

A1

DRAWING FILE LOCATION / NAME
V:_Vault\Projects\3002750\CAD\DWG\06_XS_Cross_Sections\3002750-XS-1304.dwg

EXTERNAL REFERENCE FILES

REV	DATE	AMENDMENT / REVISION DESCRIPTION
A	19.06.2020	PRELIMINARY SKETCH PLAN
B	08.10.2020	PRELIMINARY SKETCH PLAN
C	13.11.2020	PRELIMINARY SKETCH PLAN SUBMISSION

PLOT DATE
13 Nov 2020

TIME
08:16:58

WVR No.	APPROVAL	TITLE	NAME
0007	DK	DRAFTER	R. GOOSEN
0014	DK	DRAFTING CHECK	K. CURLEY
0015	DK	DESIGNER	B. LEVANO
		DESIGN CHECK	T. MEADOWS
		PROJECT MANAGER	S. RAVEN
		PROJECT DIRECTOR	D. KEEP

SCALES AT A1 SIZE DRAWING

SCALE 1:200

DESIGNER

Member of the Surlana Juvang Group
SMEC AUSTRALIA PTY LTD
© ABN 47 065 475 149
SUITE 2, LEVEL 1, 243 NORTHBOURNE AVENUE
LYNEHAM ACT 2602 AUSTRALIA
SMEC PROJECT No 3002750

CLIENT


ACT
Government
Transport Canberra & City Services

PROJECT TITLE
WILLIAM HOVELL DRIVE DUPLICATION


CROSS SECTION MC10
SHEET 4

SCALE	PHASE	PROJECT / DRAWING No.	REVISION
AS SHOWN	PSP	3002750-XS-1304	C


R.L. 633.0
CUT
STRINGS
DESIGN
LEVELS
EXISTING
LEVELS
DESIGN
OFFSETS

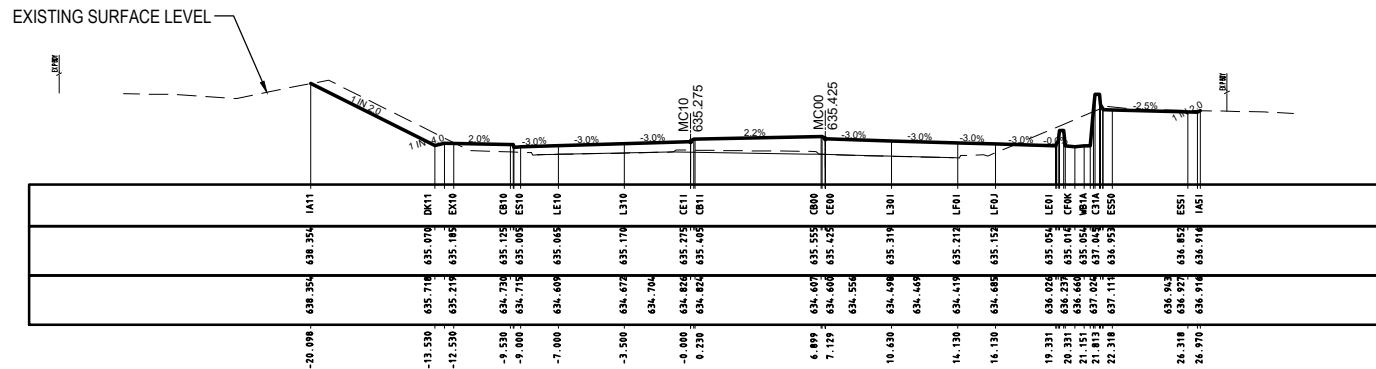


R.L. 632.0
CUT
STRINGS
DESIGN
LEVELS
EXISTING
LEVELS
DESIGN
OFFSETS

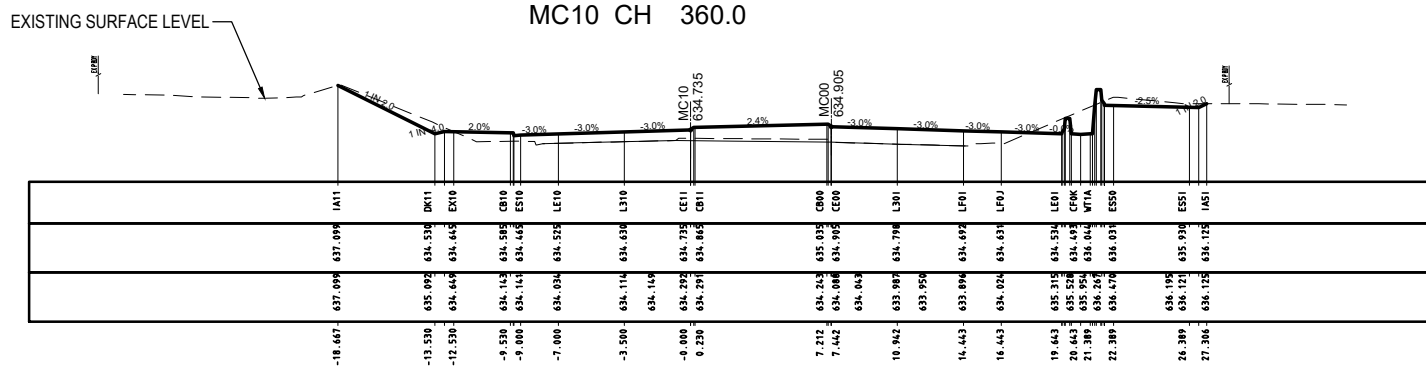




R.L. 632.0
CUT
STRINGS
DESIGN
LEVELS
EXISTING
LEVELS
DESIGN
OFFSETS

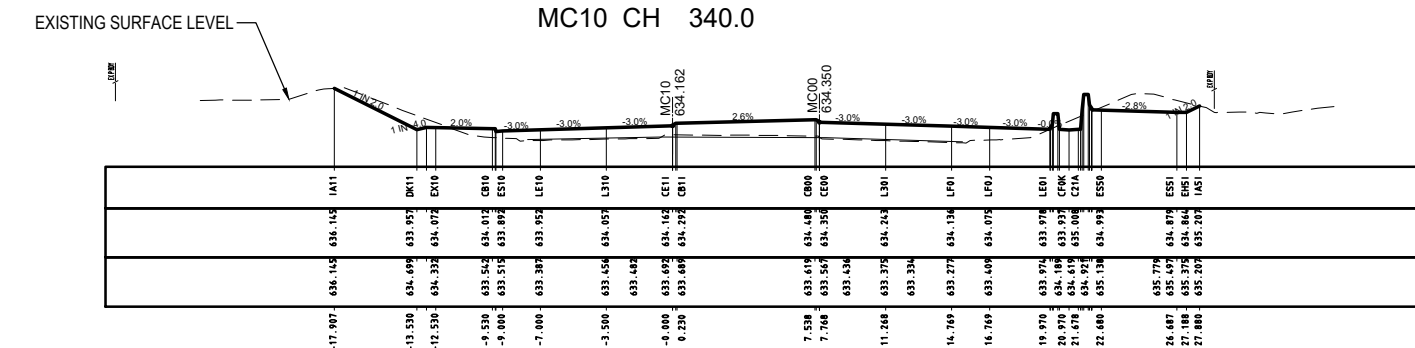

R.L. 631.0
CUT
STRINGS
DESIGN
LEVELS
EXISTING
LEVELS
DESIGN
OFFSETS

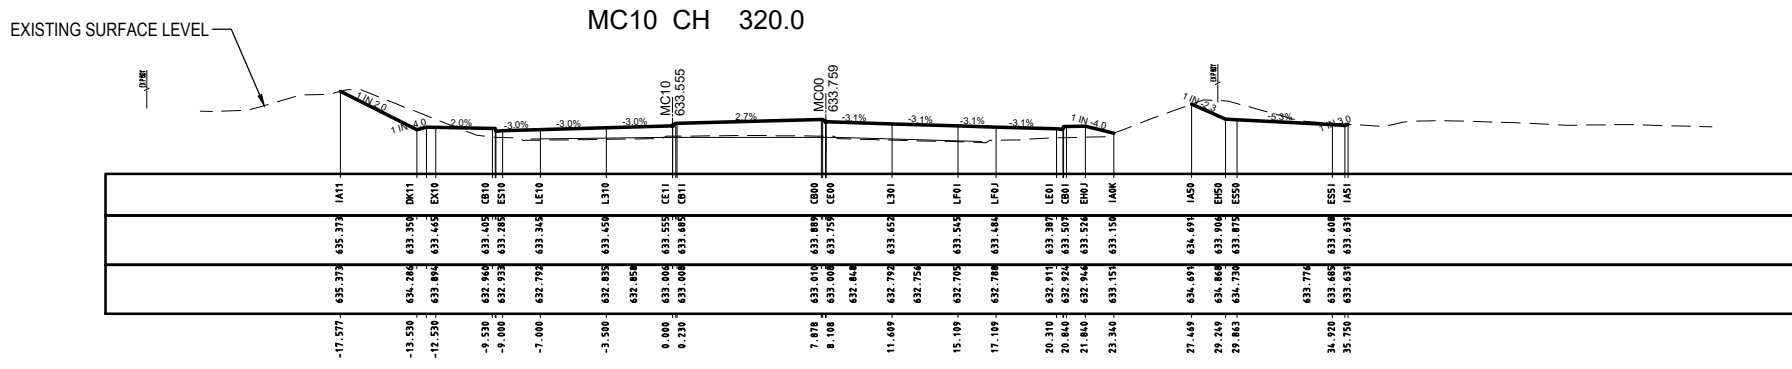

PRELIMINARY

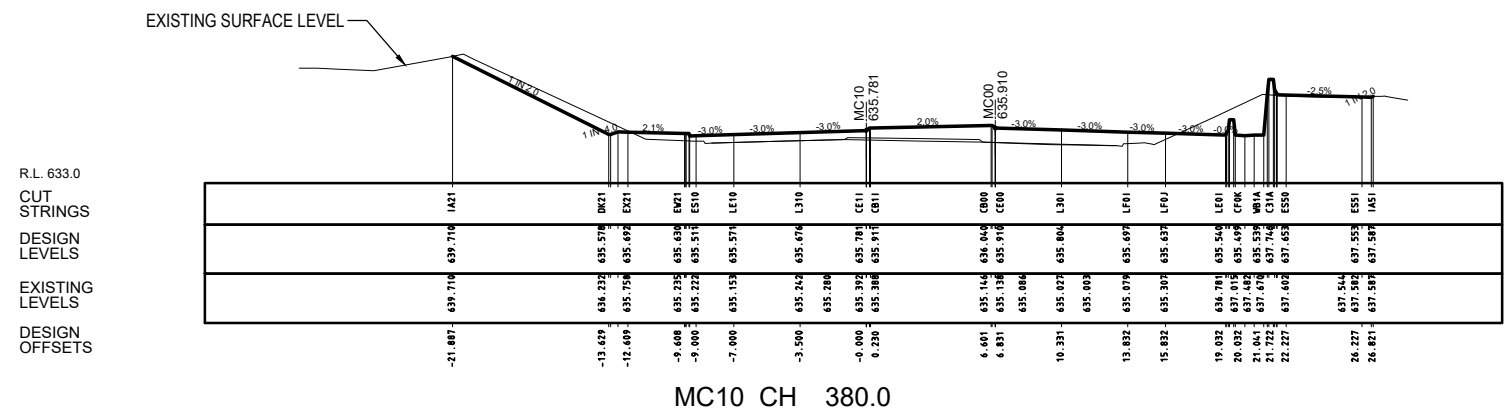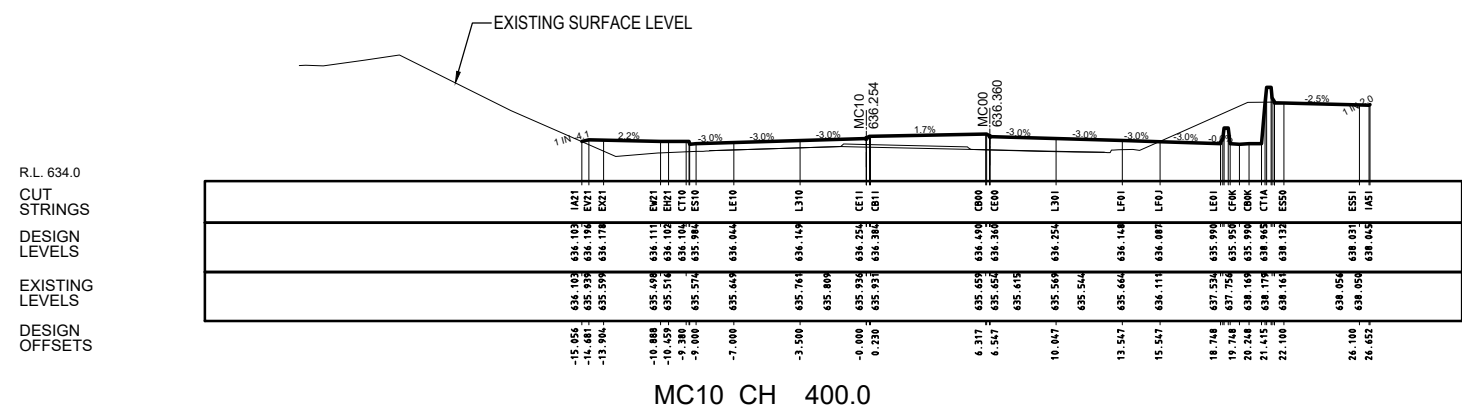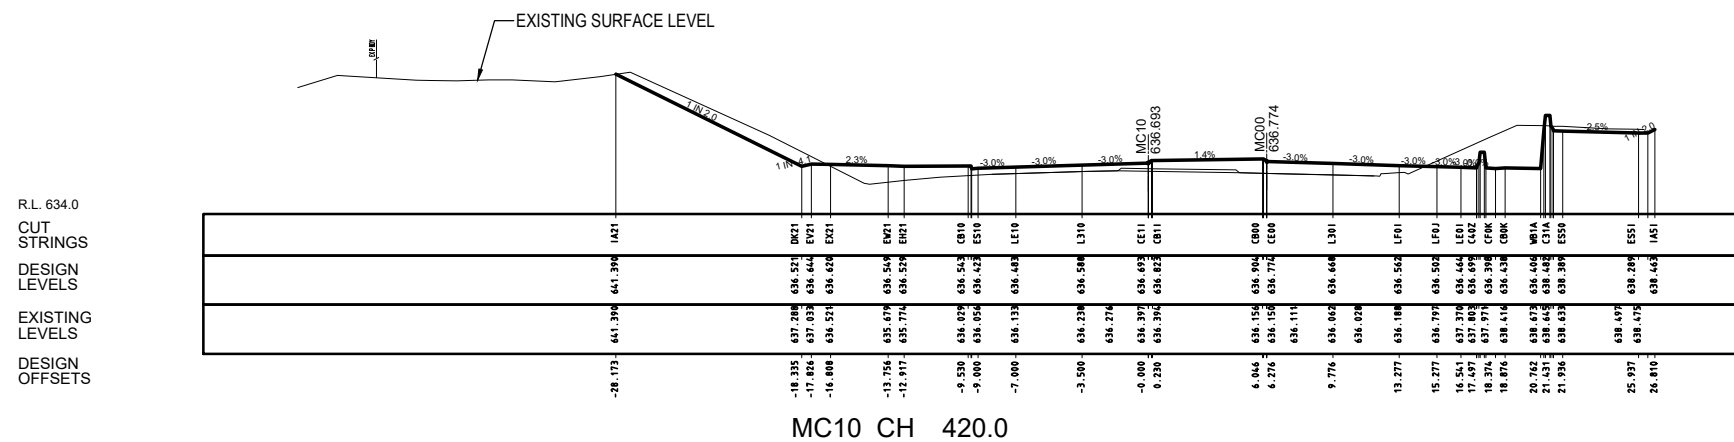

DRAWING FILE LOCATION / NAME D:_Vault\Projects\3002750\CAD\DWG\06_XS_Cross_Sections\3002750-XS-1305.dwg					PLOT DATE 13 Nov 2020		TIME 08:17:24		PRELIMINARY									
EXTERNAL REFERENCE FILES		REV	DATE	AMENDMENT / REVISION DESCRIPTION	WVR No.	APPROVAL	TITLE	NAME	SCALES AT A1 SIZE DRAWING		DESIGNER		CLIENT		PROJECT TITLE			
3002750_SMEC.ctb 3002750_XS_MC10_05		A	19.06.2020	PRELIMINARY SKETCH PLAN	0007	DK	DRAFTER	R. GOOSEN	SCALE 1:200 20 m		 SMEC Member of the Surbana Jurong Group SMEC AUSTRALIA PTY LTD © ABN 47 065 475 149 SUITE 2, LEVEL 1, 243 NORTHBOURNE AVENUE LYNEHAM ACT 2602 AUSTRALIA SMEC PROJECT No 3002750		 ACT Government Transport Canberra & City Services		WILLIAM HOVELL DRIVE DUPLICATION CROSS SECTION MC10 SHEET 5			
		B	08.10.2020	PRELIMINARY SKETCH PLAN	0014	DK	DRAFTING CHECK	K. CURLEY										
		C	13.11.2020	PRELIMINARY SKETCH PLAN SUBMISSION	0015	DK	DESIGNER	B. LEJANO										
						DESIGN CHECK	T. MEADOWS											
						PROJECT MANAGER	S. RAVEN											
						PROJECT DIRECTOR	D. KEEP											
SCALE		PHASE		PROJECT / DRAWING No.		REVISION												
AS SHOWN		PSP		3002750-XS-1305		C												

150 mm ON ORIGINAL

A1

DRAWING FILE LOCATION / NAME
V:_Vault\Projects\3002750\CAD\DWG\06_XS_Cross_Sections\3002750-XS-1306.dwg

EXTERNAL REFERENCE FILES

REV	DATE	AMENDMENT / REVISION DESCRIPTION
A	19.06.2020	PRELIMINARY SKETCH PLAN
B	08.10.2020	PRELIMINARY SKETCH PLAN
C	13.11.2020	PRELIMINARY SKETCH PLAN SUBMISSION

PLOT DATE
13 Nov 2020

TIME
08:17:44

WVR No.	APPROVAL	TITLE	NAME
0007	DK	DRAFTER	R. GOOSEN
0014	DK	DRAFTING CHECK	K. CURLEY
0015	DK	DESIGNER	B. LEJANO
		DESIGN CHECK	T. MEADOWS
		PROJECT MANAGER	S. RAVEN
		PROJECT DIRECTOR	D. KEEP

SCALES AT A1 SIZE DRAWING

SCALE 1:200



DESIGNER

Member of the Surlana Jurong Group
SMEC AUSTRALIA PTY LTD
© ABN 47 065 475 149
SUITE 2, LEVEL 1, 243 NORTHBOURNE AVENUE
LYNEHAM ACT 2602 AUSTRALIA
SMEC PROJECT No 3002750

CLIENT


ACT
Government
Transport Canberra & City Services

PROJECT TITLE WILLIAM HOVELL DRIVE DUPLICATION		CROSS SECTION MC10 SHEET 6	
SCALE AS SHOWN	PHASE PSP	PROJECT / DRAWING No. 3002750-XS-1306	REVISION C

R.L. 635.0
CUT
STRINGS
DESIGN
LEVELS

EXISTING
LEVELS


DESIGN
OFFSETS

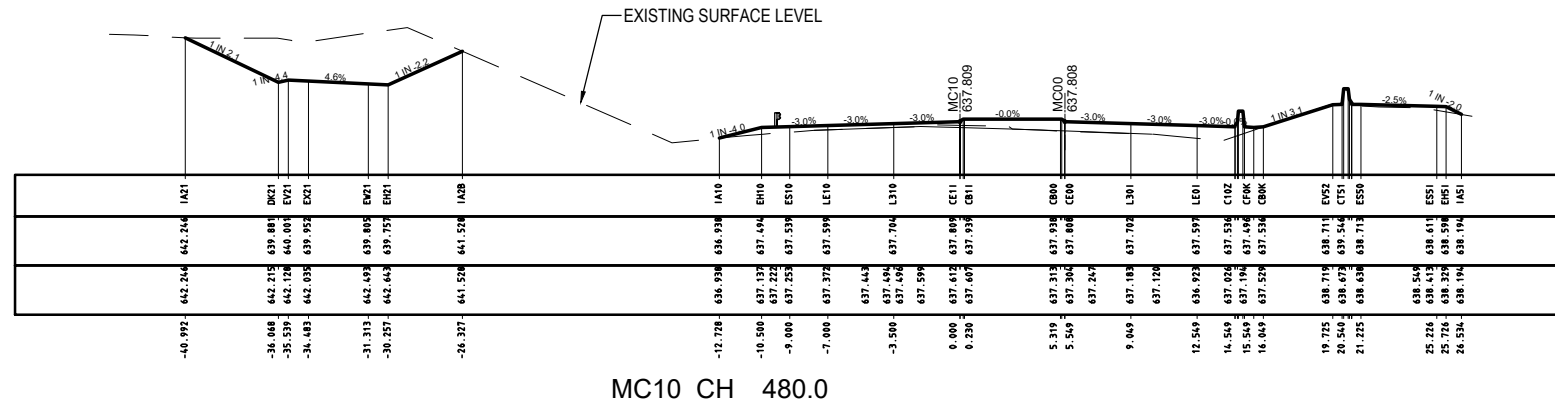

R.L. 635.0
CUT
STRINGS
DESIGN
LEVELS

EXISTING
LEVELS


DESIGN
OFFSETS

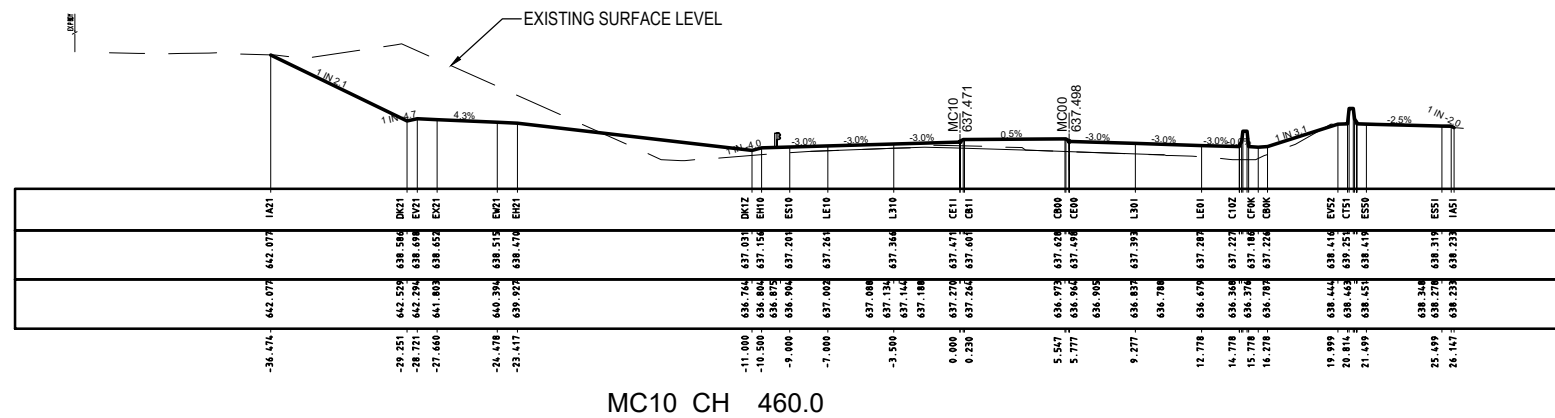

R.L. 635.0
CUT
STRINGS
DESIGN
LEVELS

EXISTING
LEVELS

DESIGN
OFFSETS

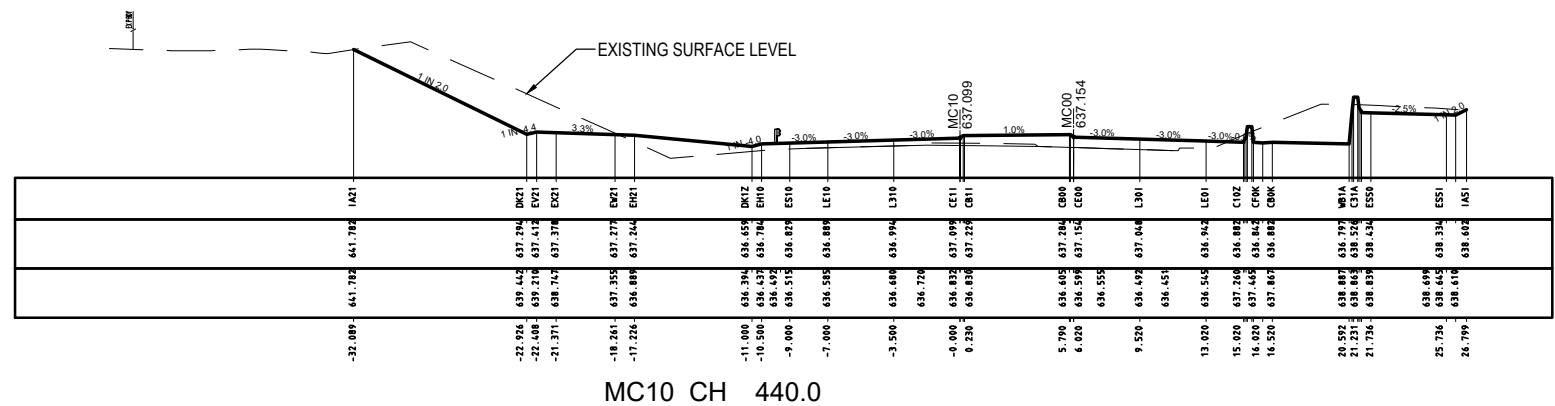

150 mm ON ORIGINAL

A1

DRAWING FILE LOCATION / NAME
V:_Vault\Projects\3002750\CAD\DWG\06_XS_Cross_Sections\3002750-XS-1307.dwg

EXTERNAL REFERENCE FILES

REV
A
B
C

DATE
19.06.2020
08.10.2020
13.11.2020

AMENDMENT / REVISION DESCRIPTION
PRELIMINARY SKETCH PLAN
PRELIMINARY SKETCH PLAN
PRELIMINARY SKETCH PLAN SUBMISSION

WVR No.
0007
0014
0015

APPROVAL
DK
DK
DK

TITLE
DRAFTER
DRAFTING CHECK
DESIGNER
DESIGN CHECK
PROJECT MANAGER
PROJECT DIRECTOR

NAME
R. GOOSEN
K. CURLEY
B. LEJANO
T. MEADOWS
S. RAVEN
D. KEEP

PLOT DATE
13 Nov 2020

TIME
08:18:05

SCALES AT A1 SIZE DRAWING

SCALE 1:200

DESIGNER


SMEC
Member of the Surlana Jurong Group
SMEC AUSTRALIA PTY LTD
© ABN 47 065 475 149
SUITE 2, LEVEL 1, 243 NORTHBOURNE AVENUE
LYNEHAM ACT 2602 AUSTRALIA
SMEC PROJECT No 3002750

CLIENT


ACT
Government
Transport Canberra & City Services

PROJECT TITLE

WILLIAM HOVELL DRIVE DUPLICATION

CROSS SECTION MC10
SHEET 7

SCALE

AS SHOWN

PHASE

PSP


PROJECT / DRAWING No.

3002750-XS-1307


REVISION

C


R.L. 636.0
CUT
STRINGS
DESIGN
LEVELS
EXISTING
LEVELS
DESIGN
OFFSETS

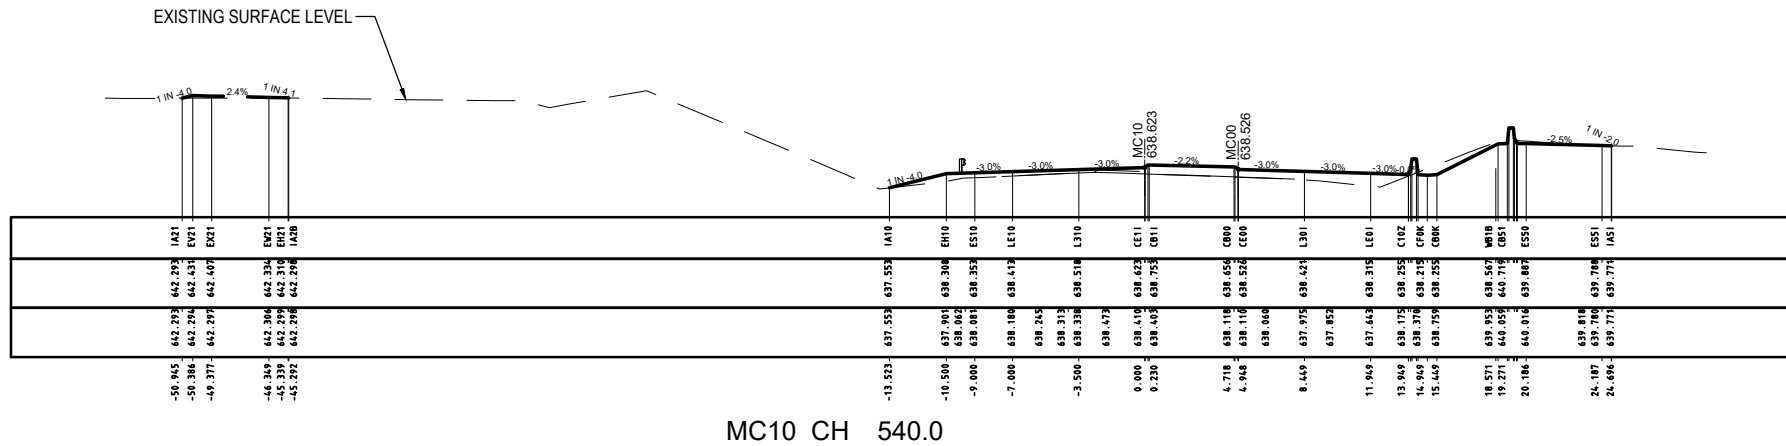

R.L. 636.0
CUT
STRINGS
DESIGN
LEVELS
EXISTING
LEVELS
DESIGN
OFFSETS

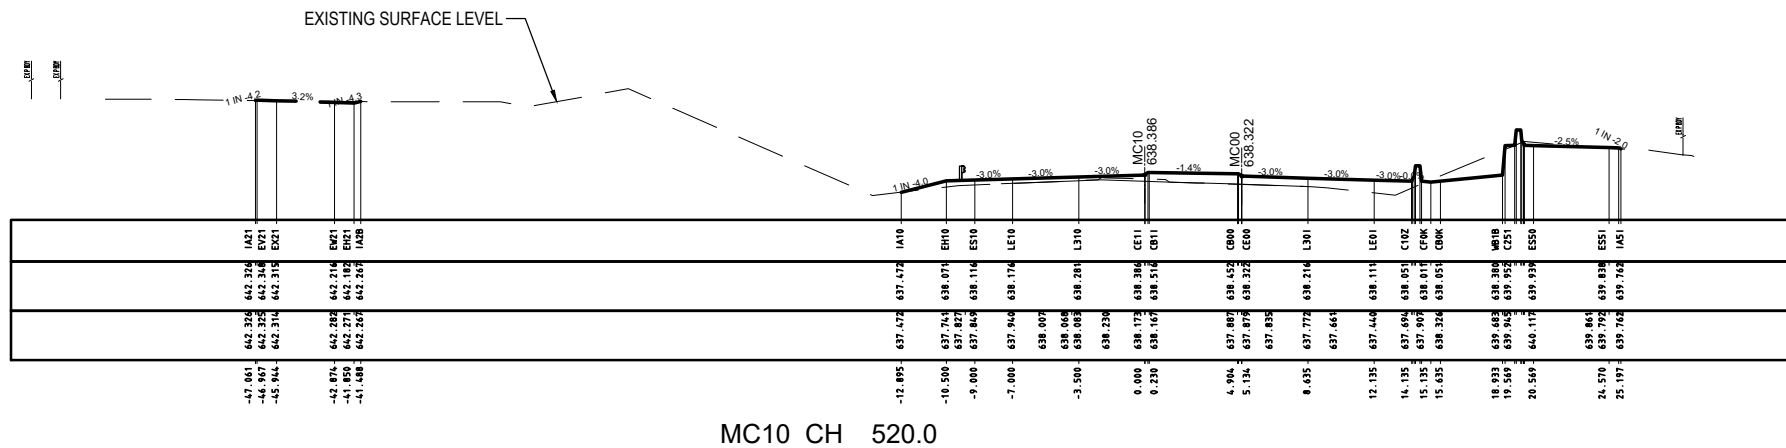

R.L. 635.0
CUT
STRINGS
DESIGN
LEVELS
EXISTING
LEVELS
DESIGN
OFFSETS

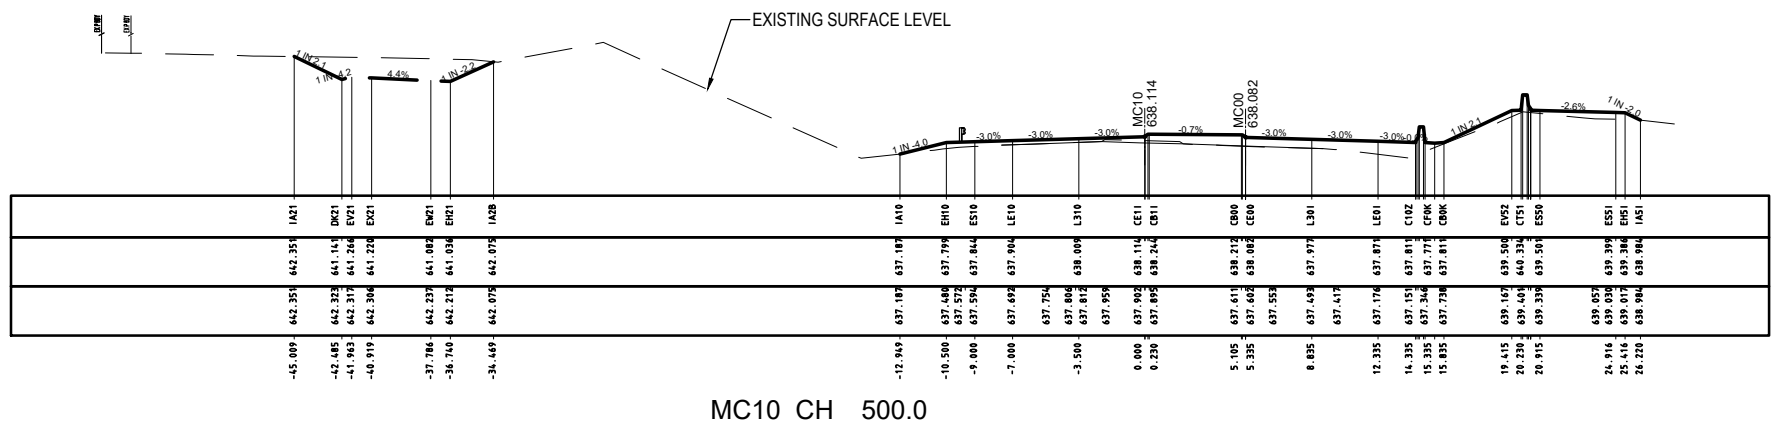

150 mm ON ORIGINAL

A1

DRAWING FILE LOCATION / NAME
V:_Vault\Projects\3002750\CAD\DWG\06_XS_Cross_Sections\3002750-XS-1308.dwg

EXTERNAL REFERENCE FILES

REV	DATE	AMENDMENT / REVISION DESCRIPTION
A	19.06.2020	PRELIMINARY SKETCH PLAN
B	08.10.2020	PRELIMINARY SKETCH PLAN
C	13.11.2020	PRELIMINARY SKETCH PLAN SUBMISSION


3002750_SMEC.dwg
06_XS_MC10_08

PLOT DATE
13 Nov 2020

TIME
08:18:26

APPROVAL	TITLE	NAME
DK	DRAFTER	R. GOOSEN
DK	DRAFTING CHECK	K. CURLEY
DK	DESIGNER	B. LEJANO
	DESIGN CHECK	T. MEADOWS
	PROJECT MANAGER	S. RAVEN
	PROJECT DIRECTOR	D. KEEP

SCALES AT A1 SIZE DRAWING

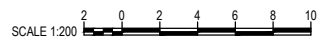

DESIGNER



CLIENT




PROJECT TITLE
WILLIAM HOVELL DRIVE DUPLICATION

CROSS SECTION MC10
SHEET 8


SCALE	PHASE	PROJECT / DRAWING No	REVISION
AS SHOWN	PSP	3002750-XS-1308	C

R.L. 636.0
CUT
STRINGS
DESIGN
LEVELS
EXISTING
LEVELS
DESIGN
OFFSETS

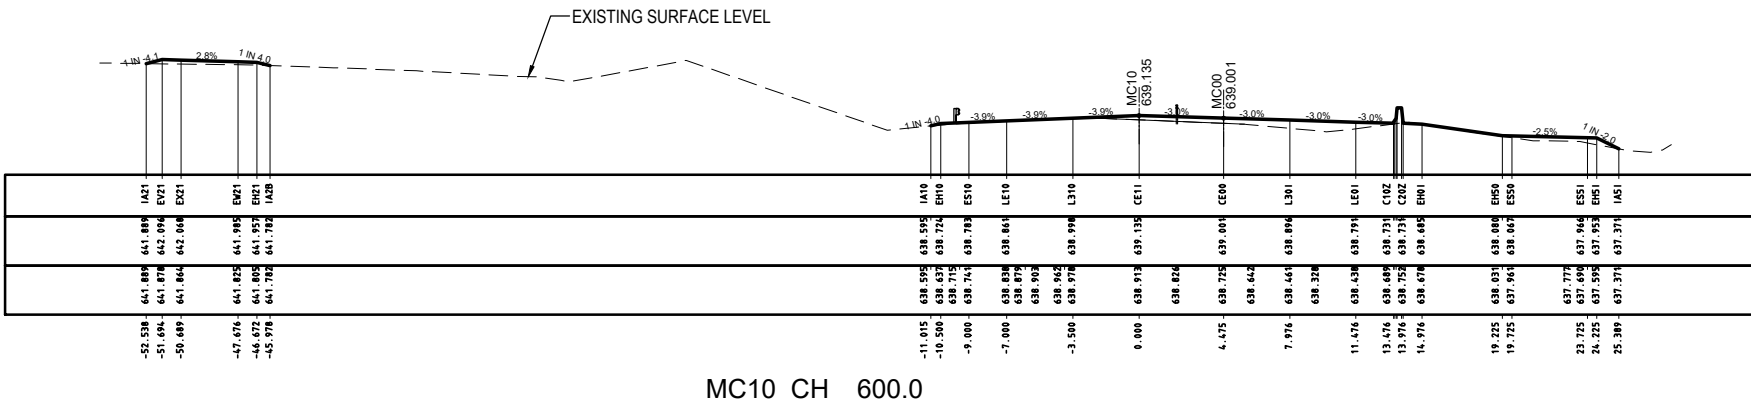


MC10 CH 600.0

R.L. 636.0
CUT
STRINGS
DESIGN
LEVELS
EXISTING
LEVELS
DESIGN
OFFSETS

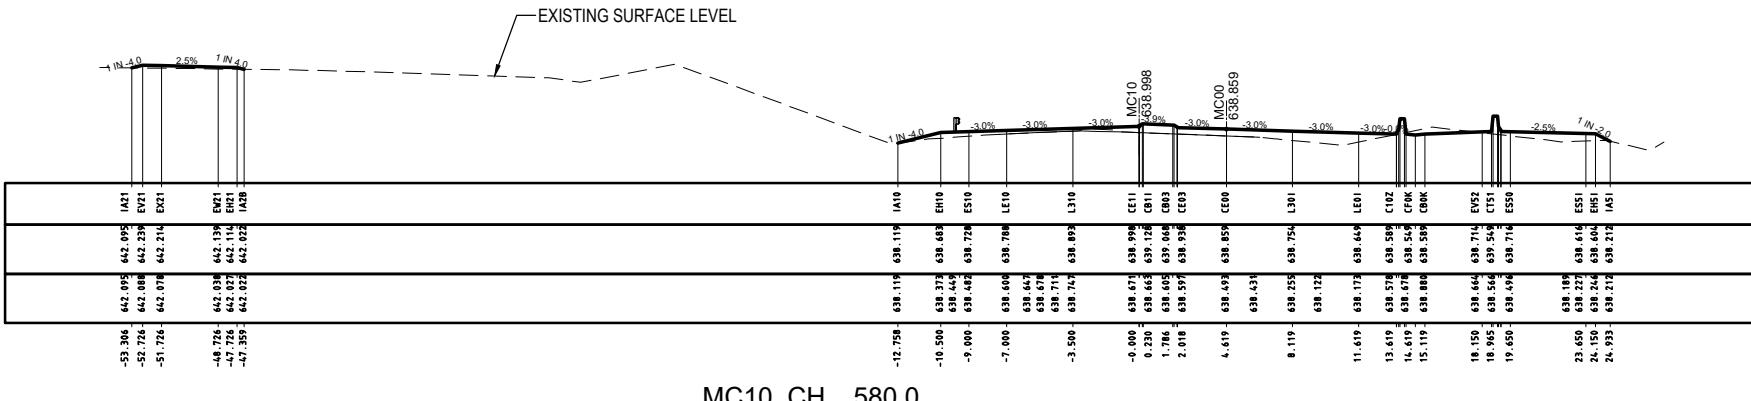




MC10 CH 580.0

R.L. 636.0
CUT
STRINGS
DESIGN
LEVELS
EXISTING
LEVELS
DESIGN
OFFSETS

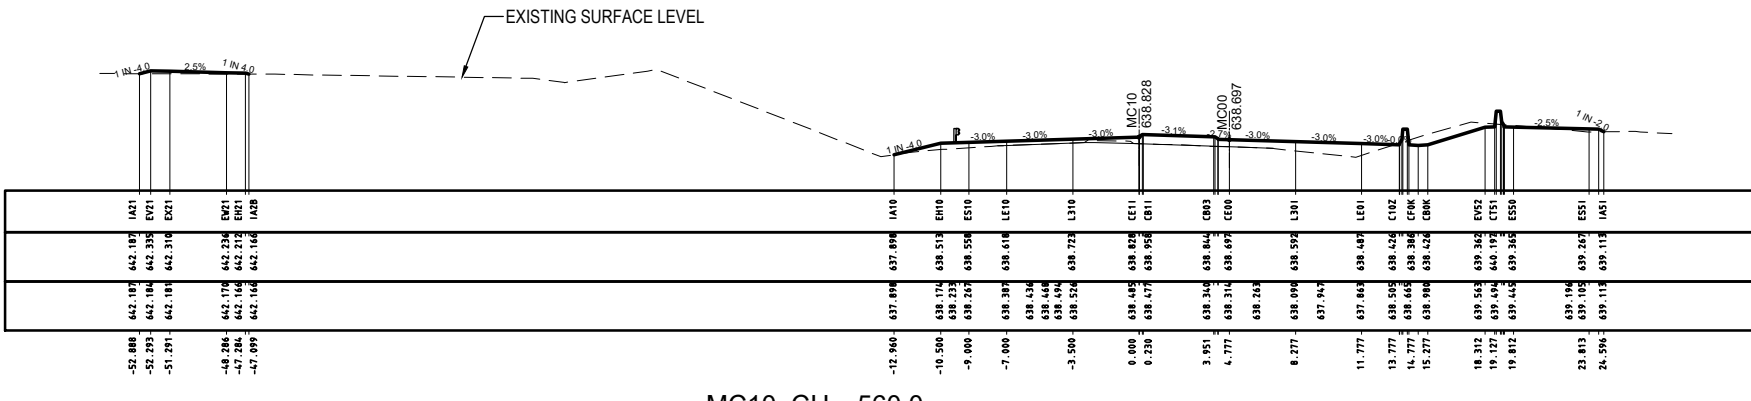

MC10 CH 560.0




PRELIMINARY

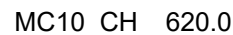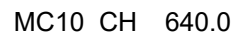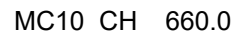




DRAWING FILE LOCATION / NAME V:_Vault\Projects\3002750\CAD\DWG\06_XS_Cross_Sections\3002750-XS-1309.dwg						PLOT DATE 13 Nov 2020		TIME 08:18:51		PRELIMINARY													
EXTERNAL REFERENCE FILES						REV	DATE	AMENDMENT / REVISION DESCRIPTION	WVR No.	APPROVAL	TITLE	SCALES AT A1 SIZE DRAWING SCALE 1:200 	DESIGNER  Member of the Surbana Jurong Group SMEC AUSTRALIA PTY LTD © ABN 47 065 475 149 SUITE 2, LEVEL 1, 243 NORTHBOURNE AVENUE LYNEHAM ACT 2602 AUSTRALIA SMEC PROJECT No 3002750	CLIENT  ACT Government Transport Canberra & City Services	PROJECT TITLE WILLIAM HOVELL DRIVE DUPLICATION CROSS SECTION MC10 SHEET 9				SCALE	PHASE	PROJECT / DRAWING No.	REVISION	
						A	19.06.2020	PRELIMINARY SKETCH PLAN	0007	DK	DRAFTER								R. GOOSEN	AS SHOWN	PSP	3002750-XS-1309	C
						B	08.10.2020	PRELIMINARY SKETCH PLAN	0014	DK	DRAFTING CHECK								K. CURLEY				
						C	13.11.2020	PRELIMINARY SKETCH PLAN SUBMISSION	0015	DK	DESIGNER								B. LEJANO				
										DESIGN CHECK	T. MEADOWS												
										PROJECT MANAGER	S. RAVEN												
										PROJECT DIRECTOR	D. KEEP												



DRAWING FILE LOCATION / NAME V:_Vault\Projects\3002750\CAD\DWG\06_XS_Cross_Sections\3002750-XS-1310.dwg				PLOT DATE 13 Nov 2020		TIME 08:19:12		PRELIMINARY																											
EXTERNAL REFERENCE FILES				REV		DATE		AMENDMENT / REVISION DESCRIPTION				WVR No.		APPROVAL		TITLE		NAME		DESIGNER				CLIENT		PROJECT TITLE									
DRAWING FILE LOCATION / NAME V:_Vault\Projects\3002750\CAD\DWG\06_XS_Cross_Sections\3002750-XS-1310.dwg				A		19.06.2020		PRELIMINARY SKETCH PLAN				0007		DK		DRAFTER		R. GOOSEN		SCALES AT A1 SIZE DRAWING SCALE 1:200 				DESIGNER  Member of the Surbana Jurong Group SMEC AUSTRALIA PTY LTD © ABN 47 065 475 149 SUITE 2, LEVEL 1, 243 NORTHBOURNE AVENUE LYNEHAM ACT 2602 AUSTRALIA SMEC PROJECT No 3002750				CLIENT  ACT Government Transport Canberra & City Services				WILLIAM HOVELL DRIVE DUPLICATION CROSS SECTION MC10 SHEET 10			
				B		08.10.2020		PRELIMINARY SKETCH PLAN				0014		DK		DRAFTING CHECK		K. CURLEY																	
				C		13.11.2020		PRELIMINARY SKETCH PLAN SUBMISSION				0015		DK		DESIGNER		B. LEJANO																	
																DESIGN CHECK		T. MEADOWS																	
																PROJECT MANAGER		S. RAVEN																	
																PROJECT DIRECTOR		D. KEEP																	
																				SCALE				PHASE		PROJECT / DRAWING No.		REVISION							
																				AS SHOWN				PSP		3002750-XS-1310		C							

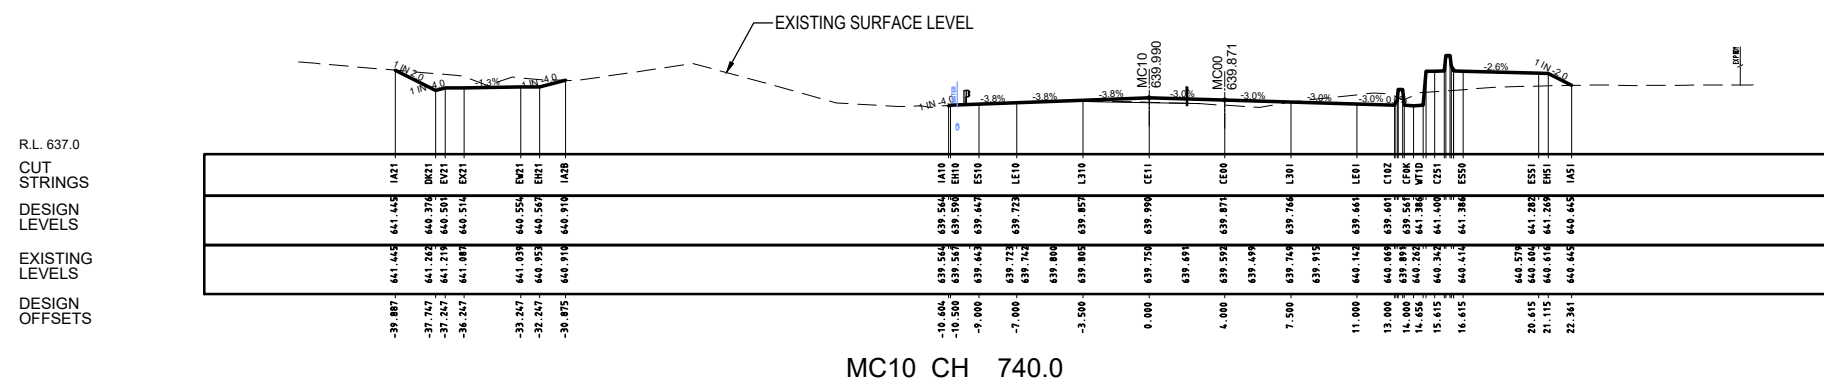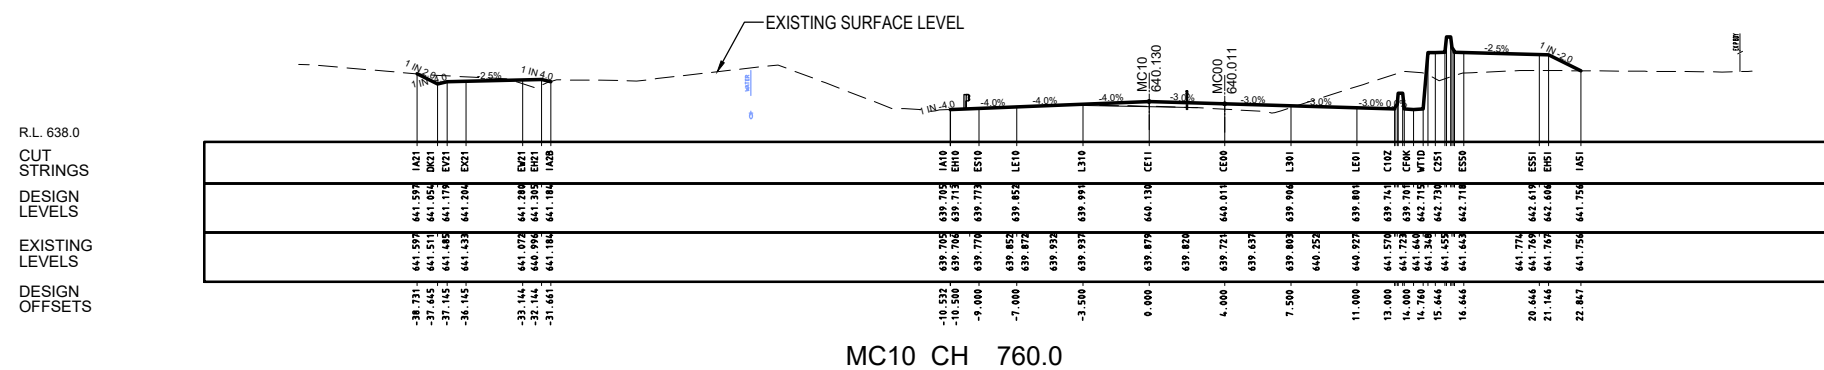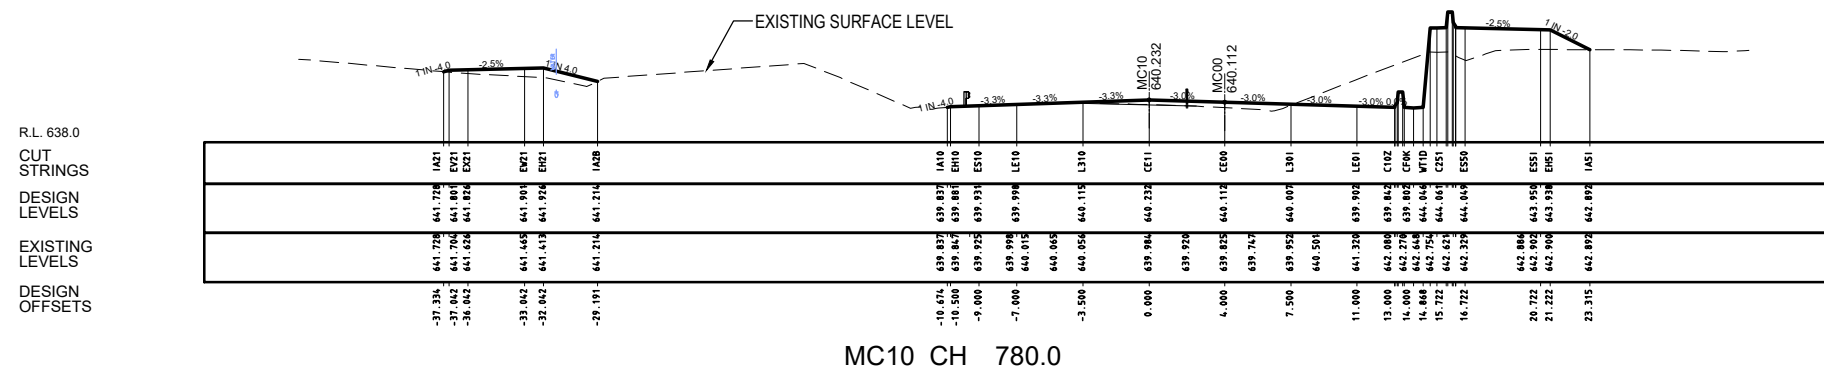

DRAWING FILE LOCATION / NAME V:_Vault\Projects\3002750\CAD\DWG\06_XS_Cross_Sections\3002750-XS-1311.dwg										PLOT DATE 13 Nov 2020		TIME 08:19:33		PRELIMINARY																																					
EXTERNAL REFERENCE FILES										REV		DATE		AMENDMENT / REVISION DESCRIPTION				WVR No.		APPROVAL		TITLE		NAME		SCALES AT A1 SIZE DRAWING  SCALE 1:200				DESIGNER  Member of the Surbana Jurong Group SMC AUSTRALIA PTY LTD © ABN 47 065 475 149 SUITE 2, LEVEL 1, 243 NORTHBOURNE AVENUE LYNEHAM ACT 2602 AUSTRALIA SMC PROJECT No 3002750				CLIENT  ACT Government Transport Canberra & City Services				PROJECT TITLE WILLIAM HOVELL DRIVE DUPLICATION CROSS SECTION MC10 SHEET 11				SCALE		PHASE		PROJECT / DRAWING No. 3002750-XS-1311				REVISION C	

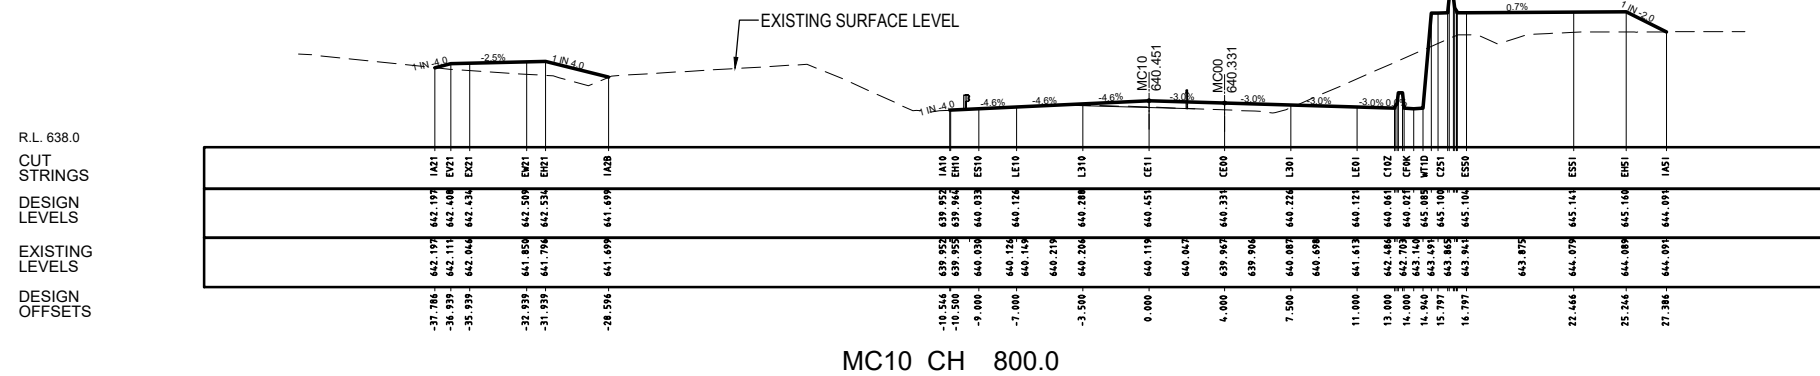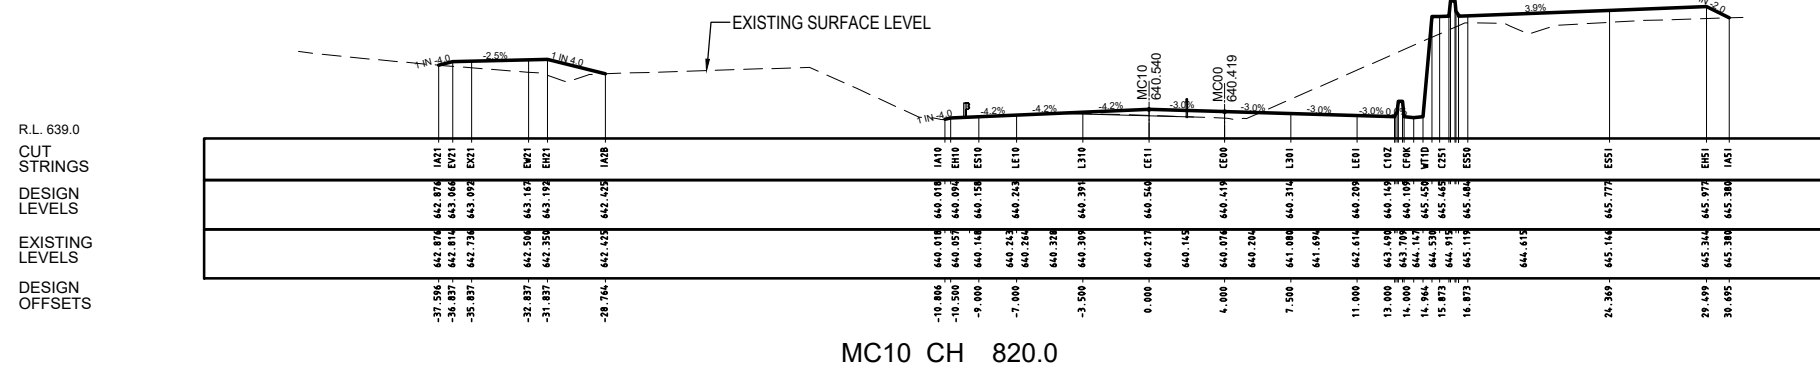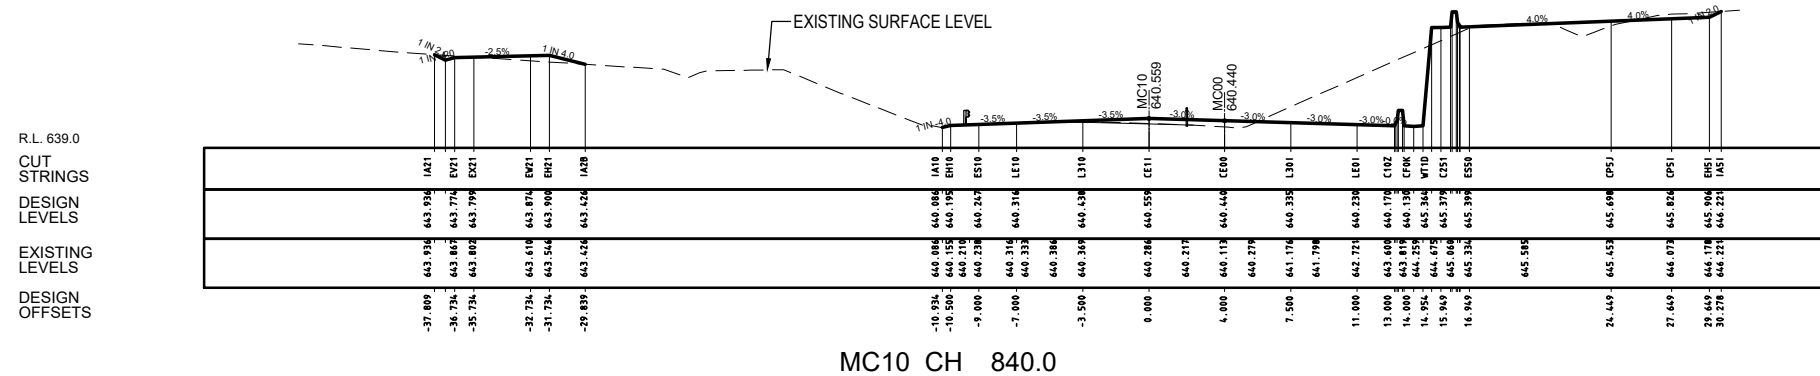

DRAWING FILE LOCATION / NAME V:_Vault\Projects\3002750\CAD\DWG\06_XS_Cross_Sections\3002750-XS-1312.dwg			PLOT DATE 13 Nov 2020		TIME 08:19:59	
EXTERNAL REFERENCE FILES			REV	DATE	AMENDMENT / REVISION DESCRIPTION	WVR No.
			A	19.06.2020	PRELIMINARY SKETCH PLAN	0007
			B	08.10.2020	PRELIMINARY SKETCH PLAN	0014
			C	13.11.2020	PRELIMINARY SKETCH PLAN SUBMISSION	0015
			DK		DRAFTER	R. GOOSEN
			DK		DRAFTING CHECK	K. CURLEY
			DK		DESIGNER	B. LEJANO
					DESIGN CHECK	T. MEADOWS
					PROJECT MANAGER	S. RAVEN
					PROJECT DIRECTOR	D. KEEP
			SCALES AT A1 SIZE DRAWING SCALE 1:200 			
			DESIGNER  Member of the Surbana Jurong Group SMEC AUSTRALIA PTY LTD © ABN 47 065 475 149 SUITE 2, LEVEL 1, 243 NORTHBOURNE AVENUE LYNEHAM ACT 2602 AUSTRALIA SMEC PROJECT No 3002750			
			CLIENT  ACT Government Transport Canberra & City Services			
			PROJECT TITLE WILLIAM HOVELL DRIVE DUPLICATION CROSS SECTION MC10 SHEET 12			
			SCALE AS SHOWN	PHASE PSP	PROJECT / DRAWING No. 3002750-XS-1312	
					REVISION C	

150 mm ON ORIGINAL

A1

DRAWING FILE LOCATION / NAME
V:_Vault\Projects\3002750\CAD\DWG\06_XS_Cross_Sections\3002750-XS-1313.dwg

EXTERNAL REFERENCE FILES

REV	DATE	AMENDMENT / REVISION DESCRIPTION
A	19.06.2020	PRELIMINARY SKETCH PLAN
B	08.10.2020	PRELIMINARY SKETCH PLAN
C	13.11.2020	PRELIMINARY SKETCH PLAN SUBMISSION

PLOT DATE
13 Nov 2020

TIME
08:20:19

WVR No.	APPROVAL	TITLE	NAME
0007	DK	DRAFTER	R. GOOSEN
0014	DK	DRAFTING CHECK	K. CURLEY
0015	DK	DESIGNER	B. LEVANO
		DESIGN CHECK	T. MEADOWS
		PROJECT MANAGER	S. RAVEN
		PROJECT DIRECTOR	D. KEEP

SCALES AT A1 SIZE DRAWING

SCALE 1:200

DESIGNER



CLIENT




PROJECT TITLE
WILLIAM HOVELL DRIVE DUPLICATION


CROSS SECTION MC10
SHEET 13

SCALE	PHASE	PROJECT / DRAWING No.	REVISION
AS SHOWN	PSP	3002750-XS-1313	C


R.L. 638.0
CUT
STRINGS
DESIGN
LEVELS
EXISTING
LEVELS
DESIGN
OFFSETS

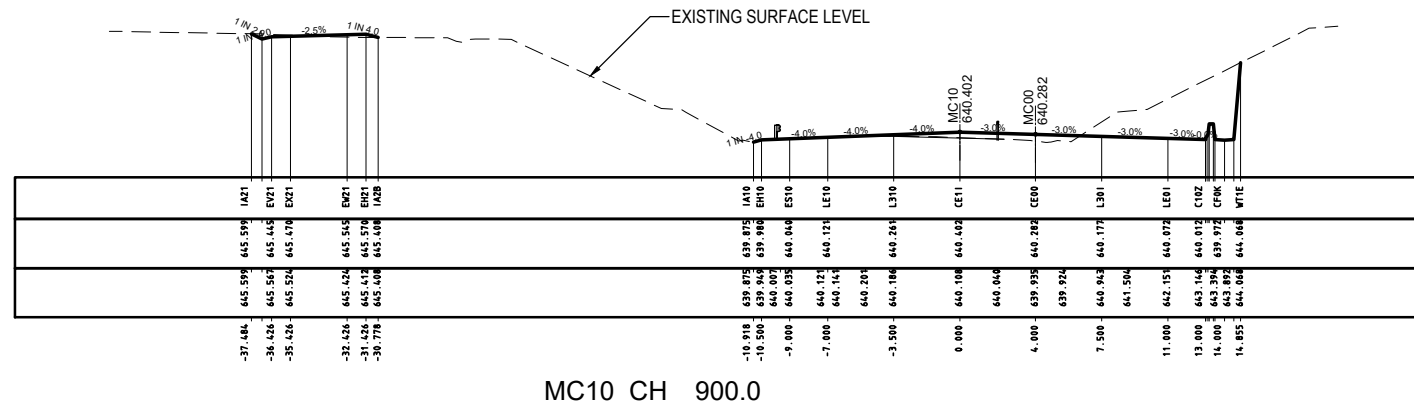

R.L. 638.0
CUT
STRINGS
DESIGN
LEVELS
EXISTING
LEVELS
DESIGN
OFFSETS

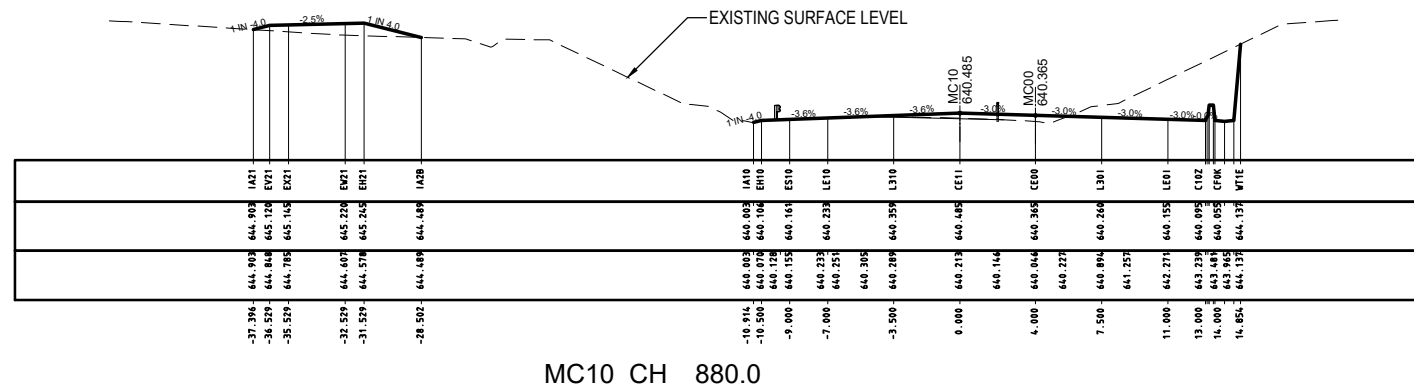

R.L. 639.0
CUT
STRINGS
DESIGN
LEVELS
EXISTING
LEVELS
DESIGN
OFFSETS

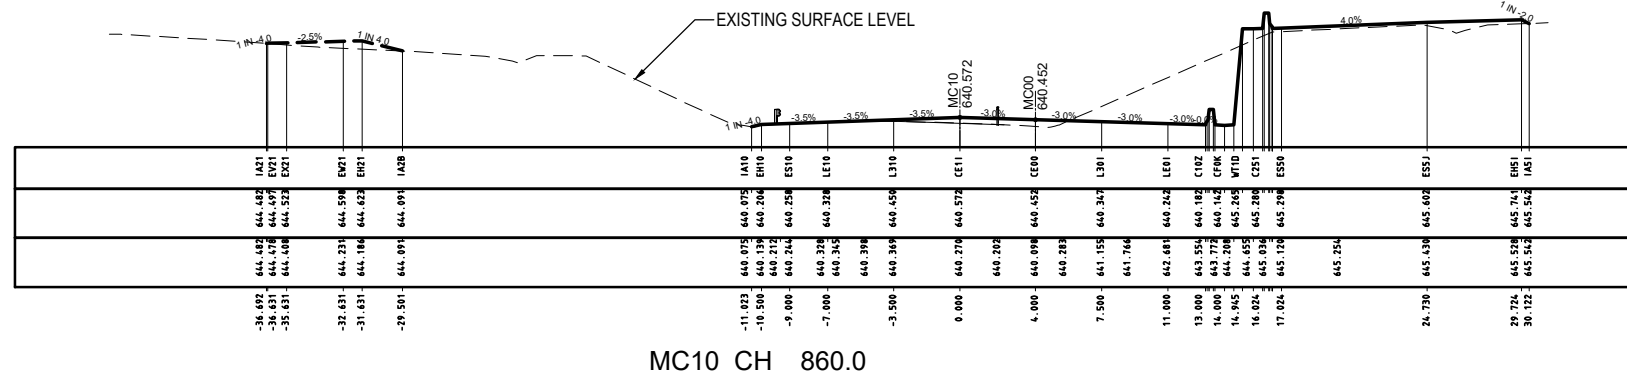

150 mm ON ORIGINAL

A1

DRAWING FILE LOCATION / NAME
V:_Vault\Projects\3002750\CAD\DWG\06_XS_Cross_Sections\3002750-XS-1314.dwg

EXTERNAL REFERENCE FILES


REV	DATE	AMENDMENT / REVISION DESCRIPTION
A	19.06.2020	PRELIMINARY SKETCH PLAN
B	08.10.2020	PRELIMINARY SKETCH PLAN
C	13.11.2020	PRELIMINARY SKETCH PLAN SUBMISSION

PLOT DATE
13 Nov 2020

TIME
08:20:45

WVR No.	APPROVAL	TITLE	NAME
0007	DK	DRAFTER	R. GOOSEN
0014	DK	DRAFTING CHECK	K. CURLEY
0015	DK	DESIGNER	B. LEJANO
		DESIGN CHECK	T. MEADOWS
		PROJECT MANAGER	S. RAVEN
		PROJECT DIRECTOR	D. KEEP

SCALES AT A1 SIZE DRAWING

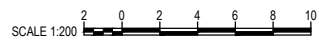

DESIGNER

SMEC
Member of the Surlana Juvang Group
SMEC AUSTRALIA PTY LTD
© ABN 47 065 475 149
SUITE 2, LEVEL 1, 243 NORTHBOURNE AVENUE
LYNEHAM ACT 2602 AUSTRALIA
SMEC PROJECT No 3002750

CLIENT

ACT
Government
Transport Canberra & City Services

PRELIMINARY

PROJECT TITLE WILLIAM HOVELL DRIVE DUPLICATION		CROSS SECTION MC10 SHEET 14	
SCALE AS SHOWN	PHASE PSP	PROJECT / DRAWING No. 3002750-XS-1314	REVISION C

150 mm ON ORIGINAL

A1

DRAWING FILE LOCATION / NAME
V:_Vault\Projects\3002750\CAD\DWG\06_XS_Cross_Sections\3002750-XS-1315.dwg

EXTERNAL REFERENCE FILES


REV	DATE	AMENDMENT / REVISION DESCRIPTION
A	19.06.2020	PRELIMINARY SKETCH PLAN
B	08.10.2020	PRELIMINARY SKETCH PLAN
C	13.11.2020	PRELIMINARY SKETCH PLAN SUBMISSION

PLOT DATE
13 Nov 2020

TIME
08:21:05

WVR No.	APPROVAL	TITLE	NAME
0007	DK	DRAFTER	R. GOOSEN
0014	DK	DRAFTING CHECK	K. CURLEY
0015	DK	DESIGNER	B. LEJANO
		DESIGN CHECK	T. MEADOWS
		PROJECT MANAGER	S. RAVEN
		PROJECT DIRECTOR	D. KEEP

SCALES AT A1 SIZE DRAWING

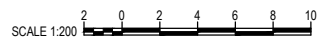

DESIGNER

SMEC
Member of the Surlana Juvang Group
SMEC AUSTRALIA PTY LTD
© ABN 47 065 475 149
SUITE 2, LEVEL 1, 243 NORTHBOURNE AVENUE
LYNEHAM ACT 2602 AUSTRALIA
SMEC PROJECT No 3002750

CLIENT

ACT
Government
Transport Canberra & City Services

PRELIMINARY

PROJECT TITLE WILLIAM HOVELL DRIVE DUPLICATION		CROSS SECTION MC10 SHEET 15	
SCALE AS SHOWN	PHASE PSP	PROJECT / DRAWING No. 3002750-XS-1315	REVISION C

150 mm ON ORIGINAL

A1

DRAWING FILE LOCATION / NAME
V:_Vault\Projects\3002750\CAD\DWG\06_XS_Cross_Sections\3002750-XS-1316.dwg

EXTERNAL REFERENCE FILES

REV	DATE	AMENDMENT / REVISION DESCRIPTION
A	19.06.2020	PRELIMINARY SKETCH PLAN
B	08.10.2020	PRELIMINARY SKETCH PLAN
C	13.11.2020	PRELIMINARY SKETCH PLAN SUBMISSION

PLOT DATE
13 Nov 2020

TIME
08:21:31

WVR No.	APPROVAL	TITLE	NAME
0007	DK	DRAFTER	R. GOOSEN
0014	DK	DRAFTING CHECK	K. CURLEY
0015	DK	DESIGNER	B. LEVANO
		DESIGN CHECK	T. MEADOWS
		PROJECT MANAGER	S. RAVEN
		PROJECT DIRECTOR	D. KEEP

SCALES AT A1 SIZE DRAWING

SCALE 1:200

DESIGNER

SMEC
Member of the Surlana Jurong Group
SMEC AUSTRALIA PTY LTD
© ABN 47 065 475 149
SUITE 2, LEVEL 1, 243 NORTHBOURNE AVENUE
LYNEHAM ACT 2602 AUSTRALIA
SMEC PROJECT No 3002750

CLIENT

ACT
Government
Transport Canberra & City Services

PRELIMINARY

PROJECT TITLE
WILLIAM HOVELL DRIVE DUPLICATION


CROSS SECTION MC10
SHEET 16

SCALE	PHASE	PROJECT / DRAWING No.	REVISION
AS SHOWN	PSP	3002750-XS-1316	C


150 mm ON ORIGINAL

A1


R.L. 629.0
CUT
STRINGS
DESIGN
LEVELS
EXISTING
LEVELS
DESIGN
OFFSETS

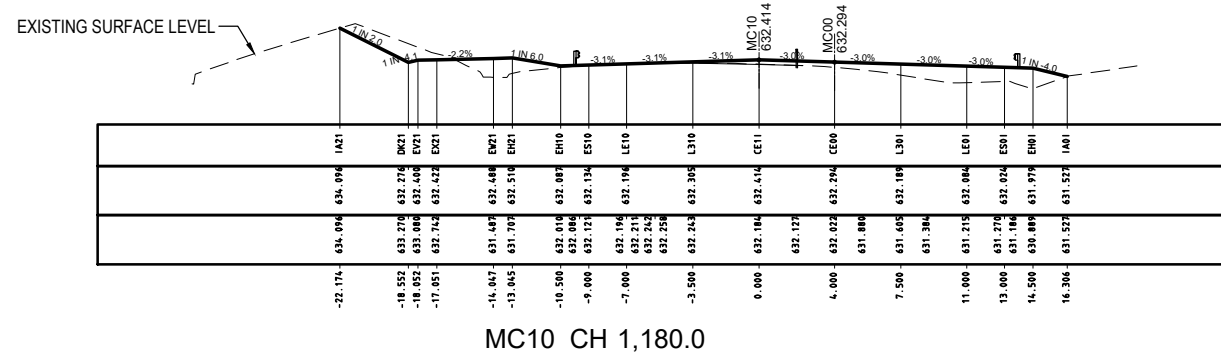


R.L. 631.0
CUT
STRINGS
DESIGN
LEVELS
EXISTING
LEVELS
DESIGN
OFFSETS

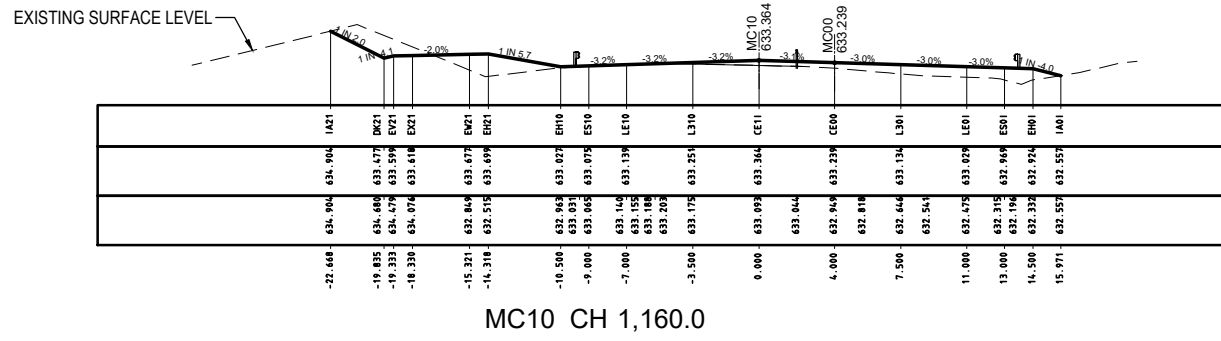


R.L. 631.0
CUT
STRINGS
DESIGN
LEVELS
EXISTING
LEVELS
DESIGN
OFFSETS

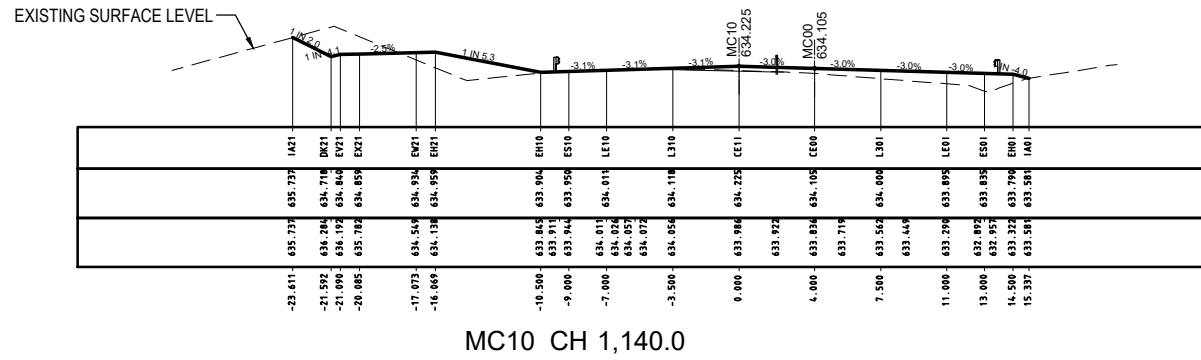


R.L. 632.0
CUT
STRINGS
DESIGN
LEVELS
EXISTING
LEVELS
DESIGN
OFFSETS

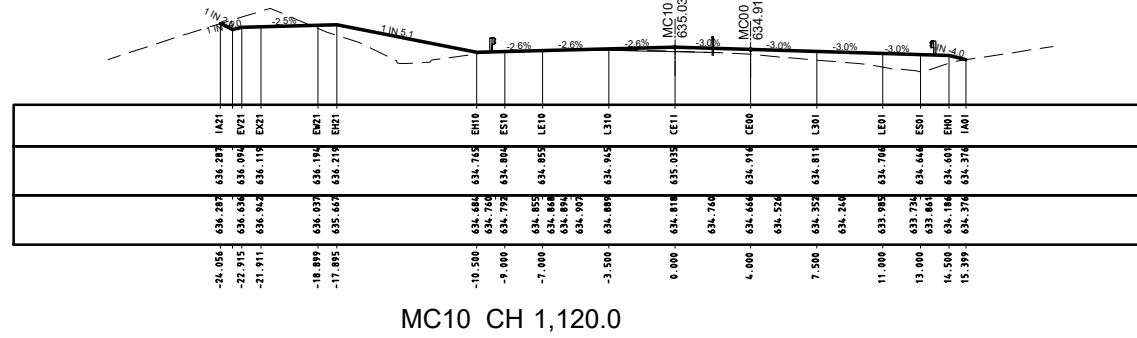


R.L. 625.0
CUT
STRINGS
DESIGN
LEVELS
EXISTING
LEVELS
DESIGN
OFFSETS

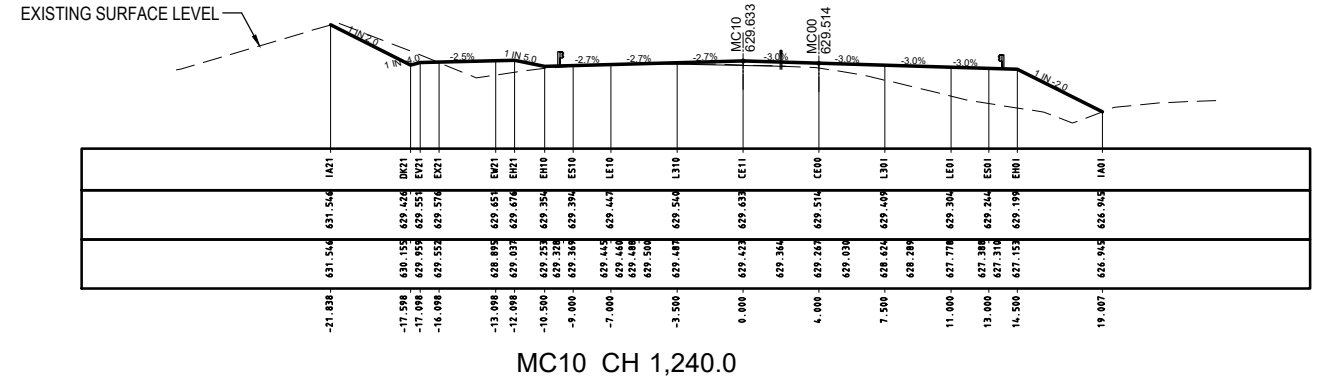


R.L. 626.0
CUT
STRINGS
DESIGN
LEVELS
EXISTING
LEVELS
DESIGN
OFFSETS

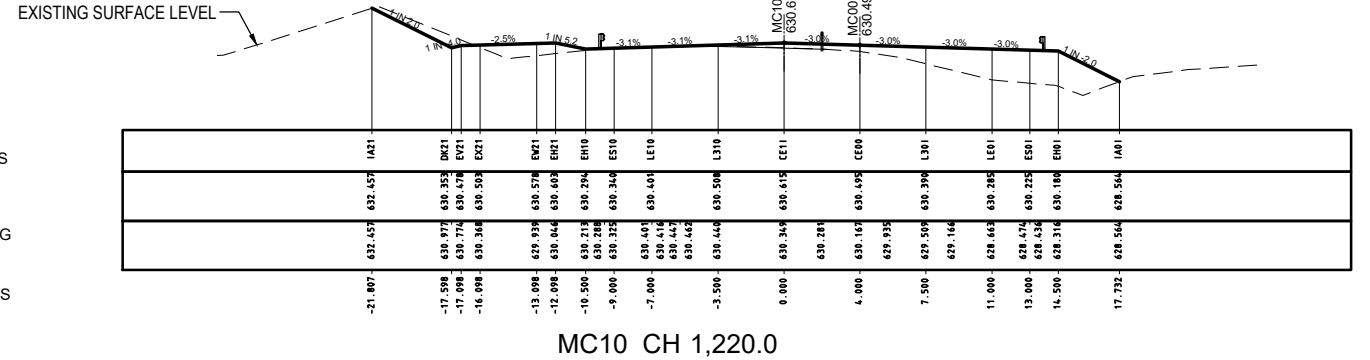

R.L. 628.0
CUT
STRINGS
DESIGN
LEVELS
EXISTING
LEVELS
DESIGN
OFFSETS

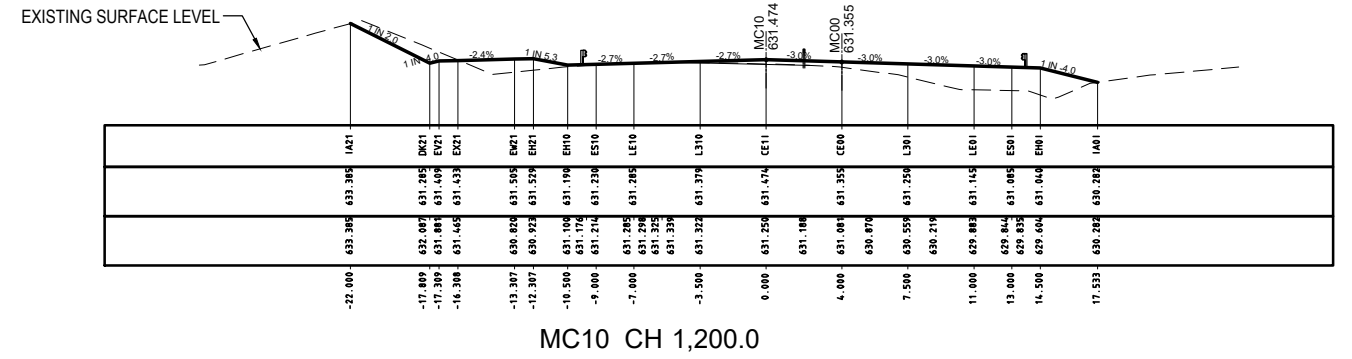

PRELIMINARY

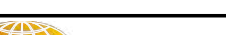DRAWING FILE LOCATION / NAME V:_Vault\Projects\3002750\CAD\DWG\06_XS_Cross_Sections\3002750-XS-1317.dwg					PLOT DATE 13 Nov 2020		TIME 08:21:57	
EXTERNAL REFERENCE FILES		REV	DATE	AMENDMENT / REVISION DESCRIPTION	WVR No.	APPROVAL	TITLE	NAME
X:\3002750_SMEC.dwg XS_MC10_17	A	19.06.2020	PRELIMINARY SKETCH PLAN		0007	DK	DRAFTER	R. GOOSEN
	B	08.10.2020	PRELIMINARY SKETCH PLAN		0014	DK	DRAFTING CHECK	K. CURLEY
	C	13.11.2020	PRELIMINARY SKETCH PLAN SUBMISSION		0015	DK	DESIGNER	B. LEJANO
							DESIGN CHECK	T. MEADOWS
							PROJECT MANAGER	S. RAVEN
							PROJECT DIRECTOR	D. KEEP
					SCALES AT A1 SIZE DRAWING			
					DESIGNER  Member of the Surbana Jurong Group SMEC AUSTRALIA PTY LTD © ABN 47 065 475 149 SUITE 2, LEVEL 1, 243 NORTHBOURNE AVENUE LYNEHAM ACT 2602 AUSTRALIA SMEC PROJECT No 3002750			
					CLIENT  ACT Government Transport Canberra & City Services			
					PROJECT TITLE WILLIAM HOVELL DRIVE DUPLICATION CROSS SECTION MC10 SHEET 17			
					SCALE AS SHOWN		PHASE PSP	
					PROJECT / DRAWING No. 3002750-XS-1317		REVISION C	

150 mm ON ORIGINAL

A1

DRAWING FILE LOCATION / NAME
V:_Vault\Projects\3002750\CAD\DWG\06_XS_Cross_Sections\3002750-XS-1318.dwg

EXTERNAL REFERENCE FILES

REV	DATE	AMENDMENT / REVISION DESCRIPTION
A	19.06.2020	PRELIMINARY SKETCH PLAN
B	08.10.2020	PRELIMINARY SKETCH PLAN
C	13.11.2020	PRELIMINARY SKETCH PLAN SUBMISSION


3002750_SMEC.dwg
06_XS_MC10_18

PLOT DATE
13 Nov 2020

TIME
08:22:17

WVR No.	APPROVAL	TITLE	NAME
0007	DK	DRAFTER	R. GOOSEN
0014	DK	DRAFTING CHECK	K. CURLEY
0015	DK	DESIGNER	B. LEJANO
		DESIGN CHECK	T. MEADOWS
		PROJECT MANAGER	S. RAVEN
		PROJECT DIRECTOR	D. KEEP

SCALES AT A1 SIZE DRAWING

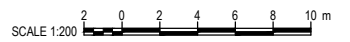

DESIGNER


SMEC
Member of the Surlana Juvang Group
SMEC AUSTRALIA PTY LTD
© ABN 47 065 475 149
SUITE 2, LEVEL 1, 243 NORTHBOURNE AVENUE
LYNEHAM ACT 2602 AUSTRALIA
SMEC PROJECT No 3002750

CLIENT


ACT
Government
Transport Canberra & City Services

PROJECT TITLE WILLIAM HOVELL DRIVE DUPLICATION		CROSS SECTION MC10 SHEET 18	
SCALE AS SHOWN	PHASE PSP	PROJECT / DRAWING No. 3002750-XS-1318	REVISION C


R.L. 622.0
CUT
STRINGS
DESIGN
LEVELS
EXISTING
LEVELS
DESIGN
OFFSETS

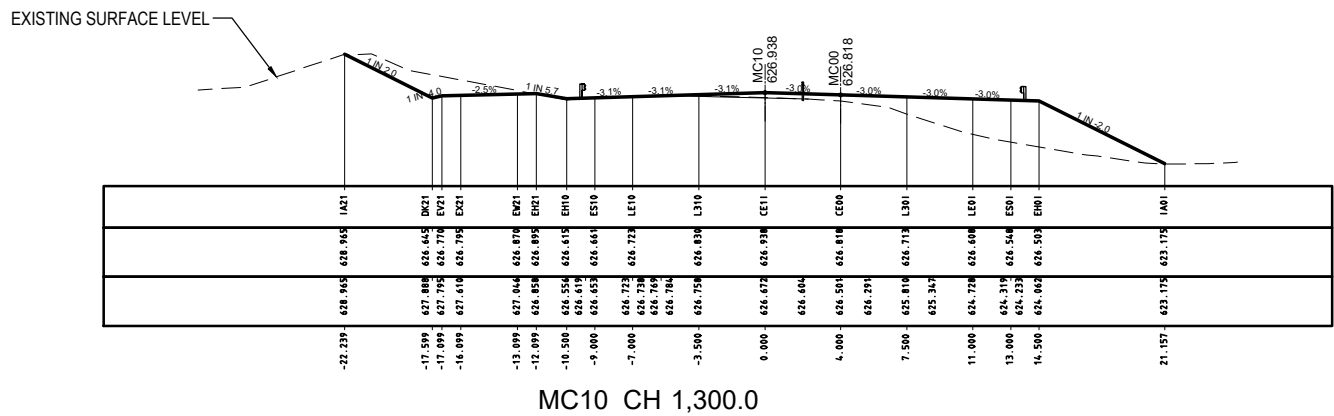

R.L. 622.0
CUT
STRINGS
DESIGN
LEVELS
EXISTING
LEVELS
DESIGN
OFFSETS

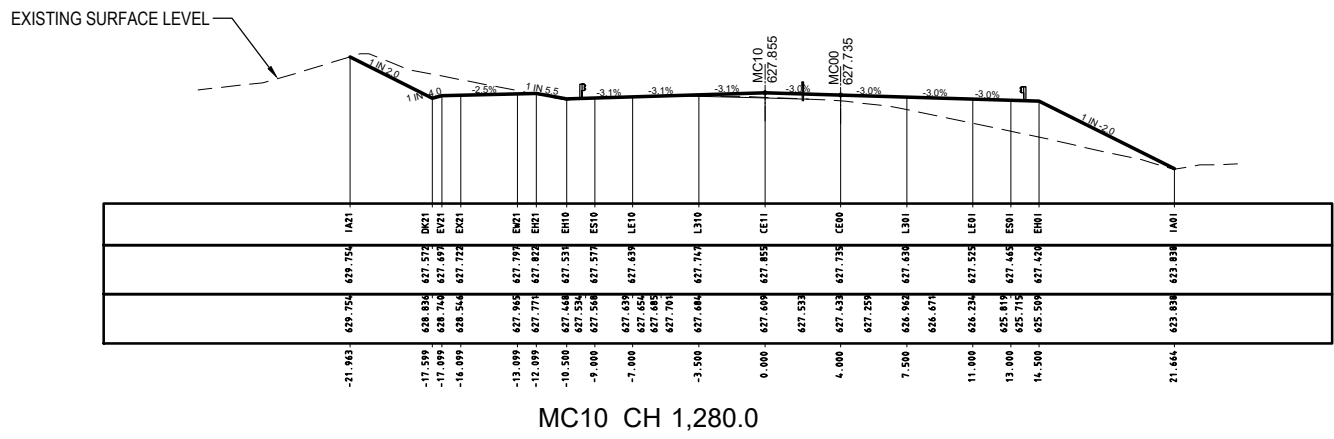

R.L. 623.0
CUT
STRINGS
DESIGN
LEVELS
EXISTING
LEVELS
DESIGN
OFFSETS

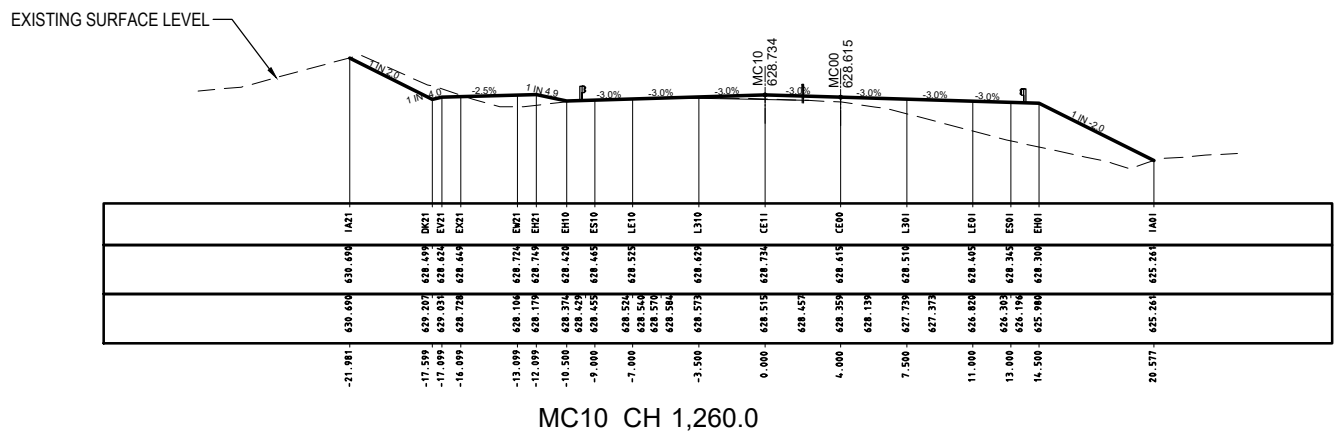

PRELIMINARY

150 mm ON ORIGINAL

A1

DRAWING FILE LOCATION / NAME
V:_Vault\Projects\3002750\CAD\DWG\06_XS_Cross_Sections\3002750-XS-1319.dwg

EXTERNAL REFERENCE FILES

REV
A
B
C

DATE
19.06.2020
08.10.2020
13.11.2020

AMENDMENT / REVISION DESCRIPTION
PRELIMINARY SKETCH PLAN
PRELIMINARY SKETCH PLAN
PRELIMINARY SKETCH PLAN SUBMISSION

WVR No.
0007
0014
0015

APPROVAL
DK
DK
DK

TITLE
DRAFTER
DRAFTING CHECK
DESIGNER
DESIGN CHECK
PROJECT MANAGER
PROJECT DIRECTOR

NAME
R. GOOSEN
K. CURLEY
B. LEJANO
T. MEADOWS
S. RAVEN
D. KEEP

PLOT DATE
13 Nov 2020

TIME
08:22:43

SCALES AT A1 SIZE DRAWING

SCALE 1:200

DESIGNER


SMEC
Member of the Surlana Juvang Group
SMEC AUSTRALIA PTY LTD
© ABN 47 065 475 149
SUITE 2, LEVEL 1, 243 NORTHBOURNE AVENUE
LYNEHAM ACT 2602 AUSTRALIA
SMEC PROJECT No 3002750

CLIENT


ACT
Government
Transport Canberra & City Services

PROJECT TITLE

WILLIAM HOVELL DRIVE DUPLICATION

CROSS SECTION MC10
SHEET 19

SCALE

AS SHOWN

PHASE

PSP


PROJECT / DRAWING No.

3002750-XS-1319


REVISION

C


R.L. 619.0
CUT
STRINGS
DESIGN
LEVELS
EXISTING
LEVELS
DESIGN
OFFSETS

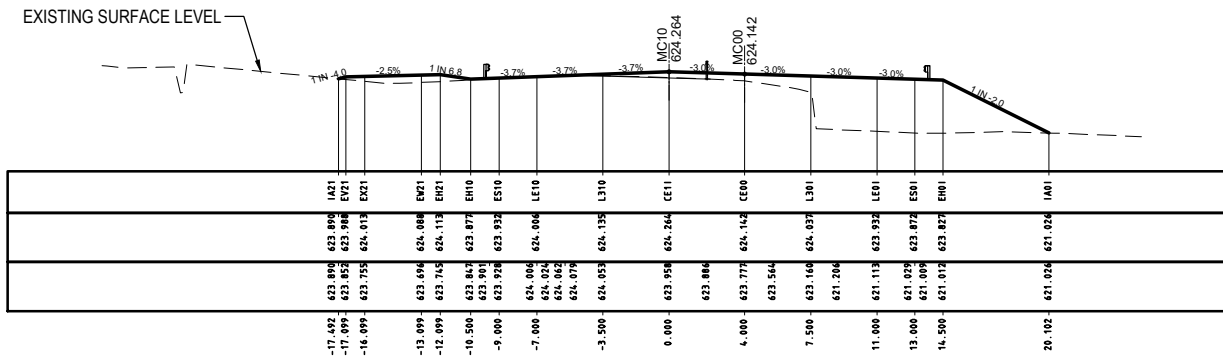

R.L. 620.0
CUT
STRINGS
DESIGN
LEVELS
EXISTING
LEVELS
DESIGN
OFFSETS

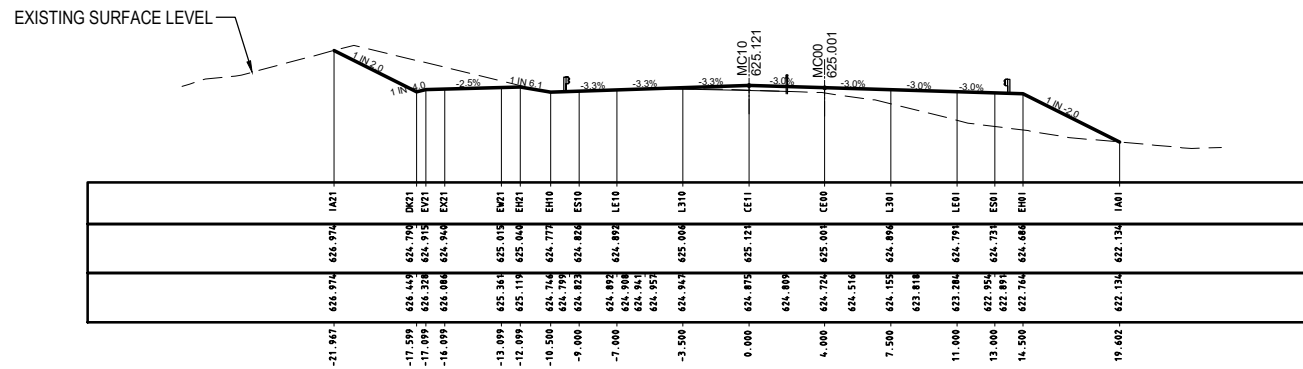

R.L. 621.0
CUT
STRINGS
DESIGN
LEVELS
EXISTING
LEVELS
DESIGN
OFFSETS

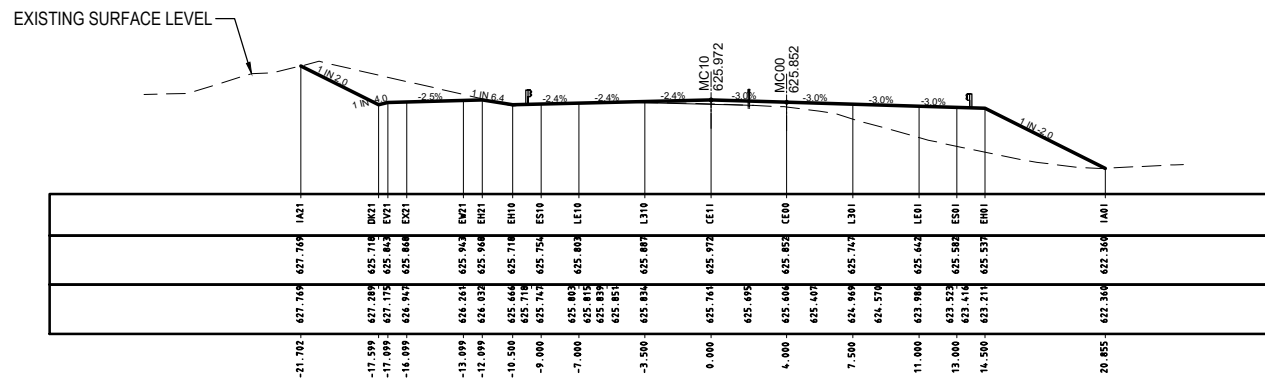

150 mm ON ORIGINAL

A1

DRAWING FILE LOCATION / NAME
V:_Vault\Projects\3002750\CAD\DWG\06_XS_Cross_Sections\3002750-XS-1320.dwg

EXTERNAL REFERENCE FILES


REV	DATE	AMENDMENT / REVISION DESCRIPTION
A	19.06.2020	PRELIMINARY SKETCH PLAN
B	08.10.2020	PRELIMINARY SKETCH PLAN
C	13.11.2020	PRELIMINARY SKETCH PLAN SUBMISSION

PLOT DATE
13 Nov 2020

TIME
08:23:03

WVR No.	APPROVAL	TITLE	NAME
0007	DK	DRAFTER	R. GOOSEN
0014	DK	DRAFTING CHECK	K. CURLEY
0015	DK	DESIGNER	B. LEVANO
		DESIGN CHECK	T. MEADOWS
		PROJECT MANAGER	S. RAVEN
		PROJECT DIRECTOR	D. KEEP

SCALES AT A1 SIZE DRAWING

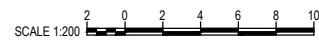

DESIGNER


SMEC
Member of the Surlana Juvang Group
SMEC AUSTRALIA PTY LTD
© ABN 47 065 475 149
SUITE 2, LEVEL 1, 243 NORTHBOURNE AVENUE
LYNEHAM ACT 2602 AUSTRALIA
SMEC PROJECT No 3002750








CLIENT


ACT
Government
Transport Canberra & City Services

PROJECT TITLE
WILLIAM HOVELL DRIVE DUPLICATION

CROSS SECTION MC10
SHEET 20

SCALE AS SHOWN	PHASE PSP	PROJECT / DRAWING No. 3002750-XS-1320	REVISION C
-------------------	--------------	--	---------------

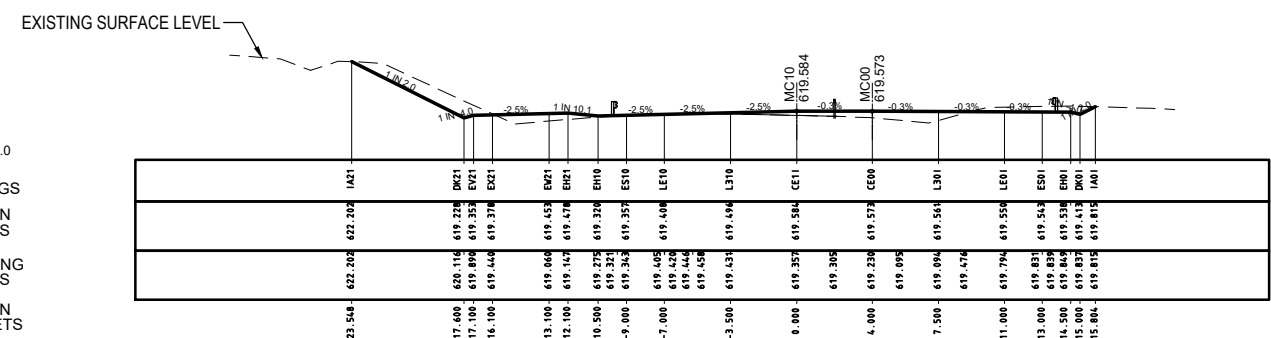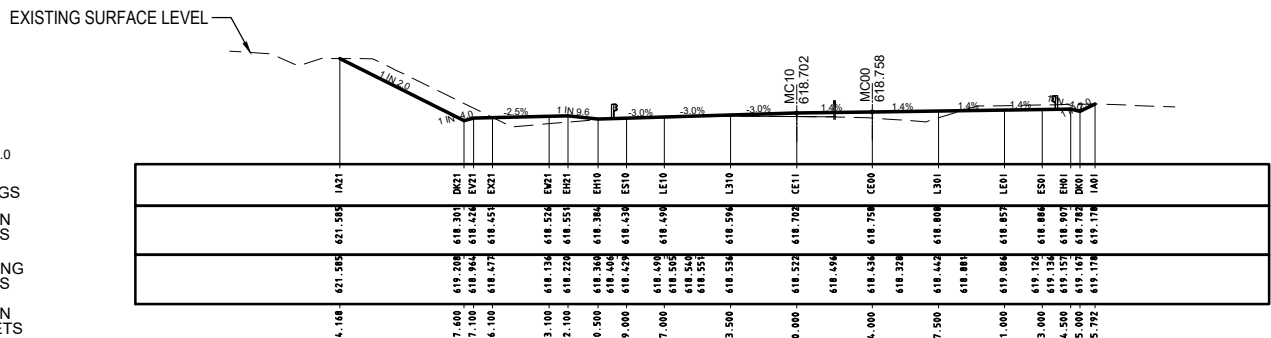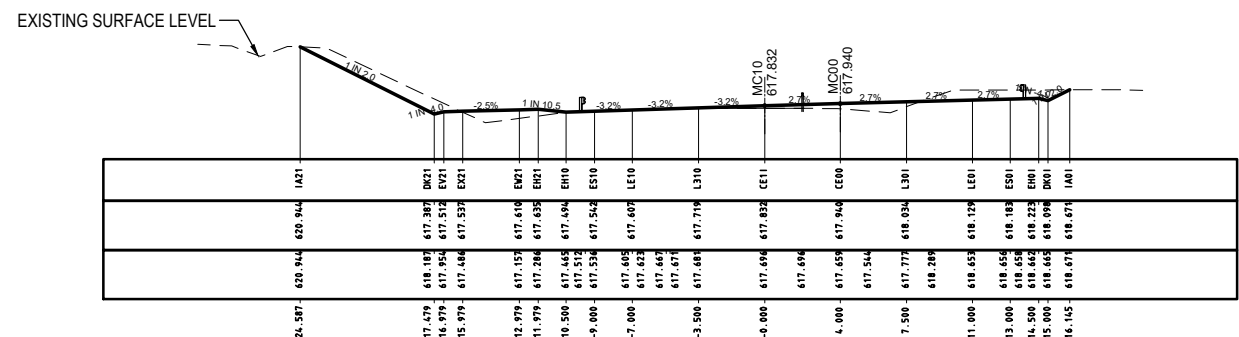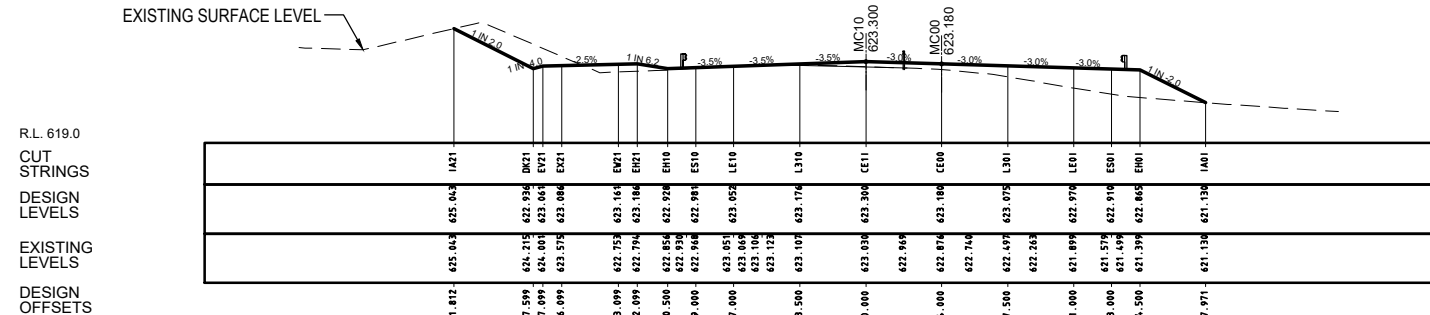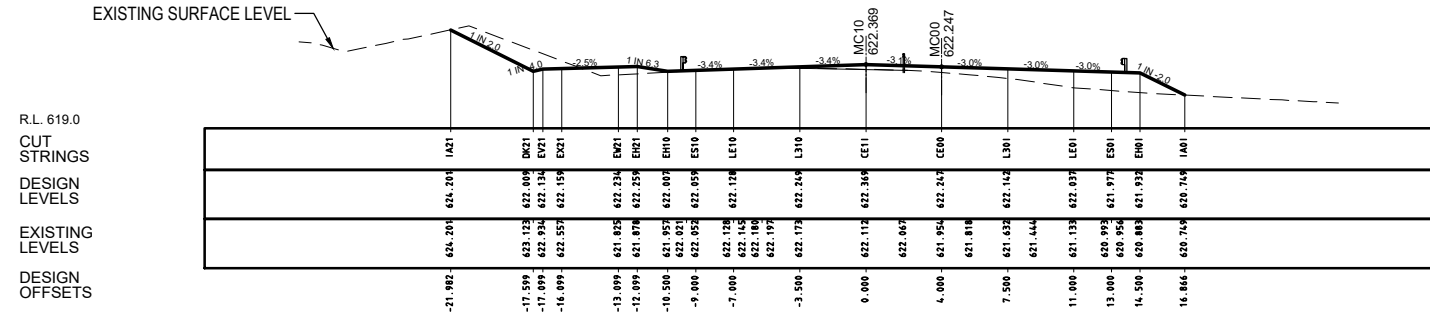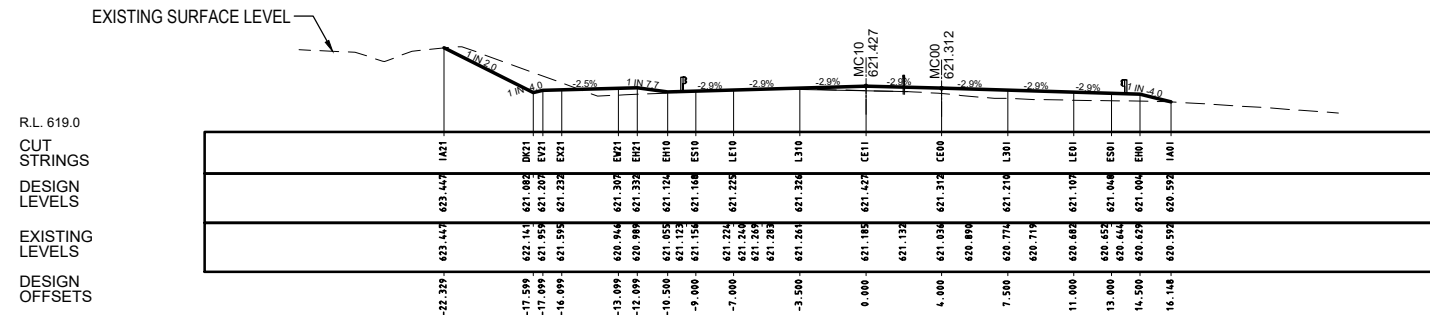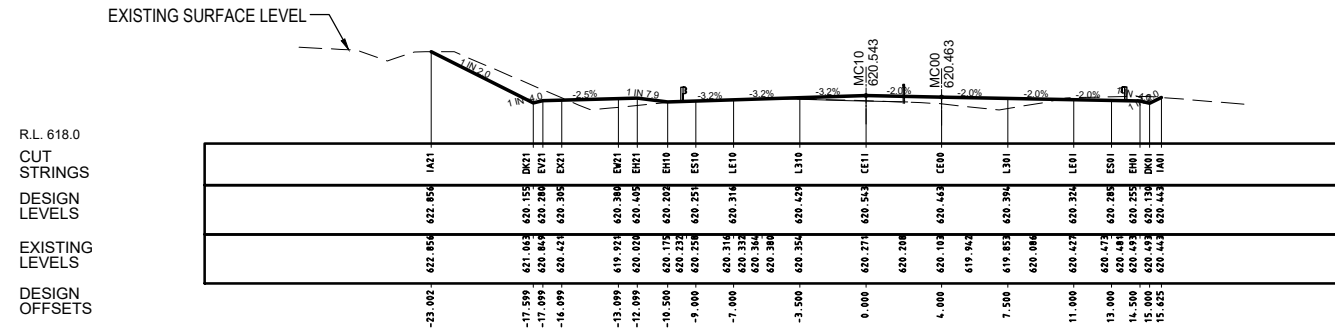

PRELIMINARY

150 mm ON ORIGINAL

A1

DRAWING FILE LOCATION / NAME
V:_Vault\Projects\3002750\CAD\DWG\06_XS_Cross_Sections\3002750-XS-1321.dwg

EXTERNAL REFERENCE FILES

REV	DATE	AMENDMENT / REVISION DESCRIPTION
A	19.06.2020	PRELIMINARY SKETCH PLAN
B	08.10.2020	PRELIMINARY SKETCH PLAN
C	13.11.2020	PRELIMINARY SKETCH PLAN SUBMISSION

PLOT DATE
13 Nov 2020

TIME
08:23:29

WVR No.	APPROVAL	TITLE	NAME
0007	DK	DRAFTER	R. GOOSEN
0014	DK	DRAFTING CHECK	K. CURLEY
0015	DK	DESIGNER	B. LEJANO
		DESIGN CHECK	T. MEADOWS
		PROJECT MANAGER	S. RAVEN
		PROJECT DIRECTOR	D. KEEP

SCALES AT A1 SIZE DRAWING

SCALE 1:200

DESIGNER

Member of the Surlana Juvang Group
SMEC AUSTRALIA PTY LTD
© ABN 47 065 475 149
SUITE 2, LEVEL 1, 243 NORTHBOURNE AVENUE
LYNEHAM ACT 2602 AUSTRALIA
SMEC PROJECT No 3002750

CLIENT

ACT Government
Transport Canberra & City Services

PROJECT TITLE
WILLIAM HOVELL DRIVE DUPLICATION

CROSS SECTION MC10
SHEET 21

SCALE	PHASE	PROJECT / DRAWING No.	REVISION
AS SHOWN	PSP	3002750-XS-1321	C

150 mm ON ORIGINAL

A1

DRAWING FILE LOCATION / NAME
V:_Vault\Projects\3002750\CAD\DWG\06_XS_Cross_Sections\3002750-XS-1322.dwg

EXTERNAL REFERENCE FILES

REV	DATE	AMENDMENT / REVISION DESCRIPTION
A	19.06.2020	PRELIMINARY SKETCH PLAN
B	08.10.2020	PRELIMINARY SKETCH PLAN
C	13.11.2020	PRELIMINARY SKETCH PLAN SUBMISSION

3002750_SMEC.dwg
X:\XS_MC10_Z


PLOT DATE
13 Nov 2020

TIME
08:23:55

WVR No.	APPROVAL	TITLE	NAME
0007	DK	DRAFTER	R. GOOSEN
0014	DK	DRAFTING CHECK	K. CURLEY
0015	DK	DESIGNER	B. LEJANO
		DESIGN CHECK	T. MEADOWS
		PROJECT MANAGER	S. RAVEN
		PROJECT DIRECTOR	D. KEEP

SCALES AT A1 SIZE DRAWING

SCALE 1:200

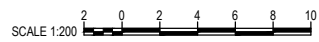

DESIGNER

Member of the Surlana Juvang Group
SMEC AUSTRALIA PTY LTD
© ABN 47 065 475 149
SUITE 2, LEVEL 1, 243 NORTHBOURNE AVENUE
LYNEHAM ACT 2602 AUSTRALIA
SMEC PROJECT No 3002750

CLIENT

ACT Government
Transport Canberra & City Services

PRELIMINARY

PROJECT TITLE WILLIAM HOVELL DRIVE DUPLICATION		CROSS SECTION MC10 SHEET 22	
SCALE AS SHOWN	PHASE PSP	PROJECT / DRAWING No. 3002750-XS-1322	REVISION C

150 mm ON ORIGINAL

A1

DRAWING FILE LOCATION / NAME
V:_Vault\Projects\3002750\CAD\DWG\06_XS_Cross_Sections\3002750-XS-1323.dwg

EXTERNAL REFERENCE FILES

REV	DATE	AMENDMENT / REVISION DESCRIPTION
A	19.06.2020	PRELIMINARY SKETCH PLAN
B	08.10.2020	PRELIMINARY SKETCH PLAN
C	13.11.2020	PRELIMINARY SKETCH PLAN SUBMISSION

PLOT DATE
13 Nov 2020

TIME
08:24:16

WVR No.	APPROVAL	TITLE	NAME
0007	DK	DRAFTER	R. GOOSEN
0014	DK	DRAFTING CHECK	K. CURLEY
0015	DK	DESIGNER	B. LEJANO
		DESIGN CHECK	T. MEADOWS
		PROJECT MANAGER	S. RAVEN
		PROJECT DIRECTOR	D. KEEP

SCALES AT A1 SIZE DRAWING

SCALE 1:200

DESIGNER

 **SMEC**
Member of the Surlana Juvang Group
SMEC AUSTRALIA PTY LTD
© ABN 47 065 475 149
SUITE 2, LEVEL 1, 243 NORTHBOURNE AVENUE
LYNEHAM ACT 2602 AUSTRALIA
SMEC PROJECT No 3002750

PRELIMINARY

CLIENT

 **ACT**
Government
Transport Canberra & City Services

PROJECT TITLE WILLIAM HOVELL DRIVE DUPLICATION		CROSS SECTION MC10 SHEET 23	
SCALE AS SHOWN	PHASE PSP	PROJECT / DRAWING No. 3002750-XS-1323	REVISION C

150 mm ON ORIGINAL

A1

DRAWING FILE LOCATION / NAME
V:_Vault\Projects\3002750\CAD\DWG\06_XS_Cross_Sections\3002750-XS-1324.dwg

EXTERNAL REFERENCE FILES


REV	DATE	AMENDMENT / REVISION DESCRIPTION
A	19.06.2020	PRELIMINARY SKETCH PLAN
B	08.10.2020	PRELIMINARY SKETCH PLAN
C	13.11.2020	PRELIMINARY SKETCH PLAN SUBMISSION

PLOT DATE
13 Nov 2020

TIME
08:24:36

WVR No.	APPROVAL	TITLE	NAME
0007	DK	DRAFTER	R. GOOSEN
0014	DK	DRAFTING CHECK	K. CURLEY
0015	DK	DESIGNER	B. LEVANO
		DESIGN CHECK	T. MEADOWS
		PROJECT MANAGER	S. RAVEN
		PROJECT DIRECTOR	D. KEEP

SCALES AT A1 SIZE DRAWING

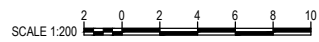

DESIGNER

 **SMEC**
Member of the Surlana Juvang Group
SMEC AUSTRALIA PTY LTD
© ABN 47 065 475 149
SUITE 2, LEVEL 1, 243 NORTHBOURNE AVENUE
LYNEHAM ACT 2602 AUSTRALIA
SMEC PROJECT No 3002750

PRELIMINARY

CLIENT

 **ACT**
Government
Transport Canberra & City Services

PROJECT TITLE WILLIAM HOVELL DRIVE DUPLICATION		CROSS SECTION MC10 SHEET 24	
SCALE AS SHOWN	PHASE PSP	PROJECT / DRAWING No. 3002750-XS-1324	REVISION C

150 mm ON ORIGINAL

A1

DRAWING FILE LOCATION / NAME
V:_Vault\Projects\3002750\CAD\DWG\06_XS_Cross_Sections\3002750-XS-1325.dwg

EXTERNAL REFERENCE FILES


REV	DATE	AMENDMENT / REVISION DESCRIPTION
A	19.06.2020	PRELIMINARY SKETCH PLAN
B	08.10.2020	PRELIMINARY SKETCH PLAN
C	13.11.2020	PRELIMINARY SKETCH PLAN SUBMISSION

PLOT DATE
13 Nov 2020

TIME
08:24:57

WVR No.	APPROVAL	TITLE	NAME
0007	DK	DRAFTER	R. GOOSEN
0014	DK	DRAFTING CHECK	K. CURLEY
0015	DK	DESIGNER	B. LEJANO
		DESIGN CHECK	T. MEADOWS
		PROJECT MANAGER	S. RAVEN
		PROJECT DIRECTOR	D. KEEP

SCALES AT A1 SIZE DRAWING

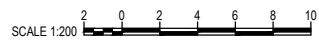

DESIGNER


SMEC
Member of the Surlana Juvang Group
SMEC AUSTRALIA PTY LTD
© ABN 47 065 475 149
SUITE 2, LEVEL 1, 243 NORTHBOURNE AVENUE
LYNEHAM ACT 2602 AUSTRALIA
SMEC PROJECT No 3002750

CLIENT


ACT
Government
Transport Canberra & City Services

PROJECT TITLE WILLIAM HOVELL DRIVE DUPLICATION			
CROSS SECTION MC10 SHEET 25			
SCALE AS SHOWN	PHASE PSP	PROJECT / DRAWING No. 3002750-XS-1325	REVISION C


R.L. 597.0
CUT
STRINGS
DESIGN
LEVELS
EXISTING
LEVELS
DESIGN
OFFSETS

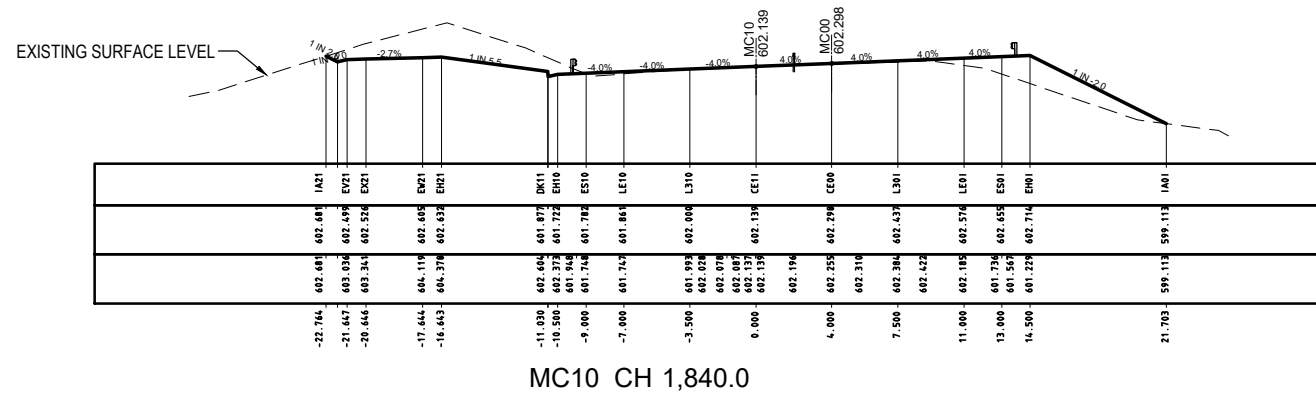

R.L. 598.0
CUT
STRINGS
DESIGN
LEVELS
EXISTING
LEVELS
DESIGN
OFFSETS

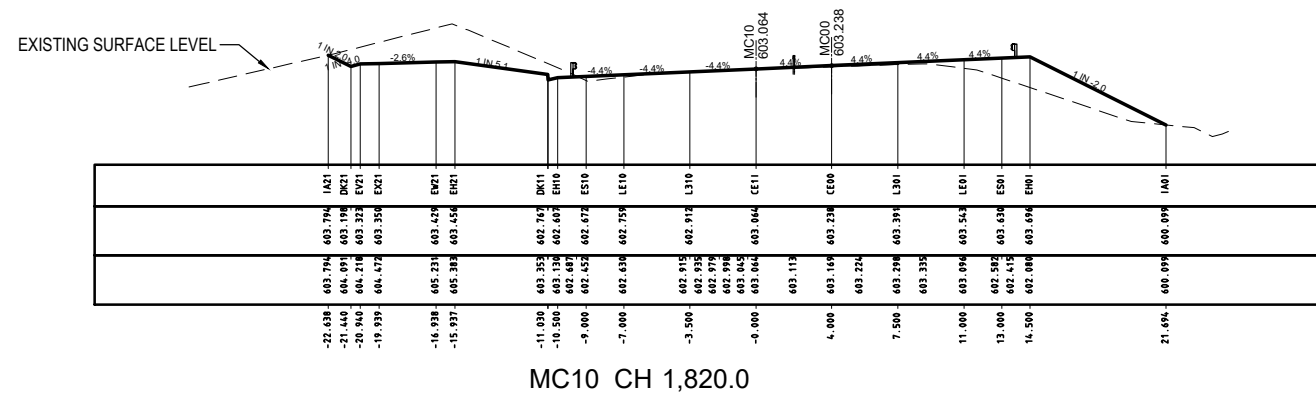

R.L. 599.0
CUT
STRINGS
DESIGN
LEVELS
EXISTING
LEVELS
DESIGN
OFFSETS

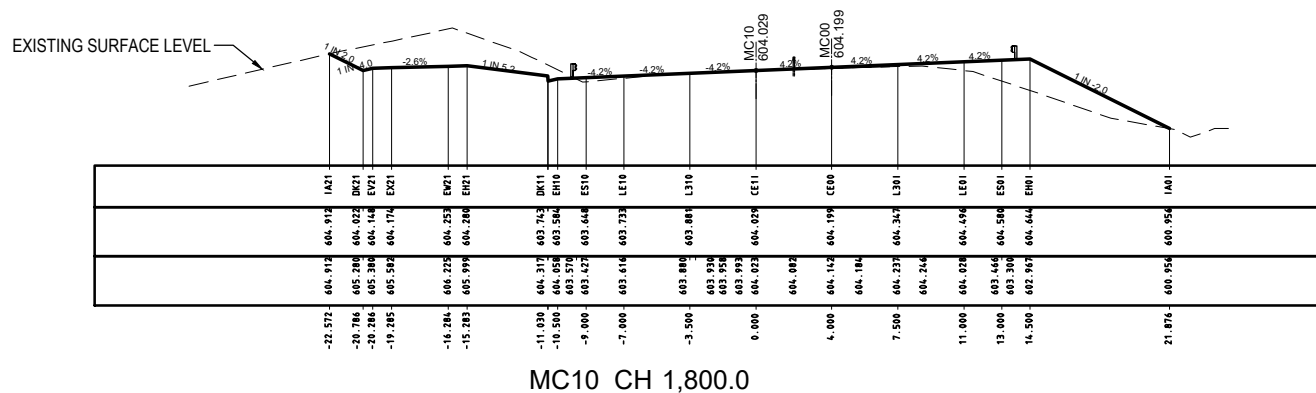


PRELIMINARY


150 mm ON ORIGINAL

A1


R.L. 594.0
CUT
STRINGS
DESIGN
LEVELS
EXISTING
LEVELS
DESIGN
OFFSETS

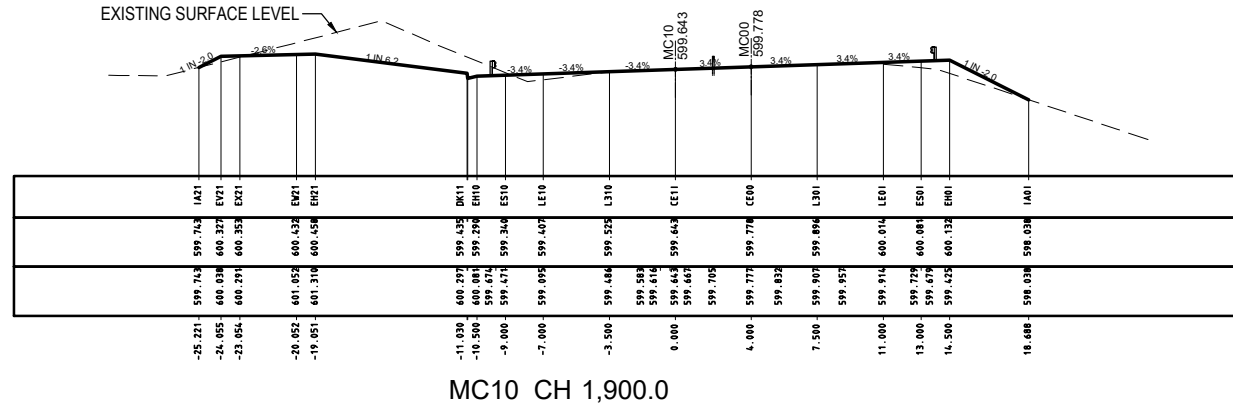


R.L. 595.0
CUT
STRINGS
DESIGN
LEVELS
EXISTING
LEVELS
DESIGN
OFFSETS

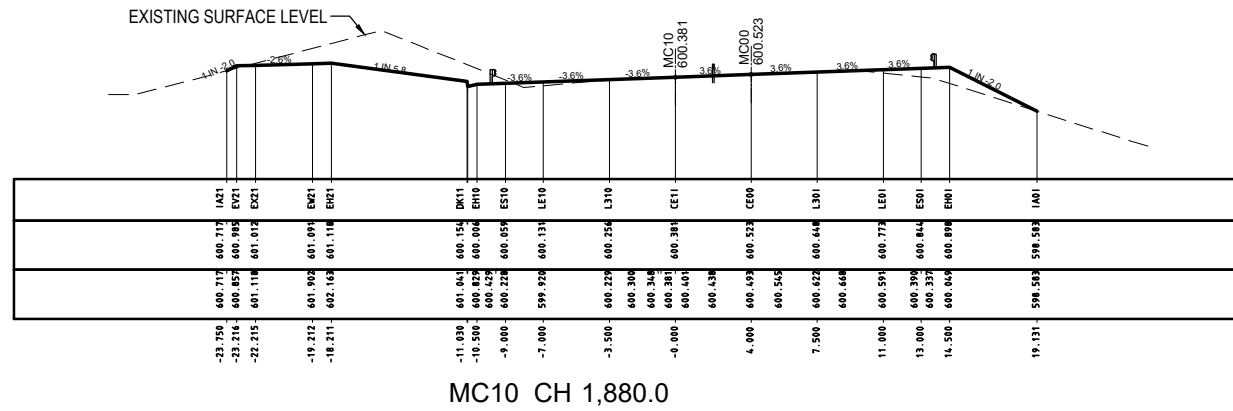

R.L. 596.0
CUT
STRINGS
DESIGN
LEVELS
EXISTING
LEVELS
DESIGN
OFFSETS

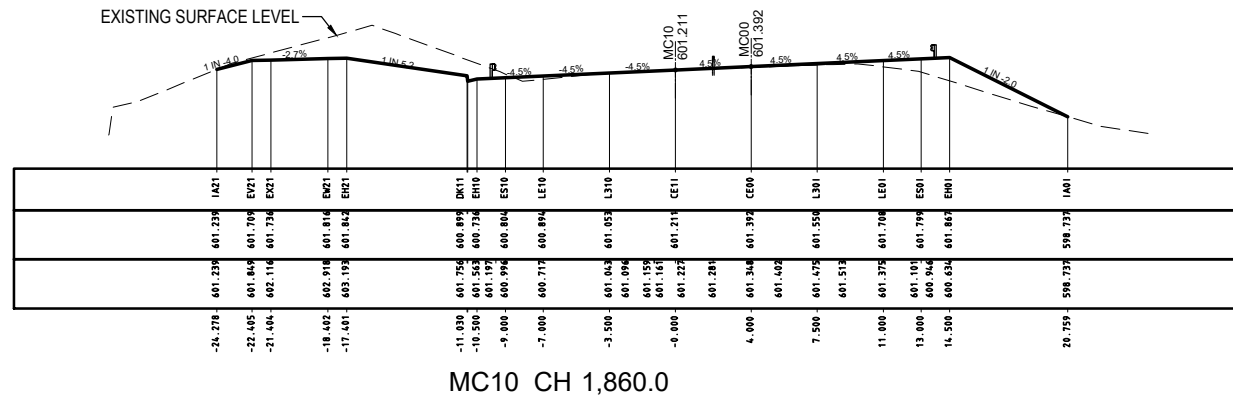

R.L. 596.0
CUT
STRINGS
DESIGN
LEVELS
EXISTING
LEVELS
DESIGN
OFFSETS

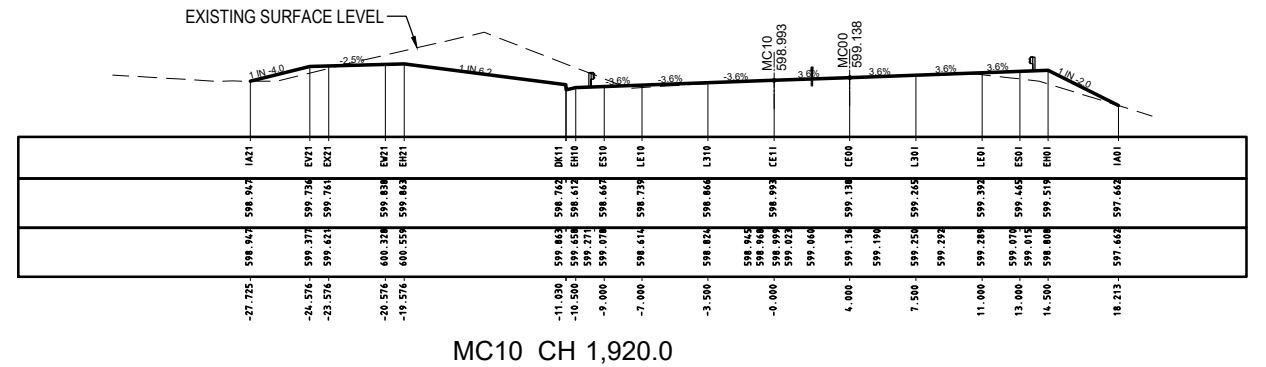

DRAWING FILE LOCATION / NAME			
V:_Vault\Projects\3002750\CAD\DWG\06_XS_Cross_Sections\3002750-XS-1326.dwg			
EXTERNAL REFERENCE FILES			

REV	DATE	AMENDMENT / REVISION DESCRIPTION
A	19.06.2020	PRELIMINARY SKETCH PLAN
B	08.10.2020	PRELIMINARY SKETCH PLAN
C	13.11.2020	PRELIMINARY SKETCH PLAN SUBMISSION

WVR No.	APPROVAL	TITLE	NAME
0007	DK	DRAFTER	R. GOOSEN
0014	DK	DRAFTING CHECK	K. CURLEY
0015	DK	DESIGNER	B. LEJANO
		DESIGN CHECK	T. MEADOWS
		PROJECT MANAGER	S. RAVEN
		PROJECT DIRECTOR	D. KEEP

PLOT DATE	TIME
13 Nov 2020	08:25:23


SCALES AT A1 SIZE DRAWING	
SCALE 1:200	

DESIGNER	
Member of the Surlana Jurong Group	
SMEC AUSTRALIA PTY LTD	
© ABN 47 065 475 149	
SUITE 2, LEVEL 1, 243 NORTHBOURNE AVENUE	
LYNEHAM ACT 2602 AUSTRALIA	
SMEC PROJECT No 3002750	

CLIENT	
Transport Canberra & City Services	

PROJECT TITLE	
WILLIAM HOVELL DRIVE DUPLICATION	
CROSS SECTION MC10 SHEET 26	
SCALE	PHASE
AS SHOWN	PSP
PROJECT / DRAWING No. 3002750-XS-1326	
REVISION C	

PRELIMINARY

 

DRAWING FILE LOCATION / NAME V:_Vault\Projects\3002750\CAD\DWG\06_XS_Cross_Sections\3002750-XS-1327.dwg										PLOT DATE 13 Nov 2020		TIME 08:25:43		PRELIMINARY																									
EXTERNAL REFERENCE FILES										REV	DATE	AMENDMENT / REVISION DESCRIPTION			WWR No.	APPROVAL	TITLE	NAME	SCALES AT A1 SIZE DRAWING				DESIGNER		 Member of the Surbana Jurong Group SMEC AUSTRALIA PTY LTD © ABN 47 065 475 149 SUITE 2, LEVEL 1, 243 NORTHBOURNE AVENUE LYNEHAM ACT 2602 AUSTRALIA SMEC PROJECT No 3002750		CLIENT		 ACT Government Transport Canberra & City Services		PROJECT TITLE WILLIAM HOVELL DRIVE DUPLICATION CROSS SECTION MC10 SHEET 27				SCALE	PHASE	PROJECT / DRAWING No.		REVISION
3002750_SMEC_A1 XS_MC10_27										A	19.06.2020	PRELIMINARY SKETCH PLAN			0007	DK	DRAFTER	R. GOOSEN	SCALE 1:200 														AS SHOWN	PSP	3002750-XS-1327		C		
										B	08.10.2020	PRELIMINARY SKETCH PLAN			0014	DK	DRAFTING CHECK	K. CURLEY																					
										C	13.11.2020	PRELIMINARY SKETCH PLAN SUBMISSION			0015	DK	DESIGNER	B. LEJANO																					
																	DESIGN CHECK	T. MEADOWS																					
																	PROJECT MANAGER	S. RAVEN																					
							PROJECT DIRECTOR	D. KEEP																															

150 mm ON ORIGINAL

A1

DRAWING FILE LOCATION / NAME
V:_Vault\Projects\3002750\CAD\DWG\06_XS_Cross_Sections\3002750-XS-1328.dwg

EXTERNAL REFERENCE FILES	REV	DATE	AMENDMENT / REVISION DESCRIPTION
	A	19.06.2020	PRELIMINARY SKETCH PLAN
	B	08.10.2020	PRELIMINARY SKETCH PLAN
	C	13.11.2020	PRELIMINARY SKETCH PLAN SUBMISSION

WVR No.	APPROVAL	TITLE	NAME
0007	DK	DRAFTER	R. GOOSEN
0014	DK	DRAFTING CHECK	K. CURLEY
0015	DK	DESIGNER	B. LEVANO
		DESIGN CHECK	T. MEADOWS
		PROJECT MANAGER	S. RAVEN
		PROJECT DIRECTOR	D. KEEP

PLOT DATE
13 Nov 2020

TIME
08:26:04

SCALES AT A1 SIZE DRAWING
SCALE 1:200


DESIGNER
 Member of the Surlana Jurong Group SMEC AUSTRALIA PTY LTD © ABN 47 065 475 149 SUITE 2, LEVEL 1, 243 NORTHBOURNE AVENUE LYNEHAM ACT 2602 AUSTRALIA SMEC PROJECT No 3002750

CLIENT
 Transport Canberra & City Services


PROJECT TITLE
WILLIAM HOVELL DRIVE DUPLICATION
CROSS SECTION MC10 SHEET 28

SCALE	PHASE	PROJECT / DRAWING No.	REVISION
AS SHOWN	PSP	3002750-XS-1328	C


R.L. 594.0
CUT
STRINGS
DESIGN
LEVELS
EXISTING
LEVELS
DESIGN
OFFSETS

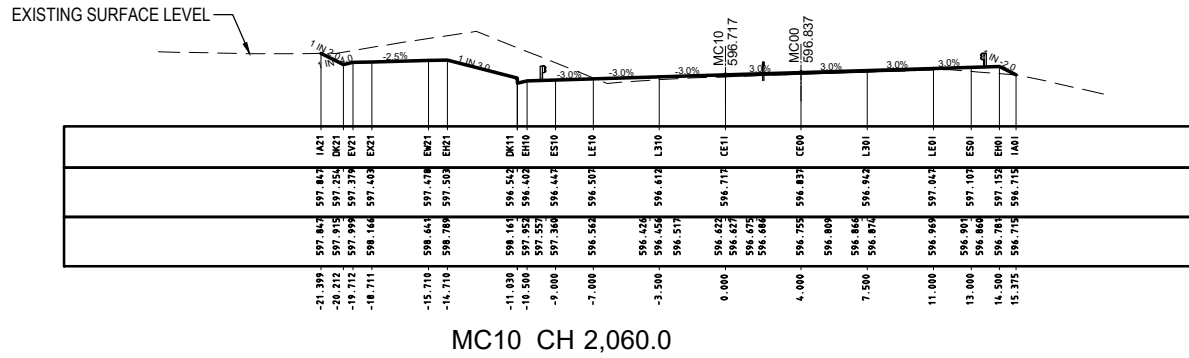


R.L. 594.0
CUT
STRINGS
DESIGN
LEVELS
EXISTING
LEVELS
DESIGN
OFFSETS

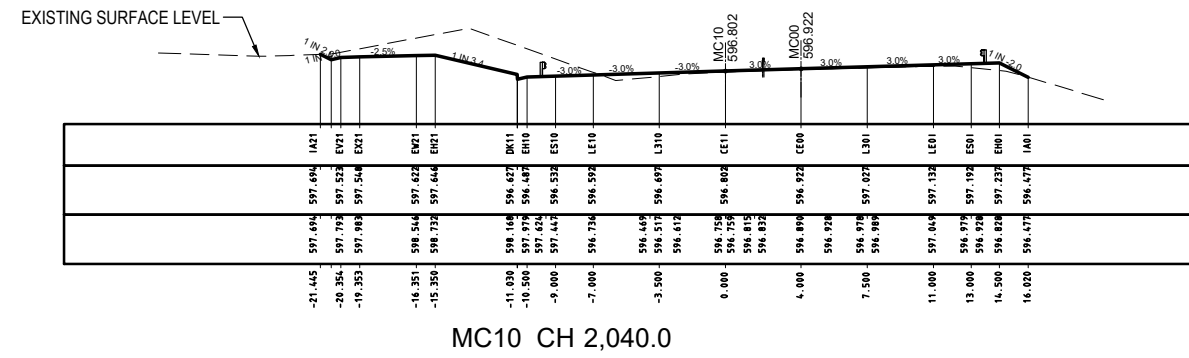


R.L. 593.0
CUT
STRINGS
DESIGN
LEVELS
EXISTING
LEVELS
DESIGN
OFFSETS

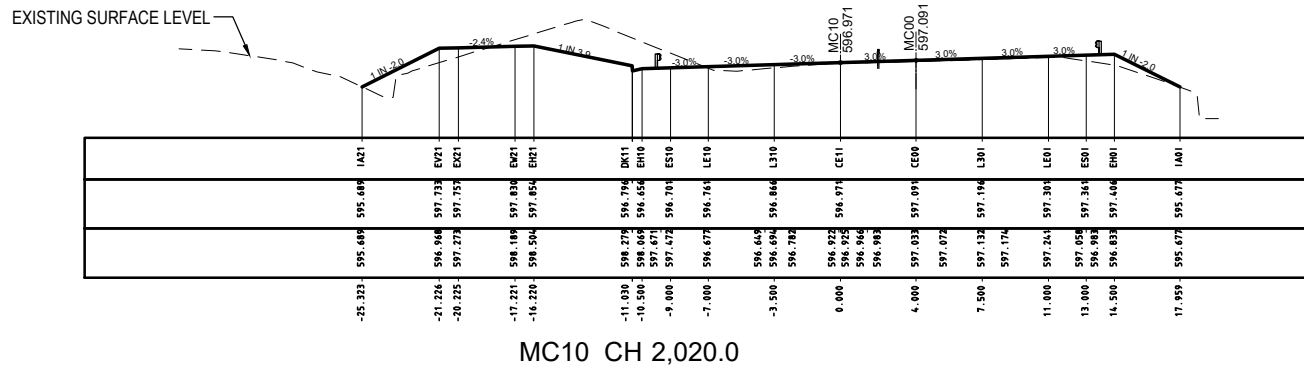


R.L. 594.0
CUT
STRINGS
DESIGN
LEVELS
EXISTING
LEVELS
DESIGN
OFFSETS

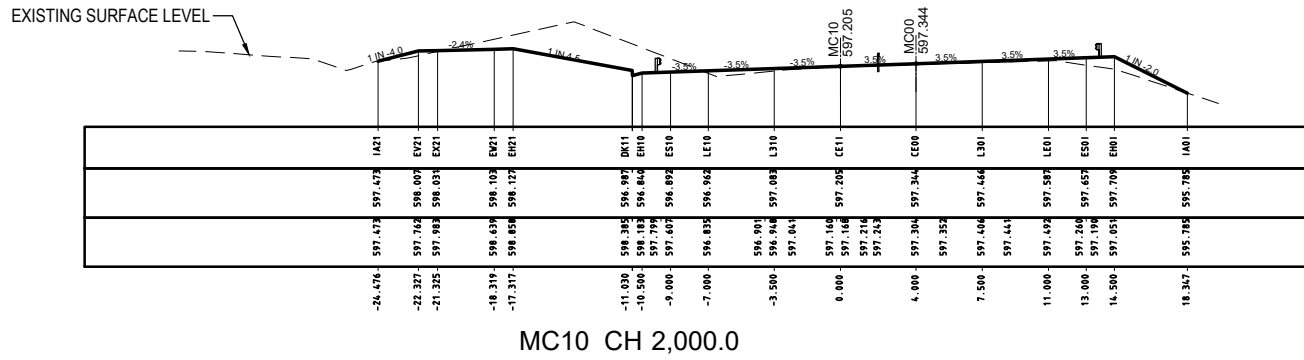


R.L. 595.0
CUT
STRINGS
DESIGN
LEVELS
EXISTING
LEVELS
DESIGN
OFFSETS

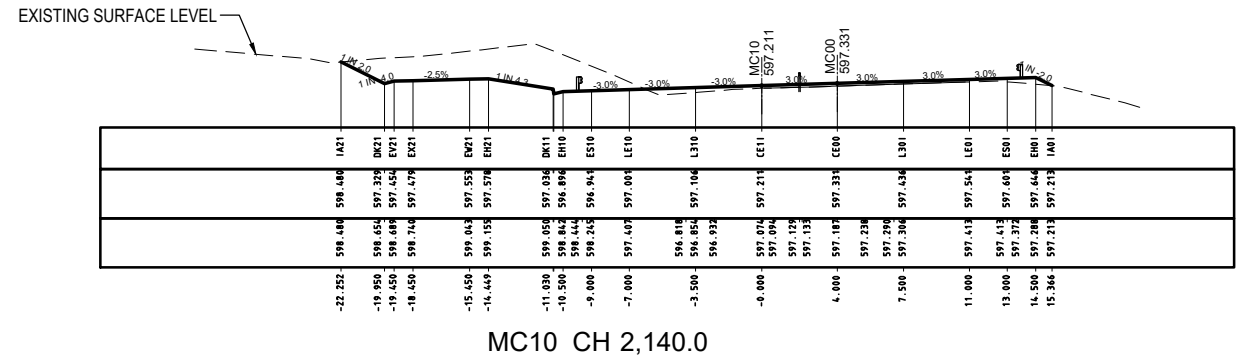


R.L. 594.0
CUT
STRINGS
DESIGN
LEVELS
EXISTING
LEVELS
DESIGN
OFFSETS

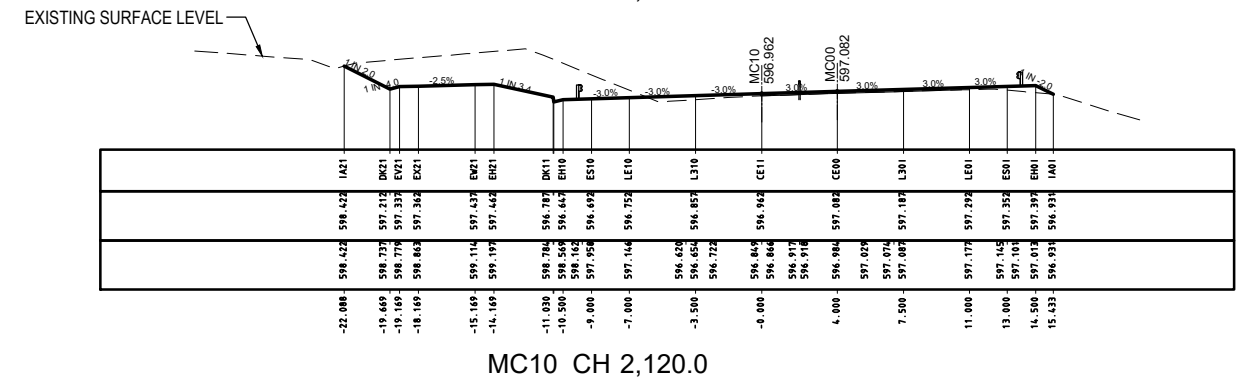

R.L. 594.0
CUT
STRINGS
DESIGN
LEVELS
EXISTING
LEVELS
DESIGN
OFFSETS

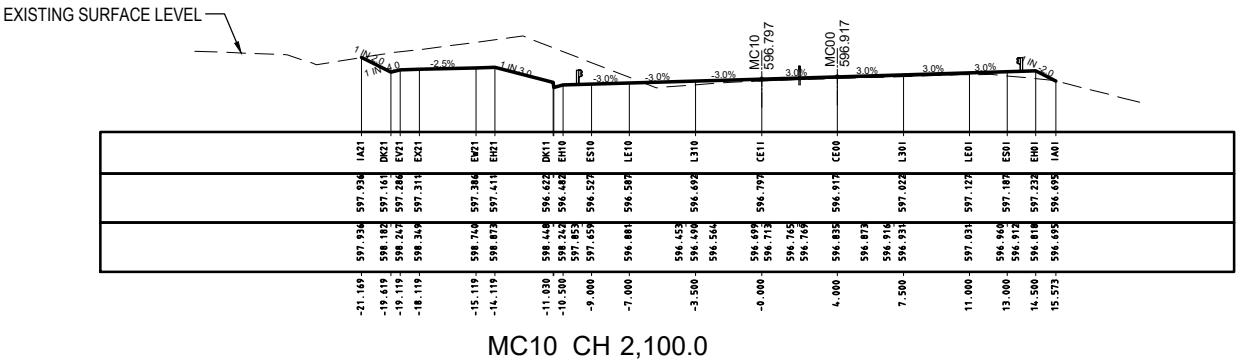

R.L. 592.0
CUT
STRINGS
DESIGN
LEVELS
EXISTING
LEVELS
DESIGN
OFFSETS

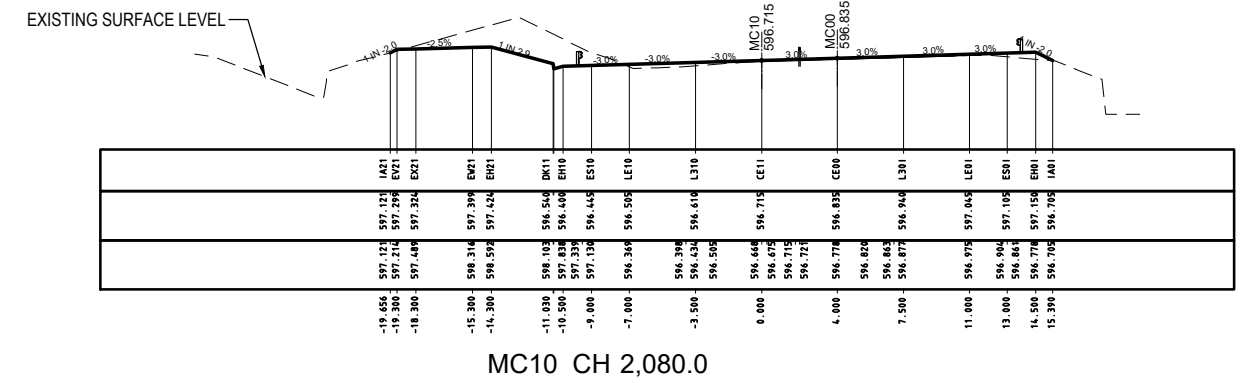

PRELIMINARY

150 mm ON ORIGINAL

A1

DRAWING FILE LOCATION / NAME
V:_Vault\Projects\3002750\CAD\DWG\06_XS_Cross_Sections\3002750-XS-1329.dwg

EXTERNAL REFERENCE FILES

REV	DATE	AMENDMENT / REVISION DESCRIPTION
A	19.06.2020	PRELIMINARY SKETCH PLAN
B	08.10.2020	PRELIMINARY SKETCH PLAN
C	13.11.2020	PRELIMINARY SKETCH PLAN SUBMISSION

PLOT DATE
13 Nov 2020

TIME
08:26:25

WVR No.	APPROVAL	TITLE	NAME
0007	DK	DRAFTER	R. GOOSEN
0014	DK	DRAFTING CHECK	K. CURLEY
0015	DK	DESIGNER	B. LEVANO
		DESIGN CHECK	T. MEADOWS
		PROJECT MANAGER	S. RAVEN
		PROJECT DIRECTOR	D. KEEP

SCALES AT A1 SIZE DRAWING

SCALE 1:200

DESIGNER


 **SMEC**
Member of the Surlana Juvang Group
SMEC AUSTRALIA PTY LTD
© ABN 47 065 475 149
SUITE 2, LEVEL 1, 243 NORTHBOURNE AVENUE
LYNEHAM ACT 2602 AUSTRALIA
SMEC PROJECT No 3002750

CLIENT

 **ACT**
Government
Transport Canberra & City Services

PROJECT TITLE WILLIAM HOVELL DRIVE DUPLICATION			
CROSS SECTION MC10 SHEET 29			
SCALE AS SHOWN	PHASE PSP	PROJECT / DRAWING No. 3002750-XS-1329	REVISION C


R.L. 594.0
CUT
STRINGS
DESIGN
LEVELS
EXISTING
LEVELS
DESIGN
OFFSETS

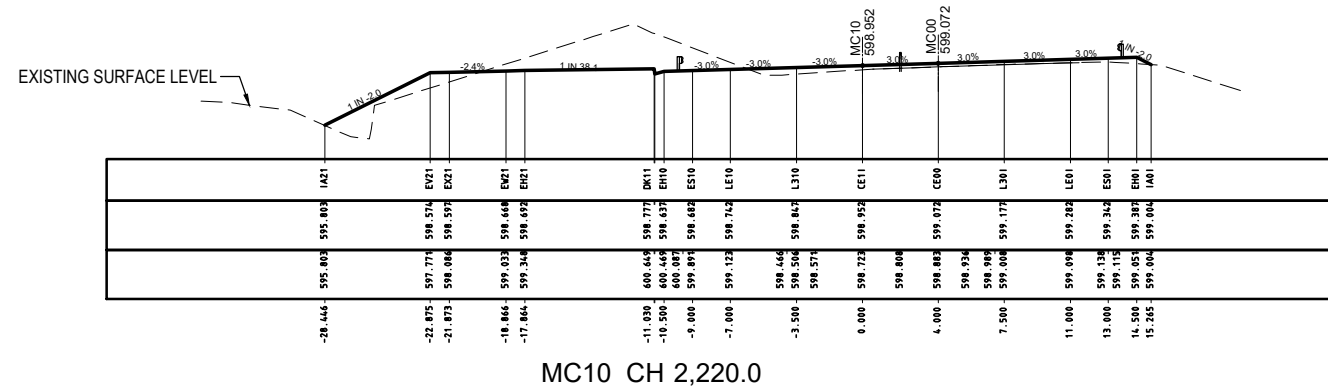


150 mm ON ORIGINAL

A1


R.L. 597.0
CUT
STRINGS
DESIGN
LEVELS
EXISTING
LEVELS
DESIGN
OFFSETS

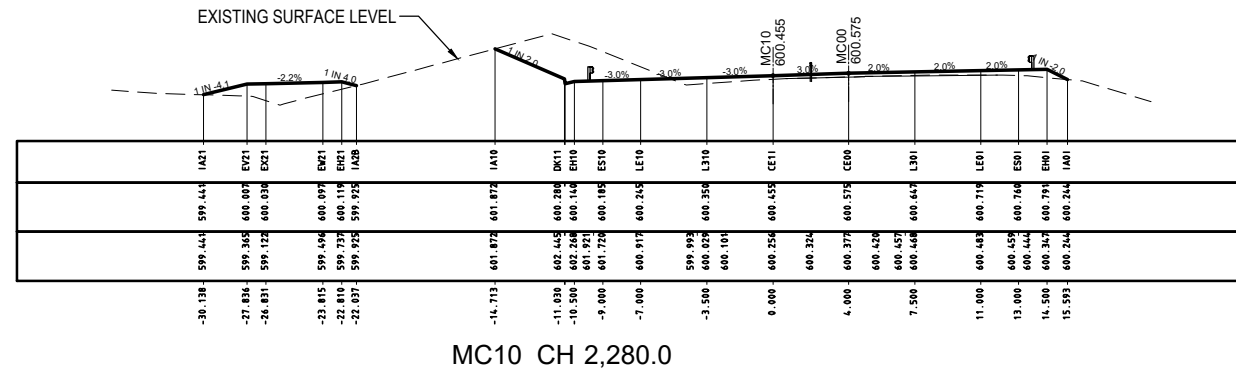


R.L. 596.0
CUT
STRINGS
DESIGN
LEVELS
EXISTING
LEVELS
DESIGN
OFFSETS

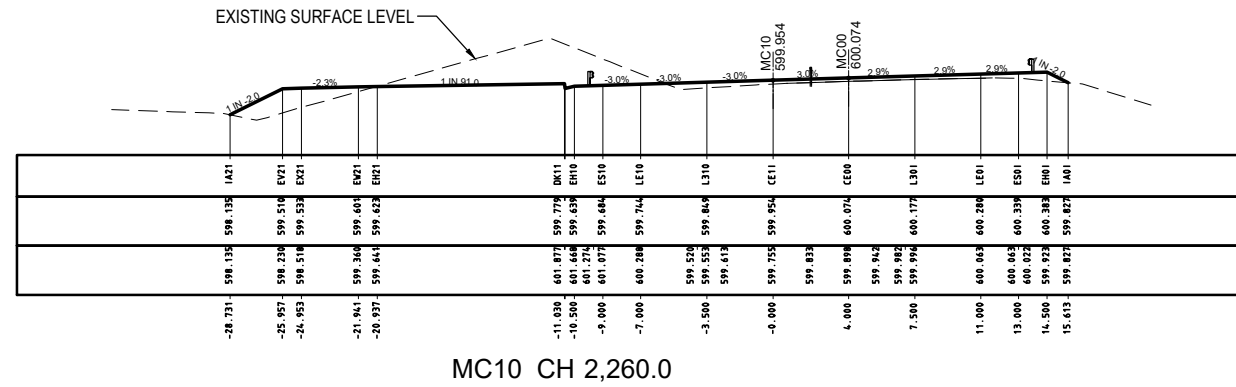

R.L. 598.0
CUT
STRINGS
DESIGN
LEVELS
EXISTING
LEVELS
DESIGN
OFFSETS

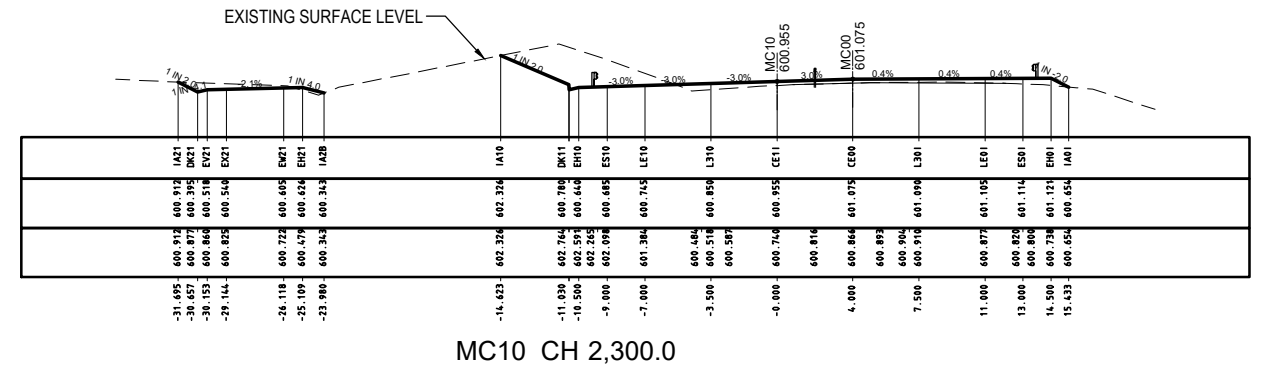


R.L. 595.0
CUT
STRINGS
DESIGN
LEVELS
EXISTING
LEVELS
DESIGN
OFFSETS

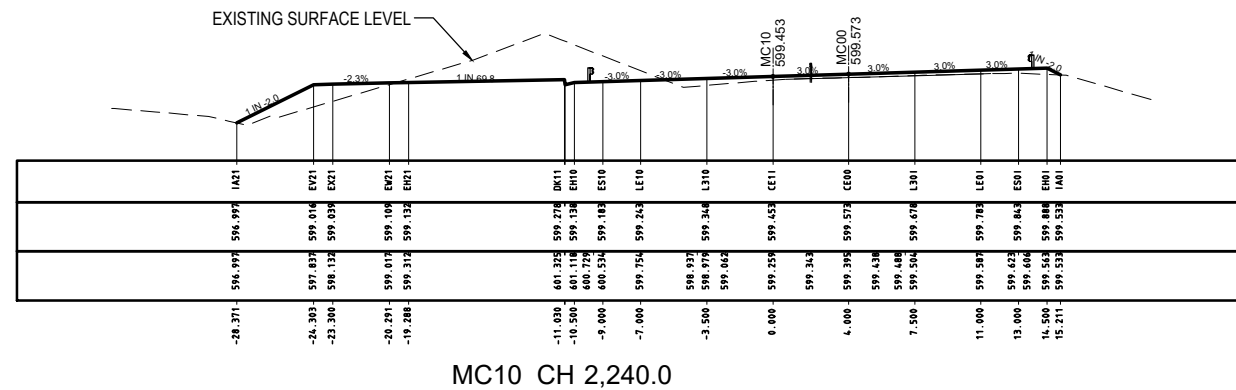

DRAWING FILE LOCATION / NAME			
V:_Vault\Projects\3002750\CAD\DWG\06_XS_Cross_Sections\3002750-XS-1330.dwg			
EXTERNAL REFERENCE FILES			

REV	DATE	AMENDMENT / REVISION DESCRIPTION
A	19.06.2020	PRELIMINARY SKETCH PLAN
B	08.10.2020	PRELIMINARY SKETCH PLAN
C	13.11.2020	PRELIMINARY SKETCH PLAN SUBMISSION

PLOT DATE		TIME	
13 Nov 2020		08:26:51	
APPROVAL		TITLE	NAME
DK	DRAFTER	R. GOOSEN	
DK	DRAFTING CHECK	K. CURLEY	
DK	DESIGNER	B. LEJANO	
	DESIGN CHECK	T. MEADOWS	
	PROJECT MANAGER	S. RAVEN	
	PROJECT DIRECTOR	D. KEEP	

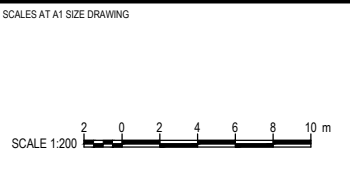

DESIGNER

Member of the Surlana Juvang Group
SMEC AUSTRALIA PTY LTD
© ABN 47 065 475 149
SUITE 2, LEVEL 1, 243 NORTHBOURNE AVENUE
LYNEHAM ACT 2602 AUSTRALIA
SMEC PROJECT No 3002750

CLIENT

Transport Canberra & City Services

PROJECT TITLE			
WILLIAM HOVELL DRIVE DUPLICATION			
CROSS SECTION MC10 SHEET 30			
SCALE	PHASE	PROJECT / DRAWING No.	REVISION
AS SHOWN	PSP	3002750-XS-1330	C


PRELIMINARY

150 mm ON ORIGINAL


A1

DRAWING FILE LOCATION / NAME			
V:_Vault\Projects\3002750\CAD\DWG\06_XS_Cross_Sections\3002750-XS-1331.dwg			
EXTERNAL REFERENCE FILES			
	REV	DATE	AMENDMENT / REVISION DESCRIPTION
	A	19.06.2020	PRELIMINARY SKETCH PLAN
	B	08.10.2020	PRELIMINARY SKETCH PLAN
	C	13.11.2020	PRELIMINARY SKETCH PLAN SUBMISSION



R.L. 598.0
CUT
STRINGS
DESIGN
LEVELS
EXISTING
LEVELS
DESIGN
OFFSETS

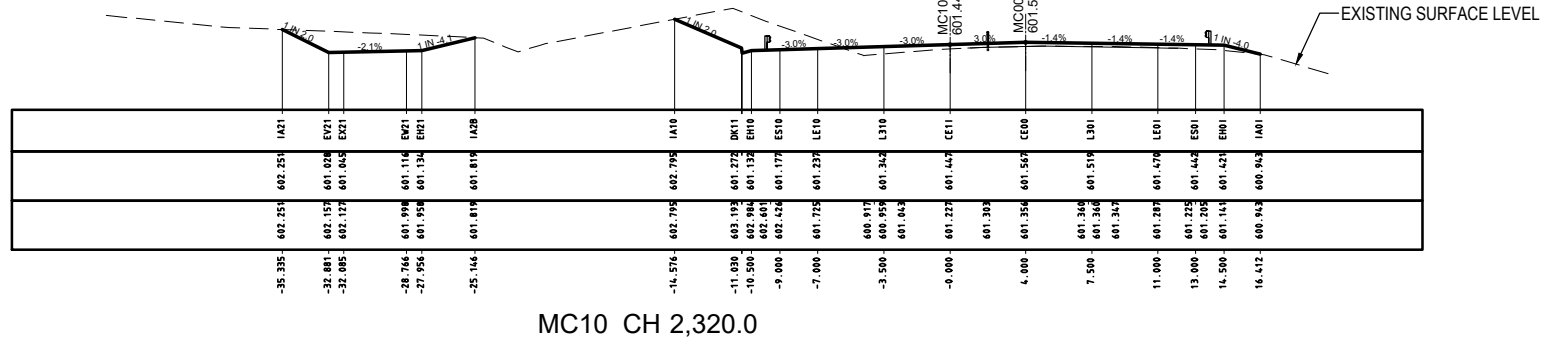

R.L. 599.0
CUT
STRINGS
DESIGN
LEVELS
EXISTING
LEVELS
DESIGN
OFFSETS

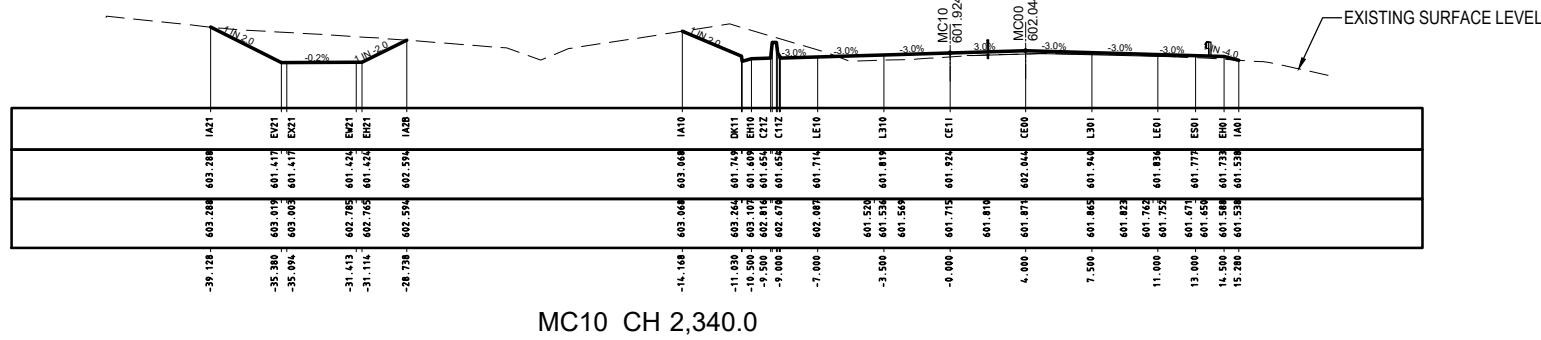


R.L. 599.0
CUT
STRINGS
DESIGN
LEVELS
EXISTING
LEVELS
DESIGN
OFFSETS

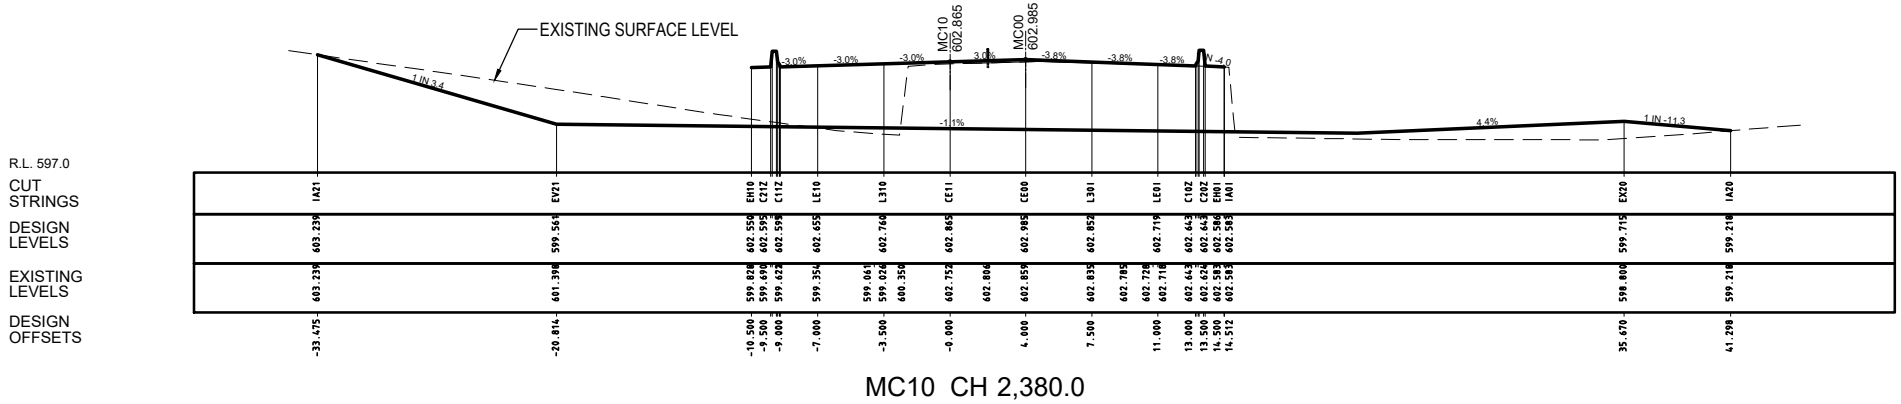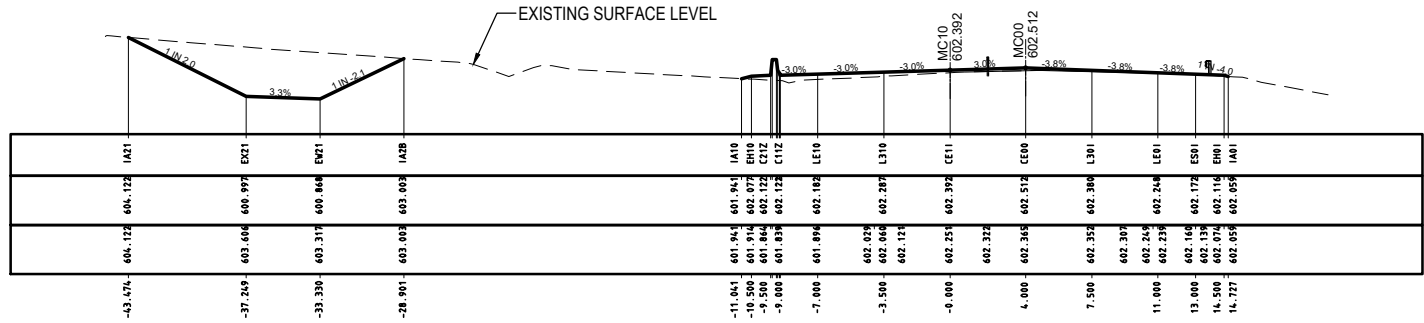

DRAWING FILE LOCATION / NAME			
V:_Vault\Projects\3002750\CAD\DWG\06_XS_Cross_Sections\3002750-XS-1331.dwg			
EXTERNAL REFERENCE FILES			
	REV	DATE	AMENDMENT / REVISION DESCRIPTION
	A	19.06.2020	PRELIMINARY SKETCH PLAN
	B	08.10.2020	PRELIMINARY SKETCH PLAN
	C	13.11.2020	PRELIMINARY SKETCH PLAN SUBMISSION

PLOT DATE		TIME	
13 Nov 2020		08:27:22	
APPROVAL		TITLE	
0007 0014 0015	DK	DRAFTER <i>R. GOOSEN</i>	
	DK	DRAFTING CHECK <i>K. CURLEY</i>	
	DK	DESIGNER <i>B. LEJANO</i>	
		DESIGN CHECK <i>T. MEADOWS</i>	
		PROJECT MANAGER <i>S. RAVEN</i>	
		PROJECT DIRECTOR <i>D. KEEP</i>	

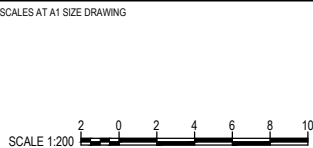

DESIGNER

 **SMC**

Member of the Surlana Jurong Group

SMC AUSTRALIA PTY LTD

© ABN 47 065 475 149

SUITE 2, LEVEL 1, 243 NORTHBOURNE AVENUE

LYNEHAM ACT 2602 AUSTRALIA

SMC PROJECT No 3002750

CLIENT

 **ACT** Government

Transport Canberra & City Services

PROJECT TITLE			
WILLIAM HOVELL DRIVE DUPLICATION			
CROSS SECTION MC10 SHEET 31			
SCALE	PHASE	PROJECT / DRAWING No	REVISION
AS SHOWN	PSP	3002750-XS-1331	C

150 mm ON ORIGINAL

A1

DRAWING FILE LOCATION / NAME
V:_Vault\Projects\3002750\CAD\DWG\06_XS_Cross_Sections\3002750-XS-1332.dwg

EXTERNAL REFERENCE FILES


REV	DATE	AMENDMENT / REVISION DESCRIPTION
A	19.06.2020	PRELIMINARY SKETCH PLAN
B	08.10.2020	PRELIMINARY SKETCH PLAN
C	13.11.2020	PRELIMINARY SKETCH PLAN SUBMISSION

PLOT DATE
13 Nov 2020

TIME
08:27:47

WVR No.	APPROVAL	TITLE	NAME
0007	DK	DRAFTER	R. GOOSEN
0014	DK	DRAFTING CHECK	K. CURLEY
0015	DK	DESIGNER	B. LEJANO
		DESIGN CHECK	T. MEADOWS
		PROJECT MANAGER	S. RAVEN
		PROJECT DIRECTOR	D. KEEP

SCALES AT A1 SIZE DRAWING

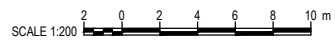

DESIGNER


SMEC
Member of the Surlana Juvong Group
SMEC AUSTRALIA PTY LTD
© ABN 47 065 475 149
SUITE 2, LEVEL 1, 243 NORTHBOURNE AVENUE
LYNEHAM ACT 2602 AUSTRALIA
SMEC PROJECT No 3002750

CLIENT


ACT
Government
Transport Canberra & City Services

PROJECT TITLE WILLIAM HOVELL DRIVE DUPLICATION		CROSS SECTION MC10 SHEET 32	
SCALE AS SHOWN	PHASE PSP	PROJECT / DRAWING No. 3002750-XS-1332	REVISION C


R.L. 600.0
CUT
STRINGS
DESIGN
LEVELS
EXISTING
LEVELS
DESIGN
OFFSETS

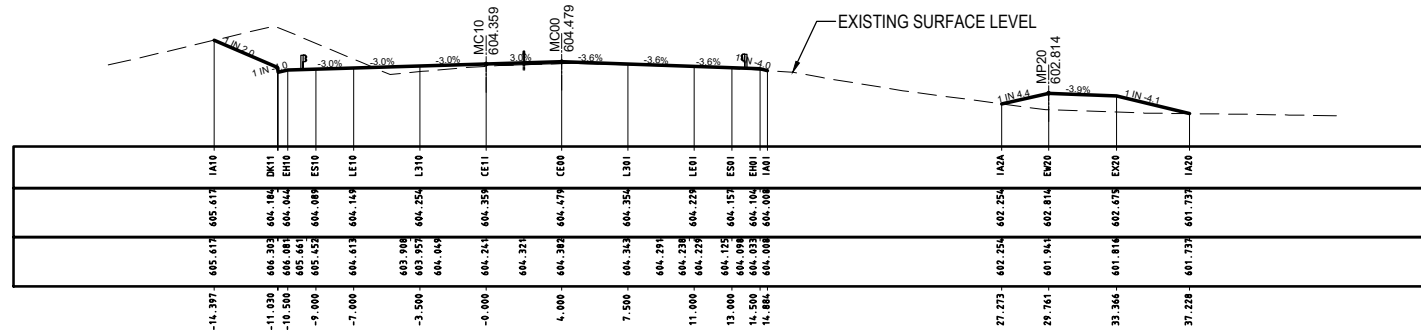

R.L. 599.0
CUT
STRINGS
DESIGN
LEVELS
EXISTING
LEVELS
DESIGN
OFFSETS

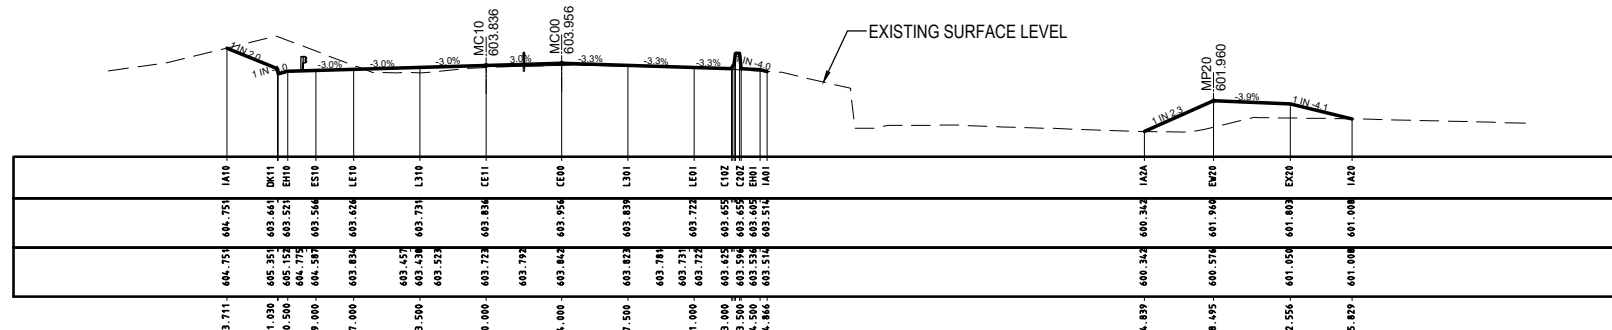

R.L. 598.0
CUT
STRINGS
DESIGN
LEVELS
EXISTING
LEVELS
DESIGN
OFFSETS

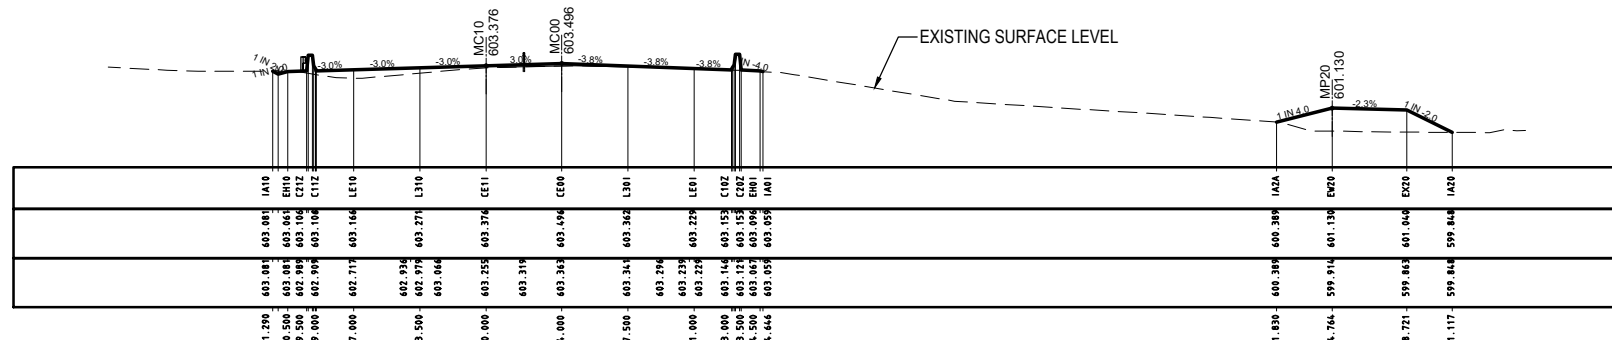

PRELIMINARY

150 mm ON ORIGINAL

A1

DRAWING FILE LOCATION / NAME
V:_Vault\Projects\3002750\CAD\DWG\06_XS_Cross_Sections\3002750-XS-1333.dwg

EXTERNAL REFERENCE FILES

REV	DATE	AMENDMENT / REVISION DESCRIPTION
A	19.06.2020	PRELIMINARY SKETCH PLAN
B	08.10.2020	PRELIMINARY SKETCH PLAN
C	13.11.2020	PRELIMINARY SKETCH PLAN SUBMISSION

3002750_SMEC.dwg
XS_MC10_33

PLOT DATE
13 Nov 2020

WVR No.	APPROVAL	TITLE	NAME
0007	DK	DRAFTER	R. GOOSEN
0014	DK	DRAFTING CHECK	K. CURLEY
0015	DK	DESIGNER	B. LEVANO
		DESIGN CHECK	T. MEADOWS
		PROJECT MANAGER	S. RAVEN
		PROJECT DIRECTOR	D. KEEP

SCALES AT A1 SIZE DRAWING

SCALE 1:200

DESIGNER



CLIENT




PROJECT TITLE
WILLIAM HOVELL DRIVE DUPLICATION

CROSS SECTION MC10
SHEET 33


SCALE	PHASE	PROJECT / DRAWING No.	REVISION
AS SHOWN	PSP	3002750-XS-1333	C

R.L. 604.0
CUT
STRINGS
DESIGN
LEVELS
EXISTING
LEVELS
DESIGN
OFFSETS

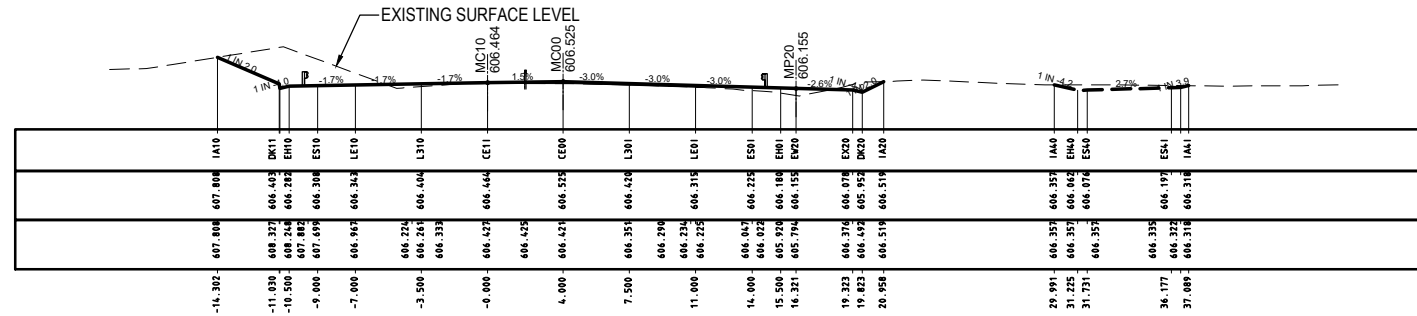


MC10 CH 2,520.0

R.L. 604.0
CUT
STRINGS
DESIGN
LEVELS
EXISTING
LEVELS
DESIGN
OFFSETS

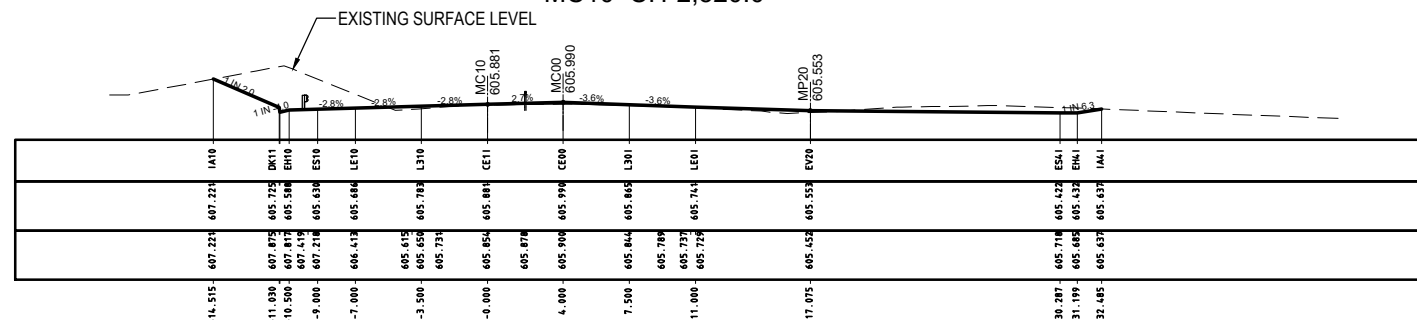


MC10 CH 2,500.0

R.L. 603.0
CUT
STRINGS
DESIGN
LEVELS
EXISTING
LEVELS
DESIGN
OFFSETS

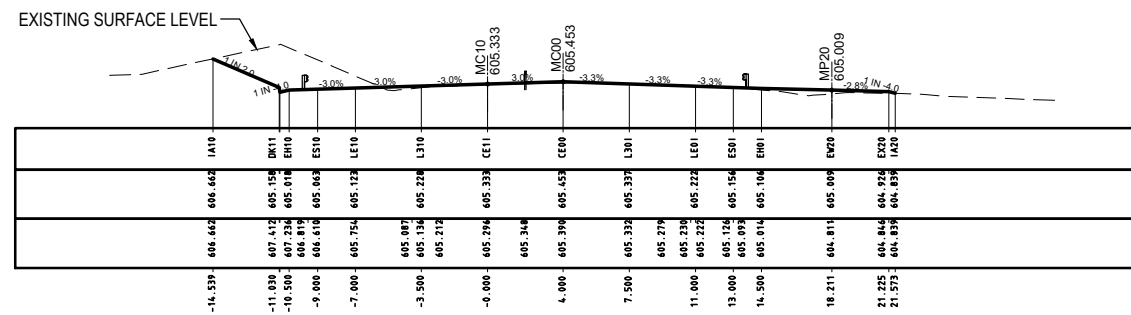

MC10 CH 2,480.0

R.L. 601.0
CUT
STRINGS
DESIGN
LEVELS
EXISTING
LEVELS
DESIGN
OFFSETS

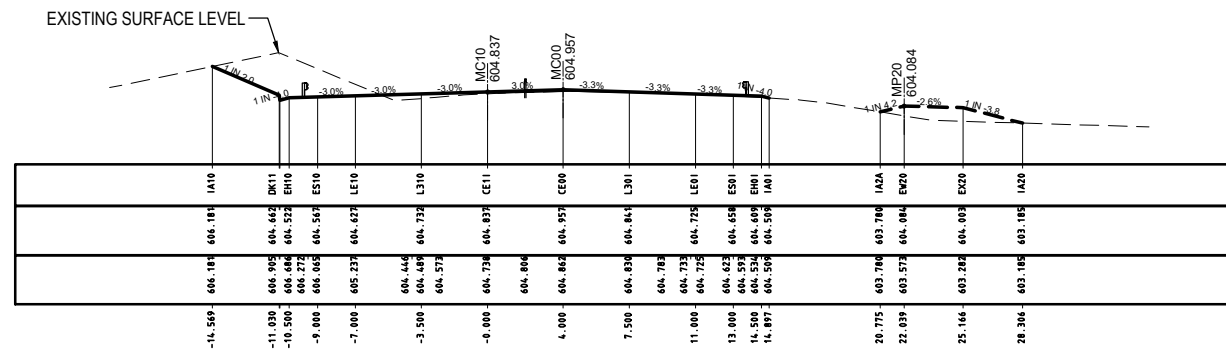

MC10 CH 2,460.0

PRELIMINARY

150 mm ON ORIGINAL

A1


DRAWING FILE LOCATION / NAME
V:_Vault\Projects\3002750\CAD\DWG\06_XS_Cross_Sections\3002750-XS-1334.dwg

EXTERNAL REFERENCE FILES

REV	DATE	AMENDMENT / REVISION DESCRIPTION
A	19.06.2020	PRELIMINARY SKETCH PLAN
B	08.10.2020	PRELIMINARY SKETCH PLAN
C	13.11.2020	PRELIMINARY SKETCH PLAN SUBMISSION

PLOT DATE
13 Nov 2020

WVR No.	APPROVAL	TITLE	NAME
0007	DK	DRAFTER	R. GOOSEN
0014	DK	DRAFTING CHECK	K. CURLEY
0015	DK	DESIGNER	B. LEJANO
		DESIGN CHECK	T. MEADOWS
		PROJECT MANAGER	S. RAVEN
		PROJECT DIRECTOR	D. KEEP

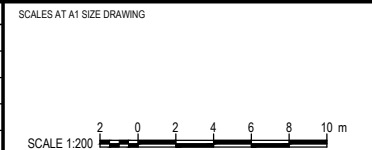

DESIGNER

Member of the Surlana Jurong Group
SMEC AUSTRALIA PTY LTD
© ABN 47 065 475 149
SUITE 2, LEVEL 1, 243 NORTHBOURNE AVENUE
LYNEHAM ACT 2602 AUSTRALIA
SMEC PROJECT No 3002750

CLIENT

Transport Canberra & City Services

PRELIMINARY

PROJECT TITLE WILLIAM HOVELL DRIVE DUPLICATION		CROSS SECTION MC10 SHEET 34	
SCALE AS SHOWN	PHASE PSP	PROJECT / DRAWING No. 3002750-XS-1334	REVISION C

150 mm ON ORIGINAL

A1

DRAWING FILE LOCATION / NAME
V:_Vault\Projects\3002750\CAD\DWG\06_XS_Cross_Sections\3002750-XS-1335.dwg

EXTERNAL REFERENCE FILES

REV	DATE	AMENDMENT / REVISION DESCRIPTION
A	19.06.2020	PRELIMINARY SKETCH PLAN
B	08.10.2020	PRELIMINARY SKETCH PLAN
C	13.11.2020	PRELIMINARY SKETCH PLAN SUBMISSION


3002750_SMEC.dwg
X:_XS_MC10_35

PLOT DATE
13 Nov 2020

TIME
08:28:55

WVR No.	APPROVAL	TITLE	NAME
0007	DK	DRAFTER	R. GOOSEN
0014	DK	DRAFTING CHECK	K. CURLEY
0015	DK	DESIGNER	B. LEJANO
		DESIGN CHECK	T. MEADOWS
		PROJECT MANAGER	S. RAVEN
		PROJECT DIRECTOR	D. KEEP

SCALES AT A1 SIZE DRAWING

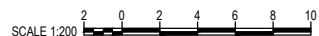

DESIGNER


SMEC
Member of the Surbana Jurong Group
SMEC AUSTRALIA PTY LTD
© ABN 47 065 475 149
SUITE 2, LEVEL 1, 243 NORTHBOURNE AVENUE
LYNEHAM ACT 2602 AUSTRALIA
SMEC PROJECT No 3002750

CLIENT

ACT
Government
Transport Canberra & City Services


PROJECT TITLE WILLIAM HOVELL DRIVE DUPLICATION			
CROSS SECTION MC10 SHEET 35			
SCALE AS SHOWN	PHASE PSP	PROJECT / DRAWING No. 3002750-XS-1335	REVISION C

R.L. 607.0
CUT
STRINGS
DESIGN
LEVELS
EXISTING
LEVELS
DESIGN
OFFSETS

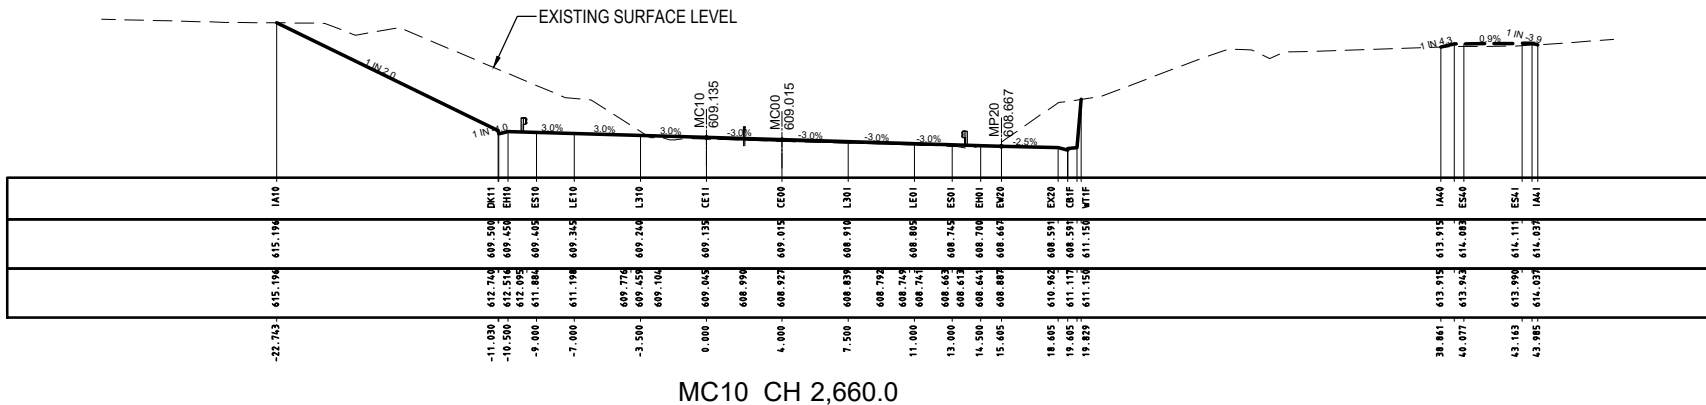


MC10 CH 2,660.0

R.L. 607.0
CUT
STRINGS
DESIGN
LEVELS
EXISTING
LEVELS
DESIGN
OFFSETS

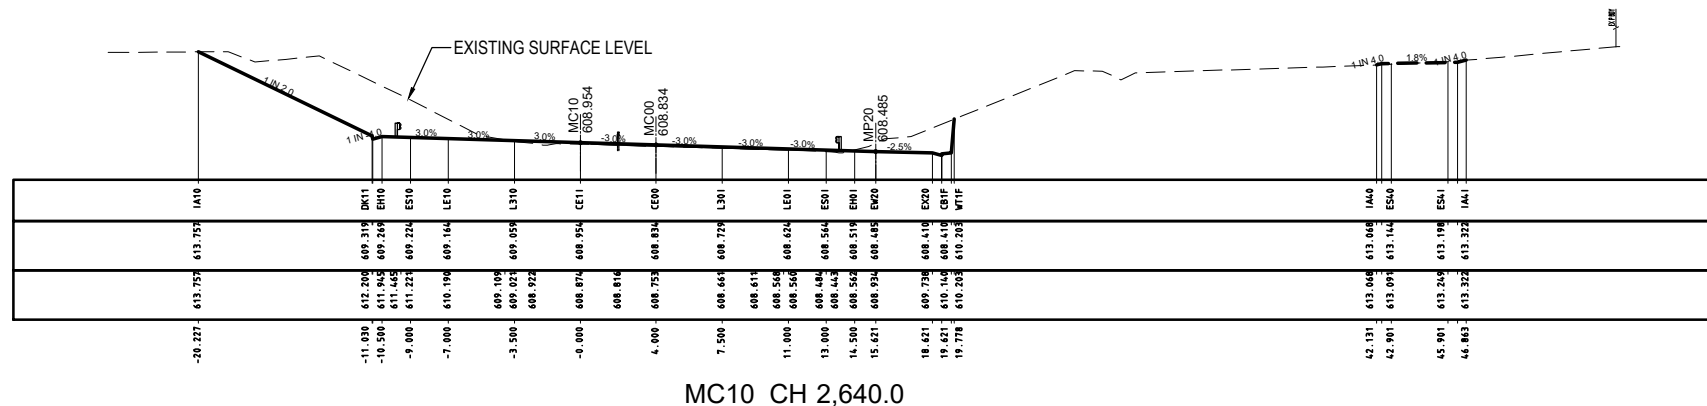

MC10 CH 2,640.0

R.L. 606.0
CUT
STRINGS
DESIGN
LEVELS
EXISTING
LEVELS
DESIGN
OFFSETS

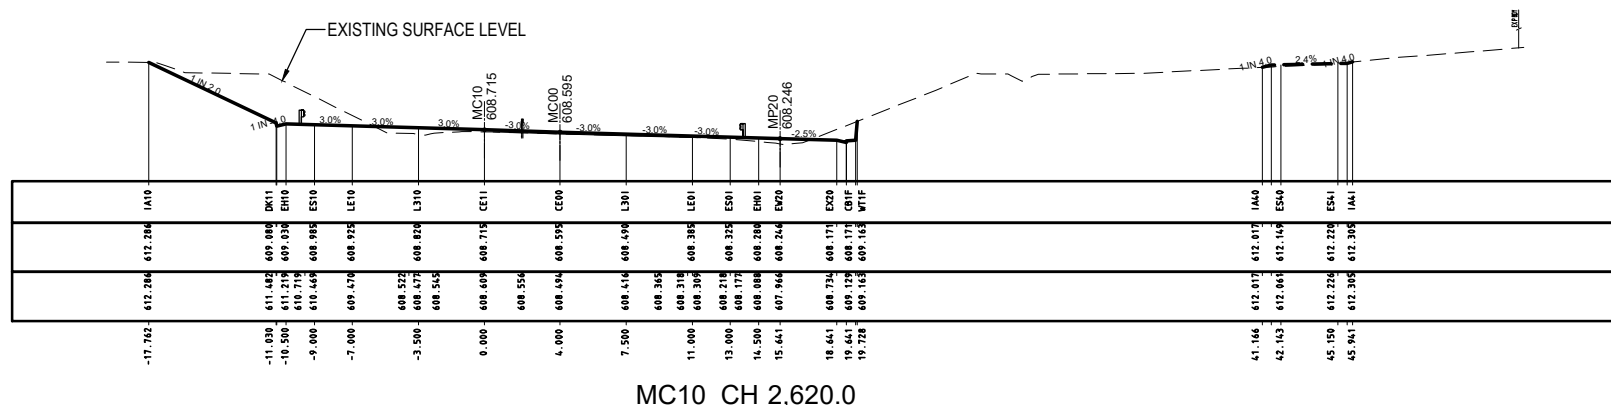

MC10 CH 2,620.0

PRELIMINARY

150 mm ON ORIGINAL

A1

DRAWING FILE LOCATION / NAME
V:_Vault\Projects\3002750\CAD\DWG\06_XS_Cross_Sections\3002750-XS-1336.dwg

EXTERNAL REFERENCE FILES

REV	DATE	AMENDMENT / REVISION DESCRIPTION
A	19.06.2020	PRELIMINARY SKETCH PLAN
B	08.10.2020	PRELIMINARY SKETCH PLAN
C	13.11.2020	PRELIMINARY SKETCH PLAN SUBMISSION


3002750_SMEC.dwg
C:\OS\MC10_36

PLOT DATE
13 Nov 2020

TIME
08:29:16

WVR No.	APPROVAL	TITLE	NAME
0007	DK	DRAFTER	R. GOOSEN
0014	DK	DRAFTING CHECK	K. CURLEY
0015	DK	DESIGNER	B. LEVANO
		DESIGN CHECK	T. MEADOWS
		PROJECT MANAGER	S. RAVEN
		PROJECT DIRECTOR	D. KEEP

SCALES AT A1 SIZE DRAWING

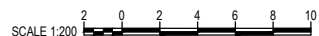

DESIGNER

Member of the Surlana Jurong Group
SMEC AUSTRALIA PTY LTD
© ABN 47 065 475 149
SUITE 2, LEVEL 1, 243 NORTHBOURNE AVENUE
LYNEHAM ACT 2602 AUSTRALIA
SMEC PROJECT No 3002750

CLIENT

Transport Canberra & City Services

PRELIMINARY

PROJECT TITLE WILLIAM HOVELL DRIVE DUPLICATION		CROSS SECTION MC10 SHEET 36	
SCALE AS SHOWN	PHASE PSP	PROJECT / DRAWING No. 3002750-XS-1336	REVISION C

150 mm ON ORIGINAL

A1

DRAWING FILE LOCATION / NAME
V:_Vault\Projects\3002750\CAD\DWG\06_XS_Cross_Sections\3002750-XS-1337.dwg

EXTERNAL REFERENCE FILES


REV	DATE	AMENDMENT / REVISION DESCRIPTION
A	19.06.2020	PRELIMINARY SKETCH PLAN
B	08.10.2020	PRELIMINARY SKETCH PLAN
C	13.11.2020	PRELIMINARY SKETCH PLAN SUBMISSION

PLOT DATE
13 Nov 2020

TIME
08:29:36

WVR No.	APPROVAL	TITLE	NAME
0007	DK	DRAFTER	R. GOOSEN
0014	DK	DRAFTING CHECK	K. CURLEY
0015	DK	DESIGNER	B. LEJANO
		DESIGN CHECK	T. MEADOWS
		PROJECT MANAGER	S. RAVEN
		PROJECT DIRECTOR	D. KEEP

SCALES AT A1 SIZE DRAWING

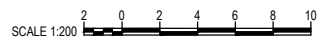

DESIGNER


SMEC
Member of the Surlana Juvong Group
SMEC AUSTRALIA PTY LTD
© ABN 47 065 475 149
SUITE 2, LEVEL 1, 243 NORTHBOURNE AVENUE
LYNEHAM ACT 2602 AUSTRALIA
SMEC PROJECT No 3002750

CLIENT


ACT
Government
Transport Canberra & City Services

PROJECT TITLE WILLIAM HOVELL DRIVE DUPLICATION			
CROSS SECTION MC10 SHEET 37			
SCALE AS SHOWN	PHASE PSP	PROJECT / DRAWING No. 3002750-XS-1337	REVISION C


R.L. 607.0
CUT
STRINGS
DESIGN
LEVELS
EXISTING
LEVELS
DESIGN
OFFSETS

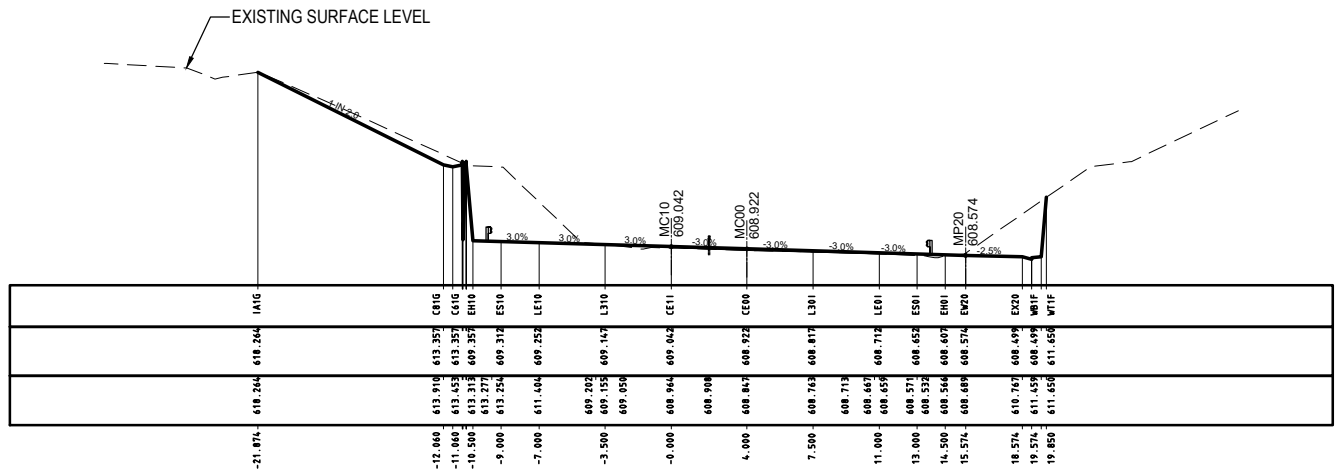

R.L. 607.0
CUT
STRINGS
DESIGN
LEVELS
EXISTING
LEVELS
DESIGN
OFFSETS

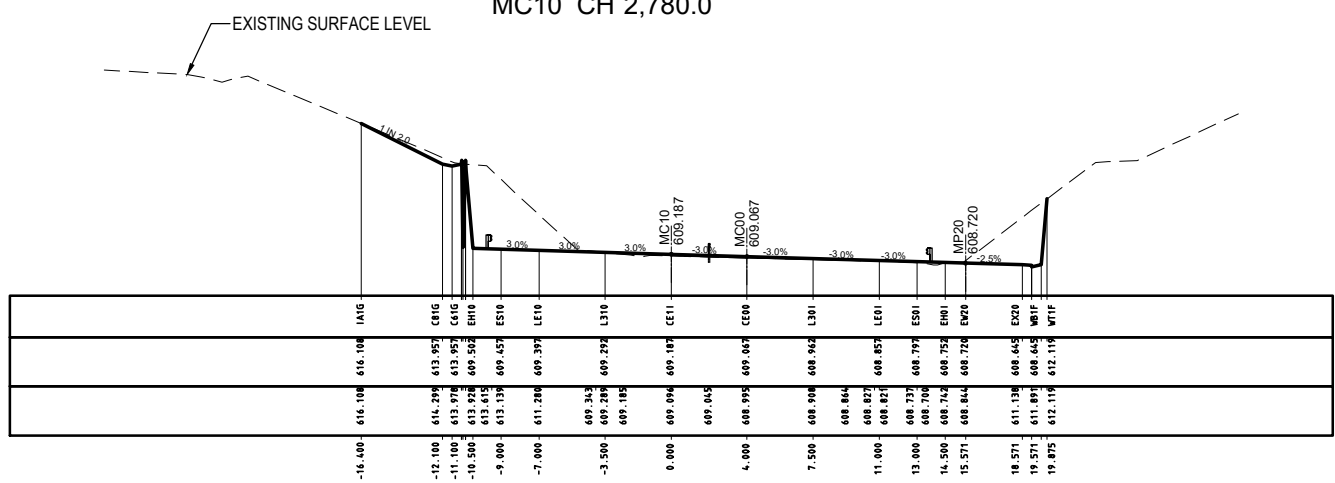

R.L. 607.0
CUT
STRINGS
DESIGN
LEVELS
EXISTING
LEVELS
DESIGN
OFFSETS

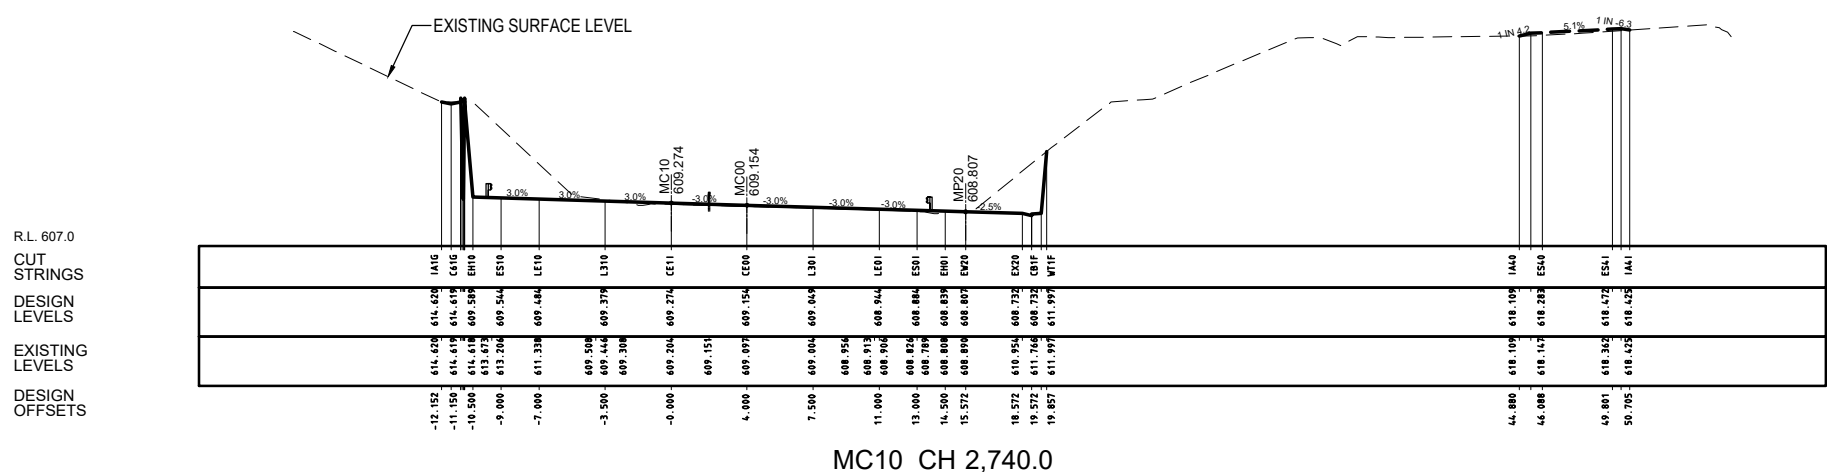

PRELIMINARY

150 mm ON ORIGINAL

A1

DRAWING FILE LOCATION / NAME
V:_Vault\Projects\3002750\CAD\DWG\06_XS_Cross_Sections\3002750-XS-1338.dwg

EXTERNAL REFERENCE FILES


REV	DATE	AMENDMENT / REVISION DESCRIPTION
A	19.06.2020	PRELIMINARY SKETCH PLAN
B	08.10.2020	PRELIMINARY SKETCH PLAN
C	13.11.2020	PRELIMINARY SKETCH PLAN SUBMISSION

PLOT DATE
13 Nov 2020

TIME
08:29:57

WVR No.	APPROVAL	TITLE	NAME
0007	DK	DRAFTER	R. GOOSEN
0014	DK	DRAFTING CHECK	K. CURLEY
0015	DK	DESIGNER	B. LEJANO
		DESIGN CHECK	T. MEADOWS
		PROJECT MANAGER	S. RAVEN
		PROJECT DIRECTOR	D. KEEP

SCALES AT A1 SIZE DRAWING

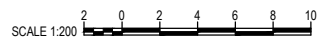

DESIGNER


SMEC
Member of the Surlana Juvang Group
SMEC AUSTRALIA PTY LTD
© ABN 47 065 475 149
SUITE 2, LEVEL 1, 243 NORTHBOURNE AVENUE
LYNEHAM ACT 2602 AUSTRALIA
SMEC PROJECT No 3002750

CLIENT


ACT
Government
Transport Canberra & City Services

PROJECT TITLE WILLIAM HOVELL DRIVE DUPLICATION		REVISION C	
CROSS SECTION MC10 SHEET 38		PROJECT / DRAWING No 3002750-XS-1338	
SCALE AS SHOWN	PHASE PSP	REVISION	


R.L. 606.0
CUT
STRINGS
DESIGN
LEVELS
EXISTING
LEVELS
DESIGN
OFFSETS

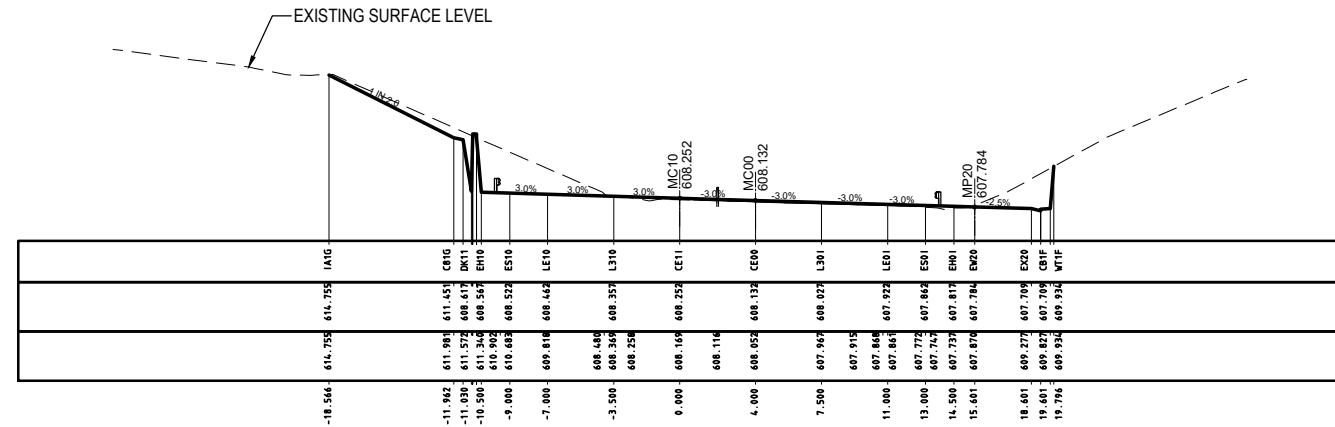

R.L. 606.0
CUT
STRINGS
DESIGN
LEVELS
EXISTING
LEVELS
DESIGN
OFFSETS

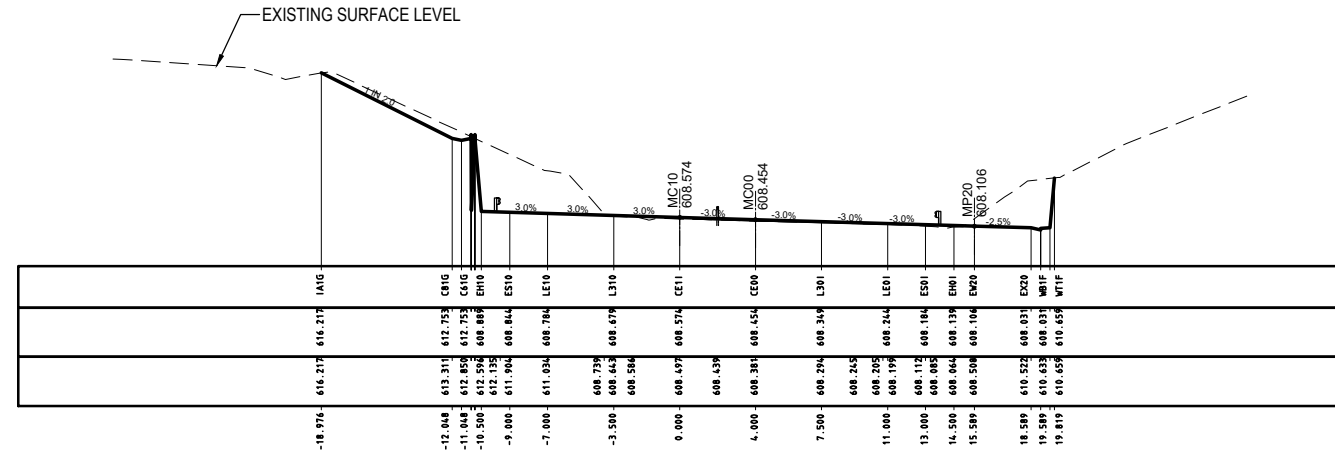

R.L. 607.0
CUT
STRINGS
DESIGN
LEVELS
EXISTING
LEVELS
DESIGN
OFFSETS

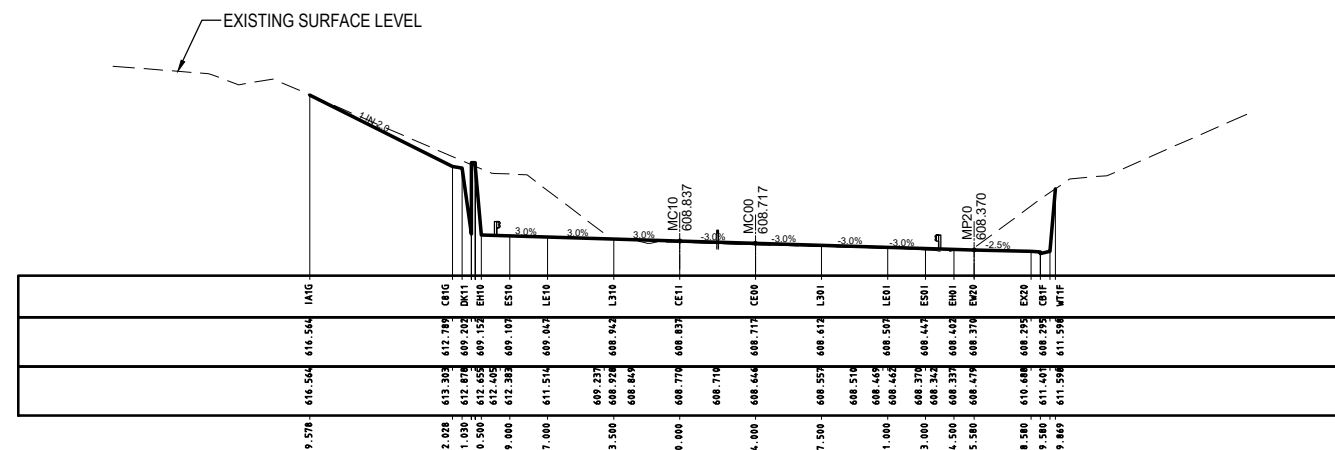

PRELIMINARY

150 mm ON ORIGINAL

A1

DRAWING FILE LOCATION / NAME
V:_Vault\Projects\3002750\CAD\DWG\06_XS_Cross_Sections\3002750-XS-1339.dwg

EXTERNAL REFERENCE FILES


REV	DATE	AMENDMENT / REVISION DESCRIPTION
A	19.06.2020	PRELIMINARY SKETCH PLAN
B	08.10.2020	PRELIMINARY SKETCH PLAN
C	13.11.2020	PRELIMINARY SKETCH PLAN SUBMISSION

PLOT DATE
13 Nov 2020

TIME
08:30:18

WVR No.	APPROVAL	TITLE	NAME
0007	DK	DRAFTER	R. GOOSEN
0014	DK	DRAFTING CHECK	K. CURLEY
0015	DK	DESIGNER	B. LEJANO
		DESIGN CHECK	T. MEADOWS
		PROJECT MANAGER	S. RAVEN
		PROJECT DIRECTOR	D. KEEP

SCALES AT A1 SIZE DRAWING

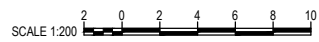

DESIGNER


SMEC
Member of the Surlana Juvang Group
SMEC AUSTRALIA PTY LTD
© ABN 47 065 475 149
SUITE 2, LEVEL 1, 243 NORTHBOURNE AVENUE
LYNEHAM ACT 2602 AUSTRALIA
SMEC PROJECT No 3002750

CLIENT


ACT
Government
Transport Canberra & City Services

PROJECT TITLE WILLIAM HOVELL DRIVE DUPLICATION	
CROSS SECTION MC10 SHEET 39	
SCALE AS SHOWN	PHASE PSP
PROJECT / DRAWING No. 3002750-XS-1339	REVISION C


R.L. 605.0
CUT
STRINGS
DESIGN
LEVELS
EXISTING
LEVELS
DESIGN
OFFSETS

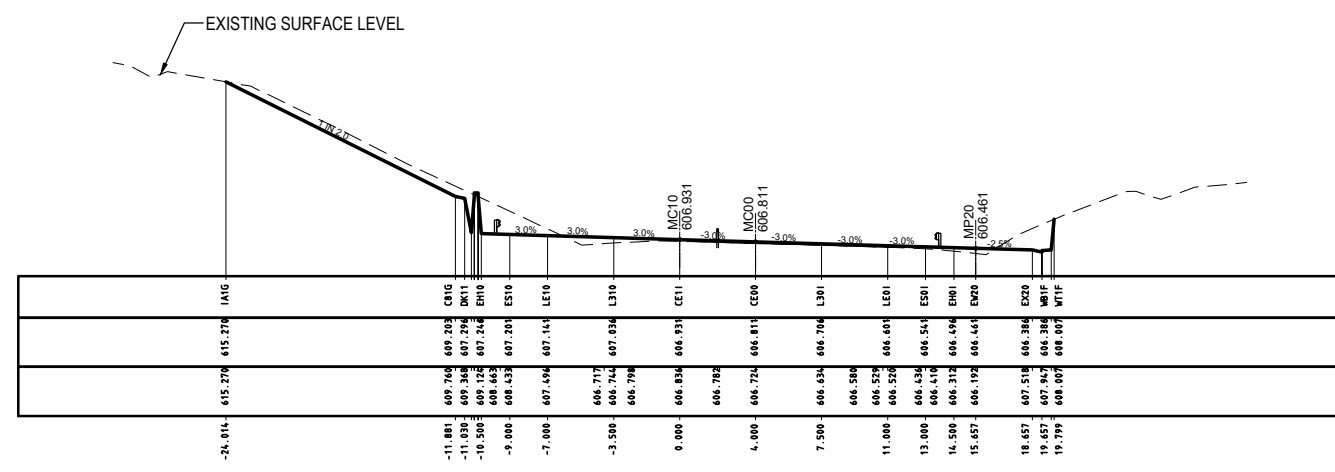

R.L. 605.0
CUT
STRINGS
DESIGN
LEVELS
EXISTING
LEVELS
DESIGN
OFFSETS

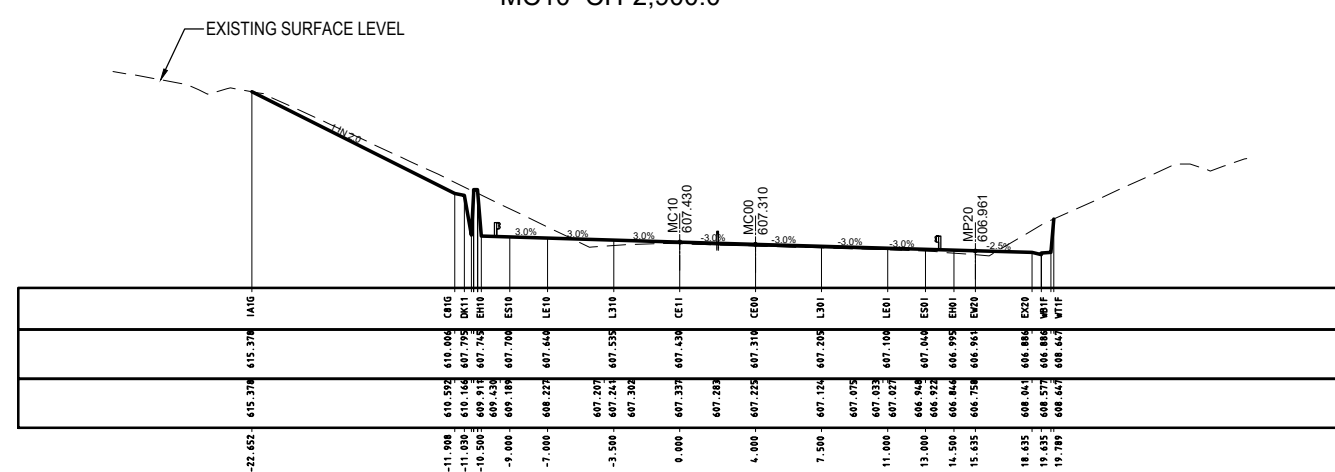

R.L. 606.0
CUT
STRINGS
DESIGN
LEVELS
EXISTING
LEVELS
DESIGN
OFFSETS

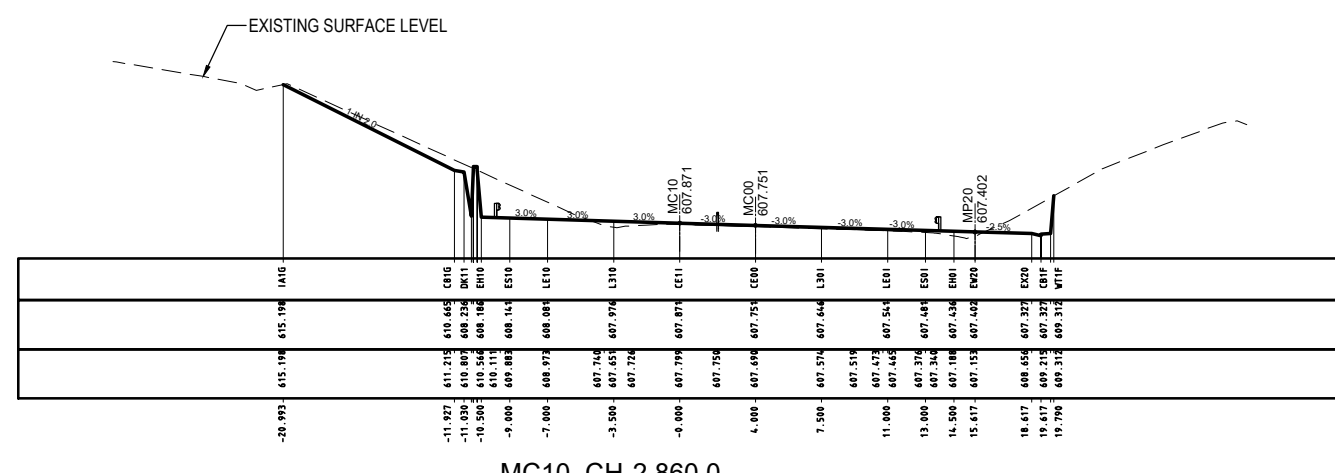

PRELIMINARY

150 mm ON ORIGINAL

A1

DRAWING FILE LOCATION / NAME
V:_Vault\Projects\3002750\CAD\DWG\06_XS_Cross_Sections\3002750-XS-1340.dwg

EXTERNAL REFERENCE FILES

REV	DATE	AMENDMENT / REVISION DESCRIPTION
A	19.06.2020	PRELIMINARY SKETCH PLAN
B	08.10.2020	PRELIMINARY SKETCH PLAN
C	13.11.2020	PRELIMINARY SKETCH PLAN SUBMISSION

3002750_SMEC.dwg
06_XS_MC10_40


PLOT DATE
13 Nov 2020

TIME
08:30:38

WVR No.	APPROVAL	TITLE	NAME
0007	DK	DRAFTER	R. GOOSEN
0014	DK	DRAFTING CHECK	K. CURLEY
0015	DK	DESIGNER	B. LEJANO
		DESIGN CHECK	T. MEADOWS
		PROJECT MANAGER	S. RAVEN
		PROJECT DIRECTOR	D. KEEP

SCALES AT A1 SIZE DRAWING

SCALE 1:200

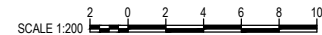

DESIGNER


SMEC
Member of the Surlana Juvang Group
SMEC AUSTRALIA PTY LTD
© ABN 47 065 475 149
SUITE 2, LEVEL 1, 243 NORTHBOURNE AVENUE
LYNEHAM ACT 2602 AUSTRALIA
SMEC PROJECT No 3002750

CLIENT



ACT
Government
Transport Canberra & City Services

PROJECT TITLE
WILLIAM HOVELL DRIVE DUPLICATION


CROSS SECTION MC10
SHEET 40

SCALE	PHASE	PROJECT / DRAWING No.	REVISION
AS SHOWN	PSP	3002750-XS-1340	C

R.L. 603.0
CUT
STRINGS
DESIGN
LEVELS
EXISTING
LEVELS
DESIGN
OFFSETS

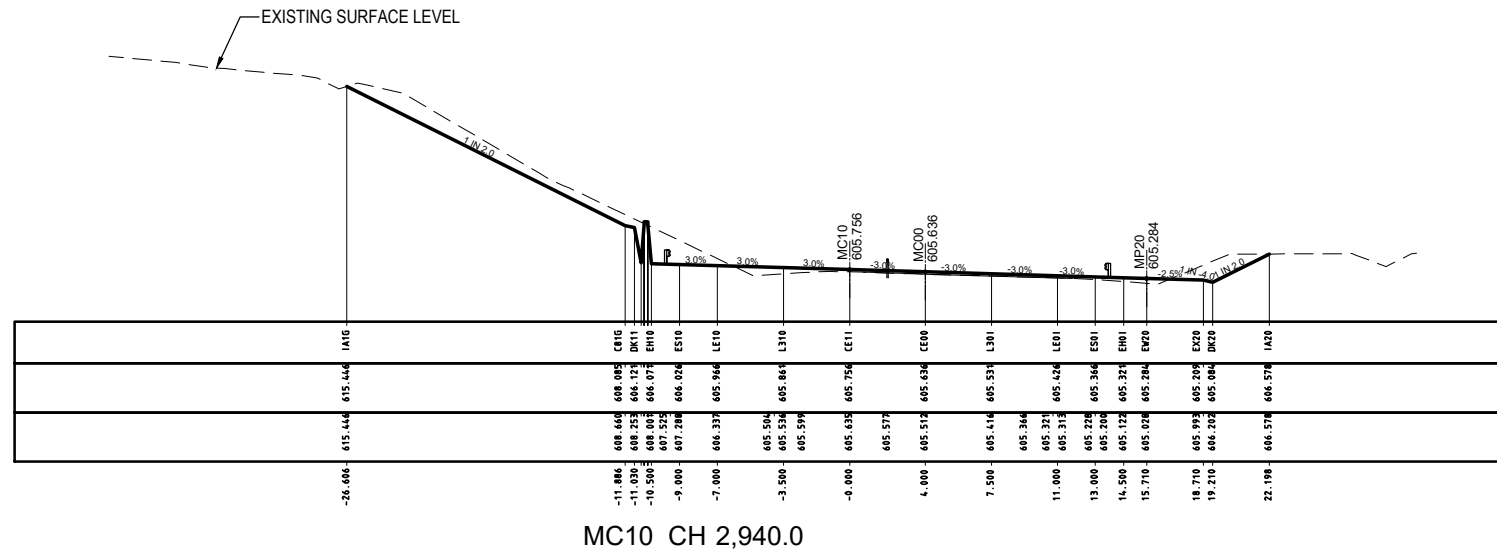

R.L. 604.0
CUT
STRINGS
DESIGN
LEVELS
EXISTING
LEVELS
DESIGN
OFFSETS

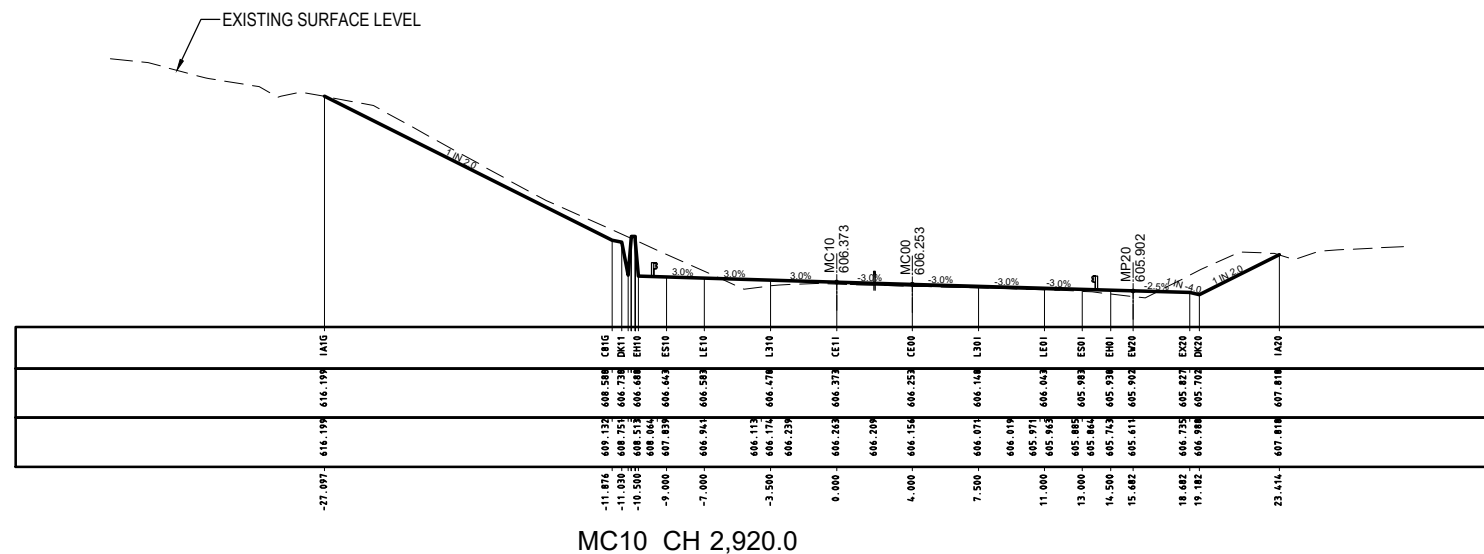

150 mm ON ORIGINAL

A1

DRAWING FILE LOCATION / NAME
V:_Vault\Projects\3002750\CAD\DWG\06_XS_Cross_Sections\3002750-XS-1341.dwg

EXTERNAL REFERENCE FILES

REV	DATE	AMENDMENT / REVISION DESCRIPTION
A	19.06.2020	PRELIMINARY SKETCH PLAN
B	08.10.2020	PRELIMINARY SKETCH PLAN
C	13.11.2020	PRELIMINARY SKETCH PLAN SUBMISSION

3002750_SMEC.dwg
06_XS_MC10.dwg

PLOT DATE
13 Nov 2020

TIME
08:31:04

WVR No.	APPROVAL	TITLE	NAME
0007	DK	DRAFTER	R. GOOSEN
0014	DK	DRAFTING CHECK	K. CURLEY
0015	DK	DESIGNER	B. LEJANO
		DESIGN CHECK	T. MEADOWS
		PROJECT MANAGER	S. RAVEN
		PROJECT DIRECTOR	D. KEEP

SCALES AT A1 SIZE DRAWING

SCALE 1:200

DESIGNER



CLIENT




PROJECT TITLE
WILLIAM HOVELL DRIVE DUPLICATION

CROSS SECTION MC10
SHEET 41


SCALE	PHASE	PROJECT / DRAWING No.	REVISION
AS SHOWN	PSP	3002750-XS-1341	C

R.L. 603.0
CUT
STRINGS
DESIGN
LEVELS
EXISTING
LEVELS
DESIGN
OFFSETS

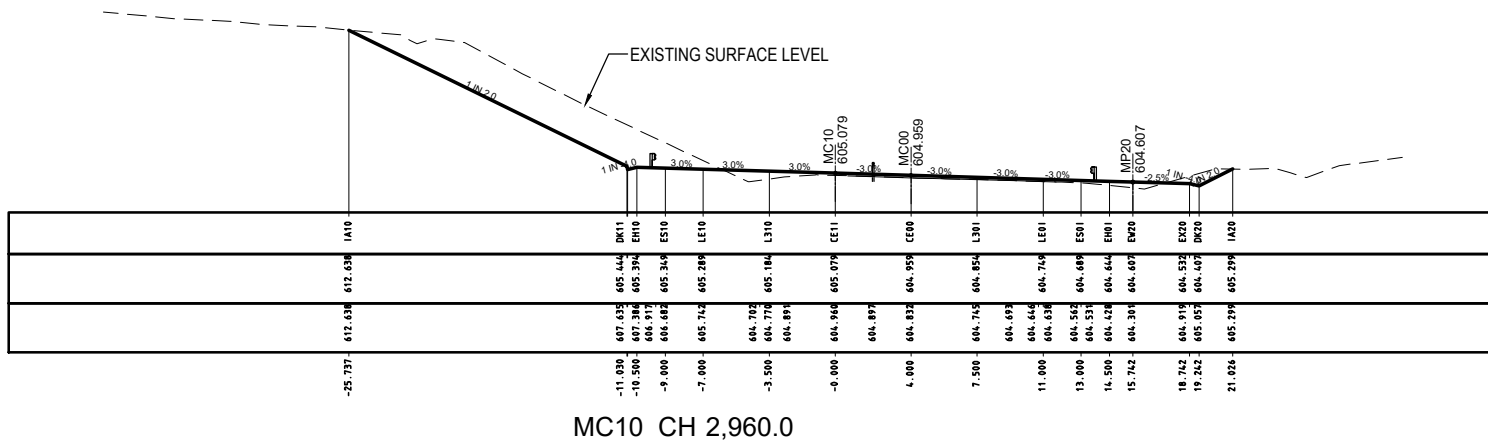


MC10 CH 2,960.0

R.L. 602.0
CUT
STRINGS
DESIGN
LEVELS
EXISTING
LEVELS
DESIGN
OFFSETS

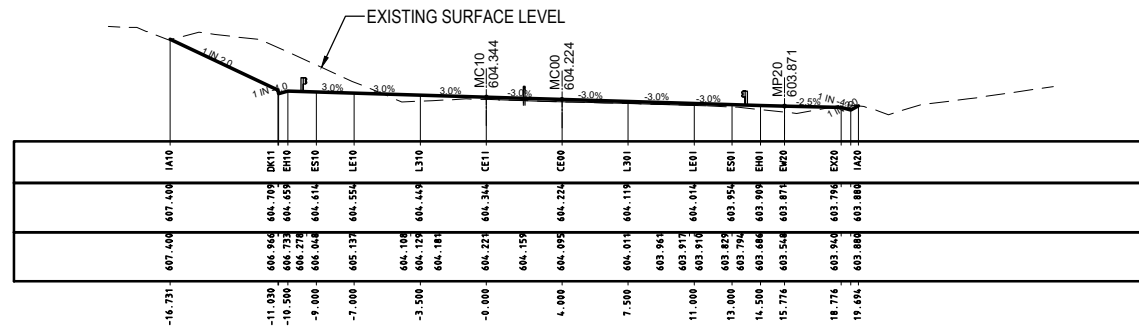

MC10 CH 2,980.0


R.L. 601.0
CUT
STRINGS
DESIGN
LEVELS
EXISTING
LEVELS
DESIGN
OFFSETS

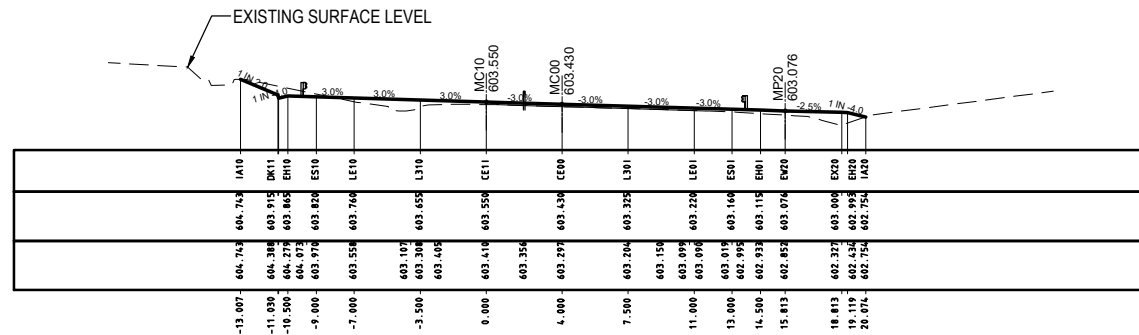


MC10 CH 3,000.0

150 mm ON ORIGINAL


A1

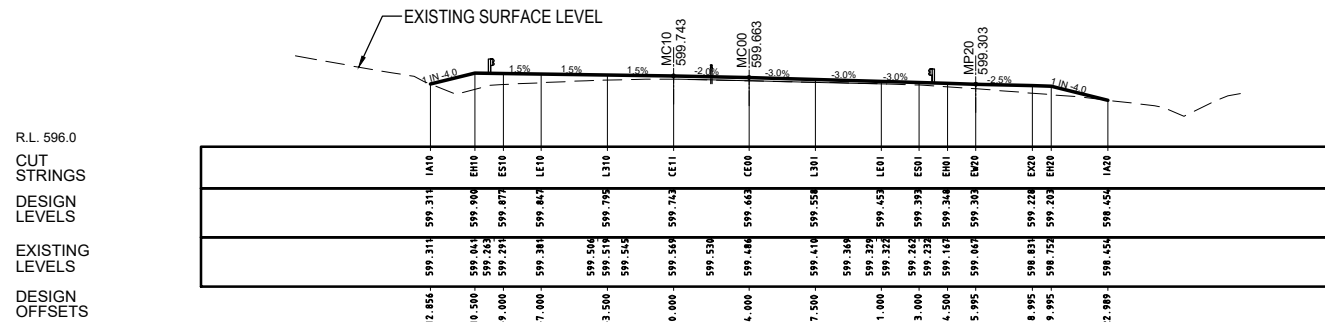


MC10 CH 3,080.0

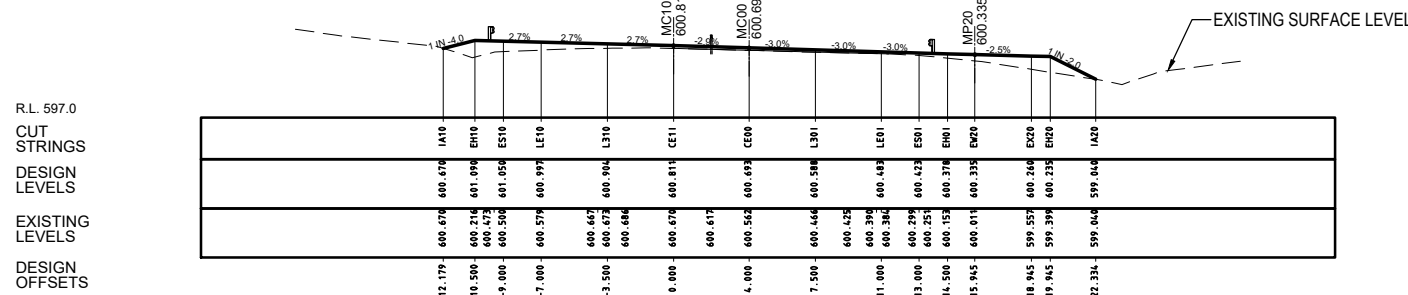

MC10 CH 3,060.0

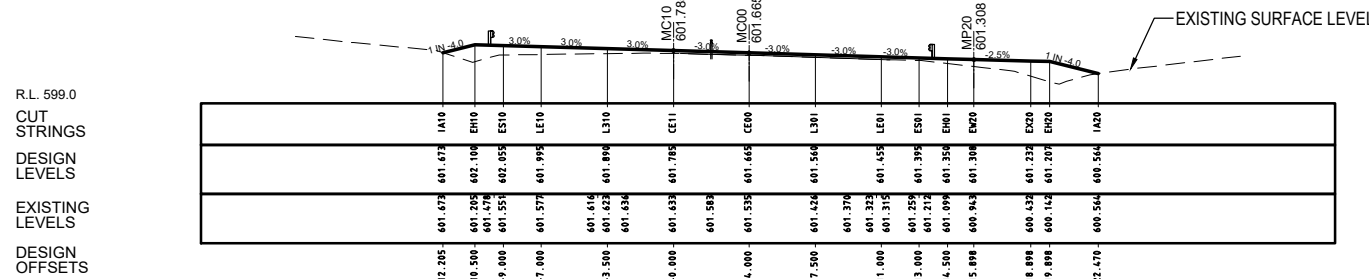


MC10 CH 3,040.0

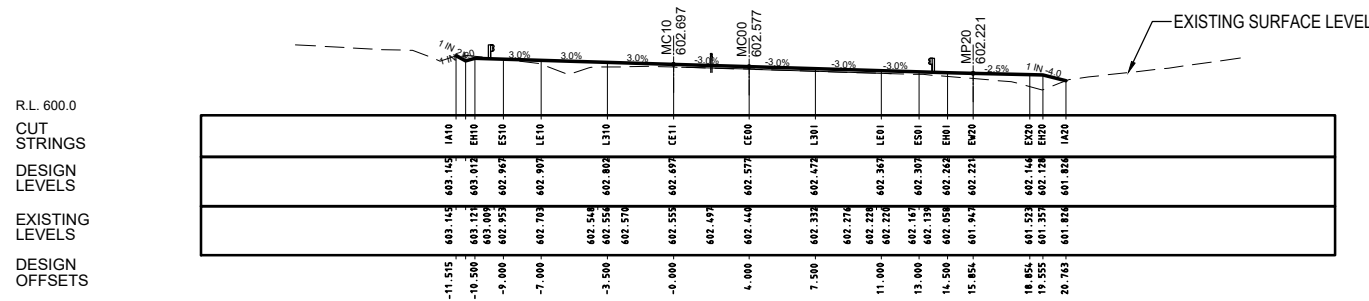


MC10 CH 3,020.0

R.L. 592.0
CUT
STRINGS
DESIGN
LEVELS
EXISTING
LEVELS
DESIGN
OFFSETS

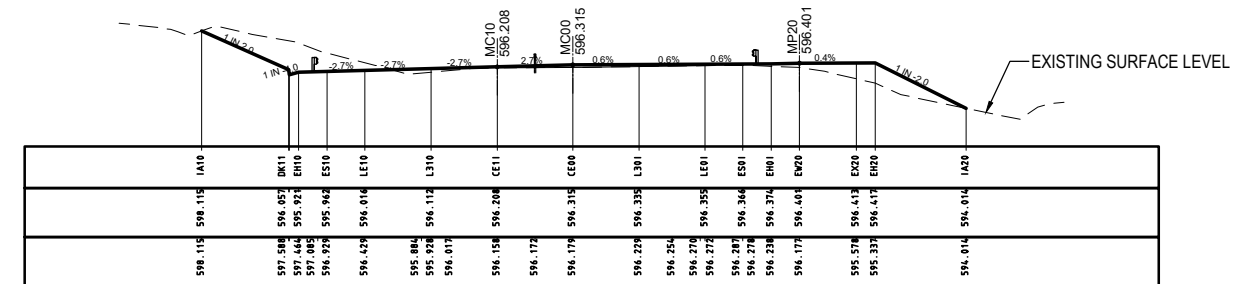


MC10 CH 3,140.0

R.L. 593.0
CUT
STRINGS
DESIGN
LEVELS
EXISTING
LEVELS
DESIGN
OFFSETS

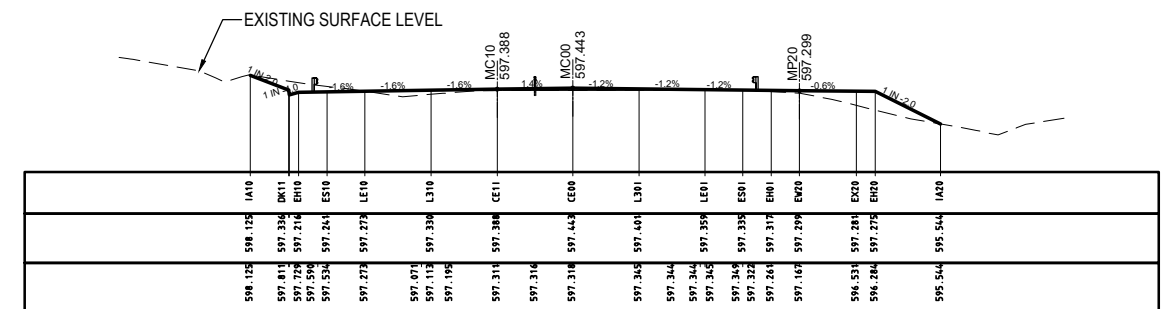

MC10 CH 3,120.0

R.L. 595.0
CUT
STRINGS
DESIGN
LEVELS
EXISTING
LEVELS
DESIGN
OFFSETS

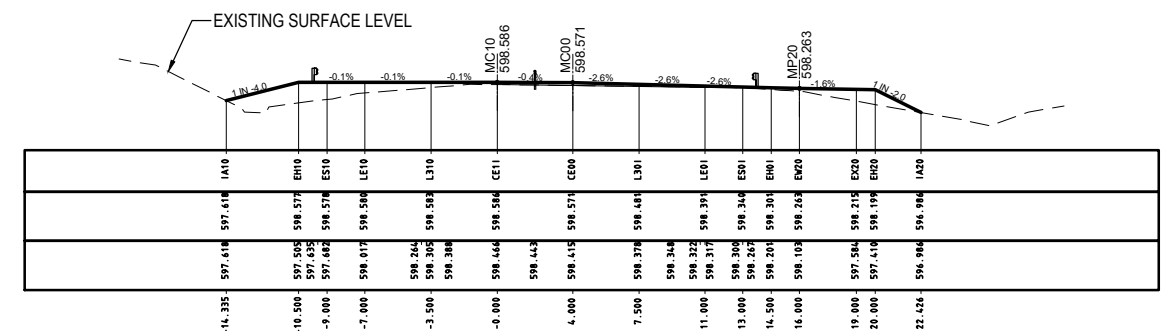

MC10 CH 3,100.0

DRAWING FILE LOCATION / NAME
V:_Vault\Projects\3002750\CAD\DWG\06_XS_Cross_Sections\3002750-XS-1342.dwg

EXTERNAL REFERENCE FILES	REV	DATE	AMENDMENT / REVISION DESCRIPTION
	A	19.06.2020	PRELIMINARY SKETCH PLAN
	B	08.10.2020	PRELIMINARY SKETCH PLAN
	C	13.11.2020	PRELIMINARY SKETCH PLAN SUBMISSION

WVR No.	APPROVAL	TITLE	NAME
0007	DK	DRAFTER	R. GOOSEN
0014	DK	DRAFTING CHECK	K. CURLEY
0015	DK	DESIGNER	B. LEVANO
		DESIGN CHECK	T. MEADOWS
		PROJECT MANAGER	S. RAVEN
		PROJECT DIRECTOR	D. KEEP

PLOT DATE
13 Nov 2020

TIME
08:31:24

SCALES AT A1 SIZE DRAWING



DESIGNER

SMEC
Member of the Surlana Juvon Group
SMEC AUSTRALIA PTY LTD
© ABN 47 065 475 149
SUITE 2, LEVEL 1, 243 NORTHBOURNE AVENUE
LYNEHAM ACT 2602 AUSTRALIA
SMEC PROJECT No 3002750

CLIENT

ACT
Government
Transport Canberra & City Services

PROJECT TITLE
WILLIAM HOVELL DRIVE DUPLICATION

CROSS SECTION MC10
SHEET 42

SCALE AS SHOWN	PHASE PSP	PROJECT / DRAWING No. 3002750-XS-1342	REVISION C
-------------------	--------------	--	---------------

150 mm ON ORIGINAL

A1

DRAWING FILE LOCATION / NAME
V:_Vault\Projects\3002750\CAD\DWG\06_XS_Cross_Sections\3002750-XS-1343.dwg

EXTERNAL REFERENCE FILES


REV	DATE	AMENDMENT / REVISION DESCRIPTION
A	19.06.2020	PRELIMINARY SKETCH PLAN
B	08.10.2020	PRELIMINARY SKETCH PLAN
C	13.11.2020	PRELIMINARY SKETCH PLAN SUBMISSION

PLOT DATE
13 Nov 2020

TIME
08:31:50

WVR No.	APPROVAL	TITLE	NAME
0007	DK	DRAFTER	R. GOOSEN
0014	DK	DRAFTING CHECK	K. CURLEY
0015	DK	DESIGNER	B. LEJANO
		DESIGN CHECK	T. MEADOWS
		PROJECT MANAGER	S. RAVEN
		PROJECT DIRECTOR	D. KEEP

SCALES AT A1 SIZE DRAWING

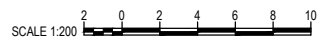

DESIGNER


SMEC
Member of the Surlana Jurong Group
SMEC AUSTRALIA PTY LTD
© ABN 47 065 475 149
SUITE 2, LEVEL 1, 243 NORTHBOURNE AVENUE
LYNEHAM ACT 2602 AUSTRALIA
SMEC PROJECT No 3002750

CLIENT


ACT
Government
Transport Canberra & City Services

PROJECT TITLE WILLIAM HOVELL DRIVE DUPLICATION			
CROSS SECTION MC10 SHEET 43			
SCALE AS SHOWN	PHASE PSP	PROJECT / DRAWING No. 3002750-XS-1343	REVISION C


R.L. 587.0
CUT
STRINGS
DESIGN
LEVELS
EXISTING
LEVELS
DESIGN
OFFSETS

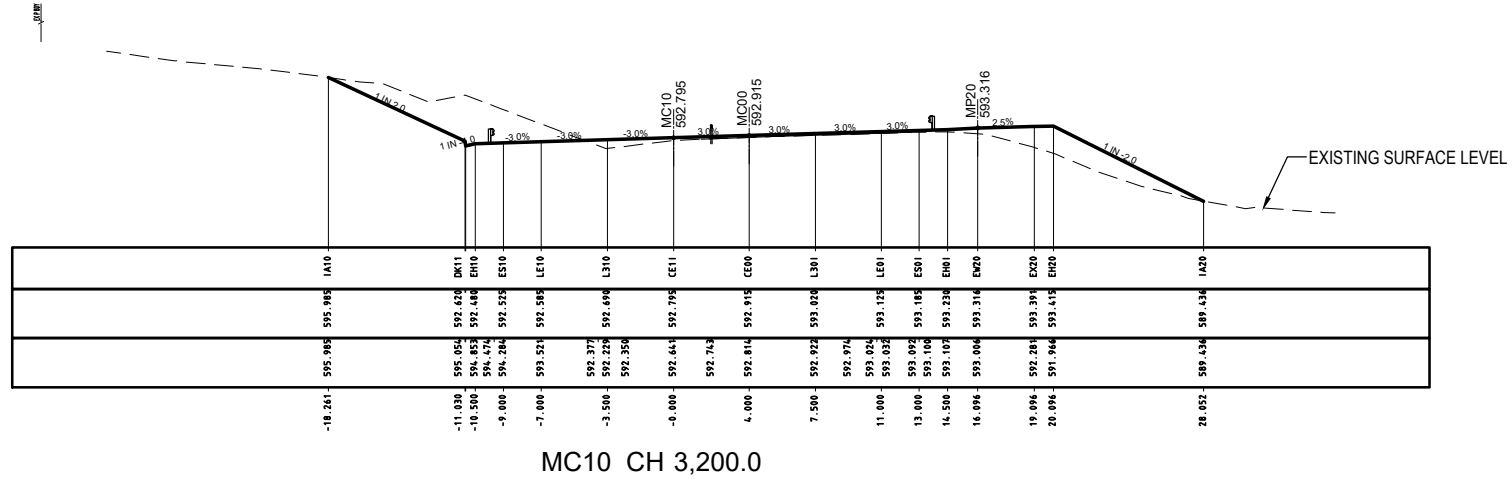

R.L. 588.0
CUT
STRINGS
DESIGN
LEVELS
EXISTING
LEVELS
DESIGN
OFFSETS

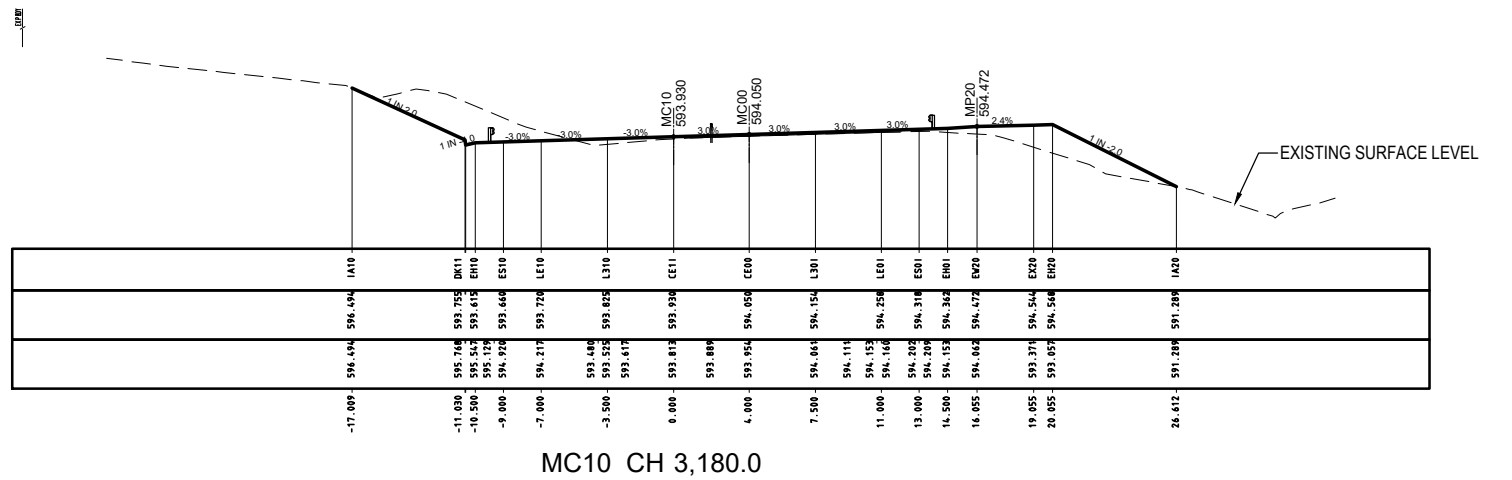

R.L. 590.0
CUT
STRINGS
DESIGN
LEVELS
EXISTING
LEVELS
DESIGN
OFFSETS

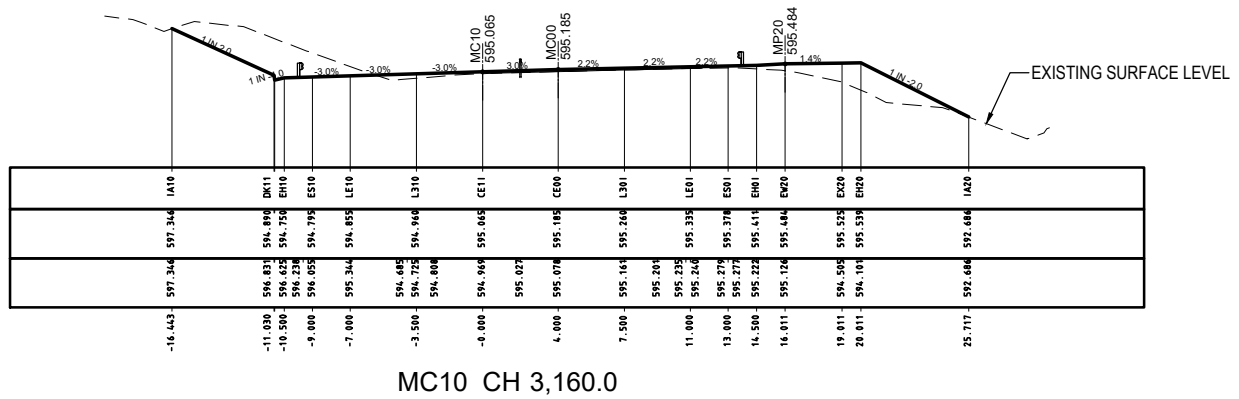

PRELIMINARY

150 mm ON ORIGINAL

A1

DRAWING FILE LOCATION / NAME
V:_Vault\Projects\3002750\CAD\DWG\06_XS_Cross_Sections\3002750-XS-1344.dwg

EXTERNAL REFERENCE FILES

REV	DATE	AMENDMENT / REVISION DESCRIPTION
A	19.06.2020	PRELIMINARY SKETCH PLAN
B	08.10.2020	PRELIMINARY SKETCH PLAN
C	13.11.2020	PRELIMINARY SKETCH PLAN SUBMISSION

3002750_SMEC.dwg
06_XS_MC10_4


PLOT DATE
13 Nov 2020

TIME
08:32:16

WVR No.	APPROVAL	TITLE	NAME
0007	DK	DRAFTER	R. GOOSEN
0014	DK	DRAFTING CHECK	K. CURLEY
0015	DK	DESIGNER	B. LEJANO
		DESIGN CHECK	T. MEADOWS
		PROJECT MANAGER	S. RAVEN
		PROJECT DIRECTOR	D. KEEP

SCALES AT A1 SIZE DRAWING

SCALE 1:200

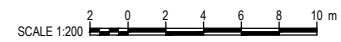


DESIGNER

Member of the Surlana Jurong Group
SMEC AUSTRALIA PTY LTD
© ABN 47 065 475 149
SUITE 2, LEVEL 1, 243 NORTHBOURNE AVENUE
LYNEHAM ACT 2602 AUSTRALIA
SMEC PROJECT No 3002750


CLIENT
 **ACT**
Government
Transport Canberra & City Services

PROJECT TITLE WILLIAM HOVELL DRIVE DUPLICATION		CROSS SECTION MC10 SHEET 44	
SCALE AS SHOWN	PHASE PSP	PROJECT / DRAWING No. 3002750-XS-1344	REVISION C


R.L. 585.0
CUT
STRINGS
DESIGN
LEVELS
EXISTING
LEVELS
DESIGN
OFFSETS

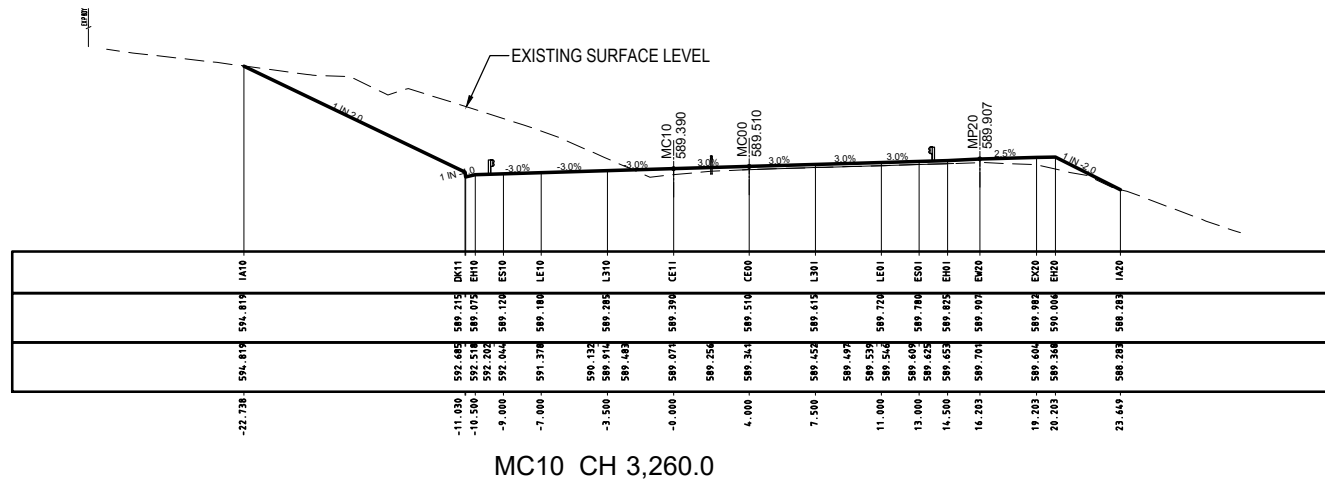

R.L. 586.0
CUT
STRINGS
DESIGN
LEVELS
EXISTING
LEVELS
DESIGN
OFFSETS

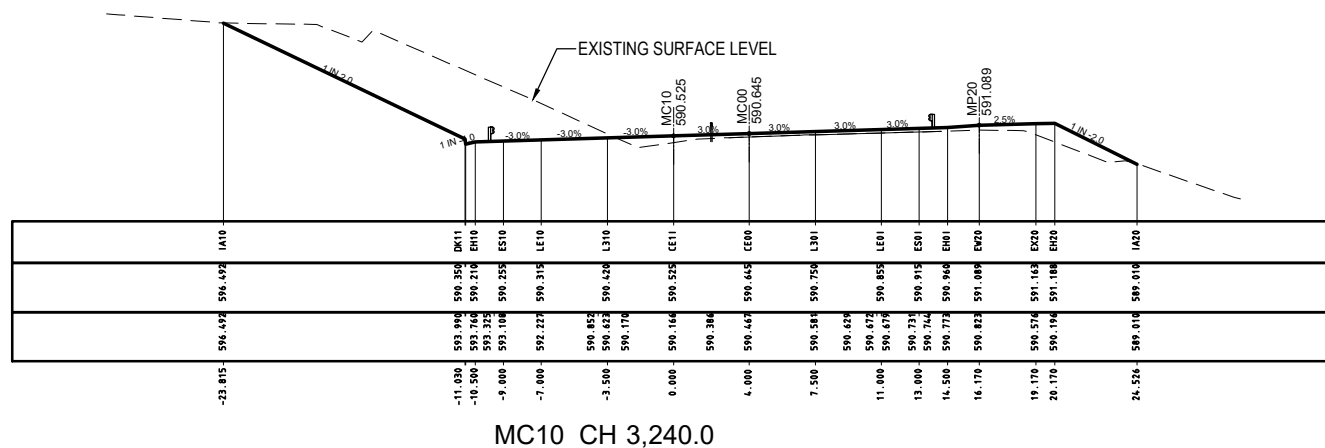

R.L. 586.0
CUT
STRINGS
DESIGN
LEVELS
EXISTING
LEVELS
DESIGN
OFFSETS

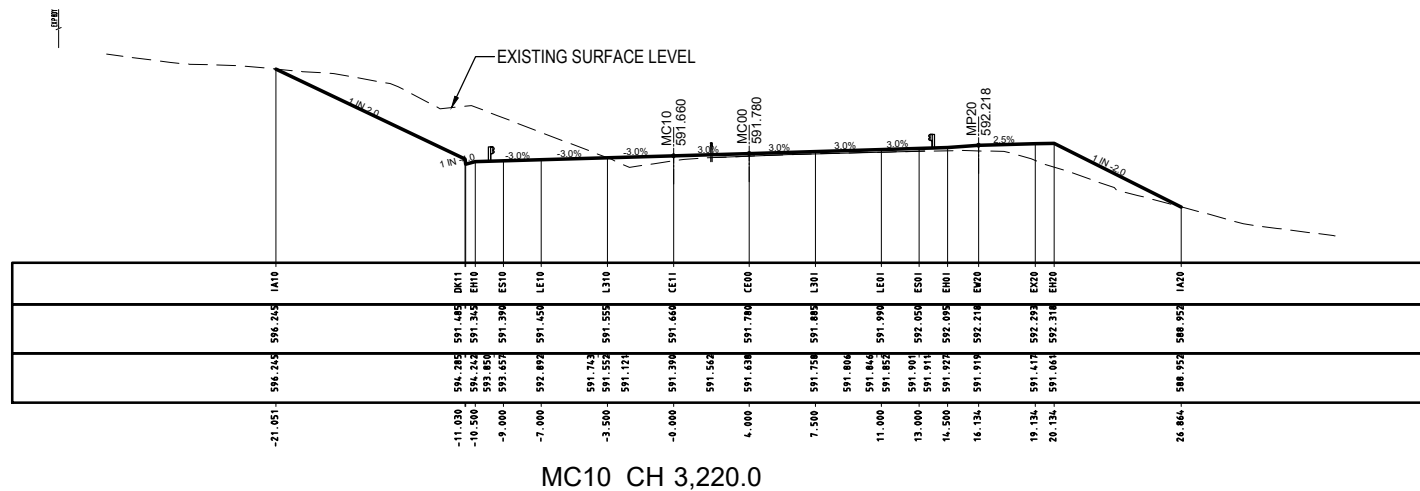

PRELIMINARY

150 mm ON ORIGINAL

A1

DRAWING FILE LOCATION / NAME
V:_Vault\Projects\3002750\CAD\DWG\06_XS_Cross_Sections\3002750-XS-1345.dwg

EXTERNAL REFERENCE FILES

REV	DATE	AMENDMENT / REVISION DESCRIPTION
A	19.06.2020	PRELIMINARY SKETCH PLAN
B	08.10.2020	PRELIMINARY SKETCH PLAN
C	13.11.2020	PRELIMINARY SKETCH PLAN SUBMISSION


3002750_SMEC.dwg
06_XS_MC10_45

PLOT DATE
13 Nov 2020

TIME
08:32:42

WVR No.	APPROVAL	TITLE	NAME
0007	DK	DRAFTER	R. GOOSEN
0014	DK	DRAFTING CHECK	K. CURLEY
0015	DK	DESIGNER	B. LEJANO
		DESIGN CHECK	T. MEADOWS
		PROJECT MANAGER	S. RAVEN
		PROJECT DIRECTOR	D. KEEP

SCALES AT A1 SIZE DRAWING

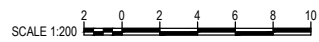

DESIGNER


SMEC
Member of the Surlana Juvang Group
SMEC AUSTRALIA PTY LTD
© ABN 47 065 475 149
SUITE 2, LEVEL 1, 243 NORTHBOURNE AVENUE
LYNEHAM ACT 2602 AUSTRALIA
SMEC PROJECT No 3002750

CLIENT


ACT
Government
Transport Canberra & City Services

PROJECT TITLE WILLIAM HOVELL DRIVE DUPLICATION		REVISION C	
CROSS SECTION MC10 SHEET 45		PROJECT / DRAWING No. 3002750-XS-1345	
SCALE AS SHOWN	PHASE PSP		


R.L. 579.0
CUT
STRINGS
DESIGN
LEVELS
EXISTING
LEVELS
DESIGN
OFFSETS

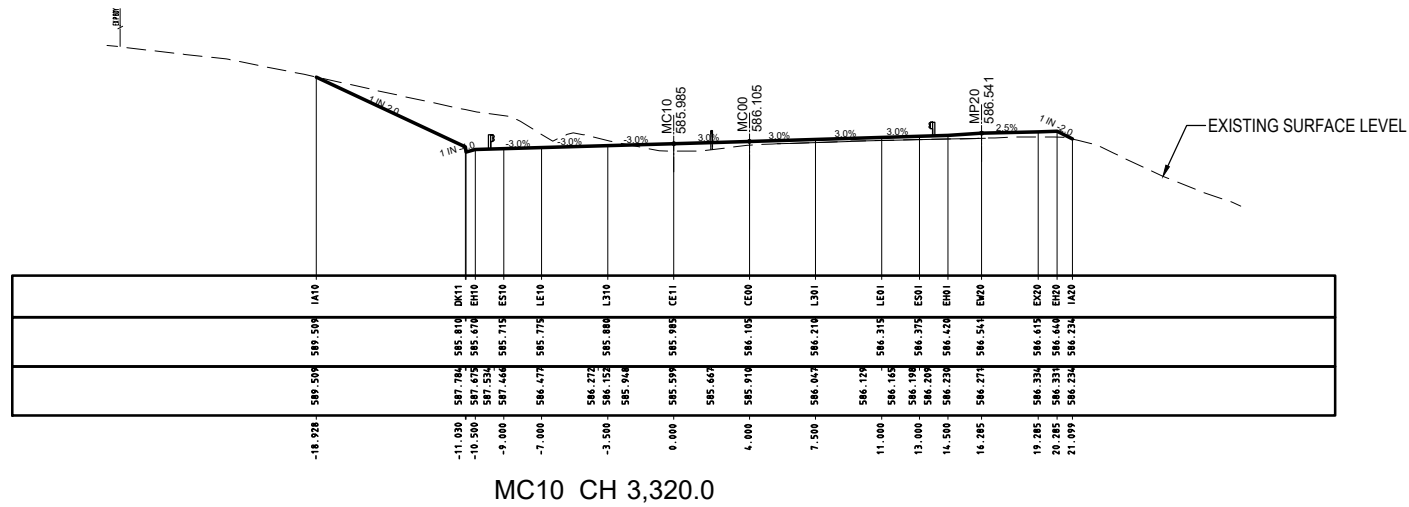

R.L. 582.0
CUT
STRINGS
DESIGN
LEVELS
EXISTING
LEVELS
DESIGN
OFFSETS

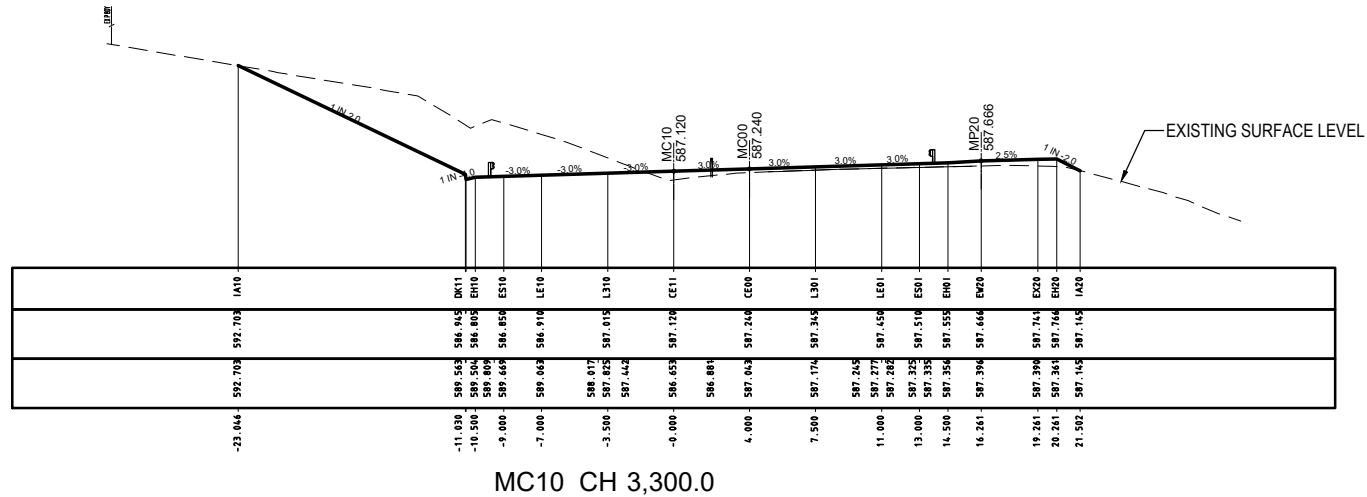

R.L. 584.0
CUT
STRINGS
DESIGN
LEVELS
EXISTING
LEVELS
DESIGN
OFFSETS

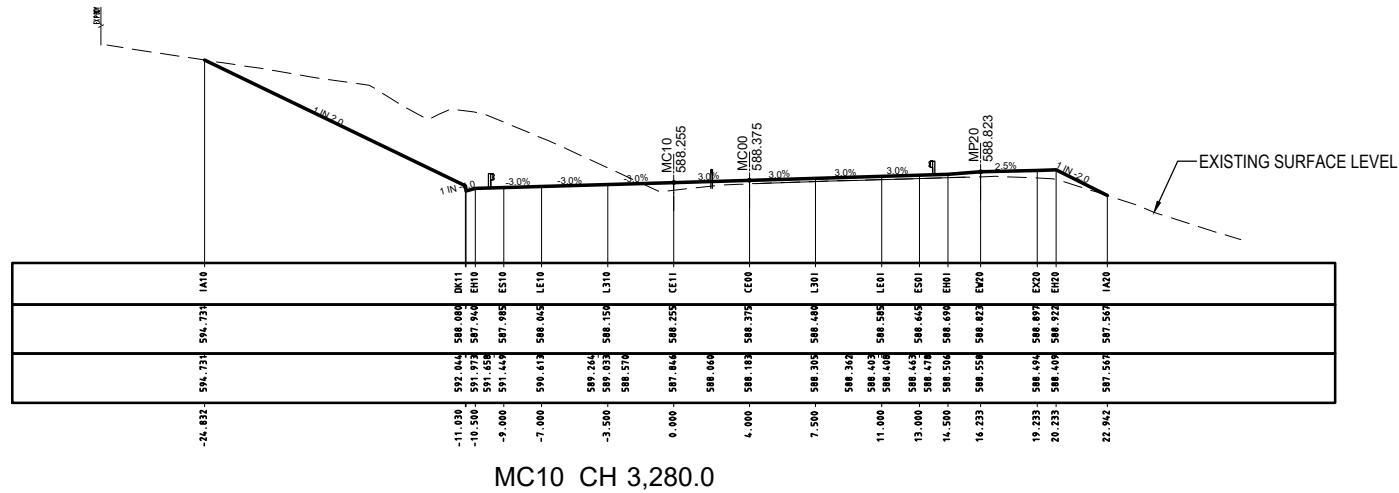

PRELIMINARY

150 mm ON ORIGINAL

A1

DRAWING FILE LOCATION / NAME
V:_Vault\Projects\3002750\CAD\DWG\06_XS_Cross_Sections\3002750-XS-1346.dwg

EXTERNAL REFERENCE FILES

REV	DATE	AMENDMENT / REVISION DESCRIPTION
A	19.06.2020	PRELIMINARY SKETCH PLAN
B	08.10.2020	PRELIMINARY SKETCH PLAN
C	13.11.2020	PRELIMINARY SKETCH PLAN SUBMISSION

3002750_SMEC.dwg
XS_MC10_46

PLOT DATE
13 Nov 2020

TIME
08:33:02

WVR No.	APPROVAL	TITLE	NAME
0007	DK	DRAFTER	R. GOOSEN
0014	DK	DRAFTING CHECK	K. CURLEY
0015	DK	DESIGNER	B. LEJANO
		DESIGN CHECK	T. MEADOWS
		PROJECT MANAGER	S. RAVEN
		PROJECT DIRECTOR	D. KEEP

SCALES AT A1 SIZE DRAWING

SCALE 1:200



DESIGNER

**SMEC**

Member of the Surbana Jurong Group

SMEC AUSTRALIA PTY LTD

© ABN 47 065 475 149

SUITE 2, LEVEL 1, 243 NORTHBOURNE AVENUE
LYNEHAM ACT 2602 AUSTRALIA


SMEC PROJECT No 3002750

CLIENT


**ACT**
Government
Transport Canberra & City Services

PROJECT TITLE		WILLIAM HOVELL DRIVE DUPLICATION	
		CROSS SECTION MC10 SHEET 46	
SCALE	PHASE	PROJECT / DRAWING No.	REVISION
AS SHOWN	PSP	3002750-XS-1346	C


R.L. 577.0
CUT
STRINGS
DESIGN
LEVELS
EXISTING
LEVELS
DESIGN
OFFSETS

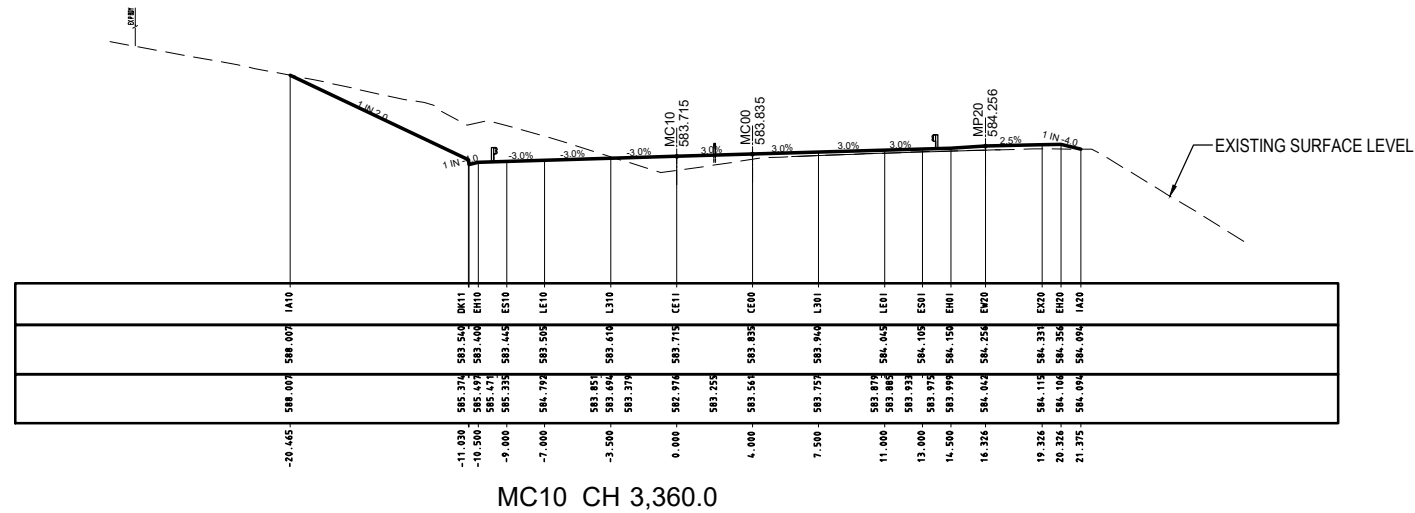




R.L. 578.0
CUT
STRINGS
DESIGN
LEVELS
EXISTING
LEVELS
DESIGN
OFFSETS

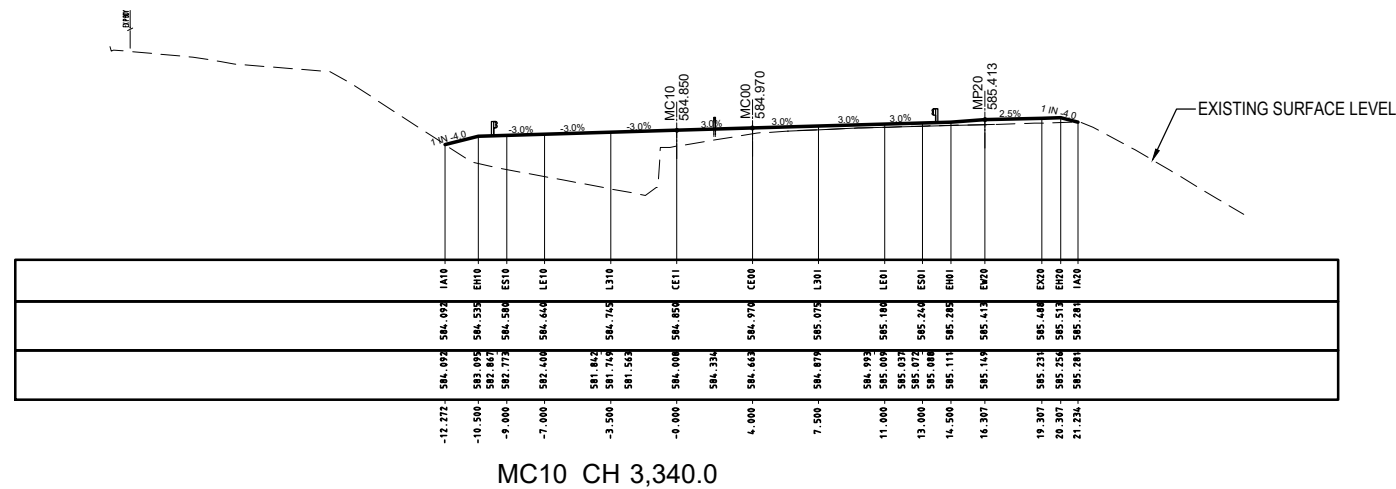

PRELIMINARY

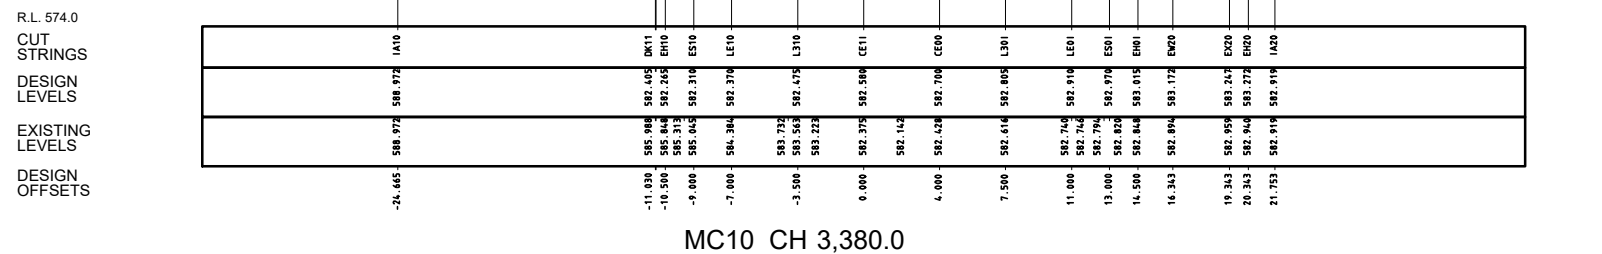

DRAWING FILE LOCATION / NAME V:_Vault\Projects\3002750\CAD\DWG\06_XS_Cross_Sections\3002750-XS-1347.dwg										PLOT DATE 13 Nov 2020		TIME 08:33:23		PRELIMINARY																	
EXTERNAL REFERENCE FILES				REV		DATE		AMENDMENT / REVISION DESCRIPTION				WVR No.		APPROVAL		TITLE		NAME		DESIGNER				CLIENT				PROJECT TITLE			
				A		19.06.2020		PRELIMINARY SKETCH PLAN				0007		DK		DRAFTER		R. GOOSEN		SMC Member of the Surbana Jurong Group SMEC AUSTRALIA PTY LTD © ABN 47 065 475 149 SUITE 2, LEVEL 1, 243 NORTHBOURNE AVENUE LYNEHAM ACT 2602 AUSTRALIA SMEC PROJECT No 3002750				ACT Government Transport Canberra & City Services				WILLIAM HOVELL DRIVE DUPLICATION CROSS SECTION MC10 SHEET 47			
				B		08.10.2020		PRELIMINARY SKETCH PLAN				0014		DK		DRAFTING CHECK		K. CURLEY													
				C		13.11.2020		PRELIMINARY SKETCH PLAN SUBMISSION				0015		DK		DESIGNER		B. LEJANO													
																DESIGN CHECK		T. MEADOWS													
																PROJECT MANAGER		S. RAVEN													
																PROJECT DIRECTOR		D. KEEP													
SCALE 1:200																															

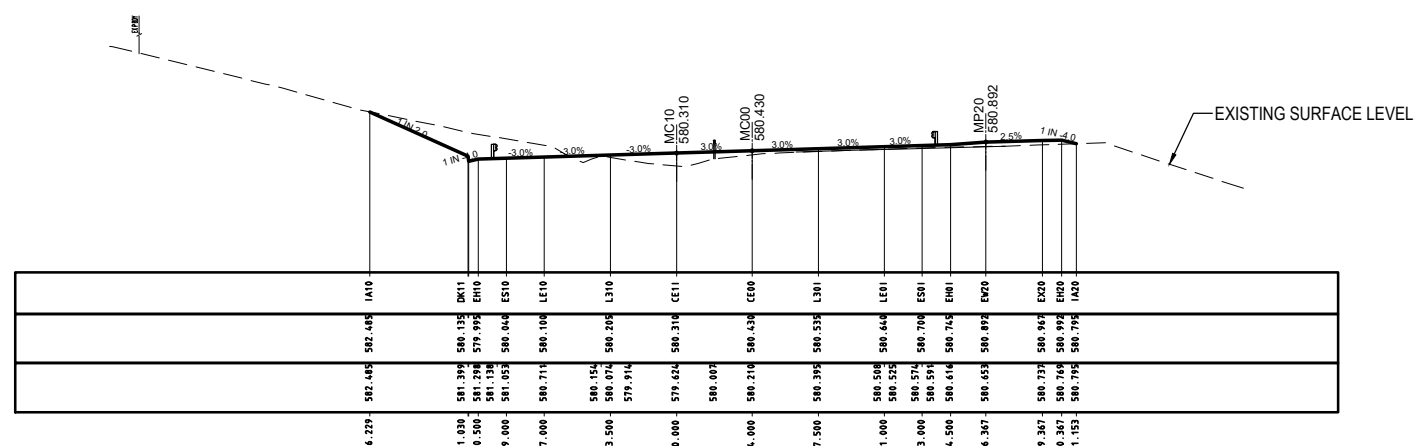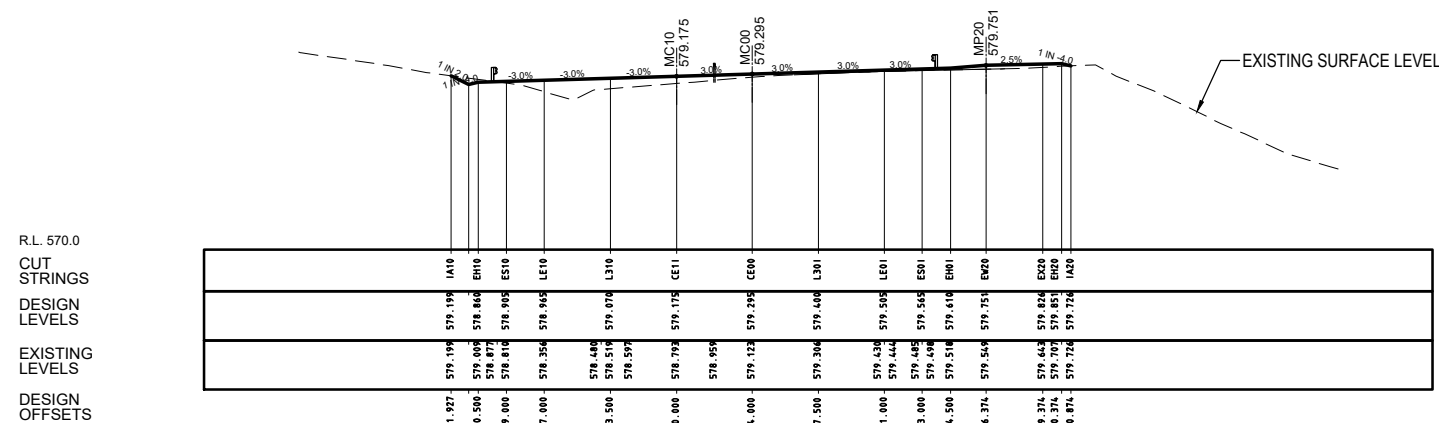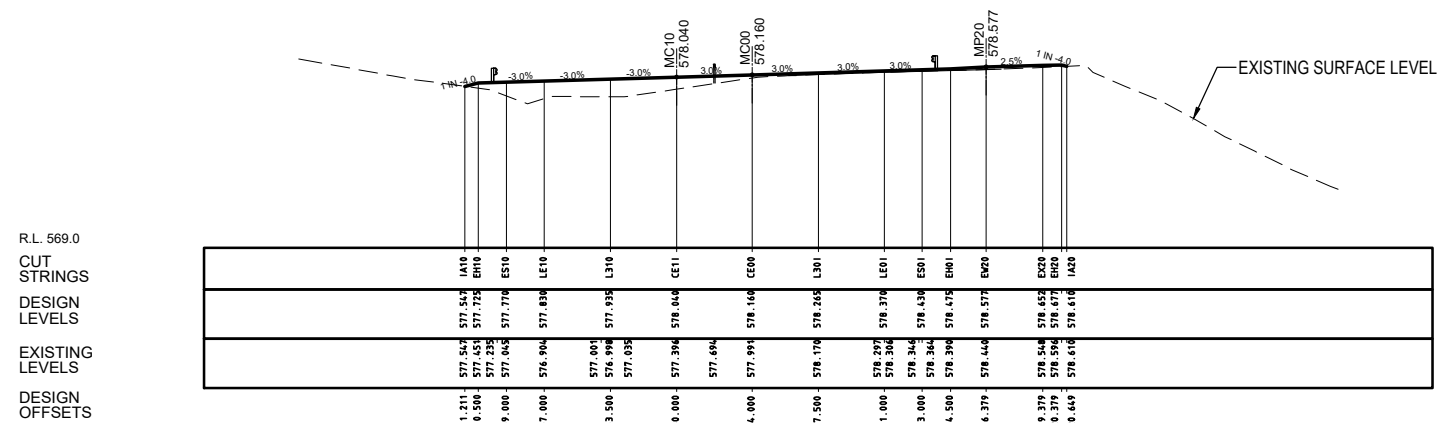

DRAWING FILE LOCATION / NAME V:_Vault\Projects\3002750\CAD\DWG\06_XS_Cross_Sections\3002750-XS-1348.dwg				PLOT DATE 13 Nov 2020		TIME 08:33:44		PRELIMINARY																	
EXTERNAL REFERENCE FILES				REV		DATE		AMENDMENT / REVISION DESCRIPTION		WVR No.		APPROVAL		TITLE		NAME		SCALES AT A1 SIZE DRAWING		DESIGNER		CLIENT		PROJECT TITLE	
3002750_SMEC.dwg XS_MC10_48				A		19.06.2020		PRELIMINARY SKETCH PLAN		0007		DK		DRAFTER		R. GOOSEN		SCALE 1:200 20 0 2 4 6 8 10 m		 Member of the Surbana Jurong Group SMEC AUSTRALIA PTY LTD © ABN 47 065 475 149 SUITE 2, LEVEL 1, 243 NORTHBOURNE AVENUE LYNEHAM ACT 2602 AUSTRALIA SMEC PROJECT No 3002750		 ACT Government Transport Canberra & City Services		WILLIAM HOVELL DRIVE DUPLICATION CROSS SECTION MC10 SHEET 48	
				B		08.10.2020		PRELIMINARY SKETCH PLAN		0014		DK		DRAFTING CHECK		K. CURLEY									
				C		13.11.2020		PRELIMINARY SKETCH PLAN SUBMISSION		0015		DK		DESIGNER		B. LEJANO									
														DESIGN CHECK		T. MEADOWS									
														PROJECT MANAGER		S. RAVEN									
														PROJECT DIRECTOR		D. KEEP									
																		SCALE		PHASE		PROJECT / DRAWING No.		REVISION	
																		AS SHOWN		PSP		3002750-XS-1348		C	

150 mm ON ORIGINAL

A1

DRAWING FILE LOCATION / NAME
V:_Vault\Projects\3002750\CAD\DWG\06_XS_Cross_Sections\3002750-XS-1349.dwg

EXTERNAL REFERENCE FILES

REV	DATE	AMENDMENT / REVISION DESCRIPTION
A	19.06.2020	PRELIMINARY SKETCH PLAN
B	08.10.2020	PRELIMINARY SKETCH PLAN
C	13.11.2020	PRELIMINARY SKETCH PLAN SUBMISSION

3002750_SMEC.dwg
XS_MC10_49

PLOT DATE
13 Nov 2020

TIME
08:34:09

WVR No.	APPROVAL	TITLE	NAME
0007	DK	DRAFTER	R. GOOSEN
0014	DK	DRAFTING CHECK	K. CURLEY
0015	DK	DESIGNER	B. LEJANO
		DESIGN CHECK	T. MEADOWS
		PROJECT MANAGER	S. RAVEN
		PROJECT DIRECTOR	D. KEEP

SCALES AT A1 SIZE DRAWING



DESIGNER


SMEC
Member of the Surbana Jurong Group
SMEC AUSTRALIA PTY LTD
© ABN 47 065 475 149
SUITE 2, LEVEL 1, 243 NORTHBOURNE AVENUE
LYNEHAM ACT 2602 AUSTRALIA
SMEC PROJECT No 3002750

CLIENT


ACT
Government
Transport Canberra & City Services

PROJECT TITLE WILLIAM HOVELL DRIVE DUPLICATION		CROSS SECTION MC10 SHEET 49	
SCALE AS SHOWN	PHASE PSP	PROJECT / DRAWING No. 3002750-XS-1349	REVISION C


R.L. 569.0
CUT
STRINGS
DESIGN
LEVELS
EXISTING
LEVELS
DESIGN
OFFSETS

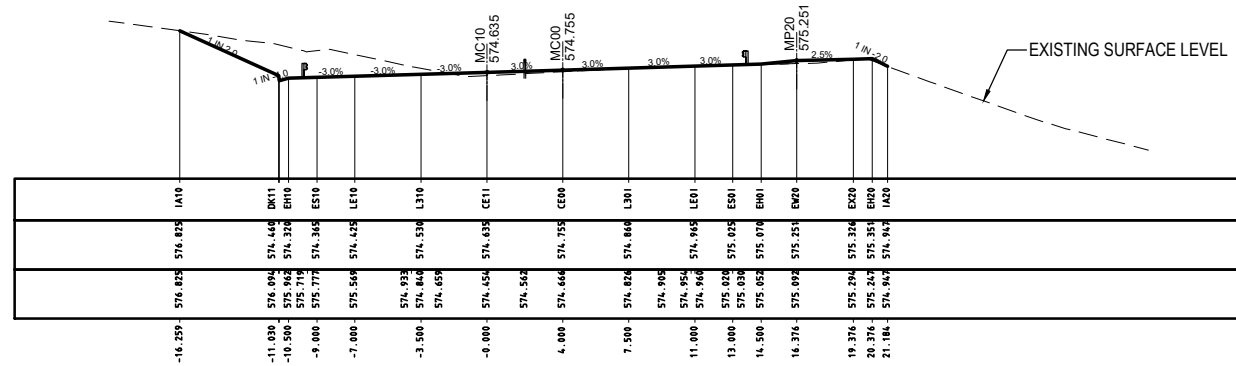

R.L. 568.0
CUT
STRINGS
DESIGN
LEVELS
EXISTING
LEVELS
DESIGN
OFFSETS

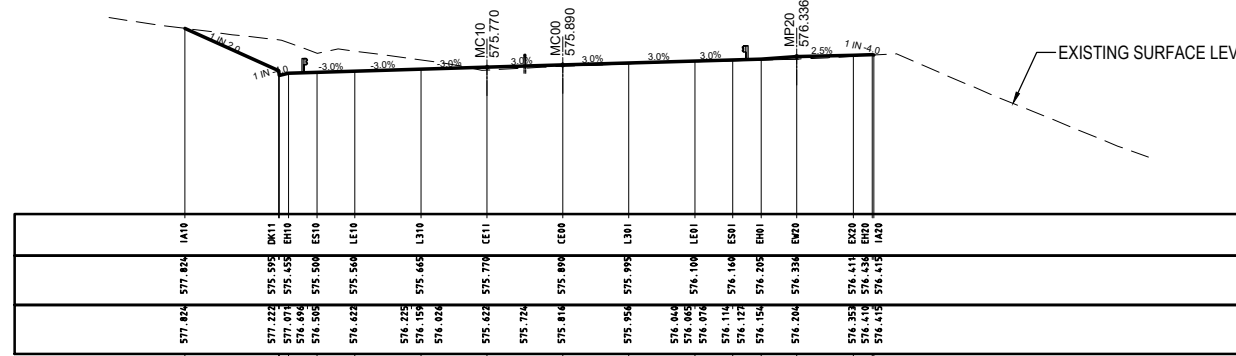

R.L. 568.0
CUT
STRINGS
DESIGN
LEVELS
EXISTING
LEVELS
DESIGN
OFFSETS

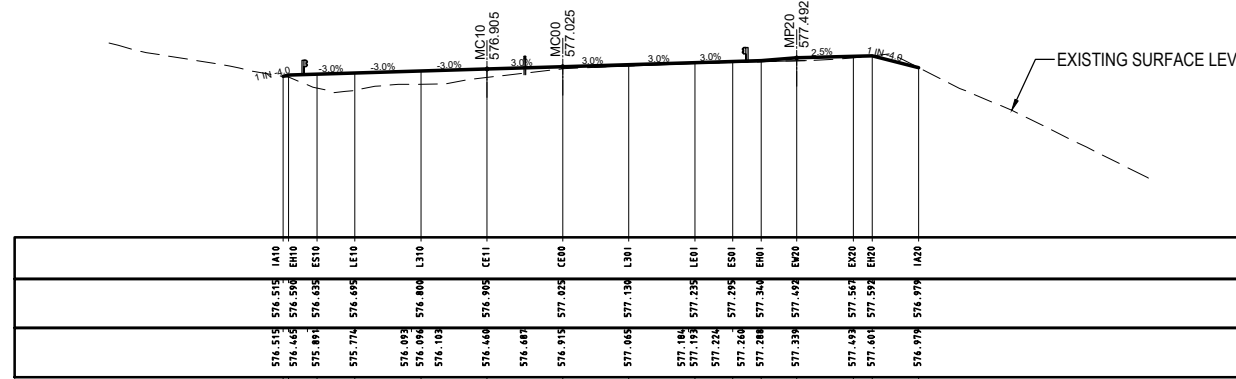


PRELIMINARY


150 mm ON ORIGINAL

A1


R.L. 565.0
CUT
STRINGS
DESIGN
LEVELS
EXISTING
LEVELS
DESIGN
OFFSETS

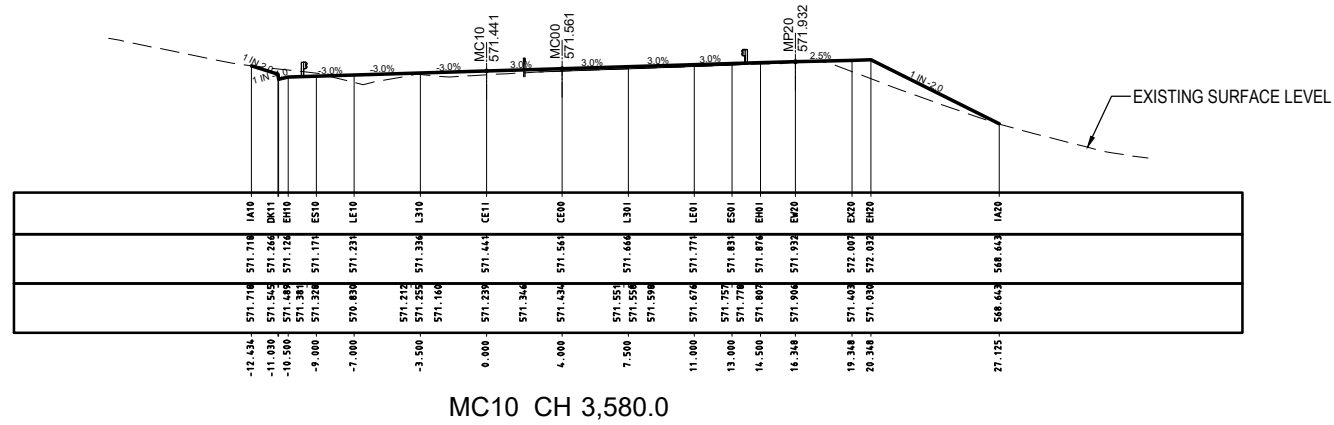


R.L. 566.0
CUT
STRINGS
DESIGN
LEVELS
EXISTING
LEVELS
DESIGN
OFFSETS

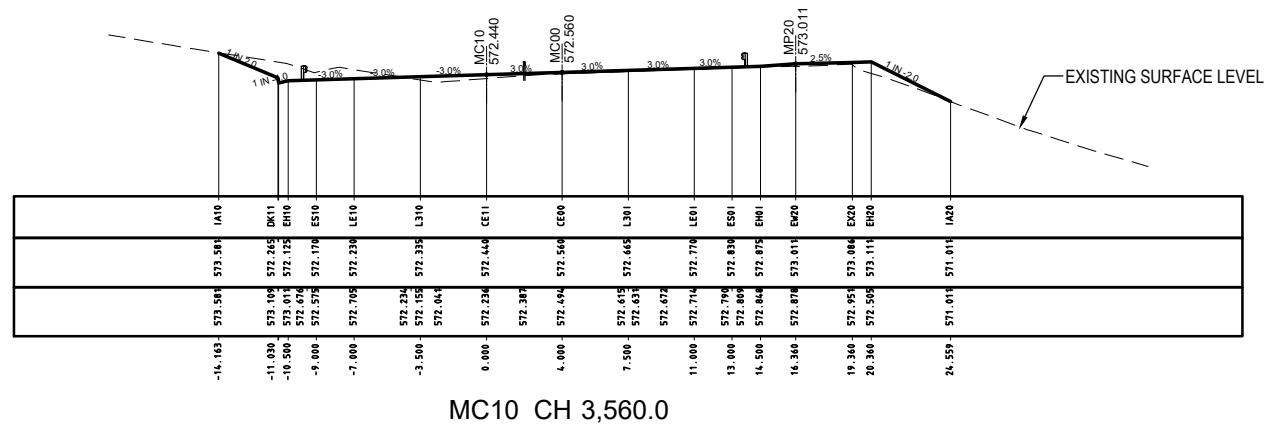

R.L. 566.0
CUT
STRINGS
DESIGN
LEVELS
EXISTING
LEVELS
DESIGN
OFFSETS

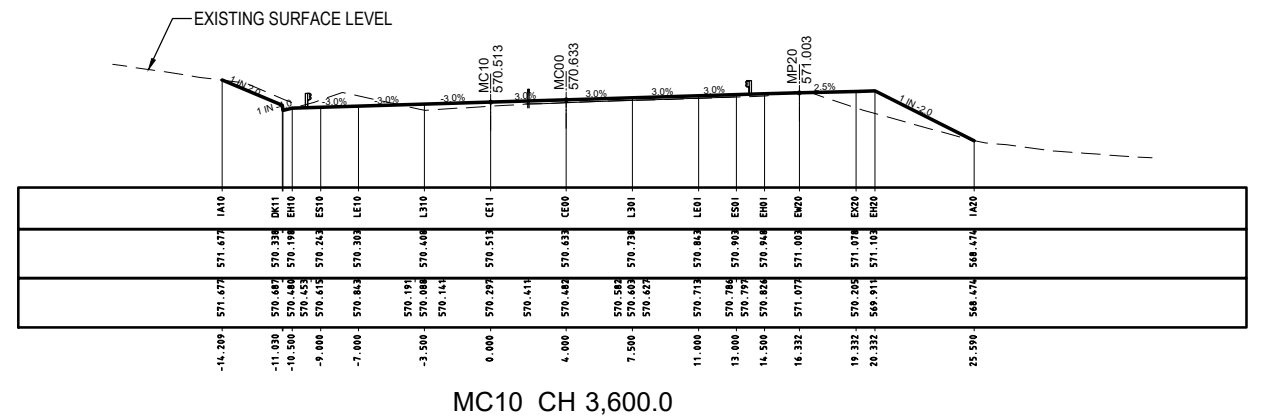

R.L. 567.0
CUT
STRINGS
DESIGN
LEVELS
EXISTING
LEVELS
DESIGN
OFFSETS

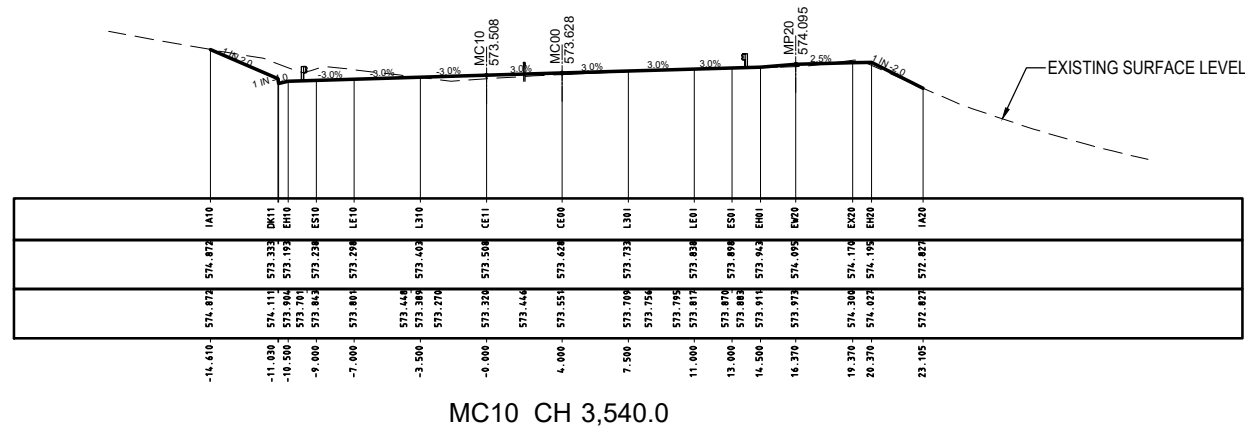

DRAWING FILE LOCATION / NAME			
V:_Vault\Projects\3002750\CAD\DWG\06_XS_Cross_Sections\3002750-XS-1350.dwg			
EXTERNAL REFERENCE FILES			

REV	DATE	AMENDMENT / REVISION DESCRIPTION
A	19.06.2020	PRELIMINARY SKETCH PLAN
B	08.10.2020	PRELIMINARY SKETCH PLAN
C	13.11.2020	PRELIMINARY SKETCH PLAN SUBMISSION

WVR No.	APPROVAL	TITLE	NAME
0007	DK	DRAFTER	R. GOOSEN
0014	DK	DRAFTING CHECK	K. CURLEY
0015	DK	DESIGNER	B. LEJANO
		DESIGN CHECK	T. MEADOWS
		PROJECT MANAGER	S. RAVEN
		PROJECT DIRECTOR	D. KEEP

SCALE	TIME
SCALE 1:200	13 Nov 2020 08:34:35

DESIGNER	CLIENT
 Member of the Surlana Juvang Group SMEC AUSTRALIA PTY LTD © ABN 47 065 475 149 SUITE 2, LEVEL 1, 243 NORTHBOURNE AVENUE LYNEHAM ACT 2602 AUSTRALIA SMEC PROJECT No 3002750	 Transport Canberra & City Services

PROJECT TITLE	SCALE	PHASE	PROJECT / DRAWING No.	REVISION
WILLIAM HOVELL DRIVE DUPLICATION	AS SHOWN	PSP	3002750-XS-1350	C

PROJECT TITLE	SCALE	PHASE	PROJECT / DRAWING No.	REVISION
WILLIAM HOVELL DRIVE DUPLICATION	AS SHOWN	PSP	3002750-XS-1350	C

PRELIMINARY

CROSS SECTION MC10
SHEET 50

150 mm ON ORIGINAL

A1

DRAWING FILE LOCATION / NAME
V:_Vault\Projects\3002750\CAD\DWG\06_XS_Cross_Sections\3002750-XS-1351.dwg

EXTERNAL REFERENCE FILES

REV	DATE	AMENDMENT / REVISION DESCRIPTION
A	19.06.2020	PRELIMINARY SKETCH PLAN
B	08.10.2020	PRELIMINARY SKETCH PLAN
C	13.11.2020	PRELIMINARY SKETCH PLAN SUBMISSION

3002750_SMEC.dwg
06_XS_MC10.dwg

PLOT DATE
13 Nov 2020

TIME
08:34:56

WVR No.	APPROVAL	TITLE	NAME
0007	DK	DRAFTER	R. GOOSEN
0014	DK	DRAFTING CHECK	K. CURLEY
0015	DK	DESIGNER	B. LEJANO
		DESIGN CHECK	T. MEADOWS
		PROJECT MANAGER	S. RAVEN
		PROJECT DIRECTOR	D. KEEP

SCALES AT A1 SIZE DRAWING

SCALE 1:200

DESIGNER



CLIENT




PROJECT TITLE
WILLIAM HOVELL DRIVE DUPLICATION

CROSS SECTION MC10
SHEET 51


SCALE	PHASE	PROJECT / DRAWING No.	REVISION
AS SHOWN	PSP	3002750-XS-1351	C

R.L. 562.0
CUT
STRINGS
DESIGN
LEVELS
EXISTING
LEVELS
DESIGN
OFFSETS

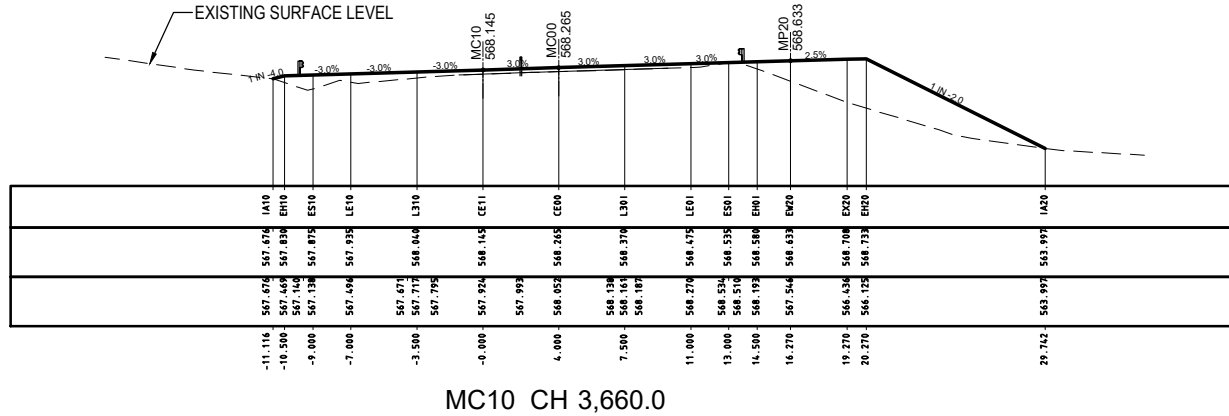


MC10 CH 3,660.0

R.L. 564.0
CUT
STRINGS
DESIGN
LEVELS
EXISTING
LEVELS
DESIGN
OFFSETS




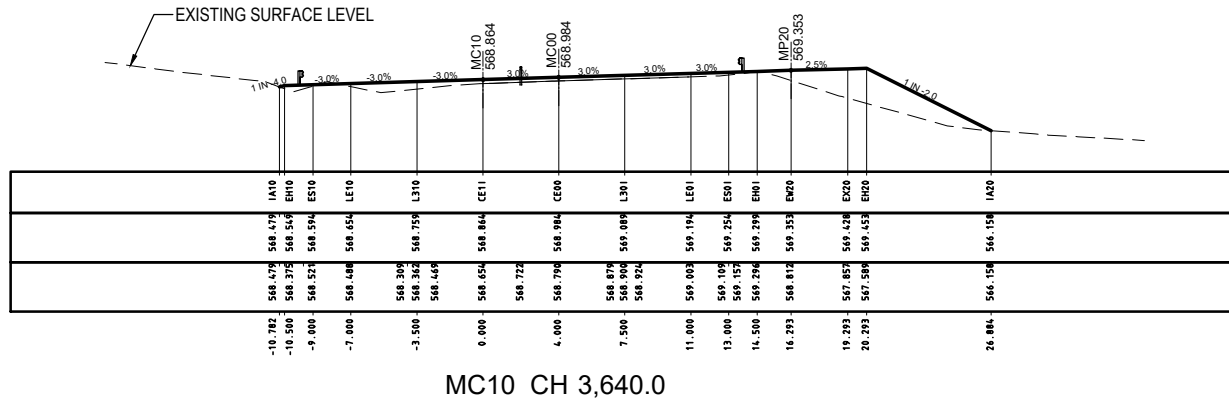


MC10 CH 3,640.0

R.L. 565.0
CUT
STRINGS
DESIGN
LEVELS
EXISTING
LEVELS
DESIGN
OFFSETS

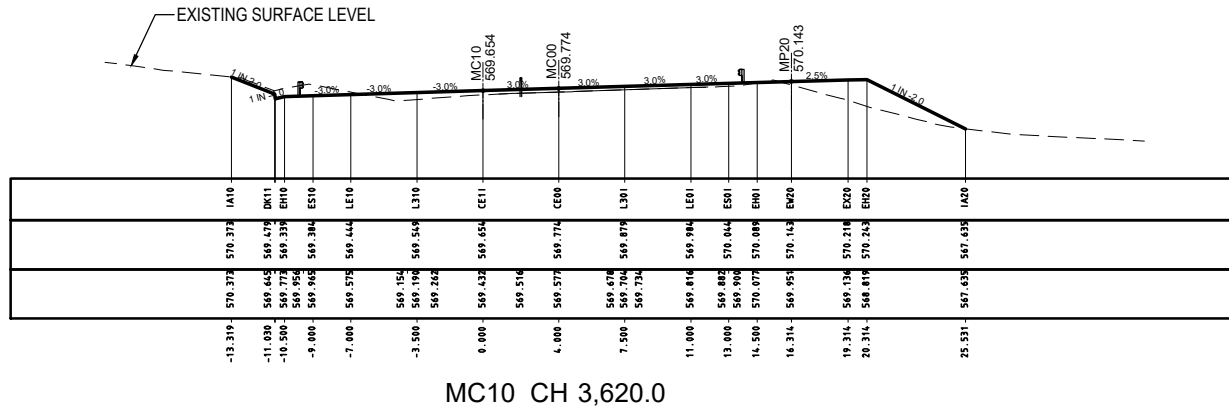

MC10 CH 3,620.0

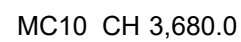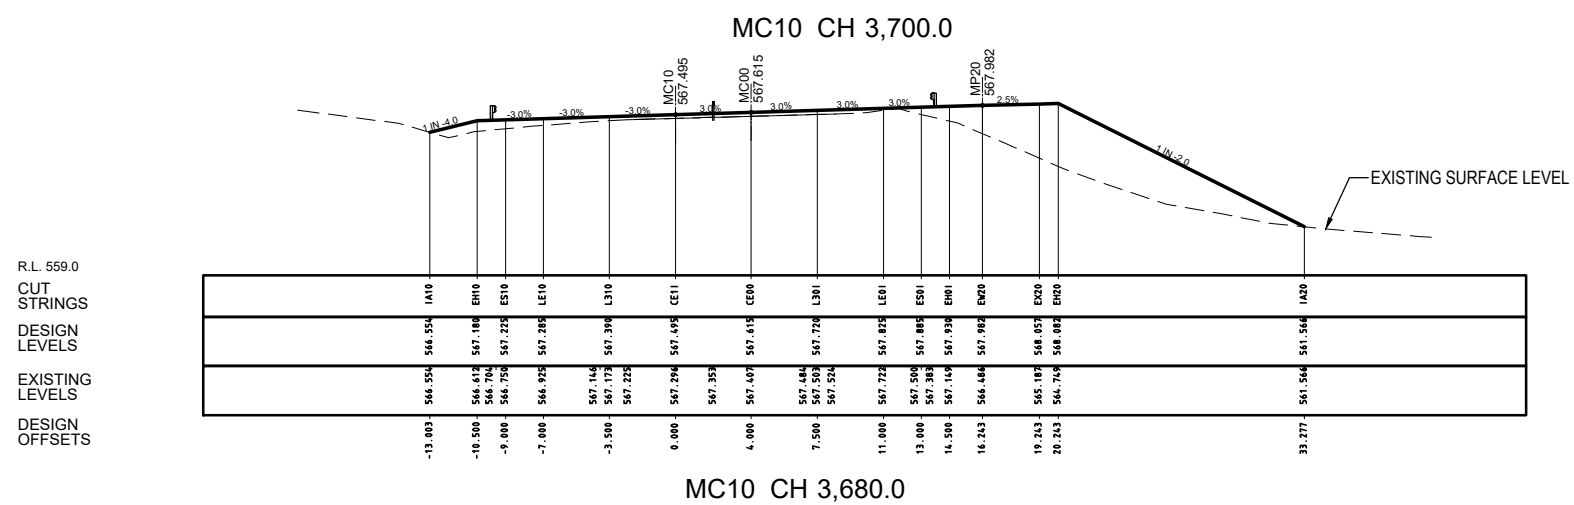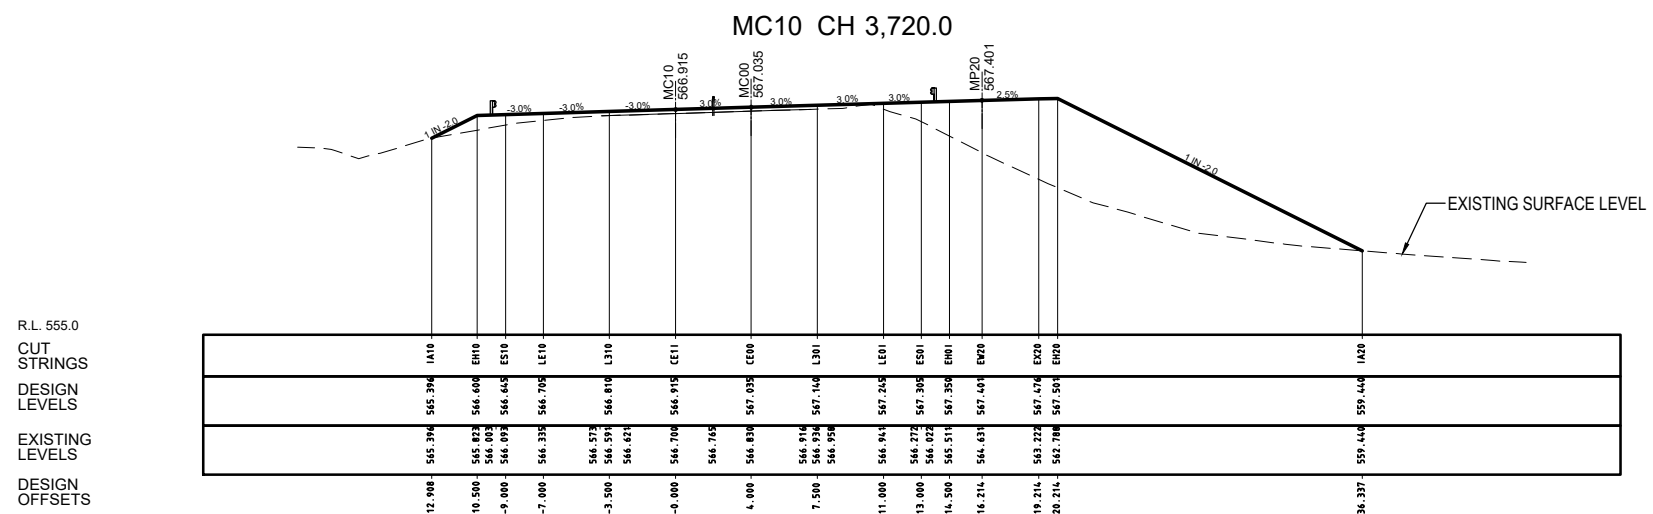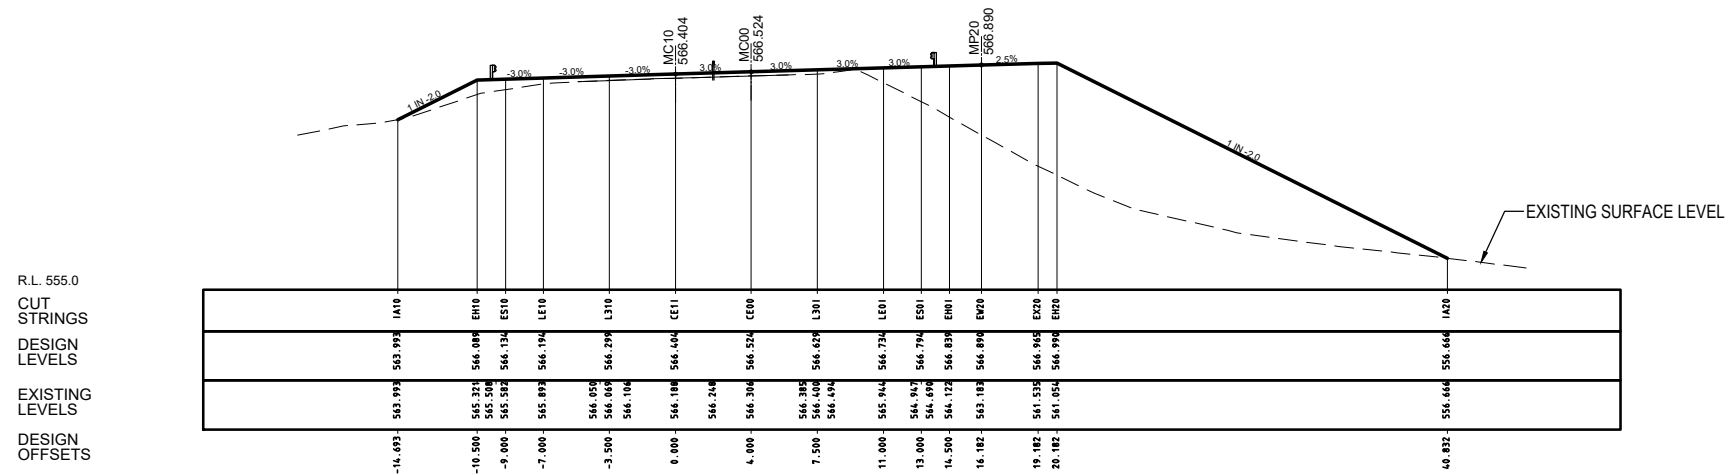[illegible]

150 mm ON ORIGINAL

A1

DRAWING FILE LOCATION / NAME
V:_Vault\Projects\3002750\CAD\DWG\06_XS_Cross_Sections\3002750-XS-1353.dwg

EXTERNAL REFERENCE FILES

REV	DATE	AMENDMENT / REVISION DESCRIPTION
A	19.06.2020	PRELIMINARY SKETCH PLAN
B	08.10.2020	PRELIMINARY SKETCH PLAN
C	13.11.2020	PRELIMINARY SKETCH PLAN SUBMISSION

3002750_SMEC.dwg
XS_MC10_B

PLOT DATE
13 Nov 2020

TIME
08:35:47

WVR No.	APPROVAL	TITLE	NAME
0007	DK	DRAFTER	R. GOOSEN
0014	DK	DRAFTING CHECK	K. CURLEY
0015	DK	DESIGNER	B. LEJANO
		DESIGN CHECK	T. MEADOWS
		PROJECT MANAGER	S. RAVEN
		PROJECT DIRECTOR	D. KEEP

SCALES AT A1 SIZE DRAWING

SCALE 1:200

DESIGNER



CLIENT




PROJECT TITLE
WILLIAM HOVELL DRIVE DUPLICATION


CROSS SECTION MC10
SHEET 53

SCALE	PHASE	PROJECT / DRAWING No.	REVISION
AS SHOWN	PSP	3002750-XS-1353	C

R.L. 550.0
CUT
STRINGS
DESIGN
LEVELS
EXISTING
LEVELS
DESIGN
OFFSETS

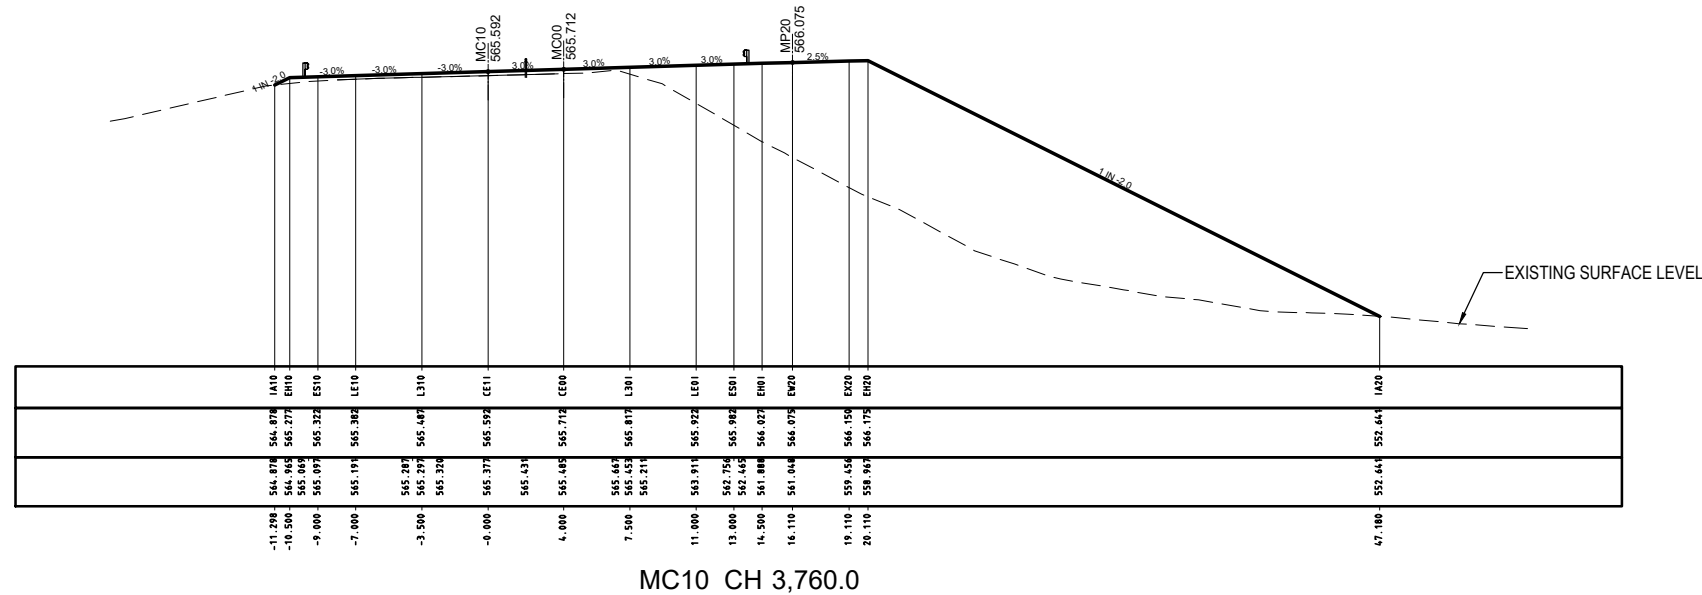

R.L. 552.0
CUT
STRINGS
DESIGN
LEVELS
EXISTING
LEVELS
DESIGN
OFFSETS

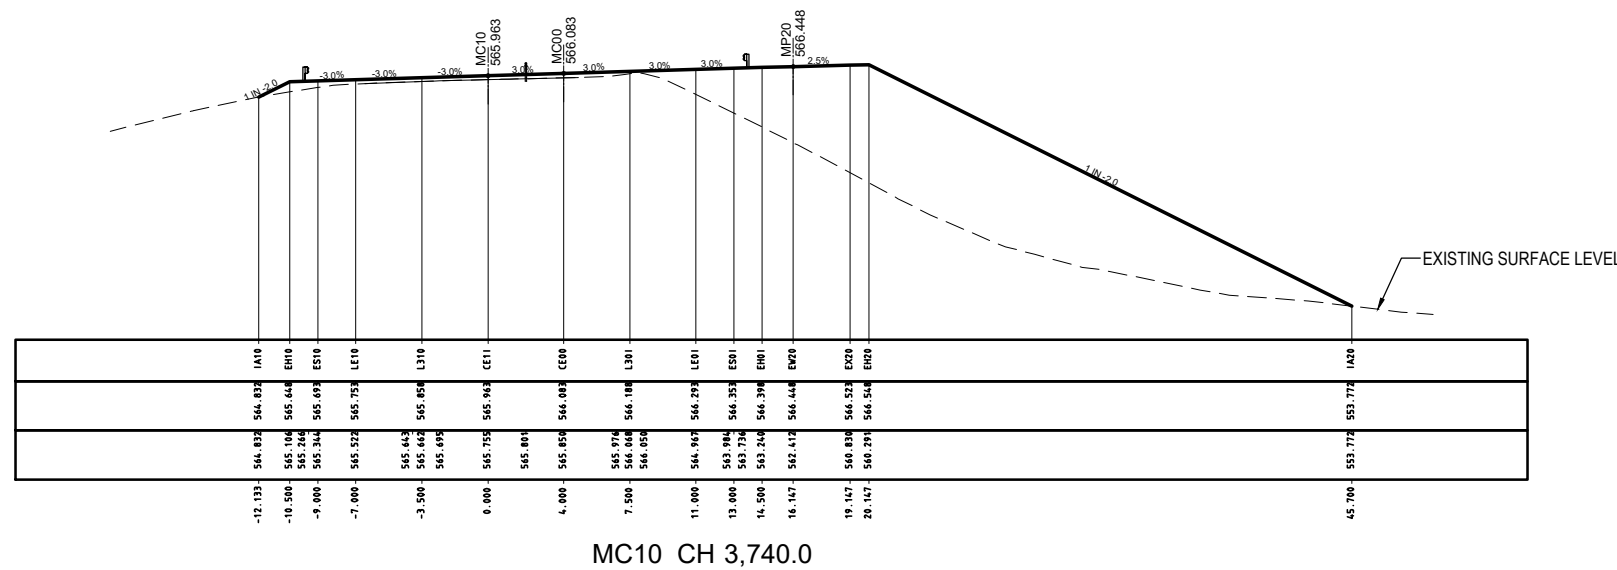

PRELIMINARY

150 mm ON ORIGINAL

A1

DRAWING FILE LOCATION / NAME
V:_Vault\Projects\3002750\CAD\DWG\06_XS_Cross_Sections\3002750-XS-1354.dwg

EXTERNAL REFERENCE FILES

REV	DATE	AMENDMENT / REVISION DESCRIPTION
A	19.06.2020	PRELIMINARY SKETCH PLAN
B	08.10.2020	PRELIMINARY SKETCH PLAN
C	13.11.2020	PRELIMINARY SKETCH PLAN SUBMISSION


3002750_SMEC.dwg
X:\S\MC10_54

PLOT DATE
13 Nov 2020

TIME
08:36:08

WVR No.	APPROVAL	TITLE	NAME
0007	DK	DRAFTER	R. GOOSEN
0014	DK	DRAFTING CHECK	K. CURLEY
0015	DK	DESIGNER	B. LEJANO
		DESIGN CHECK	T. MEADOWS
		PROJECT MANAGER	S. RAVEN
		PROJECT DIRECTOR	D. KEEP

SCALES AT A1 SIZE DRAWING

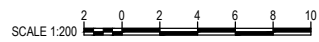

DESIGNER


SMEC
Member of the Surbana Jurong Group
SMEC AUSTRALIA PTY LTD
© ABN 47 065 475 149
SUITE 2, LEVEL 1, 243 NORTHBOURNE AVENUE
LYNEHAM ACT 2602 AUSTRALIA
SMEC PROJECT No 3002750

CLIENT


ACT
Government
Transport Canberra & City Services

PROJECT TITLE WILLIAM HOVELL DRIVE DUPLICATION		CROSS SECTION MC10 SHEET 54	
SCALE AS SHOWN	PHASE PSP	PROJECT / DRAWING No. 3002750-XS-1354	REVISION C

R.L. 553.0
CUT
STRINGS
DESIGN
LEVELS
EXISTING
LEVELS
DESIGN
OFFSETS

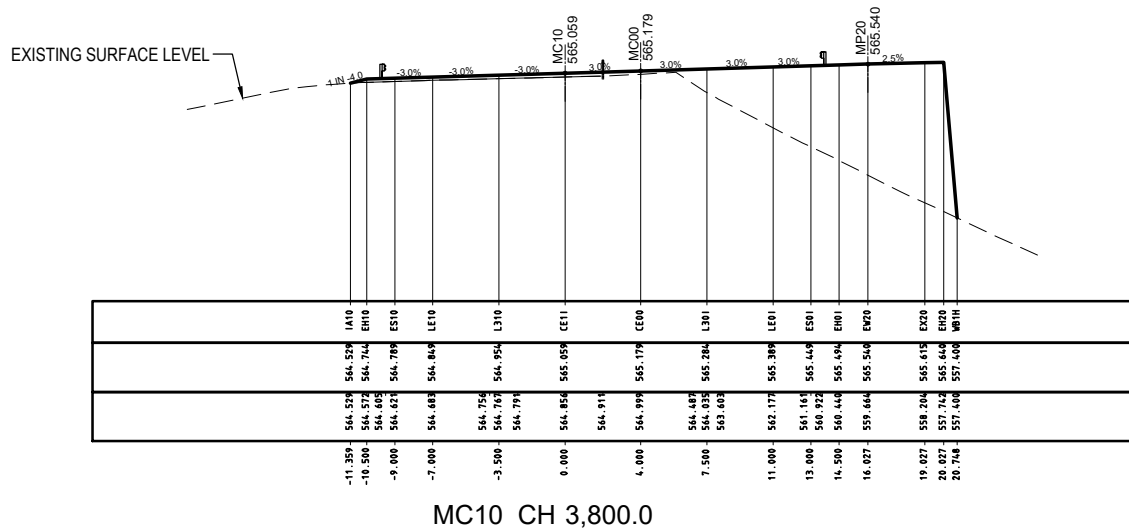

R.L. 549.0
CUT
STRINGS
DESIGN
LEVELS
EXISTING
LEVELS
DESIGN
OFFSETS

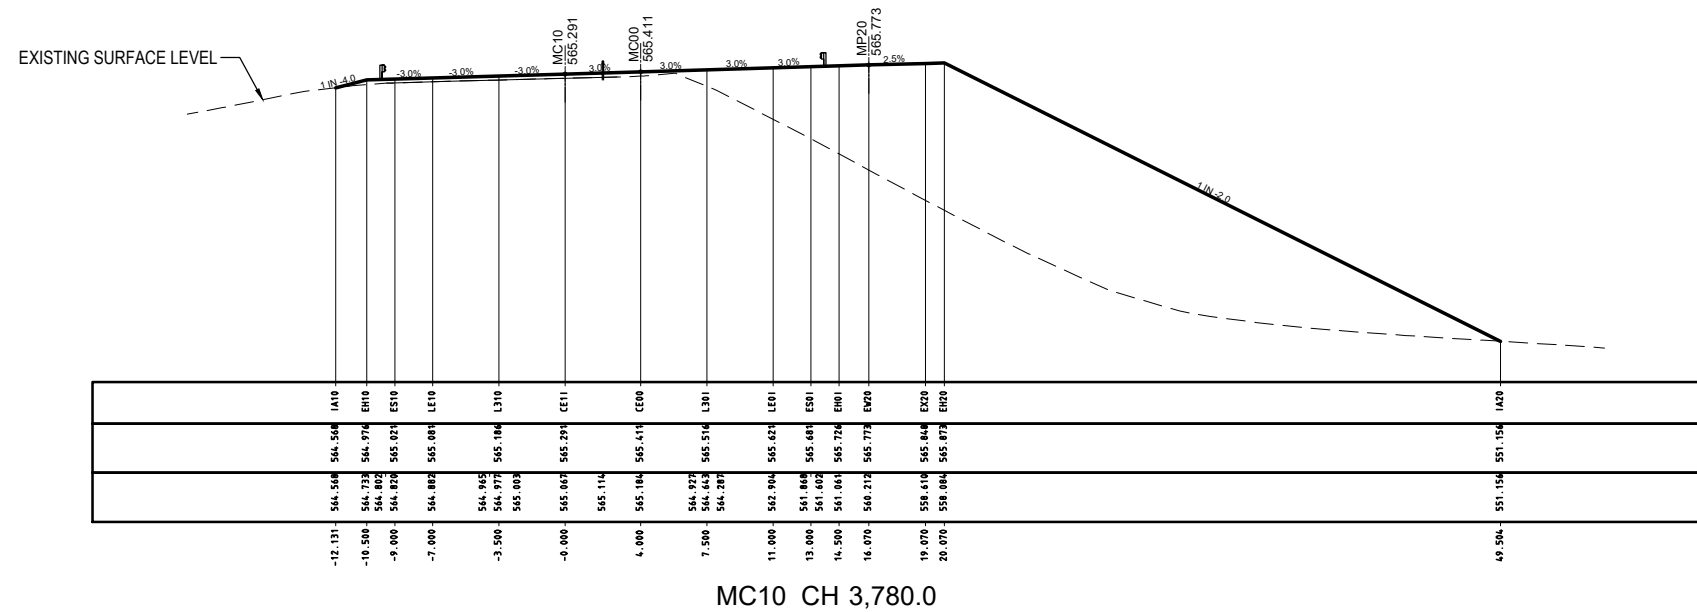

PRELIMINARY

150 mm ON ORIGINAL

A1

DRAWING FILE LOCATION / NAME
V:_Vault\Projects\3002750\CAD\DWG\06_XS_Cross_Sections\3002750-XS-1355.dwg

EXTERNAL REFERENCE FILES

REV	DATE	AMENDMENT / REVISION DESCRIPTION
A	19.06.2020	PRELIMINARY SKETCH PLAN
B	08.10.2020	PRELIMINARY SKETCH PLAN
C	13.11.2020	PRELIMINARY SKETCH PLAN SUBMISSION

PLOT DATE
13 Nov 2020

APPROVAL		TITLE	NAME
DK DK DK		DRAFTER	R. GOOSEN
		DRAFTING CHECK	K. CURLEY
		DESIGNER	B. LEJANO
		DESIGN CHECK	T. MEADOWS
		PROJECT MANAGER	S. RAVEN
		PROJECT DIRECTOR	D. KEEP

SCALES AT A1 SIZE DRAWING

SCALE 1:200

DESIGNER


Member of the Surlana Juvang Group
SMEC AUSTRALIA PTY LTD
© ABN 47 065 475 149
SUITE 2, LEVEL 1, 243 NORTHBOURNE AVENUE
LYNEHAM ACT 2602 AUSTRALIA
SMEC PROJECT No 3002750

CLIENT


Transport Canberra & City Services

PROJECT TITLE				WILLIAM HOVELL DRIVE DUPLICATION	
CROSS SECTION MC10				SHEET 55	
SCALE	PHASE	PROJECT / DRAWING No	REVISION		
AS SHOWN	PSP	3002750-XS-1355	C		


R.L. 553.0
CUT
STRINGS
DESIGN
LEVELS
EXISTING
LEVELS
DESIGN
OFFSETS

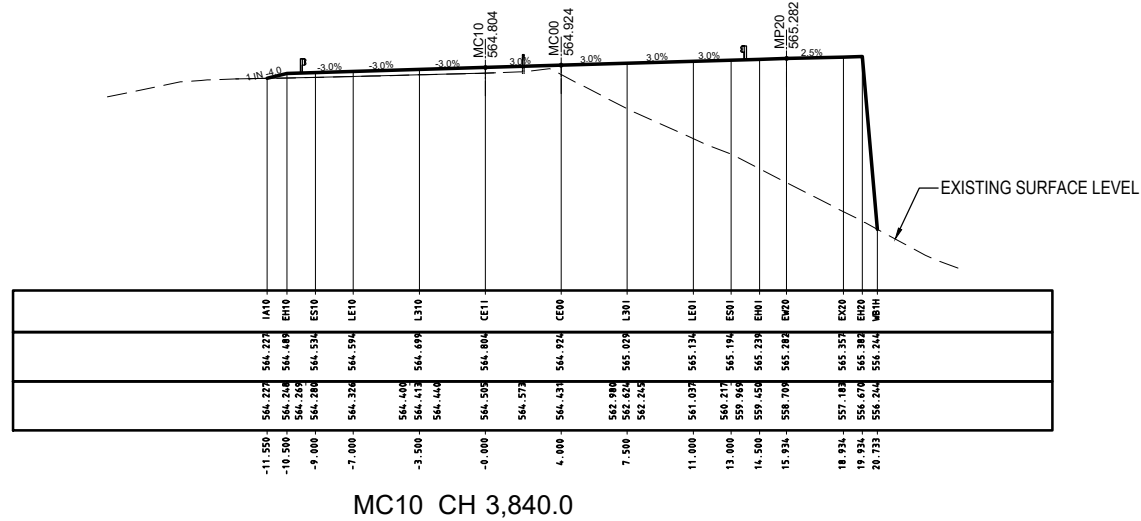


R.L. 553.0
CUT
STRINGS
DESIGN
LEVELS
EXISTING
LEVELS
DESIGN
OFFSETS

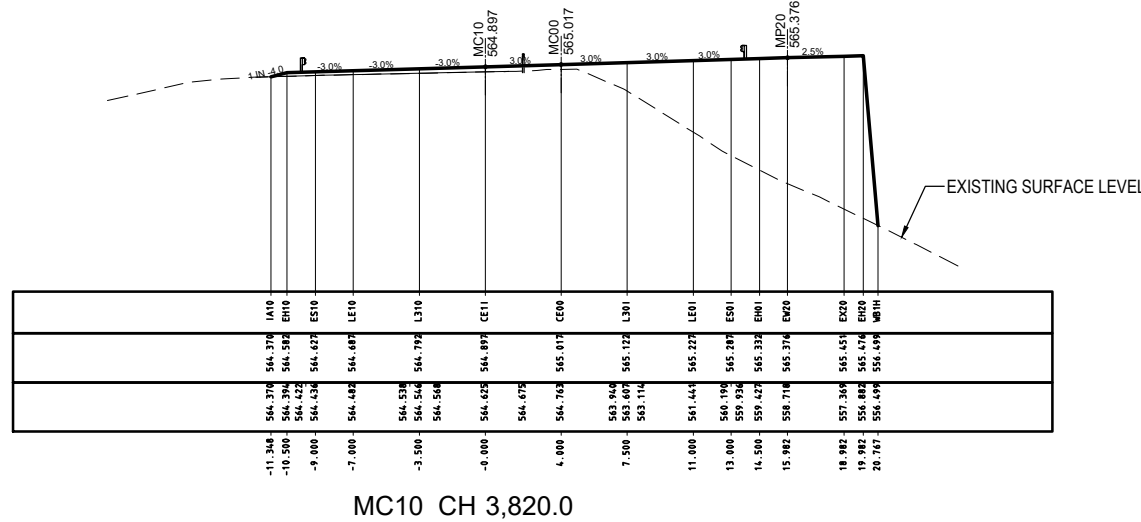


R.L. 555.0
CUT
STRINGS
DESIGN
LEVELS
EXISTING
LEVELS
DESIGN
OFFSETS

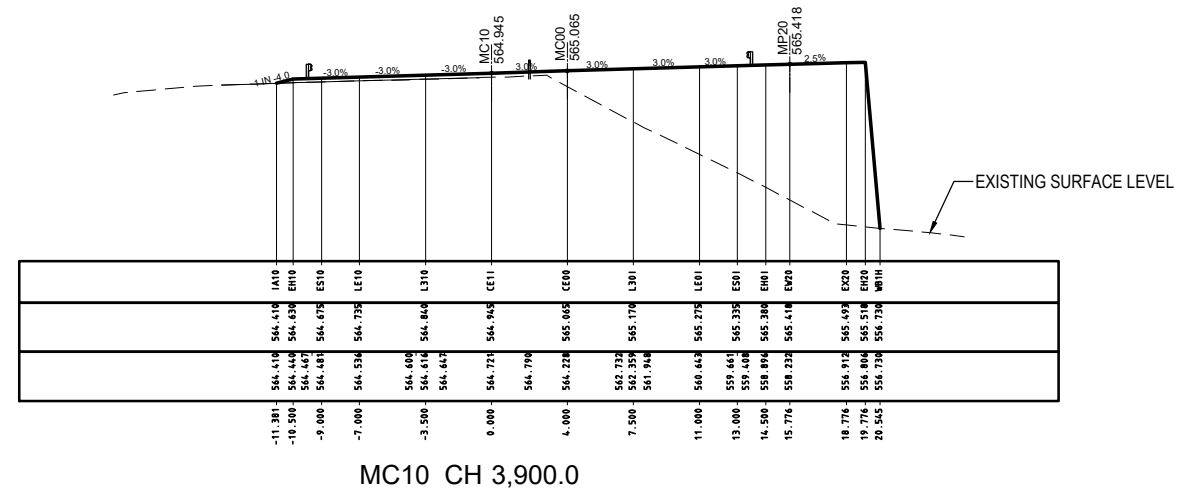

R.L. 554.0
CUT
STRINGS
DESIGN
LEVELS
EXISTING
LEVELS
DESIGN
OFFSETS

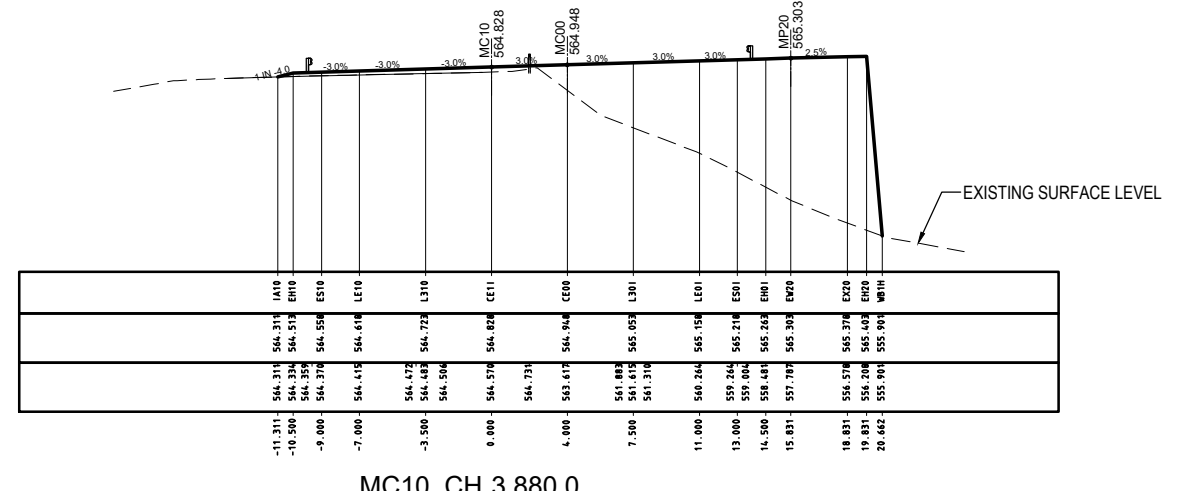

R.L. 553.0
CUT
STRINGS
DESIGN
LEVELS
EXISTING
LEVELS
DESIGN
OFFSETS

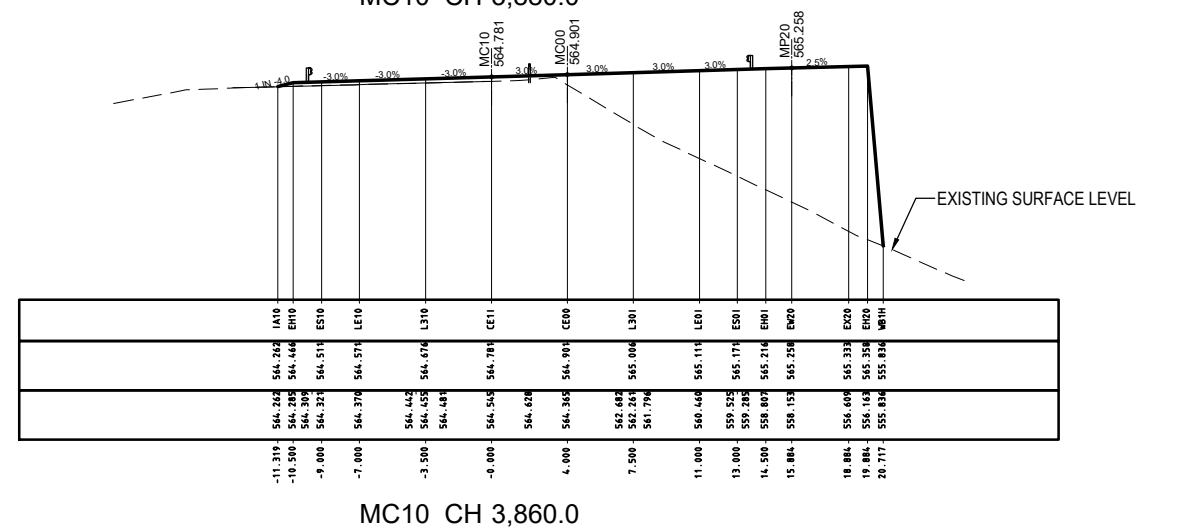

PRELIMINARY

150 mm ON ORIGINAL

A1

DRAWING FILE LOCATION / NAME
V:_Vault\Projects\3002750\CAD\DWG\06_XS_Cross_Sections\3002750-XS-1356.dwg

EXTERNAL REFERENCE FILES

REV	DATE	AMENDMENT / REVISION DESCRIPTION
A	19.06.2020	PRELIMINARY SKETCH PLAN
B	08.10.2020	PRELIMINARY SKETCH PLAN
C	13.11.2020	PRELIMINARY SKETCH PLAN SUBMISSION

PLOT DATE
13 Nov 2020

TIME
08:36:49

APPROVAL	TITLE	NAME
DK	DRAFTER	R. GOOSEN
DK	DRAFTING CHECK	K. CURLEY
DK	DESIGNER	B. LEJANO
	DESIGN CHECK	T. MEADOWS
	PROJECT MANAGER	S. RAVEN
	PROJECT DIRECTOR	D. KEEP

SCALES AT A1 SIZE DRAWING

SCALE 1:200

DESIGNER


Member of the Surlana Jurong Group
SMEC AUSTRALIA PTY LTD
© ABN 47 065 475 149
SUITE 2, LEVEL 1, 243 NORTHBOURNE AVENUE
LYNEHAM ACT 2602 AUSTRALIA
SMEC PROJECT No 3002750

CLIENT


ACT
Government
Transport Canberra & City Services

PROJECT TITLE WILLIAM HOVELL DRIVE DUPLICATION		CROSS SECTION MC10 SHEET 56	
SCALE AS SHOWN	PHASE PSP	PROJECT / DRAWING No 3002750-XS-1356	REVISION C


R.L. 557.0
CUT
STRINGS
DESIGN
LEVELS
EXISTING
LEVELS
DESIGN
OFFSETS

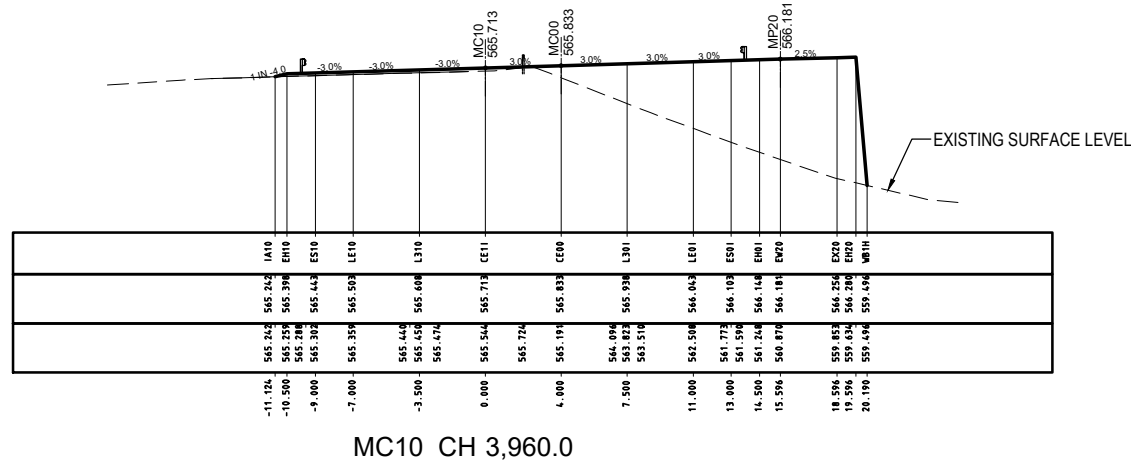


R.L. 555.0
CUT
STRINGS
DESIGN
LEVELS
EXISTING
LEVELS
DESIGN
OFFSETS

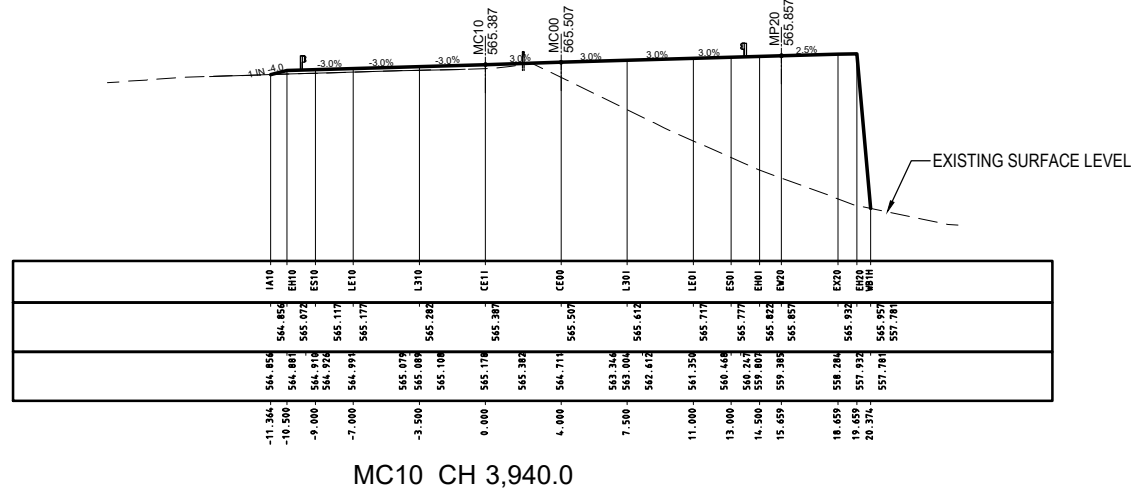


R.L. 555.0
CUT
STRINGS
DESIGN
LEVELS
EXISTING
LEVELS
DESIGN
OFFSETS

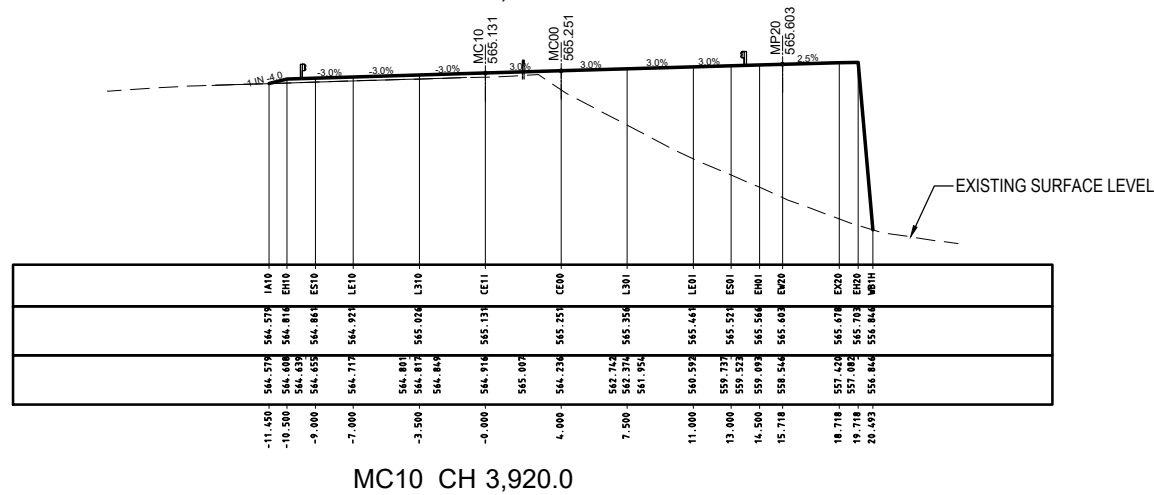


R.L. 559.0
CUT
STRINGS
DESIGN
LEVELS
EXISTING
LEVELS
DESIGN
OFFSETS

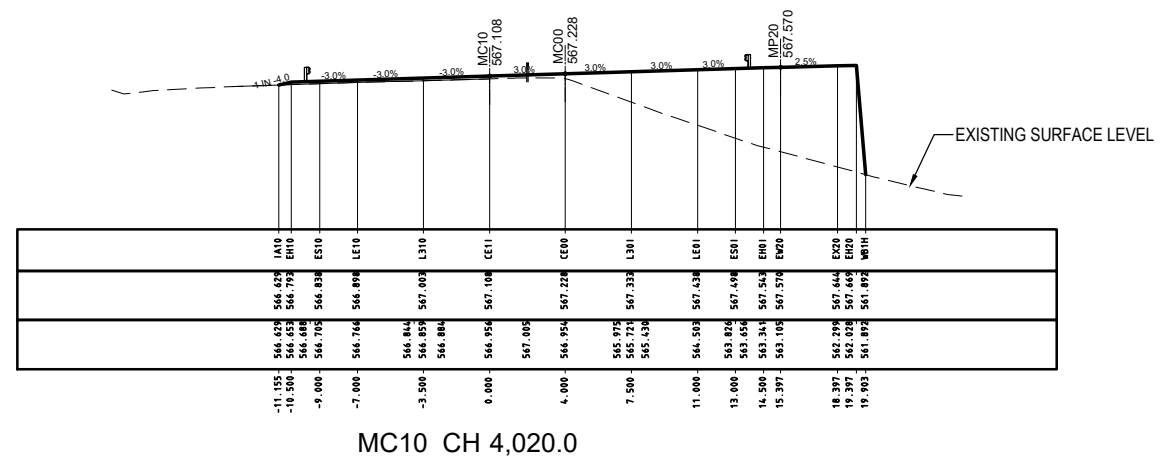

R.L. 559.0
CUT
STRINGS
DESIGN
LEVELS
EXISTING
LEVELS
DESIGN
OFFSETS

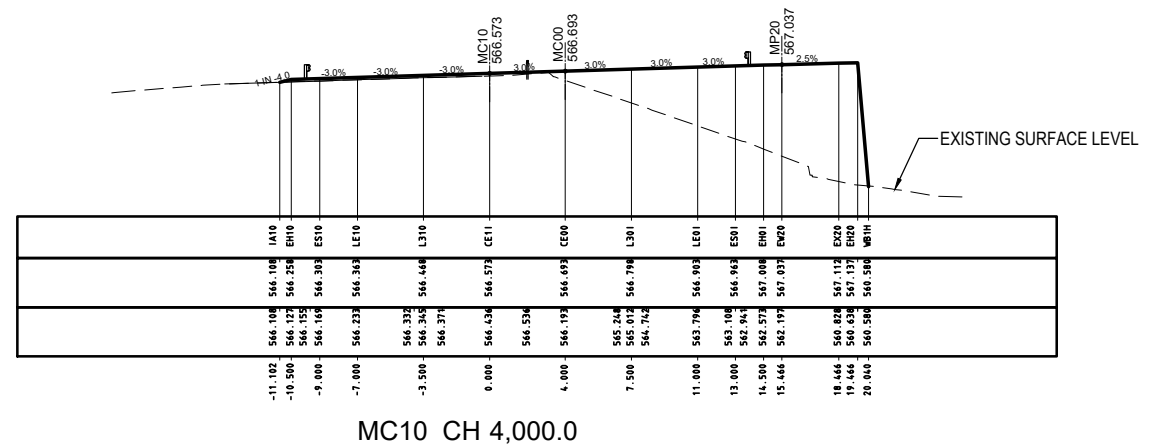

R.L. 558.0
CUT
STRINGS
DESIGN
LEVELS
EXISTING
LEVELS
DESIGN
OFFSETS

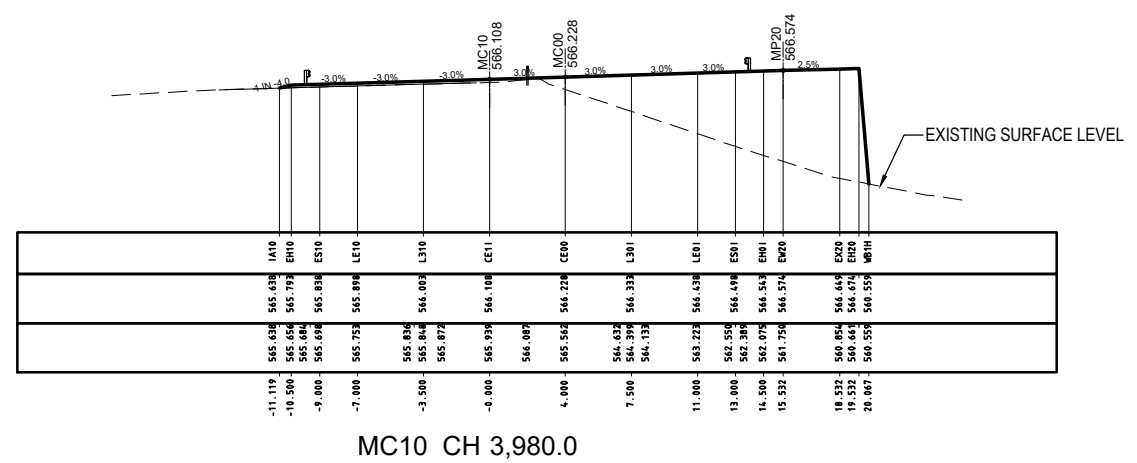

PRELIMINARY

150 mm ON ORIGINAL

A1

DRAWING FILE LOCATION / NAME
V:_Vault\Projects\3002750\CAD\DWG\06_XS_Cross_Sections\3002750-XS-1359.dwg

EXTERNAL REFERENCE FILES

REV	DATE	AMENDMENT / REVISION DESCRIPTION	WVR No.
A	19.06.2020	PRELIMINARY SKETCH PLAN	0007
B	08.10.2020	PRELIMINARY SKETCH PLAN	0014
C	13.11.2020	PRELIMINARY SKETCH PLAN SUBMISSION	0015

PLOT DATE
13 Nov 2020

TIME
08:38:06

APPROVAL	TITLE	NAME
DK	DRAFTER	R. GOOSEN
DK	DRAFTING CHECK	K. CURLEY
DK	DESIGNER	B. LEJANO
	DESIGN CHECK	T. MEADOWS
	PROJECT MANAGER	S. RAVEN
	PROJECT DIRECTOR	D. KEEP

SCALES AT A1 SIZE DRAWING

SCALE 1:200

DESIGNER

Member of the Surlana Jurong Group
SMEC AUSTRALIA PTY LTD
© ABN 47 065 475 149
SUITE 2, LEVEL 1, 243 NORTHBOURNE AVENUE
LYNEHAM ACT 2602 AUSTRALIA
SMEC PROJECT No 3002750

CLIENT

Transport Canberra & City Services


PROJECT TITLE
WILLIAM HOVELL DRIVE DUPLICATION

CROSS SECTION MC10
SHEET 59

SCALE	PHASE	PROJECT / DRAWING No.	REVISION
AS SHOWN	PSP	3002750-XS-1359	C


PRELIMINARY

R.L. 573.0
CUT
STRINGS
DESIGN
LEVELS
EXISTING
LEVELS
DESIGN
OFFSETS

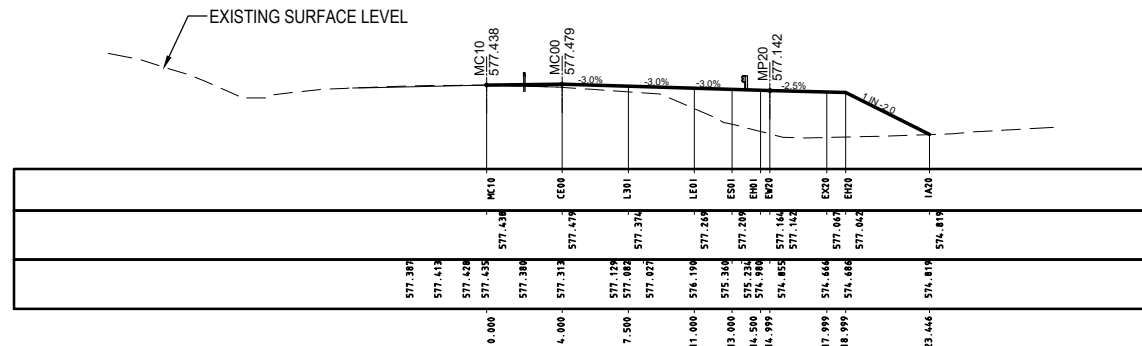


MC10 CH 4,320.0

R.L. 572.0
CUT
STRINGS
DESIGN
LEVELS
EXISTING
LEVELS
DESIGN
OFFSETS

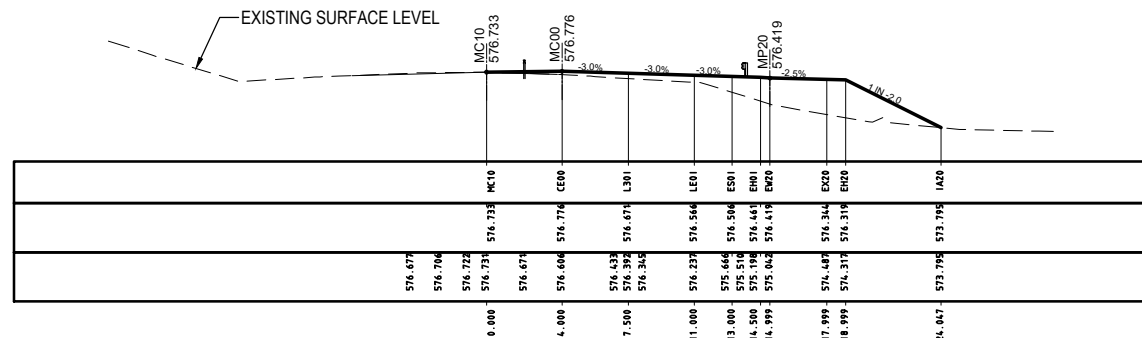


MC10 CH 4,300.0

R.L. 571.0
CUT
STRINGS
DESIGN
LEVELS
EXISTING
LEVELS
DESIGN
OFFSETS

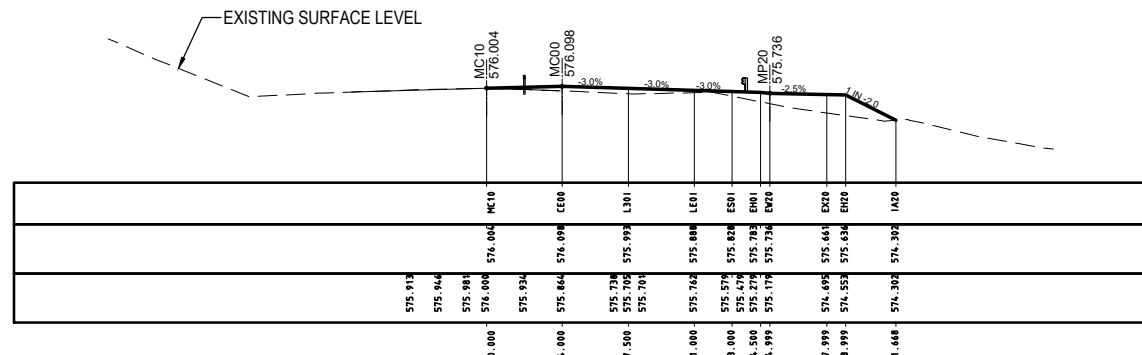


MC10 CH 4,280.0

R.L. 577.0
CUT
STRINGS
DESIGN
LEVELS
EXISTING
LEVELS
DESIGN
OFFSETS

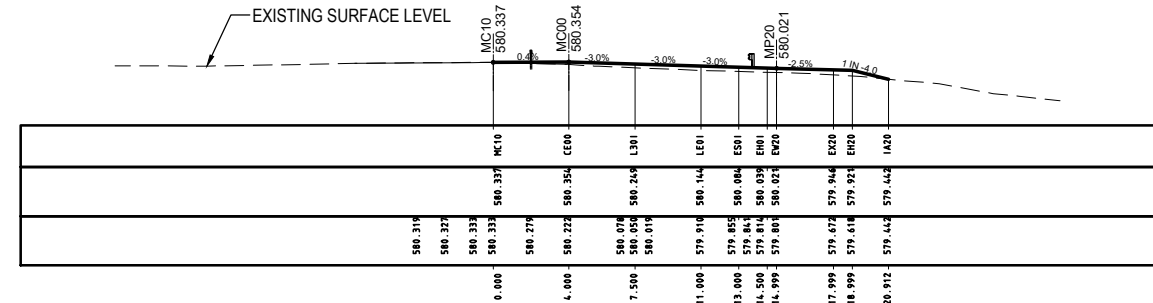


MC10 CH 4,400.0

R.L. 578.0
CUT
STRINGS
DESIGN
LEVELS
EXISTING
LEVELS
DESIGN
OFFSETS

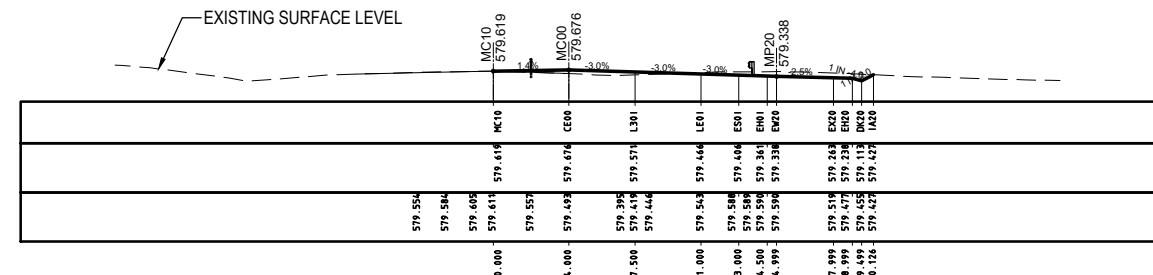


MC10 CH 4,380.0

R.L. 577.0
CUT
STRINGS
DESIGN
LEVELS
EXISTING
LEVELS
DESIGN
OFFSETS

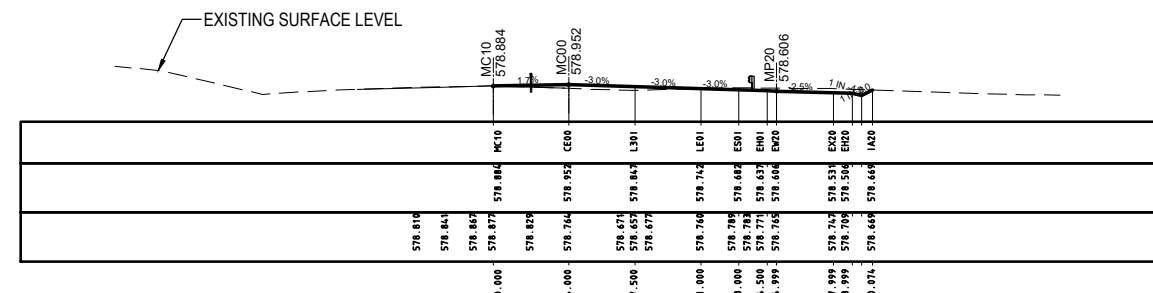

MC10 CH 4,360.0

R.L. 576.0
CUT
STRINGS
DESIGN
LEVELS
EXISTING
LEVELS
DESIGN
OFFSETS

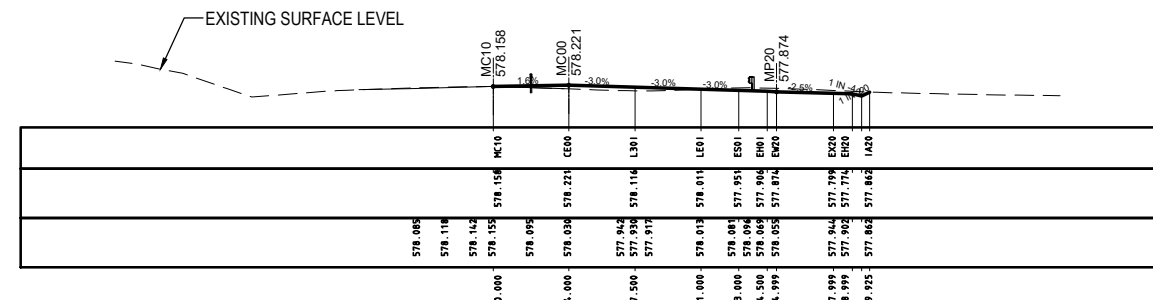

MC10 CH 4,340.0

150 mm ON ORIGINAL

A1

DRAWING FILE LOCATION / NAME
V:_Vault\Projects\3002750\CAD\DWG\06_XS_Cross_Sections\3002750-XS-1360.dwg

EXTERNAL REFERENCE FILES

REV	DATE	AMENDMENT / REVISION DESCRIPTION
A	19.06.2020	PRELIMINARY SKETCH PLAN
B	08.10.2020	PRELIMINARY SKETCH PLAN
C	13.11.2020	PRELIMINARY SKETCH PLAN SUBMISSION

WVR No.	APPROVAL	TITLE	NAME
0007	DK	DRAFTER	R. GOOSEN
0014	DK	DRAFTING CHECK	K. CURLEY
0015	DK	DESIGNER	B. LEJANO
		DESIGN CHECK	T. MEADOWS
		PROJECT MANAGER	S. RAVEN
		PROJECT DIRECTOR	D. KEEP

PLOT DATE
13 Nov 2020

TIME
08:38:27

SCALES AT A1 SIZE DRAWING

SCALE 1:200

DESIGNER


SMEC
Member of the Surlana Juvang Group
SMEC AUSTRALIA PTY LTD
© ABN 47 065 475 149
SUITE 2, LEVEL 1, 243 NORTHBOURNE AVENUE
LYNEHAM ACT 2602 AUSTRALIA
SMEC PROJECT No 3002750

CLIENT


ACT
Government
Transport Canberra & City Services

PROJECT TITLE

WILLIAM HOVELL DRIVE DUPLICATION

CROSS SECTION MC10
SHEET 60


SCALE
AS SHOWN

PHASE
PSP


PROJECT / DRAWING No.
3002750-XS-1360

REVISION
C


R.L. 578.0
CUT
STRINGS
DESIGN
LEVELS
EXISTING
LEVELS
DESIGN
OFFSETS

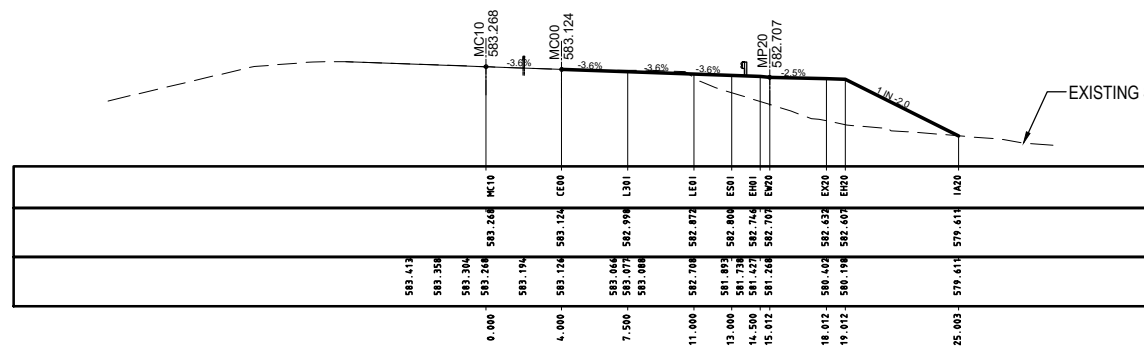


R.L. 578.0
CUT
STRINGS
DESIGN
LEVELS
EXISTING
LEVELS
DESIGN
OFFSETS

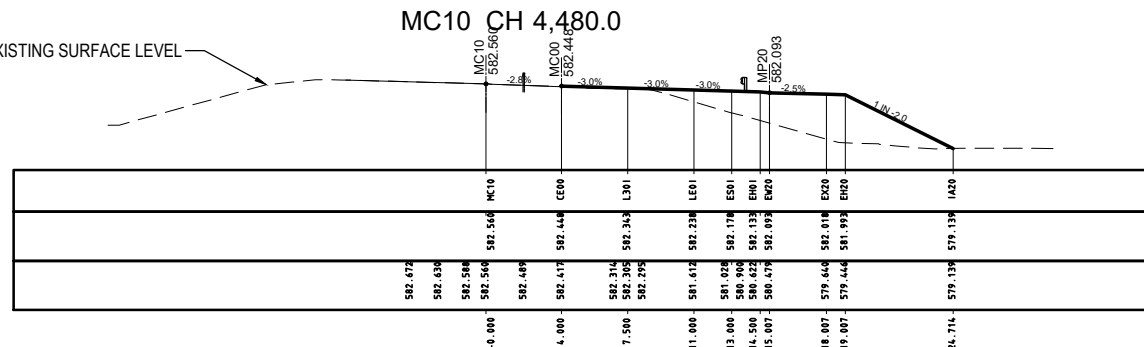


R.L. 577.0
CUT
STRINGS
DESIGN
LEVELS
EXISTING
LEVELS
DESIGN
OFFSETS

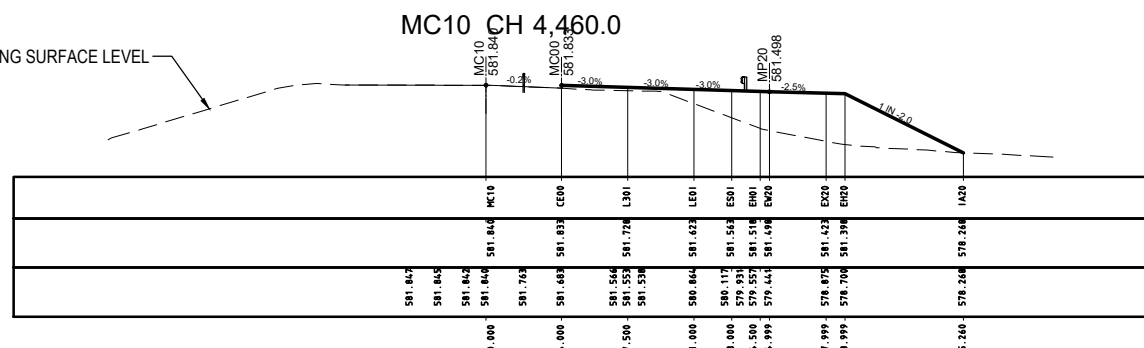


R.L. 574.0
CUT
STRINGS
DESIGN
LEVELS
EXISTING
LEVELS
DESIGN
OFFSETS

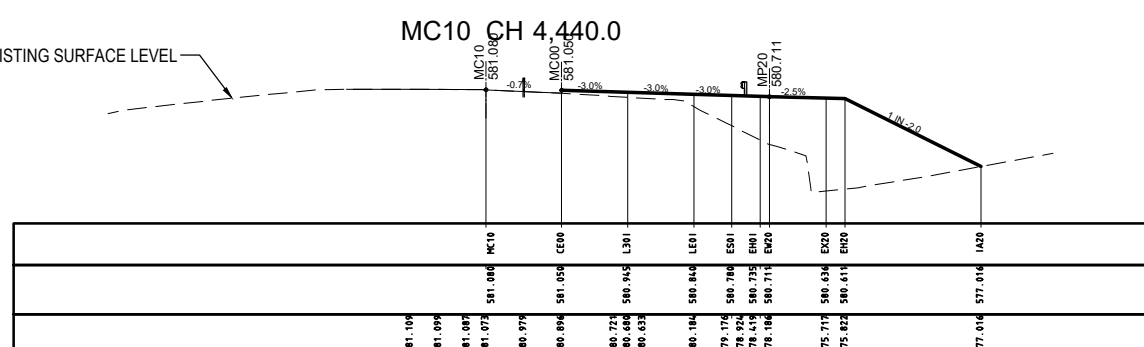


R.L. 578.0
CUT
STRINGS
DESIGN
LEVELS
EXISTING
LEVELS
DESIGN
OFFSETS

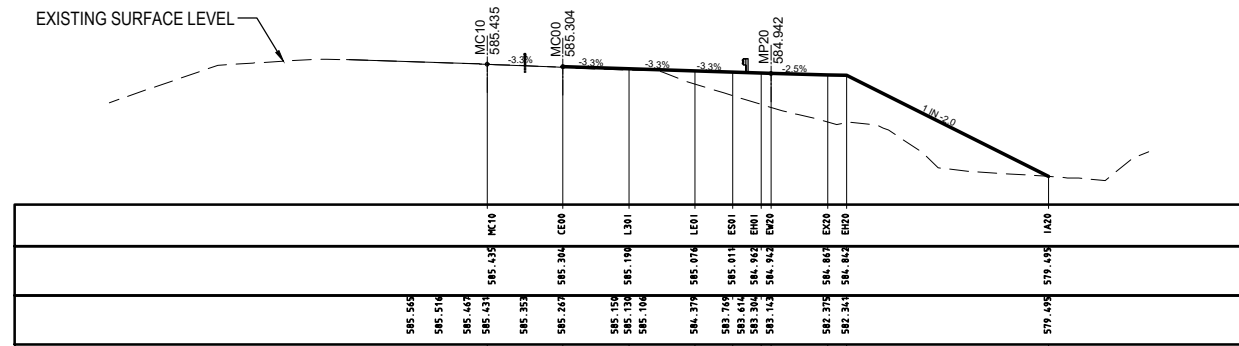

R.L. 577.0
CUT
STRINGS
DESIGN
LEVELS
EXISTING
LEVELS
DESIGN
OFFSETS

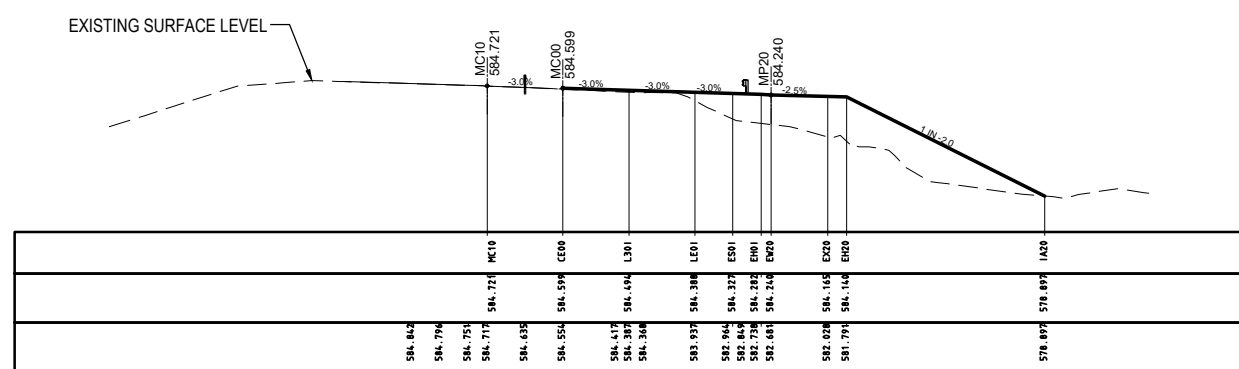

R.L. 579.0
CUT
STRINGS
DESIGN
LEVELS
EXISTING
LEVELS
DESIGN
OFFSETS

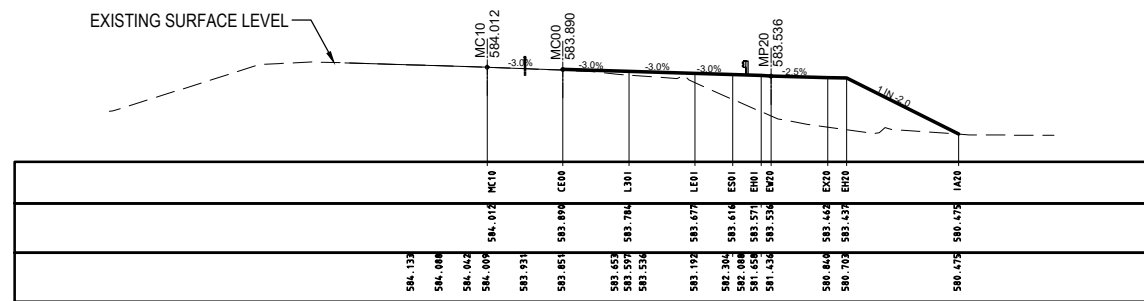

PRELIMINARY

150 mm ON ORIGINAL

A1


DRAWING FILE LOCATION / NAME
V:_Vault\Projects\3002750\CAD\DWG\06_XS_Cross_Sections\3002750-XS-1361.dwg

EXTERNAL REFERENCE FILES

REV	DATE	AMENDMENT / REVISION DESCRIPTION
A	19.06.2020	PRELIMINARY SKETCH PLAN
B	08.10.2020	PRELIMINARY SKETCH PLAN
C	13.11.2020	PRELIMINARY SKETCH PLAN SUBMISSION

WVR No.	APPROVAL	TITLE	NAME
0007	DK	DRAFTER	R. GOOSEN
0014	DK	DRAFTING CHECK	K. CURLEY
0015	DK	DESIGNER	B. LEJANO
		DESIGN CHECK	T. MEADOWS
		PROJECT MANAGER	S. RAVEN
		PROJECT DIRECTOR	D. KEEP

SCALES AT A1 SIZE DRAWING

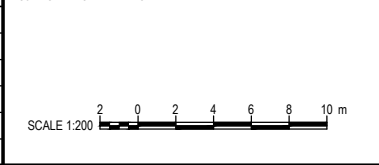

DESIGNER


SMEC
Member of the Surlana Jurong Group
SMEC AUSTRALIA PTY LTD
© ABN 47 065 475 149
SUITE 2, LEVEL 1, 243 NORTHBOURNE AVENUE
LYNEHAM ACT 2602 AUSTRALIA
SMEC PROJECT No 3002750

CLIENT


ACT
Government
Transport Canberra & City Services

PROJECT TITLE WILLIAM HOVELL DRIVE DUPLICATION			
CROSS SECTION MC10 SHEET 61			
SCALE AS SHOWN	PHASE PSP	PROJECT / DRAWING No. 3002750-XS-1361	REVISION C


R.L. 583.0
CUT
STRINGS
DESIGN
LEVELS
EXISTING
LEVELS
DESIGN
OFFSETS

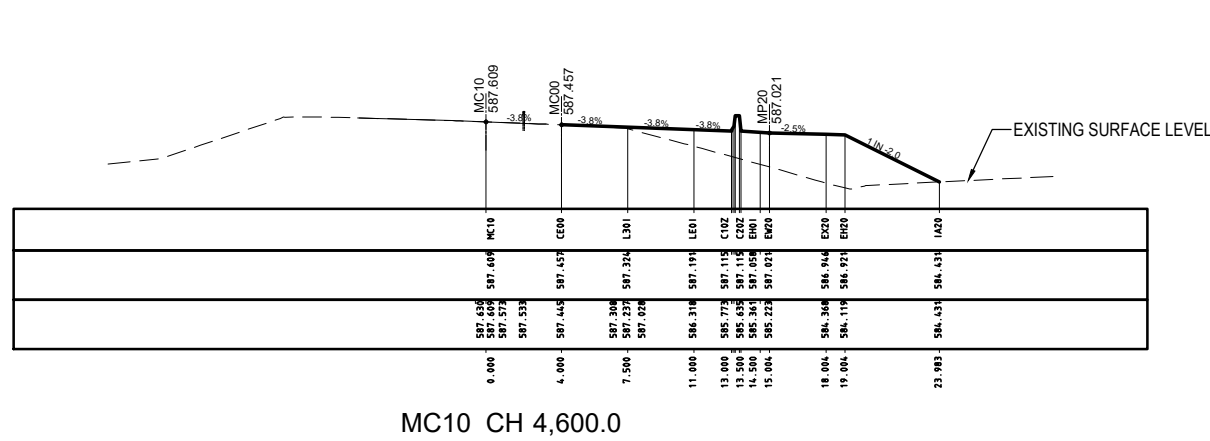


R.L. 586.0
CUT
STRINGS
DESIGN
LEVELS
EXISTING
LEVELS
DESIGN
OFFSETS

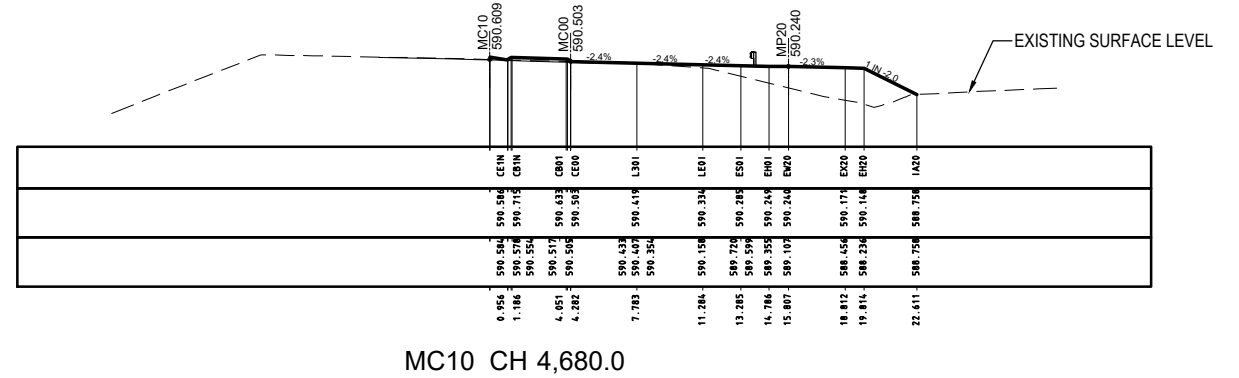


R.L. 579.0
CUT
STRINGS
DESIGN
LEVELS
EXISTING
LEVELS
DESIGN
OFFSETS

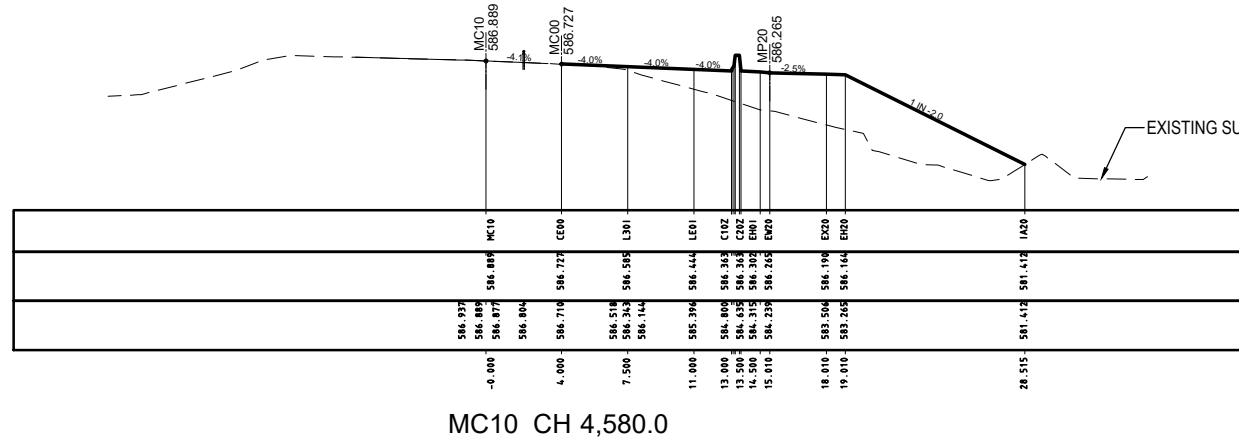


R.L. 585.0
CUT
STRINGS
DESIGN
LEVELS
EXISTING
LEVELS
DESIGN
OFFSETS

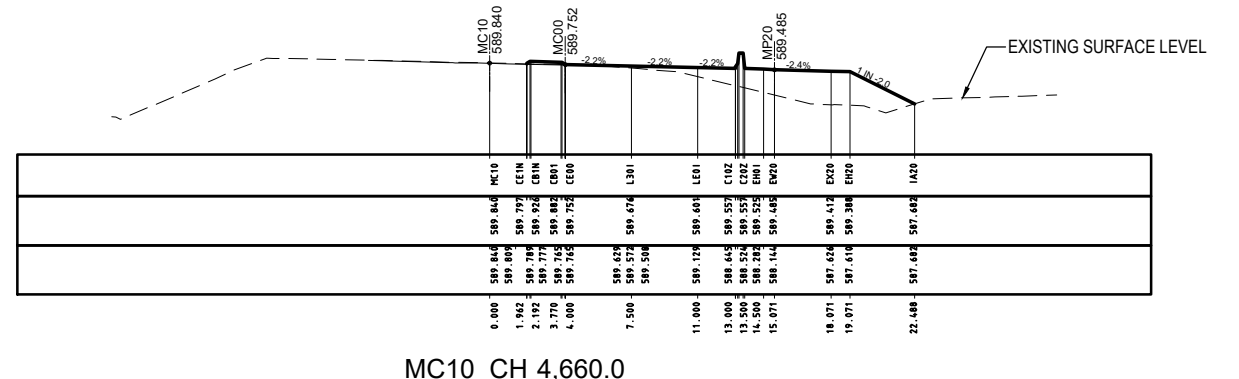

R.L. 578.0
CUT
STRINGS
DESIGN
LEVELS
EXISTING
LEVELS
DESIGN
OFFSETS

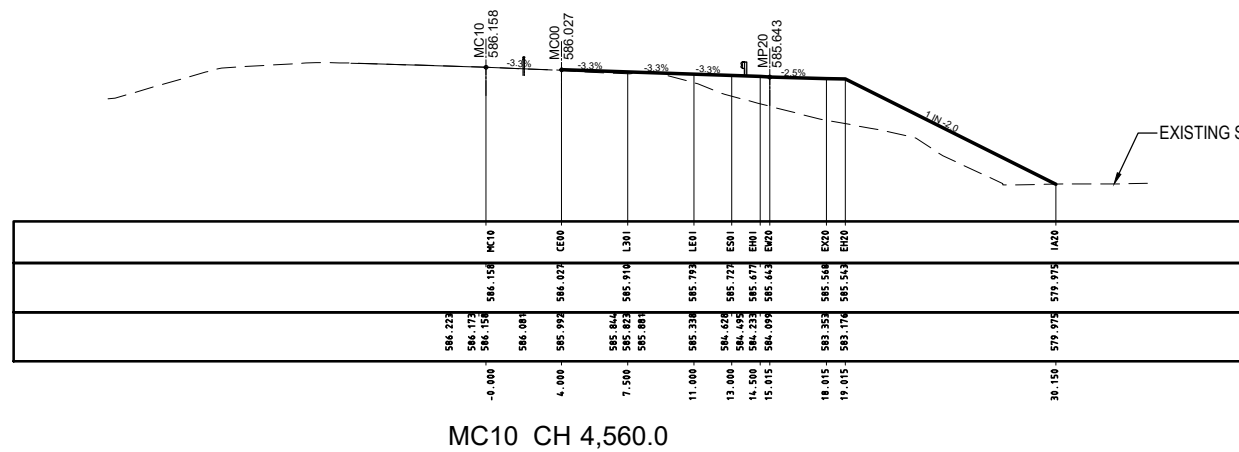

R.L. 584.0
CUT
STRINGS
DESIGN
LEVELS
EXISTING
LEVELS
DESIGN
OFFSETS

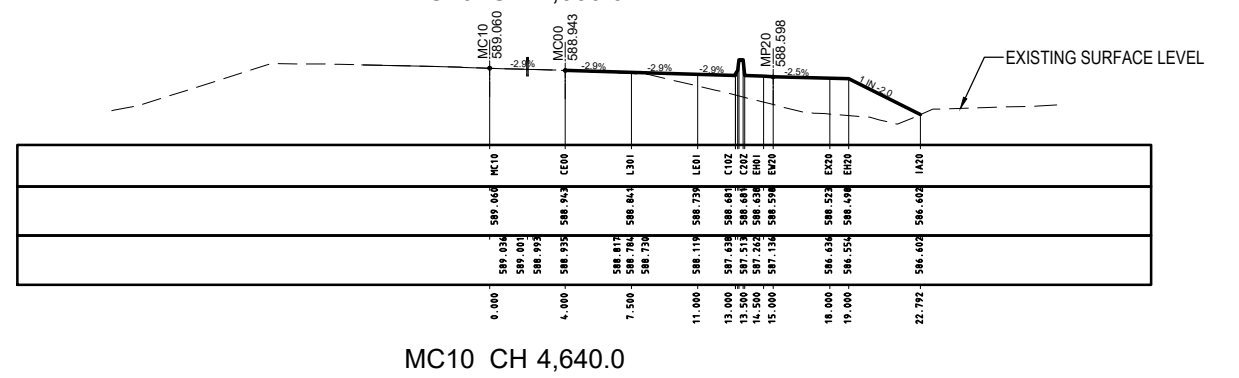

PRELIMINARY

150 mm ON ORIGINAL

A1

DRAWING FILE LOCATION / NAME
V:_Vault\Projects\3002750\CAD\DWG\06_XS_Cross_Sections\3002750-XS-1362.dwg

EXTERNAL REFERENCE FILES

REV	DATE	AMENDMENT / REVISION DESCRIPTION
A	19.06.2020	PRELIMINARY SKETCH PLAN
B	08.10.2020	PRELIMINARY SKETCH PLAN
C	13.11.2020	PRELIMINARY SKETCH PLAN SUBMISSION

3002750_SMEC.dwg
06_XS_MC10_B

PLOT DATE
13 Nov 2020

TIME
08:39:18

WVR No.	APPROVAL	TITLE	NAME
0007	DK	DRAFTER	R. GOOSEN
0014	DK	DRAFTING CHECK	K. CURLEY
0015	DK	DESIGNER	B. LEJANO
		DESIGN CHECK	T. MEADOWS
		PROJECT MANAGER	S. RAVEN
		PROJECT DIRECTOR	D. KEEP

SCALES AT A1 SIZE DRAWING

SCALE 1:200

DESIGNER


Member of the Surlana Juvang Group
SMEC AUSTRALIA PTY LTD
© ABN 47 065 475 149
SUITE 2, LEVEL 1, 243 NORTHBOURNE AVENUE
LYNEHAM ACT 2602 AUSTRALIA
SMEC PROJECT No 3002750

CLIENT

 **ACT**
Government
Transport Canberra & City Services

PROJECT TITLE

WILLIAM HOVELL DRIVE DUPLICATION

CROSS SECTION MC10
SHEET 62

SCALE

AS SHOWN

PHASE

PSP


PROJECT / DRAWING No.

3002750-XS-1362


REVISION

C


R.L. 591.0
CUT
STRINGS
DESIGN
LEVELS
EXISTING
LEVELS
DESIGN
OFFSETS

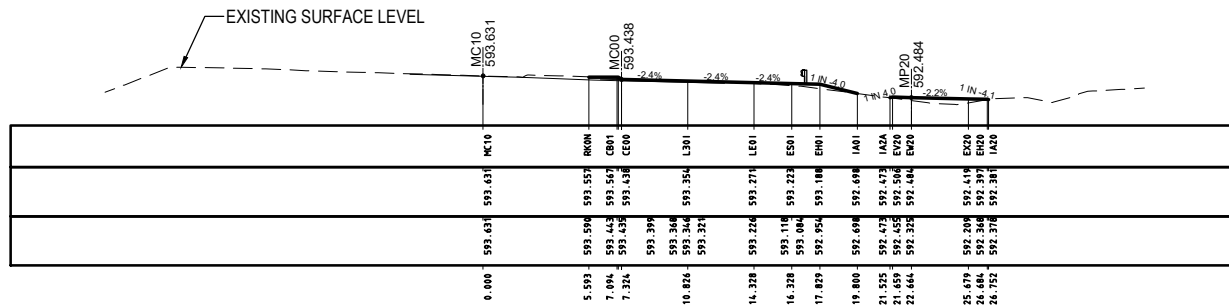


R.L. 588.0
CUT
STRINGS
DESIGN
LEVELS
EXISTING
LEVELS
DESIGN
OFFSETS

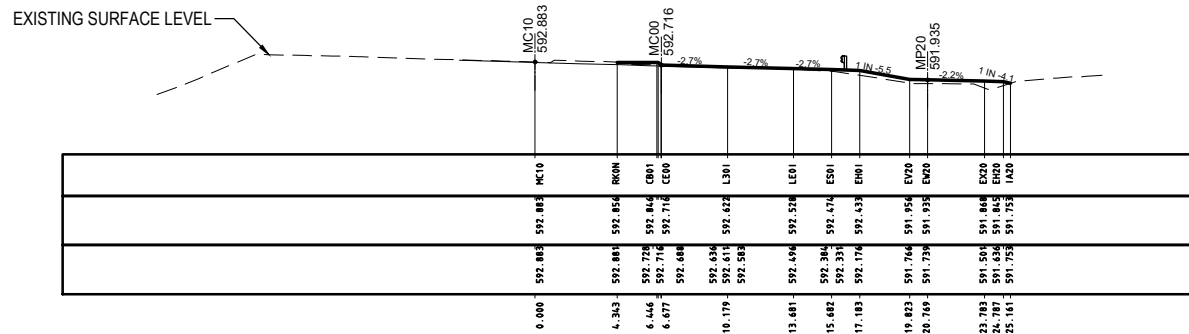

R.L. 588.0
CUT
STRINGS
DESIGN
LEVELS
EXISTING
LEVELS
DESIGN
OFFSETS

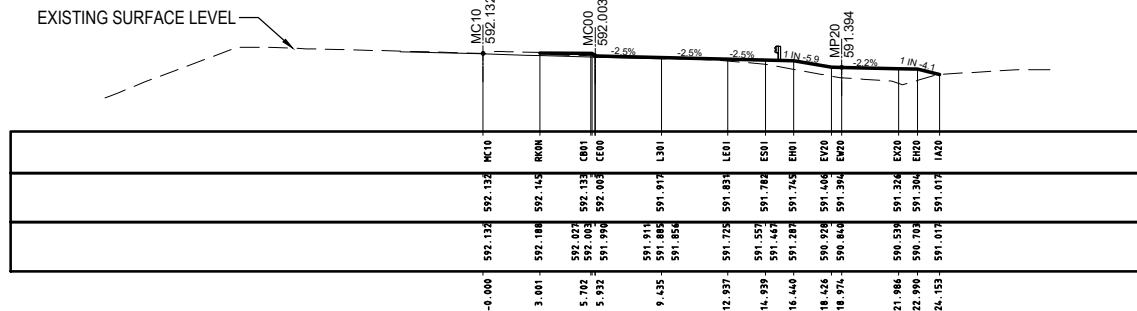

R.L. 587.0
CUT
STRINGS
DESIGN
LEVELS
EXISTING
LEVELS
DESIGN
OFFSETS

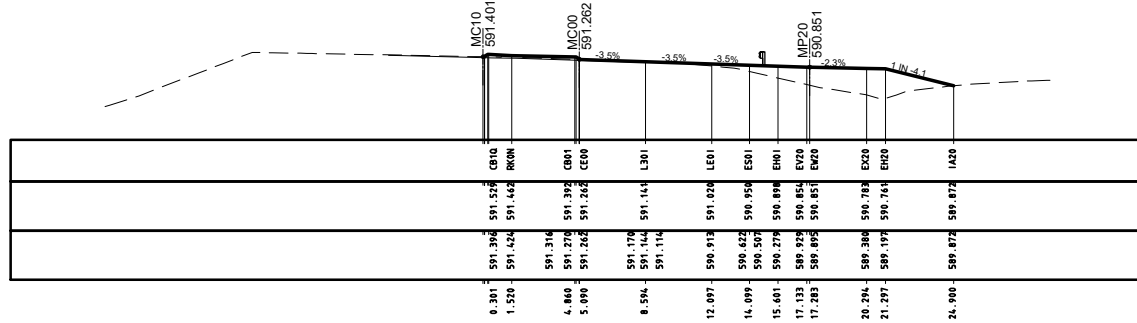

PRELIMINARY

150 mm ON ORIGINAL

A1


DRAWING FILE LOCATION / NAME
V:_Vault\Projects\3002750\CAD\DWG\06_XS_Cross_Sections\3002750-XS-1363.dwg

EXTERNAL REFERENCE FILES	REV	DATE	AMENDMENT / REVISION DESCRIPTION
	A	19.06.2020	PRELIMINARY SKETCH PLAN
	B	08.10.2020	PRELIMINARY SKETCH PLAN
	C	13.11.2020	PRELIMINARY SKETCH PLAN SUBMISSION

WVR No.	APPROVAL	TITLE	NAME
0007	DK	DRAFTER	R. GOOSEN
0014	DK	DRAFTING CHECK	K. CURLEY
0015	DK	DESIGNER	B. LEJANO
		DESIGN CHECK	T. MEADOWS
		PROJECT MANAGER	S. RAVEN
		PROJECT DIRECTOR	D. KEEP

PLOT DATE
13 Nov 2020

TIME
08:39:39

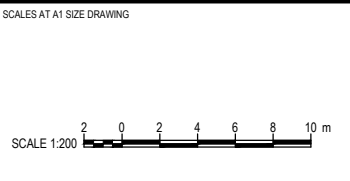

DESIGNER

 **SMEC**

Member of the Surlana Juvang Group

SMEC AUSTRALIA PTY LTD

© ABN 47 065 475 149

SUITE 2, LEVEL 1, 243 NORTHBOURNE AVENUE
LYNEHAM ACT 2602 AUSTRALIA

SMEC PROJECT No 3002750

PRELIMINARY

CLIENT

 **ACT**
Government
Transport Canberra & City Services

PROJECT TITLE WILLIAM HOVELL DRIVE DUPLICATION			
CROSS SECTION MC10 SHEET 63			
SCALE AS SHOWN	PHASE PSP	PROJECT / DRAWING No. 3002750-XS-1363	REVISION C

150 mm ON ORIGINAL

A1

DRAWING FILE LOCATION / NAME
V:_Vault\Projects\3002750\CAD\DWG\06_XS_Cross_Sections\3002750-XS-1364.dwg

EXTERNAL REFERENCE FILES

REV	DATE	AMENDMENT / REVISION DESCRIPTION
A	19.06.2020	PRELIMINARY SKETCH PLAN
B	08.10.2020	PRELIMINARY SKETCH PLAN
C	13.11.2020	PRELIMINARY SKETCH PLAN SUBMISSION

3002750_SMEC.dwg
C:\OS\MC10_04

PLOT DATE
13 Nov 2020

TIME
08:40:05

WVR No.	APPROVAL	TITLE	NAME
0007	DK	DRAFTER	R. GOOSEN
0014	DK	DRAFTING CHECK	K. CURLEY
0015	DK	DESIGNER	B. LEJANO
		DESIGN CHECK	T. MEADOWS
		PROJECT MANAGER	S. RAVEN
		PROJECT DIRECTOR	D. KEEP

SCALES AT A1 SIZE DRAWING

SCALE 1:200

DESIGNER



CLIENT




PROJECT TITLE
WILLIAM HOVELL DRIVE DUPLICATION


CROSS SECTION MC10
SHEET 64

SCALE	PHASE	PROJECT / DRAWING No.	REVISION
AS SHOWN	PSP	3002750-XS-1364	C


R.L. 596.0
CUT
STRINGS
DESIGN
LEVELS
EXISTING
LEVELS
DESIGN
OFFSETS








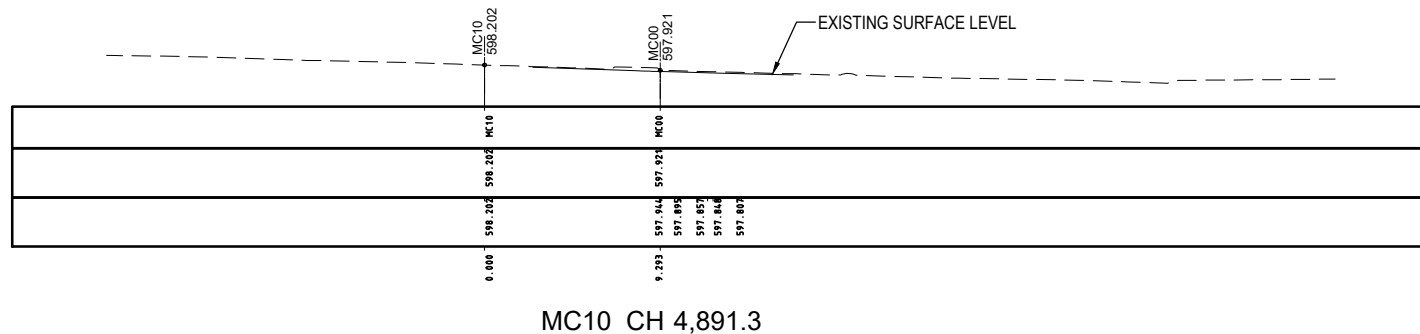


R.L. 595.0
CUT
STRINGS
DESIGN
LEVELS
EXISTING
LEVELS
DESIGN
OFFSETS

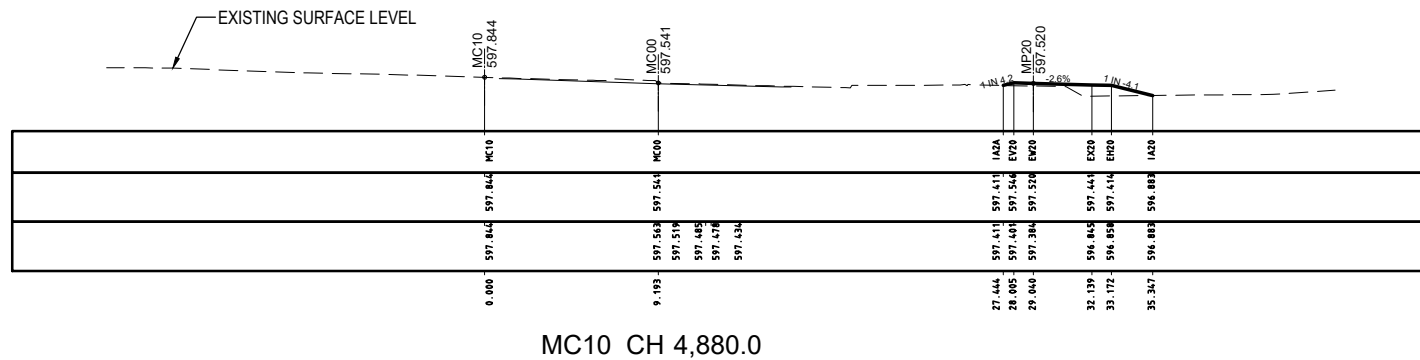

R.L. 594.0
CUT
STRINGS
DESIGN
LEVELS
EXISTING
LEVELS
DESIGN
OFFSETS

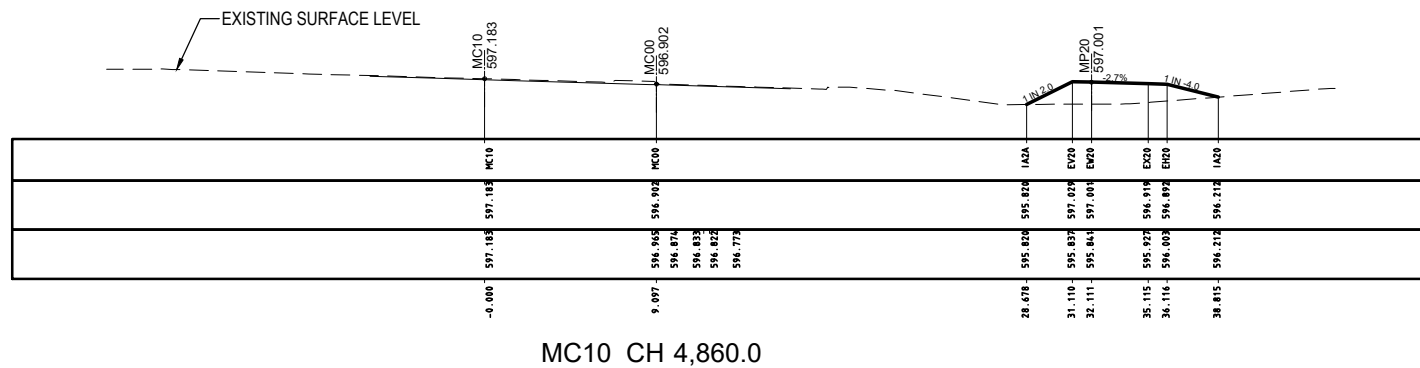

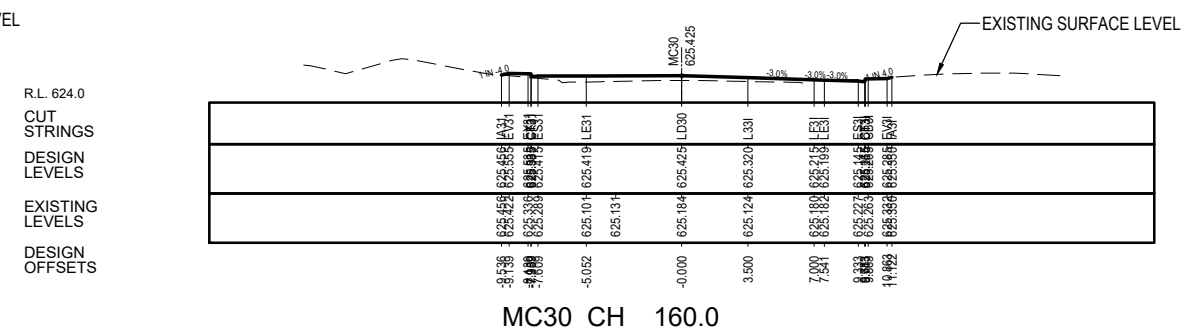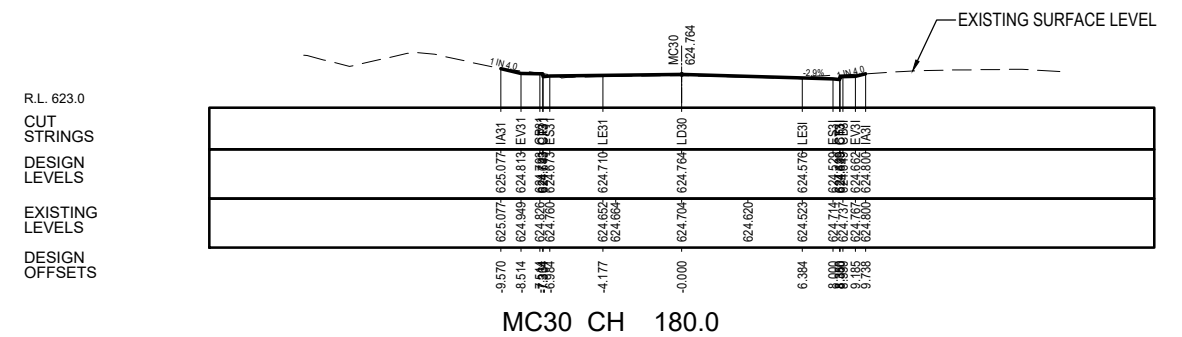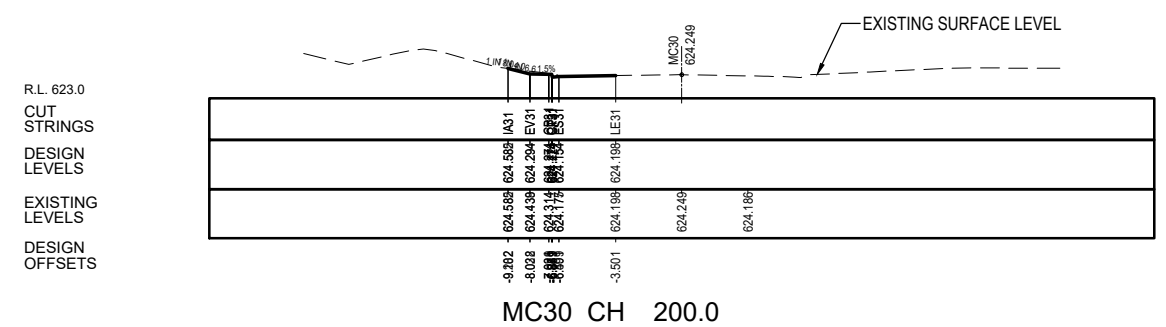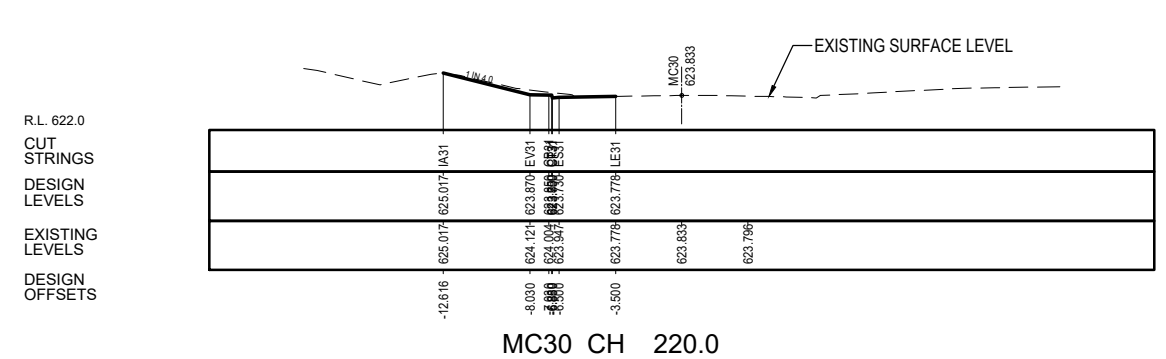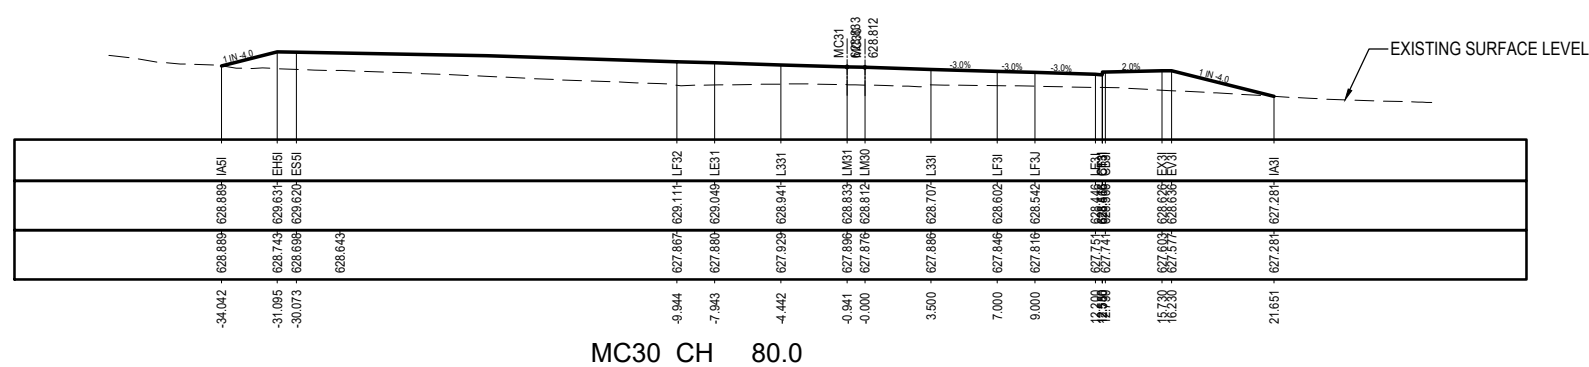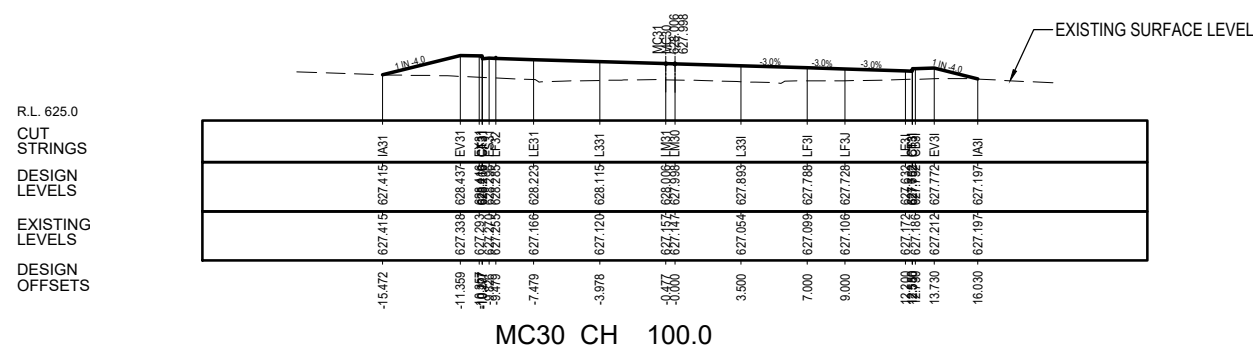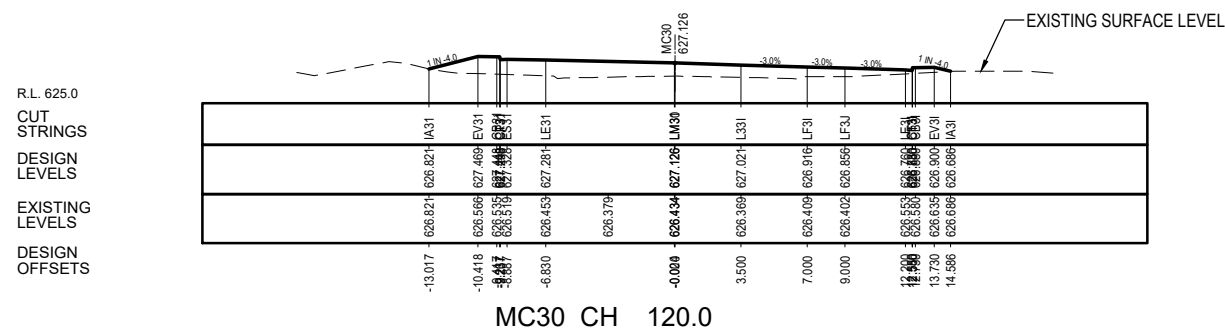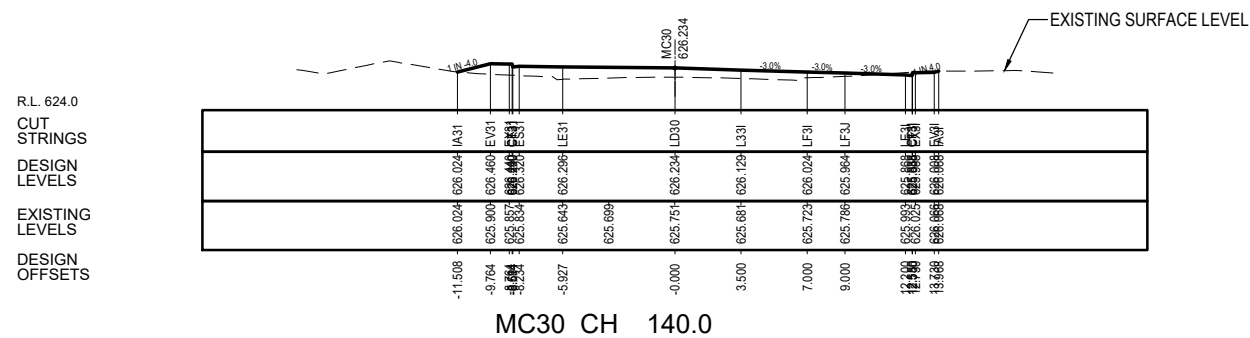

PRELIMINARY

DRAWING FILE LOCATION / NAME V:_Vault\Projects\3002750\CAD\DWG\06_XS_Cross_Sections\3002750-XS-1372.dwg										PLOT DATE 13 Nov 2020		TIME 08:40:59		PRELIMINARY												
EXTERNAL REFERENCE FILES										REV	DATE	AMENDMENT / REVISION DESCRIPTION		WVR No.	APPROVAL	TITLE	NAME	SCALES AT A1 SIZE DRAWING		DESIGNER	CLIENT		PROJECT TITLE			
3002750_SMEC.ctb XS_MC31.qd										A	19.06.2020	PRELIMINARY SKETCH PLAN		0007	DK	DRAFTER	R. GOOSEN	SCALE 1:200 20 0 2 4 6 8 10 m		 SMEC Member of the Surtana Jureng Group SMEC AUSTRALIA PTY LTD © ABN 47 065 475 149 SUITE 2, LEVEL 1, 243 NORTHBOURNE AVENUE LYNEHAM ACT 2602 AUSTRALIA SMEC PROJECT No 3002750	 ACT Government Transport Canberra & City Services	WILLIAM HOVELL DRIVE DUPLICATION DRAKE-BROCKMAN DRIVE CROSS SECTION MC31 SHEET 2				
										B	08.10.2020	PRELIMINARY SKETCH PLAN		0014	DK	DRAFTING CHECK	K. CURLEY									
										C	13.11.2020	PRELIMINARY SKETCH PLAN SUBMISSION		0015	DK	DESIGNER	B. LEJANO									
														DESIGN CHECK	T. MEADOWS											
														PROJECT MANAGER	S. RAVEN											
														PROJECT DIRECTOR	D. KEEP											
																				SCALE AS SHOWN	PHASE PSP	PROJECT / DRAWING No. 3002750-XS-1372		REVISION C		

