



WILLIAM HOVELL DRIVE
DUPLICATION
PACKAGE 06
CROSS SECTIONS

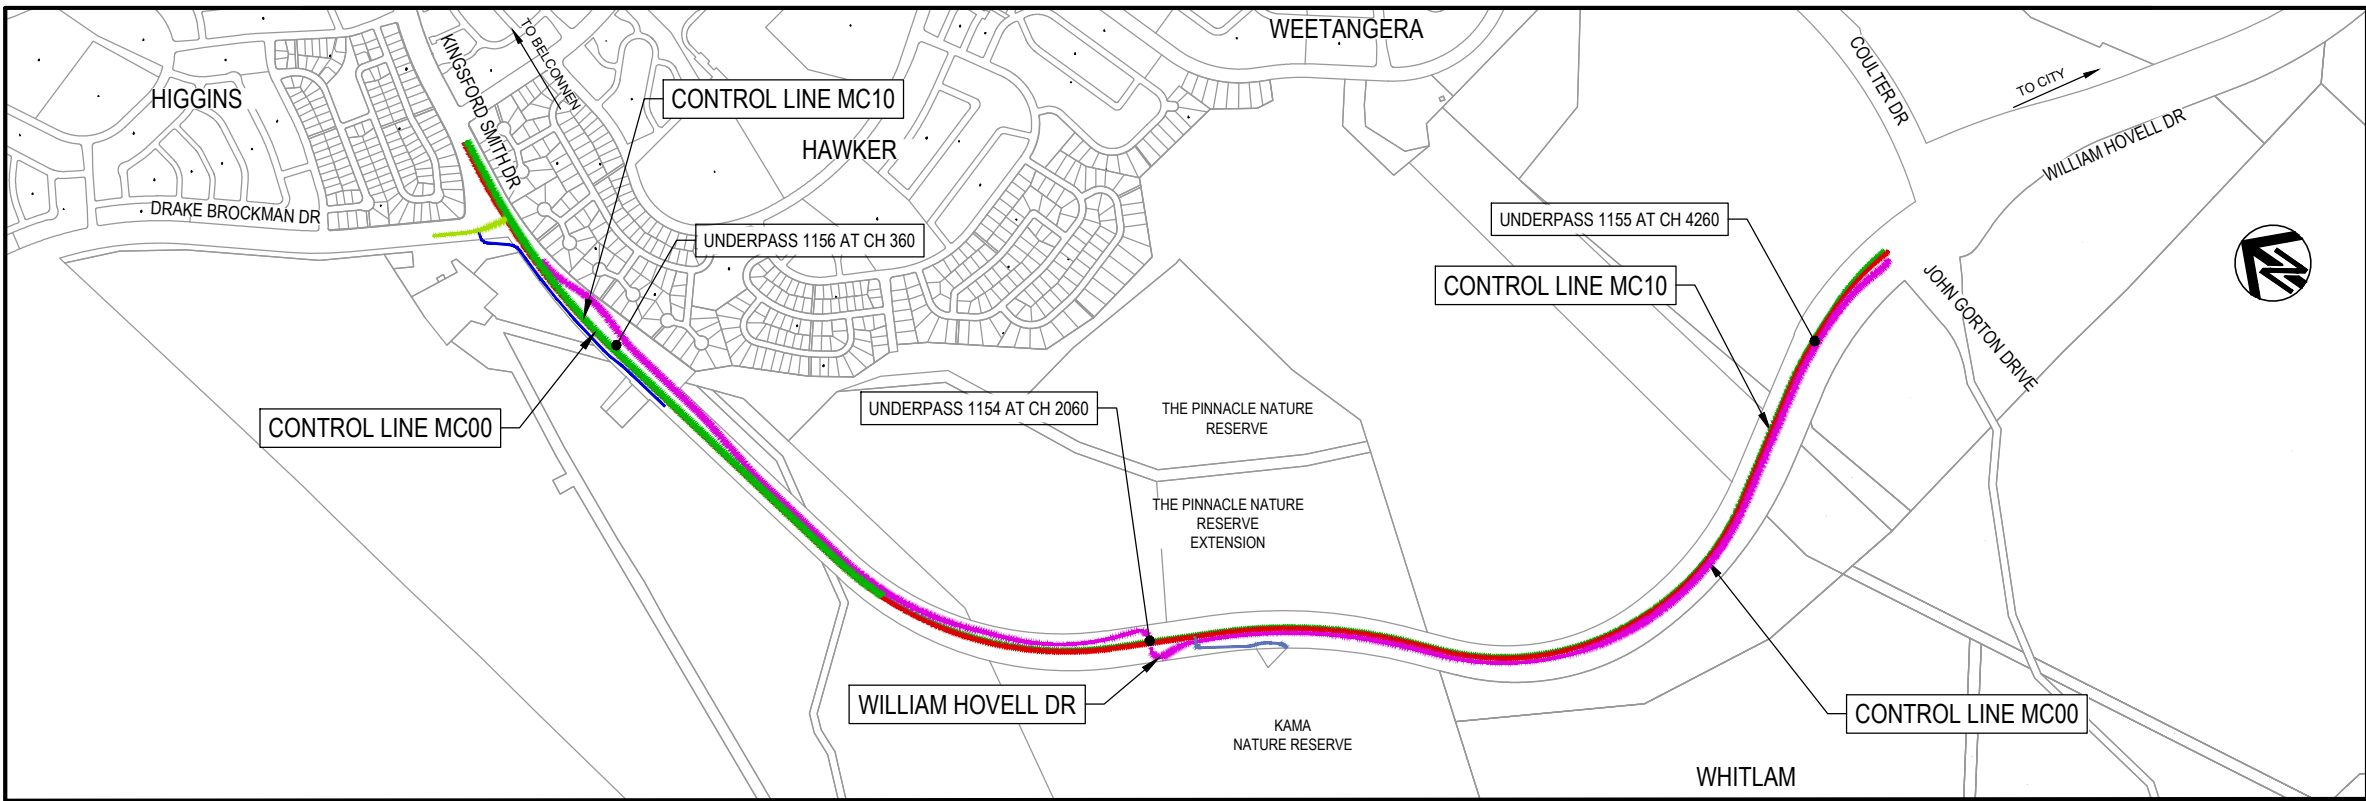

LOCALITY PLAN
SCALE 1:10000

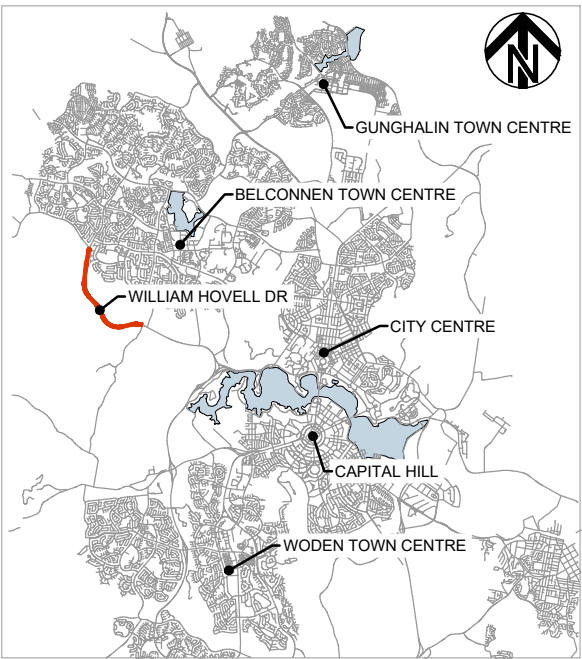

CONTROL LINES

- MAIN ALIGNMENT CONTROL LINE MC00
- MAIN ALIGNMENT CONTROL LINE MC10
- DRAKE BROCKMAN DRIVE CONTROL LINE MC30
- TRACK ACCESS CONTROL LINE MC40
- PROPERTY & WEETANGERA CEMETERY ACCESS CONTROL LINE MC50
- SHARED USER PATH CONTROL LINE MP21

PACKAGE REFERENCES

PACKAGE 01	INDEX LOCALITY PLAN, GENERAL NOTES, TYPICAL DETAILS AND TYPICAL SECTIONS	GE
PACKAGE 03	GENERAL ARRANGEMENT PLAN	RD
PACKAGE 04	ROAD ALIGNMENT PLANS	RD
PACKAGE 05	LONGITUDINAL SECTIONS	LS
PACKAGE 06	CROSS SECTIONS	XS
PACKAGE 07	DRAINAGE	DD
PACKAGE 08	WATER AND SEWER	WS
PACKAGE 09	UTILITIES - TELECOMMUNICATIONS, ITS, ELECTRICAL	UT
PACKAGE 10	PAVEMENT PLAN, PAVEMENT DETAILS AND SUBSOIL DRAINAGE	PV
PACKAGE 15	LINES AND SIGNS, TCCS TRAFFIC SIGNALS	TC
PACKAGE 17	STRUCTURES	CS
PACKAGE 22	CONSTRUCTION STAGING	

UNCONTROLLED COPY
Check Print
NOT FOR CONSTRUCTION

DR

DRAWING FILE LOCATION / NAME V:_Vault\Projects\3002750\CAD\DWG\06_XS_Cross_Sections\3002750-XS-1300.dwg			PLOT DATE 27 May 2022		TIME 11:27:00					
EXTERNAL REFERENCE FILES			REV	DATE	AMENDMENT / REVISION DESCRIPTION	WVR No.	APPROVAL	TITLE	NAME	
REVISION IN PROGRESS			A	19.06.2020	PRELIMINARY SKETCH PLAN	0007	DK	DRAFTER	L. HESLOP	
			B	08.10.2020	PRELIMINARY SKETCH PLAN	0014	DK	DRAFTING CHECK	R. GOOSEN	
			C	13.11.2020	PRELIMINARY SKETCH PLAN	0015	DK	DESIGNER	B. LEJANO	
			D	27.05.2022	DETAILED DESIGN SKETCH PLAN	0	DK	DESIGN CHECK	T. MEADOWS	
										PROJECT MANAGER
								PROJECT DIRECTOR	D. KEEP	
SCALES AT A1 SIZE DRAWING			SCALE 1:10000			DESIGNER			SMEC Member of the Surbana Jurong Group ABN 47 065 475 149 LEVEL 9, 12 MOORE STREET CANBERRA ACT 2601 AUSTRALIA SMEC PROJECT No 3002750	
CHECK PRINT			PRELIM ☐ FINAL ☐			PROJECT TITLE			WILLIAM HOVELL DRIVE DUPLICATION	
DISCIPLINE			INITIAL			DATE			CROSS SECTIONS COVER SHEET	
DISCIPLINE										
DISCIPLINE										
DISCIPLINE										
BACKDRAFTED/CORRECTED										
CONFIRMED										
SCALE AS SHOWN		PHASE PSP		PROJECT / DRAWING No. 3002750-XS-1300		REVISION C.1				

150 mm ON ORIGINAL

A1

DRAWING FILE LOCATION / NAME
V:_Vault\Projects\3002750\CAD\DWG\06_XS_Cross_Sections\3002750-XS-1301.dwg

EXTERNAL REFERENCE FILES


REV	DATE	AMENDMENT / REVISION DESCRIPTION
A	19.06.2020	PRELIMINARY SKETCH PLAN
B	08.10.2020	PRELIMINARY SKETCH PLAN
C	13.11.2020	PRELIMINARY SKETCH PLAN
D	27.05.2022	DETAILS DESIGN, SHAFT AND PATH ALIGNMENT CHANGES

PLOT DATE
27 May 2022


TIME
11:27:24

WVR No.	APPROVAL	TITLE	NAME
0007	DK	DRAFTER	L. HESLOP
0014	DK	DRAFTING CHECK	R. GOOSEN
0015	DK	DESIGNER	B. LEJANO
0	DK	DESIGN CHECK	T. MEADOWS
		PROJECT MANAGER	K. DECANHA
		PROJECT DIRECTOR	D. KEEP

SCALES AT A1 SIZE DRAWING

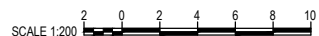


DESIGNER

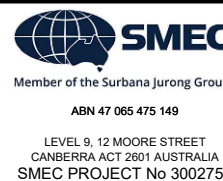

CHECK PRINT		PRELIM	FINAL
DISCIPLINE		INITIAL	DATE
DISCIPLINE			
DISCIPLINE			
DISCIPLINE			
DISCIPLINE			
BACKDRAFTED/CORRECTED			
CONFIRMED			


PROJECT TITLE WILLIAM HOVELL DRIVE DUPLICATION		REVISION C.1	
CROSS SECTION MC10 SHEET 1			
SCALE AS SHOWN	PHASE PSP	PROJECT / DRAWING No. 3002750-XS-1301	

R.L. 620.0
CUT
STRINGS
DESIGN
LEVELS
EXISTING
LEVELS
DESIGN
OFFSETS

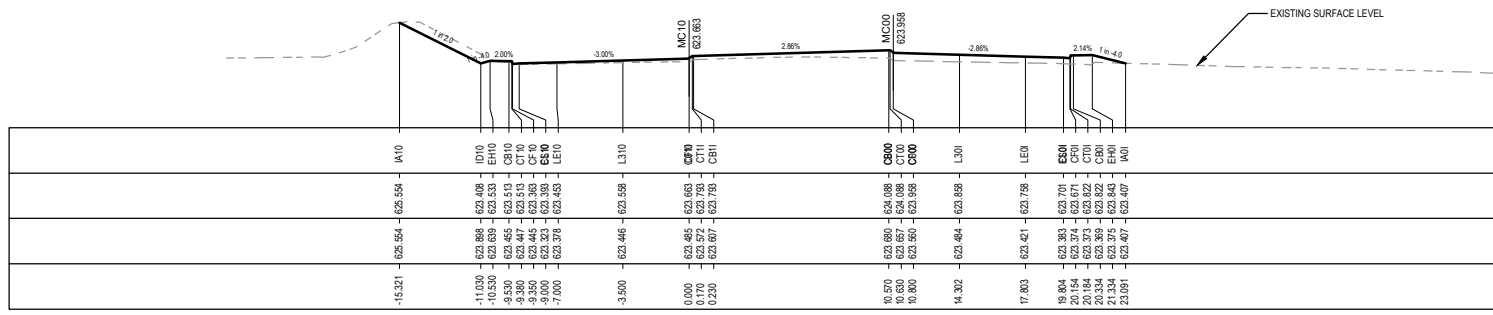


MC00 CH 60.000

R.L. 620.0
CUT
STRINGS
DESIGN
LEVELS
EXISTING
LEVELS
DESIGN
OFFSETS

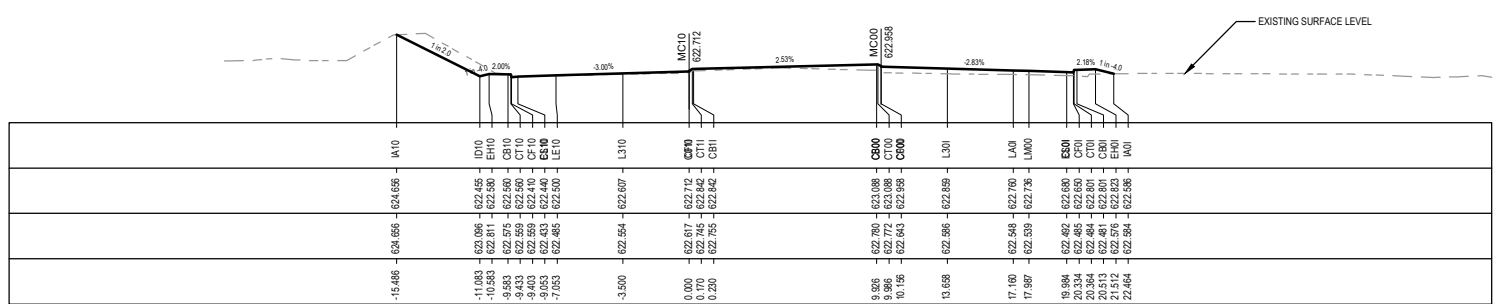


MC00 CH 40.000

R.L. 618.0
CUT
STRINGS
DESIGN
LEVELS
EXISTING
LEVELS
DESIGN
OFFSETS

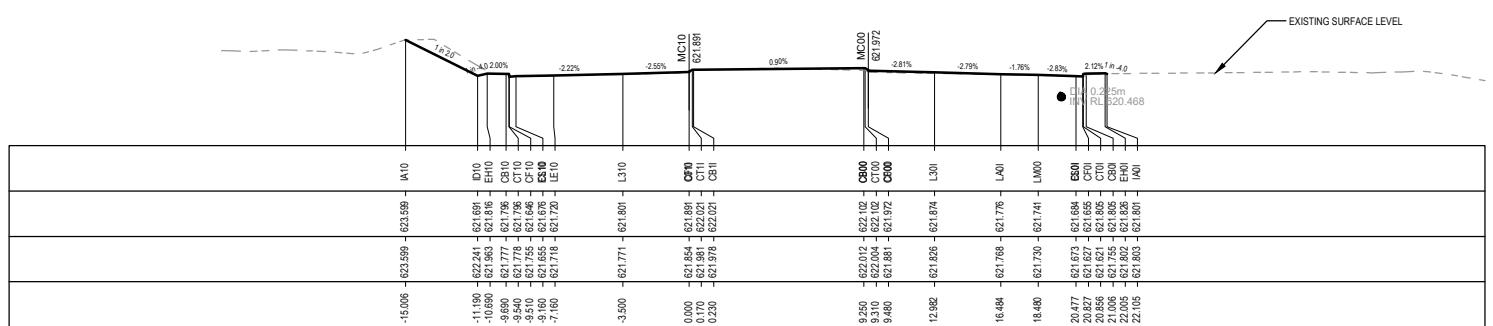

MC00 CH 20.000

R.L. 617.0
CUT
STRINGS
DESIGN
LEVELS
EXISTING
LEVELS
DESIGN
OFFSETS

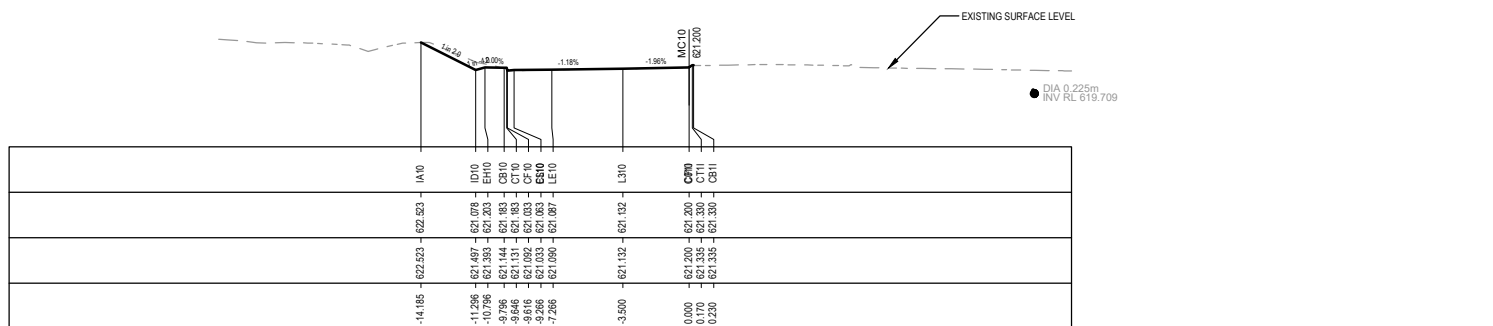

MC00 CH 0.000

UNCONTROLLED COPY
Check Print
NOT FOR CONSTRUCTION

DR

150 mm ON ORIGINAL

A1

DRAWING FILE LOCATION / NAME
V:_Vault\Projects\3002750\CAD\DWG\06_XS_Cross_Sections\3002750-XS-1302.dwg


EXTERNAL REFERENCE FILES	REV	DATE	AMENDMENT / REVISION DESCRIPTION
	A	19.06.2020	PRELIMINARY SKETCH PLAN
	B	08.10.2020	PRELIMINARY SKETCH PLAN
	C	13.11.2020	PRELIMINARY SKETCH PLAN
	D	27.05.2022	DETAILS DESIGN SHOWN WITH ALIGNMENT CHANGES

WVR No.	APPROVAL	TITLE	NAME
0007	DK	DRAFTER	L. HESLOP
0014	DK	DRAFTING CHECK	R. GOOSEN
0015	DK	DESIGNER	B. LEJANO
0	DK	DESIGN CHECK	T. MEADOWS
		PROJECT MANAGER	K. DECANHA
		PROJECT DIRECTOR	D. KEEP

PLOT DATE
27 May 2022

TIME
11:27:45

SCALES AT A1 SIZE DRAWING
SCALE 1:200

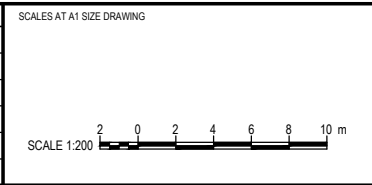


DESIGNER
SMEC
Member of the Surbana Jurong Group
ABN 47 065 475 149
LEVEL 9, 12 MOORE STREET
CANBERRA ACT 2601 AUSTRALIA
SMEC PROJECT No 3002750

CHECK PRINT	PRELIM	FINAL
DISCIPLINE	INITIAL	DATE
DISCIPLINE		
DISCIPLINE		
DISCIPLINE		
DISCIPLINE		
BACKDRAFTED/CORRECTED		
CONFIRMED		


PROJECT TITLE	WILLIAM HOVELL DRIVE DUPLICATION
CROSS SECTION MC10	SHEET 2
SCALE	AS SHOWN
PHASE	PSP
PROJECT / DRAWING No.	3002750-XS-1302
REVISION	C.1

R.L. 623.0
CUT STRINGS
DESIGN LEVELS
EXISTING LEVELS
DESIGN OFFSETS

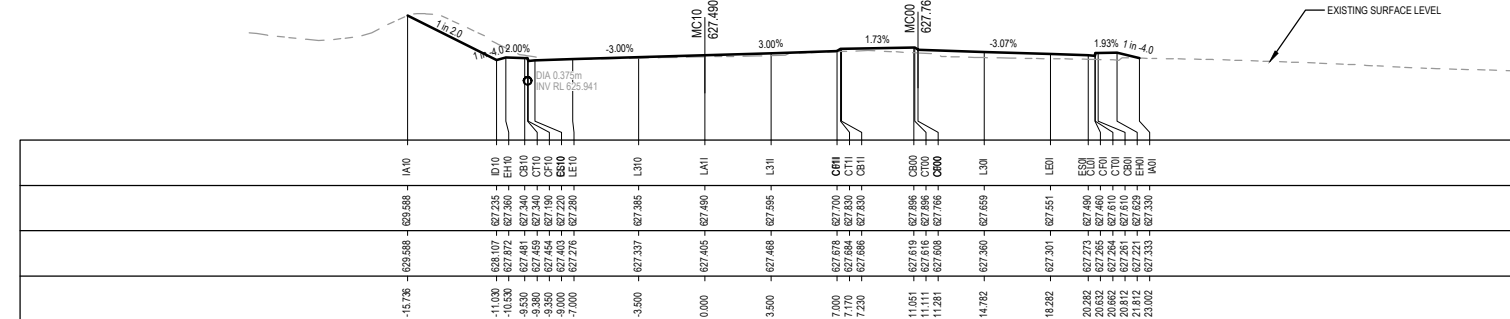


MC00 CH 140.000

R.L. 623.0
CUT STRINGS
DESIGN LEVELS
EXISTING LEVELS
DESIGN OFFSETS

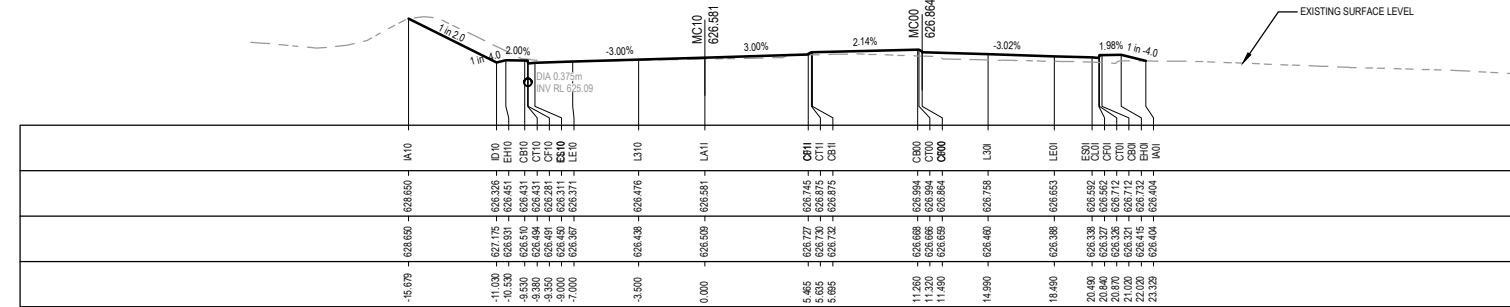


MC00 CH 120.000

R.L. 622.0
CUT STRINGS
DESIGN LEVELS
EXISTING LEVELS
DESIGN OFFSETS

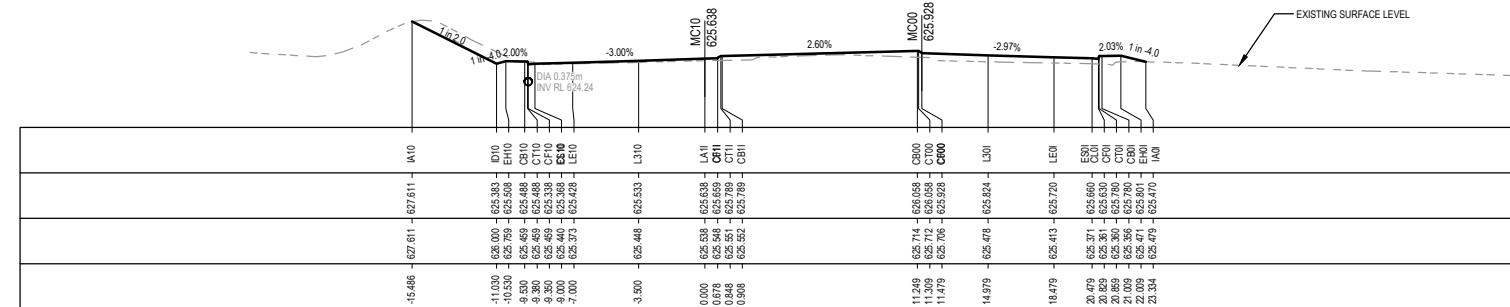

MC00 CH 100.000

R.L. 621.0
CUT STRINGS
DESIGN LEVELS
EXISTING LEVELS
DESIGN OFFSETS

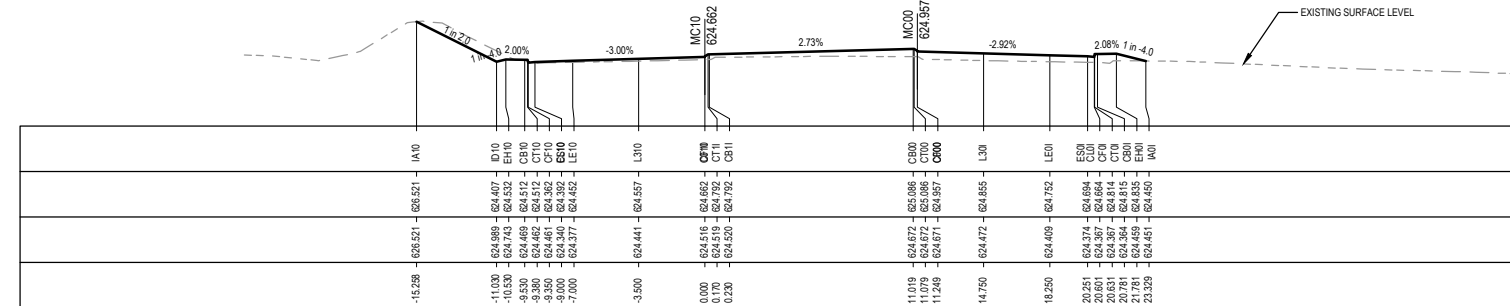

MC00 CH 80.000


UNCONTROLLED COPY
Check Print
NOT FOR CONSTRUCTION

DR

150 mm ON ORIGINAL


A1

R.L. 626.0
CUT
STRINGS
DESIGN
LEVELS
EXISTING
LEVELS
DESIGN
OFFSETS

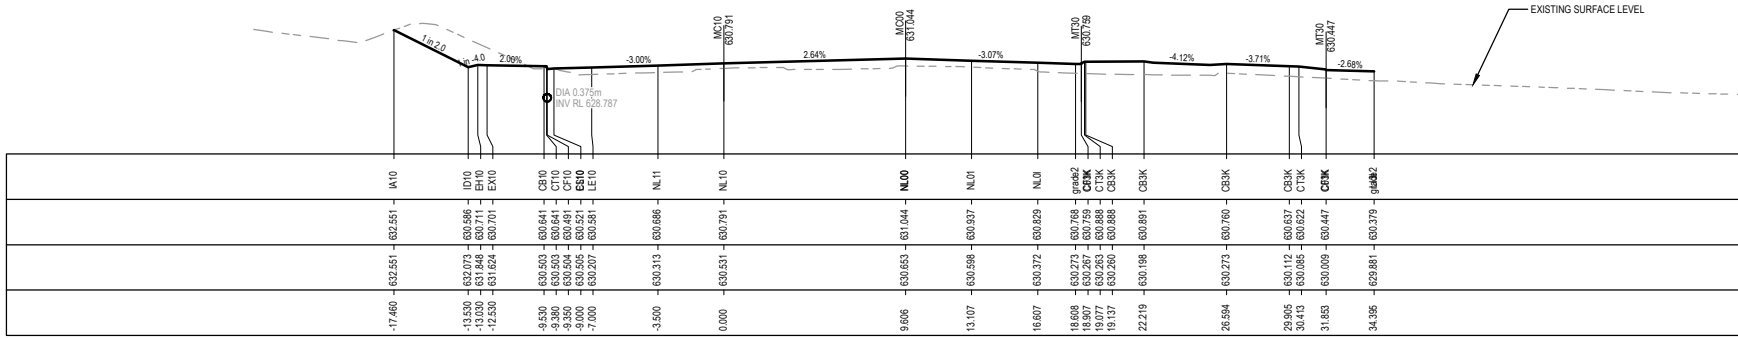


MC00 CH 220.000

R.L. 625.0
CUT
STRINGS
DESIGN
LEVELS
EXISTING
LEVELS
DESIGN
OFFSETS

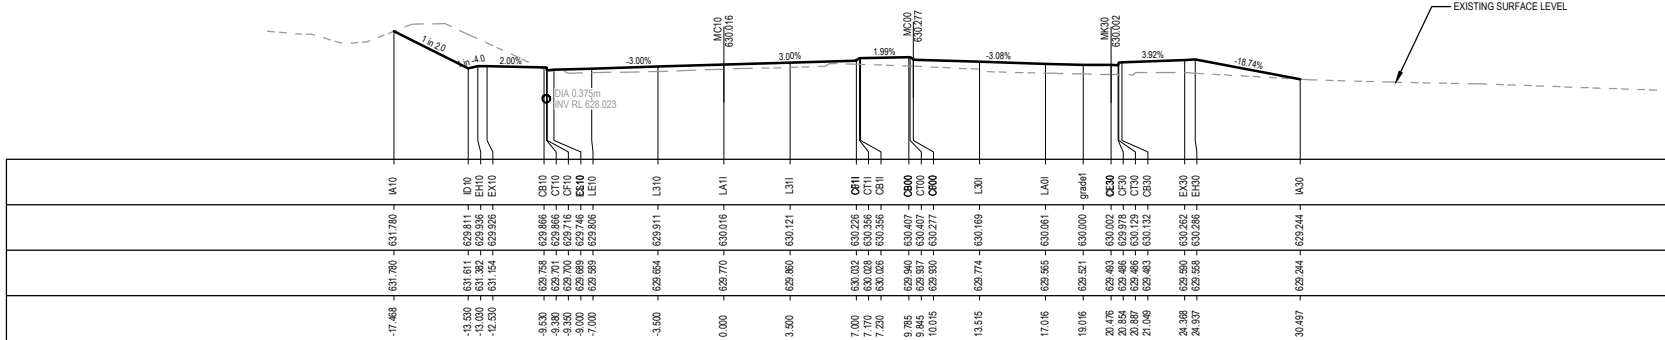


MC00 CH 200.000

R.L. 625.0
CUT
STRINGS
DESIGN
LEVELS
EXISTING
LEVELS
DESIGN
OFFSETS

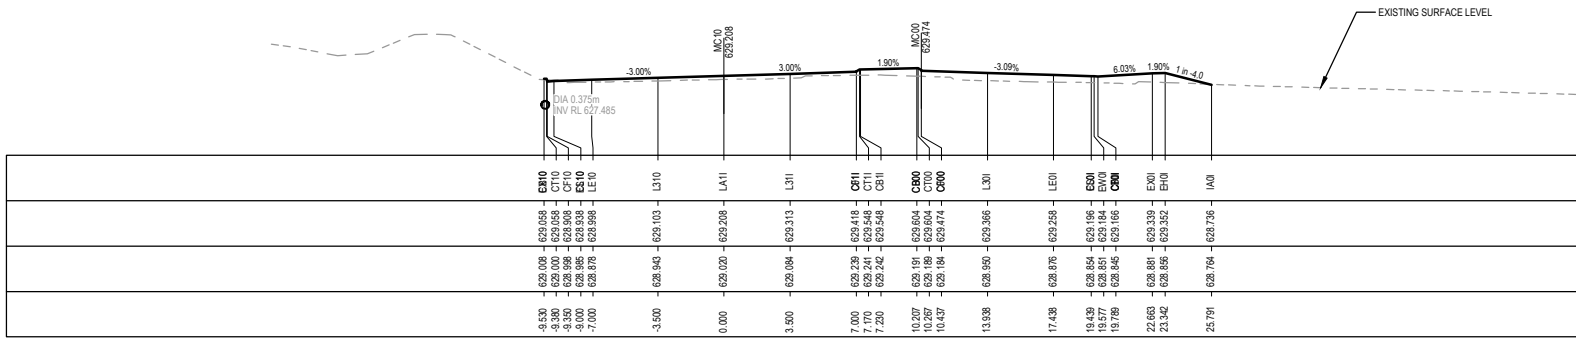

MC00 CH 180.000

R.L. 624.0
CUT
STRINGS
DESIGN
LEVELS
EXISTING
LEVELS
DESIGN
OFFSETS

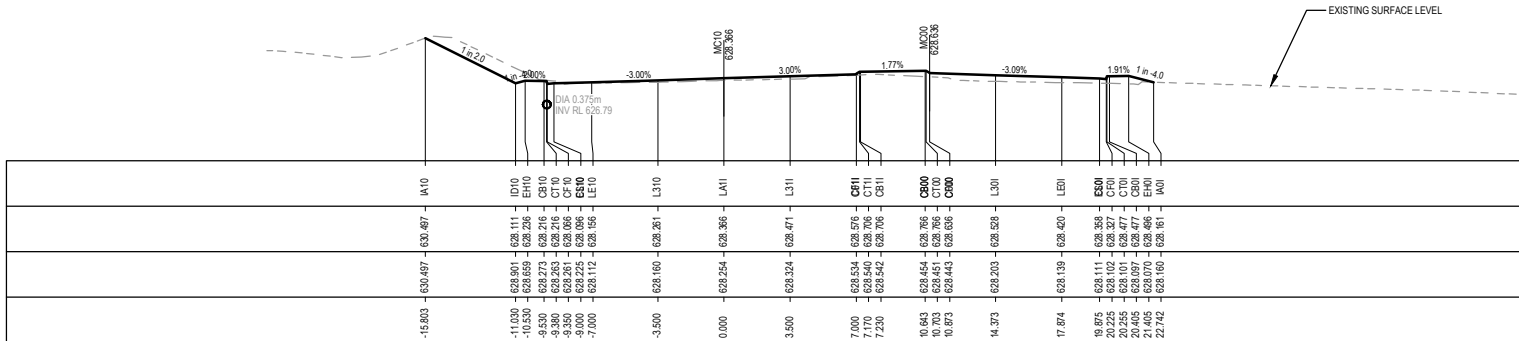

MC00 CH 160.000


UNCONTROLLED COPY
Check Print
NOT FOR CONSTRUCTION

DR

DRAWING FILE LOCATION / NAME V:_Vault\Projects\3002750\CAD\DWG\06_XS_Cross_Sections\3002750-XS-1303.dwg				PLOT DATE 27 May 2022		TIME 11:28:07	
EXTERNAL REFERENCE FILES				REV	DATE	AMENDMENT / REVISION DESCRIPTION	WVR No.
				A	19.06.2020	PRELIMINARY SKETCH PLAN	0007
				B	08.10.2020	PRELIMINARY SKETCH PLAN	0014
				C	13.11.2020	PRELIMINARY SKETCH PLAN	0015
				D	27.05.2022	DETAIL OF DESIGN SKETCH PATH ALIGNMENT CHANGES	0

REVISION
IN PROGRESS

APPROVAL	TITLE	NAME
DK	DRAFTER	L. HESLOP
DK	DRAFTING CHECK	R. GOOSEN
DK	DESIGNER	B. LEJANO
DK	DESIGN CHECK	T. MEADOWS
	PROJECT MANAGER	K. DECANHA
	PROJECT DIRECTOR	D. KEEP

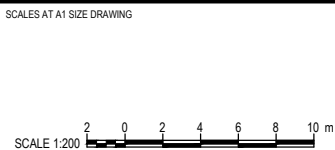

DESIGNER
SMEC
Member of the Surlana Jurong Group
ABN 47 065 475 149
LEVEL 9, 12 MOORE STREET
CANBERRA ACT 2601 AUSTRALIA
SMEC PROJECT No 3002750

CHECK PRINT		PRELIM ☐	FINAL ☐
DISCIPLINE		INITIAL	DATE
DISCIPLINE			
DISCIPLINE			
DISCIPLINE			
BACKDRAFTED/CORRECTED			
CONFIRMED			

PROJECT TITLE WILLIAM HOVELL DRIVE DUPLICATION		CROSS SECTION MC10 SHEET 3	
SCALE AS SHOWN	PHASE PSP	PROJECT / DRAWING No. 3002750-XS-1303	REVISION C.1

150 mm ON ORIGINAL

A1

DRAWING FILE LOCATION / NAME
V:_Vault\Projects\3002750\CAD\DWG\06_XS_Cross_Sections\3002750-XS-1304.dwg

EXTERNAL REFERENCE FILES

REV	DATE	AMENDMENT / REVISION DESCRIPTION	WVR No.
A	19.06.2020	PRELIMINARY SKETCH PLAN	0007
B	08.10.2020	PRELIMINARY SKETCH PLAN	0014
C	13.11.2020	PRELIMINARY SKETCH PLAN	0015
D	27.05.2022	REVISION IN PROGRESS	0

PLOT DATE
27 May 2022

TIME
11:28:28

APPROVAL	TITLE	NAME
DK	DRAFTER	L. HESLOP
DK	DRAFTING CHECK	R. GOOSEN
DK	DESIGNER	B. LEJANO
DK	DESIGN CHECK	T. MEADOWS
DK	PROJECT MANAGER	K. DECANHA
DK	PROJECT DIRECTOR	D. KEEP

SCALES AT A1 SIZE DRAWING

SCALE 1:200

DESIGNER



CHECK PRINT


DISCIPLINE	PRELIM	FINAL
DISCIPLINE	INITIAL	DATE
DISCIPLINE		
DISCIPLINE		
DISCIPLINE		
BACKDRAFTED/CORRECTED		
CONFIRMED		

PROJECT TITLE
WILLIAM HOVELL DRIVE DUPLICATION

CROSS SECTION MC10
SHEET 4


SCALE	PHASE	PROJECT / DRAWING No.	REVISION
AS SHOWN	PSP	3002750-XS-1304	C.1

R.L. 628.0
CUT
STRINGS
DESIGN
LEVELS
EXISTING
LEVELS
DESIGN
OFFSETS

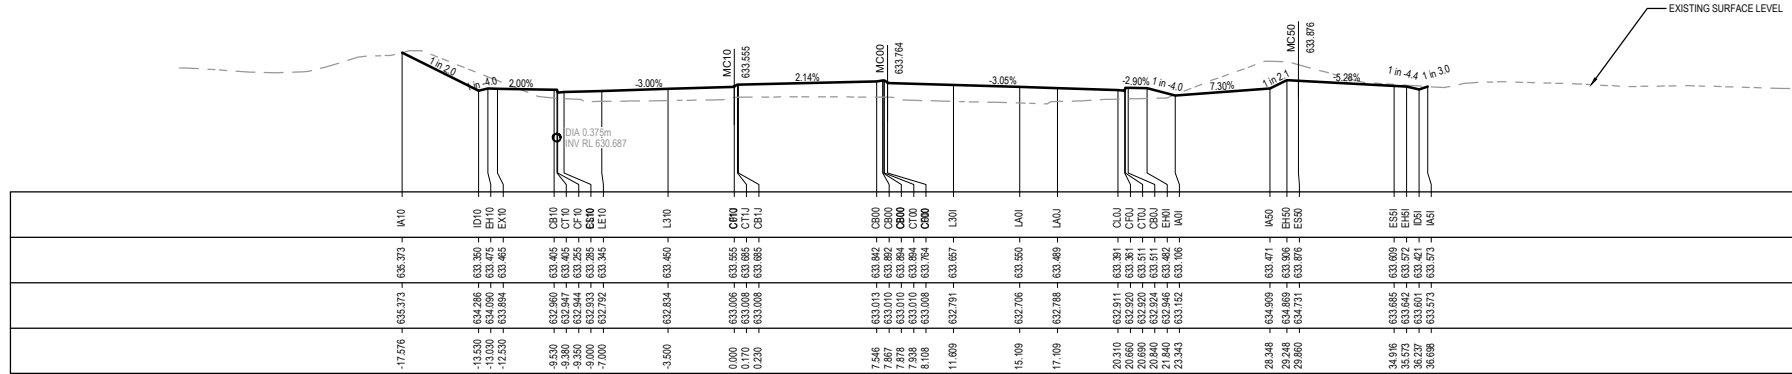


MC00 CH 300.000

R.L. 628.0
CUT
STRINGS
DESIGN
LEVELS
EXISTING
LEVELS
DESIGN
OFFSETS

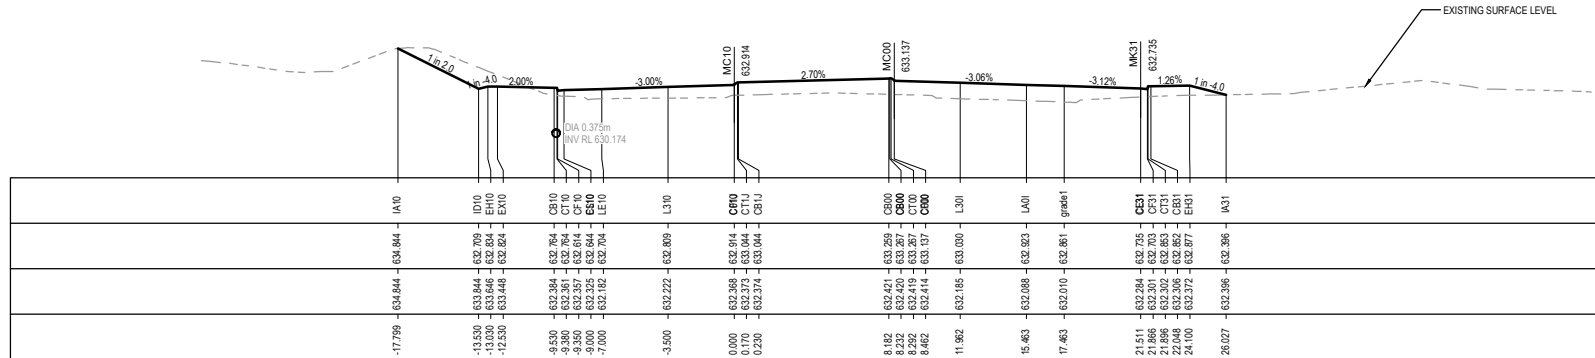


MC00 CH 280.000

R.L. 627.0
CUT
STRINGS
DESIGN
LEVELS
EXISTING
LEVELS
DESIGN
OFFSETS

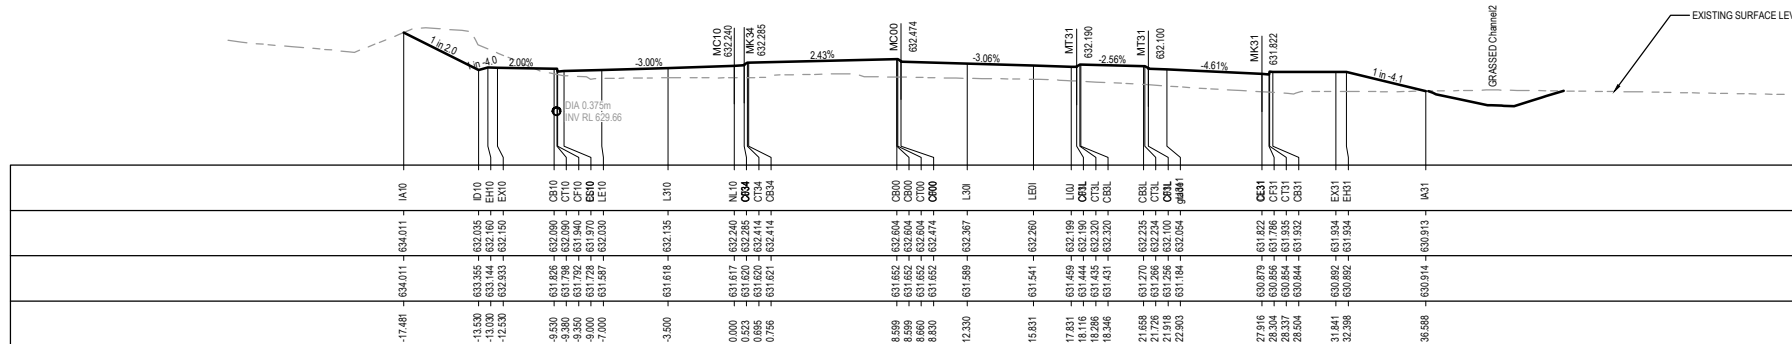

MC00 CH 260.000

R.L. 626.0
CUT
STRINGS
DESIGN
LEVELS
EXISTING
LEVELS
DESIGN
OFFSETS

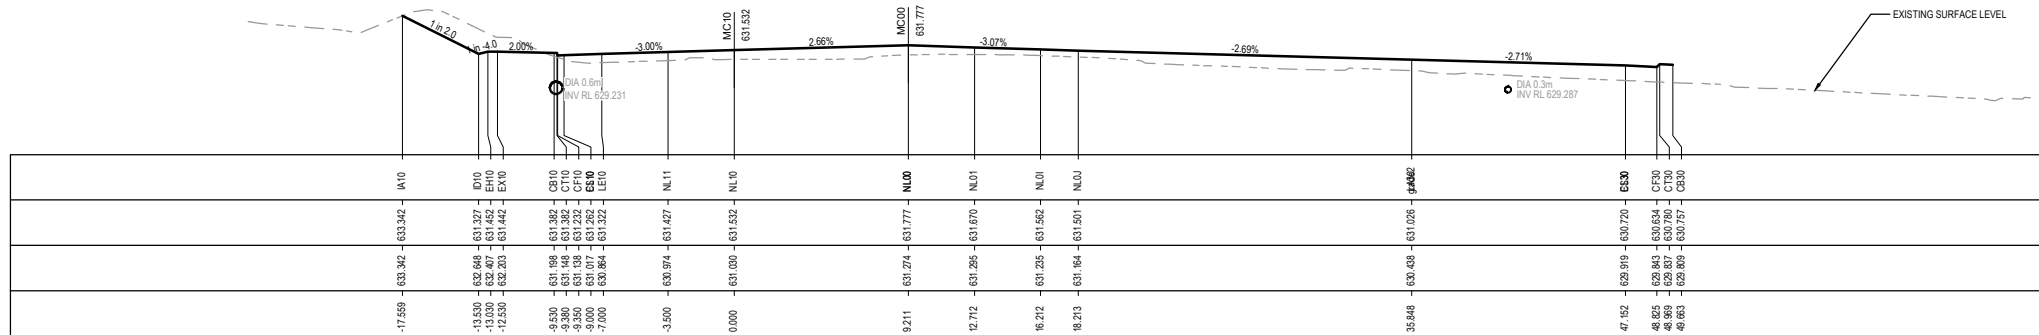

MC00 CH 240.000

UNCONTROLLED COPY
Check Print
NOT FOR CONSTRUCTION

DR

150 mm ON ORIGINAL

A1

DRAWING FILE LOCATION / NAME
V:_Vault\Projects\3002750\CAD\DWG\06_XS_Cross_Sections\3002750-XS-1305.dwg

EXTERNAL REFERENCE FILES	REV	DATE	AMENDMENT / REVISION DESCRIPTION
	A	19.06.2020	PRELIMINARY SKETCH PLAN
	B	08.10.2020	PRELIMINARY SKETCH PLAN
	C	13.11.2020	PRELIMINARY SKETCH PLAN
	D	27.05.2022	DETAILED DESIGN SKETCH PLAN

WVR No.	APPROVAL	TITLE	NAME
0007	DK	DRAFTER	L. HESLOP
0014	DK	DRAFTING CHECK	R. GOOSEN
0015	DK	DESIGNER	B. LEJANO
0	DK	DESIGN CHECK	T. MEADOWS
		PROJECT MANAGER	K. DECANHA
		PROJECT DIRECTOR	D. KEEP

PLOT DATE
27 May 2022

TIME
11:28:51

SCALES AT A1 SIZE DRAWING
SCALE 1:200
2 0 2 4 6 8 10 m

DESIGNER

SMEC

Member of the Surlana Jurong Group

ABN 47 065 475 149

LEVEL 9, 12 MOORE STREET
CANBERRA ACT 2601 AUSTRALIA
SMEC PROJECT No 3002750

CHECK PRINT	PRELIM	FINAL
DISCIPLINE	INITIAL	DATE
DISCIPLINE		
DISCIPLINE		
DISCIPLINE		
DISCIPLINE		
BACKDRAFTED/CORRECTED		
CONFIRMED		

PROJECT TITLE	WILLIAM HOVELL DRIVE DUPLICATION
CROSS SECTION MC10	SHEET 5
SCALE	AS SHOWN
PHASE	PSP
PROJECT / DRAWING No.	3002750-XS-1305
REVISION	C.1

UNCONTROLLED COPY
Check Print
NOT FOR CONSTRUCTION

R.L. 630.0
CUT
STRINGS
DESIGN
LEVELS
EXISTING
LEVELS
DESIGN
OFFSETS

MC00 CH 380.000	MC00 CH 360.000	MC00 CH 340.000	MC00 CH 320.000
-----------------	-----------------	-----------------	-----------------

R.L. 630.0
CUT
STRINGS
DESIGN
LEVELS
EXISTING
LEVELS
DESIGN
OFFSETS

MC00 CH 380.000	MC00 CH 360.000	MC00 CH 340.000	MC00 CH 320.000
-----------------	-----------------	-----------------	-----------------





R.L. 629.0
CUT
STRINGS
DESIGN
LEVELS
EXISTING
LEVELS
DESIGN
OFFSETS

MC00 CH 380.000	MC00 CH 360.000	MC00 CH 340.000	MC00 CH 320.000
-----------------	-----------------	-----------------	-----------------

R.L. 629.0
CUT
STRINGS
DESIGN
LEVELS
EXISTING
LEVELS
DESIGN
OFFSETS

MC00 CH 380.000	MC00 CH 360.000	MC00 CH 340.000	MC00 CH 320.000
-----------------	-----------------	-----------------	-----------------

DR

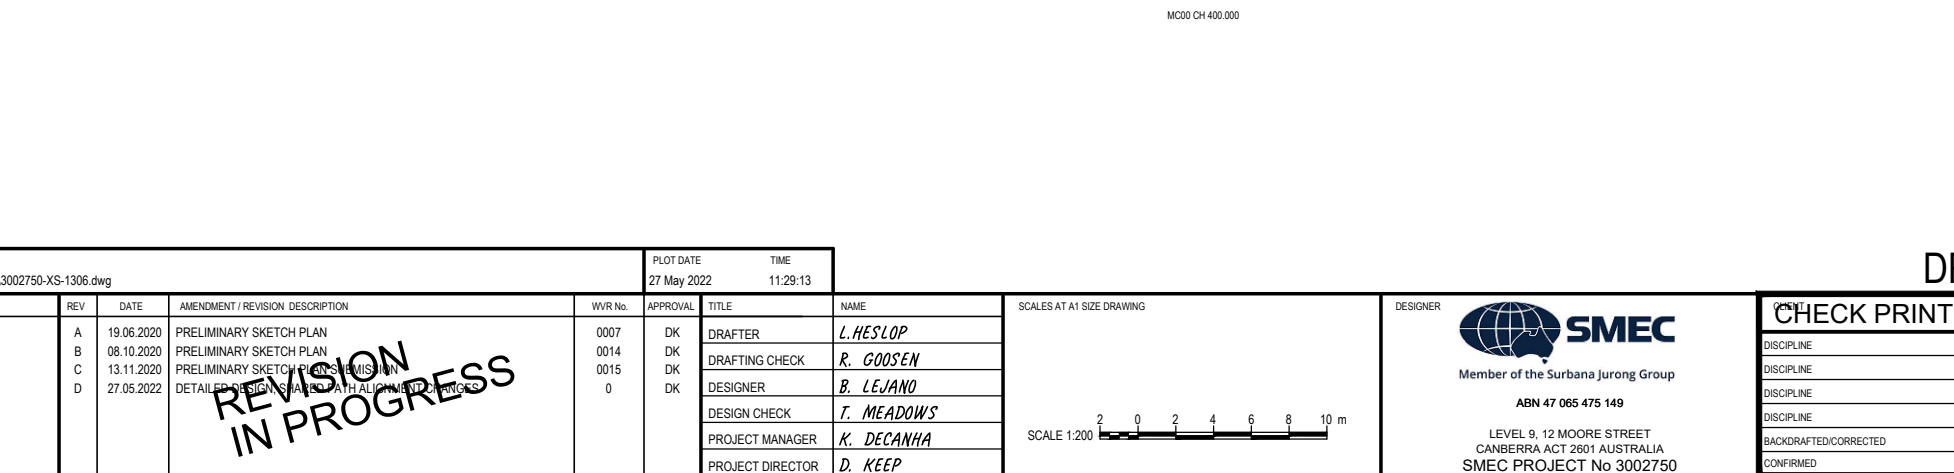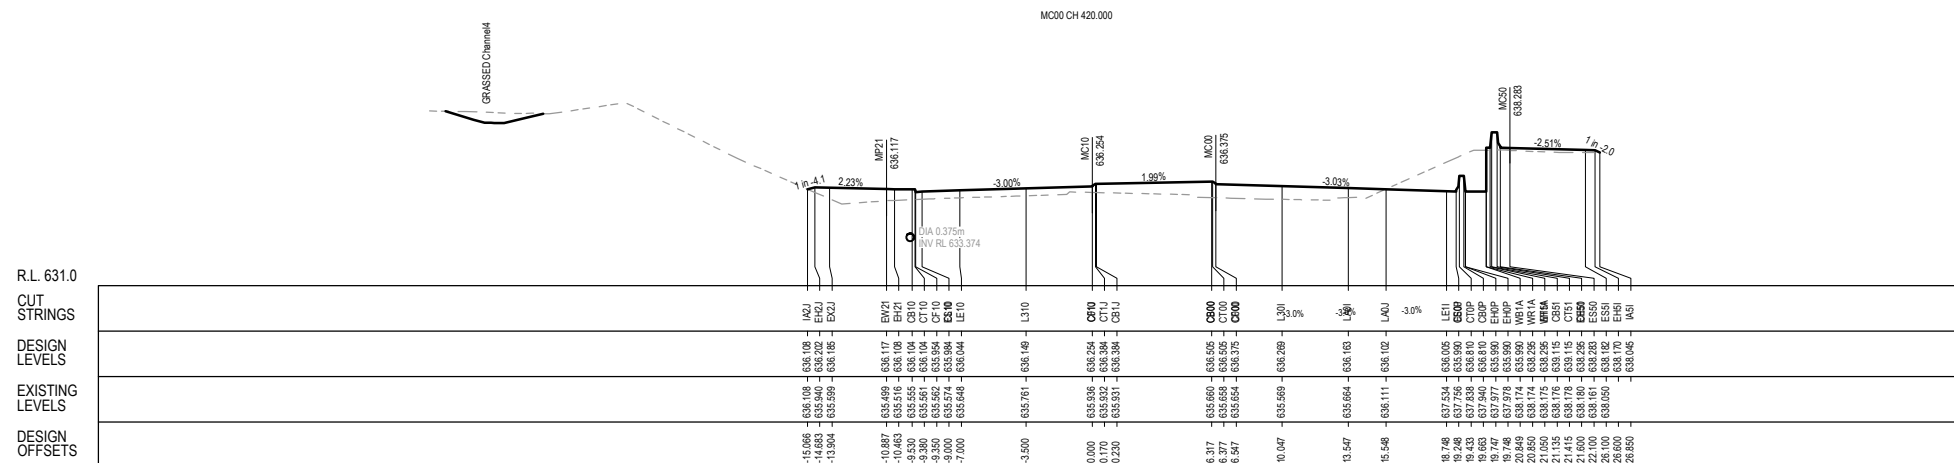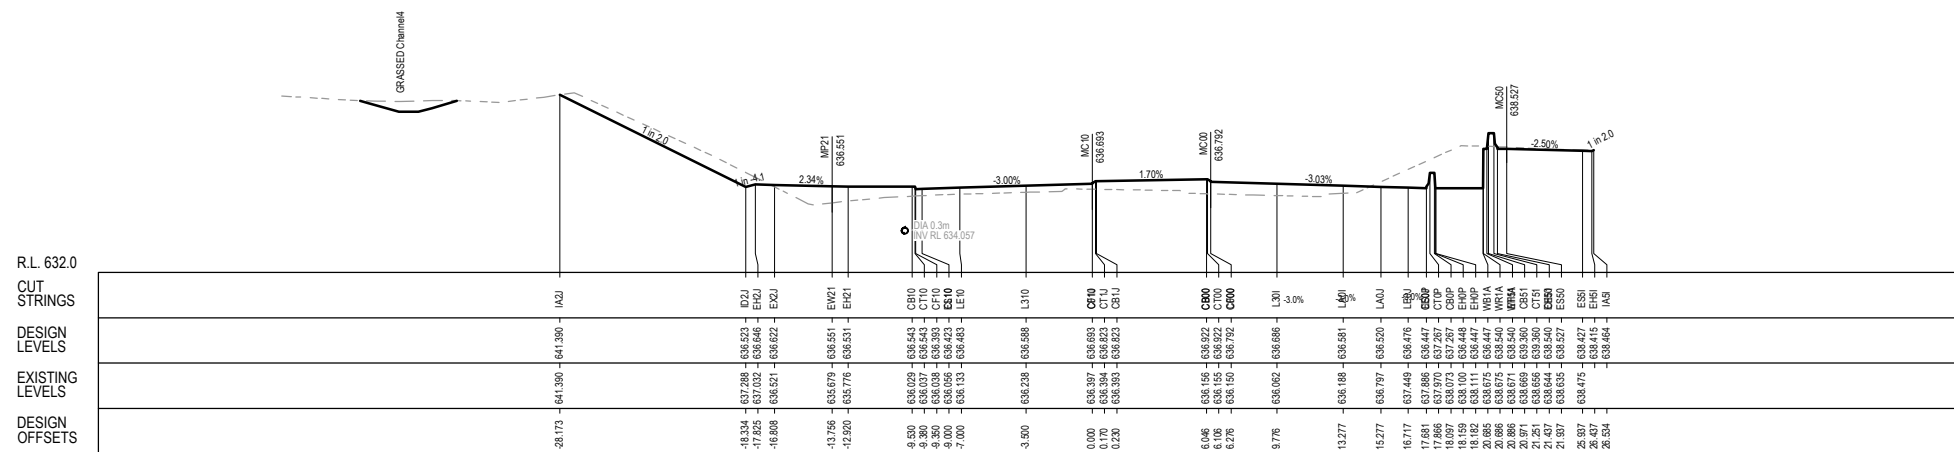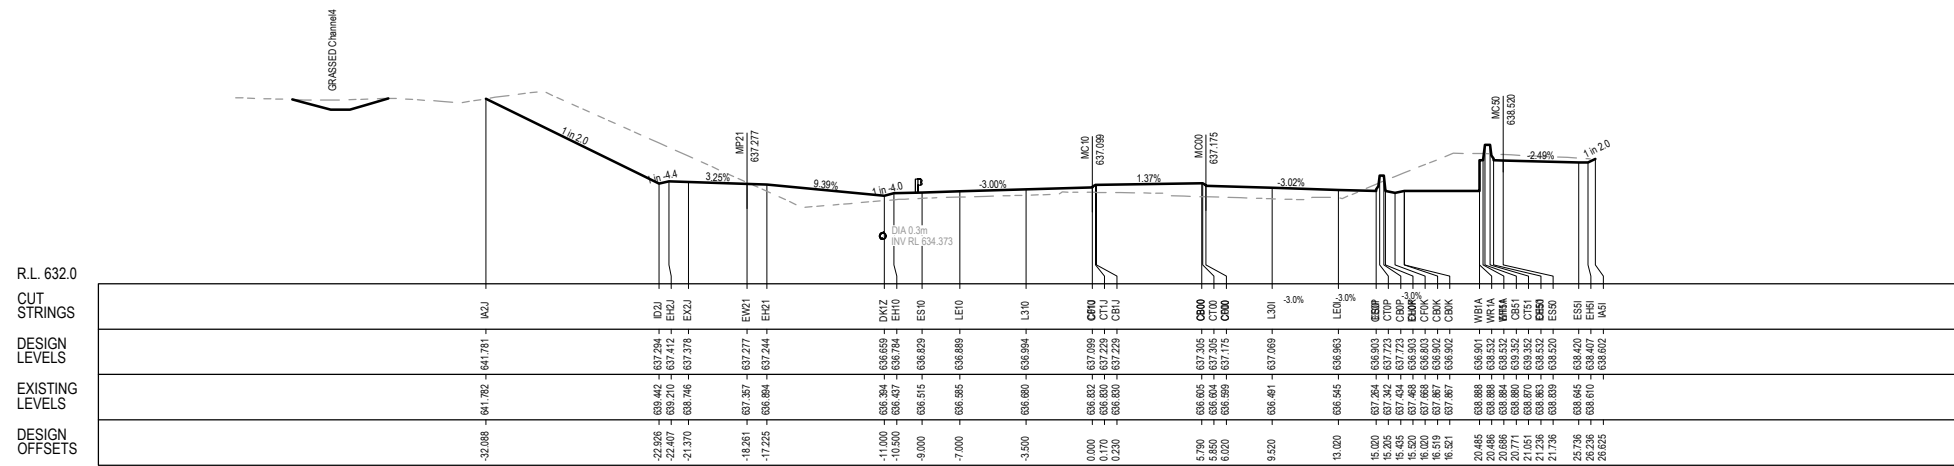

UNCONTROLLED COPY
Check Print
NOT FOR CONSTRUCTION

DR

DRAWING FILE LOCATION / NAME V:_Vault\Projects\3002750\CAD\DWG\06_XS_Cross_Sections\3002750-XS-1306.dwg				PLOT DATE 27 May 2022		TIME 11:29:13		DR													
EXTERNAL REFERENCE FILES				REV		DATE		AMENDMENT / REVISION DESCRIPTION		WVR No.		APPROVAL		TITLE		DESIGNER		CHECK PRINT		PROJECT TITLE	
3002750_SMEC.dwg XS_MC10_06 REVISION IN PROGRESS				A		19.06.2020		PRELIMINARY SKETCH PLAN		0007		DK		DRAFTER		L. HESLOP		PRELIM ☐ INITIAL		WILLIAM HOVELL DRIVE DUPLICATION	
				B		08.10.2020		PRELIMINARY SKETCH PLAN		0014		DK		DRAFTING CHECK		R. GOOSEN		FINAL ☐ DATE		CROSS SECTION MC10	
				C		13.11.2020		PRELIMINARY SKETCH PLAN REVISION		0015		DK		DESIGNER		B. LEJANO				SHEET 6	
				D		27.05.2022		DETAILED DESIGN AND PATH ALIGNMENT CHANGES		0		DK		DESIGN CHECK		T. MEADOWS					
														PROJECT MANAGER		K. DECANHA					
																PROJECT DIRECTOR		D. KEEP			
																SMC		PROJECT / DRAWING No.			
																Member of the Surbana Jurong Group		CONFIRMED		AS SHOWN	
																ABN 47 065 475 149				PSP	
																LEVEL 9, 12 MOORE STREET				3002750-XS-1306	
																CANBERRA ACT 2601 AUSTRALIA				C.1	
																SMC PROJECT No 3002750					
																SCALE 1:200					

150 mm ON ORIGINAL

A1


DRAWING FILE LOCATION / NAME
V:_Vault\Projects\3002750\CAD\DWG\06_XS_Cross_Sections\3002750-XS-1307.dwg

EXTERNAL REFERENCE FILES	REV	DATE	AMENDMENT / REVISION DESCRIPTION
	A	19.06.2020	PRELIMINARY SKETCH PLAN
	B	08.10.2020	PRELIMINARY SKETCH PLAN
	C	13.11.2020	PRELIMINARY SKETCH PLAN
	D	27.05.2022	DETAIL DESIGN SKETCH PLAN

REVISION
IN PROGRESS

PLOT DATE
27 May 2022

TIME	11:29:34
APPROVAL	DK
TITLE	DRAFTER
NAME	L. HESLOP
WVR No.	0007
DK	0014
DK	0015
DK	0
DESIGNER	B. LEJANO
DESIGN CHECK	T. MEADOWS
PROJECT MANAGER	K. DECANHA
PROJECT DIRECTOR	D. KEEP

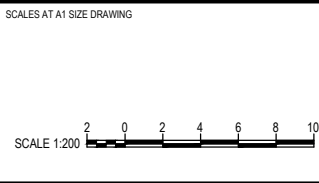

DESIGNER

SMEC

Member of the Surlana Jurong Group


ABN 47 065 475 149

LEVEL 9, 12 MOORE STREET
CANBERRA ACT 2601 AUSTRALIA
SMEC PROJECT No 3002750


CHECK PRINT	PRELIM	FINAL
DISCIPLINE	INITIAL	DATE
DISCIPLINE		
DISCIPLINE		
DISCIPLINE		
DISCIPLINE		
BACKDRAFTED/CORRECTED		
CONFIRMED		

PROJECT TITLE	WILLIAM HOVELL DRIVE DUPLICATION
CROSS SECTION MC10 SHEET 7	
SCALE	AS SHOWN
PHASE	PSP
PROJECT / DRAWING No.	3002750-XS-1307
REVISION	C.1


R.L. 635.0
CUT
STRINGS
DESIGN
LEVELS
EXISTING
LEVELS
DESIGN
OFFSETS

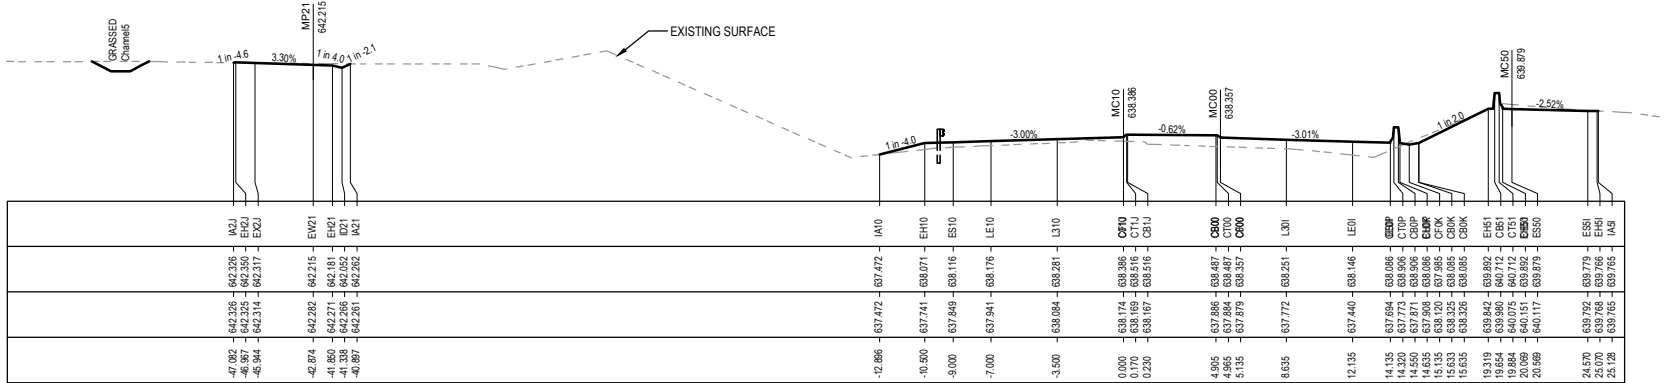


R.L. 634.0
CUT
STRINGS
DESIGN
LEVELS
EXISTING
LEVELS
DESIGN
OFFSETS

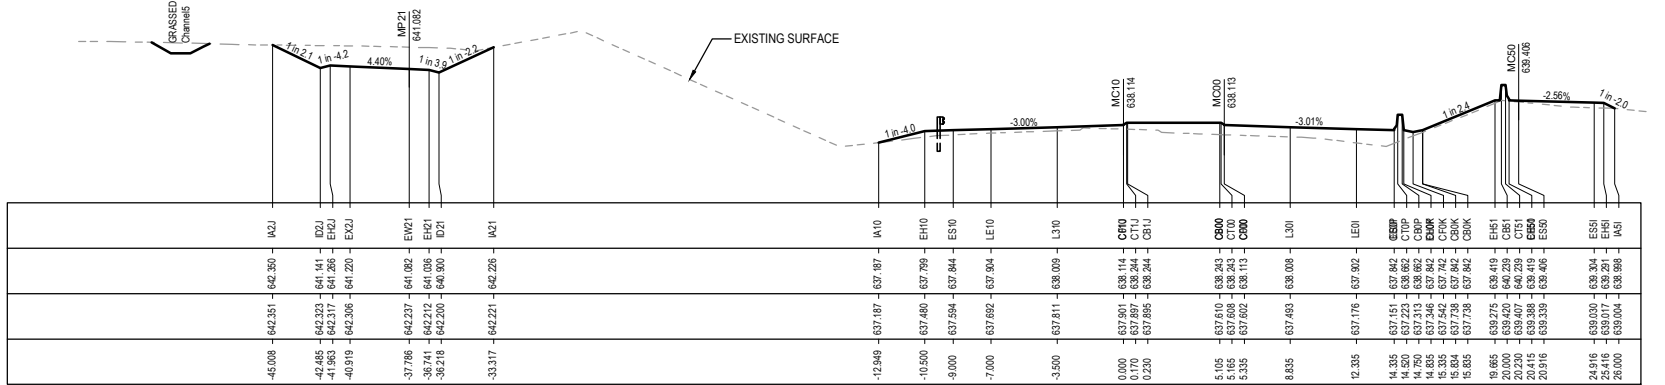

R.L. 634.0
CUT
STRINGS
DESIGN
LEVELS
EXISTING
LEVELS
DESIGN
OFFSETS

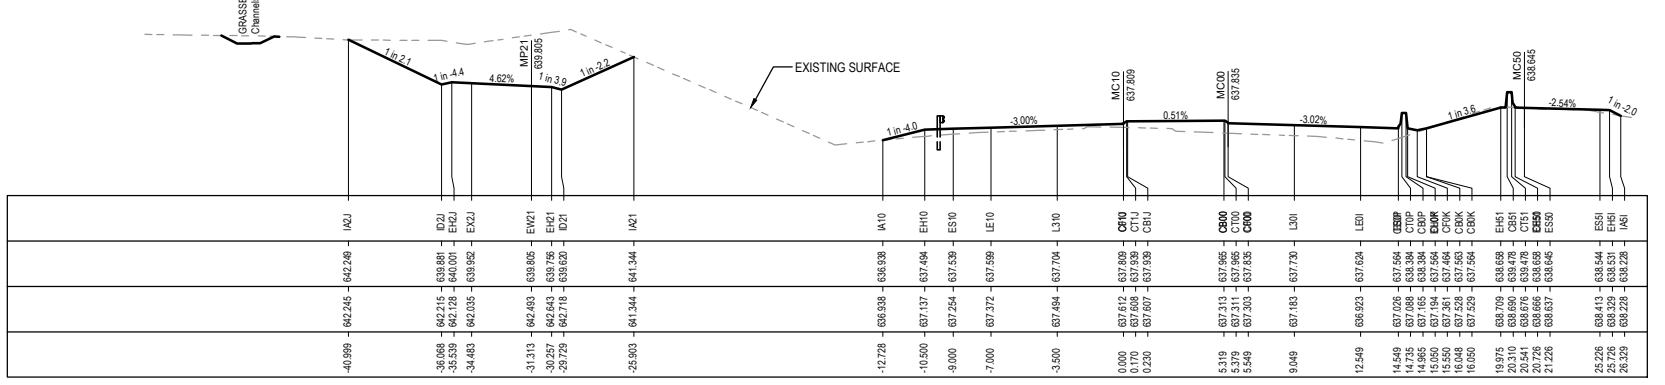

R.L. 634.0
CUT
STRINGS
DESIGN
LEVELS
EXISTING
LEVELS
DESIGN
OFFSETS

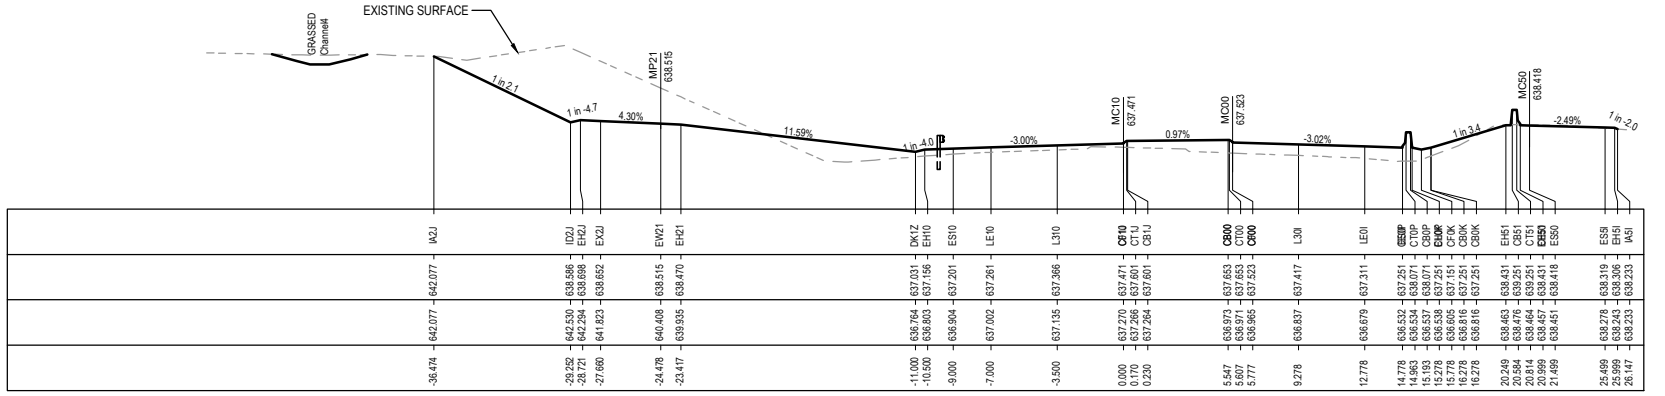

UNCONTROLLED COPY
Check Print
NOT FOR CONSTRUCTION

DR

150 mm ON ORIGINAL

A1

DRAWING FILE LOCATION / NAME
V:_Vault\Projects\3002750\CAD\DWG\06_XS_Cross_Sections\3002750-XS-1308.dwg

EXTERNAL REFERENCE FILES

REV

DATE

AMENDMENT / REVISION DESCRIPTION

WVR No.

APPROVAL

TITLE

NAME

DATE

TIME

27 May 2022


11:29:56

SCALES AT A1 SIZE DRAWING

SCALE 1:200

2 0 2 4 6 8 10 m

DESIGNER

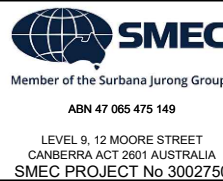

CHECK PRINT

DISCIPLINE

DISCIPLINE

DISCIPLINE

DISCIPLINE

DISCIPLINE

BACKDRAFTED/CORRECTED

CONFIRMED

PRELIM

FINAL

DATE

DATE

DATE

DATE

DATE

DATE

DATE

PROJECT TITLE

WILLIAM HOVELL DRIVE DUPLICATION

CROSS SECTION MC10
SHEET 8

SCALE

AS SHOWN

PHASE

PSP

PROJECT / DRAWING No.

3002750-XS-1308

REVISION

C.1

UNCONTROLLED COPY
Check Print
NOT FOR CONSTRUCTION

R.L. 635.0

CUT STRINGS

DESIGN LEVELS

EXISTING LEVELS

DESIGN OFFSETS

R.L. 635.0

CUT STRINGS

DESIGN LEVELS

EXISTING LEVELS

DESIGN OFFSETS

R.L. 635.0

CUT STRINGS

DESIGN LEVELS

EXISTING LEVELS

DESIGN OFFSETS

R.L. 635.0

CUT STRINGS

DESIGN LEVELS

EXISTING LEVELS


DESIGN OFFSETS

MC00 CH 600.000


MC00 CH 580.000

MC00 CH 560.000


MC00 CH 540.000

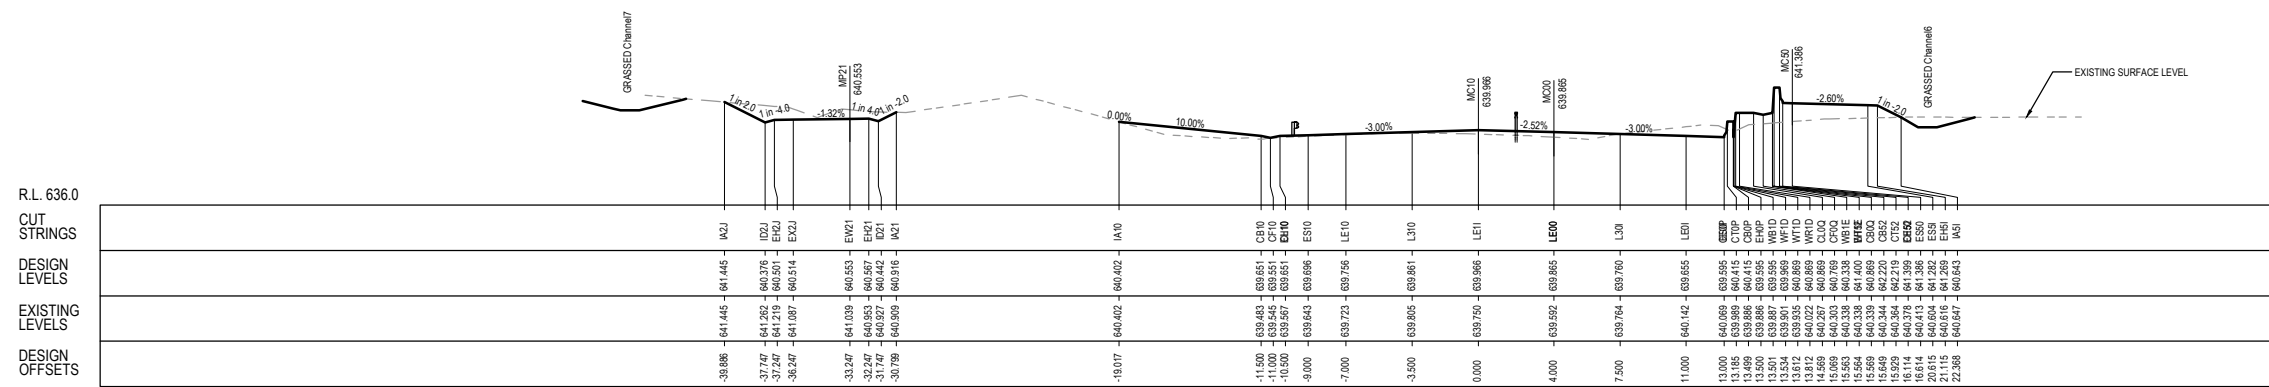


MC00 CH 740.000

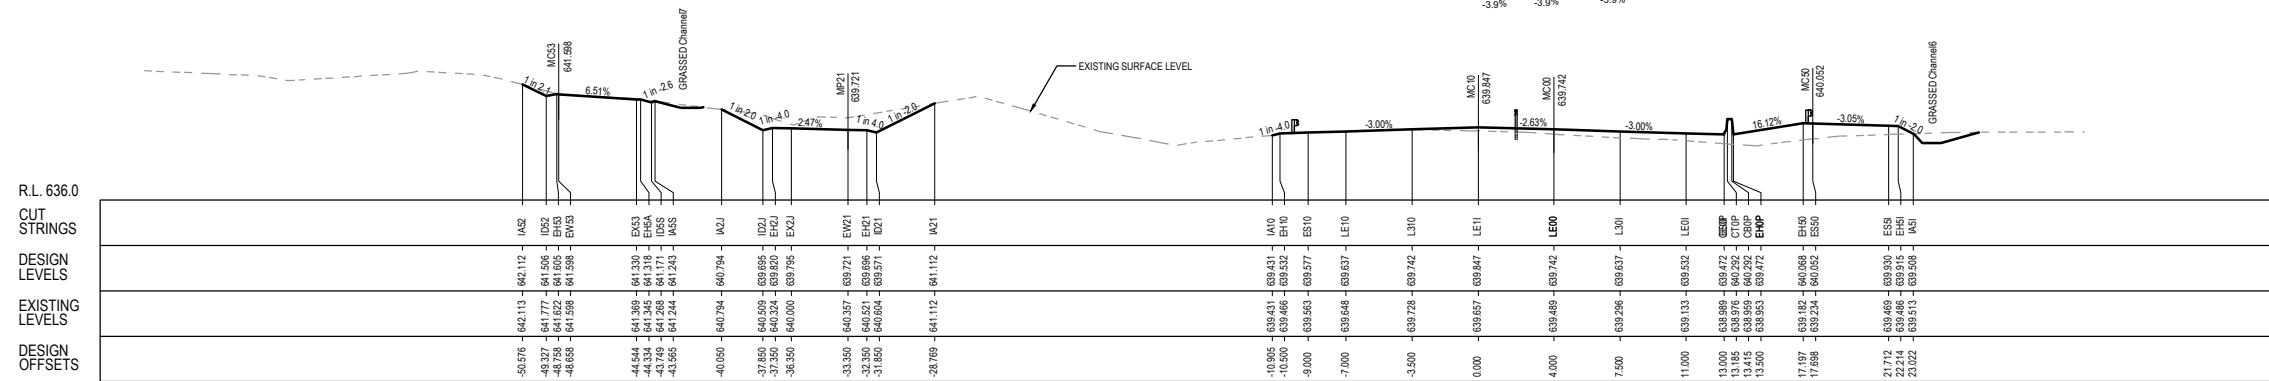


MC00 CH 720.000

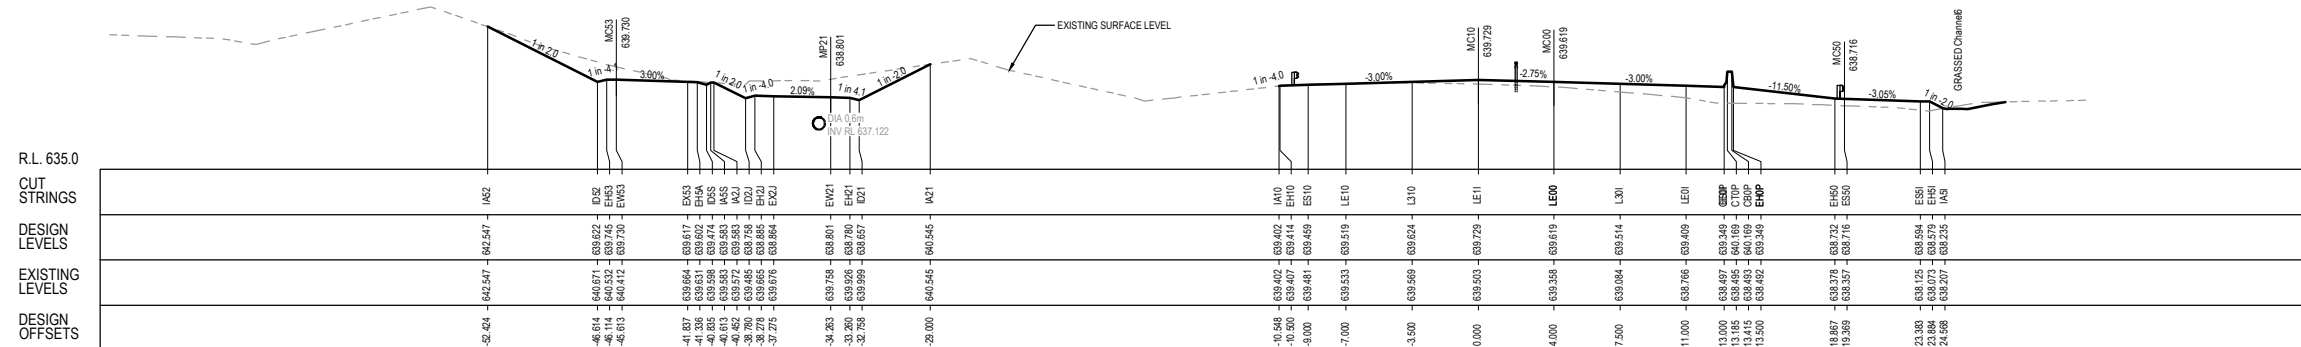


MC00 CH 700.000

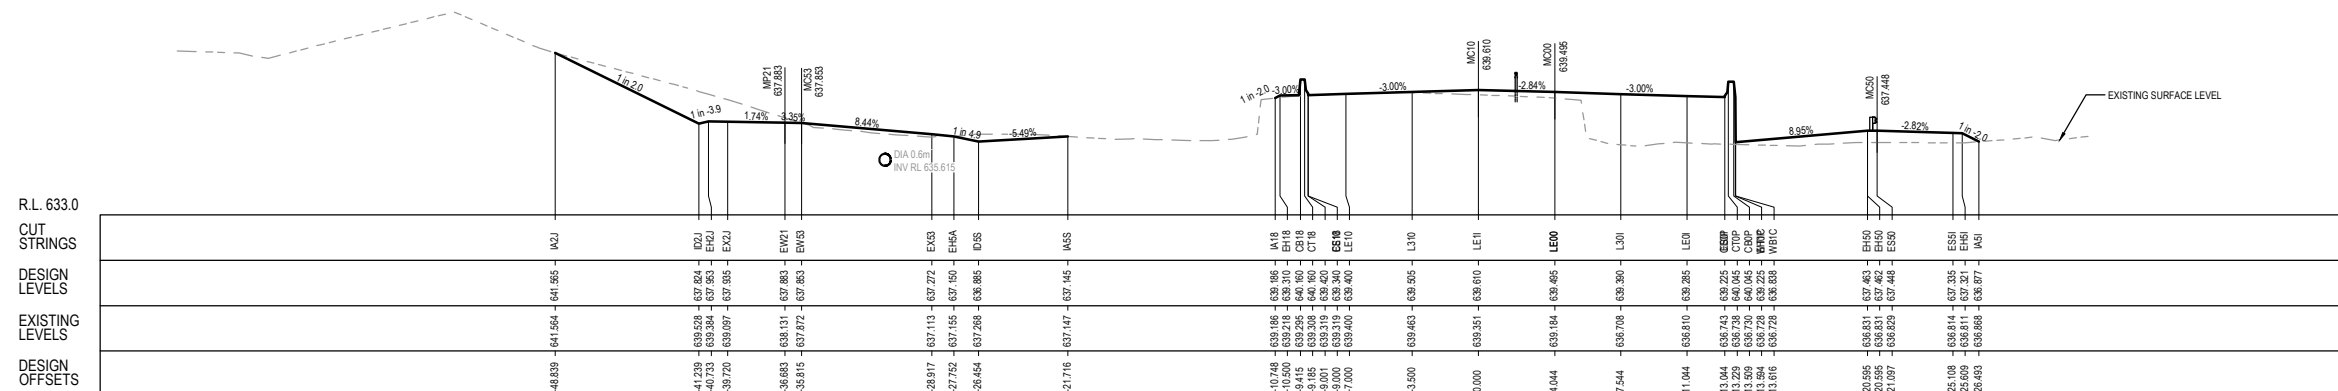


MC00 CH 680.000

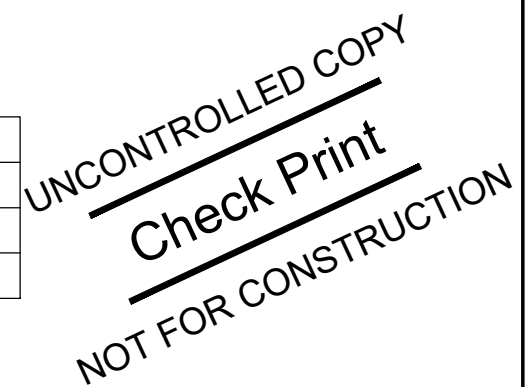


DRAWING FILE LOCATION / NAME V:_Vault\Projects\3002750\CAD\DWG\06_XS_Cross_Sections\3002750-XS-1310.dwg			PLOT DATE 27 May 2022		TIME 11:30:39		DR	
EXTERNAL REFERENCE FILES			REV		DATE		AMENDMENT / REVISION DESCRIPTION	
			A		19.06.2020		PRELIMINARY SKETCH PLAN	
			B		08.10.2020		PRELIMINARY SKETCH PLAN	
			C		13.11.2020		PRELIMINARY SKETCH PLAN SUBMISSION	
			D		27.05.2022		DETAILED DESIGN SKETCH PLAN WITH ALIGNMENT AND ELEVATIONS	
			WVR No.		APPROVAL		TITLE	
			0007		DK		DRAFTER <i>L. HESLOP</i>	
			0014		DK		DRAFTING CHECK <i>R. GOOSEN</i>	
			0015		DK		DESIGNER <i>B. LEJANO</i>	
			0		DK		DESIGN CHECK <i>T. MEADOWS</i>	
							PROJECT MANAGER <i>K. DECANHA</i>	
							PROJECT DIRECTOR <i>D. KEEP</i>	
							SCALES AT A1 SIZE DRAWING	
							DESIGNER Member of the Surbana Jurong Group ABN 47 065 475 149 LEVEL 9, 12 MOORE STREET CANBERRA ACT 2601 AUSTRALIA SMEC PROJECT No 3002750	
							CHECK PRINT PRELIM ☐ FINAL ☐ INITIAL DATE DISCIPLINE DISCIPLINE DISCIPLINE DISCIPLINE BACKCRAFTED/CORRECTED CONFIRMED	
							PROJECT TITLE WILLIAM HOVELL DRIVE DUPLICATION CROSS SECTION MC10 SHEET 10	
							SCALE AS SHOWN	
							PHASE PSP	
							PROJECT / DRAWING No. 3002750-XS-1310	
							REVISION C.1	

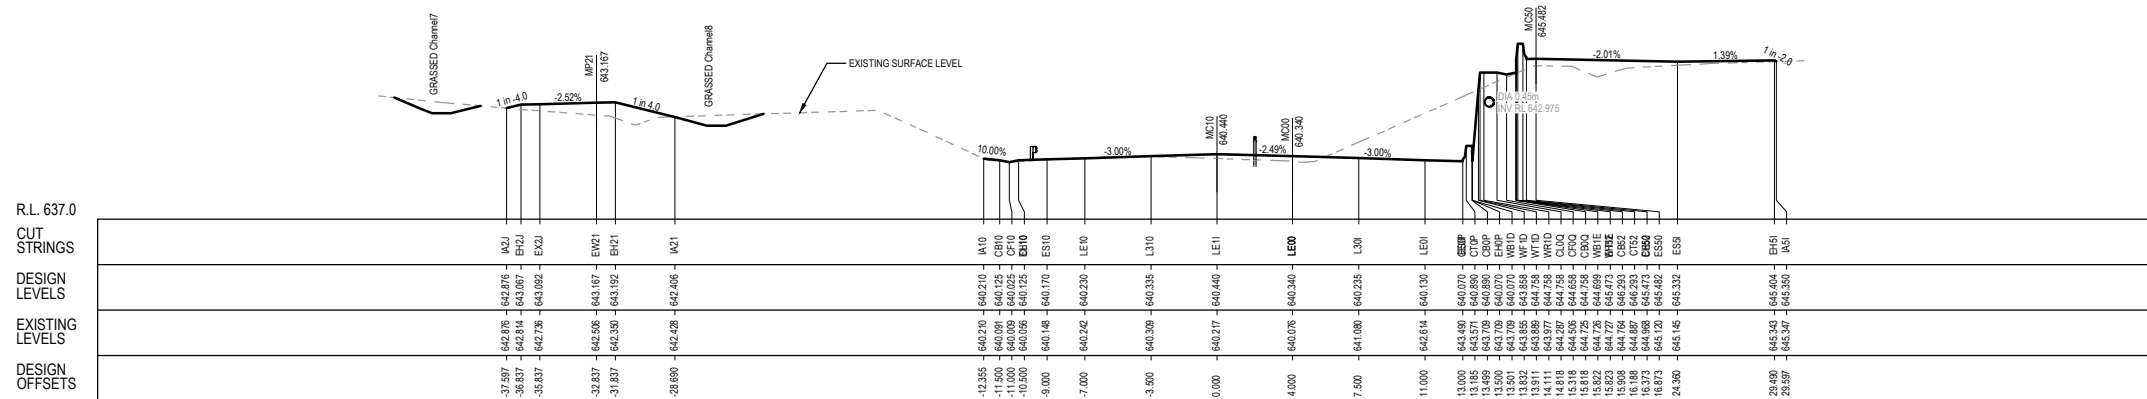


MC00 CH 820.000

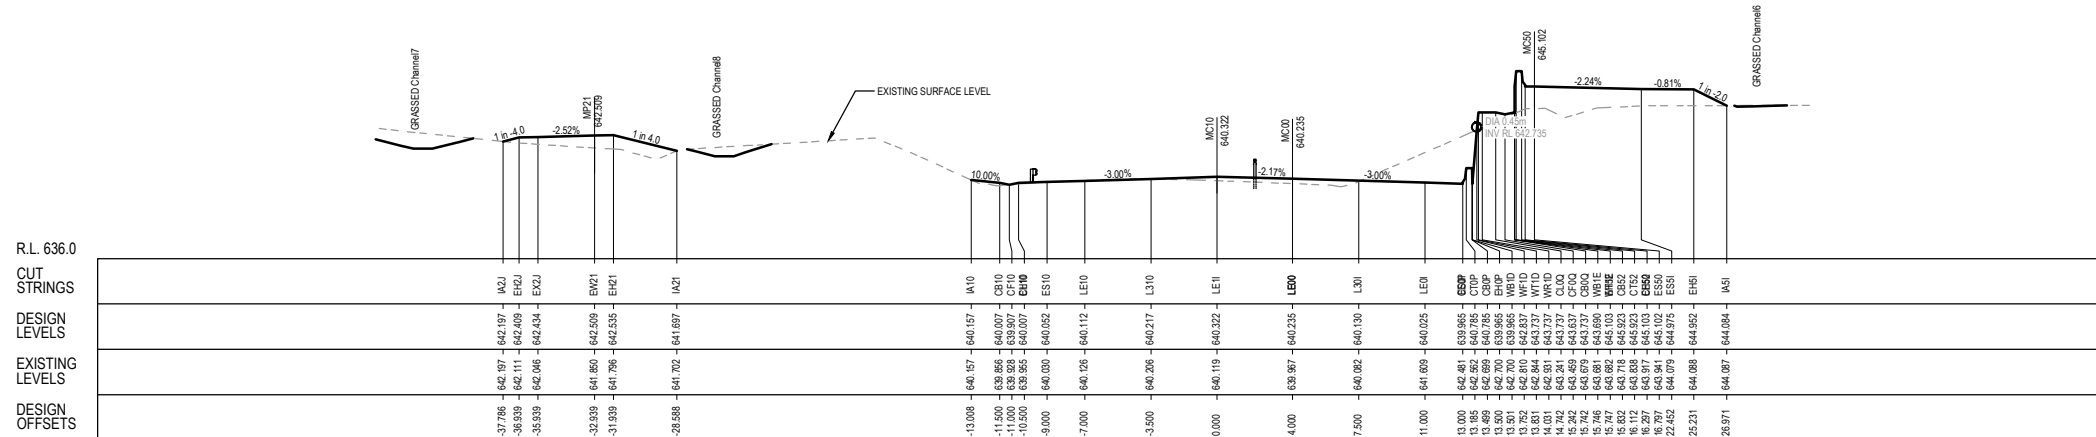

MC00 CH 800.000




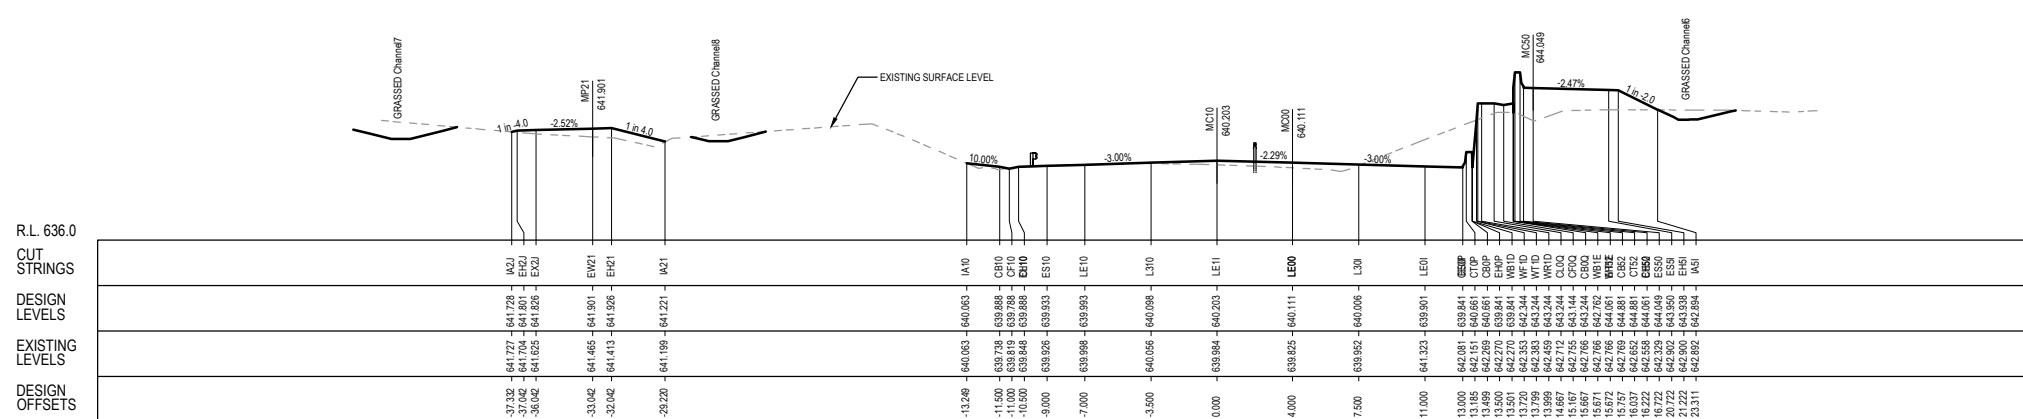


MC00 CH 780.000

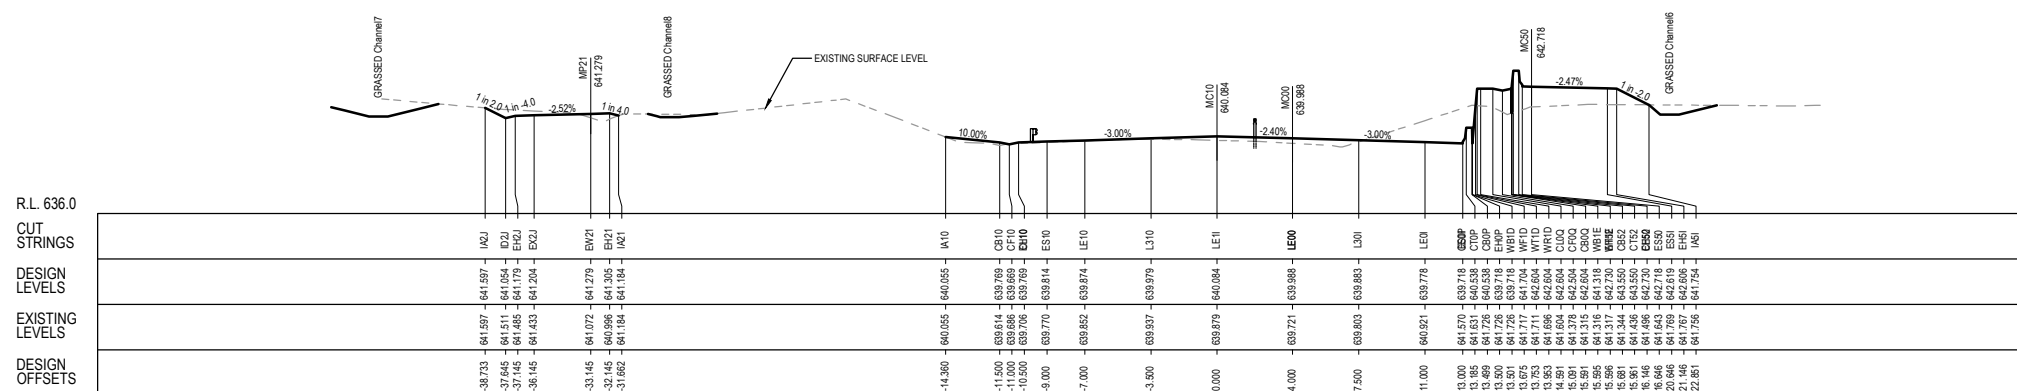

MC00 CH 760.000

[illegible]

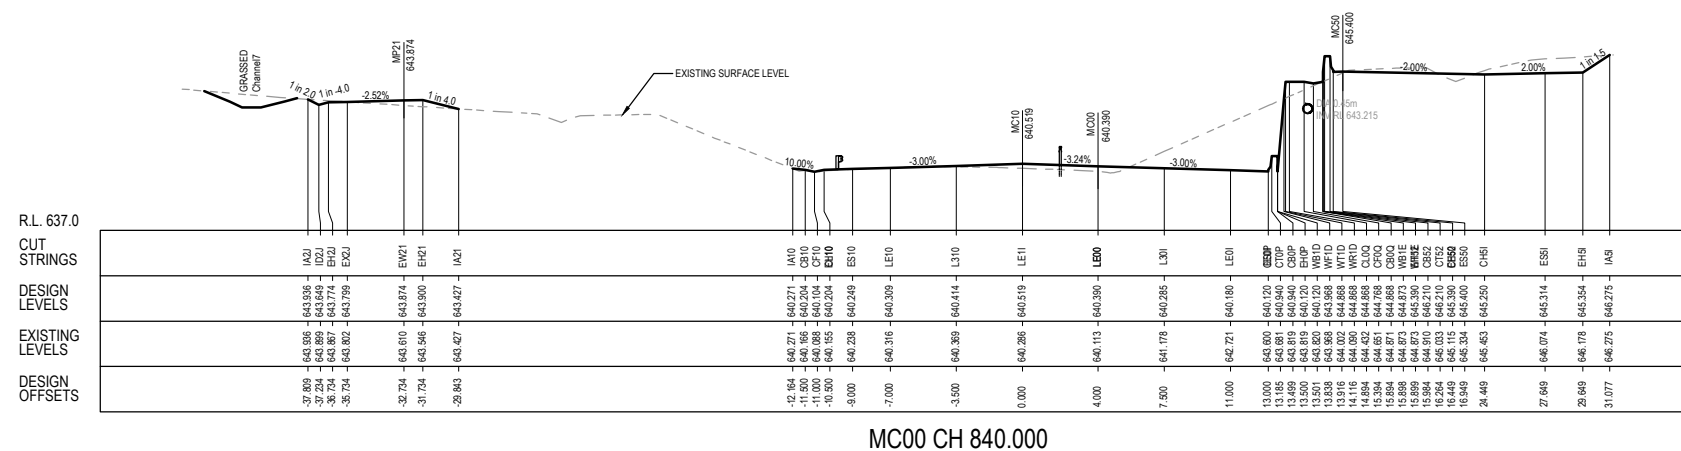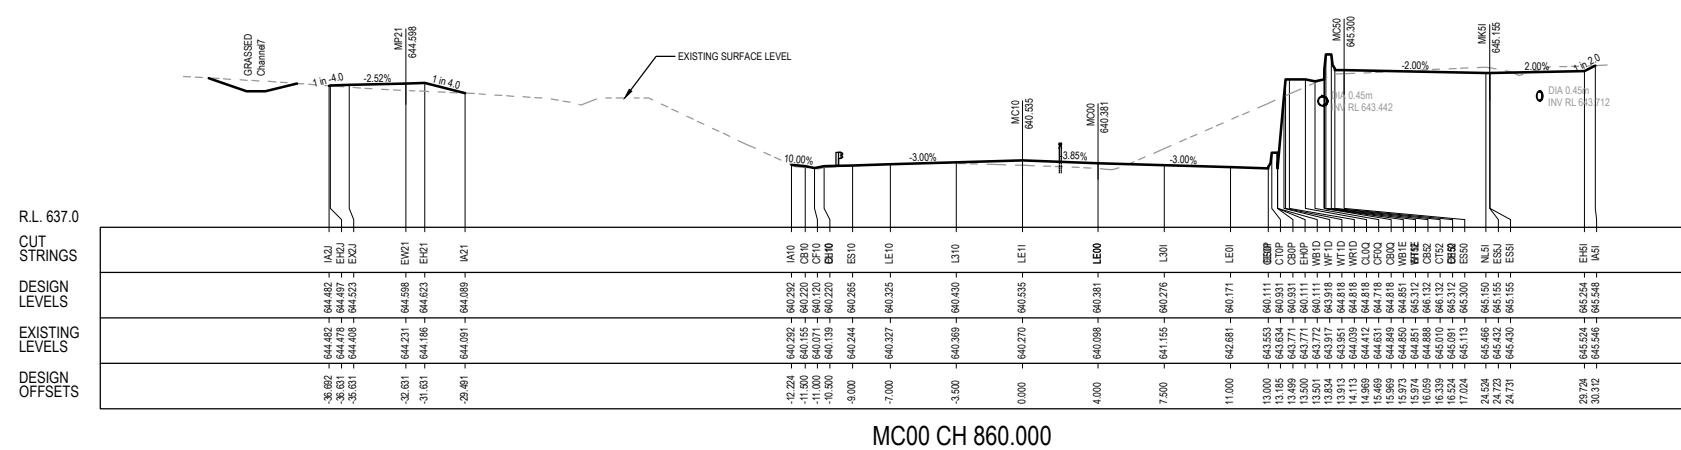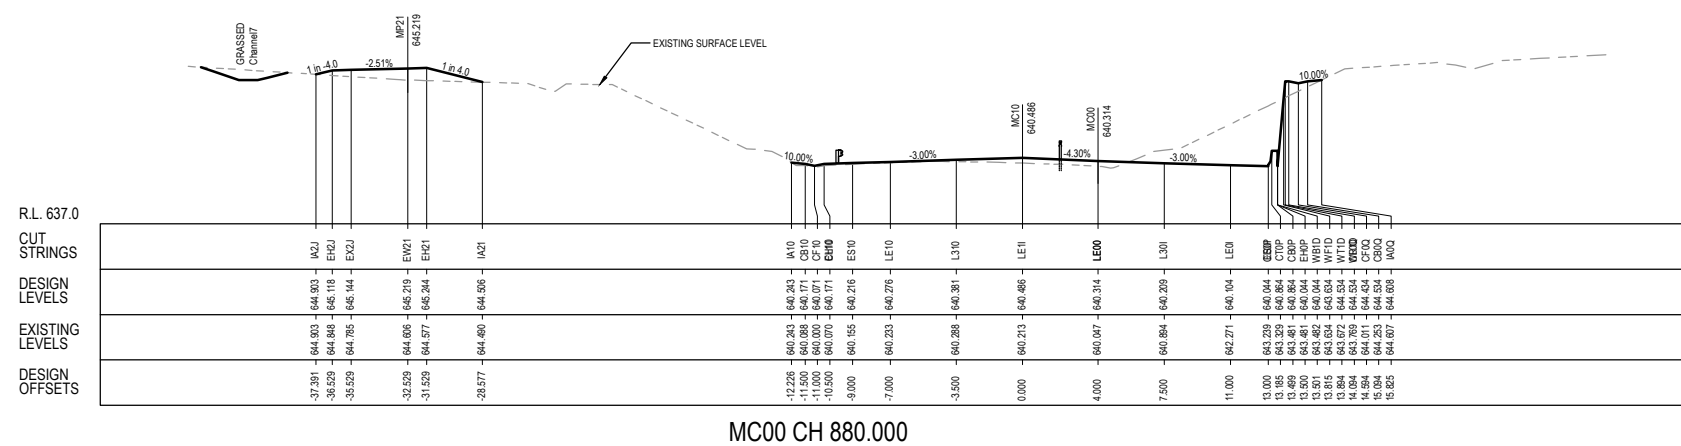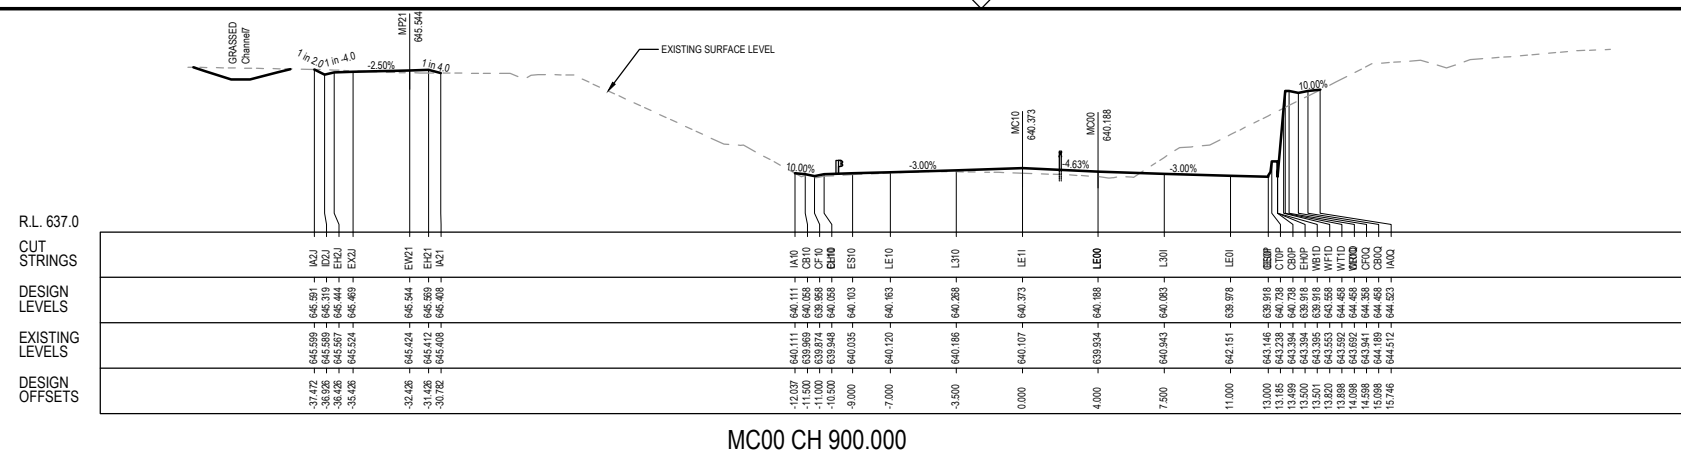

DRAWING FILE LOCATION / NAME V:_Vault\Projects\3002750\CAD\DWG\06_XS_Cross_Sections\3002750-XS-1312.dwg				PLOT DATE 27 May 2022		TIME 11:31:22		DR															
EXTERNAL REFERENCE FILES				REV		DATE		AMENDMENT / REVISION DESCRIPTION		WVR No.		APPROVAL		TITLE		NAME		DESIGNER		CHECK PRINT		PROJECT TITLE	
3002750_SMEC.dwg XS_MC10_12				A		19.06.2020		PRELIMINARY SKETCH PLAN		0007		DK		DRAFTER		L. HESLOP		 Member of the Surbana Jurong Group ABN 47 065 475 149 LEVEL 9, 12 MOORE STREET CANBERRA ACT 2601 AUSTRALIA SMEC PROJECT No 3002750		PRELIM ☐ FINAL ☐		WILLIAM HOVELL DRIVE DUPLICATION	
				B		08.10.2020		PRELIMINARY SKETCH PLAN		0014		DK		DRAFTING CHECK		R. GOOSEN				INITIAL DATE			
				C		13.11.2020		PRELIMINARY SKETCH PLAN REVISION 1		0015		DK		DESIGNER		B. LEJANO				DISCIPLINE			
				D		27.05.2022		DETAILED DESIGN (AS PATH ALIGNMENT) CHECKS		0		DK		DESIGN CHECK		T. MEADOWS				DISCIPLINE			
														PROJECT MANAGER		K. DECANHA				DISCIPLINE			
														PROJECT DIRECTOR		D. KEEP				DISCIPLINE			
SCALE 1:200																				BACKDRAFTED/CORRECTED		SCALE	
																				CONFIRMED		PHASE	
																						PROJECT / DRAWING No.	
																						3002750-XS-1312	
																						REVISION	
																						C.1	

150 mm ON ORIGINAL

A1

DRAWING FILE LOCATION / NAME
V:_Vault\Projects\3002750\CAD\DWG\06_XS_Cross_Sections\3002750-XS-1313.dwg

EXTERNAL REFERENCE FILES	REV	DATE	AMENDMENT / REVISION DESCRIPTION
	A	19.06.2020	PRELIMINARY SKETCH PLAN
	B	08.10.2020	PRELIMINARY SKETCH PLAN
	C	13.11.2020	PRELIMINARY SKETCH PLAN
	D	27.05.2022	DETAILS DESIGN, SHARPENED PATH ALIGNMENT CHANGES


REVISION
IN PROGRESS

PLOT DATE
27 May 2022


TIME
11:31:44

WVR No.	APPROVAL	TITLE	NAME
0007	DK	DRAFTER	L. HESLOP
0014	DK	DRAFTING CHECK	R. GOOSEN
0015	DK	DESIGNER	B. LEJANO
0	DK	DESIGN CHECK	T. MEADOWS
		PROJECT MANAGER	K. DECANHA
		PROJECT DIRECTOR	D. KEEP

SCALES AT A1 SIZE DRAWING

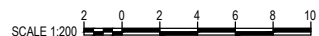

DESIGNER

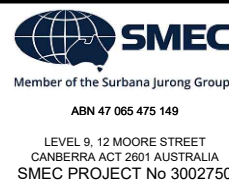


CHECK PRINT		PRELIM	FINAL
DISCIPLINE		INITIAL	DATE
DISCIPLINE			
DISCIPLINE			
DISCIPLINE			
DISCIPLINE			
BACKDRAFTED/CORRECTED			
CONFIRMED			

PROJECT TITLE		WILLIAM HOVELL DRIVE DUPLICATION	
CROSS SECTION MC10 SHEET 13			
SCALE	PHASE	PROJECT / DRAWING No.	REVISION
AS SHOWN	PSP	3002750-XS-1313	C.1


UNCONTROLLED COPY
Check Print
NOT FOR CONSTRUCTION

R.L. 636.0
CUT
STRINGS
DESIGN
LEVELS
EXISTING
LEVELS
DESIGN
OFFSETS

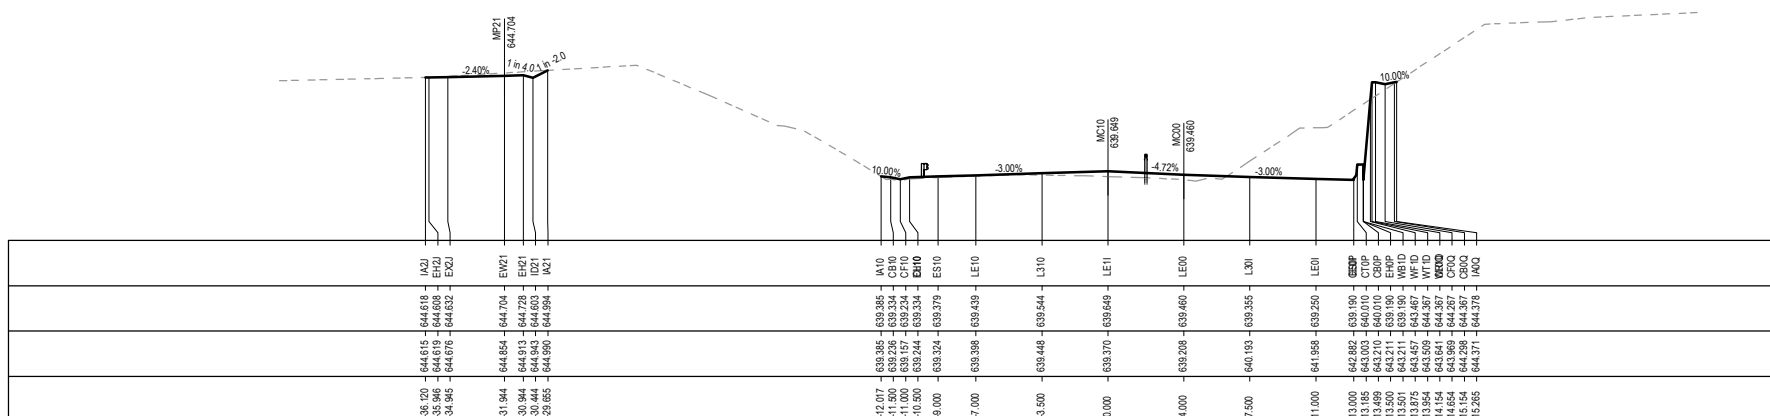


MC00 CH 960.000

R.L. 636.0
CUT
STRINGS
DESIGN
LEVELS
EXISTING
LEVELS
DESIGN
OFFSETS

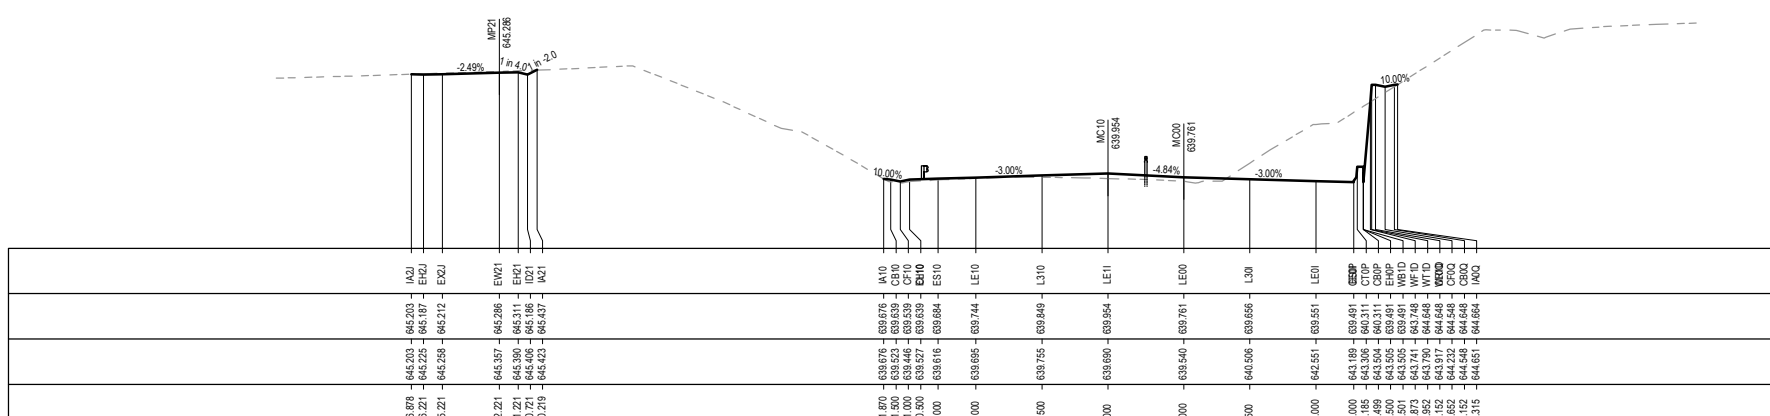

MC00 CH 940.000

R.L. 636.0
CUT
STRINGS
DESIGN
LEVELS
EXISTING
LEVELS
DESIGN
OFFSETS

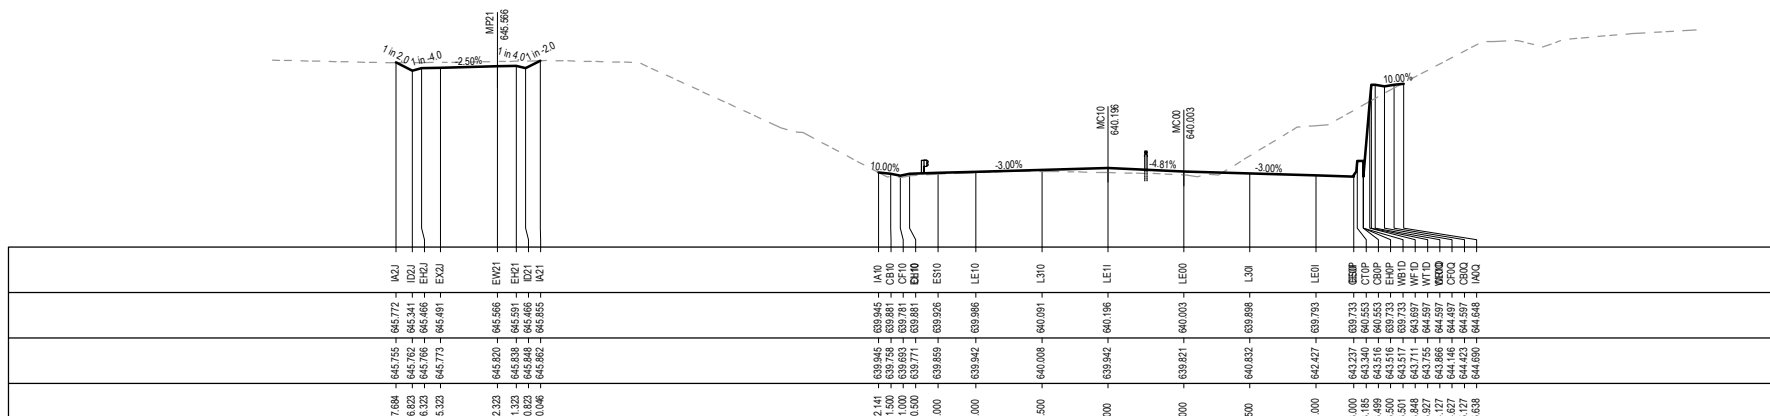

MC00 CH 920.000

150 mm ON ORIGINAL

A1

DRAWING FILE LOCATION / NAME V:_Vault\Projects\3002750\CAD\DWG\06_XS_Cross_Sections\3002750-XS-1314.dwg	
EXTERNAL REFERENCE FILES	


REV	DATE	AMENDMENT / REVISION DESCRIPTION
A	19.06.2020	PRELIMINARY SKETCH PLAN
B	08.10.2020	PRELIMINARY SKETCH PLAN
C	13.11.2020	PRELIMINARY SKETCH PLAN
D	27.05.2022	DETAIL DESIGN SHALLOWS PATH ALIGNMENT CHANGES

REVISION
IN PROGRESS

WVR No.
0007
0014
0015
0

APPROVAL	TITLE	NAME
DK	DRAFTER	L. HESLOP
DK	DRAFTING CHECK	R. GOOSEN
DK	DESIGNER	B. LEJANO
DK	DESIGN CHECK	T. MEADOWS
	PROJECT MANAGER	K. DECANHA
	PROJECT DIRECTOR	D. KEEP

PLOT DATE	TIME
27 May 2022	11:32:06

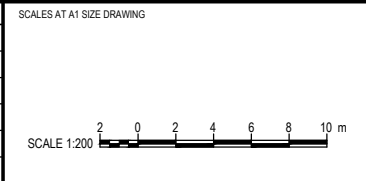

DESIGNER

SMEC

Member of the Surbana Jurong Group

ABN 47 065 475 149

LEVEL 9, 12 MOORE STREET
CANBERRA ACT 2601 AUSTRALIA
SMEC PROJECT No 3002750

CHECK PRINT

PRELIM ☐ FINAL ☐

INITIAL DATE

DISCIPLINE	
DISCIPLINE	
DISCIPLINE	
DISCIPLINE	
DISCIPLINE	
BACKDRAFTED/CORRECTED	
CONFIRMED	


PROJECT TITLE

WILLIAM HOVELL DRIVE DUPLICATION


CROSS SECTION MC10
SHEET 14

SCALE	PHASE	PROJECT / DRAWING No.	REVISION
AS SHOWN	PSP	3002750-XS-1314	C.1


R.L. 634.0
CUT
STRINGS
DESIGN
LEVELS
EXISTING
LEVELS
DESIGN
OFFSETS

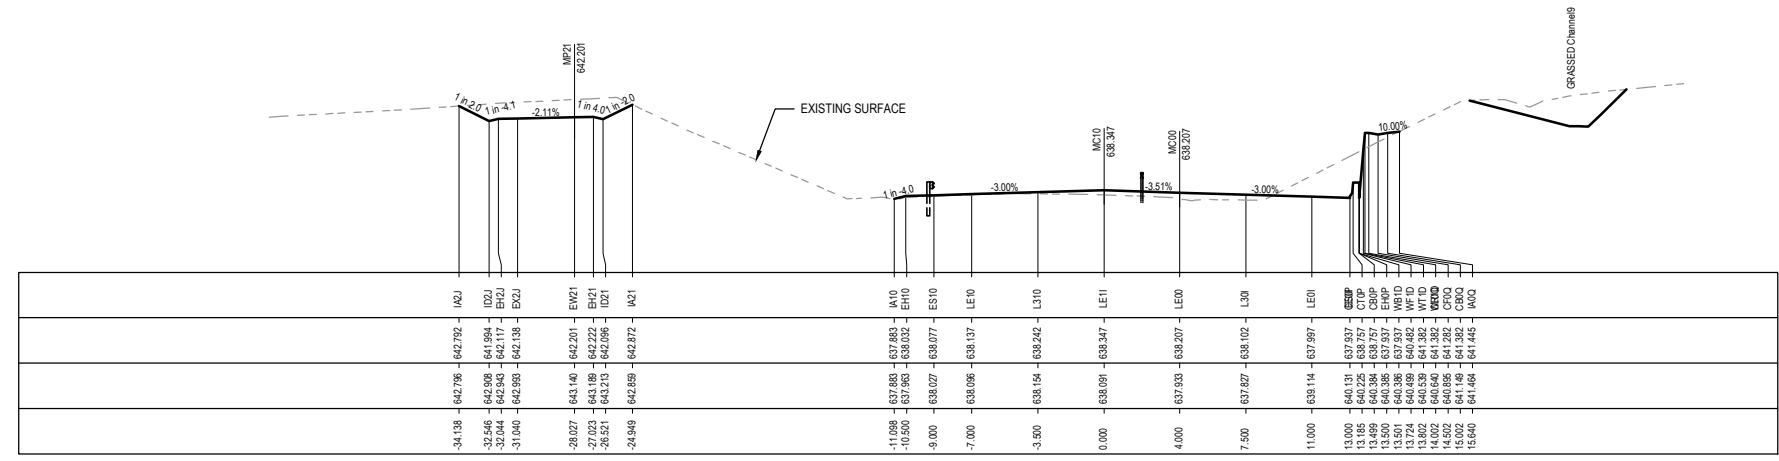

R.L. 635.0
CUT
STRINGS
DESIGN
LEVELS
EXISTING
LEVELS
DESIGN
OFFSETS

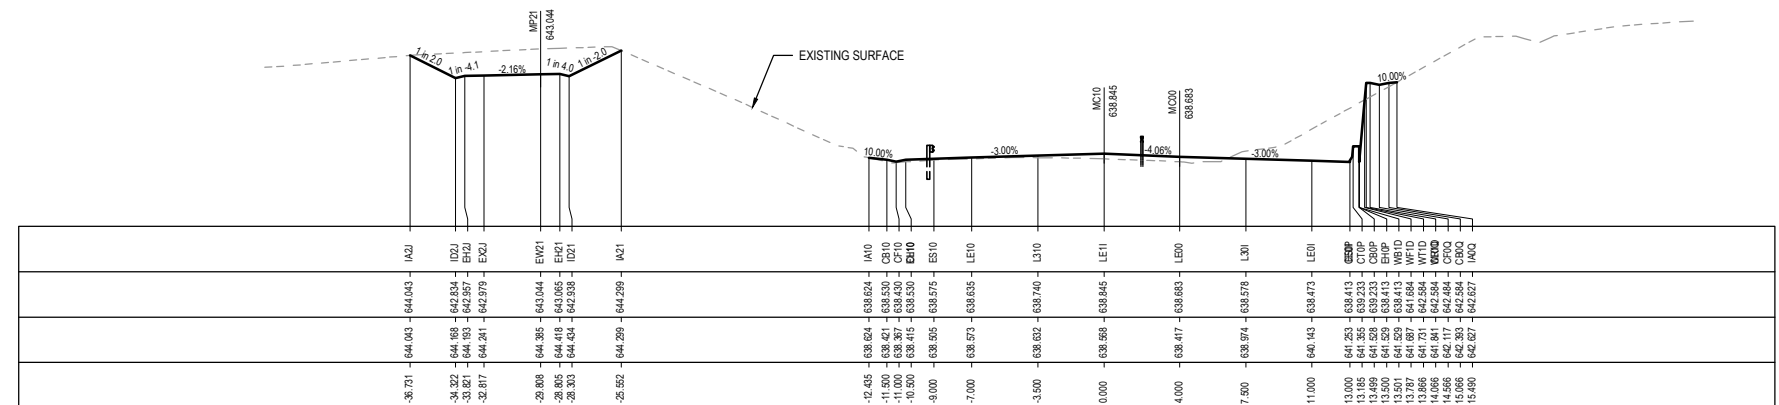

R.L. 635.0
CUT
STRINGS
DESIGN
LEVELS
EXISTING
LEVELS
DESIGN
OFFSETS

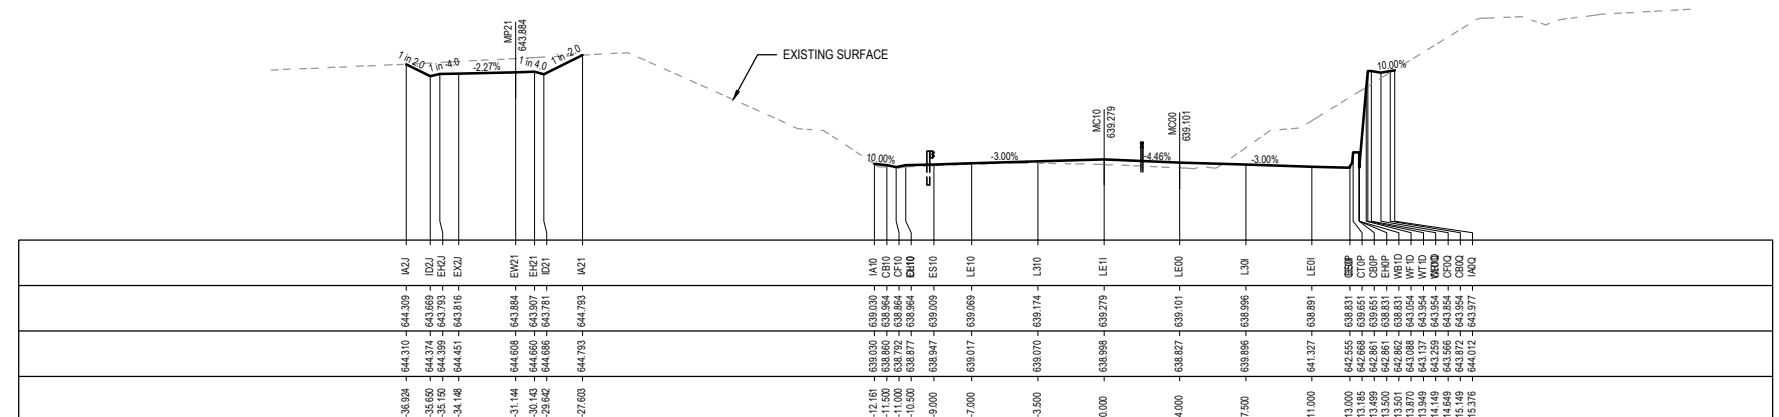

UNCONTROLLED COPY
Check Print
NOT FOR CONSTRUCTION

DR

150 mm ON ORIGINAL

A1

DRAWING FILE LOCATION / NAME
V:_Vault\Projects\3002750\CAD\DWG\06_XS_Cross_Sections\3002750-XS-1316.dwg

EXTERNAL REFERENCE FILES

REV	DATE	AMENDMENT / REVISION DESCRIPTION
A	19.06.2020	PRELIMINARY SKETCH PLAN
B	08.10.2020	PRELIMINARY SKETCH PLAN
C	13.11.2020	PRELIMINARY SKETCH PLAN
D	27.05.2022	DETAILED DESIGN SKETCH PLAN

REVISION
IN PROGRESS

WVR No.	APPROVAL	TITLE	NAME
0007	DK	DRAFTER	L. HESLOP
0014	DK	DRAFTING CHECK	R. GOOSEN
0015	DK	DESIGNER	B. LEJANO
0	DK	DESIGN CHECK	T. MEADOWS
		PROJECT MANAGER	K. DECANHA
		PROJECT DIRECTOR	D. KEEP

PLOT DATE
27 May 2022

TIME
11:32:50

SCALES AT A1 SIZE DRAWING

SCALE 1:200

DESIGNER

SMEC
Member of the Surbana Jurong Group
ABN 47 065 475 149
LEVEL 9, 12 MOORE STREET
CANBERRA ACT 2601 AUSTRALIA
SMEC PROJECT No 3002750

CHECK PRINT

DISCIPLINE	PRELIM	FINAL
	INITIAL	DATE
BACKDRAFTED/CORRECTED		
CONFIRMED		


PROJECT TITLE
WILLIAM HOVELL DRIVE DUPLICATION

CROSS SECTION MC10
SHEET 16


SCALE	PHASE	PROJECT / DRAWING No.	REVISION
AS SHOWN	PSP	3002750-XS-1316	C.1

UNCONTROLLED COPY
Check Print
NOT FOR CONSTRUCTION


RL 628.0
CUT
STRINGS
DESIGN
LEVELS
EXISTING
LEVELS
DESIGN
OFFSETS

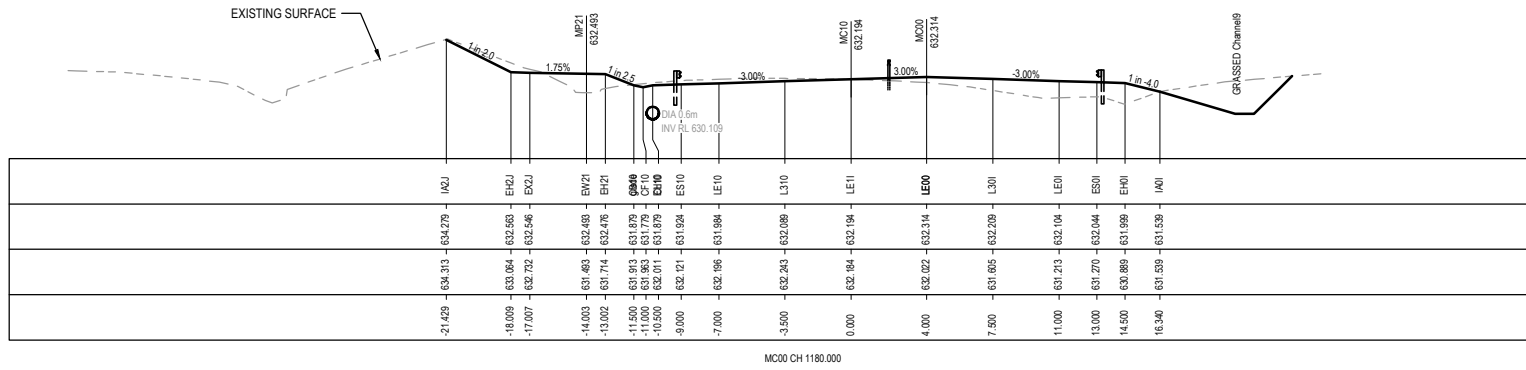


RL 628.0
CUT
STRINGS
DESIGN
LEVELS
EXISTING
LEVELS
DESIGN
OFFSETS

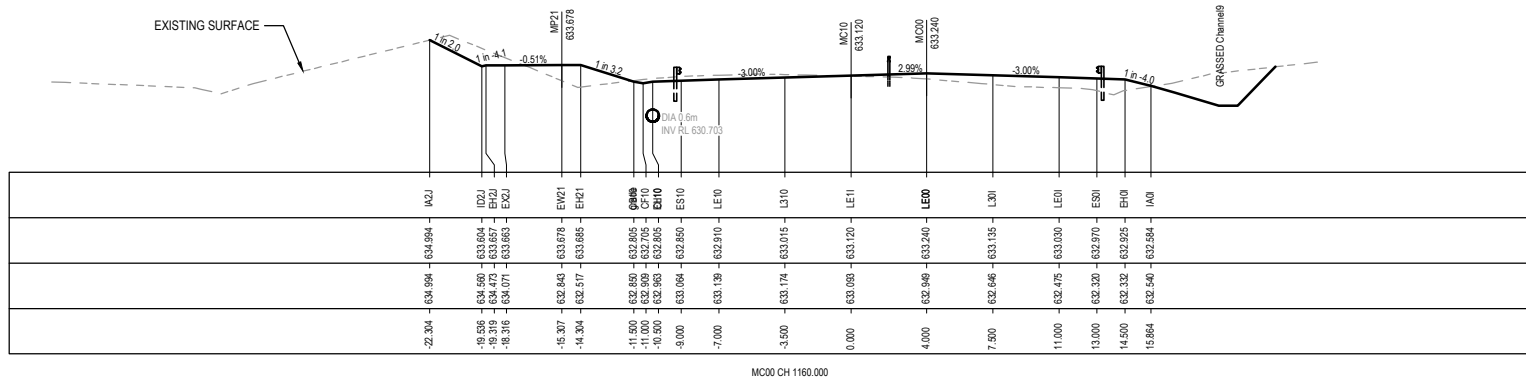

RL 629.0
CUT
STRINGS
DESIGN
LEVELS
EXISTING
LEVELS
DESIGN
OFFSETS

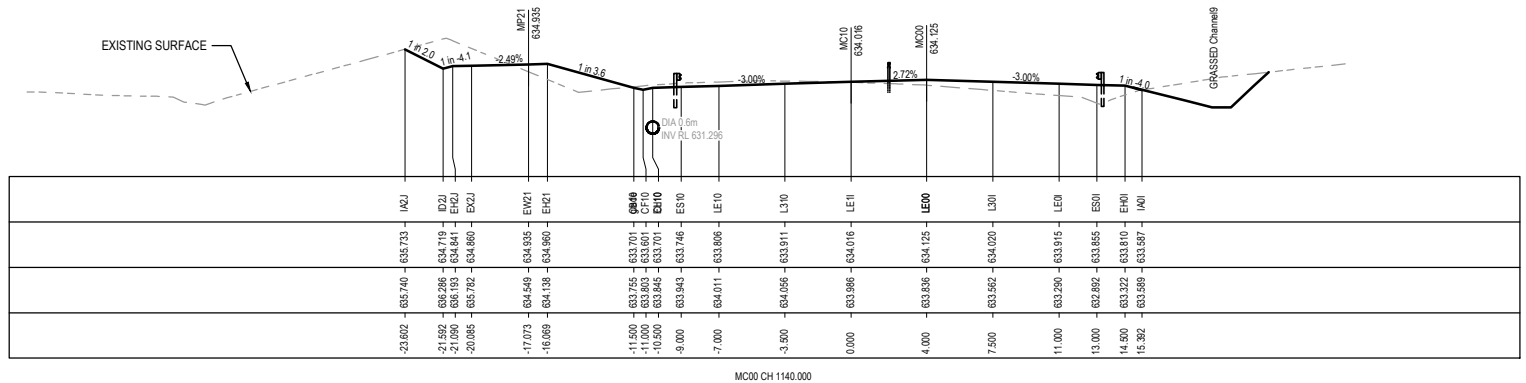

RL 630.0
CUT
STRINGS
DESIGN
LEVELS
EXISTING
LEVELS
DESIGN
OFFSETS




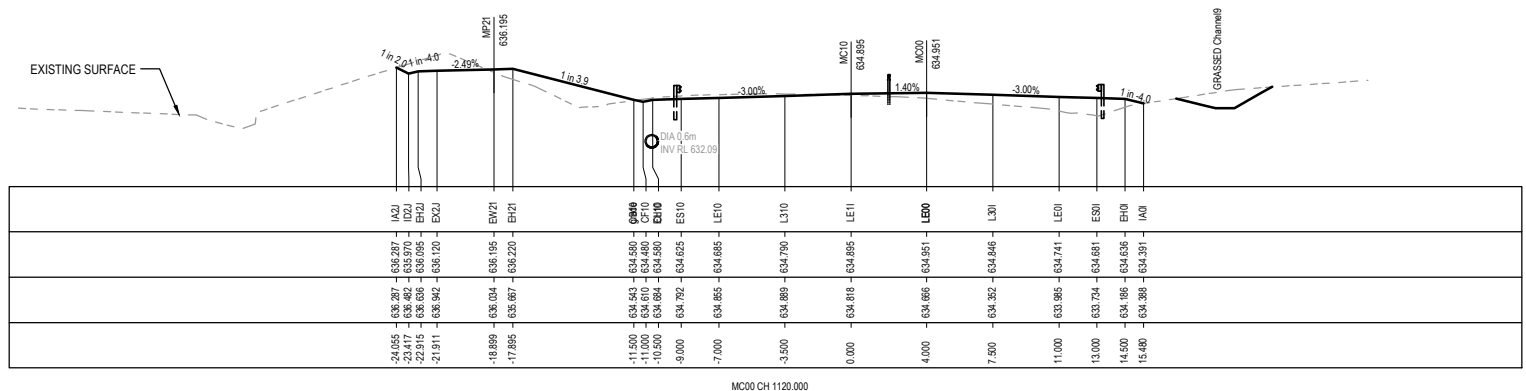


150 mm ON ORIGINAL

A1

3002750_SMEC.dwg
V:_Vault\Projects\3002750\CAD\DWG\06_XS_Cross_Sections\3002750-XS-1317.dwg

DRAWING FILE LOCATION / NAME				PLOT DATE		TIME	
V:_Vault\Projects\3002750\CAD\DWG\06_XS_Cross_Sections\3002750-XS-1317.dwg				27 May 2022		11:33:11	
EXTERNAL REFERENCE FILES				WVR No.	APPROVAL	TITLE	NAME
	REV	DATE	AMENDMENT / REVISION DESCRIPTION	0007	DK	DRAFTER	L. HESLOP
	B	19.06.2020	PRELIMINARY SKETCH PLAN	0014	DK	DRAFTING CHECK	R. GOOSEN
	C	08.10.2020	PRELIMINARY SKETCH PLAN	0015	DK	DESIGNER	B. LEJANO
	D	13.11.2020	PRELIMINARY SKETCH PLAN			DESIGN CHECK	T. MEADOWS
		27.05.2022	DETAILED DESIGN SKETCH PLAN	0	DK	PROJECT MANAGER	K. DECANHA
						PROJECT DIRECTOR	D. KEEP

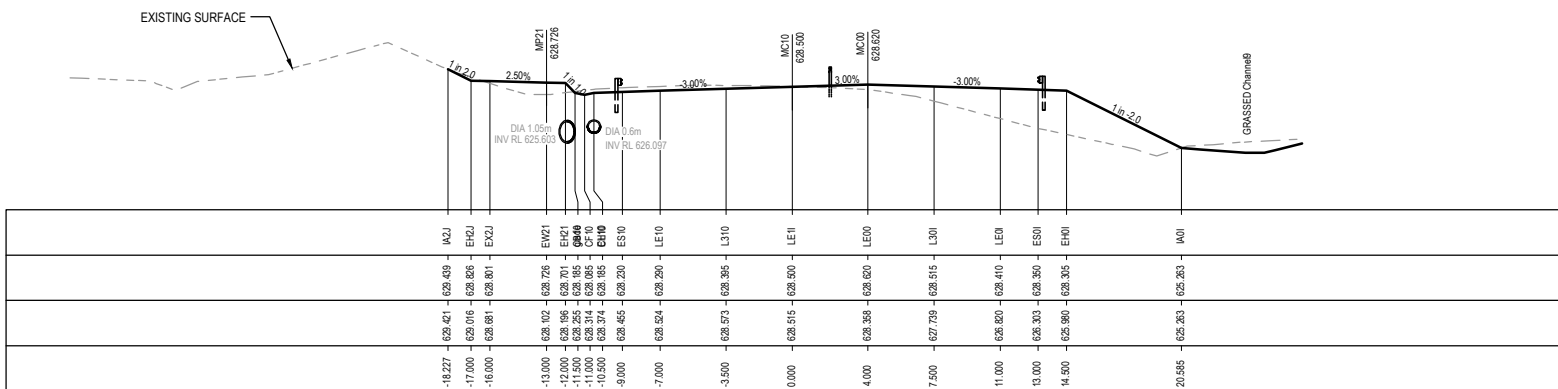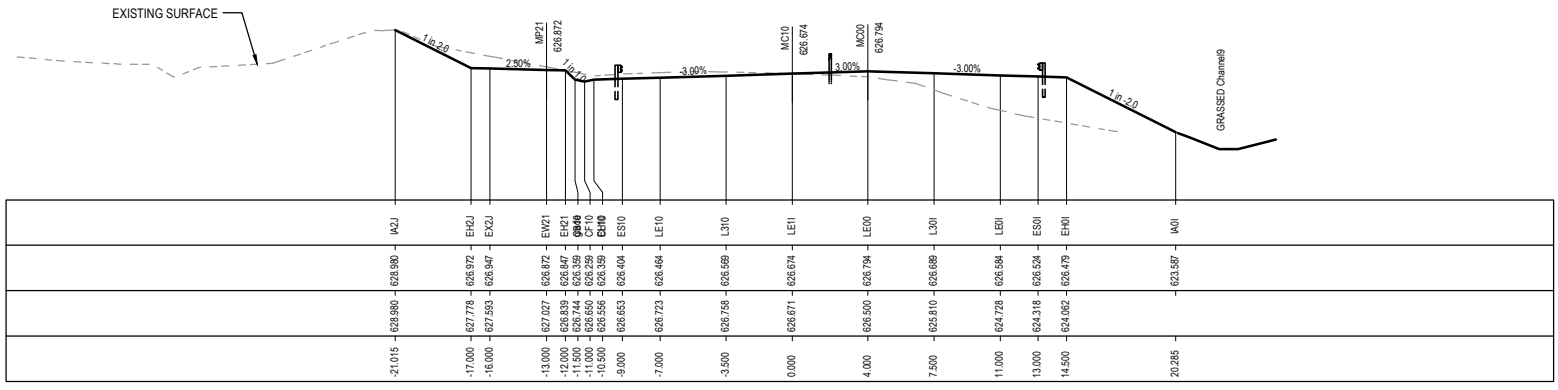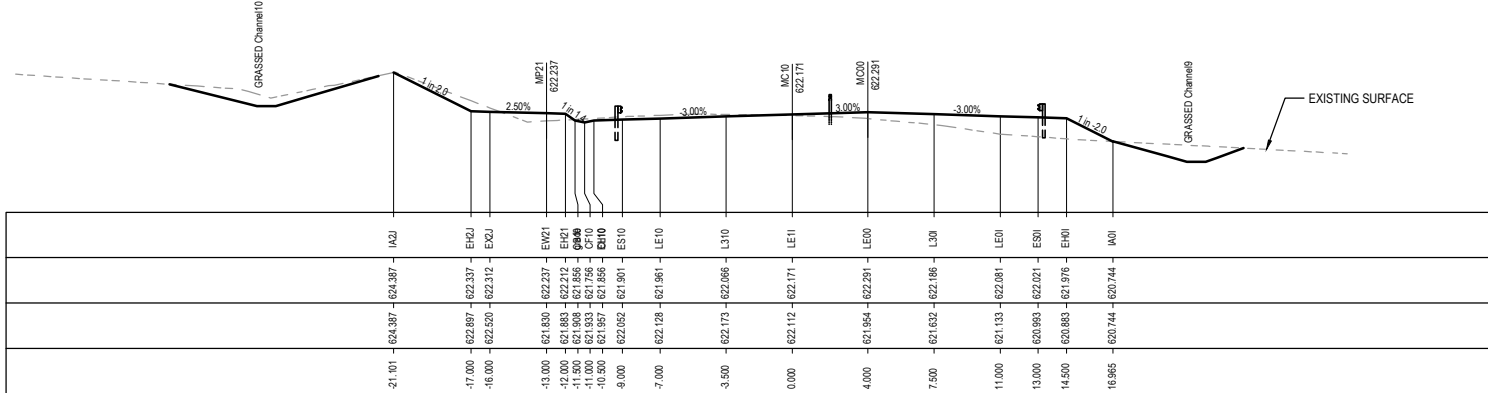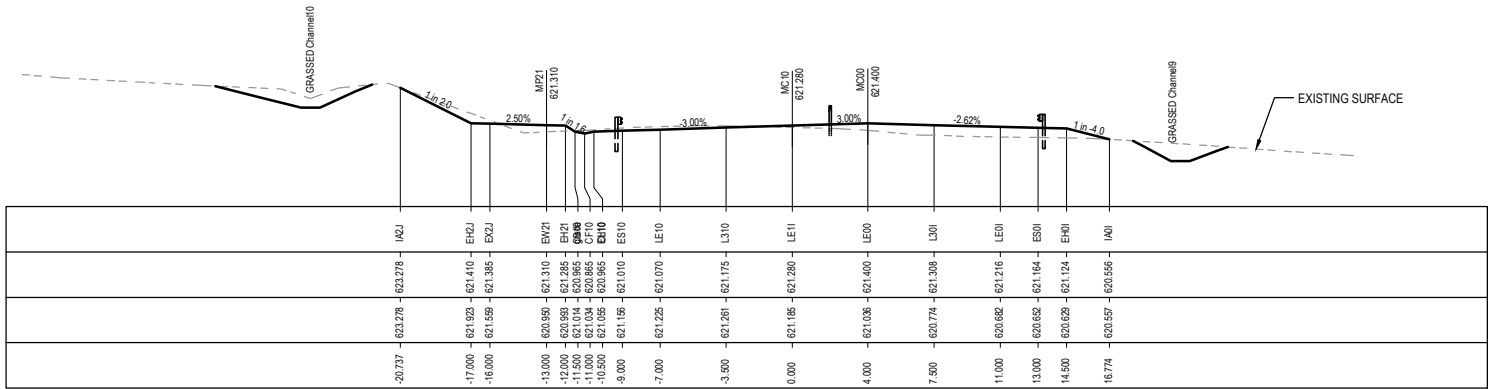

UNCONTROLLED COPY
Check Print
NOT FOR CONSTRUCTION

DR

DESIGNER

SMEC

Member of the Surlana Jurong Group

ABN 47 065 475 149

LEVEL 9, 12 MOORE STREET
CANBERRA ACT 2601 AUSTRALIA
SMEC PROJECT No 3002750

CHECK PRINT		PRELIM	FINAL
		INITIAL	DATE
DISCIPLINE			
DISCIPLINE			
DISCIPLINE			
DISCIPLINE			
BACKDRAFTED/CORRECTED			
CONFIRMED			

PROJECT TITLE		WILLIAM HOVELL DRIVE DUPLICATION	
		CROSS SECTION MC10 SHEET 17	
SCALE	PHASE	PROJECT / DRAWING No.	REVISION
AS SHOWN	PSP	3002750-XS-1317	C.1


150 mm ON ORIGINAL

A1

DRAWING FILE LOCATION / NAME			
V:_Vault\Projects\3002750\CAD\DWG\06_XS_Cross_Sections\3002750-XS-1318.dwg			
EXTERNAL REFERENCE FILES			
	REV	DATE	AMENDMENT / REVISION DESCRIPTION
	A	19.06.2020	PRELIMINARY SKETCH PLAN
	B	08.10.2020	PRELIMINARY SKETCH PLAN
	C	13.11.2020	PRELIMINARY SKETCH PLAN SUBMISSION
	D	27.05.2022	DETAILED DESIGN SKETCH PLAN ALIGNMENT CHANGES

REVISION
IN PROGRESS

PLOT DATE		TIME	
27 May 2022		11:33:33	
WVR No.	APPROVAL	TITLE	NAME
0007	DK	DRAFTER	L. HESLOP
0014	DK	DRAFTING CHECK	R. GOOSEN
0015	DK	DESIGNER	B. LEJANO
0	DK	DESIGN CHECK	T. MEADOWS
		PROJECT MANAGER	K. DECANHA
		PROJECT DIRECTOR	D. KEEP

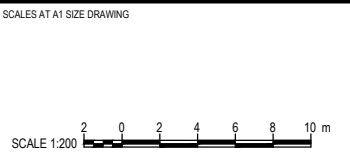

DESIGNER

SMEC


Member of the Surbana Jurong Group

ABN 47 065 475 149


LEVEL 9, 12 MOORE STREET
CANBERRA ACT 2601 AUSTRALIA
SMEC PROJECT No 3002750

CHECK PRINT		PRELIM	FINAL
		INITIAL	DATE
DISCIPLINE			
DISCIPLINE			
DISCIPLINE			
DISCIPLINE			
BACKDRAFTED/CORRECTED			
CONFIRMED			


PROJECT TITLE		WILLIAM HOVELL DRIVE DUPLICATION	
		CROSS SECTION MC10 SHEET 18	
SCALE	PHASE	PROJECT / DRAWING No.	REVISION
AS SHOWN	PSP	3002750-XS-1318	C.1

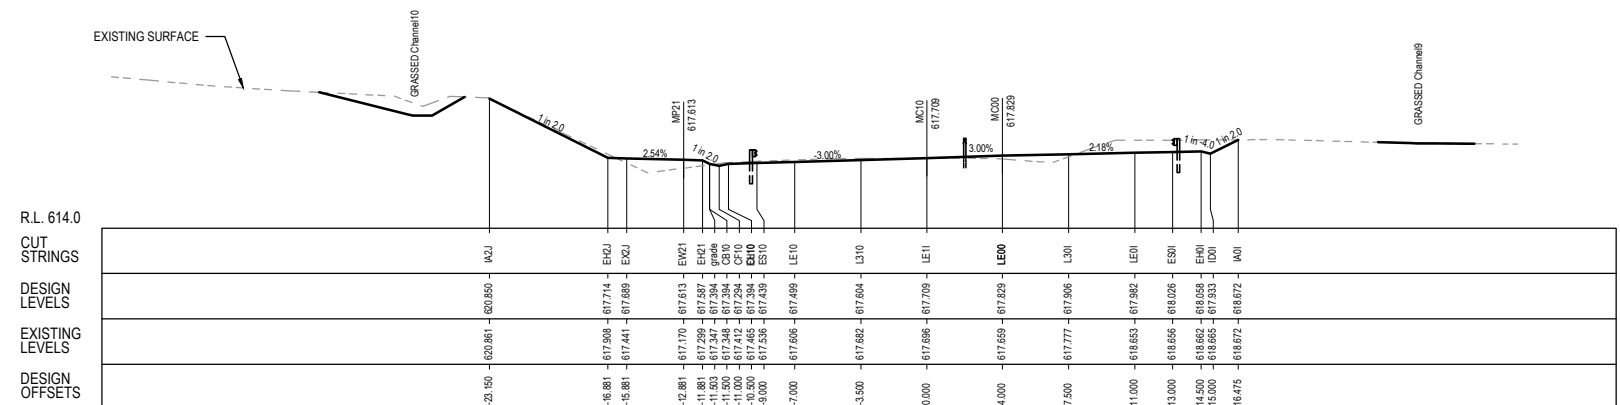


MC00 CH 1500.000

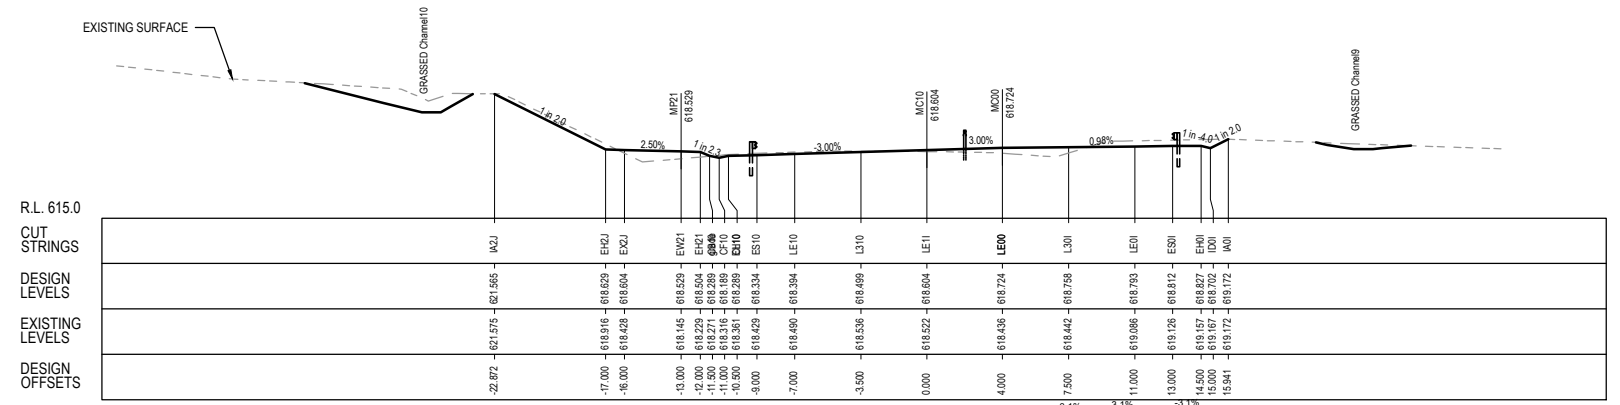

MC00 CH 1480.000

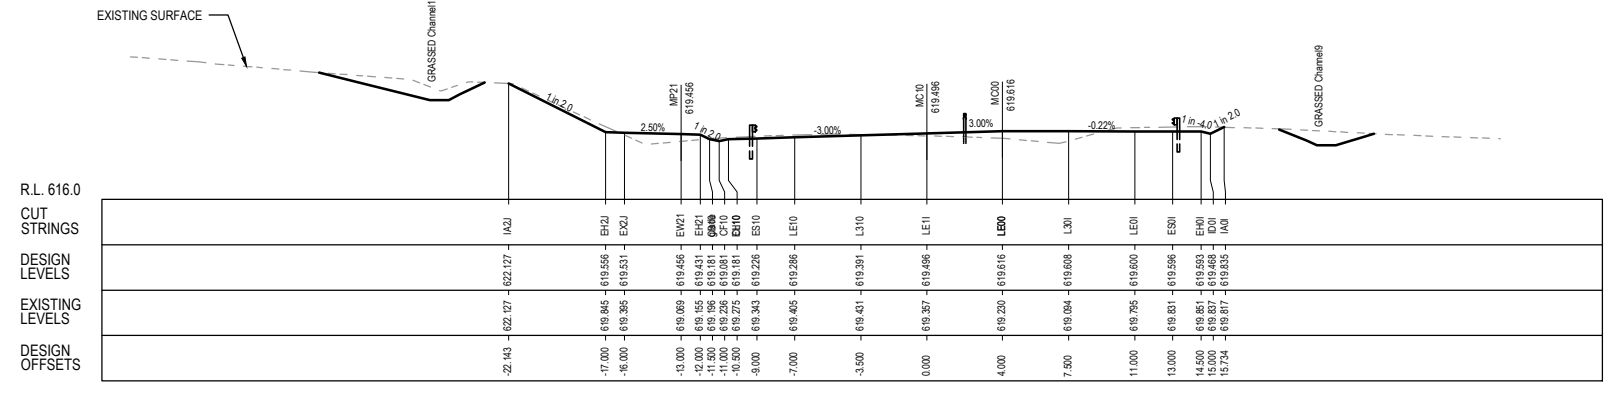

MC00 CH 1460.000

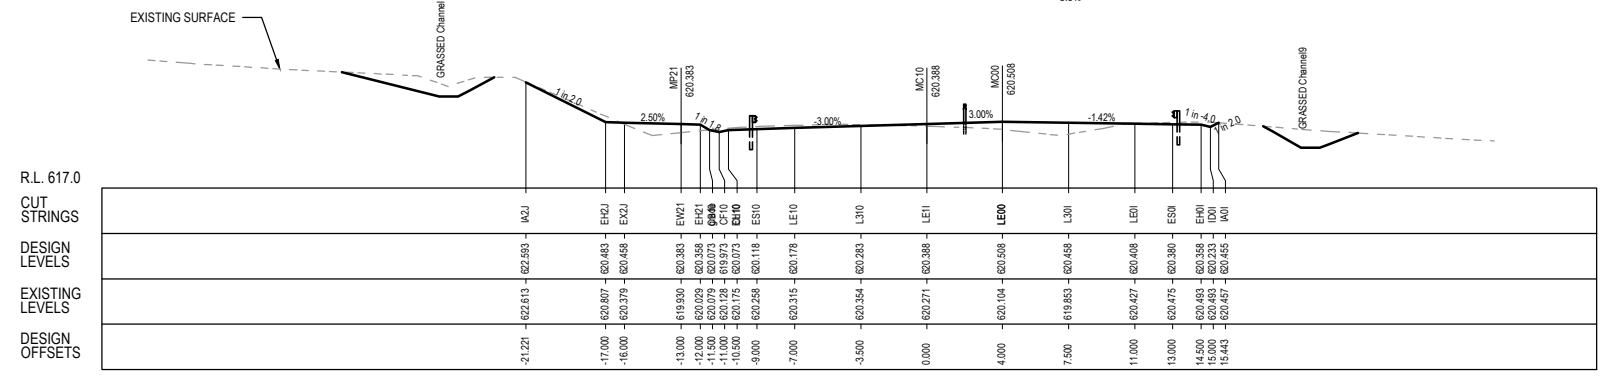

MC00 CH 1440.000

DR

UNCONTROLLED COPY
Check Print
NOT FOR CONSTRUCTION

150 mm ON ORIGINAL

A1

DRAWING FILE LOCATION / NAME			
V:_Vault\Projects\3002750\CAD\DWG\06_XS_Cross_Sections\3002750-XS-1320.dwg			
EXTERNAL REFERENCE FILES			
	REV	DATE	AMENDMENT / REVISION DESCRIPTION
	A	19.06.2020	PRELIMINARY SKETCH PLAN
	B	08.10.2020	PRELIMINARY SKETCH PLAN
	C	13.11.2020	PRELIMINARY SKETCH PLAN
	D	27.05.2022	DETAILED DESIGN SKETCH PLAN

REVISION
IN PROGRESS


WVR No.	APPROVAL	TITLE	NAME
0007	DK	DRAFTER	L. HESLOP
0014	DK	DRAFTING CHECK	R. GOOSEN
0015	DK	DESIGNER	B. LEJANO
0	DK	DESIGN CHECK	T. MEADOWS
		PROJECT MANAGER	K. DECANHA
		PROJECT DIRECTOR	D. KEEP

PLOT DATE	TIME
27 May 2022	11:34:16

SCALES AT A1 SIZE DRAWING

SCALE 1:200


DESIGNER

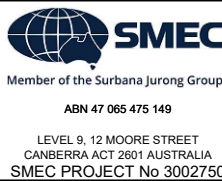

CHECK PRINT

DISCIPLINE	PRELIM	FINAL
	INITIAL	DATE
DISCIPLINE		
DISCIPLINE		
DISCIPLINE		
DISCIPLINE		
BACKDRAFTED/CORRECTED		
CONFIRMED		

PROJECT TITLE		WILLIAM HOVELL DRIVE DUPLICATION	
		CROSS SECTION MC10 SHEET 20	
SCALE	PHASE	PROJECT / DRAWING No.	REVISION
AS SHOWN	PSP	3002750-XS-1320	C.1

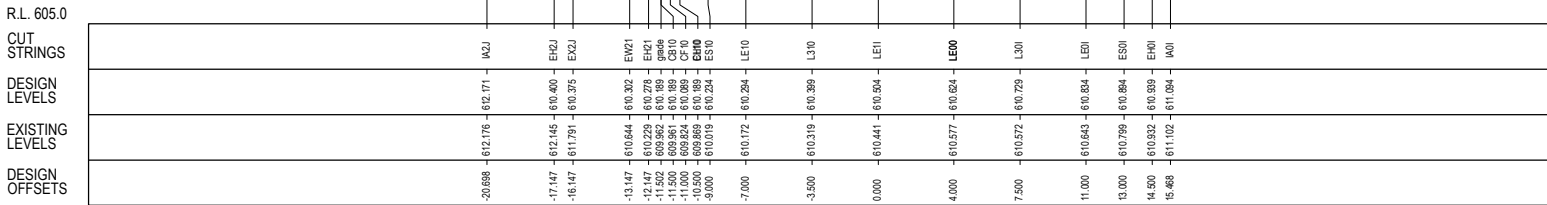

150 mm ON ORIGINAL

A1

DRAWING FILE LOCATION / NAME
V:_Vault\Projects\3002750\CAD\DWG\06_XS_Cross_Sections\3002750-XS-1321.dwg

EXTERNAL REFERENCE FILES

REV	DATE	AMENDMENT / REVISION DESCRIPTION
A	19.06.2020	PRELIMINARY SKETCH PLAN
B	08.10.2020	PRELIMINARY SKETCH PLAN
C	13.11.2020	PRELIMINARY SKETCH PLAN SUBMISSION
D	27.05.2022	DETAILED DESIGN SKETCH PLAN ALIGNMENT CHANGES

REVISION
IN PROGRESS

PLOT DATE
27 May 2022

WVR No.	APPROVAL	TITLE	NAME
0007	DK	DRAFTER	L. HESLOP
0014	DK	DRAFTING CHECK	R. GOOSEN
0015	DK	DESIGNER	B. LEJANO
0	DK	DESIGN CHECK	T. MEADOWS
		PROJECT MANAGER	K. DECANHA
		PROJECT DIRECTOR	D. KEEP

SCALES AT A1 SIZE DRAWING

SCALE 1:200

DESIGNER


SMEC
Member of the Surbana Jurong Group
ABN 47 065 475 149
LEVEL 9, 12 MOORE STREET
CANBERRA ACT 2601 AUSTRALIA
SMEC PROJECT No 3002750

CHECK PRINT

DISCIPLINE	PRELIM	FINAL
	INITIAL	DATE
DISCIPLINE		
DISCIPLINE		
DISCIPLINE		
DISCIPLINE		
BACKDRAFTED/CORRECTED		
CONFIRMED		


PROJECT TITLE	WILLIAM HOVELL DRIVE DUPLICATION
CROSS SECTION MC10	SHEET 21
SCALE	AS SHOWN
PHASE	PSP
PROJECT / DRAWING No.	3002750-XS-1321
REVISION	C.1

R.L. 602.0
CUT
STRINGS
DESIGN
LEVELS
EXISTING
LEVELS
DESIGN
OFFSETS

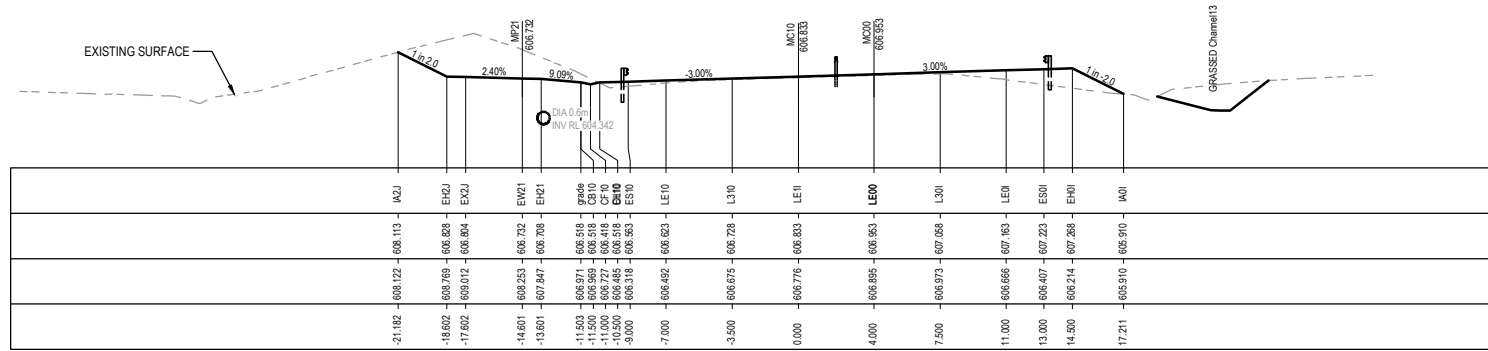


MC00 CH 1740.000

R.L. 603.0
CUT
STRINGS
DESIGN
LEVELS
EXISTING
LEVELS
DESIGN
OFFSETS

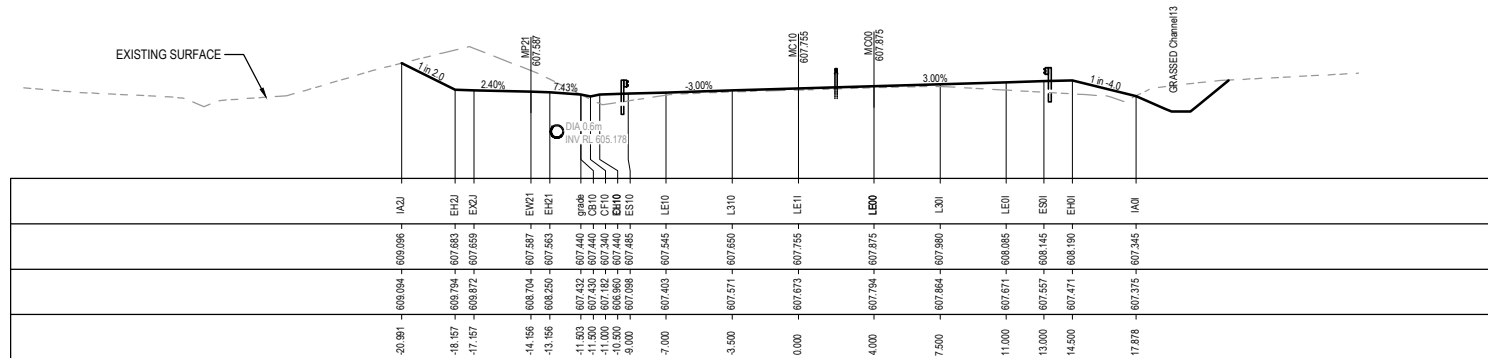


MC00 CH 1720.000

R.L. 603.0
CUT
STRINGS
DESIGN
LEVELS
EXISTING
LEVELS
DESIGN
OFFSETS

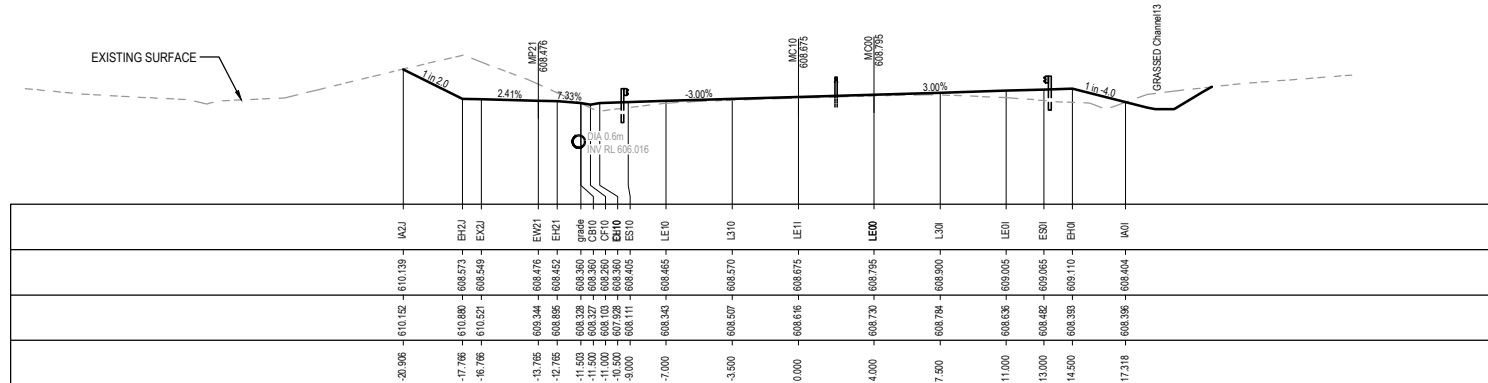

MC00 CH 1700.000

R.L. 605.0
CUT
STRINGS
DESIGN
LEVELS
EXISTING
LEVELS
DESIGN
OFFSETS

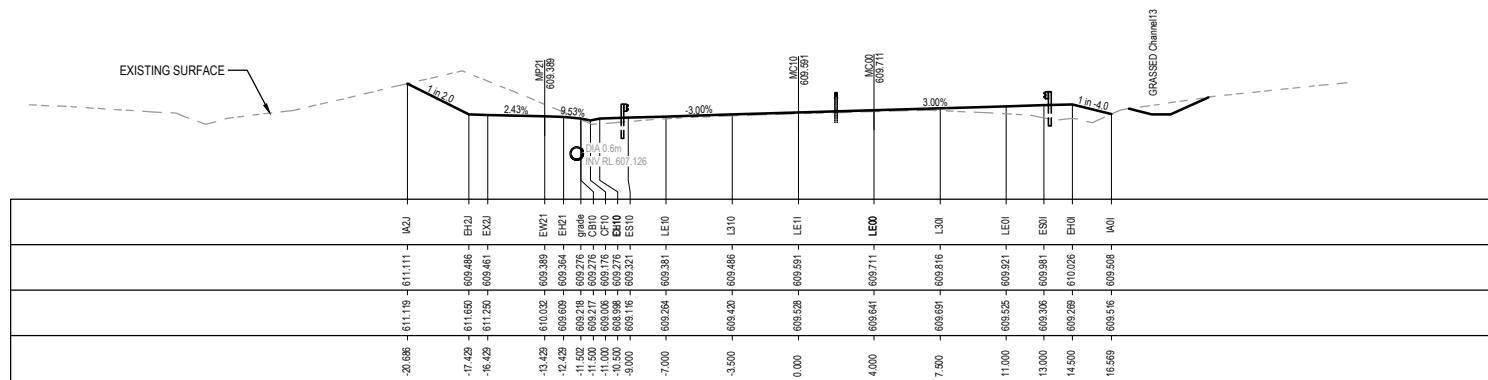

MC00 CH 1680.000

DR

UNCONTROLLED COPY
Check Print
NOT FOR CONSTRUCTION

150 mm ON ORIGINAL

A1


DRAWING FILE LOCATION / NAME	
V:_Vault\Projects\3002750\CAD\DWG\06_XS_Cross_Sections\3002750-XS-1322.dwg	
EXTERNAL REFERENCE FILES	

REV	DATE	AMENDMENT / REVISION DESCRIPTION
A	19.06.2020	PRELIMINARY SKETCH PLAN
B	08.10.2020	PRELIMINARY SKETCH PLAN
C	13.11.2020	PRELIMINARY SKETCH PLAN
D	27.05.2022	DETAIL DESIGN SKETCH PLAN


REVISION
IN PROGRESS

WVR No.	APPROVAL	TITLE	NAME
0007	DK	DRAFTER	L. HESLOP
0014	DK	DRAFTING CHECK	R. GOOSEN
0015	DK	DESIGNER	B. LEJANO
0	DK	DESIGN CHECK	T. MEADOWS
		PROJECT MANAGER	K. DECANHA
		PROJECT DIRECTOR	D. KEEP


MC00 CH 1760.000

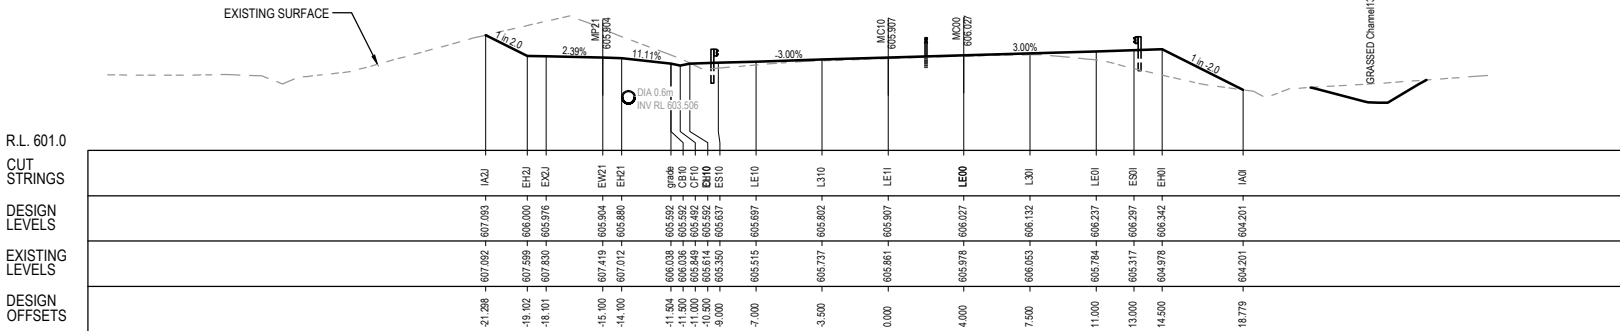


MC00 CH 1780.000

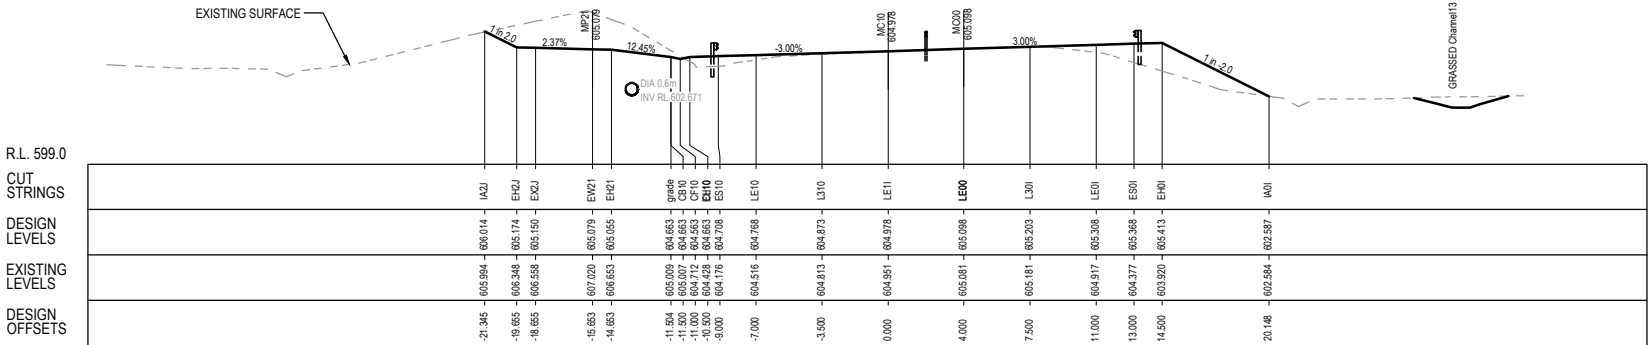

MC00 CH 1800.000

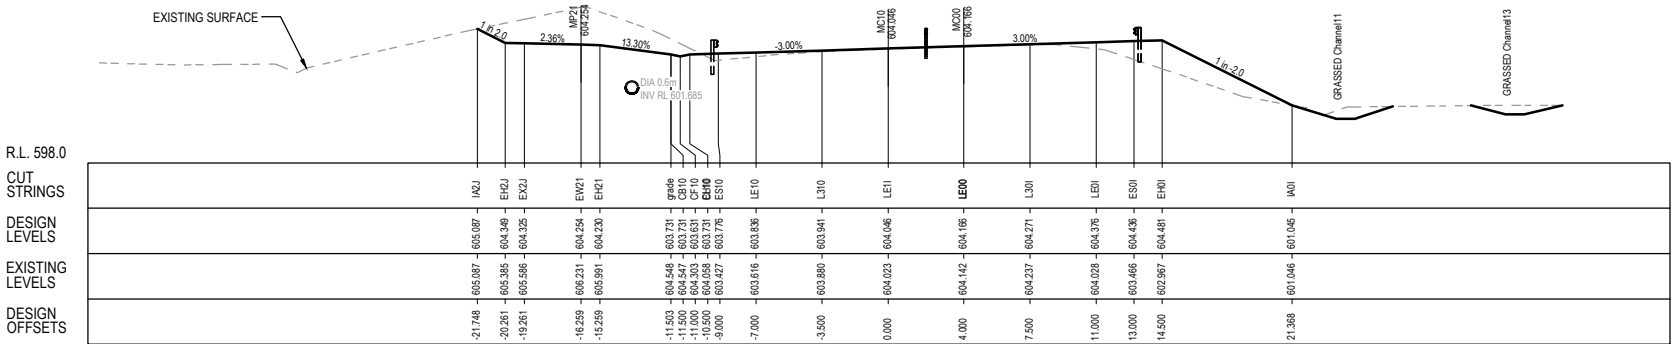

MC00 CH 1820.000

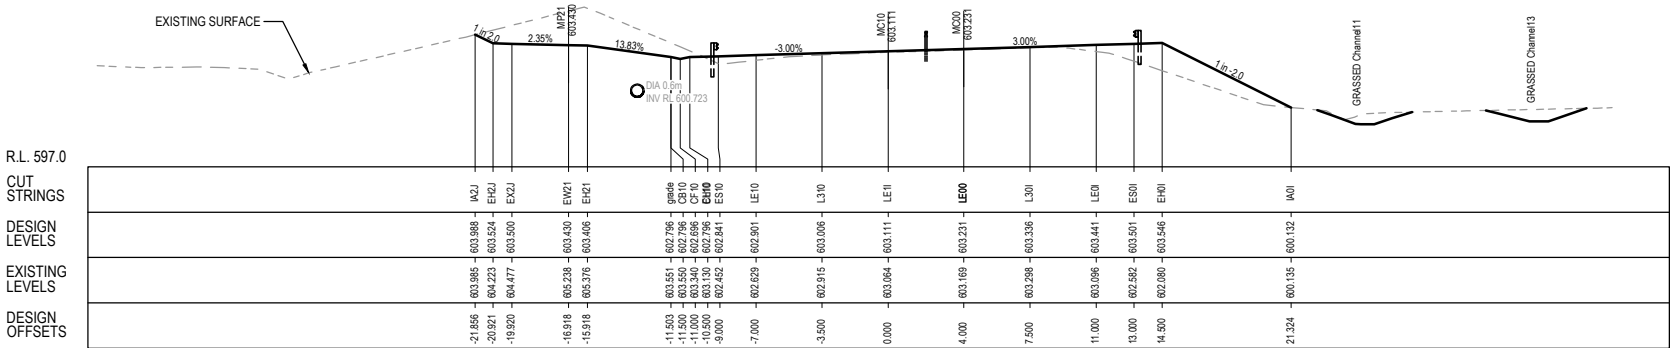

UNCONTROLLED COPY
Check Print
NOT FOR CONSTRUCTION

DR


DESIGNER

SMEC

Member of the Surlana Jurong Group

ABN 47 065 475 149

LEVEL 9, 12 MOORE STREET
CANBERRA ACT 2601 AUSTRALIA
SMEC PROJECT No 3002750

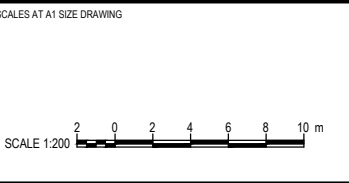

CHECK PRINT		PRELIM	FINAL
		INITIAL	DATE
DISCIPLINE			
DISCIPLINE			
DISCIPLINE			
DISCIPLINE			
BACKDRAFTED/CORRECTED			
CONFIRMED			

PROJECT TITLE		WILLIAM HOVELL DRIVE DUPLICATION	
		CROSS SECTION MC10 SHEET 22	
SCALE	PHASE	PROJECT / DRAWING No.	REVISION
AS SHOWN	PSP	3002750-XS-1322	C.1

150 mm ON ORIGINAL


A1

DRAWING FILE LOCATION / NAME V:_Vault\Projects\3002750\CAD\DWG\06_XS_Cross_Sections\3002750-XS-1324.dwg	
EXTERNAL REFERENCE FILES	

REV	DATE	AMENDMENT / REVISION DESCRIPTION
A	19.06.2020	PRELIMINARY SKETCH PLAN
B	08.10.2020	PRELIMINARY SKETCH PLAN
C	13.11.2020	PRELIMINARY SKETCH PLAN
D	27.05.2022	DETAILED DESIGN SKETCH PLAN

WVR No.	APPROVAL	TITLE	NAME
0007	DK	DRAFTER	L. HESLOP
0014	DK	DRAFTING CHECK	R. GOOSEN
0015	DK	DESIGNER	B. LEJANO
0	DK	DESIGN CHECK	T. MEADOWS
		PROJECT MANAGER	K. DECANHA
		PROJECT DIRECTOR	D. KEEP

SCALE	AT A1 SIZE DRAWING
SCALE 1:200	

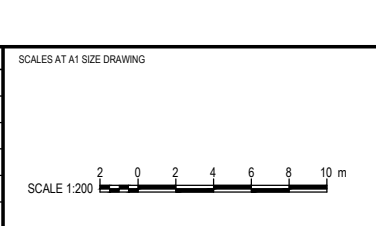

DESIGNER

SMEC


Member of the Surbana Jurong Group

ABN 47 065 475 149


LEVEL 9, 12 MOORE STREET
CANBERRA ACT 2601 AUSTRALIA
SMEC PROJECT No 3002750

CHECK PRINT		PRELIM ☐ FINAL ☐
DISCIPLINE	INITIAL	DATE
DISCIPLINE		
DISCIPLINE		
DISCIPLINE		
BACKDRAFTED/CORRECTED		
CONFIRMED		


PROJECT TITLE		WILLIAM HOVELL DRIVE DUPLICATION	
CROSS SECTION MC10		SHEET 24	
SCALE	PHASE	PROJECT / DRAWING No.	REVISION
AS SHOWN	PSP	3002750-XS-1324	C.1

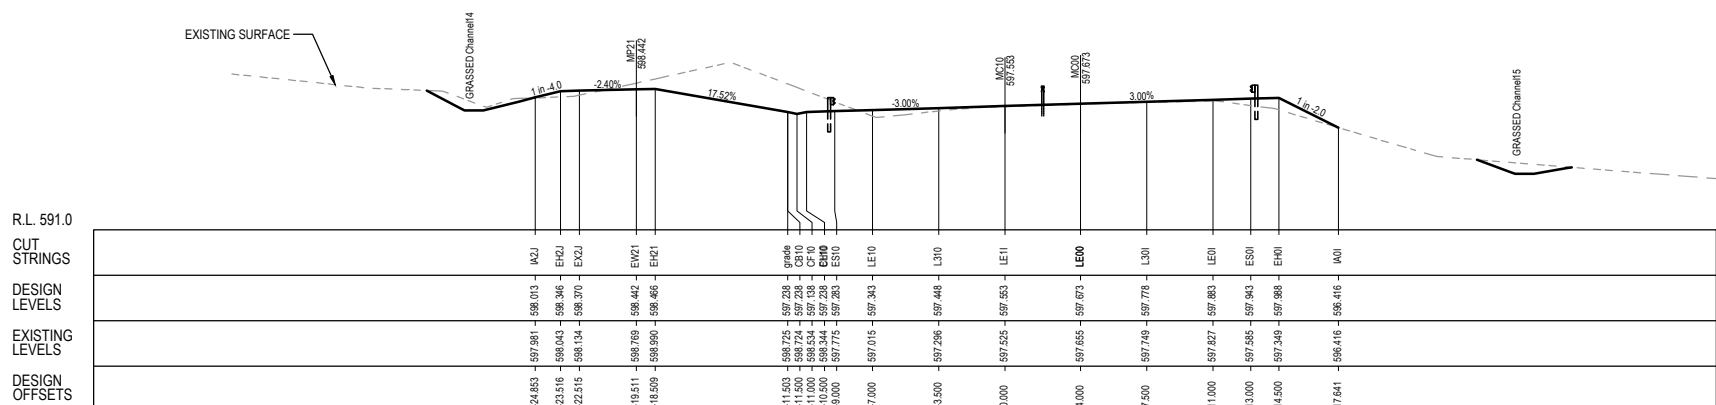


MC00 CH 1980.000

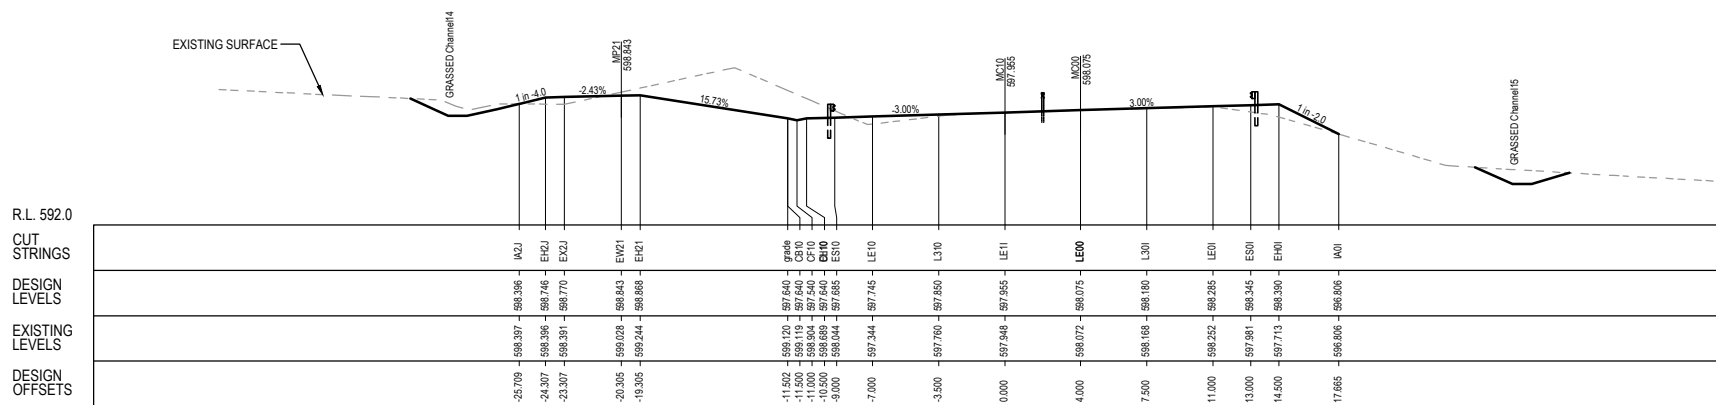

MC00 CH 1960.000

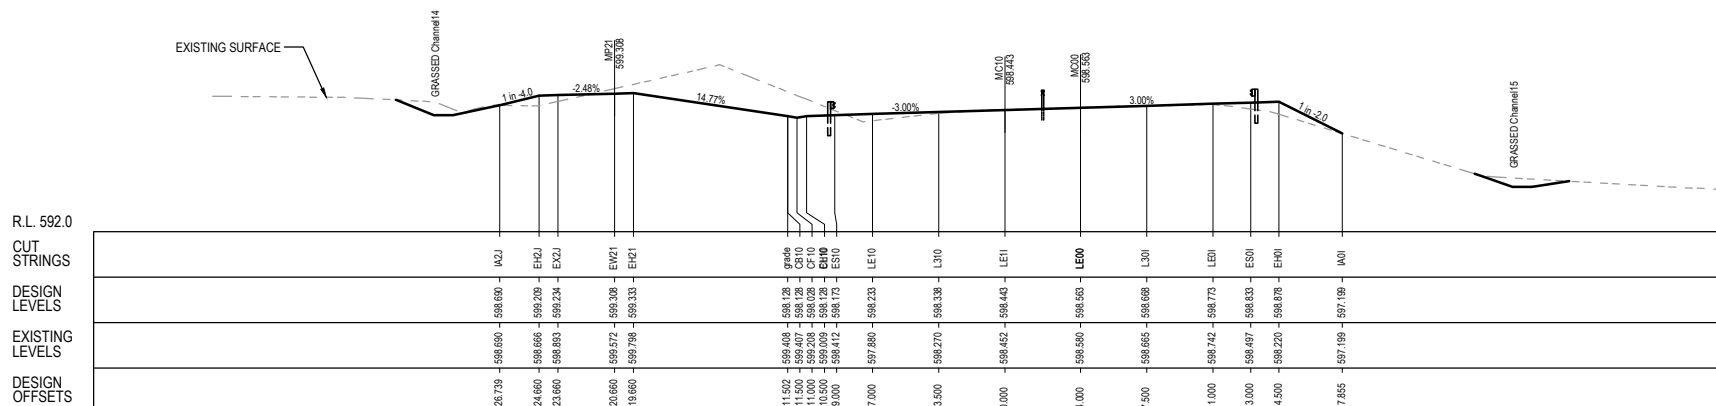

MC00 CH 1940.000

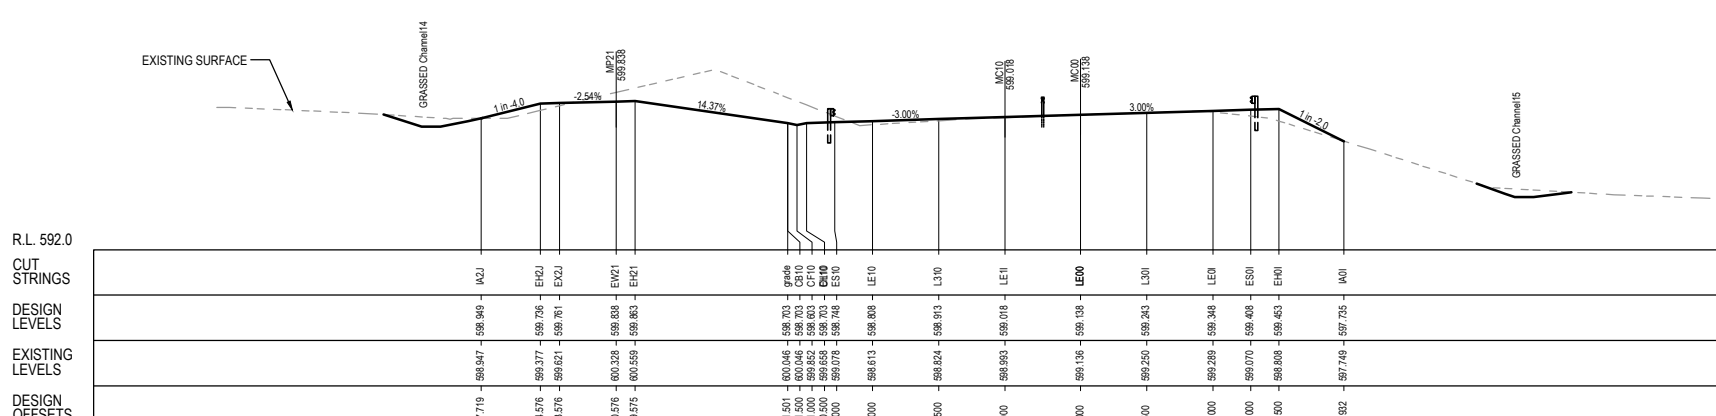

MC00 CH 1920.000

UNCONTROLLED COPY

Check Print

NOT FOR CONSTRUCTION

DR

REVISION IN PROGRESS


150 mm ON ORIGINAL

A1

DRAWING FILE LOCATION / NAME			
V:_Vault\Projects\3002750\CAD\DWG\06_XS_Cross_Sections\3002750-XS-1325.dwg			
EXTERNAL REFERENCE FILES			
	REV	DATE	AMENDMENT / REVISION DESCRIPTION
	A	19.06.2020	PRELIMINARY SKETCH PLAN
	B	08.10.2020	PRELIMINARY SKETCH PLAN
	C	13.11.2020	PRELIMINARY SKETCH PLAN SUBMISSION
	D	27.05.2022	DETAILED DESIGN SKETCH PLAN ALIGNMENT CHANGES

REVISION
IN PROGRESS

PLOT DATE		TIME	
27 May 2022		11:36:04	
WVR No.	APPROVAL	TITLE	NAME
0007	DK	DRAFTER	L. HESLOP
0014	DK	DRAFTING CHECK	R. GOOSEN
0015	DK	DESIGNER	B. LEJANO
0	DK	DESIGN CHECK	T. MEADOWS
		PROJECT MANAGER	K. DECANHA
		PROJECT DIRECTOR	D. KEEP

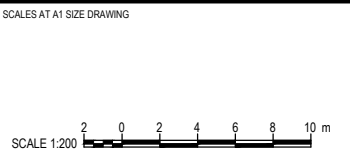

DESIGNER

SMEC

Member of the Surbana Jurong Group


ABN 47 065 475 149

LEVEL 9, 12 MOORE STREET
CANBERRA ACT 2601 AUSTRALIA
SMEC PROJECT No 3002750

CHECK PRINT		PRELIM	FINAL
DISCIPLINE		INITIAL	DATE
DISCIPLINE			
DISCIPLINE			
DISCIPLINE			
DISCIPLINE			
BACKDRAFTED/CORRECTED			
CONFIRMED			


PROJECT TITLE		WILLIAM HOVELL DRIVE DUPLICATION	
		CROSS SECTION MC10 SHEET 25	
SCALE	PHASE	PROJECT / DRAWING No.	REVISION
AS SHOWN	PSP	3002750-XS-1325	C.1

R.L. 592.0
CUT
STRINGS
DESIGN
LEVELS
EXISTING
LEVELS
DESIGN
OFFSETS

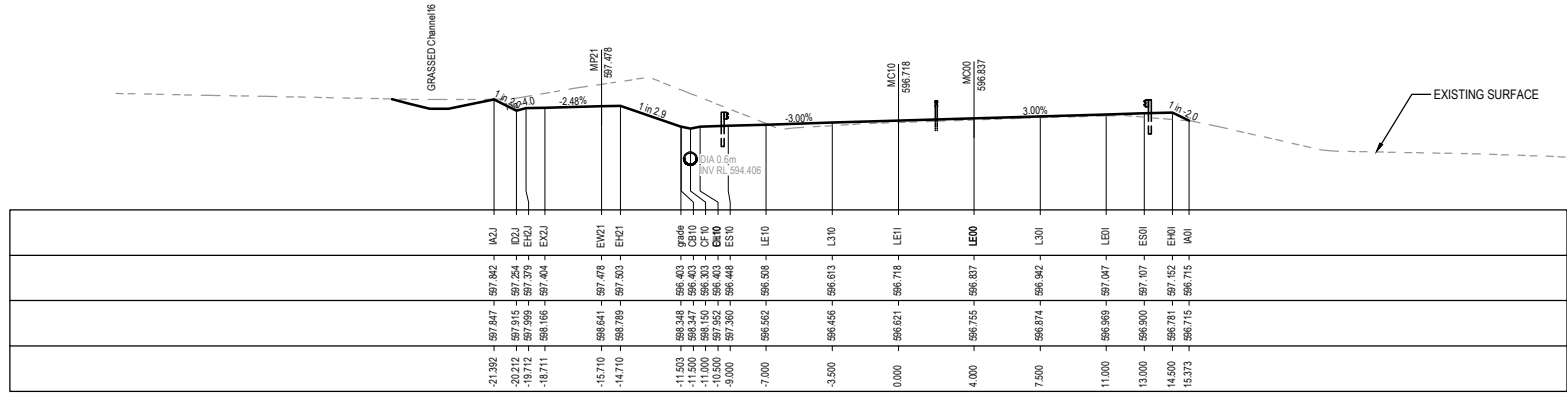


MC00 CH 2060.000

R.L. 591.0
CUT
STRINGS
DESIGN
LEVELS
EXISTING
LEVELS
DESIGN
OFFSETS

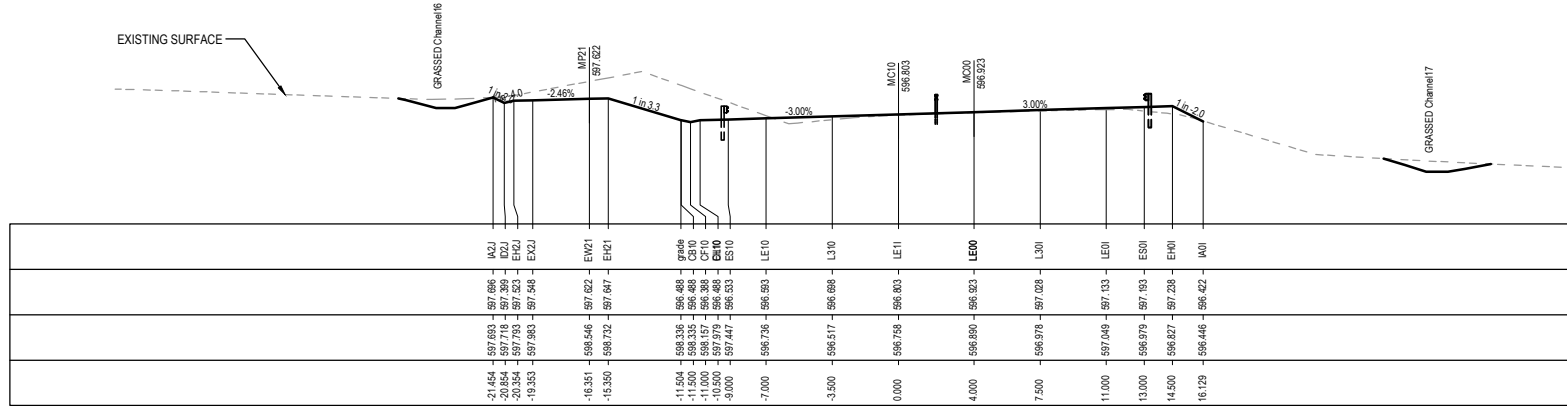


MC00 CH 2040.000

R.L. 591.0
CUT
STRINGS
DESIGN
LEVELS
EXISTING
LEVELS
DESIGN
OFFSETS

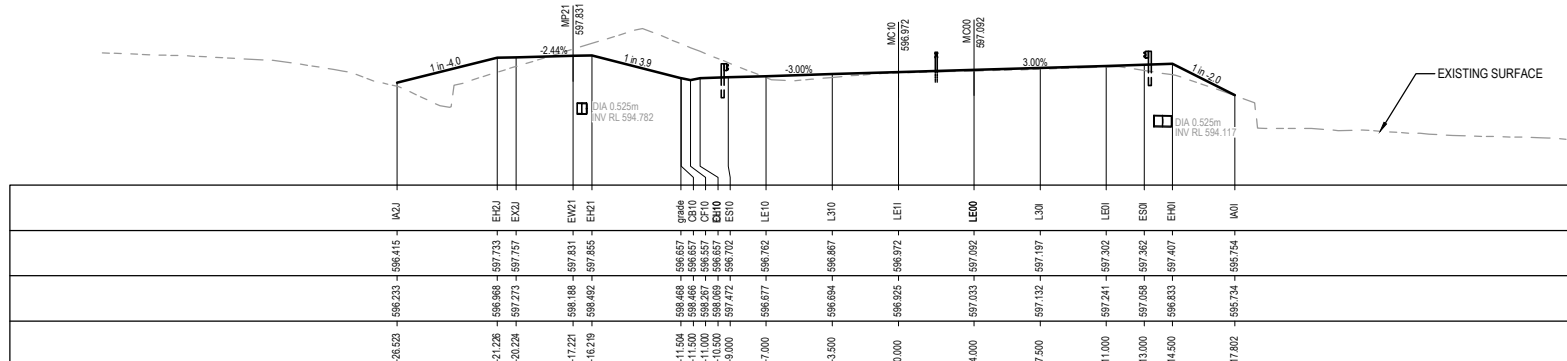

MC00 CH 2020.000

R.L. 591.0
CUT
STRINGS
DESIGN
LEVELS
EXISTING
LEVELS
DESIGN
OFFSETS

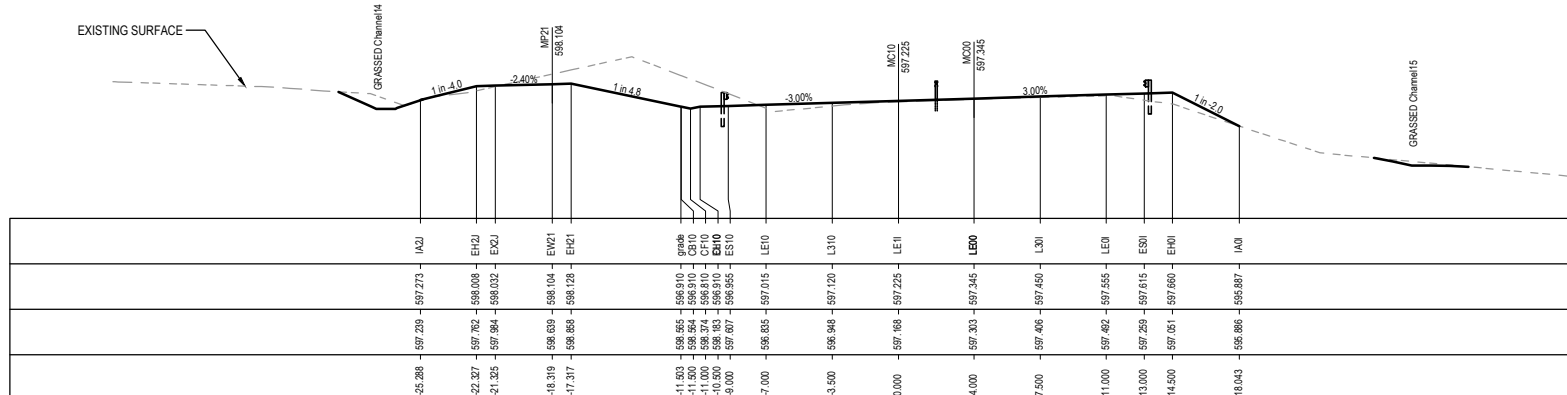

MC00 CH 2000.000

UNCONTROLLED COPY
Check Print
NOT FOR CONSTRUCTION

DR


150 mm ON ORIGINAL

A1

DRAWING FILE LOCATION / NAME			
V:_Vault\Projects\3002750\CAD\DWG\06_XS_Cross_Sections\3002750-XS-1326.dwg			
EXTERNAL REFERENCE FILES			
	REV	DATE	AMENDMENT / REVISION DESCRIPTION
	A	19.06.2020	PRELIMINARY SKETCH PLAN
	B	08.10.2020	PRELIMINARY SKETCH PLAN
	C	13.11.2020	PRELIMINARY SKETCH PLAN & SUBMISSION
	D	27.05.2022	DETAILED DESIGN SKETCH PLAN & ALIGNMENT CHANGES

REVISION
IN PROGRESS

PLOT DATE		TIME	
27 May 2022		11:36:27	
WVR No.	APPROVAL	TITLE	NAME
0007	DK	DRAFTER	L. HESLOP
0014	DK	DRAFTING CHECK	R. GOOSEN
0015	DK	DESIGNER	B. LEJANO
0	DK	DESIGN CHECK	T. MEADOWS
		PROJECT MANAGER	K. DECANHA
		PROJECT DIRECTOR	D. KEEP

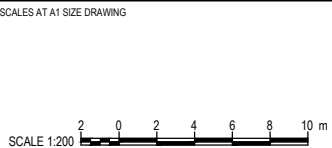

DESIGNER

SMEC

Member of the Surbana Jurong Group


ABN 47 065 475 149

LEVEL 9, 12 MOORE STREET
CANBERRA ACT 2601 AUSTRALIA
SMEC PROJECT No 3002750

CHECK PRINT		PRELIM	FINAL
		INITIAL	DATE
DISCIPLINE			
DISCIPLINE			
DISCIPLINE			
DISCIPLINE			
BACKDRAFTED/CORRECTED			
CONFIRMED			


PROJECT TITLE		WILLIAM HOVELL DRIVE DUPLICATION	
CROSS SECTION MC10 SHEET 26			
SCALE	PHASE	PROJECT / DRAWING No.	REVISION
AS SHOWN	PSP	3002750-XS-1326	C.1

R.L. 592.0
CUT
STRINGS
DESIGN
LEVELS
EXISTING
LEVELS
DESIGN
OFFSETS

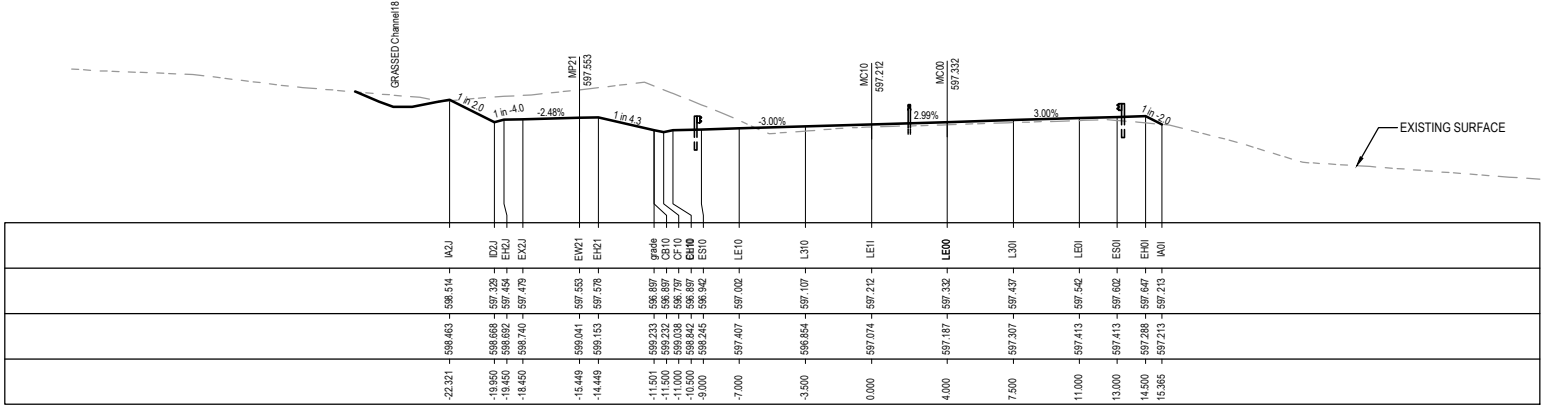


MC00 CH 2140.000

R.L. 592.0
CUT
STRINGS
DESIGN
LEVELS
EXISTING
LEVELS
DESIGN
OFFSETS

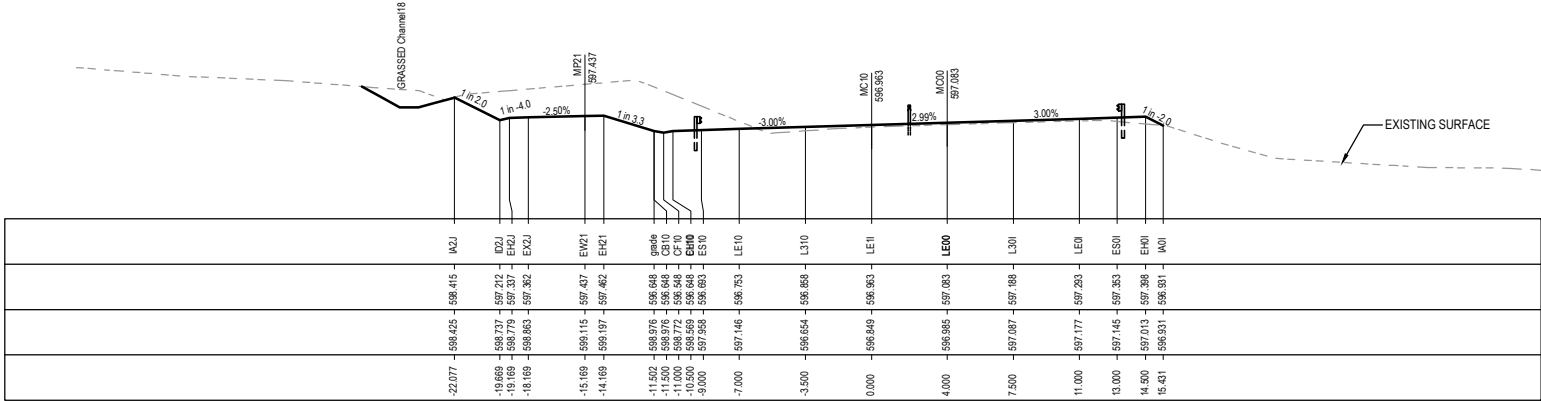


MC00 CH 2120.000

R.L. 592.0
CUT
STRINGS
DESIGN
LEVELS
EXISTING
LEVELS
DESIGN
OFFSETS

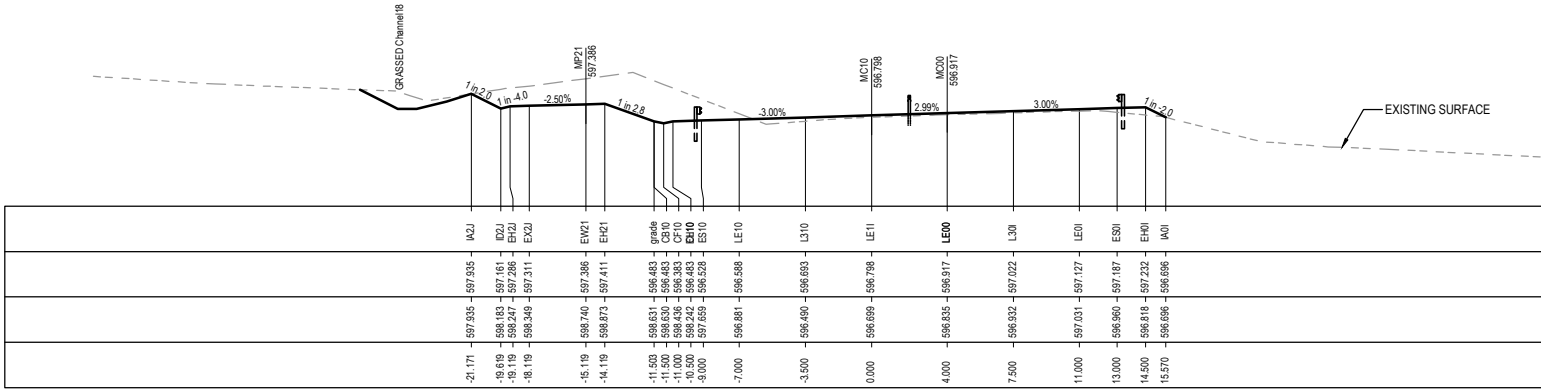

MC00 CH 2100.000

R.L. 591.0
CUT
STRINGS
DESIGN
LEVELS
EXISTING
LEVELS
DESIGN
OFFSETS

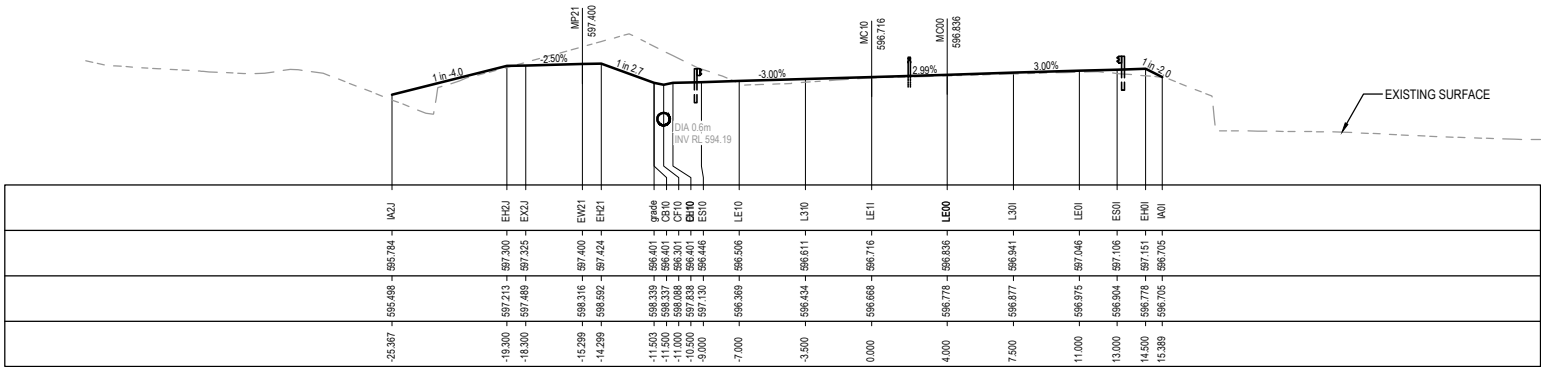

MC00 CH 2080.000

DR

UNCONTROLLED COPY
Check Print
NOT FOR CONSTRUCTION

150 mm ON ORIGINAL

A1


DRAWING FILE LOCATION / NAME V:_Vault\Projects\3002750\CAD\DWG\06_XS_Cross_Sections\3002750-XS-1327.dwg	
EXTERNAL REFERENCE FILES	

REV	DATE	AMENDMENT / REVISION DESCRIPTION
A	19.06.2020	PRELIMINARY SKETCH PLAN
B	08.10.2020	PRELIMINARY SKETCH PLAN
C	13.11.2020	PRELIMINARY SKETCH PLAN SUBMISSION
D	27.05.2022	DETAILS DESIGN, SPALLS, PATH ALIGNMENT CHANGES

REVISION
IN PROGRESS

WVR No.	APPROVAL	TITLE	NAME
0007	DK	DRAFTER	L. HESLOP
0014	DK	DRAFTING CHECK	R. GOOSEN
0015	DK	DESIGNER	B. LEJANO
0	DK	DESIGN CHECK	T. MEADOWS
		PROJECT MANAGER	K. DECANHA
		PROJECT DIRECTOR	D. KEEP

PLOT DATE	TIME
27 May 2022	11:36:49

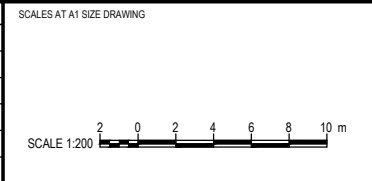

DESIGNER

SMEC




Member of the Surbana Jurong Group

ABN 47 065 475 149

LEVEL 9, 12 MOORE STREET
CANBERRA ACT 2601 AUSTRALIA
SMEC PROJECT No 3002750

CHECK PRINT		PRELIM	FINAL
		INITIAL	DATE
DISCIPLINE			
DISCIPLINE			
DISCIPLINE			
DISCIPLINE			
BACKDRAFTED/CORRECTED			
CONFIRMED			

PROJECT TITLE		WILLIAM HOVELL DRIVE DUPLICATION	
		CROSS SECTION MC10 SHEET 27	
SCALE	PHASE	PROJECT / DRAWING No.	REVISION
AS SHOWN	PSP	3002750-XS-1327	C.1

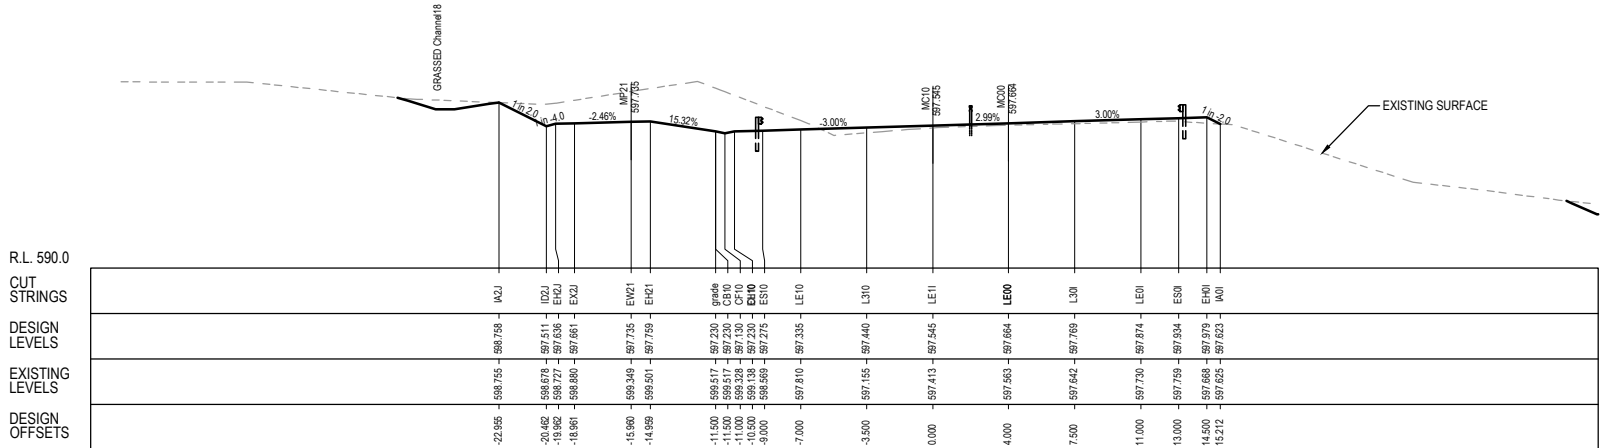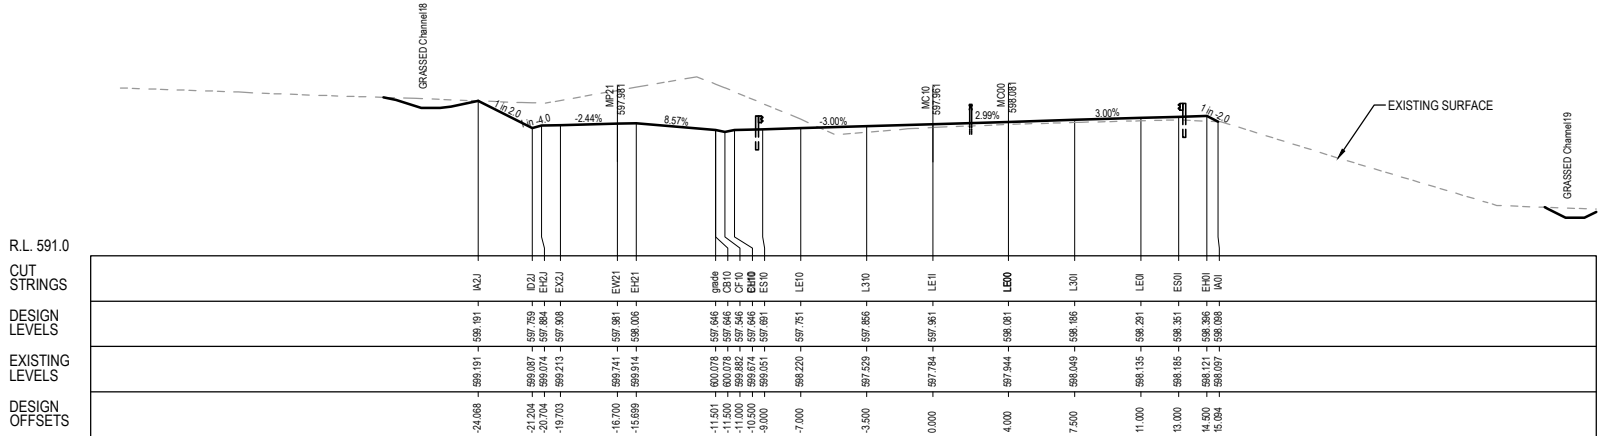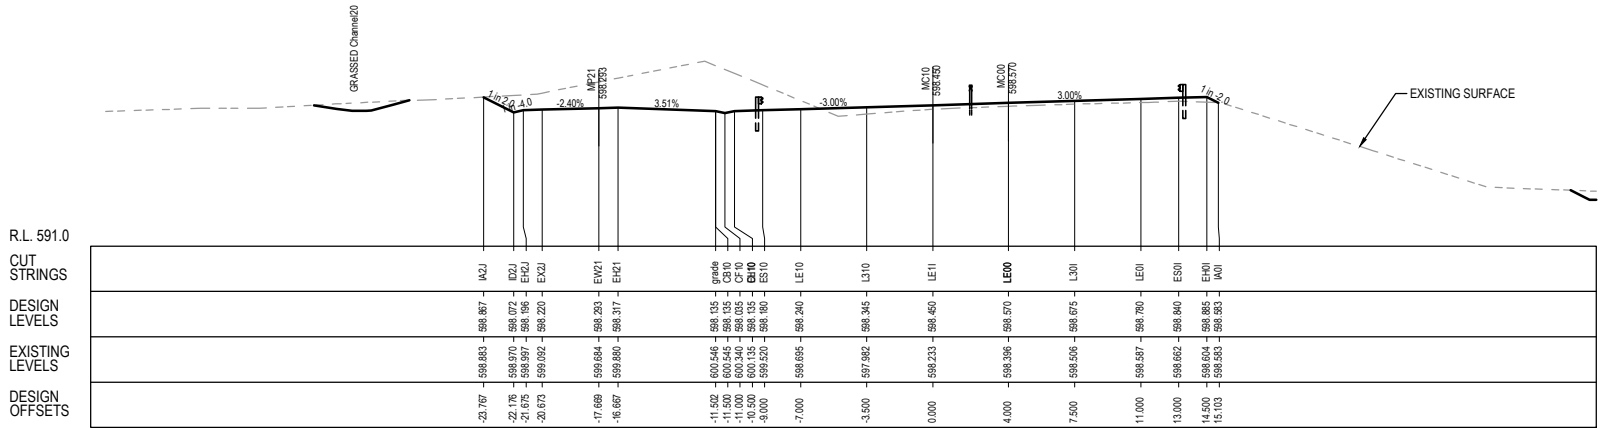

UNCONTROLLED COPY
Check Print
NOT FOR CONSTRUCTION

DR

150 mm ON ORIGINAL


A1

DRAWING FILE LOCATION / NAME	
V:_Vault\Projects\3002750\CAD\DWG\06_XS_Cross_Sections\3002750-XS-1328.dwg	
EXTERNAL REFERENCE FILES	

REV	DATE	AMENDMENT / REVISION DESCRIPTION
A	19.06.2020	PRELIMINARY SKETCH PLAN
B	08.10.2020	PRELIMINARY SKETCH PLAN
C	13.11.2020	PRELIMINARY SKETCH PLAN
D	27.05.2022	DETAILED DESIGN SKETCH PLAN

REVISION
IN PROGRESS

PLOT DATE		TIME	
27 May 2022		11:37:10	
WVR No.	APPROVAL	TITLE	NAME
0007	DK	DRAFTER	L. HESLOP
0014	DK	DRAFTING CHECK	R. GOOSEN
0015	DK	DESIGNER	B. LEJANO
0	DK	DESIGN CHECK	T. MEADOWS
		PROJECT MANAGER	K. DECANHA
		PROJECT DIRECTOR	D. KEEP

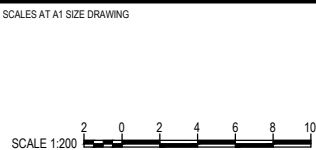

DESIGNER

SMEC





Member of the Surbana Jurong Group

ABN 47 065 475 149

LEVEL 9, 12 MOORE STREET
CANBERRA ACT 2601 AUSTRALIA
SMEC PROJECT No 3002750


CHECK PRINT		PRELIM	FINAL
		INITIAL	DATE
DISCIPLINE			
DISCIPLINE			
DISCIPLINE			
DISCIPLINE			
BACKDRAFTED/CORRECTED			
CONFIRMED			

PROJECT TITLE		REVISION	
WILLIAM HOVELL DRIVE DUPLICATION		C.1	
CROSS SECTION MC10 SHEET 28			
SCALE	PHASE	PROJECT / DRAWING No.	REVISION
AS SHOWN	PSP	3002750-XS-1328	C.1

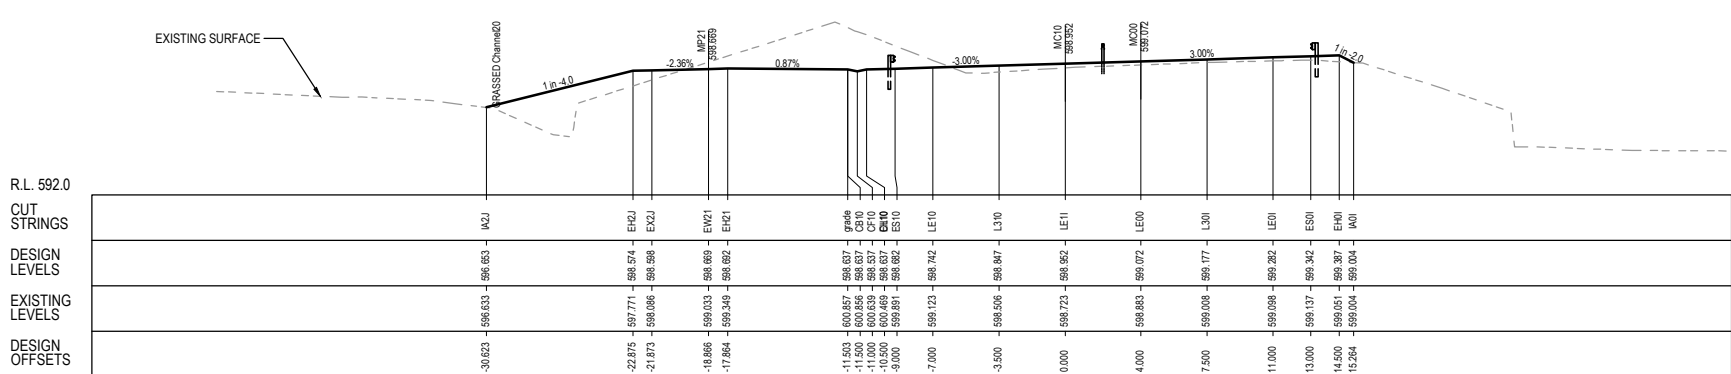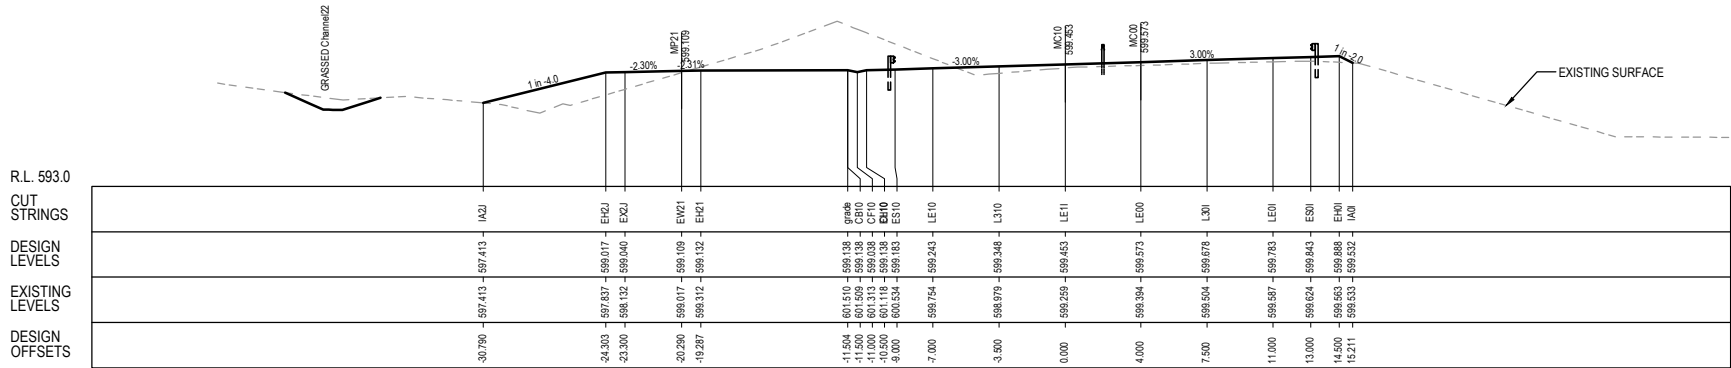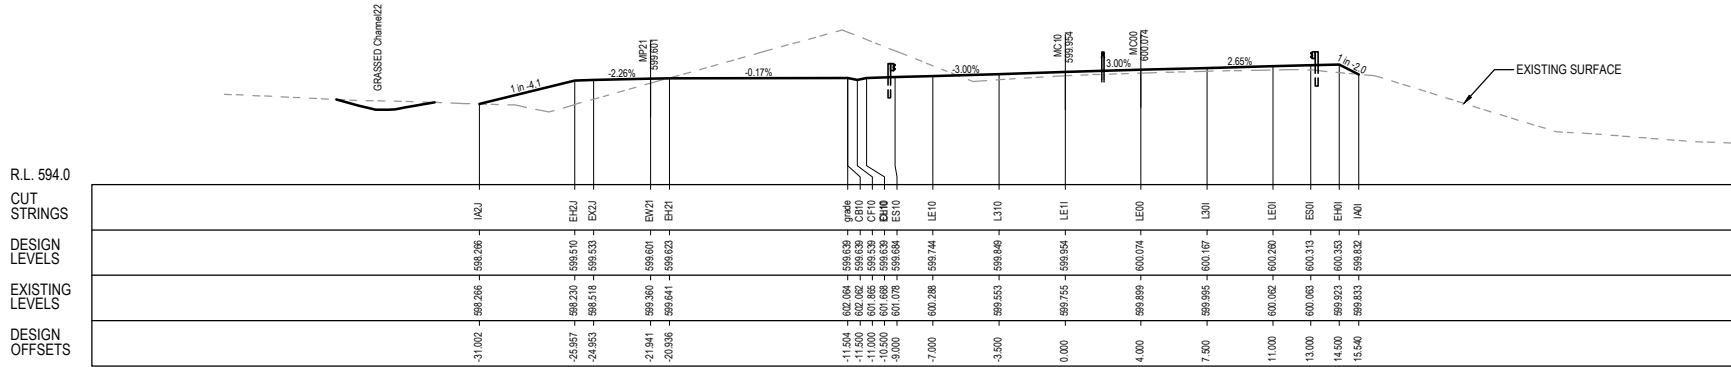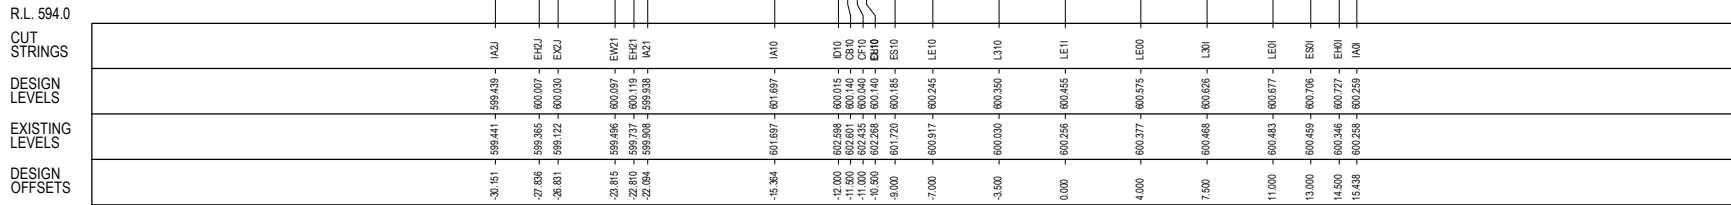


UNCONTROLLED COPY
Check Print
NOT FOR CONSTRUCTION


DR

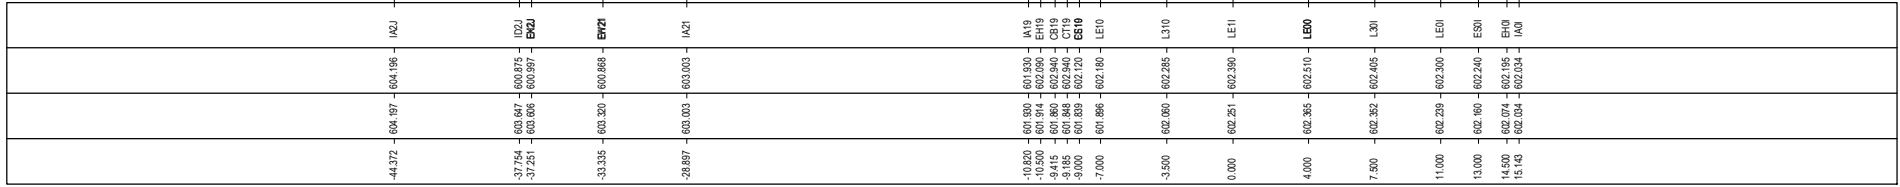


MC00 CH 2360.00

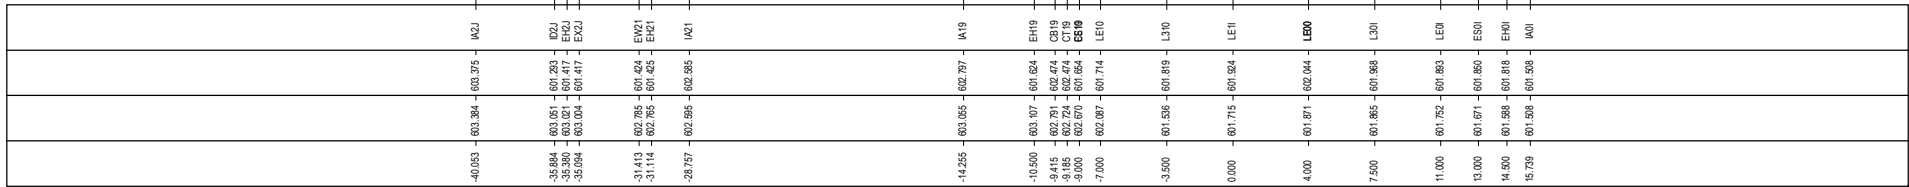


MC00 CH 2340.00

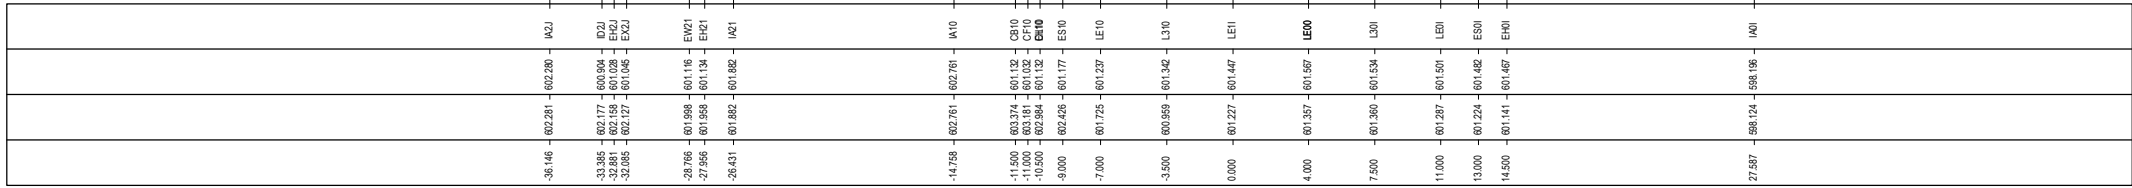

MC00 CH 2320.00

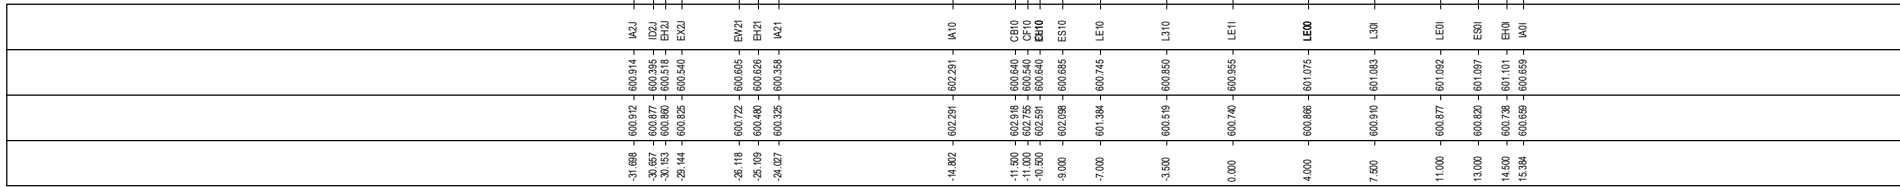





MC00 CH 2300.00

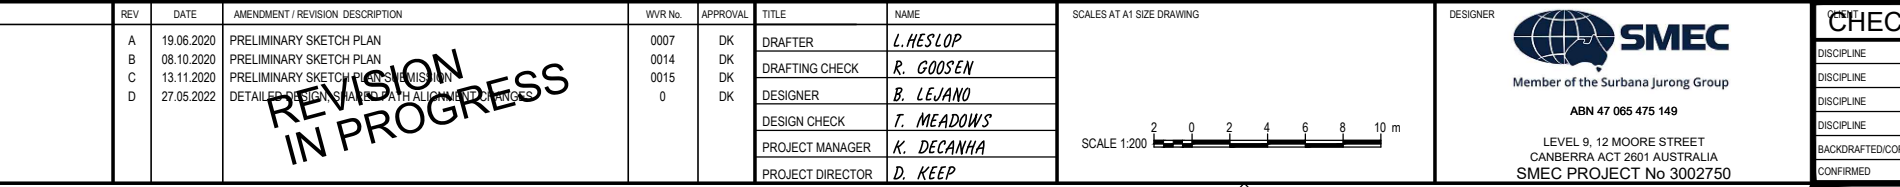

UNCONTROLLED COPY
Check Print
NOT FOR CONSTRUCTION

DF

CHECK PRINT		PRELIM ☐	FINAL ☐	PROJECT TITLE WILLIAM HOVELL DRIVE DUPLICATION	
		INITIAL	DATE	CROSS SECTION MC10 SHEET 29	
DISCIPLINE					
DISCIPLINE					
DISCIPLINE					
DISCIPLINE					
BACKFORTH/CORRECTED				SCALE AS SHOWN	PHASE DSD
COMMENTS				PROJECT / DRAWING NO. 3002750.XS-1329	
				REVISION C	

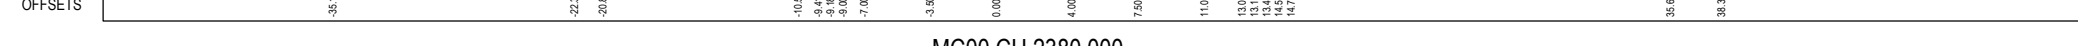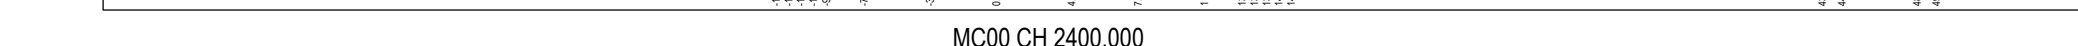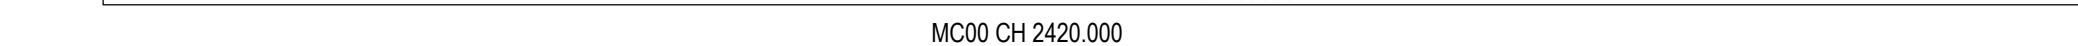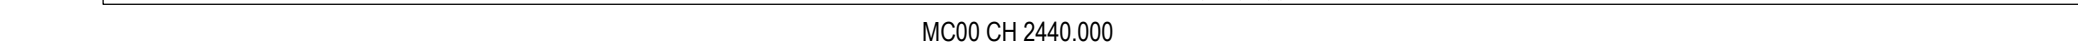

DR

DRAWING FILE LOCATION / NAME V:_Vault\Projects\3002750\CAD\DWG\06_XS_Cross_Sections\3002750-XS-1330.dwg							PLOT DATE 27 May 2022		TIME 11:37:54		DR											
EXTERNAL REFERENCE FILES							APPROVAL		DESIGNER													
REVISION IN PROGRESS							REV	DATE	AMENDMENT / REVISION DESCRIPTION		WVR No.	APPROVAL	TITLE	NAME	SCALES AT A1 SIZE DRAWING  SCALE 1:200		DESIGNER  Member of the Surbana Jurong Group ABN 47 065 475 149 LEVEL 9, 12 MOORE STREET CANBERRA ACT 2601 AUSTRALIA SMEC PROJECT No 3002750		CHECK PRINT PRELIM ☐ FINAL ☐ INITIAL DATE		PROJECT TITLE WILLIAM HOVELL DRIVE DUPLICATION CROSS SECTION MC10 SHEET 30	
							A	19.06.2020	PRELIMINARY SKETCH PLAN		0007	DK	DRAFTER	L. HESLOP								
							B	08.10.2020	PRELIMINARY SKETCH PLAN		0014	DK	DRAFTING CHECK	R. GOOSEN								
							C	13.11.2020	PRELIMINARY SKETCH PLAN REVISION 1		0015	DK	DESIGNER	B. LEJANO								
							D	27.05.2022	DETAILED DESIGN SKETCH PLAN WITH ALIGNMENT AND WORKS		0	DK	DESIGN CHECK	T. MEADOWS								
									PROJECT DIRECTOR		D. KEEP			SCALE		PHASE		PROJECT / DRAWING No.		REVISION		
															AS SHOWN		PSP		3002750-XS-1330		C.1	

150 mm ON ORIGINAL

A1

DRAWING FILE LOCATION / NAME
V:_Vault\Projects\3002750\CAD\DWG\06_XS_Cross_Sections\3002750-XS-1331.dwg


EXTERNAL REFERENCE FILES

REV	DATE	AMENDMENT / REVISION DESCRIPTION
A	19.06.2020	PRELIMINARY SKETCH PLAN
B	08.10.2020	PRELIMINARY SKETCH PLAN
C	13.11.2020	PRELIMINARY SKETCH PLAN
D	27.05.2022	DETAILED DESIGN SKETCH PLAN

PLOT DATE
27 May 2022

TIME
11:38:15

WVR No.	APPROVAL	TITLE	NAME
0007	DK	DRAFTER	L. HESLOP
0014	DK	DRAFTING CHECK	R. GOOSEN
0015	DK	DESIGNER	B. LEJANO
0	DK	DESIGN CHECK	T. MEADOWS
		PROJECT MANAGER	K. DECANHA
		PROJECT DIRECTOR	D. KEEP

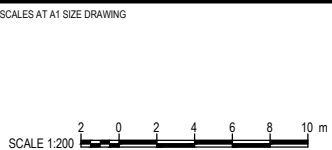





DESIGNER
SMEC
Member of the Surbana Jurong Group
ABN 47 065 475 149
LEVEL 9, 12 MOORE STREET
CANBERRA ACT 2601 AUSTRALIA
SMEC PROJECT No 3002750

CHECK PRINT		PRELIM	FINAL
DISCIPLINE		INITIAL	DATE
DISCIPLINE			
DISCIPLINE			
DISCIPLINE			
DISCIPLINE			
BACKDRAFTED/CORRECTED			
CONFIRMED			

PROJECT TITLE WILLIAM HOVELL DRIVE DUPLICATION		REVISION C.1	
CROSS SECTION MC10 SHEET 31			
SCALE AS SHOWN	PHASE PSP	PROJECT / DRAWING No. 3002750-XS-1331	

UNCONTROLLED COPY
Check Print
NOT FOR CONSTRUCTION

DR

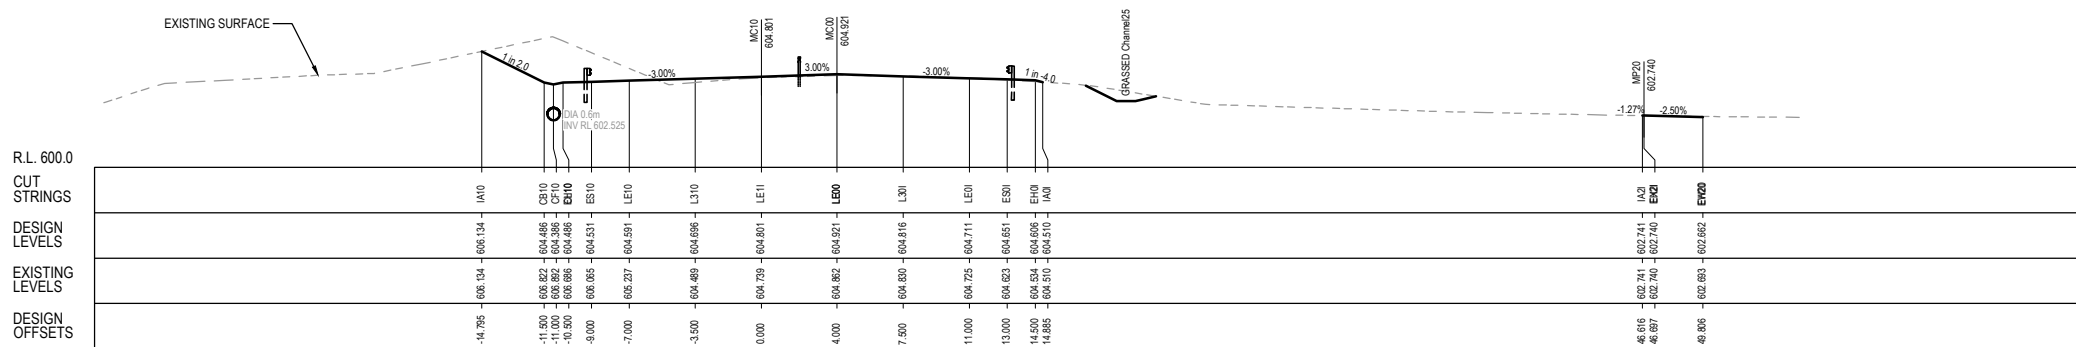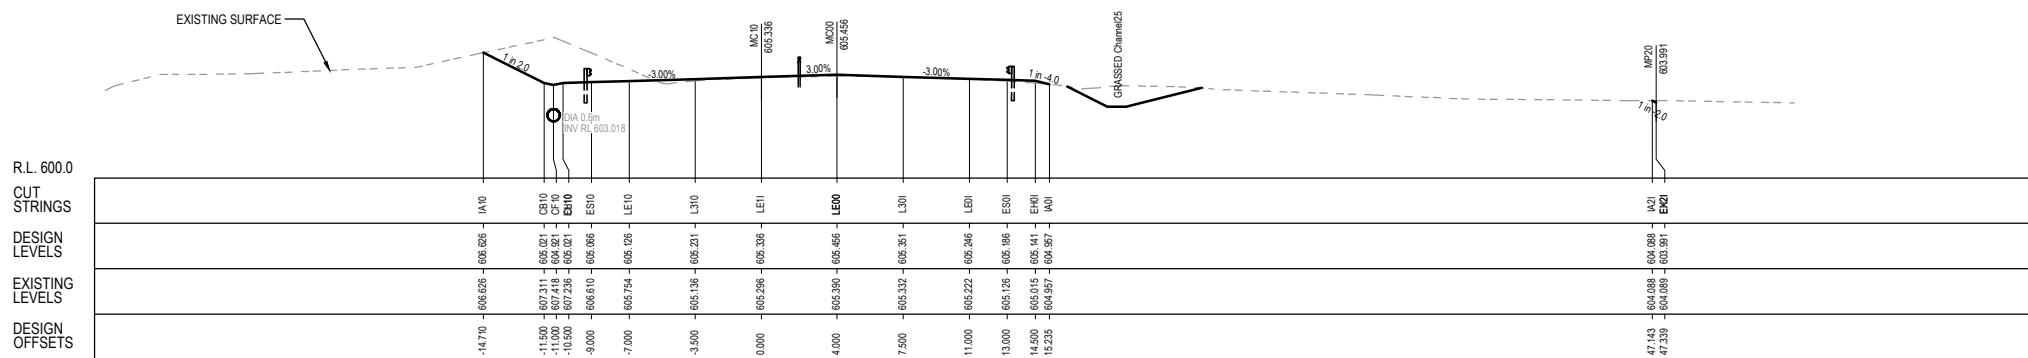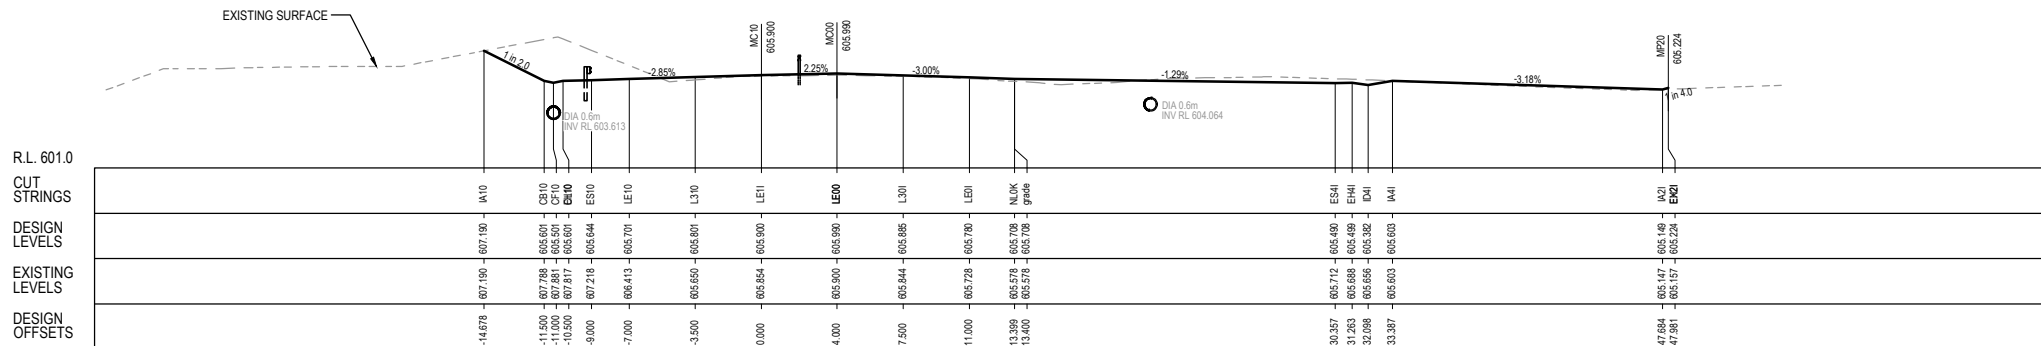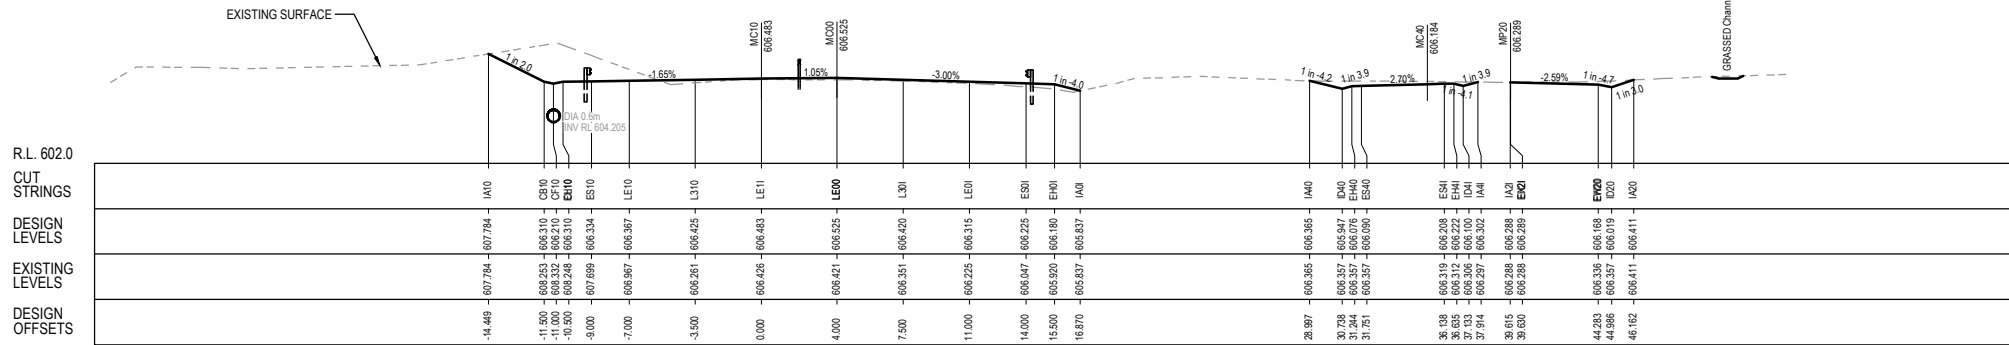

150 mm ON ORIGINAL

A1


DRAWING FILE LOCATION / NAME	
V:_Vault\Projects\3002750\CAD\DWG\06_XS_Cross_Sections\3002750-XS-1332.dwg	
EXTERNAL REFERENCE FILES	

REV	DATE	AMENDMENT / REVISION DESCRIPTION
A	19.06.2020	PRELIMINARY SKETCH PLAN
B	08.10.2020	PRELIMINARY SKETCH PLAN
C	13.11.2020	PRELIMINARY SKETCH PLAN
D	27.05.2022	DETAILED DESIGN SKETCH PLAN

REVISION
IN PROGRESS

WVR No.	APPROVAL	TITLE	NAME
0007	DK	DRAFTER	L. HESLOP
0014	DK	DRAFTING CHECK	R. GOOSEN
0015	DK	DESIGNER	B. LEJANO
0	DK	DESIGN CHECK	T. MEADOWS
		PROJECT MANAGER	K. DECANHA
		PROJECT DIRECTOR	D. KEEP

PLOT DATE	TIME
27 May 2022	11:38:37

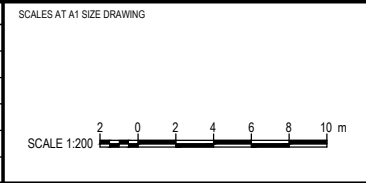

DESIGNER

SMEC

Member of the Surlana Jurong Group

ABN 47 065 475 149

LEVEL 9, 12 MOORE STREET
CANBERRA ACT 2601 AUSTRALIA
SMEC PROJECT No 3002750

CHECK PRINT

DISCIPLINE

DISCIPLINE

DISCIPLINE

DISCIPLINE

BACKDRAFTED/CORRECTED

CONFIRMED

PROJECT TITLE

WILLIAM HOVELL DRIVE DUPLICATION

CROSS SECTION MC10
SHEET 32

SCALE

AS SHOWN

PHASE

PSP


PROJECT / DRAWING No.

3002750-XS-1332


REVISION

C.1


R.L. 603.0
CUT
STRINGS
DESIGN
LEVELS
EXISTING
LEVELS
DESIGN
OFFSETS

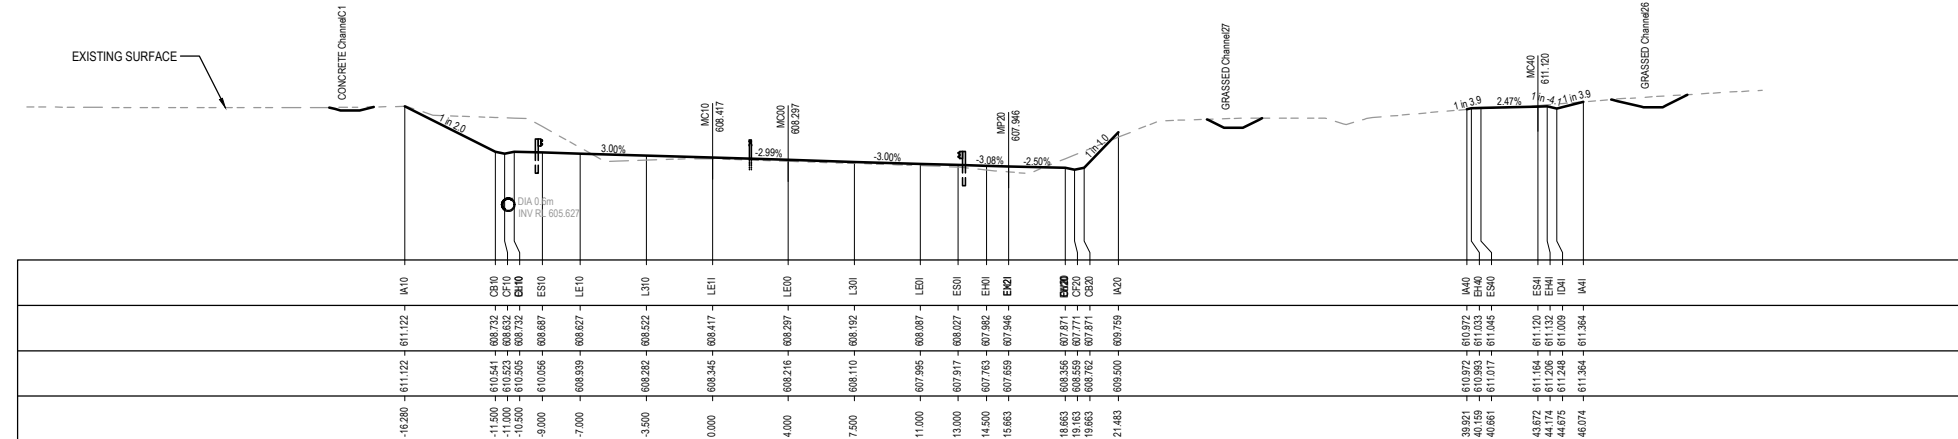


R.L. 603.0
CUT
STRINGS
DESIGN
LEVELS
EXISTING
LEVELS
DESIGN
OFFSETS

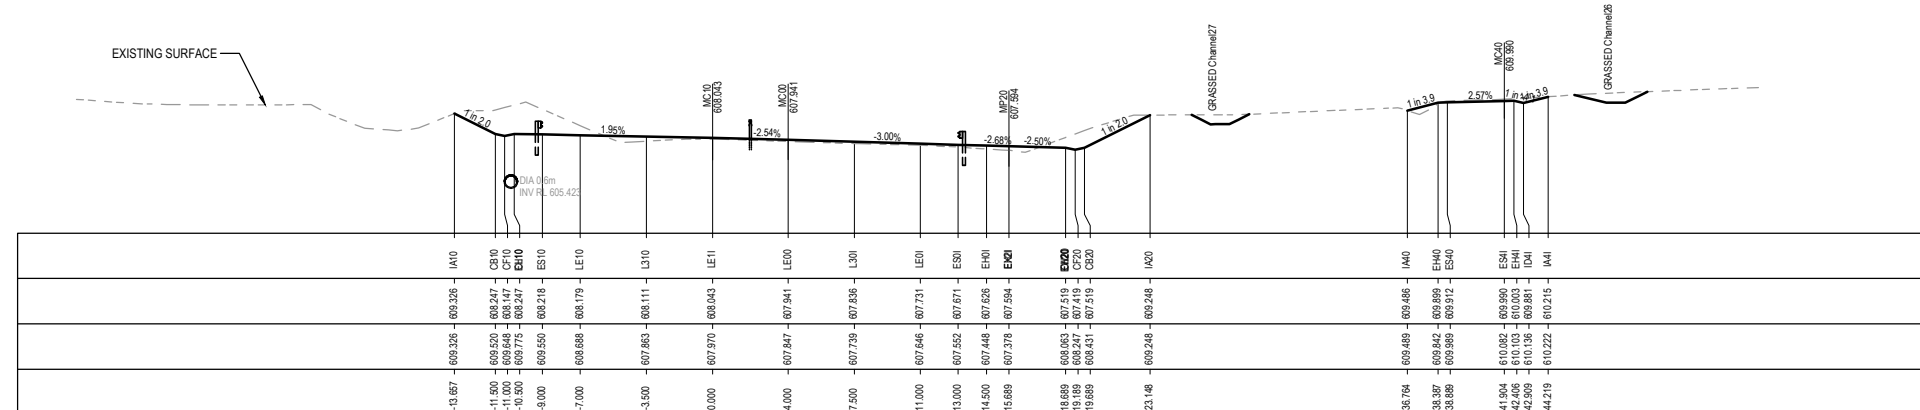

R.L. 603.0
CUT
STRINGS
DESIGN
LEVELS
EXISTING
LEVELS
DESIGN
OFFSETS

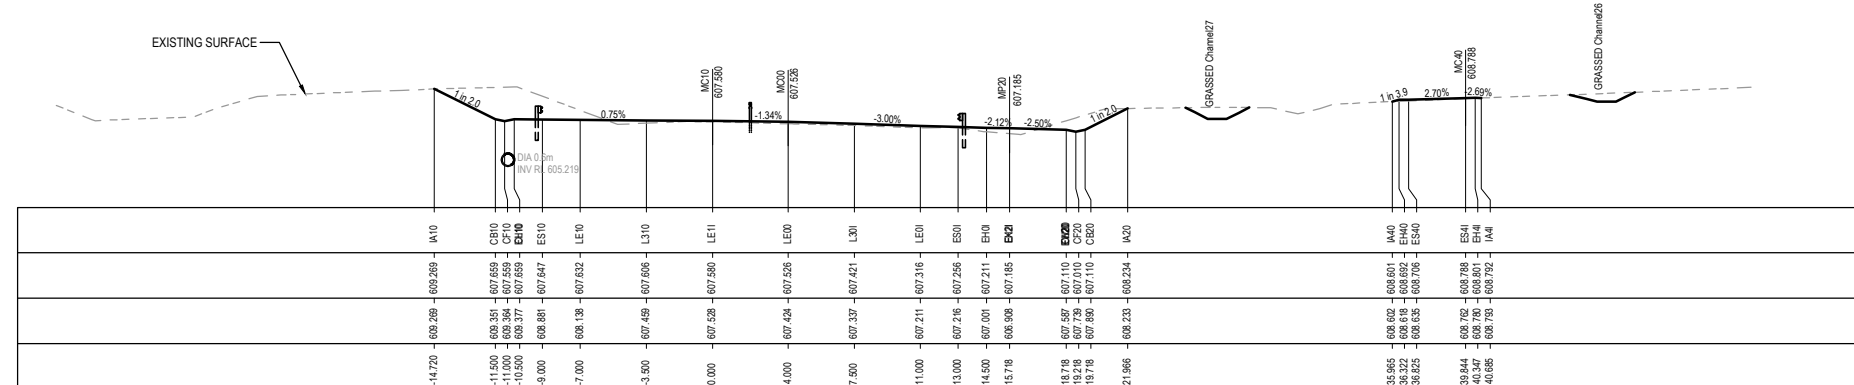

R.L. 602.0
CUT
STRINGS
DESIGN
LEVELS
EXISTING
LEVELS
DESIGN
OFFSETS

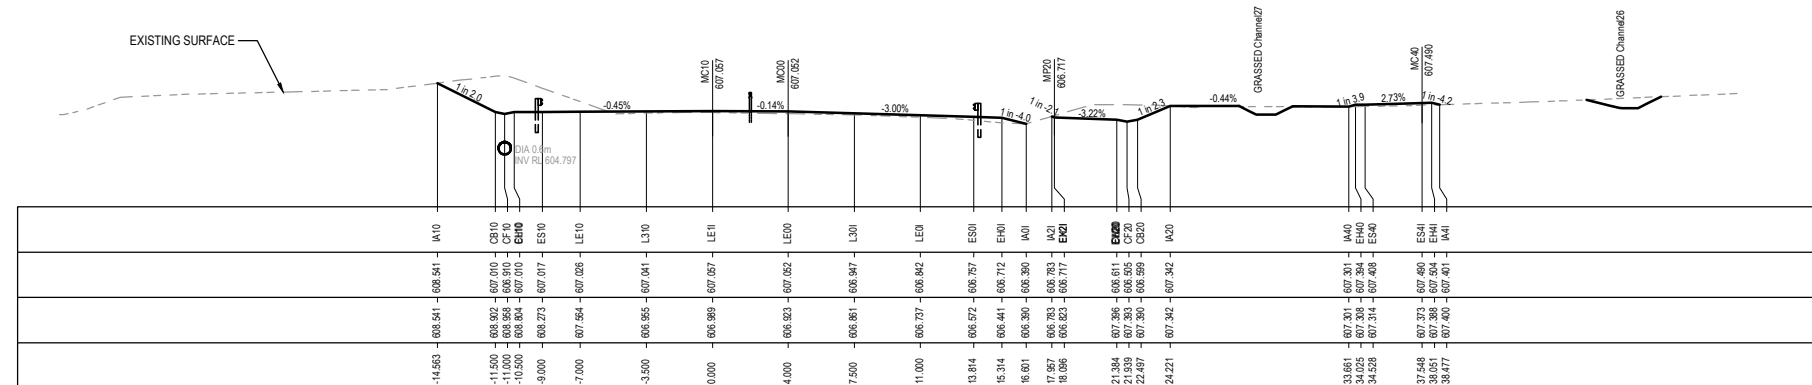

UNCONTROLLED COPY
Check Print
NOT FOR CONSTRUCTION

DR

150 mm ON ORIGINAL

A1


DRAWING FILE LOCATION / NAME
V:_Vault\Projects\3002750\CAD\DWG\06_XS_Cross_Sections\3002750-XS-1333.dwg

EXTERNAL REFERENCE FILES

REV	DATE	AMENDMENT / REVISION DESCRIPTION
A	19.06.2020	PRELIMINARY SKETCH PLAN
B	08.10.2020	PRELIMINARY SKETCH PLAN
C	13.11.2020	PRELIMINARY SKETCH PLAN
D	27.05.2022	DETAILED DESIGN SKETCH PLAN

PLOT DATE
27 May 2022

WVR No.	APPROVAL	TITLE	NAME
0007	DK	DRAFTER	L. HESLOP
0014	DK	DRAFTING CHECK	R. GOOSEN
0015	DK	DESIGNER	B. LEJANO
0	DK	DESIGN CHECK	T. MEADOWS
		PROJECT MANAGER	K. DECANHA
		PROJECT DIRECTOR	D. KEEP

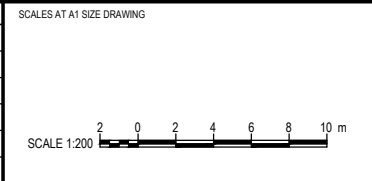

DESIGNER

SMEC

Member of the Surbana Jurong Group

ABN 47 065 475 149

LEVEL 9, 12 MOORE STREET
CANBERRA ACT 2601 AUSTRALIA
SMEC PROJECT No 3002750

CHECK PRINT

PRELIM ☐ FINAL ☐

INITIAL DATE

DISCIPLINE	
DISCIPLINE	
DISCIPLINE	
DISCIPLINE	
DISCIPLINE	
BACKDRAFTED/CORRECTED	
CONFIRMED	

PROJECT TITLE
WILLIAM HOVELL DRIVE DUPLICATION

CROSS SECTION MC10
SHEET 33


SCALE
AS SHOWN

PHASE
PSP

PROJECT / DRAWING No.
3002750-XS-1333


REVISION
C.1

R.L. 605.0
CUT
STRINGS
DESIGN
LEVELS
EXISTING
LEVELS
DESIGN
OFFSETS

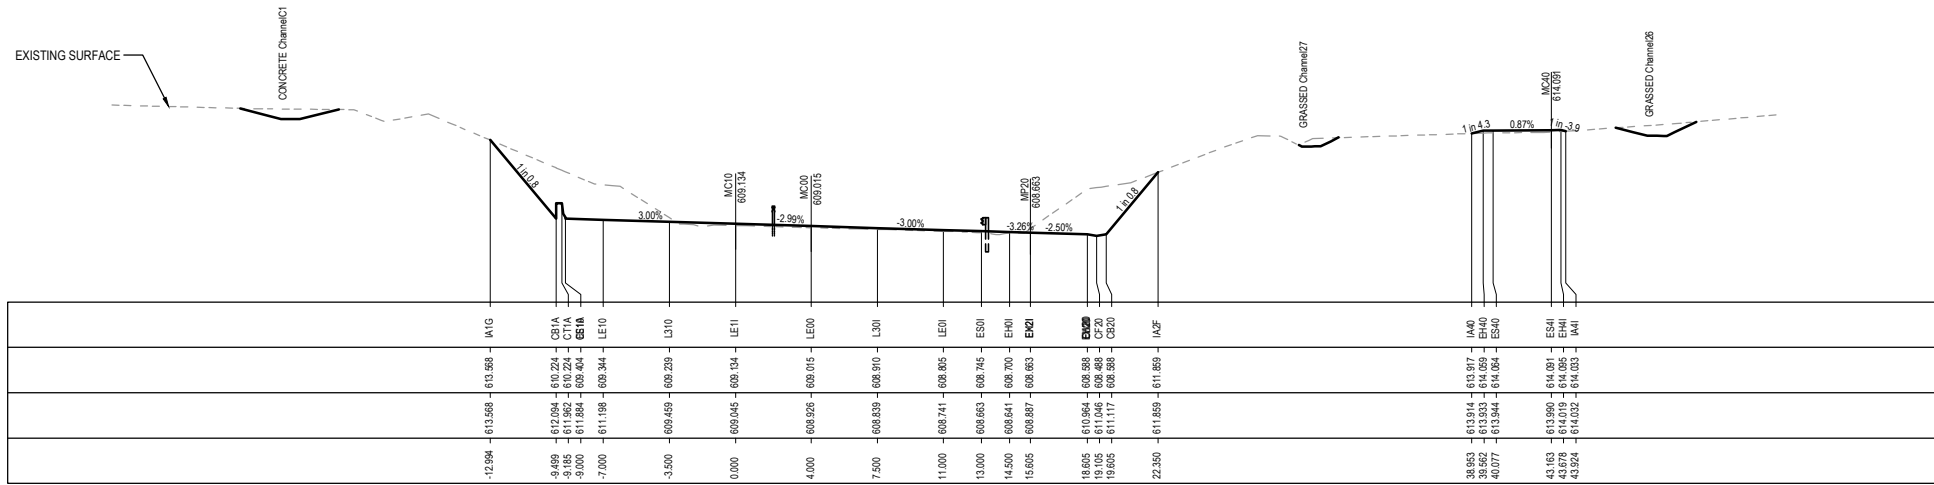


MC00 CH 2660.000

R.L. 605.0
CUT
STRINGS
DESIGN
LEVELS
EXISTING
LEVELS
DESIGN
OFFSETS

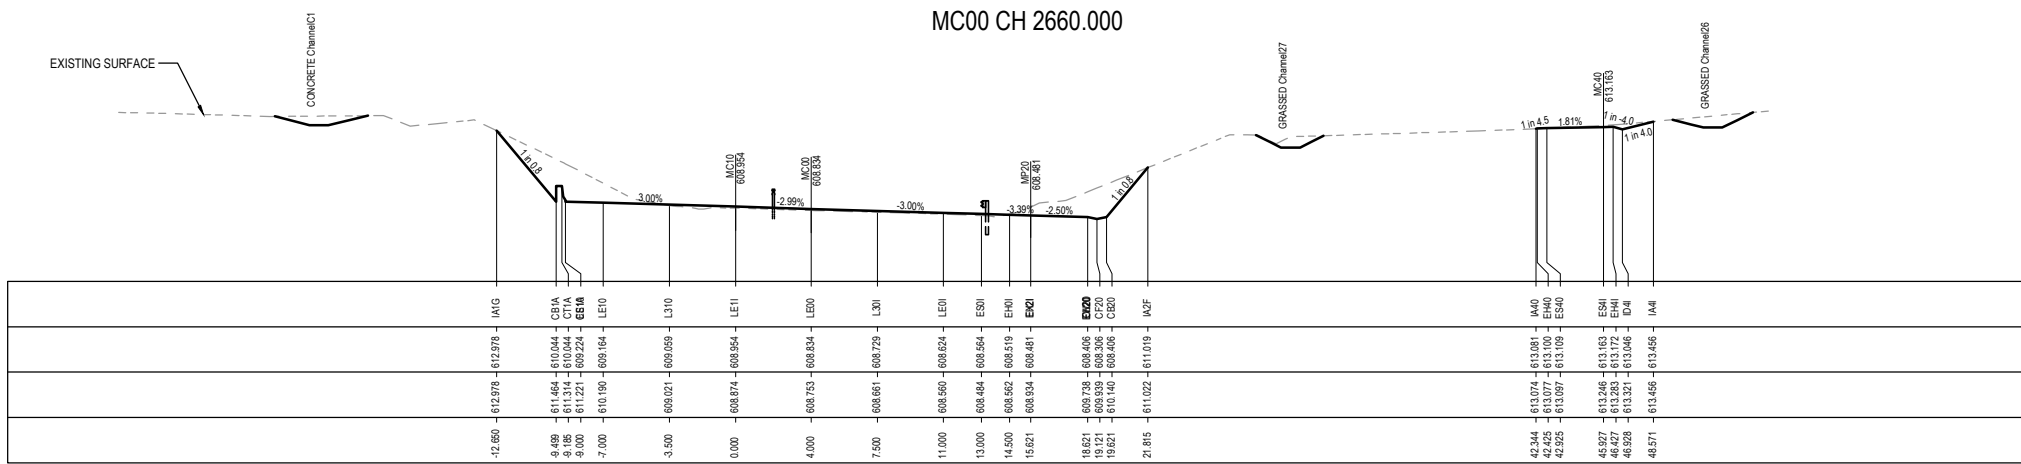

MC00 CH 2640.000

R.L. 605.0
CUT
STRINGS
DESIGN
LEVELS
EXISTING
LEVELS
DESIGN
OFFSETS

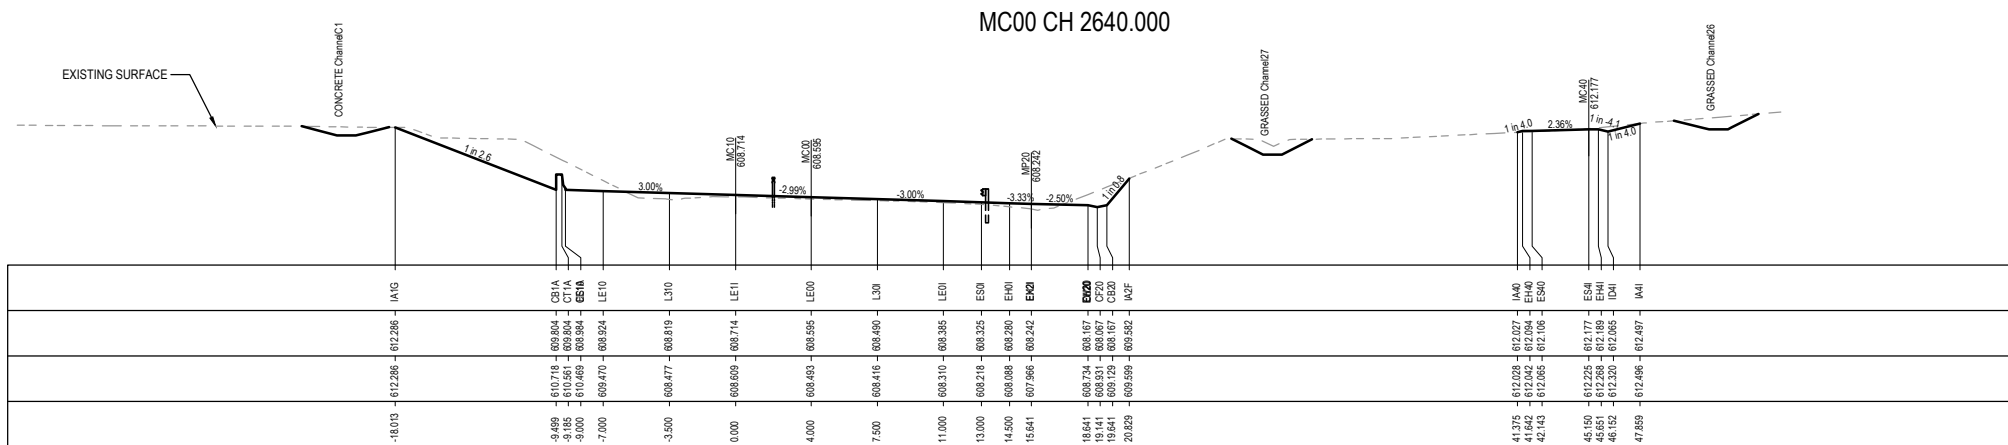

MC00 CH 2620.000

DR

UNCONTROLLED COPY
Check Print
NOT FOR CONSTRUCTION

150 mm ON ORIGINAL

A1


DRAWING FILE LOCATION / NAME
V:_Vault\Projects\3002750\CAD\DWG\06_XS_Cross_Sections\3002750-XS-1334.dwg

REV	DATE	AMENDMENT / REVISION DESCRIPTION
A	19.06.2020	PRELIMINARY SKETCH PLAN
B	08.10.2020	PRELIMINARY SKETCH PLAN
C	13.11.2020	PRELIMINARY SKETCH PLAN
D	27.05.2022	DETAILED DESIGN SKETCH PLAN

REVISION
IN PROGRESS

WVR No.	APPROVAL	TITLE	NAME
0007	DK	DRAFTER	L. HESLOP
0014	DK	DRAFTING CHECK	R. GOOSEN
0015	DK	DESIGNER	B. LEJANO
0	DK	DESIGN CHECK	T. MEADOWS
		PROJECT MANAGER	K. DECANHA
		PROJECT DIRECTOR	D. KEEP

PLOT DATE	TIME
27 May 2022	11:39:21

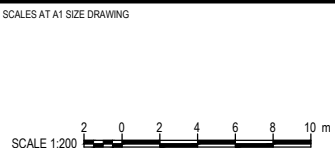

DESIGNER

SMEC

Member of the Surbana Jurong Group

ABN 47 065 475 149


LEVEL 9, 12 MOORE STREET
CANBERRA ACT 2601 AUSTRALIA
SMEC PROJECT No 3002750

CHECK PRINT		PRELIM	FINAL
DISCIPLINE		INITIAL	DATE
DISCIPLINE			
DISCIPLINE			
DISCIPLINE			
BACKDRAFTED/CORRECTED			
CONFIRMED			


PROJECT TITLE		WILLIAM HOVELL DRIVE DUPLICATION	
CROSS SECTION MC10 SHEET 34			
SCALE	PHASE	PROJECT / DRAWING No.	REVISION
AS SHOWN	PSP	3002750-XS-1334	C.1

UNCONTROLLED COPY
Check Print
NOT FOR CONSTRUCTION


R.L. 605.0
CUT
STRINGS
DESIGN
LEVELS
EXISTING
LEVELS
DESIGN
OFFSETS

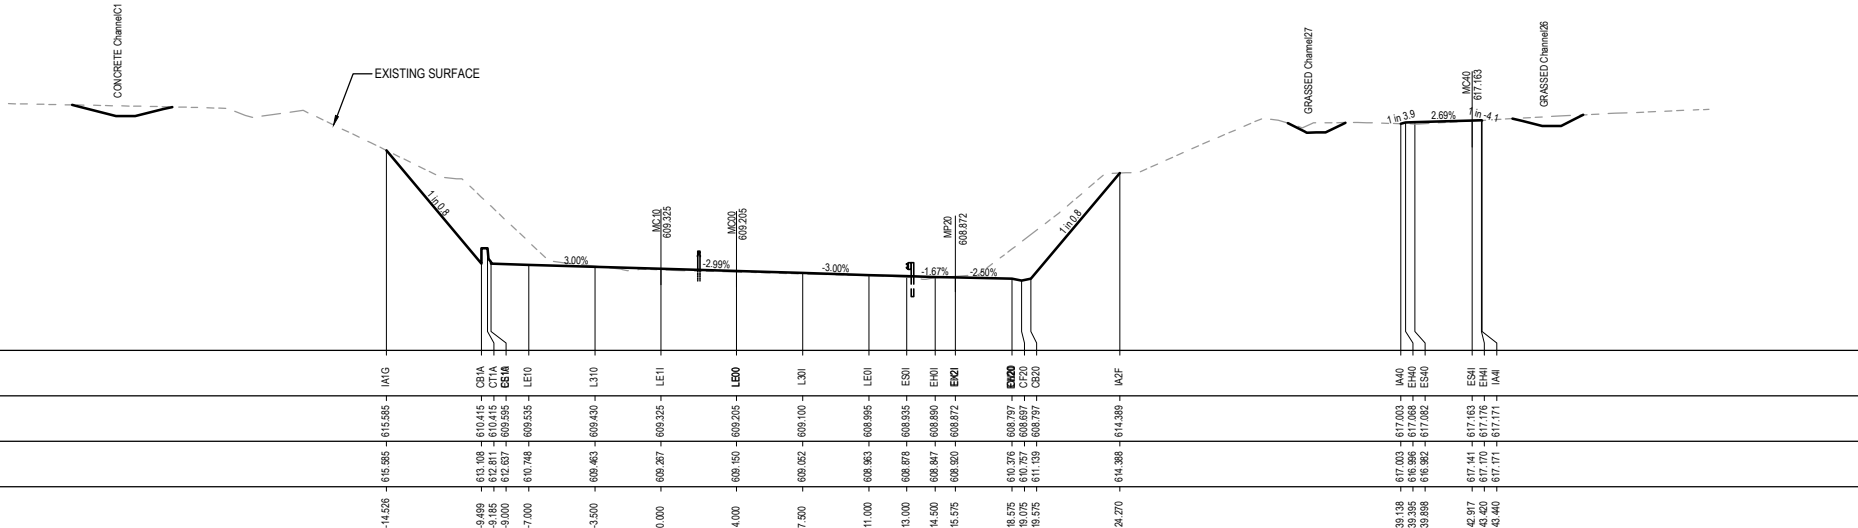

R.L. 605.0
CUT
STRINGS
DESIGN
LEVELS
EXISTING
LEVELS
DESIGN
OFFSETS

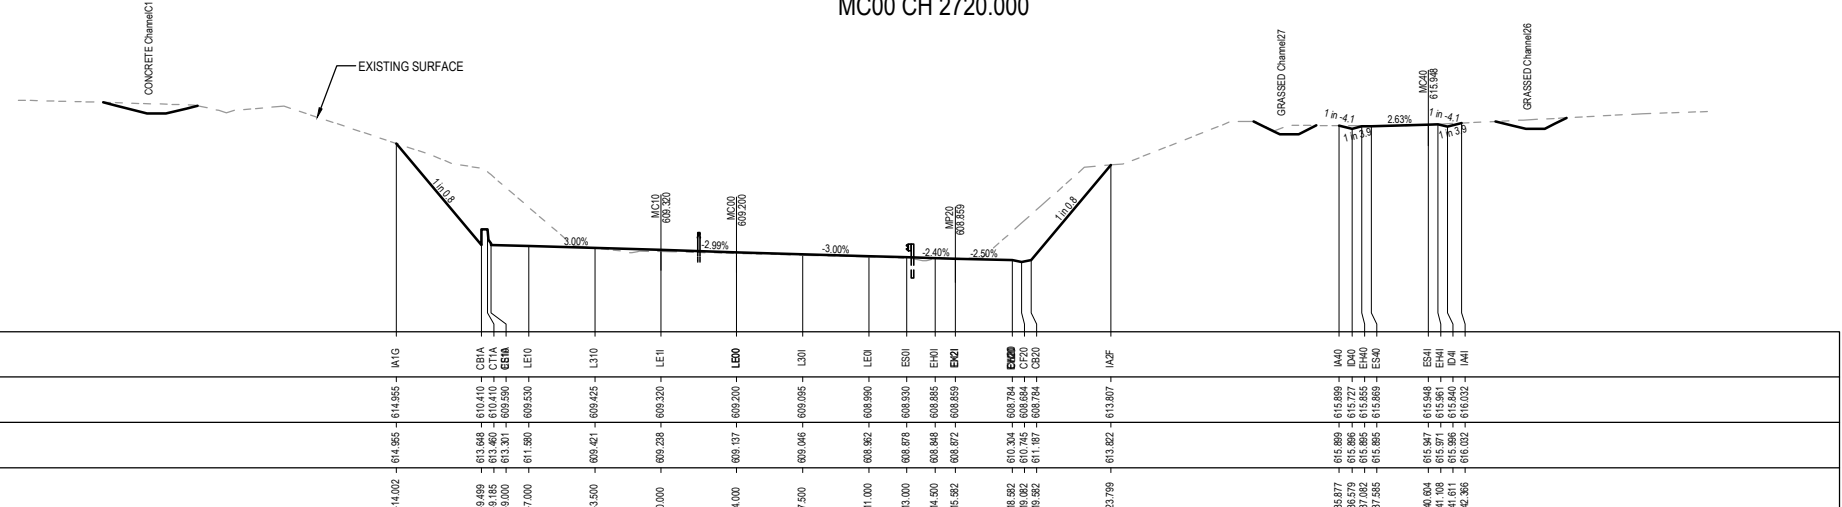

R.L. 605.0
CUT
STRINGS
DESIGN
LEVELS
EXISTING
LEVELS
DESIGN
OFFSETS

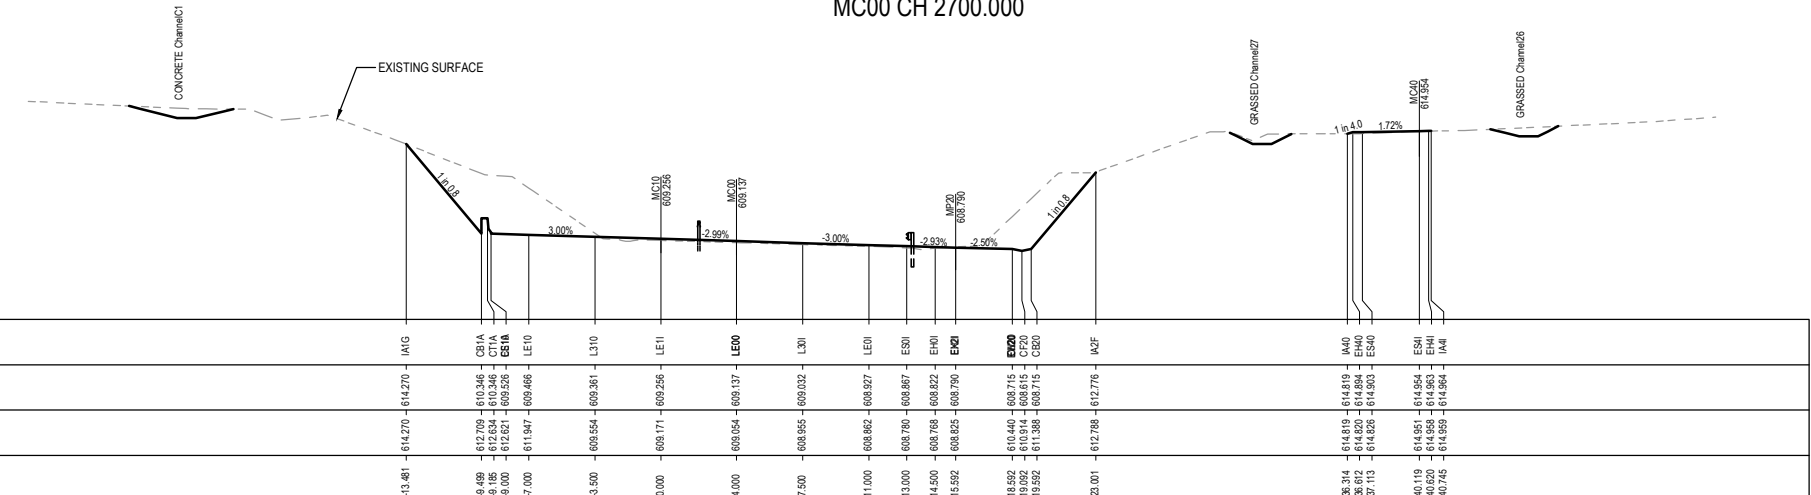

150 mm ON ORIGINAL

A1

0 10 20 30 40 50 60 70 80 90 100 110 120 130 140 150


DRAWING FILE LOCATION / NAME			
V:_Vault\Projects\3002750\CAD\DWG\06_XS_Cross_Sections\3002750-XS-1335.dwg			
EXTERNAL REFERENCE FILES			

REV	DATE	AMENDMENT / REVISION DESCRIPTION
A	19.06.2020	PRELIMINARY SKETCH PLAN
B	08.10.2020	PRELIMINARY SKETCH PLAN
C	13.11.2020	PRELIMINARY SKETCH PLAN
D	27.05.2022	DETAILS DESIGN SKETCH PLAN

REVISION
IN PROGRESS

WVR No.	APPROVAL	TITLE	NAME
0007	DK	DRAFTER	L. HESLOP
0014	DK	DRAFTING CHECK	R. GOOSEN
0015	DK	DESIGNER	B. LEJANO
0	DK	DESIGN CHECK	T. MEADOWS
		PROJECT MANAGER	K. DECANHA
		PROJECT DIRECTOR	D. KEEP

PLOT DATE	TIME
27 May 2022	11:39:42

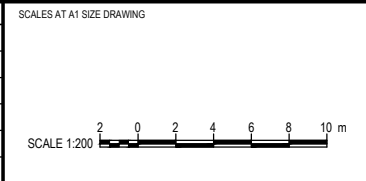

DESIGNER

SMEC

Member of the Surlana Jurong Group

ABN 47 065 475 149

LEVEL 9, 12 MOORE STREET
CANBERRA ACT 2601 AUSTRALIA
SMEC PROJECT No 3002750

CHECK PRINT		PRELIM	FINAL
		INITIAL	DATE
DISCIPLINE			
DISCIPLINE			
DISCIPLINE			
DISCIPLINE			
BACKDRAFTED/CORRECTED			
CONFIRMED			

PROJECT TITLE		WILLIAM HOVELL DRIVE DUPLICATION	
		CROSS SECTION MC10 SHEET 35	
SCALE	PHASE	PROJECT / DRAWING No.	REVISION
AS SHOWN	PSP	3002750-XS-1335	C.1

R.L. 605.0
CUT
STRINGS
DESIGN
LEVELS
EXISTING
LEVELS
DESIGN
OFFSETS

	</
--	--	----

150 mm ON ORIGINAL

A1


DRAWING FILE LOCATION / NAME			
V:_Vault\Projects\3002750\CAD\DWG\06_XS_Cross_Sections\3002750-XS-1336.dwg			
EXTERNAL REFERENCE FILES			

REV	DATE	AMENDMENT / REVISION DESCRIPTION
A	19.06.2020	PRELIMINARY SKETCH PLAN
B	08.10.2020	PRELIMINARY SKETCH PLAN
C	13.11.2020	PRELIMINARY SKETCH PLAN SUBMISSION
D	27.05.2022	DETAILED DESIGN SKETCH PLAN PATH ALIGNMENT CHANGES

REVISION
IN PROGRESS

WVR No.	APPROVAL	TITLE	NAME
0007	DK	DRAFTER	L. HESLOP
0014	DK	DRAFTING CHECK	R. GOOSEN
0015	DK	DESIGNER	B. LEJANO
0	DK	DESIGN CHECK	T. MEADOWS
		PROJECT MANAGER	K. DECANHA
		PROJECT DIRECTOR	D. KEEP

PLOT DATE	TIME
27 May 2022	11:40:04

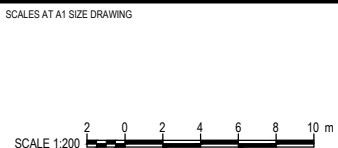

DESIGNER

SMEC




Member of the Surbana Jurong Group

ABN 47 065 475 149

LEVEL 9, 12 MOORE STREET
CANBERRA ACT 2601 AUSTRALIA
SMEC PROJECT No 3002750

CHECK PRINT		PRELIM	FINAL
		INITIAL	DATE
DISCIPLINE			
DISCIPLINE			
DISCIPLINE			
DISCIPLINE			
BACKDRAFTED/CORRECTED			
CONFIRMED			

PROJECT TITLE		WILLIAM HOVELL DRIVE DUPLICATION	
		CROSS SECTION MC10 SHEET 36	
SCALE	PHASE	PROJECT / DRAWING No.	REVISION
AS SHOWN	PSP	3002750-XS-1336	C.1

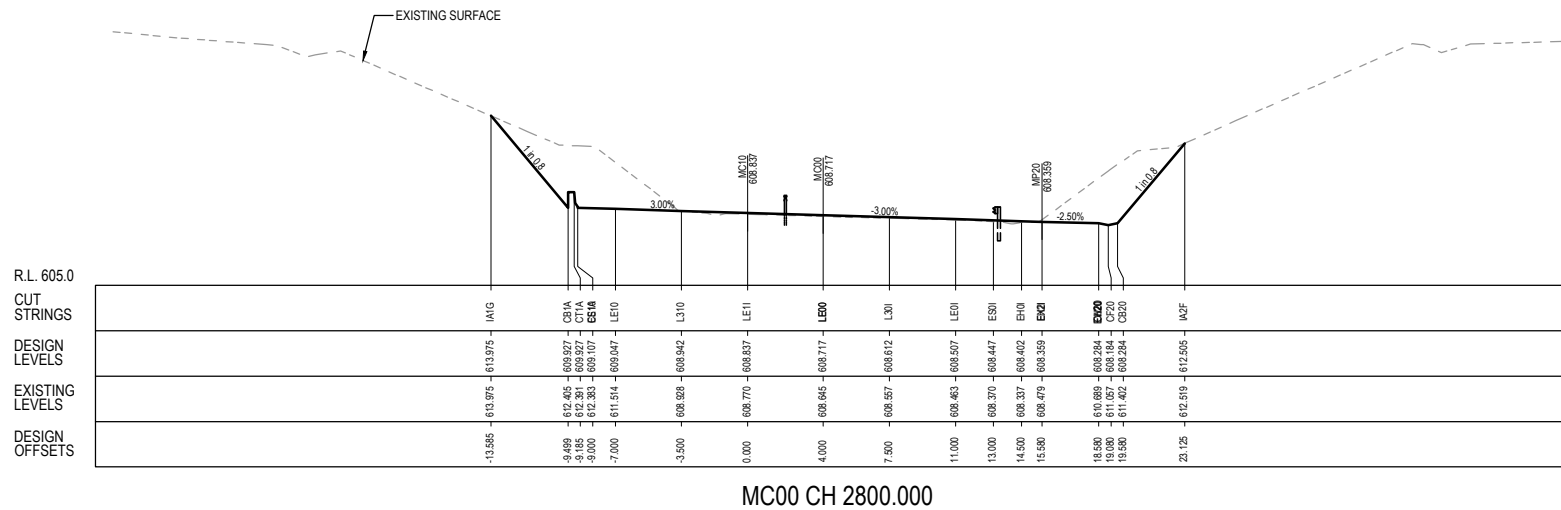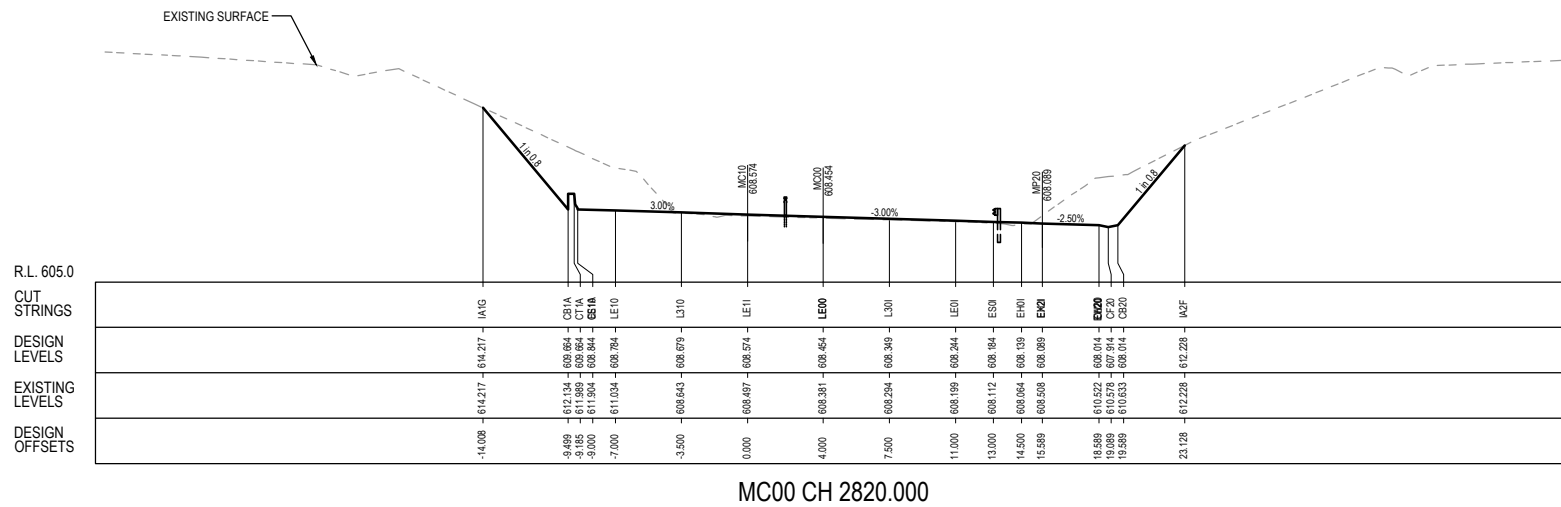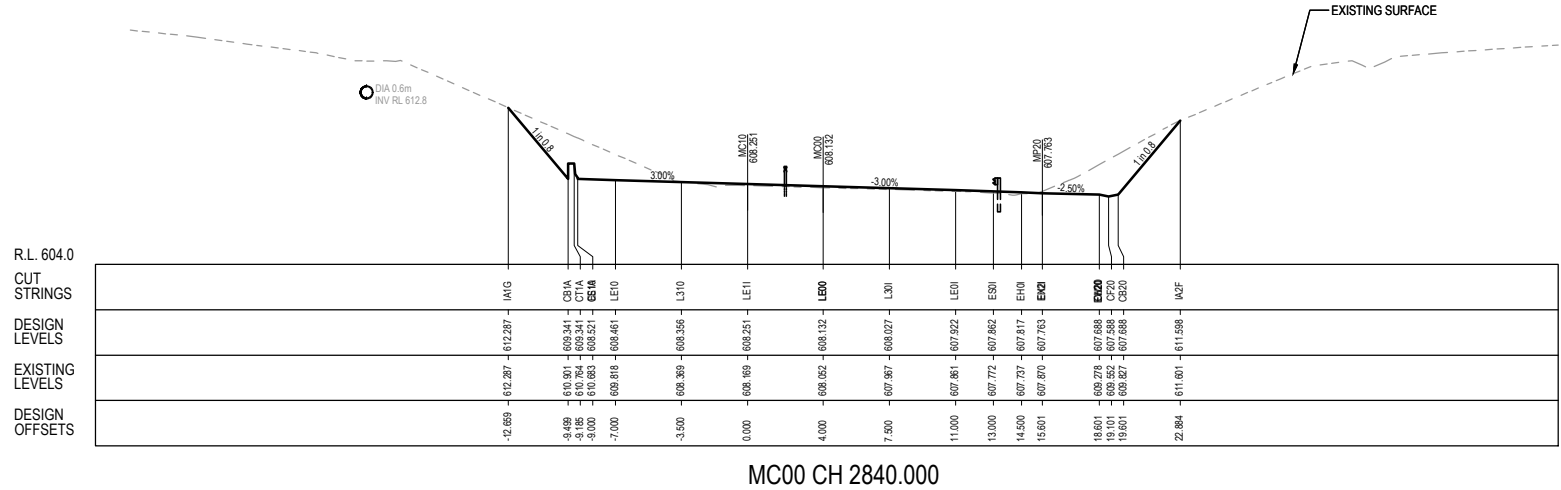

UNCONTROLLED COPY
Check Print
NOT FOR CONSTRUCTION

DR

150 mm ON ORIGINAL

A1

DRAWING FILE LOCATION / NAME
V:_Vault\Projects\3002750\CAD\DWG\06_XS_Cross_Sections\3002750-XS-1337.dwg

EXTERNAL REFERENCE FILES

REV	DATE	AMENDMENT / REVISION DESCRIPTION
A	19.06.2020	PRELIMINARY SKETCH PLAN
B	08.10.2020	PRELIMINARY SKETCH PLAN
C	13.11.2020	PRELIMINARY SKETCH PLAN
D	27.05.2022	DETAILER DESIGN, SHALLOO PATH ALIGNMENT CHANGES

REVISION
IN PROGRESS

WVR No.	APPROVAL	TITLE	NAME
0007	DK	DRAFTER	L. HESLOP
0014	DK	DRAFTING CHECK	R. GOOSEN
0015	DK	DESIGNER	B. LEJANO
0	DK	DESIGN CHECK	T. MEADOWS
		PROJECT MANAGER	K. DECANHA
		PROJECT DIRECTOR	D. KEEP

DATE	TIME
27 May 2022	11:40:26

SCALES AT A1 SIZE DRAWING

SCALE 1:200

2 0 2 4 6 8 10 m

DESIGNER

SMEC

Member of the Surbana Jurong Group

ABN 47 065 475 149

LEVEL 9, 12 MOORE STREET
CANBERRA ACT 2601 AUSTRALIA
SMEC PROJECT No 3002750

CHECK PRINT

DISCIPLINE	PRELIM INITIAL	FINAL DATE
DISCIPLINE		
DISCIPLINE		
DISCIPLINE		
DISCIPLINE		
BACKDRAFTED/CORRECTED		
CONFIRMED		

PROJECT TITLE		WILLIAM HOVELL DRIVE DUPLICATION	
CROSS SECTION MC10 SHEET 37			
SCALE	PHASE	PROJECT / DRAWING No.	REVISION
AS SHOWN	PSP	3002750-XS-1337	C.1

R.L. 602.0
CUT
STRINGS
DESIGN
LEVELS
EXISTING
LEVELS
DESIGN
OFFSETS

MA/G	CS1A	CS1B	LE10	L310	LE11	LE00	L301	LE01	ES01	EH01	EH02	EH03	MA/F
-606.955	-606.953	-606.951	-607.441	-607.706	-606.981	-606.811	-606.706	-606.801	-606.541	-606.466	-606.445	-606.270	-606.270
-11.501	-9.499	-9.000	-7.000	-3.500	0.000	4.000	7.500	11.000	13.000	14.500	15.607	18.607	21.622

MC00 CH 2900.000

R.L. 602.0
CUT
STRINGS
DESIGN
LEVELS
EXISTING
LEVELS
DESIGN
OFFSETS

MA/G	CS1A	CS1B	LE10	L310	LE11	LE00	L301	LE01	ES01	EH01	EH02	EH03	MA/F
-610.608	-609.620	-609.620	-607.700	-607.940	-607.430	-607.310	-607.205	-607.100	-606.947	-606.846	-606.841	-606.666	-606.640
-11.940	-9.499	-9.000	-7.000	-3.500	0.000	4.000	7.500	11.000	13.000	14.500	15.607	18.607	21.965

MC00 CH 2880.000

R.L. 604.0
CUT
STRINGS
DESIGN
LEVELS
EXISTING
LEVELS
DESIGN
OFFSETS

MA/G	CS1A	CS1B	LE10	L310	LE11	LE00	L301	LE01	ES01	EH01	EH02	EH03	MA/F
-611.328	-610.110	-609.960	-608.883	-608.900	-607.975	-607.750	-607.645	-607.540	-607.376	-607.435	-607.380	-606.856	-610.843
-12.175	-9.499	-9.000	-7.000	-3.500	0.000	4.000	7.500	11.000	13.000	14.500	15.617	18.617	22.588

MC00 CH 2860.000

UNCONTROLLED COPY
Check Print
NOT FOR CONSTRUCTION

DR

150 mm ON ORIGINAL

A1

DRAWING FILE LOCATION / NAME
V:_Vault\Projects\3002750\CAD\DWG\06_XS_Cross_Sections\3002750-XS-1338.dwg

EXTERNAL REFERENCE FILES


REV	DATE	AMENDMENT / REVISION DESCRIPTION
A	19.06.2020	PRELIMINARY SKETCH PLAN
B	08.10.2020	PRELIMINARY SKETCH PLAN
C	13.11.2020	PRELIMINARY SKETCH PLAN
D	27.05.2022	DETAILED DESIGN SKETCH PLAN

REVISION
IN PROGRESS

WVR No.	APPROVAL	TITLE	NAME
0007	DK	DRAFTER	L. HESLOP
0014	DK	DRAFTING CHECK	R. GOOSEN
0015	DK	DESIGNER	B. LEJANO
0	DK	DESIGN CHECK	T. MEADOWS
		PROJECT MANAGER	K. DECANHA
		PROJECT DIRECTOR	D. KEEP

PLOT DATE
27 May 2022

TIME
11:40:48

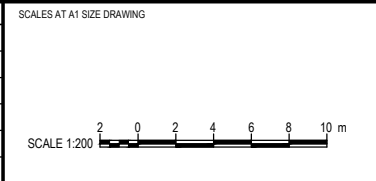

DESIGNER

SMEC

Member of the Surbana Jurong Group




ABN 47 065 475 149

LEVEL 9, 12 MOORE STREET
CANBERRA ACT 2601 AUSTRALIA
SMEC PROJECT No 3002750





CHECK PRINT		PRELIM	FINAL
DISCIPLINE		INITIAL	DATE
DISCIPLINE			
DISCIPLINE			
DISCIPLINE			
DISCIPLINE			
BACKDRAFTED/CORRECTED			
CONFIRMED			

PROJECT TITLE		WILLIAM HOVELL DRIVE DUPLICATION	
CROSS SECTION MC10		SHEET 38	
SCALE	PHASE	PROJECT / DRAWING No.	REVISION
AS SHOWN	PSP	3002750-XS-1338	C.1

UNCONTROLLED COPY
Check Print
NOT FOR CONSTRUCTION

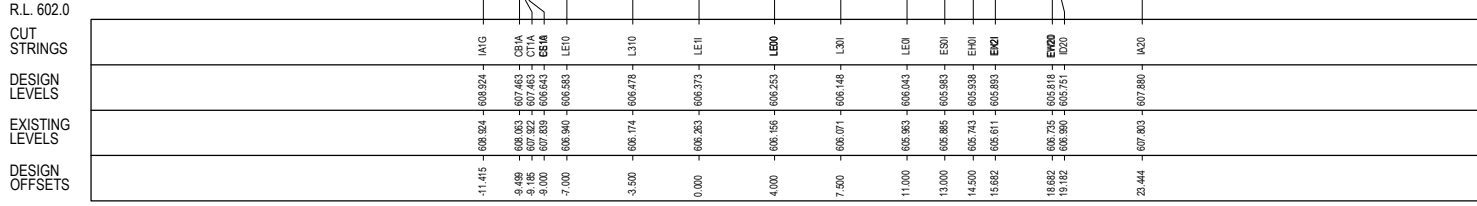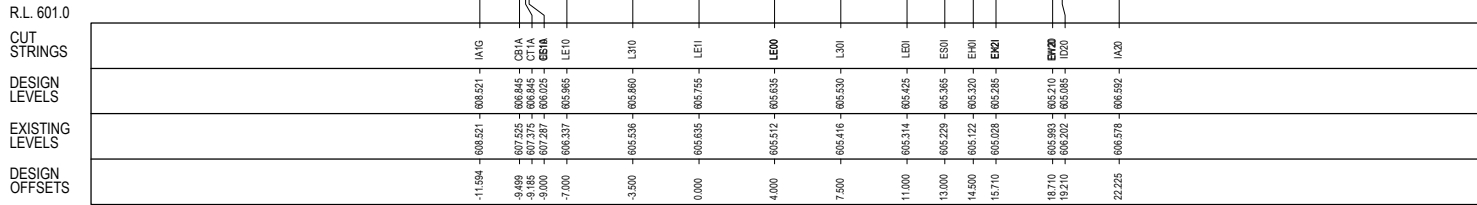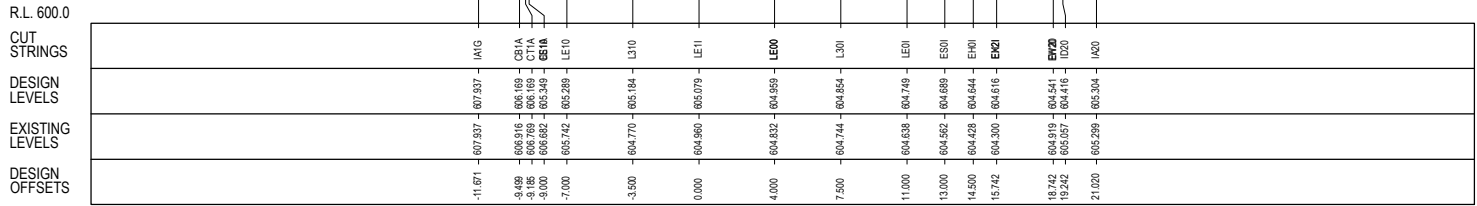


DR

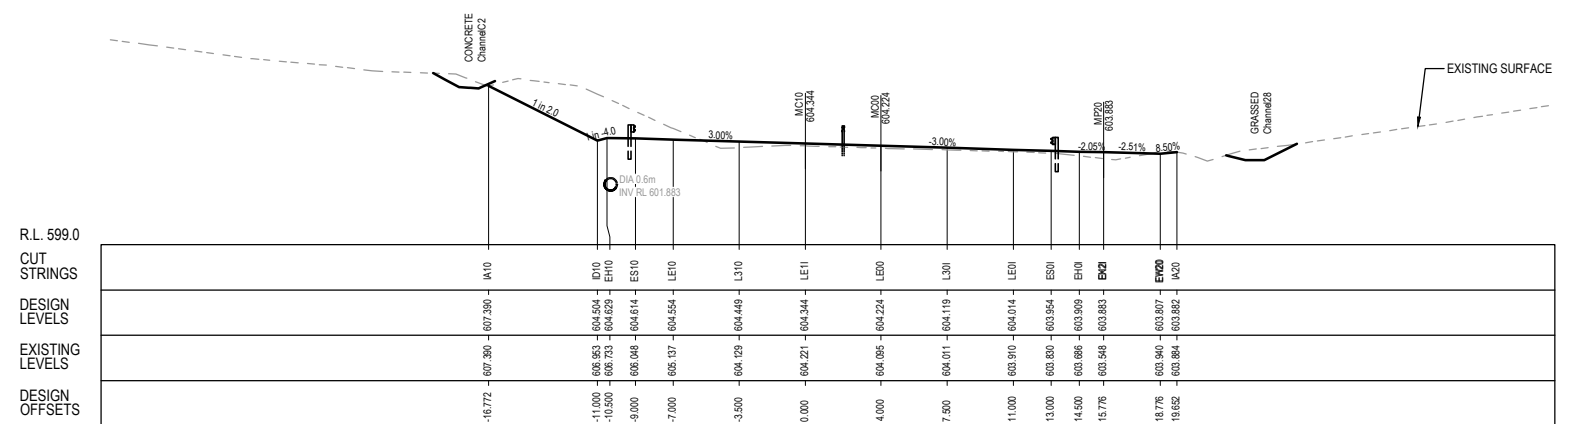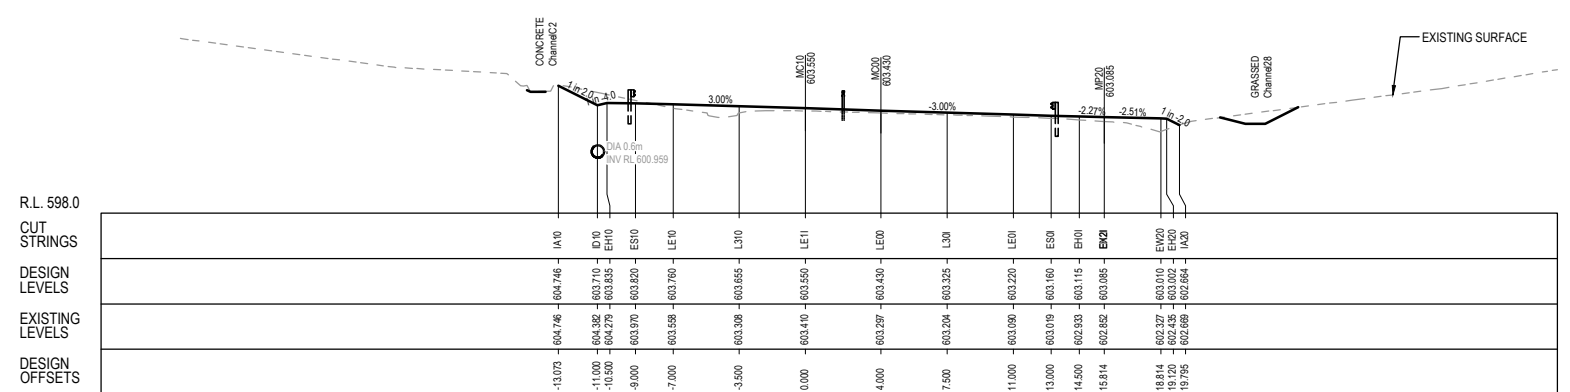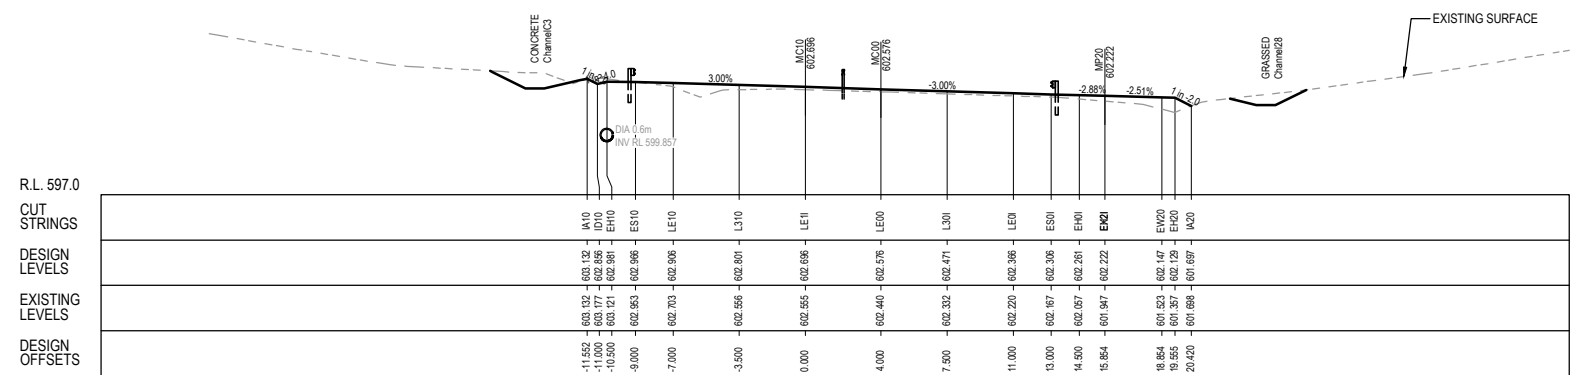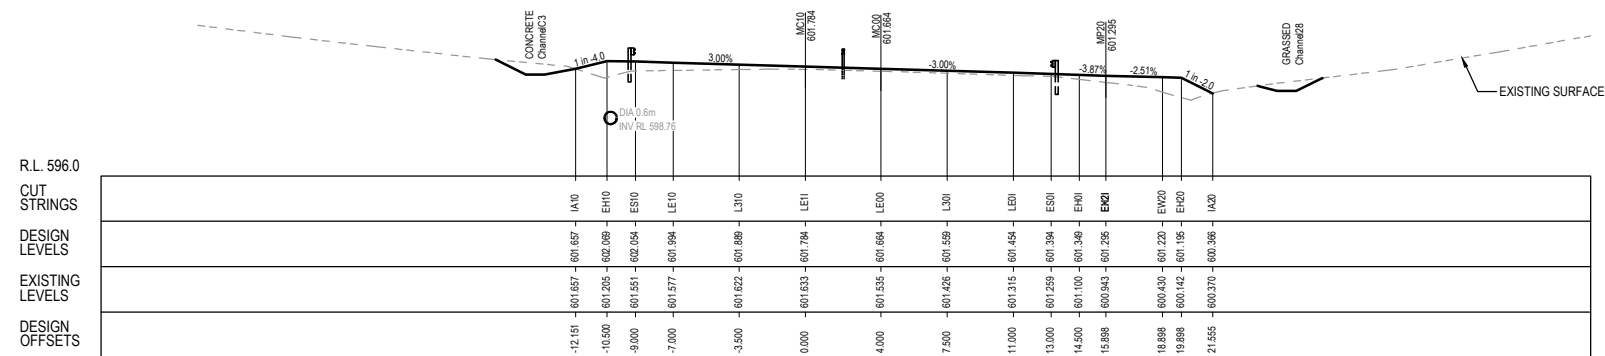

DRAWING FILE LOCATION / NAME							PLOT DATE		TIME	
V:\Vault\Projects\3002750\CAD\DWG\06_XS_Cross_Sections\3002750-XS-1339.dwg							27 May 2022		11:41:10	
EXTERNAL REFERENCE FILES			REV	DATE	AMENDMENT / REVISION DESCRIPTION	WVR No.	APPROVAL	TITLE		
3002750_SMEC.dft XS_Mc10_38	A	19.06.2020	PRELIMINARY SKETCH PLAN				0007	DK	DRAFTER	
	B	08.10.2020	PRELIMINARY SKETCH PLAN				0014	DK	DRAFTING CHECK	
	C	13.11.2020	PRELIMINARY SKETCH PLAN - PERMISSSION				0015	DK	DESIGNER	
	D	27.05.2022	DETAILED DESIGN - SHAFT WITH ALIGNMENT & DIMENSIONS				0	DK	DESIGN CHECK	
									PROJECT MANAGER	
								PROJECT DIRECTOR		


NAME
L. HESLOP
R. GOOSEN
B. LEJANO
T. MEADOWS
K. DECANHA
D. KEEP

SCALES AT A1 SIZE DRAWING

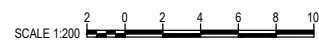

SCALE 1:200

DESIGNER

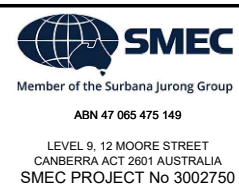





DR

CHECK PRINT		PRELIM ☐	FINAL ☐
		INITIAL	DATE
DISCIPLINE			
DISCIPLINE			
DISCIPLINE			
DISCIPLINE			
BACKDRAFTED/CORRECTED			
CONFIRMED			

PROJECT TITLE	WILLIAM HOWELL DRIVE DUPLICATION
---------------	----------------------------------

CROSS SECTION MC10
SHEET 39

SCALE AS SHOWN	PHASE PSP	PROJECT / DRAWING No. 3002750-XS-1339	REVISION C.1
-------------------	--------------	--	-----------------

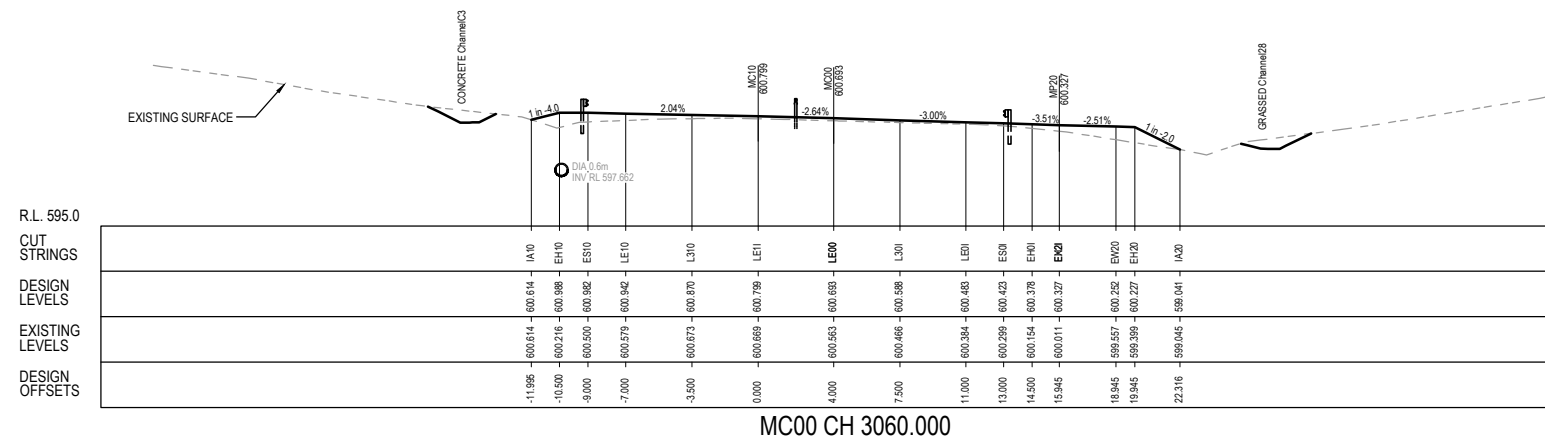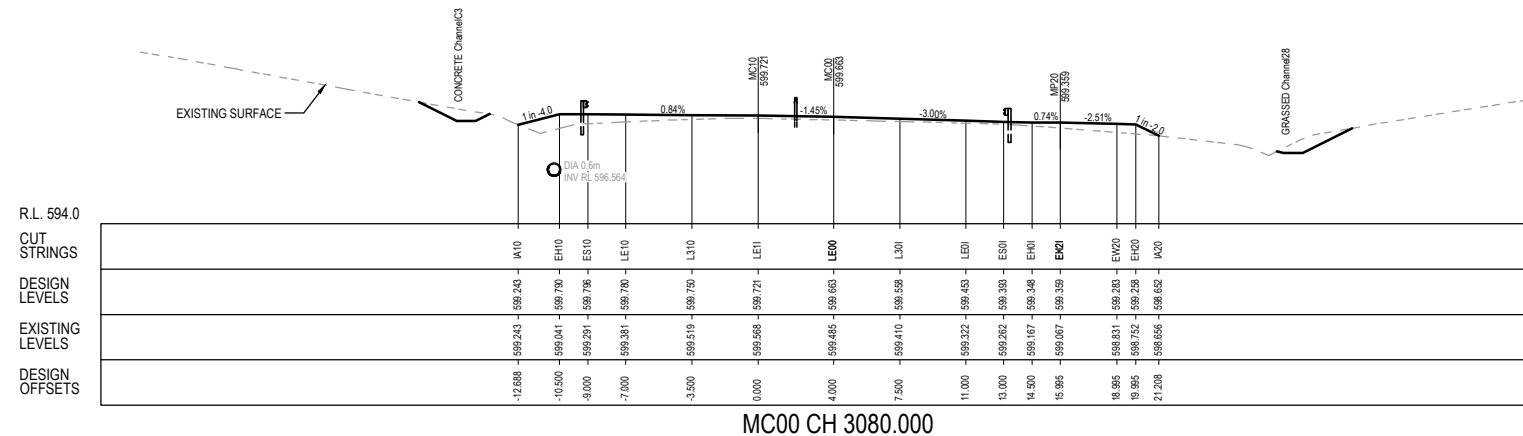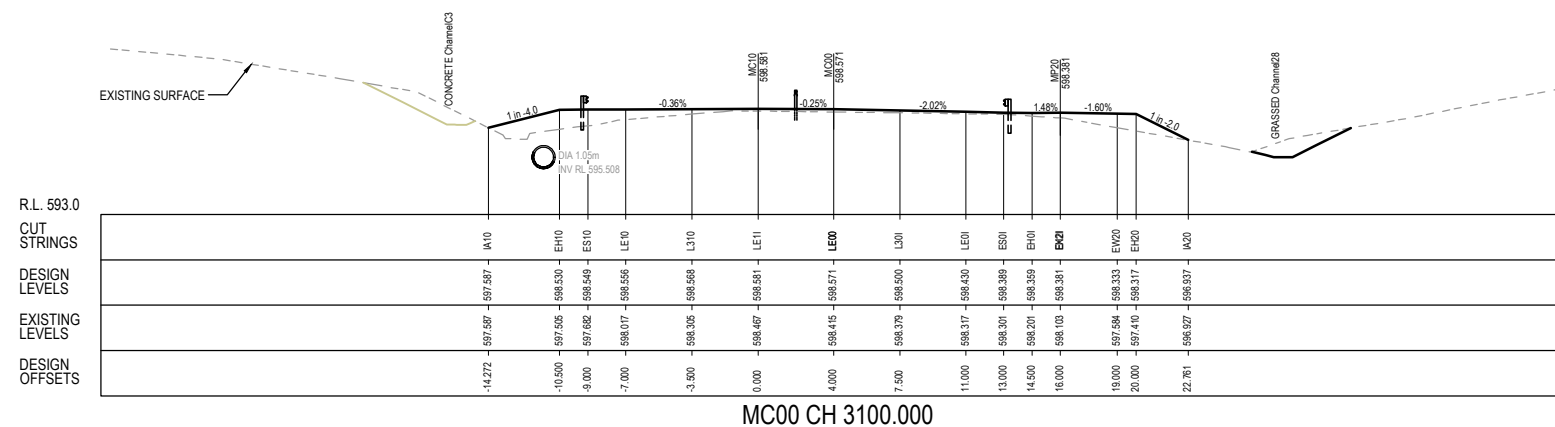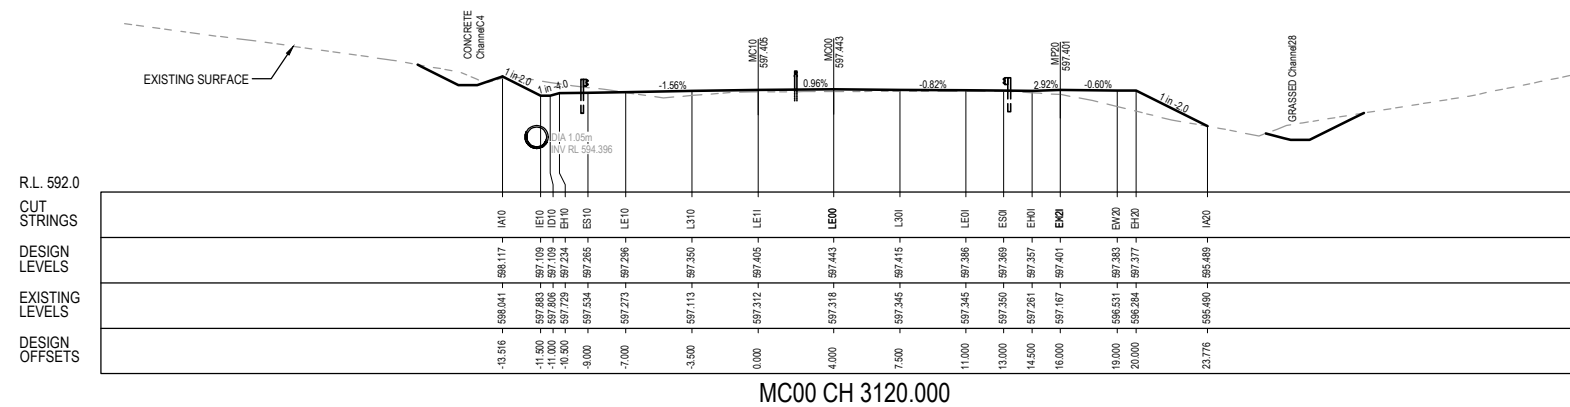

UNCONTROLLED COPY
Check Print
NOT FOR CONSTRUCTION

DRAWING FILE LOCATION / NAME V:_Vault\Projects\3002750\CAD\DWG\06_XS_Cross_Sections\3002750-XS-1340.dwg				PLOT DATE 27 May 2022		TIME 11:41:31		DR								
EXTERNAL REFERENCE FILES		REV	DATE	AMENDMENT / REVISION DESCRIPTION	WVR No.	APPROVAL	TITLE	SCALES AT A1 SIZE DRAWING		DESIGNER		CHECK PRINT		PROJECT TITLE		
3002750_SMEC.dwg XS_MC10_40 REVISION IN PROGRESS		A	19.06.2020	PRELIMINARY SKETCH PLAN	0007	DK	DRAFTER <i>L. HESLOP</i>	 SCALE 1:200		 Member of the Surbana Jurong Group ABN 47 085 475 149 LEVEL 9, 12 MOORE STREET CANBERRA ACT 2601 AUSTRALIA SMEC PROJECT No 3002750		PRINTED: ☐ PRELIM ☐ FINAL ☐ INITIAL DATE		WILLIAM HOVELL DRIVE DUPLICATION CROSS SECTION MC10 SHEET 40		
		B	08.10.2020	PRELIMINARY SKETCH PLAN	0014	DK	DRAFTING CHECK <i>R. GOOSEN</i>					DISCIPLINE				
		C	13.11.2020	PRELIMINARY SKETCH PLAN (SHEMIS PLAN)	0015	DK	DESIGNER <i>B. LEJANO</i>					DISCIPLINE				
		D	27.05.2022	DETAILED DESIGN (PAVED PATH ALIGNMENT) (DWGS)	0	DK	DESIGN CHECK <i>T. MEADOWS</i>					DISCIPLINE				
		PROJECT MANAGER <i>K. DECANHA</i>		BACKDRAFTED/CORRECTED												
		PROJECT DIRECTOR <i>D. KEEP</i>		CONFIRMED												
		SCALE		PHASE		PROJECT / DRAWING No.		REVISION								
		AS SHOWN		PSP		3002750-XS-1340		C.1								

150 mm ON ORIGINAL

A1


DRAWING FILE LOCATION / NAME	
V:_Vault\Projects\3002750\CAD\DWG\06_XS_Cross_Sections\3002750-XS-1341.dwg	
EXTERNAL REFERENCE FILES	

REV	DATE	AMENDMENT / REVISION DESCRIPTION
A	19.06.2020	PRELIMINARY SKETCH PLAN
B	08.10.2020	PRELIMINARY SKETCH PLAN
C	13.11.2020	PRELIMINARY SKETCH PLAN SUBMISSION
D	27.05.2022	DETAILED DESIGN SKETCH PLAN ALIGNMENT CHANGES

REVISION
IN PROGRESS

WVR No.	APPROVAL	TITLE	NAME
0007	DK	DRAFTER	L. HESLOP
0014	DK	DRAFTING CHECK	R. GOOSEN
0015	DK	DESIGNER	B. LEJANO
0	DK	DESIGN CHECK	T. MEADOWS
		PROJECT MANAGER	K. DECANHA
		PROJECT DIRECTOR	D. KEEP

PLOT DATE	TIME
27 May 2022	11:41:53

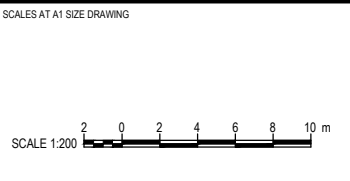

DESIGNER

SMEC

Member of the Surbana Jurong Group

ABN 47 065 475 149


LEVEL 9, 12 MOORE STREET
CANBERRA ACT 2601 AUSTRALIA
SMEC PROJECT No 3002750

CHECK PRINT

DISCIPLINE	PRELIM	FINAL
DISCIPLINE	INITIAL	DATE
DISCIPLINE		
DISCIPLINE		
DISCIPLINE		
BACKDRAFTED/CORRECTED		
CONFIRMED		


PROJECT TITLE		WILLIAM HOVELL DRIVE DUPLICATION	
		CROSS SECTION MC10 SHEET 41	
SCALE	PHASE	PROJECT / DRAWING No.	REVISION
AS SHOWN	PSP	3002750-XS-1341	C.1

R.L. 587.0
CUT
STRINGS
DESIGN
LEVELS
EXISTING
LEVELS
DESIGN
OFFSETS

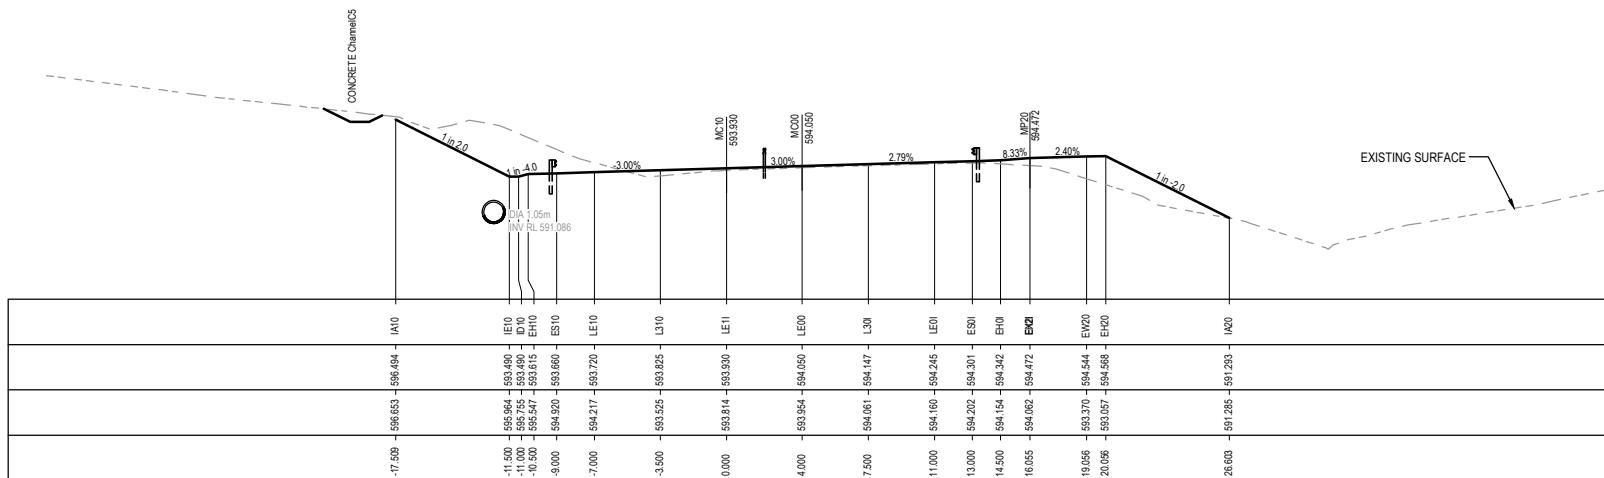


MC00 CH 3180.000

R.L. 589.0
CUT
STRINGS
DESIGN
LEVELS
EXISTING
LEVELS
DESIGN
OFFSETS

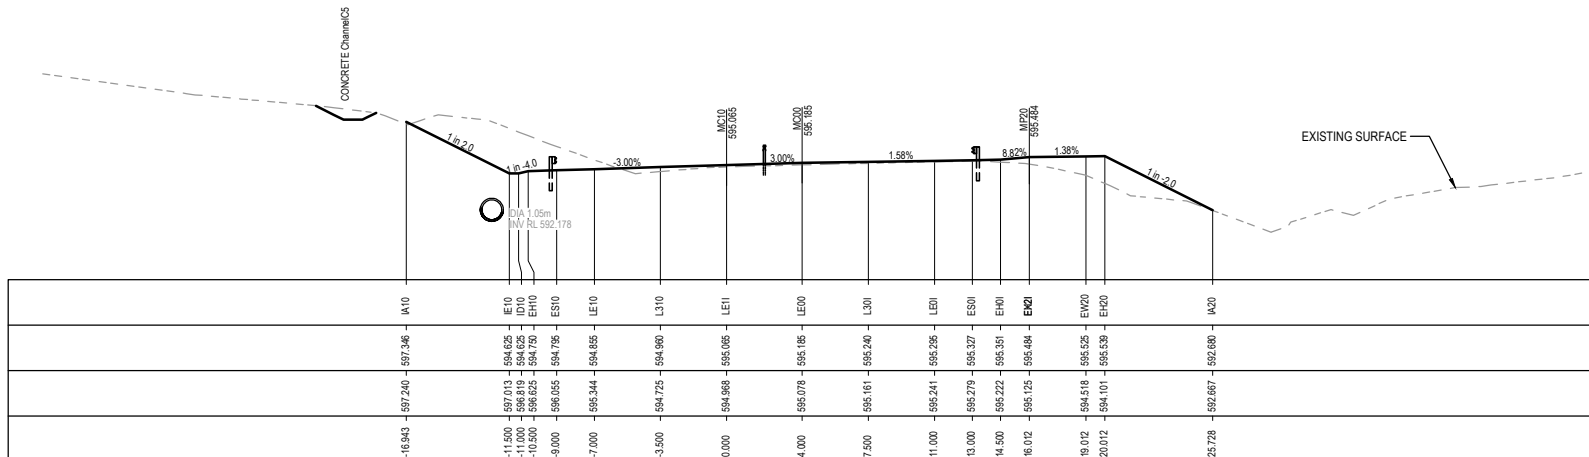

MC00 CH 3160.000


R.L. 591.0
CUT
STRINGS
DESIGN
LEVELS
EXISTING
LEVELS
DESIGN
OFFSETS

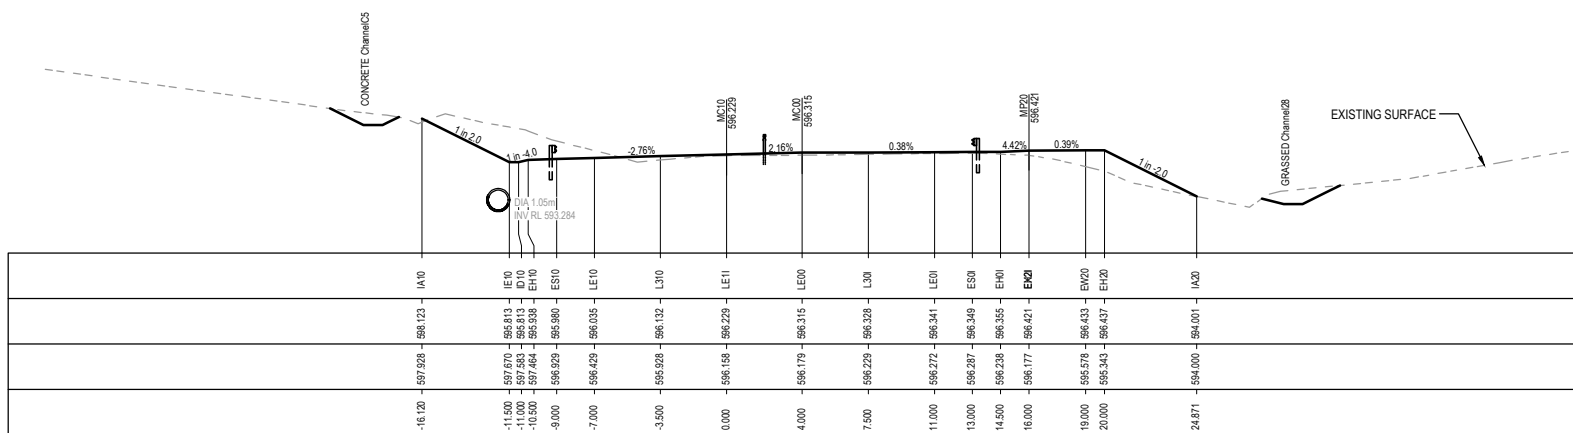

MC00 CH 3140.000

DR

UNCONTROLLED COPY
Check Print
NOT FOR CONSTRUCTION

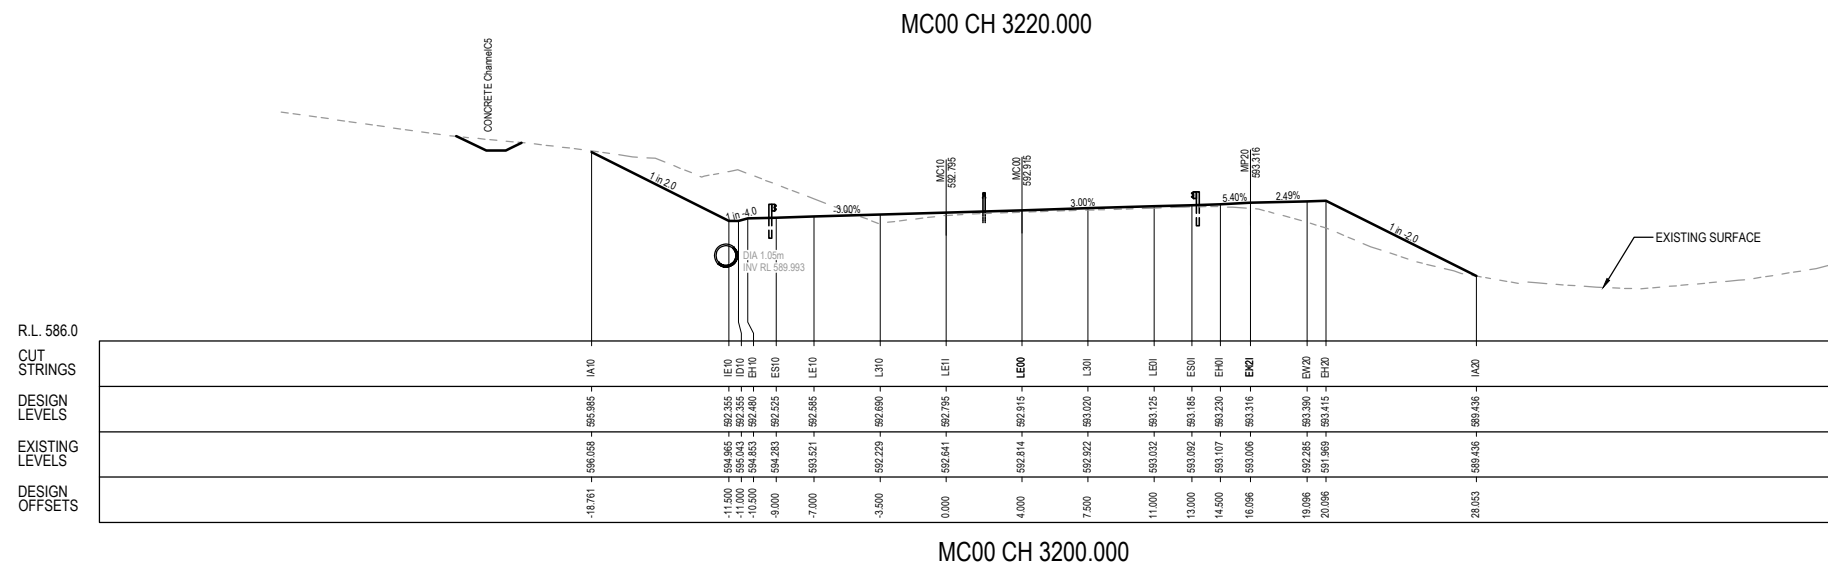

UNCONTROLLED COPY
Check Print
NOT FOR CONSTRUCTION

DRAWING FILE LOCATION / NAME V:_Vault\Projects\3002750\CAD\DWG\06_XS_Cross_Sections\3002750-XS-1342.dwg						PLOT DATE 27 May 2022		TIME 11:42:14		DR																	
EXTERNAL REFERENCE FILES						REV	DATE	AMENDMENT / REVISION DESCRIPTION		WVR No.	APPROVAL	TITLE	NAME	SCALES AT A1 SIZE DRAWING				DESIGNER		CHECK PRINT				PROJECT TITLE			
3002750_SMEC.dwg XS_MC10_42						A	19.06.2020	PRELIMINARY SKETCH PLAN		0007	DK	DRAFTER	L. HESLOP	2000													


150 mm ON ORIGINAL

A1

DRAWING FILE LOCATION / NAME			
V:_Vault\Projects\3002750\CAD\DWG\06_XS_Cross_Sections\3002750-XS-1343.dwg			
EXTERNAL REFERENCE FILES			
	REV	DATE	AMENDMENT / REVISION DESCRIPTION
	A	19.06.2020	PRELIMINARY SKETCH PLAN
	B	08.10.2020	PRELIMINARY SKETCH PLAN
	C	13.11.2020	PRELIMINARY SKETCH PLAN SUBMISSION
	D	27.05.2022	DETAILED DESIGN SKETCH PLAN ALIGNED DRAWINGS

REVISION
IN PROGRESS

PLOT DATE		TIME	
27 May 2022		11:42:36	
WVR No.	APPROVAL	TITLE	NAME
0007	DK	DRAFTER	L. HESLOP
0014	DK	DRAFTING CHECK	R. GOOSEN
0015	DK	DESIGNER	B. LEJANO
0	DK	DESIGN CHECK	T. MEADOWS
		PROJECT MANAGER	K. DECANHA
		PROJECT DIRECTOR	D. KEEP

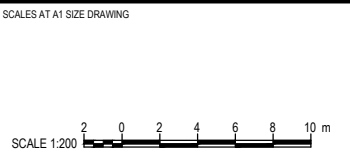

DESIGNER

Member of the Surbana Jurong Group


ABN 47 065 475 149

LEVEL 9, 12 MOORE STREET
CANBERRA ACT 2601 AUSTRALIA
SMEC PROJECT No 3002750


CHECK PRINT		PRELIM	FINAL
DISCIPLINE		INITIAL	DATE
DISCIPLINE			
DISCIPLINE			
DISCIPLINE			
DISCIPLINE			
BACKDRAFTED/CORRECTED			
CONFIRMED			

PROJECT TITLE		WILLIAM HOVELL DRIVE DUPLICATION	
		CROSS SECTION MC10 SHEET 43	
SCALE	PHASE	PROJECT / DRAWING No.	REVISION
AS SHOWN	PSP	3002750-XS-1343	C.1


RL 578.0
CUT
STRINGS
DESIGN
LEVELS
EXISTING
LEVELS
DESIGN
OFFSETS

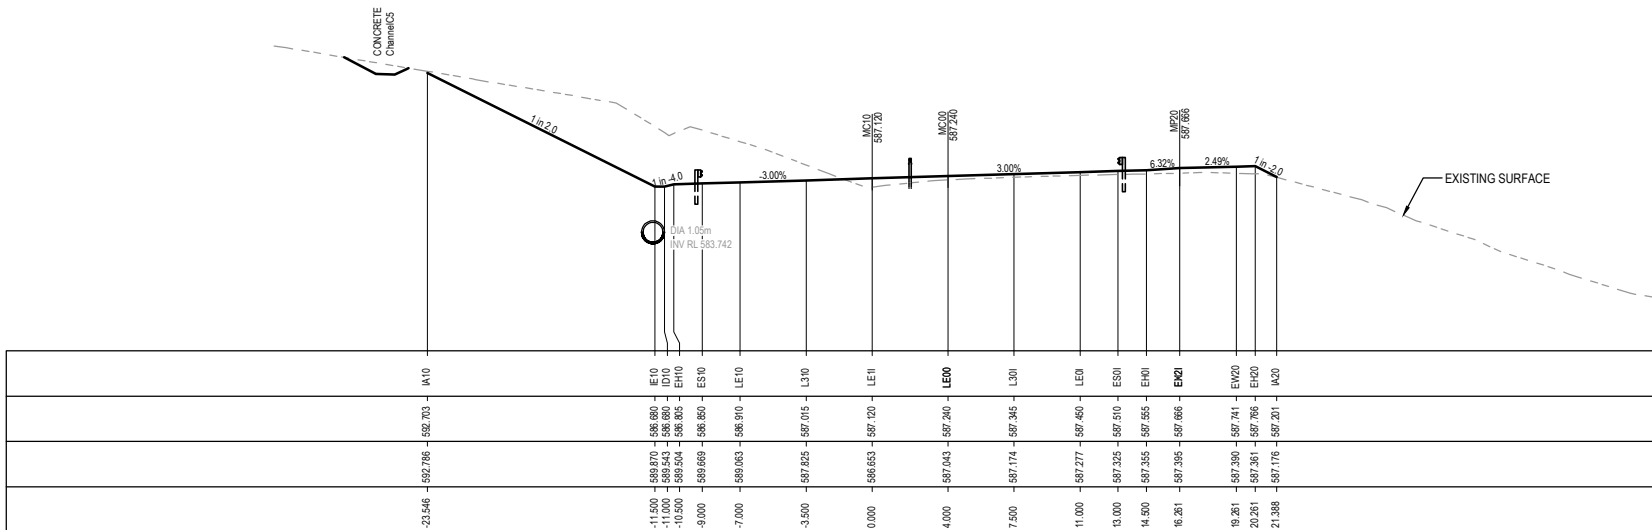

RL 581.0
CUT
STRINGS
DESIGN
LEVELS
EXISTING
LEVELS
DESIGN
OFFSETS

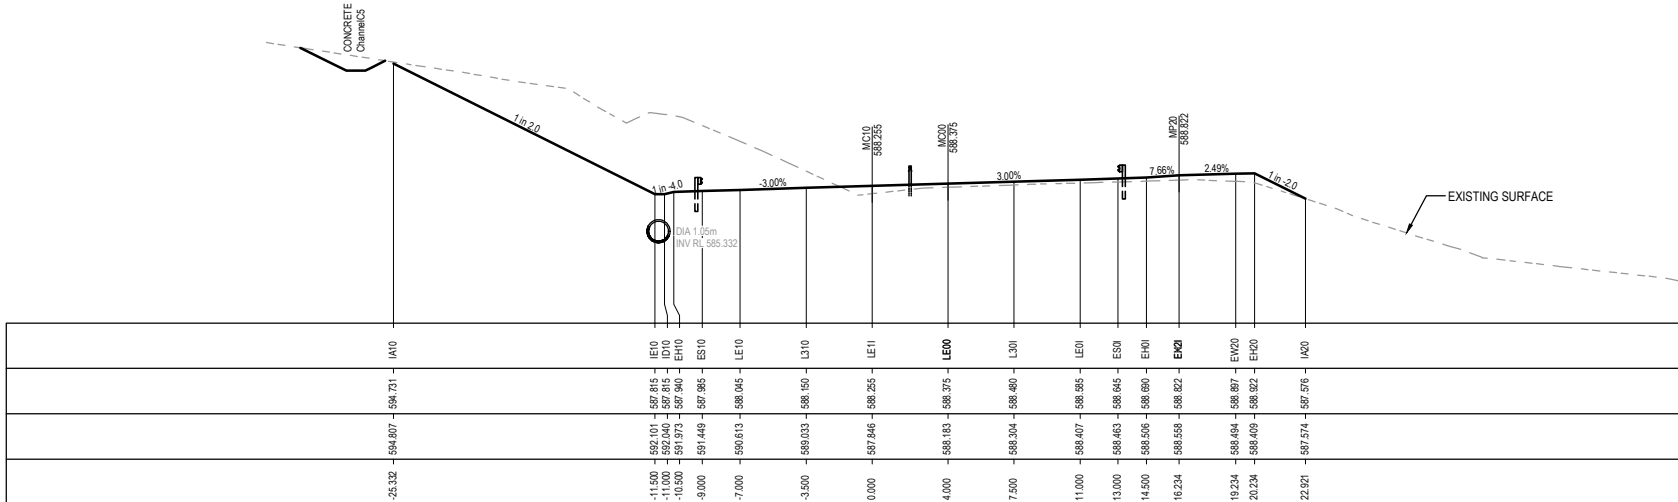

RL 582.0
CUT
STRINGS
DESIGN
LEVELS
EXISTING
LEVELS
DESIGN
OFFSETS

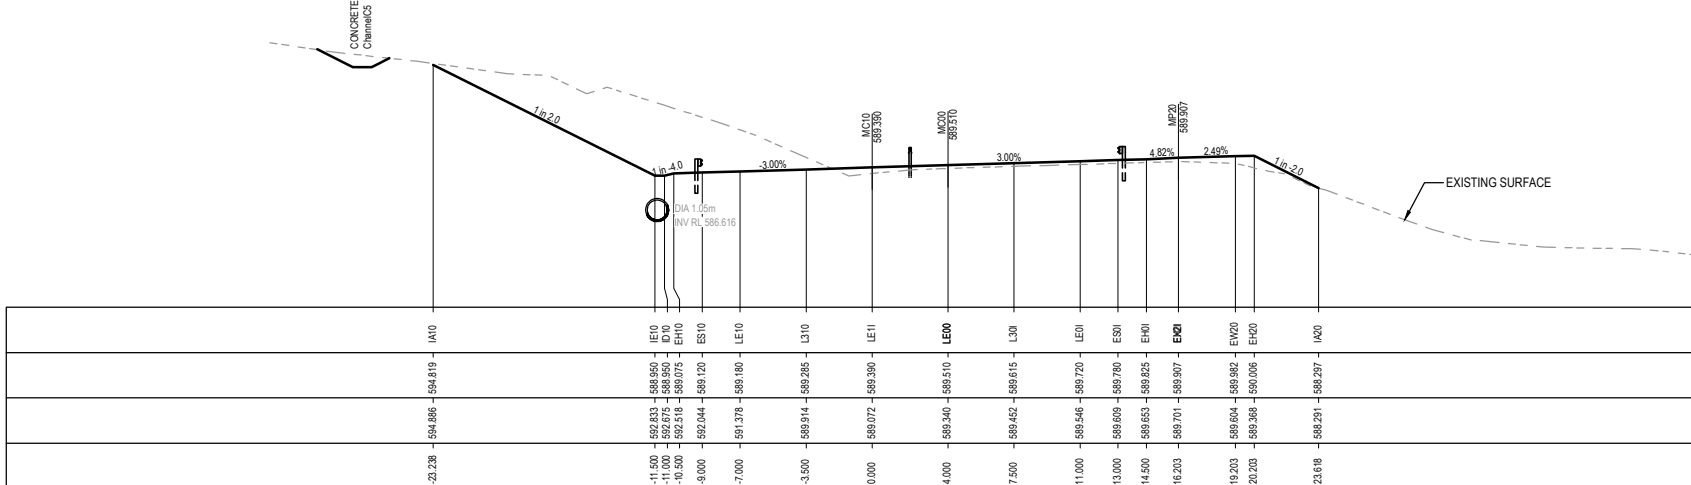

UNCONTROLLED COPY
Check Print
NOT FOR CONSTRUCTION

DR

150 mm ON ORIGINAL

A1

DRAWING FILE LOCATION / NAME
V:_Vault\Projects\3002750\CAD\DWG\06_XS_Cross_Sections\3002750-XS-1344.dwg

EXTERNAL REFERENCE FILES

REV
A
B
C
D

DATE
19.06.2020
08.10.2020
13.11.2020
27.05.2022

AMENDMENT / REVISION DESCRIPTION
PRELIMINARY SKETCH PLAN
PRELIMINARY SKETCH PLAN
PRELIMINARY SKETCH PLAN
DETAIL OF DESIGN SHOWN WITH ALIGNMENT CHANGES

WVR No.
0007
0014
0015
0

APPROVAL
DK
DK
DK
DK

TITLE
NAME
DRAFTER
DRAFTING CHECK
DESIGNER
DESIGN CHECK
PROJECT MANAGER
PROJECT DIRECTOR

L. HESLOP
R. GOOSEN
B. LEJANO
T. MEADOWS
K. DECANHA
D. KEEP

SCALES AT A1 SIZE DRAWING

SCALE 1:200

DESIGNER

SMEC
Member of the Surbana Jurong Group
ABN 47 065 475 149
LEVEL 9, 12 MOORE STREET
CANBERRA ACT 2601 AUSTRALIA
SMEC PROJECT No 3002750

CHECK PRINT

PRELIM ☐ FINAL ☐
INITIAL DATE
DISCIPLINE
DISCIPLINE
DISCIPLINE
DISCIPLINE
BACKDRAFTED/CORRECTED
CONFIRMED

PROJECT TITLE
WILLIAM HOVELL DRIVE DUPLICATION
CROSS SECTION MC10
SHEET 44
SCALE
AS SHOWN
PHASE
PSP
PROJECT / DRAWING No.
3002750-XS-1344
REVISION
C.1

R.L. 572.0
CUT
STRINGS
DESIGN
LEVELS
EXISTING
LEVELS
DESIGN
OFFSETS

	IA10	IE10	EH10	ES10	LE10	L310	LE11	LE00	L301	LE01	ES01	EH01	EX01	EW02	EH02	IA20
	-594.002	-594.002	-594.002	-594.002	-594.002	-594.002	-594.002	-594.002	-594.002	-594.002	-594.002	-594.002	-594.002	-594.002	-594.002	-594.002
	-12.277	-12.277	-12.277	-12.277	-12.277	-12.277	-12.277	-12.277	-12.277	-12.277	-12.277	-12.277	-12.277	-12.277	-12.277	-12.277
	-10.500	-10.500	-10.500	-10.500	-10.500	-10.500	-10.500	-10.500	-10.500	-10.500	-10.500	-10.500	-10.500	-10.500	-10.500	-10.500
	-9.000	-9.000	-9.000	-9.000	-9.000	-9.000	-9.000	-9.000	-9.000	-9.000	-9.000	-9.000	-9.000	-9.000	-9.000	-9.000
	-7.000	-7.000	-7.000	-7.000	-7.000	-7.000	-7.000	-7.000	-7.000	-7.000	-7.000	-7.000	-7.000	-7.000	-7.000	-7.000
	-3.500	-3.500	-3.500	-3.500	-3.500	-3.500	-3.500	-3.500	-3.500	-3.500	-3.500	-3.500	-3.500	-3.500	-3.500	-3.500
	0.000	0.000	0.000	0.000	0.000	0.000	0.000	0.000	0.000	0.000	0.000	0.000	0.000	0.000	0.000	0.000
	4.000	4.000	4.000	4.000	4.000	4.000	4.000	4.000	4.000	4.000	4.000	4.000	4.000	4.000	4.000	4.000
	7.500	7.500	7.500	7.500	7.500	7.500	7.500	7.500	7.500	7.500	7.500	7.500	7.500	7.500	7.500	7.500
	11.000	11.000	11.000	11.000	11.000	11.000	11.000	11.000	11.000	11.000	11.000	11.000	11.000	11.000	11.000	11.000
	13.000	13.000	13.000	13.000	13.000	13.000	13.000	13.000	13.000	13.000	13.000	13.000	13.000	13.000	13.000	13.000
	14.500	14.500	14.500	14.500	14.500	14.500	14.500	14.500	14.500	14.500	14.500	14.500	14.500	14.500	14.500	14.500
	16.300	16.300	16.300	16.300	16.300	16.300	16.300	16.300	16.300	16.300	16.300	16.300	16.300	16.300	16.300	16.300
	19.300	19.300	19.300	19.300	19.300	19.300	19.300	19.300	19.300	19.300	19.300	19.300	19.300	19.300	19.300	19.300
	20.300	20.300	20.300	20.300	20.300	20.300	20.300	20.300	20.300	20.300	20.300	20.300	20.300	20.300	20.300	20.300
	20.791	20.791	20.791	20.791	20.791	20.791	20.791	20.791	20.791	20.791	20.791	20.791	20.791	20.791	20.791	20.791

MC00 CH 3340.000



R.L. 576.0
CUT
STRINGS
DESIGN
LEVELS
EXISTING
LEVELS
DESIGN
OFFSETS

	IA10	IE10	EH10	ES10	LE10	L310	LE11	LE00	L301	LE01	ES01	EH01	EX01	EW02	EH02	IA20
	-595.545	-595.545	-595.545	-595.545	-595.545	-595.545	-595.545	-595.545	-595.545	-595.545	-595.545	-595.545	-595.545	-595.545	-595.545	-595.545
	-11.500	-11.500	-11.500	-11.500	-11.500	-11.500	-11.500	-11.500	-11.500	-11.500	-11.500	-11.500	-11.500	-11.500	-11.500	-11.500
	-10.500	-10.500	-10.500	-10.500	-10.500	-10.500	-10.500	-10.500	-10.500	-10.500	-10.500	-10.500	-10.500	-10.500	-10.500	-10.500
	-9.000	-9.000	-9.000	-9.000	-9.000	-9.000	-9.000	-9.000	-9.000	-9.000	-9.000	-9.000	-9.000	-9.000	-9.000	-9.000
	-7.000	-7.000	-7.000	-7.000	-7.000	-7.000	-7.000	-7.000	-7.000	-7.000	-7.000	-7.000	-7.000	-7.000	-7.000	-7.000
	-3.500	-3.500	-3.500	-3.500	-3.500	-3.500	-3.500	-3.500	-3.500	-3.500	-3.500	-3.500	-3.500	-3.500	-3.500	-3.500
	0.000	0.000	0.000	0.000	0.000	0.000	0.000	0.000	0.000	0.000	0.000	0.000	0.000	0.000	0.000	0.000
	4.000	4.000	4.000	4.000	4.000	4.000	4.000	4.000	4.000	4.000	4.000	4.000	4.000	4.000	4.000	4.000
	7.500	7.500	7.500	7.500	7.500	7.500	7.500	7.500	7.500	7.500	7.500	7.500	7.500	7.500	7.500	7.500
	11.000	11.000	11.000	11.000	11.000	11.000	11.000	11.000	11.000	11.000	11.000	11.000	11.000	11.000	11.000	11.000
	13.000	13.000	13.000	13.000	13.000	13.000	13.000	13.000	13.000	13.000	13.000	13.000	13.000	13.000	13.000	13.000
	14.500	14.500	14.500	14.500	14.500	14.500	14.500	14.500	14.500	14.500	14.500	14.500	14.500	14.500	14.500	14.500
	16.286	16.286	16.286	16.286	16.286	16.286	16.286	16.286	16.286	16.286	16.286	16.286	16.286	16.286	16.286	16.286
	19.286	19.286	19.286	19.286	19.286	19.286	19.286	19.286	19.286	19.286	19.286	19.286	19.286	19.286	19.286	19.286
	20.286	20.286	20.286	20.286	20.286	20.286	20.286	20.286	20.286	20.286	20.286	20.286	20.286	20.286	20.286	20.286
	21.158	21.158	21.158	21.158	21.158	21.158	21.158	21.158	21.158	21.158	21.158	21.158	21.158	21.158	21.158	21.158

MC00 CH 3320.000

UNCONTROLLED COPY
Check Print
NOT FOR CONSTRUCTION

DR

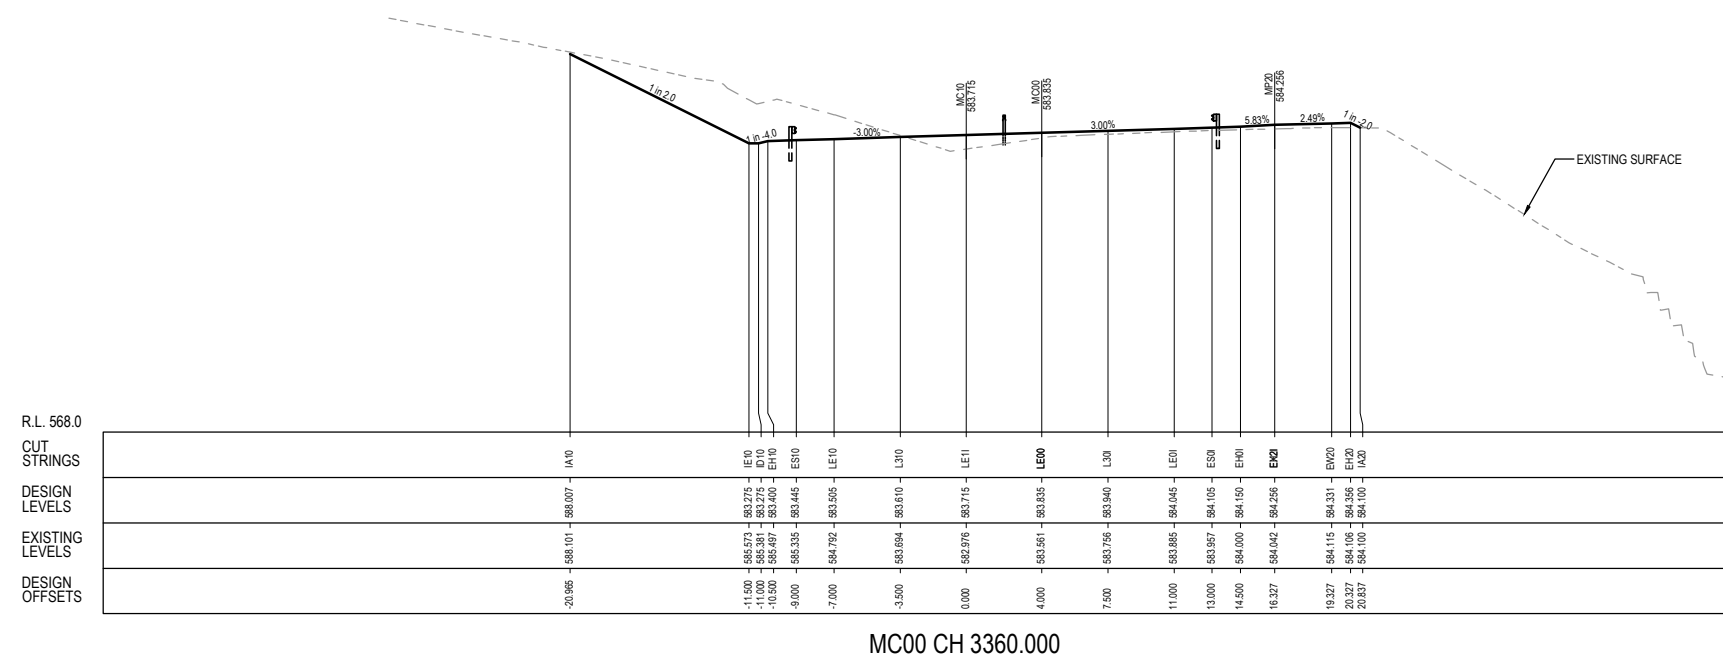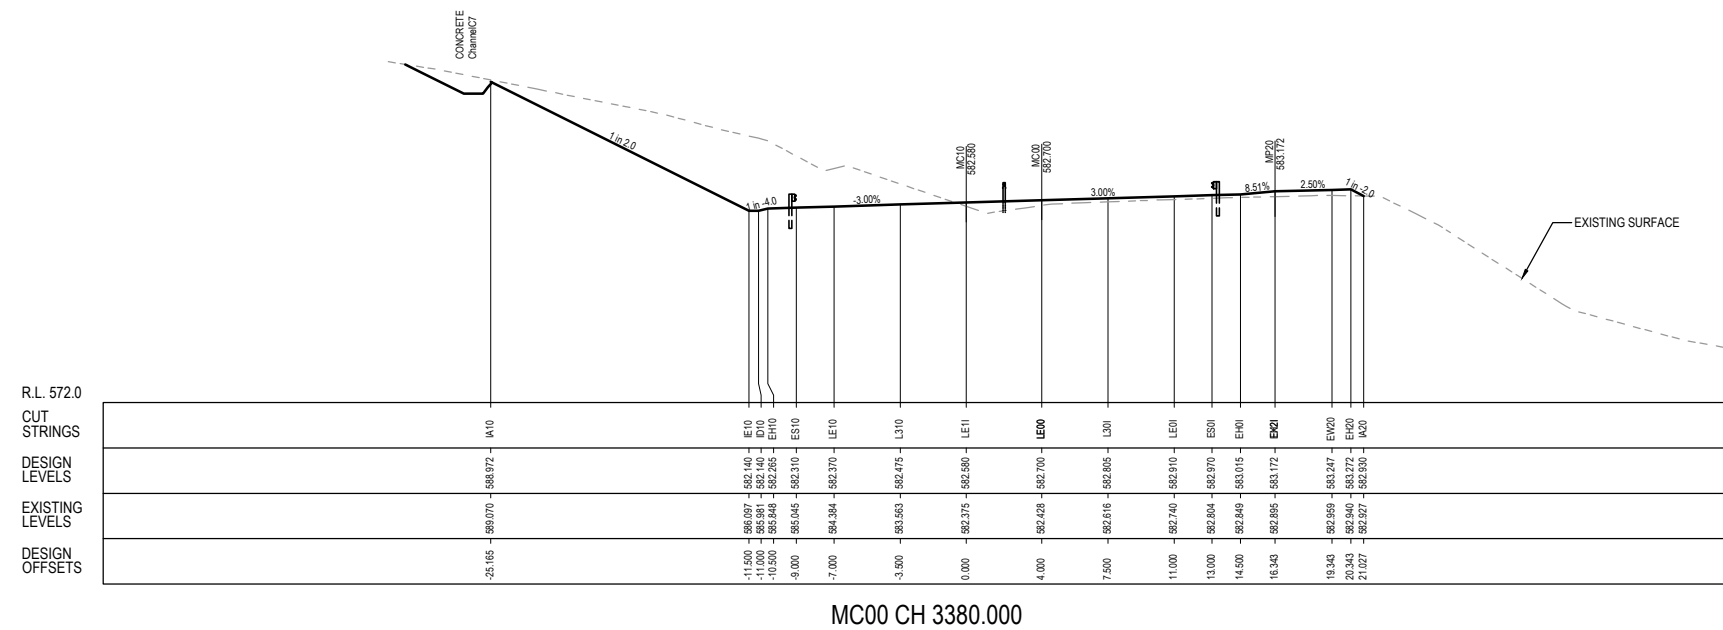

UNCONTROLLED COPY
Check Print
NOT FOR CONSTRUCTION

DRAWING FILE LOCATION / NAME V:_Vault\Projects\3002750\CAD\DWG\06_XS_Cross_Sections\3002750-XS-1345.dwg										PLOT DATE 27 May 2022		TIME 11:43:19		DR														
EXTERNAL REFERENCE FILES				REV	DATE	AMENDMENT / REVISION DESCRIPTION	WVR No.	APPROVAL	TITLE	NAME	SCALES AT A1 SIZE DRAWING				DESIGNER				CHECK PRINT				PROJECT TITLE					
EXTERNAL REFERENCE FILES 19.06.2020 08.10.2020 13.11.2020 27.05.2022 PRELIMINARY SKETCH PLAN PRELIMINARY SKETCH PLAN PRELIMINARY SKETCH PLAN - SUBMISSION DETAILED DESIGN, STAGES WITH ALIGNMENT PROPOSED REVISION IN PROGRESS				A	19.06.2020	PRELIMINARY SKETCH PLAN	0007	DK	DRAFTER	L.HESLOP	SCALES AT A1 SIZE DRAWING SCALE 1:200				DESIGNER Member of the Surbana Jurong Group ABN 47 065 475 149 LEVEL 9, 12 MOORE STREET CANBERRA ACT 2601 AUSTRALIA SMC PROJECT No 3002750				CHECK PRINT PRELIM ☐ FINAL ☐ INITIAL DATE DISCIPLINE DISCIPLINE DISCIPLINE DISCIPLINE BACKDRAFTED/CORRECTED CONFIRMED				PROJECT TITLE WILLIAM HOVELL DRIVE DUPLICATION CROSS SECTION MC10 SHEET 45					
				B	08.10.2020	PRELIMINARY SKETCH PLAN	0014	DK	DRAFTING CHECK	R. GOOSEN																		
				C	13.11.2020	PRELIMINARY SKETCH PLAN - SUBMISSION	0015	DK	DESIGNER	B. LEJANO																		
								DESIGN CHECK	T. MEADOWS																			
				D	27.05.2022	DETAILED DESIGN, STAGES WITH ALIGNMENT PROPOSED	0	DK	PROJECT MANAGER	K. DECANHA																		
									PROJECT DIRECTOR	D. KEEP					SCALE AS SHOWN				PHASE PSP				PROJECT / DRAWING No. 3002750-XS-1345				REVISION C.1	

150 mm ON ORIGINAL

A1

DRAWING FILE LOCATION / NAME
V:_Vault\Projects\3002750\CAD\DWG\06_XS_Cross_Sections\3002750-XS-1346.dwg

EXTERNAL REFERENCE FILES

REV	DATE	AMENDMENT / REVISION DESCRIPTION
A	19.06.2020	PRELIMINARY SKETCH PLAN
B	08.10.2020	PRELIMINARY SKETCH PLAN
C	13.11.2020	PRELIMINARY SKETCH PLAN
D	27.05.2022	DETAILED DESIGN SKETCH PLAN

3002750_SMEC.dwg
C:\S\MC10_6

PLOT DATE
27 May 2022


TIME
11:43:41

WVR No.	APPROVAL	TITLE	NAME
0007	DK	DRAFTER	L. HESLOP
0014	DK	DRAFTING CHECK	R. GOOSEN
0015	DK	DESIGNER	B. LEJANO
0	DK	DESIGN CHECK	T. MEADOWS
		PROJECT MANAGER	K. DECANHA
		PROJECT DIRECTOR	D. KEEP

SCALES AT A1 SIZE DRAWING

SCALE 1:200

DESIGNER

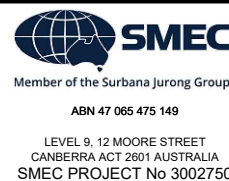

CHECK PRINT		PRELIM	FINAL
DISCIPLINE		INITIAL	DATE
DISCIPLINE			
DISCIPLINE			
DISCIPLINE			
DISCIPLINE			
BACKDRAFTED/CORRECTED			
CONFIRMED			

PROJECT TITLE		WILLIAM HOVELL DRIVE DUPLICATION	
CROSS SECTION MC10		SHEET 46	
SCALE	PHASE	PROJECT / DRAWING No.	REVISION
AS SHOWN	PSP	3002750-XS-1346	C.1

R.L. 570.0

CUT

STRINGS

DESIGN

LEVELS

EXISTING

LEVELS

DESIGN

OFFSETS

12.67	-579.265	-579.199	EA10
11.500	-579.463	-579.235	EA10
11.500	-579.075	-579.725	EA10
10.500	-579.009	-579.869	EA10
9.000	-578.810	-579.905	EA10
7.000	-579.356	-579.985	EA10
3.500	-579.519	-579.070	EA10
0.000	-579.793	-579.175	EA10
4.000	-579.124	-579.235	EA10
7.500	-579.306	-579.400	EA10
11.000	-579.430	-579.595	EA10
13.000	-579.465	-579.565	EA10
14.500	-579.518	-579.610	EA10
16.375	-579.549	-579.750	EA10
19.375	-579.643	-579.825	EA10
20.375	-579.703	-579.850	EA10
20.844	-579.719	-579.719	EA10

MC00 CH 3440.000

R.L. 574.0

CUT

STRINGS

DESIGN

LEVELS

EXISTING

LEVELS

DESIGN

OFFSETS

16.720	-582.585	-582.464	EA10
11.500	-581.697	-579.870	EA10
11.000	-581.392	-579.870	EA10
10.500	-581.298	-579.995	EA10
9.000	-581.033	-580.040	EA10
7.000	-580.711	-580.100	EA10
3.500	-580.074	-580.205	EA10
0.000	-579.624	-580.310	EA10
4.000	-580.210	-580.430	EA10
7.500	-580.336	-580.535	EA10
11.000	-580.508	-580.640	EA10
13.000	-580.531	-580.700	EA10
14.500	-580.616	-580.745	EA10
16.367	-580.654	-580.892	EA10
19.367	-580.737	-580.967	EA10
20.367	-580.789	-580.992	EA10
20.777	-580.782	-580.782	EA10

MC00 CH 3420.000

R.L. 574.0

CUT

STRINGS

DESIGN

LEVELS

EXISTING

LEVELS

DESIGN




OFFSETS

24.522	-587.607	-587.516	EA10
11.500	-584.647	-581.005	EA10
11.000	-584.514	-581.005	EA10
10.500	-584.411	-581.030	EA10
9.000	-584.107	-581.175	EA10
7.000	-583.637	-581.255	EA10
3.500	-582.347	-581.340	EA10
0.000	-581.481	-581.445	EA10
4.000	-581.331	-581.365	EA10
7.500	-581.529	-581.670	EA10
11.000	-581.636	-581.775	EA10
13.000	-581.680	-581.835	EA10
14.500	-581.729	-581.880	EA10
16.357	-581.774	-582.015	EA10
19.357	-581.845	-582.090	EA10
20.357	-581.897	-582.115	EA10
20.860	-581.860	-581.860	EA10

MC00 CH 3400.000

UNCONTROLLED COPY
Check Print
NOT FOR CONSTRUCTION

DR

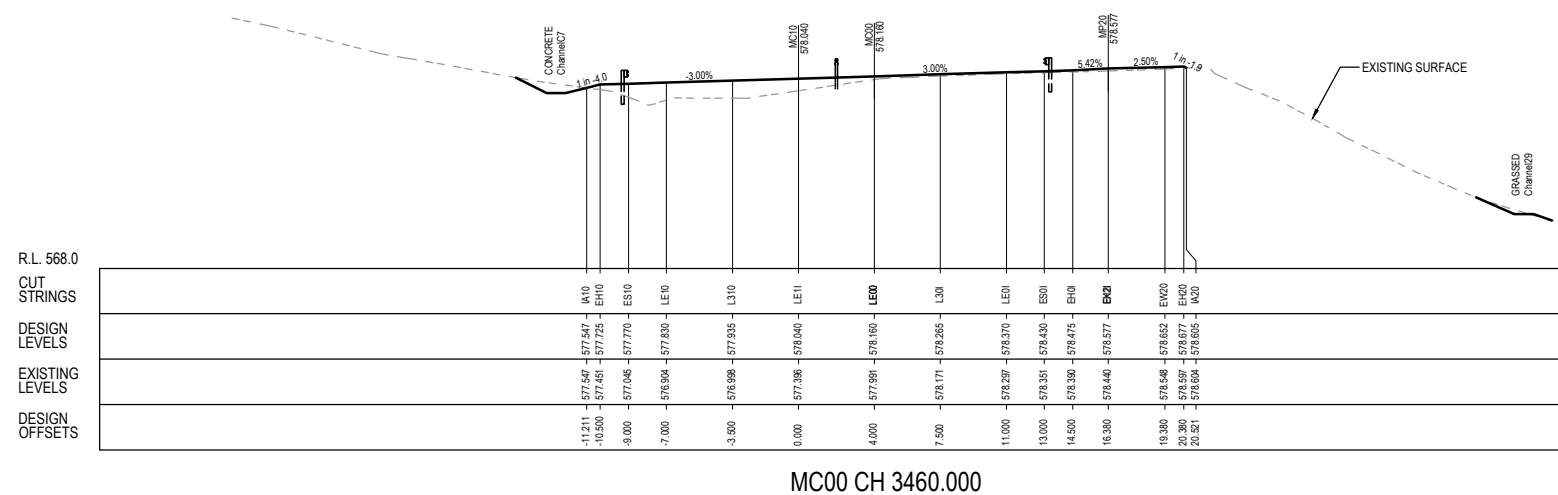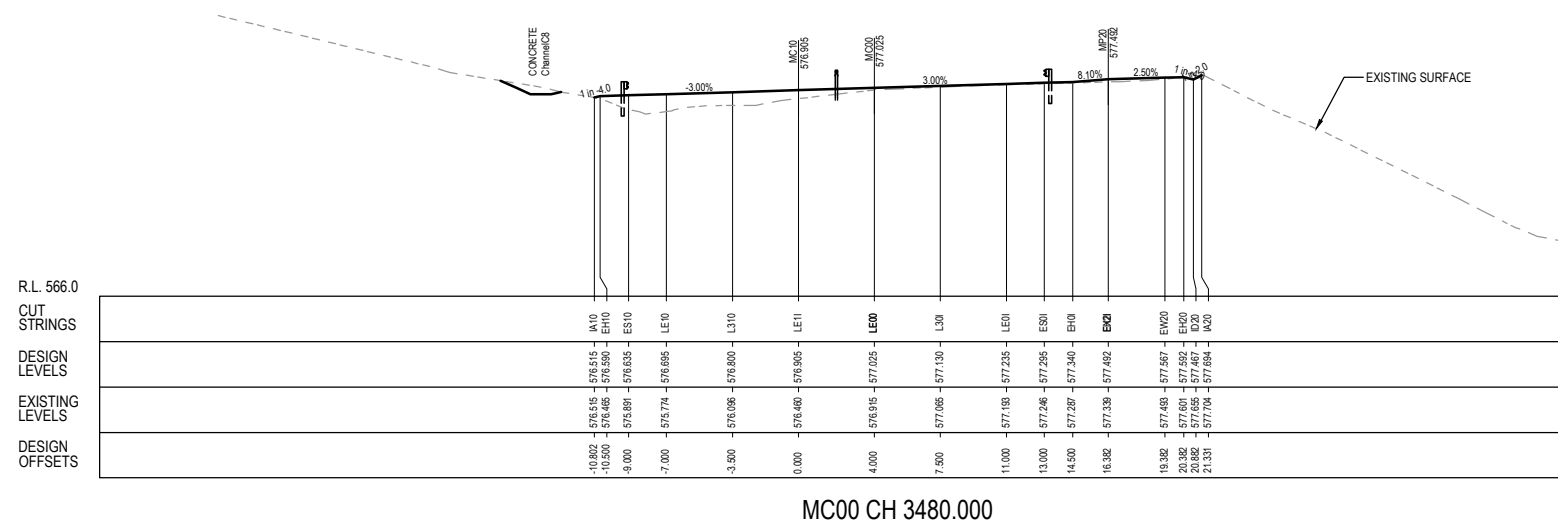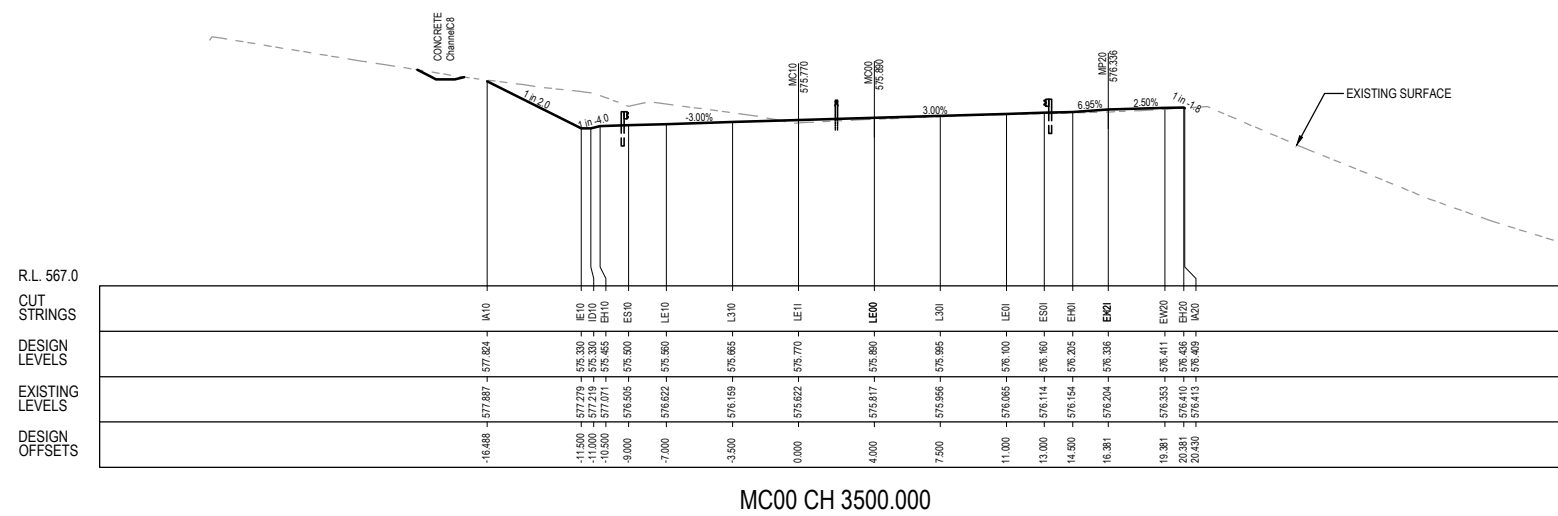

UNCONTROLLED COPY
Check Print
NOT FOR CONSTRUCTION

DRAWING FILE LOCATION / NAME V:_Vault\Projects\3002750\CAD\DWG\06_XS_Cross_Sections\3002750-XS-1347.dwg										PLOT DATE 27 May 2022		TIME 11:44:03		DR	
EXTERNAL REFERENCE FILES										REV		DATE		AMENDMENT / REVISION DESCRIPTION										WVR No.		APPROVAL		TITLE		NAME		SCALES AT A1 SIZE DRAWING				DESIGNER				CHECK PRINT				PROJECT TITLE											
3002750_SMEC.dwg XS_MC10_47										A		19.06.2020		PRELIMINARY SKETCH PLAN										0007		DK		DRAFTER		L.HESLOP		20 0 2 4 6 8 10 m SCALE 1:200				 Member of the Surbana Jurong Group ABN 47 065 475 149 LEVEL 9, 12 MOORE STREET CANBERRA ACT 2601 AUSTRALIA SMEC PROJECT No 3002750				PRELIM FINAL INITIAL DATE				WILLIAM HOVELL DRIVE DUPLICATION											
										B		08.10.2020		PRELIMINARY SKETCH PLAN										0014		DK		DRAFTING CHECK		R. GOOSEN																									
										C		13.11.2020		PRELIMINARY SKETCH PLAN SUBMISSION										0015		DK		DESIGNER		B. LEJANO																									
										D		27.05.2022		DETAILED DESIGN STAGES WITH ALIGNMENT AND WORKS										0		DK		DESIGN CHECK		T. MEADOWS																									
																												PROJECT MANAGER		K. DECANHA																									
																				PROJECT DIRECTOR		D. KEEP																																	
	SCALE				PHASE				PROJECT / DRAWING No.				REVISION			
																																				AS SHOWN				PSP				3002750-XS-1347				C.1							

150 mm ON ORIGINAL

A1

DRAWING FILE LOCATION / NAME
V:_Vault\Projects\3002750\CAD\DWG\06_XS_Cross_Sections\3002750-XS-1348.dwg

EXTERNAL REFERENCE FILES

REV	DATE	AMENDMENT / REVISION DESCRIPTION
A	19.06.2020	PRELIMINARY SKETCH PLAN
B	08.10.2020	PRELIMINARY SKETCH PLAN
C	13.11.2020	PRELIMINARY SKETCH PLAN SUBMISSION
D	27.05.2022	DETAILED DESIGN SKETCH PLAN ALIGNMENT DRAWINGS

REVISION
IN PROGRESS

WVR No.
0007
0014
0015
0

APPROVAL	TITLE	NAME
DK	DRAFTER	L. HESLOP
DK	DRAFTING CHECK	R. GOOSEN
DK	DESIGNER	B. LEJANO
DK	DESIGN CHECK	T. MEADOWS
	PROJECT MANAGER	K. DECANHA
	PROJECT DIRECTOR	D. KEEP

PLOT DATE
27 May 2022

TIME
11:44:25

SCALES AT A1 SIZE DRAWING

SCALE 1:200

DESIGNER

SMEC
Member of the Surbana Jurong Group
ABN 47 065 475 149
LEVEL 9, 12 MOORE STREET
CANBERRA ACT 2601 AUSTRALIA
SMEC PROJECT No 3002750

CHECK PRINT		PRELIM	FINAL
DISCIPLINE		INITIAL	DATE
DISCIPLINE			
DISCIPLINE			
DISCIPLINE			
BACKDRAFTED/CORRECTED			
CONFIRMED			

PROJECT TITLE WILLIAM HOVELL DRIVE DUPLICATION		REVISION C.1	
CROSS SECTION MC10 SHEET 48			
SCALE AS SHOWN	PHASE PSP	PROJECT / DRAWING No. 3002750-XS-1348	

DR

UNCONTROLLED COPY
Check Print
NOT FOR CONSTRUCTION

R.L. 563.0
CUT
STRINGS
DESIGN
LEVELS
EXISTING
LEVELS
DESIGN
OFFSETS

	IA10	IE10	ID10	EH10	ES10	LE10	L310	LE11	LE20	L301	LE21	ES21	EH21	EW21	EH20	IA20
	-14.662	-573.663	-573.581	-572.000	-572.000	-572.000	-572.000	-572.444	-572.560	-572.665	-572.770	-572.830	-572.875	-572.910	-573.085	-571.002
		-11.500	-573.184	-573.104	-572.125	-572.125	-572.125	-572.564	-572.680	-572.785	-572.890	-572.945	-572.980	-573.110	-573.110	
		-10.500	-573.011	-572.031	-572.051	-572.051	-572.051	-572.495	-572.611	-572.716	-572.821	-572.876	-572.911	-573.041	-573.041	
		-9.000	-572.575	-571.595	-571.615	-571.615	-571.615	-572.059	-572.175	-572.280	-572.385	-572.440	-572.475	-572.605	-572.605	
		-7.000	-572.105	-571.125	-571.145	-571.145	-571.145	-571.589	-571.705	-571.810	-571.915	-571.970	-572.005	-572.135	-572.135	
		-3.500	-572.165	-571.185	-571.205	-571.205	-571.205	-571.649	-571.765	-571.870	-571.975	-572.030	-572.065	-572.195	-572.195	
		0.000	-572.236	-571.256	-571.276	-571.276	-571.276	-571.720	-571.836	-571.941	-572.046	-572.101	-572.136	-572.266	-572.266	
		4.000	-572.494	-571.514	-571.534	-571.534	-571.534	-571.978	-572.094	-572.199	-572.304	-572.359	-572.394	-572.524	-572.524	
		7.500	-572.815	-571.835	-571.855	-571.855	-571.855	-572.299	-572.415	-572.520	-572.625	-572.680	-572.715	-572.845	-572.845	
		11.000	-572.714	-571.734	-571.754	-571.754	-571.754	-572.198	-572.314	-572.419	-572.524	-572.579	-572.614	-572.744	-572.744	
		13.500	-572.790	-571.810	-571.830	-571.830	-571.830	-572.274	-572.390	-572.495	-572.600	-572.655	-572.690	-572.820	-572.820	
		14.500	-572.847	-571.867	-571.887	-571.887	-571.887	-572.331	-572.447	-572.552	-572.657	-572.712	-572.747	-572.877	-572.877	
		16.381	-572.978	-571.998	-572.018	-572.018	-572.018	-572.462	-572.578	-572.683	-572.788	-572.843	-572.878	-573.008	-573.008	
		19.381	-572.981	-572.001	-572.021	-572.021	-572.021	-572.465	-572.581	-572.686	-572.791	-572.846	-572.881	-573.011	-573.011	
		20.381	-572.984	-572.004	-572.024	-572.024	-572.024	-572.468	-572.584	-572.689	-572.794	-572.849	-572.884	-573.014	-573.014	
		24.576	-571.005	-570.025	-570.045	-570.045	-570.045	-570.489	-570.605	-570.710	-570.815	-570.870	-570.905	-571.035	-571.035	

MC00 CH 3560.000

R.L. 565.0
CUT
STRINGS
DESIGN
LEVELS
EXISTING
LEVELS
DESIGN
OFFSETS

	IA10	IE10	ID10	EH10	ES10	LE10	L310	LE11	LE20	L301	LE21	ES21	EH21	EW21	EH20	IA20
	-15.108	-574.961	-574.872	-573.291	-573.291	-573.291	-573.291	-573.735	-573.851	-573.956	-574.061	-574.116	-574.151	-574.281	-574.281	
		-11.500	-574.295	-573.315	-573.335	-573.335	-573.335	-573.779	-573.895	-573.999	-574.104	-574.159	-574.194	-574.324	-574.324	
		-10.500	-574.122	-573.142	-573.162	-573.162	-573.162	-573.606	-573.722	-573.826	-573.931	-573.986	-574.021	-574.151	-574.151	
		-9.000	-573.686	-572.706	-572.726	-572.726	-572.726	-573.170	-573.286	-573.391	-573.496	-573.551	-573.586	-573.716	-573.716	
		-7.000	-573.216	-572.236	-572.256	-572.256	-572.256	-572.699	-572.815	-572.920	-573.025	-573.080	-573.115	-573.245	-573.245	
		-3.500	-573.276	-572.296	-572.316	-572.316	-572.316	-572.760	-572.876	-572.981	-573.086	-573.141	-573.176	-573.306	-573.306	
		0.000	-573.347	-572.367	-572.387	-572.387	-572.387	-572.831	-572.947	-573.052	-573.157	-573.212	-573.247	-573.377	-573.377	
		4.000	-573.605	-572.625	-572.645	-572.645	-572.645	-573.089	-573.205	-573.310	-573.415	-573.470	-573.505	-573.635	-573.635	
		7.500	-573.926	-572.946	-572.966	-572.966	-572.966	-573.410	-573.526	-573.631	-573.736	-573.791	-573.826	-573.956	-573.956	
		11.000	-573.825	-572.845	-572.865	-572.865	-572.865	-573.309	-573.425	-573.530	-573.635	-573.690	-573.725	-573.855	-573.855	
		13.000	-573.901	-572.921	-572.941	-572.941	-572.941	-573.385	-573.501	-573.606	-573.711	-573.766	-573.801	-573.931	-573.931	
		14.500	-573.958	-572.978	-572.998	-572.998	-572.998	-573.442	-573.558	-573.663	-573.768	-573.823	-573.858	-573.988	-573.988	
		16.370	-574.089	-573.109	-573.129	-573.129	-573.129	-573.573	-573.689	-573.794	-573.899	-573.954	-573.989	-574.119	-574.119	
		19.370	-574.092	-573.112	-573.132	-573.132	-573.132	-573.576	-573.692	-573.797	-573.902	-573.957	-573.992	-574.122	-574.122	
		20.370	-574.095	-573.115	-573.135	-573.135	-573.135	-573.579	-573.695	-573.800	-573.905	-573.960	-573.995	-574.125	-574.125	
		22.684	-573.008	-572.028	-572.048	-572.048	-572.048	-572.492	-572.608	-572.713	-572.818	-572.873	-572.908	-573.038	-573.038	

MC00 CH 3540.000

R.L. 567.0
CUT
STRINGS
DESIGN
LEVELS
EXISTING
LEVELS
DESIGN
OFFSETS

	IA10	IE10	ID10	EH10	ES10	LE10	L310	LE11	LE20	L301	LE21	ES21	EH21	EW21	EH20	IA20
	-16.759	-576.693	-576.605	-575.024	-575.024	-575.024	-575.024	-575.468	-575.584	-575.689	-575.794	-575.849	-575.884	-576.014	-576.014	
		-11.500	-575.189	-574.209	-574.229	-574.229	-574.229	-575.673	-575.789	-575.894	-575.999	-576.054	-576.089	-576.219	-576.219	
		-10.500	-575.016	-574.036	-574.056	-574.056	-574.056	-575.500	-575.616	-575.721	-575.826	-575.881	-575.916	-576.046	-576.046	
		-9.000	-574.580	-573.600	-573.620	-573.620	-573.620	-575.064	-575.180	-575.285	-575.390	-575.445	-575.480	-575.610	-575.610	
		-7.000	-574.110	-573.130	-573.150	-573.150	-573.150	-574.594	-574.710	-574.815	-574.920	-574.975	-575.010	-575.140	-575.140	
		-3.500	-574.170	-573.190	-573.210	-573.210	-573.210	-574.654	-574.770	-574.875	-574.980	-575.035	-575.070	-575.200	-575.200	
		0.000	-574.241	-573.261	-573.281	-573.281	-573.281	-574.718	-574.834	-574.939	-575.044	-575.099	-575.134	-575.264	-575.264	
		4.000	-574.500	-573.520	-573.540	-573.540	-573.540	-574.982	-575.098	-575.203	-575.308	-575.363	-575.398	-575.528	-575.528	
		7.500	-574.821	-573.841	-573.861	-573.861	-573.861	-575.303	-575.419	-575.524	-575.629	-575.684	-575.719	-575.849	-575.849	
		11.000	-574.720	-573.740	-573.760	-573.760	-573.760	-575.162	-575.278	-575.383	-575.488	-575.543	-575.578	-575.708	-575.708	
		13.000	-574.796	-573.816	-573.836	-573.836	-573.836	-575.238	-575.354	-575.459	-575.564	-575.619	-575.654	-575.784	-575.784	
		14.500	-574.853	-573.873	-573.893	-573.893	-573.893	-575.303	-575.419	-575.524	-575.629	-575.684	-575.719	-575.849	-575.849	
		16.377	-574.984	-574.004	-574.024	-574.024	-574.024	-575.434	-575.550	-575.655	-575.760	-575.815	-575.850	-575.980	-575.980	
		19.377	-574.987	-574.007	-574.027	-574.027	-574.027	-575.437	-575.553	-575.658	-575.763	-575.818	-575.853	-575.983	-575.983	
		20.377	-574.990	-574.010	-574.030	-574.030	-574.030	-575.440	-575.556	-575.661	-575.766	-575.821	-575.856	-575.986	-575.986	
		21.172	-574.993	-574.013	-574.033	-574.033	-574.033	-575.443	-575.559	-575.664	-575.769	-575.824	-575.859	-575.989	-575.989	

MC00 CH 3520.000

150 mm ON ORIGINAL

A1

DRAWING FILE LOCATION / NAME
V:_Vault\Projects\3002750\CAD\DWG\06_XS_Cross_Sections\3002750-XS-1349.dwg

EXTERNAL REFERENCE FILES

REV	DATE	AMENDMENT / REVISION DESCRIPTION
A	19.06.2020	PRELIMINARY SKETCH PLAN
B	08.10.2020	PRELIMINARY SKETCH PLAN
C	13.11.2020	PRELIMINARY SKETCH PLAN SUBMISSION
D	27.05.2022	DETAILS DESIGN, SPALLS & PATH ALIGNMENT CHANGES


3002750_SMEC.dwg
X:\S\MC10_49

PLOT DATE
27 May 2022

TIME
11:44:46

WVR No.	APPROVAL	TITLE	NAME
0007	DK	DRAFTER	L. HESLOP
0014	DK	DRAFTING CHECK	R. GOOSEN
0015	DK	DESIGNER	B. LEJANO
0	DK	DESIGN CHECK	T. MEADOWS
		PROJECT MANAGER	K. DECANHA
		PROJECT DIRECTOR	D. KEEP

SCALES AT A1 SIZE DRAWING

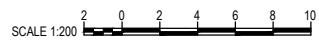


DESIGNER


SMEC
Member of the Surbana Jurong Group
ABN 47 065 475 149
LEVEL 9, 12 MOORE STREET
CANBERRA ACT 2601 AUSTRALIA
SMEC PROJECT No 3002750

CHECK PRINT		PRELIM	FINAL
DISCIPLINE		INITIAL	DATE
DISCIPLINE			
DISCIPLINE			
DISCIPLINE			
DISCIPLINE			
BACKDRAFTED/CORRECTED			
CONFIRMED			


PROJECT TITLE WILLIAM HOVELL DRIVE DUPLICATION		REVISION C.1	
CROSS SECTION MC10 SHEET 49		PROJECT / DRAWING No 3002750-XS-1349	
SCALE AS SHOWN	PHASE PSP	REVISION	

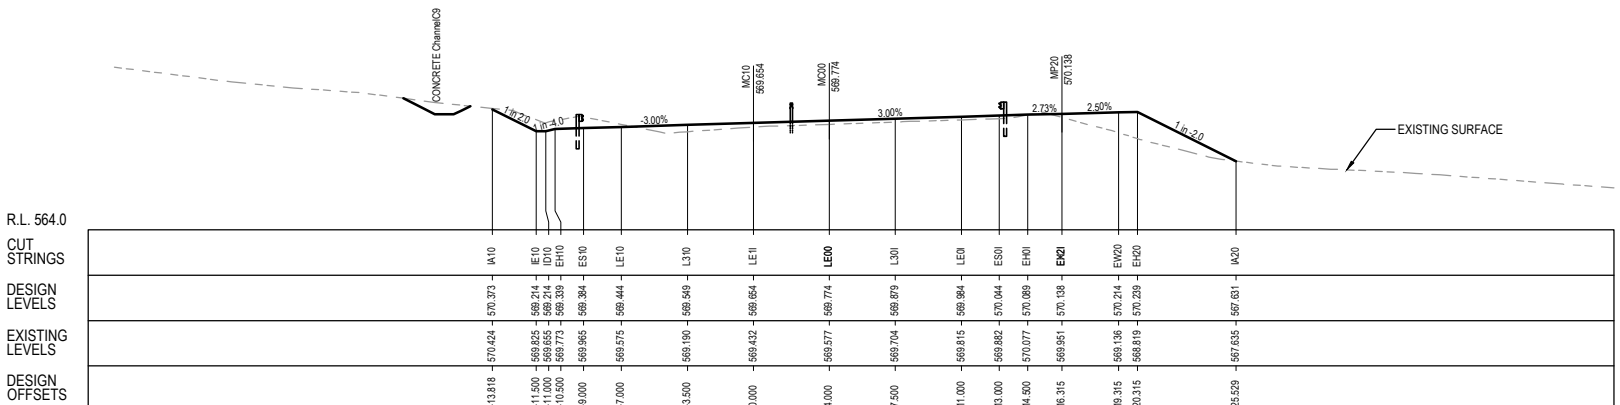

MC00 CH 3620.000

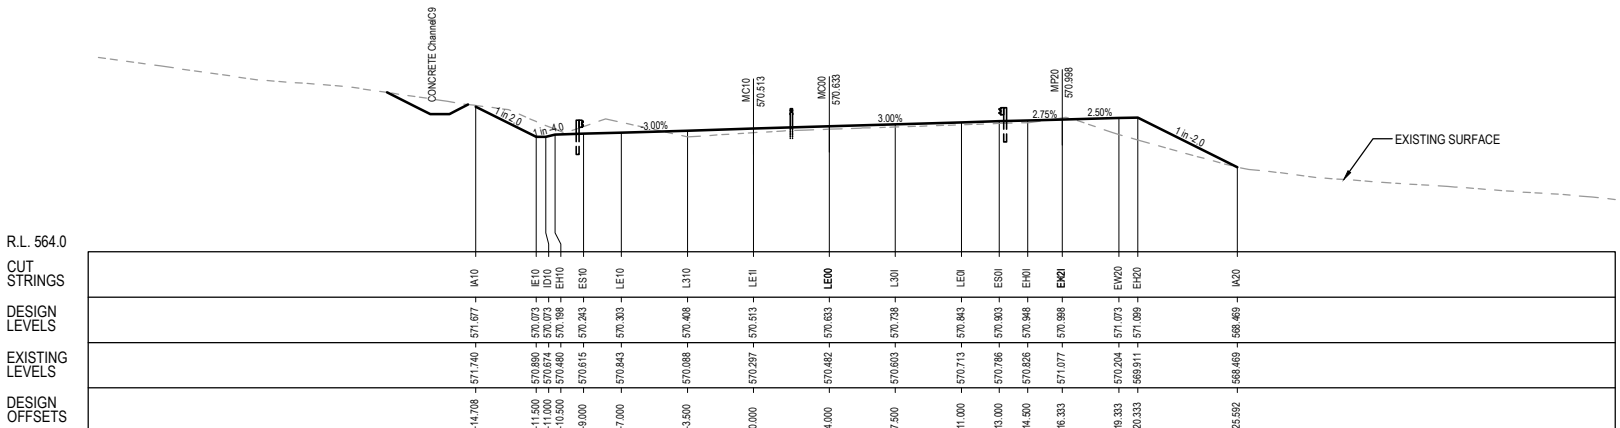

MC00 CH 3600.000

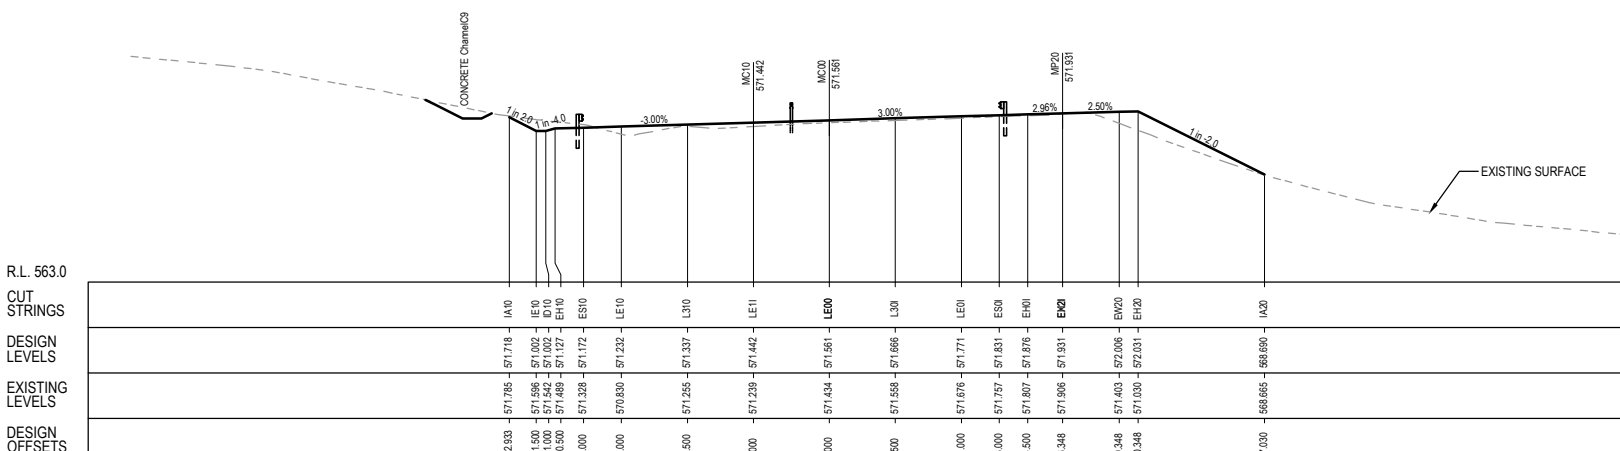

MC00 CH 3580.000

UNCONTROLLED COPY
Check Print
NOT FOR CONSTRUCTION

DR

150 mm ON ORIGINAL

A1

DRAWING FILE LOCATION / NAME V:_Vault\Projects\3002750\CAD\DWG\06_XS_Cross_Sections\3002750-XS-1350.dwg	
EXTERNAL REFERENCE FILES	
3002750_SMEC.dwg	
XS_MC10_B	

REV	DATE	AMENDMENT / REVISION DESCRIPTION
A	19.06.2020	PRELIMINARY SKETCH PLAN
B	08.10.2020	PRELIMINARY SKETCH PLAN
C	13.11.2020	PRELIMINARY SKETCH PLAN SUBMISSION
D	27.05.2022	DETAILED DESIGN SKETCH PLAN ALIGNMENT CHANGES

REVISION
IN PROGRESS

WVR No.	APPROVAL	TITLE	NAME
0007	DK	DRAFTER	L. HESLOP
0014	DK	DRAFTING CHECK	R. GOOSEN
0015	DK	DESIGNER	B. LEJANO
0	DK	DESIGN CHECK	T. MEADOWS
		PROJECT MANAGER	K. DECANHA
		PROJECT DIRECTOR	D. KEEP

SCALES AT A1 SIZE DRAWING
SCALE 1:200
2 0 2 4 6 8 10 m

DESIGNER

 **SMEC**


Member of the Surbana Jurong Group

ABN 47 065 475 149


LEVEL 9, 12 MOORE STREET
CANBERRA ACT 2601 AUSTRALIA
SMEC PROJECT No 3002750

CHECK PRINT		PRELIM	FINAL
		INITIAL	DATE
DISCIPLINE			
DISCIPLINE			
DISCIPLINE			
DISCIPLINE			
BACKDRAFTED/CORRECTED			
CONFIRMED			


PROJECT TITLE		WILLIAM HOVELL DRIVE DUPLICATION	
		CROSS SECTION MC10 SHEET 50	
SCALE	PHASE	PROJECT / DRAWING No.	REVISION
AS SHOWN	PSP	3002750-XS-1350	C.1

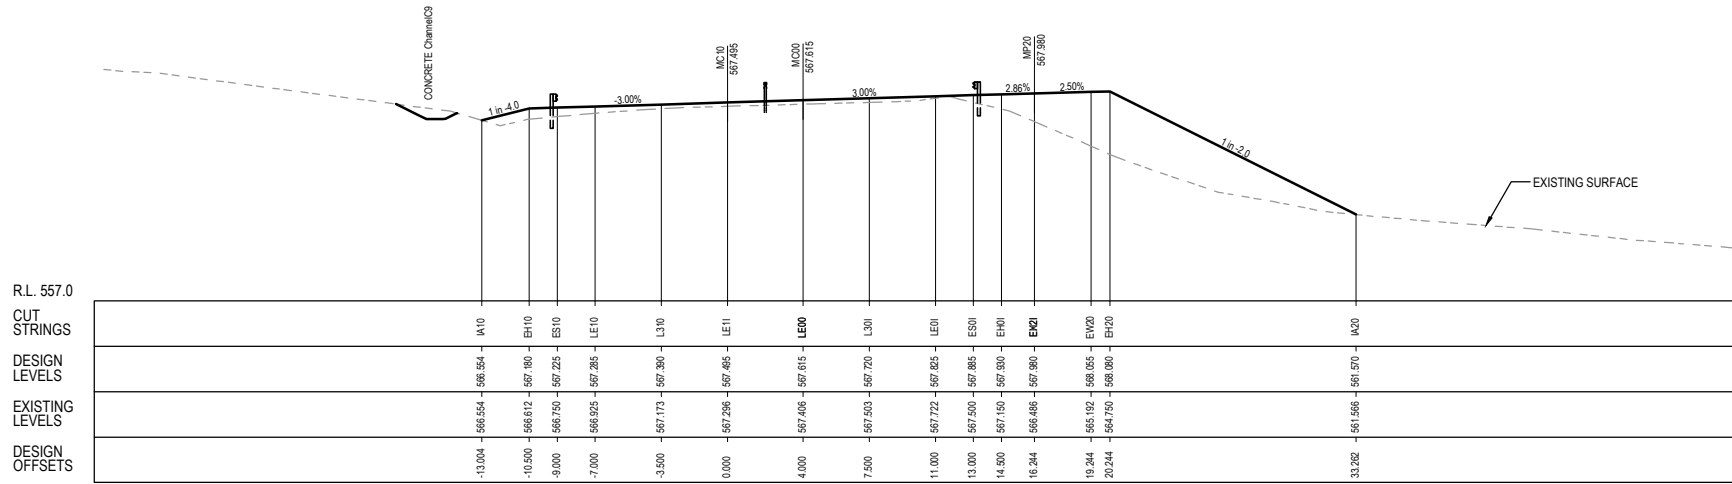

MC00 CH 3680.000

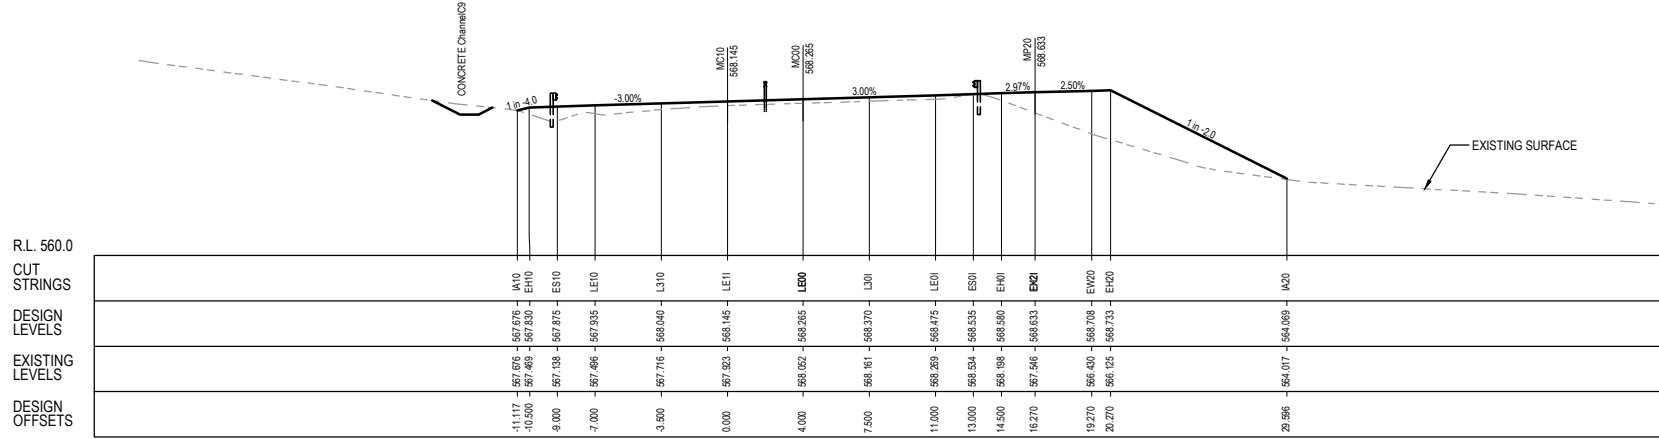

MC00 CH 3660.000

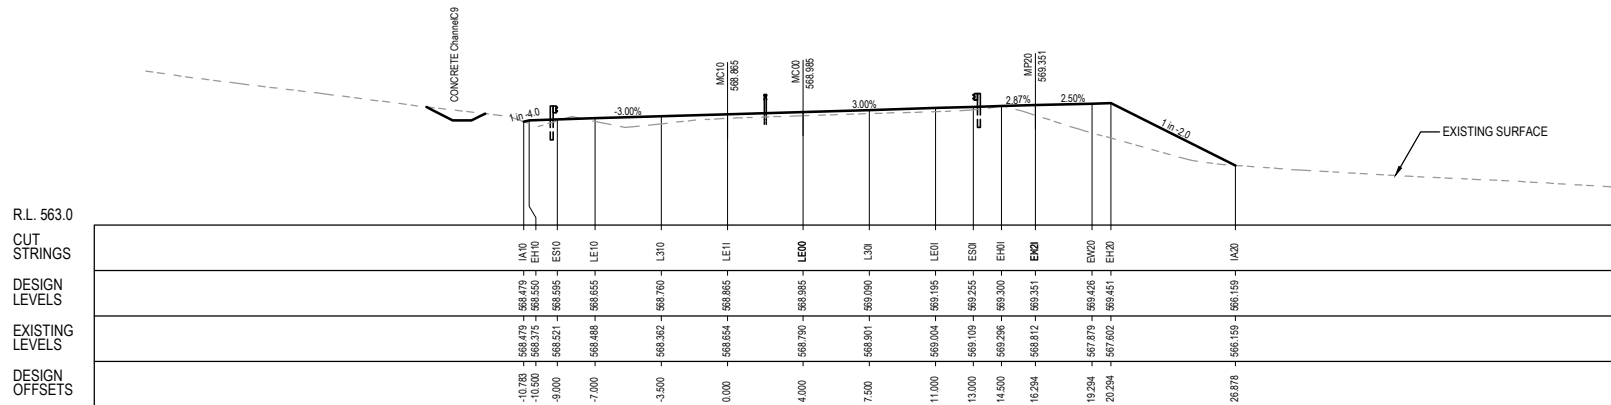

MC00 CH 3640.000


UNCONTROLLED COPY
Check Print
NOT FOR CONSTRUCTION

DR

150 mm ON ORIGINAL


A1

R.L. 549.0
CUT
STRINGS
DESIGN
LEVELS
EXISTING
LEVELS
DESIGN
OFFSETS

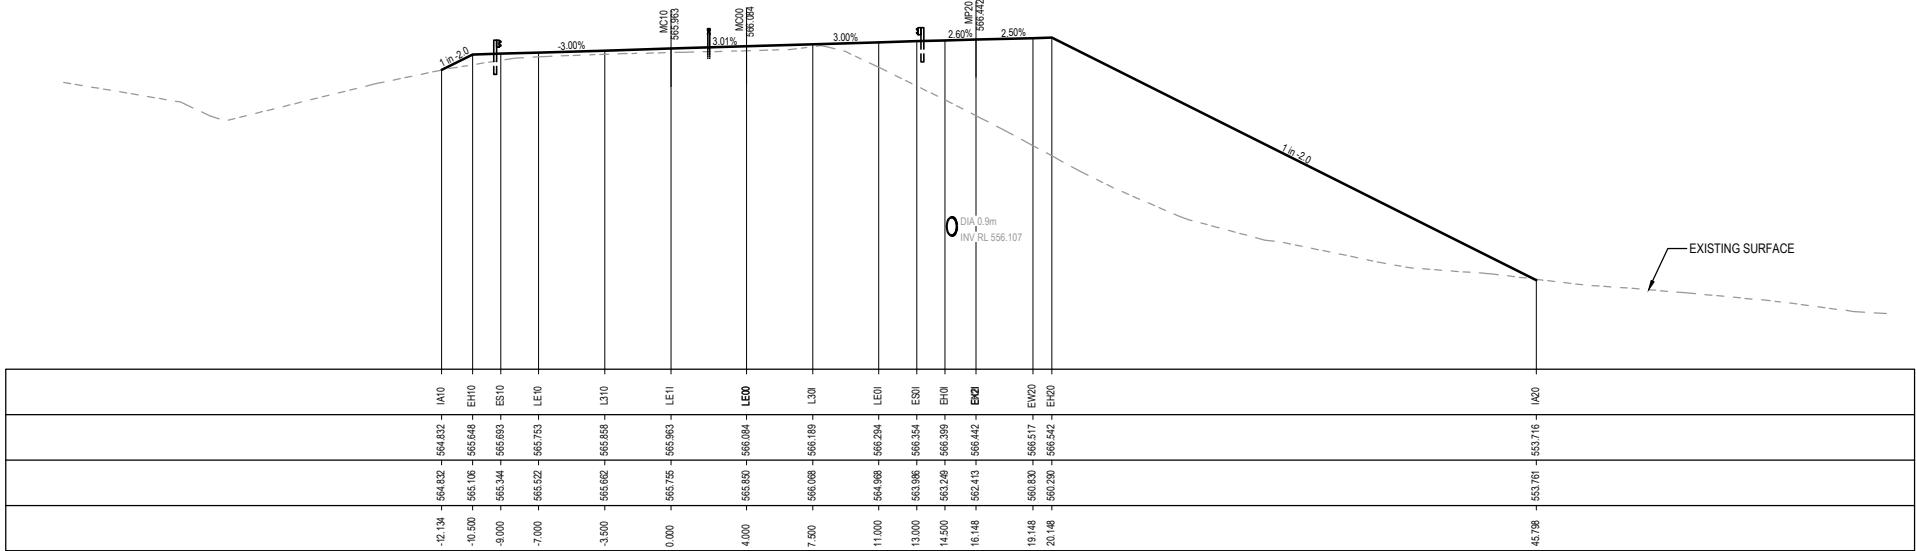


MC00 CH 3740.000

R.L. 552.0
CUT
STRINGS
DESIGN
LEVELS
EXISTING
LEVELS
DESIGN
OFFSETS

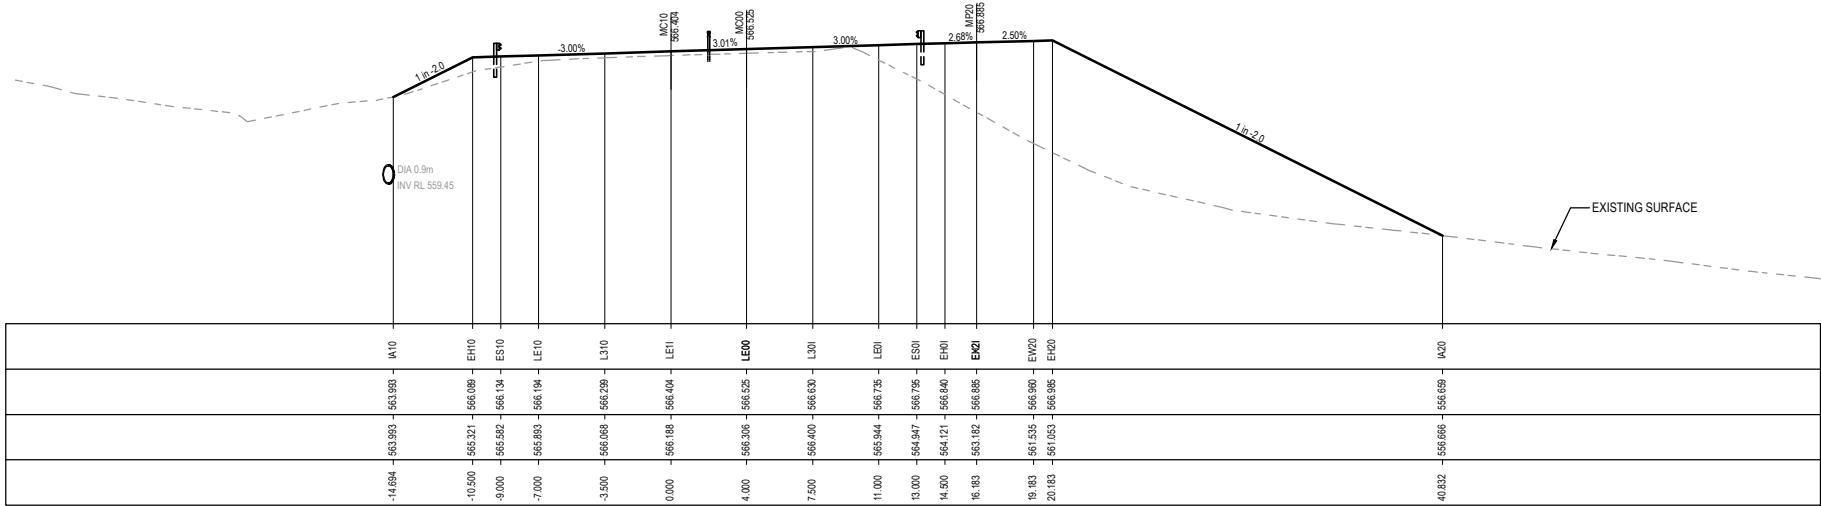

MC00 CH 3720.000

R.L. 555.0
CUT
STRINGS
DESIGN
LEVELS
EXISTING
LEVELS
DESIGN
OFFSETS

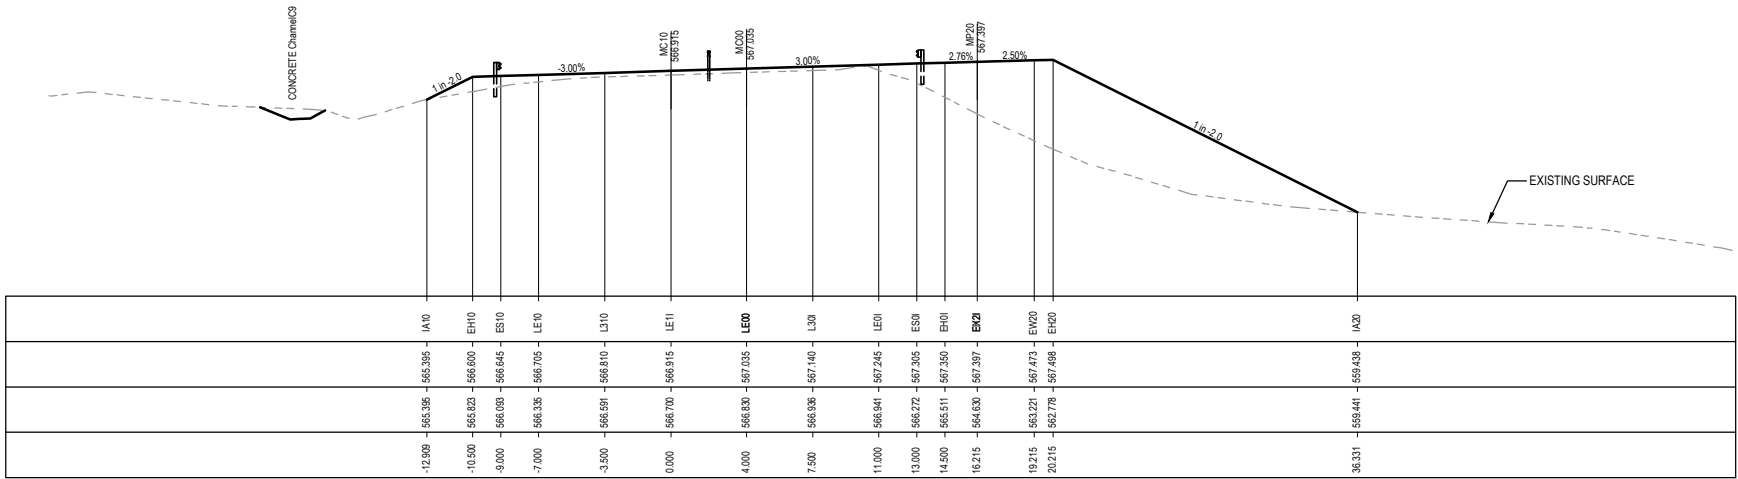

MC00 CH 3700.000

DRAWING FILE LOCATION / NAME			
V:_Vault\Projects\3002750\CAD\DWG\06_XS_Cross_Sections\3002750-XS-1351.dwg			
EXTERNAL REFERENCE FILES			

REV	DATE	AMENDMENT / REVISION DESCRIPTION
A	19.06.2020	PRELIMINARY SKETCH PLAN
B	08.10.2020	PRELIMINARY SKETCH PLAN
C	13.11.2020	PRELIMINARY SKETCH PLAN
D	27.05.2022	DETAILLED DESIGN SKETCH PLAN

WVR No.	APPROVAL	TITLE	NAME
0007	DK	DRAFTER	L. HESLOP
0014	DK	DRAFTING CHECK	R. GOOSEN
0015	DK	DESIGNER	B. LEJANO
0	DK	DESIGN CHECK	T. MEADOWS
		PROJECT MANAGER	K. DECANHA
		PROJECT DIRECTOR	D. KEEP

SCALES AT A1 SIZE DRAWING	
SCALE 1:200	
2 0 2 4 6 8 10 m	

DESIGNER	
Member of the Surlana Jurong Group	
ABN 47 065 475 149	
LEVEL 9, 12 MOORE STREET	
CANBERRA ACT 2601 AUSTRALIA	
SMEC PROJECT No 3002750	

CHECK PRINT	
DISCIPLINE	
DISCIPLINE	
DISCIPLINE	
DISCIPLINE	
DISCIPLINE	
BACKDRAFTED/CORRECTED	
CONFIRMED	

PROJECT TITLE	
WILLIAM HOVELL DRIVE DUPLICATION	
CROSS SECTION MC10 SHEET 51	
SCALE	PHASE
AS SHOWN	PSP
PROJECT / DRAWING No	REVISION
3002750-XS-1351	C.1

UNCONTROLLED COPY
Check Print
NOT FOR CONSTRUCTION

DR

150 mm ON ORIGINAL

A1

DRAWING FILE LOCATION / NAME
V:_Vault\Projects\3002750\CAD\DWG\06_XS_Cross_Sections\3002750-XS-1352.dwg

EXTERNAL REFERENCE FILES

REV	DATE	AMENDMENT / REVISION DESCRIPTION
A	19.06.2020	PRELIMINARY SKETCH PLAN
B	08.10.2020	PRELIMINARY SKETCH PLAN
C	13.11.2020	PRELIMINARY SKETCH PLAN SUBMISSION
D	27.05.2022	DETAILED DESIGN / SHALLOWS PATH ALIGNMENT CHANGES

REVISION
IN PROGRESS

PLOT DATE
27 May 2022

TIME
11:45:51

WVR No.	APPROVAL	TITLE	NAME
0007	DK	DRAFTER	L. HESLOP
0014	DK	DRAFTING CHECK	R. GOOSEN
0015	DK	DESIGNER	B. LEJANO
0	DK	DESIGN CHECK	T. MEADOWS
		PROJECT MANAGER	K. DECANHA
		PROJECT DIRECTOR	D. KEEP

SCALES AT A1 SIZE DRAWING

SCALE 1:200

DESIGNER



SMEC
Member of the Surbana Jurong Group
ABN 47 065 475 149
LEVEL 9, 12 MOORE STREET
CANBERRA ACT 2601 AUSTRALIA
SMEC PROJECT No 3002750

CHECK PRINT

DISCIPLINE	PRELIM INITIAL	FINAL DATE
DISCIPLINE		
DISCIPLINE		
DISCIPLINE		
DISCIPLINE		
BACKDRAFTED/CORRECTED		
CONFIRMED		

PROJECT TITLE	WILLIAM HOVELL DRIVE DUPLICATION
CROSS SECTION MC10 SHEET 52	
SCALE	AS SHOWN
PHASE	PSP
PROJECT / DRAWING No.	3002750-XS-1352
REVISION	C.1

UNCONTROLLED COPY
Check Print
NOT FOR CONSTRUCTION

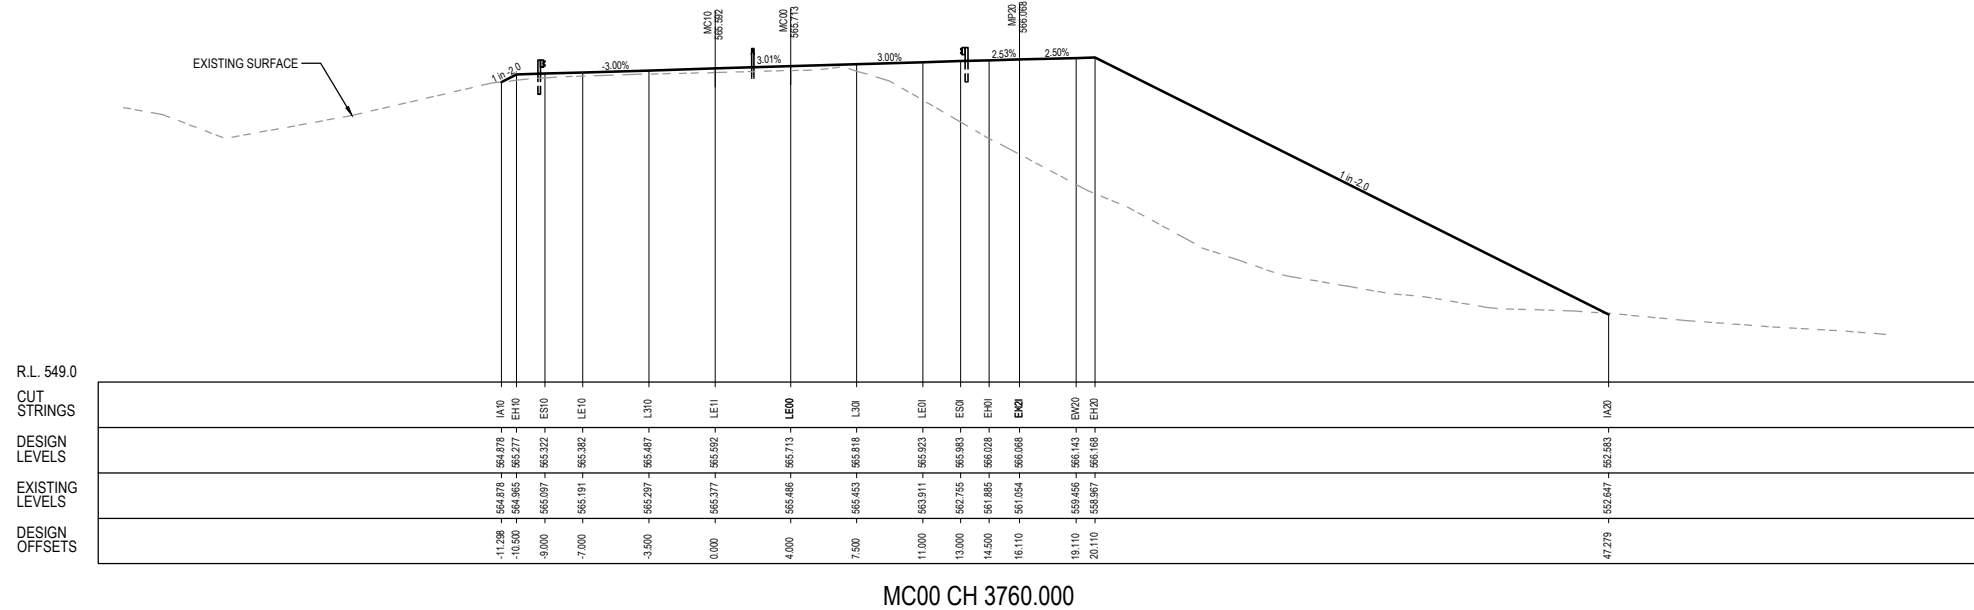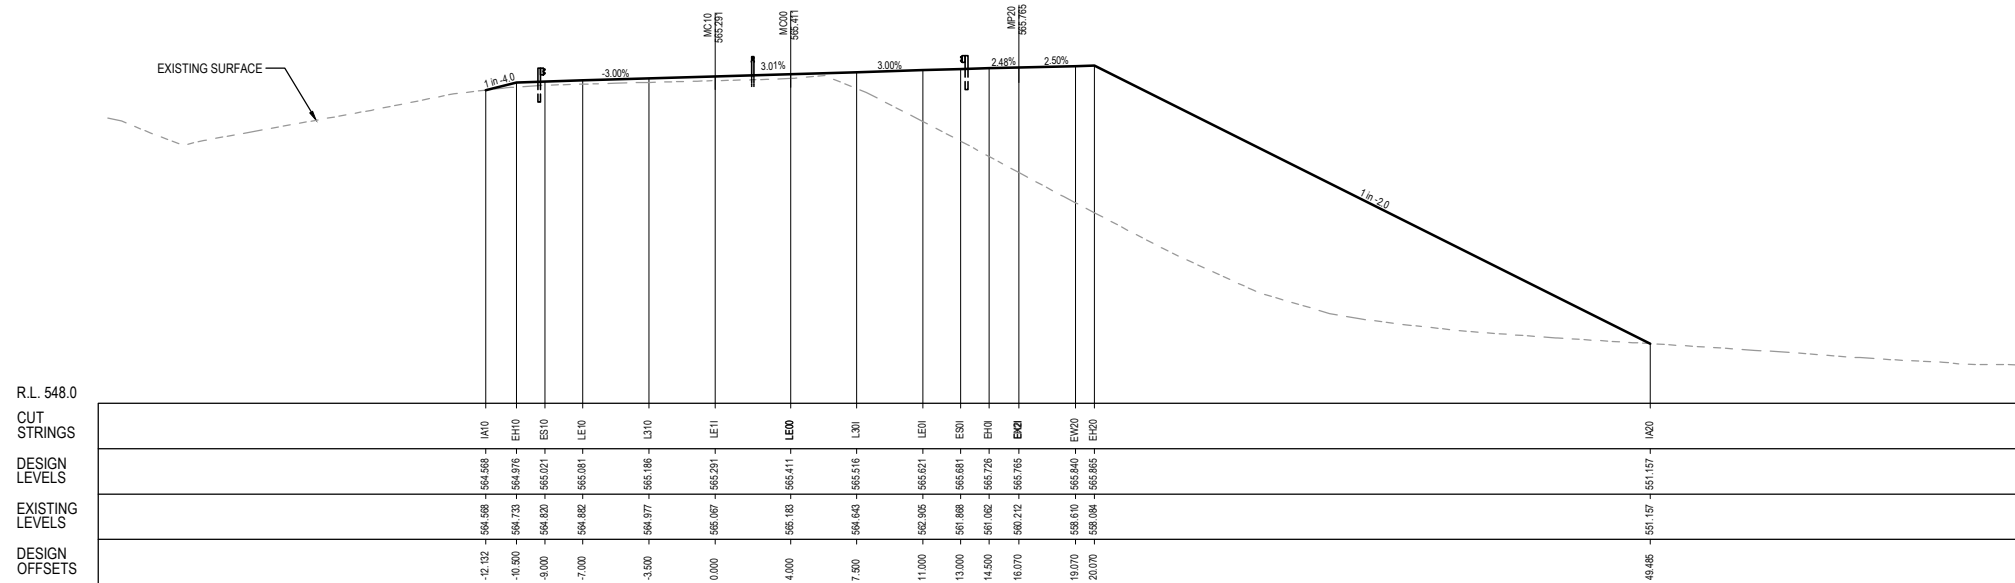

150 mm ON ORIGINAL

A1

DRAWING FILE LOCATION / NAME
V:_Vault\Projects\3002750\CAD\DWG\06_XS_Cross_Sections\3002750-XS-1353.dwg

EXTERNAL REFERENCE FILES

REV	DATE	AMENDMENT / REVISION DESCRIPTION
A	19.06.2020	PRELIMINARY SKETCH PLAN
B	08.10.2020	PRELIMINARY SKETCH PLAN
C	13.11.2020	PRELIMINARY SKETCH PLAN SUBMISSION
D	27.05.2022	DETAILED DESIGN SKETCH PLAN PATH ALIGNMENT CHANGES

REVISION
IN PROGRESS

PLOT DATE
27 May 2022

TIME
11:46:12

WVR No.	APPROVAL	TITLE	NAME
0007	DK	DRAFTER	L. HESLOP
0014	DK	DRAFTING CHECK	R. GOOSEN
0015	DK	DESIGNER	B. LEJANO
0	DK	DESIGN CHECK	T. MEADOWS
		PROJECT MANAGER	K. DECANHA
		PROJECT DIRECTOR	D. KEEP

SCALES AT A1 SIZE DRAWING

SCALE 1:200



DESIGNER

SMEC
Member of the Surbana Jurong Group
ABN 47 065 475 149
LEVEL 9, 12 MOORE STREET
CANBERRA ACT 2601 AUSTRALIA
SMEC PROJECT No 3002750

CHECK PRINT

DISCIPLINE	PRELIM INITIAL	FINAL DATE
DISCIPLINE		
DISCIPLINE		
DISCIPLINE		
DISCIPLINE		
BACKDRAFTED/CORRECTED		
CONFIRMED		

PROJECT TITLE
WILLIAM HOVELL DRIVE DUPLICATION

CROSS SECTION MC10
SHEET 53

SCALE	PHASE	PROJECT / DRAWING No.	REVISION
AS SHOWN	PSP	3002750-XS-1353	C.1

UNCONTROLLED COPY
Check Print
NOT FOR CONSTRUCTION

DR

150 mm ON ORIGINAL

A1

DRAWING FILE LOCATION / NAME
V:_Vault\Projects\3002750\CAD\DWG\06_XS_Cross_Sections\3002750-XS-1354.dwg


EXTERNAL REFERENCE FILES	REV	DATE	AMENDMENT / REVISION DESCRIPTION
	A	19.06.2020	PRELIMINARY SKETCH PLAN
	B	08.10.2020	PRELIMINARY SKETCH PLAN
	C	13.11.2020	PRELIMINARY SKETCH PLAN
	D	27.05.2022	DETAILED DESIGN SKETCH PLAN

WVR No.	APPROVAL	TITLE	NAME
0007	DK	DRAFTER	L. HESLOP
0014	DK	DRAFTING CHECK	R. GOOSEN
0015	DK	DESIGNER	B. LEJANO
0	DK	DESIGN CHECK	T. MEADOWS
		PROJECT MANAGER	K. DECANHA
		PROJECT DIRECTOR	D. KEEP

PLOT DATE
27 May 2022

TIME
11:46:34


SCALES AT A1 SIZE DRAWING

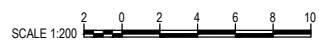


DESIGNER
SMEC
Member of the Surbana Jurong Group
ABN 47 065 475 149
LEVEL 9, 12 MOORE STREET
CANBERRA ACT 2601 AUSTRALIA
SMEC PROJECT No 3002750

CHECK PRINT		PRELIM	FINAL
DISCIPLINE		INITIAL	DATE
DISCIPLINE			
DISCIPLINE			
DISCIPLINE			
DISCIPLINE			
BACKDRAFTED/CORRECTED			
CONFIRMED			


PROJECT TITLE		WILLIAM HOVELL DRIVE DUPLICATION	
CROSS SECTION MC10		SHEET 54	
SCALE	PHASE	PROJECT / DRAWING No.	REVISION
AS SHOWN	PSP	3002750-XS-1354	C.1

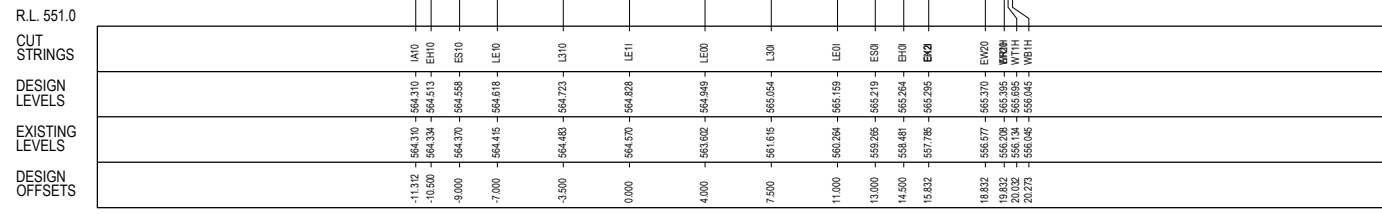


MC00 CH 3880.000

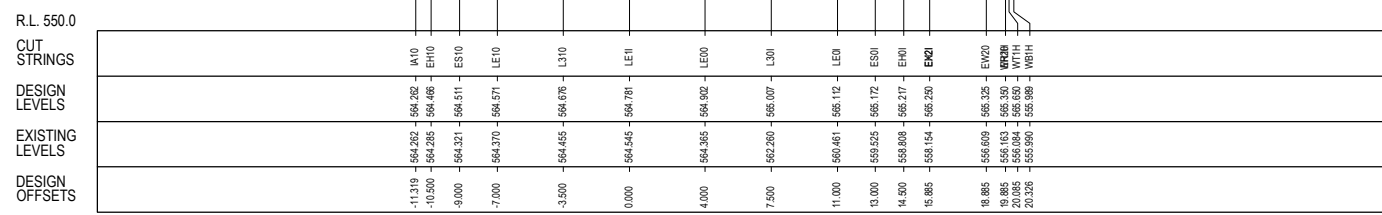


MC00 CH 3860.000

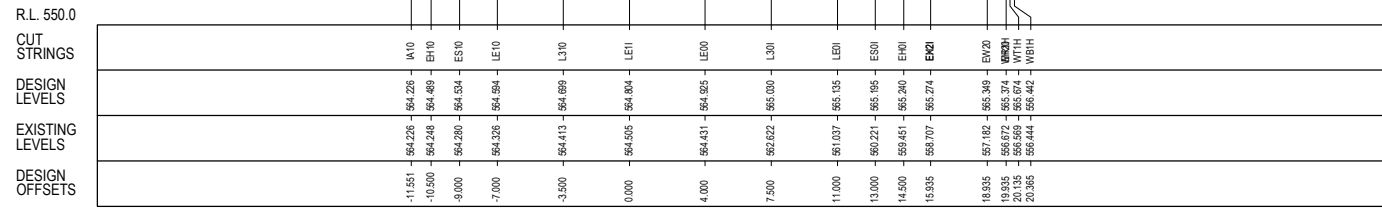


MC00 CH 3840.000

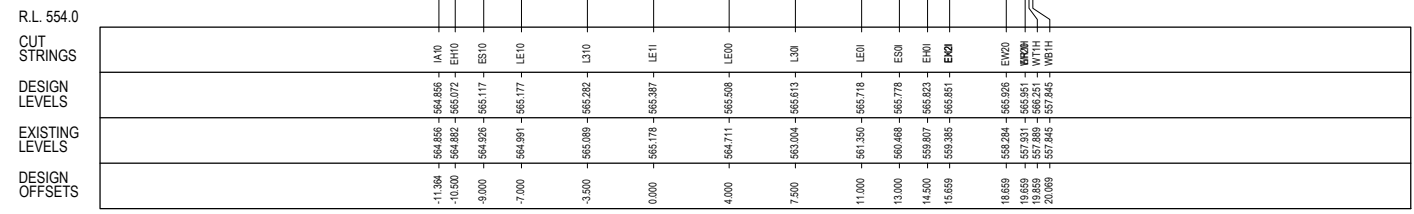

MC00 CH 3940.000

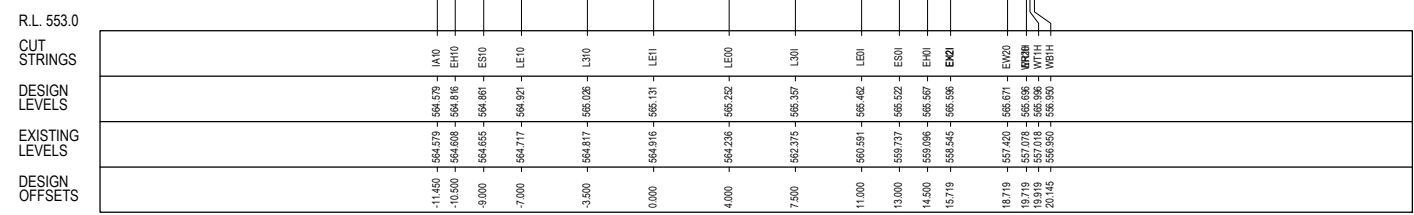

MC00 CH 3920.000

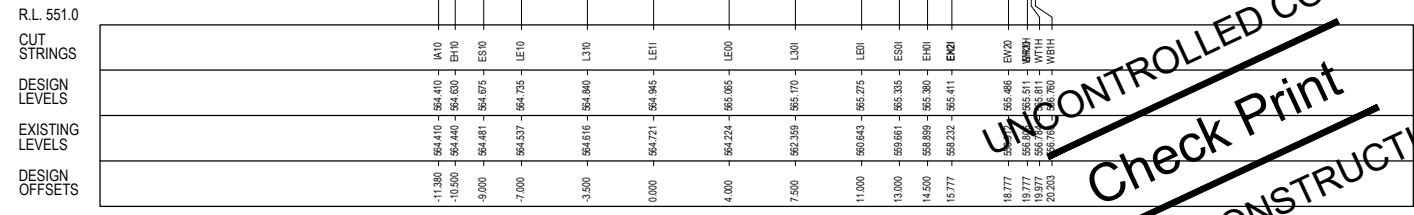

MC00 CH 3900.000

UNCONTROLLED COPY
Check Print
NOT FOR CONSTRUCTION

150 mm ON ORIGINAL

A1

DRAWING FILE LOCATION / NAME
V:_Vault\Projects\3002750\CAD\DWG\06_XS_Cross_Sections\3002750-XS-1355.dwg


EXTERNAL REFERENCE FILES

REV	DATE	AMENDMENT / REVISION DESCRIPTION
A	19.06.2020	PRELIMINARY SKETCH PLAN
B	08.10.2020	PRELIMINARY SKETCH PLAN
C	13.11.2020	PRELIMINARY SKETCH PLAN
D	27.05.2022	DETAIL DESIGN, SHALLOWS, PATH ALIGNMENT CHANGES

PLOT DATE
27 May 2022

WVR No.	APPROVAL	TITLE	NAME
0007	DK	DRAFTER	L. HESLOP
0014	DK	DRAFTING CHECK	R. GOOSEN
0015	DK	DESIGNER	B. LEJANO
0	DK	DESIGN CHECK	T. MEADOWS
		PROJECT MANAGER	K. DECANHA
		PROJECT DIRECTOR	D. KEEP

SCALES AT A1 SIZE DRAWING

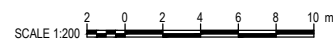

DESIGNER
SMEC
Member of the Surlana Jurong Group
ABN 47 065 475 149
LEVEL 9, 12 MOORE STREET
CANBERRA ACT 2601 AUSTRALIA
SMEC PROJECT No 3002750

CHECK PRINT		PRELIM	FINAL
DISCIPLINE		INITIAL	DATE
DISCIPLINE			
DISCIPLINE			
DISCIPLINE			
BACKDRAFTED/CORRECTED			
CONFIRMED			

PROJECT TITLE WILLIAM HOVELL DRIVE DUPLICATION		CROSS SECTION MC10 SHEET 55	
SCALE AS SHOWN	PHASE PSP	PROJECT / DRAWING No. 3002750-XS-1355	REVISION C.1

DR

UNCONTROLLED COPY
Check Print
NOT FOR CONSTRUCTION

R.L. 556.0	CUT STRINGS	IA10 -11.02 -566.108 -566.127 -566.238 -566.303 -566.363 -566.468 -566.573 -566.694 -566.799 -566.904 -567.009 -567.134 -567.234 -567.334
	DESIGN LEVELS	
	EXISTING LEVELS	
	DESIGN OFFSETS	

MC00 CH 4000.000

R.L. 555.0	CUT STRINGS	IA10 -11.22 -565.638 -565.793 -565.838 -565.898 -565.998 -566.103 -566.229 -566.334 -566.439 -566.544 -566.670 -566.770 -566.870 -566.970 -567.070 -567.170 -567.270 -567.370
	DESIGN LEVELS	
	EXISTING LEVELS	
	DESIGN OFFSETS	

MC00 CH 3980.000

R.L. 554.0	CUT STRINGS	IA10 -11.08 -565.241 -565.299 -565.392 -565.443 -565.503 -565.608 -565.713 -565.833 -565.938 -566.043 -566.148 -566.248 -566.348 -566.448 -566.548 -566.648 -566.748 -566.848 -566.948 -567.048 -567.148 -567.248 -567.348
	DESIGN LEVELS	
	EXISTING LEVELS	
	DESIGN OFFSETS	

MC00 CH 3960.000

R.L. 559.0	CUT STRINGS	IA10 -11.18 -567.890 -567.909 -567.922 -567.935 580.545 -5
------------	-------------	--


150 mm ON ORIGINAL

A1

DRAWING FILE LOCATION / NAME			
V:_Vault\Projects\3002750\CAD\DWG\06_XS_Cross_Sections\3002750-XS-1356.dwg			
EXTERNAL REFERENCE FILES			
	REV	DATE	AMENDMENT / REVISION DESCRIPTION
	A	19.06.2020	PRELIMINARY SKETCH PLAN
	B	08.10.2020	PRELIMINARY SKETCH PLAN
	C	13.11.2020	PRELIMINARY SKETCH PLAN SUBMISSION
	D	27.05.2022	DETAILED DESIGN SKETCH PLAN PATH ALIGNMENT CHANGES

REVISION
IN PROGRESS

PLOT DATE		TIME	
27 May 2022		11:47:18	
WVR No.	APPROVAL	TITLE	NAME
0007	DK	DRAFTER	L. HESLOP
0014	DK	DRAFTING CHECK	R. GOOSEN
0015	DK	DESIGNER	B. LEJANO
0	DK	DESIGN CHECK	T. MEADOWS
		PROJECT MANAGER	K. DECANHA
		PROJECT DIRECTOR	D. KEEP

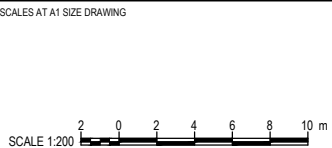

DESIGNER

SMEC


Member of the Surbana Jurong Group

ABN 47 065 475 149


LEVEL 9, 12 MOORE STREET
CANBERRA ACT 2601 AUSTRALIA
SMEC PROJECT No 3002750

CHECK PRINT		PRELIM	FINAL
		INITIAL	DATE
DISCIPLINE			
DISCIPLINE			
DISCIPLINE			
DISCIPLINE			
BACKDRAFTED/CORRECTED			
CONFIRMED			


PROJECT TITLE		WILLIAM HOVELL DRIVE DUPLICATION	
		CROSS SECTION MC10 SHEET 56	
SCALE	PHASE	PROJECT / DRAWING No.	REVISION
AS SHOWN	PSP	3002750-XS-1356	C.1

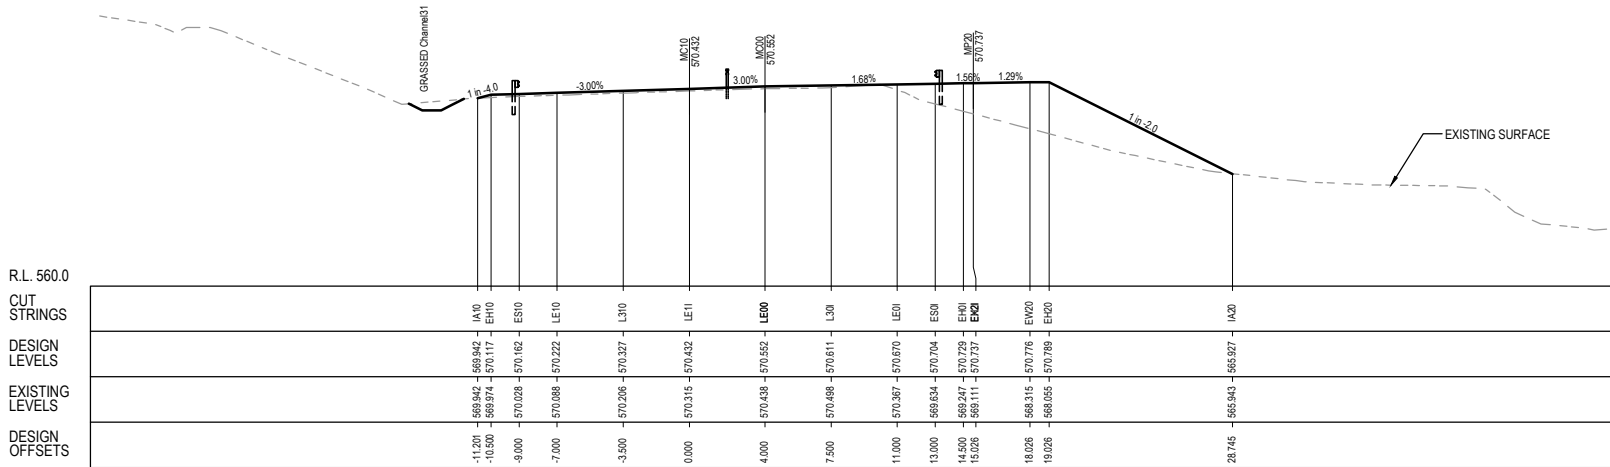

MC00 CH 4120.000

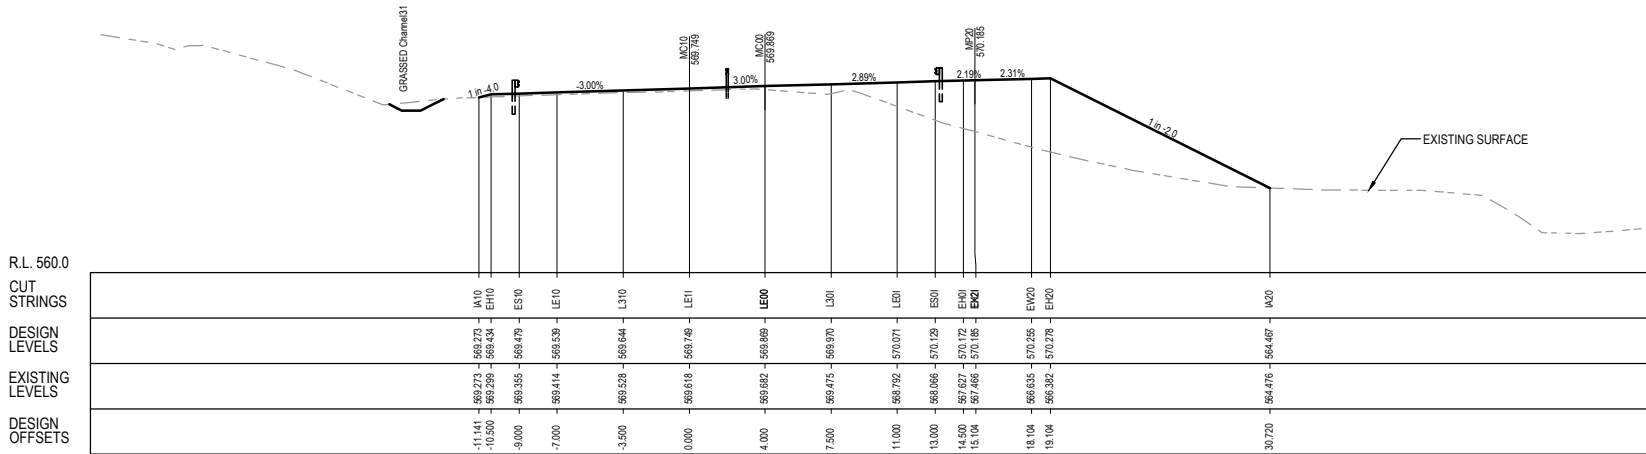

MC00 CH 4100.000

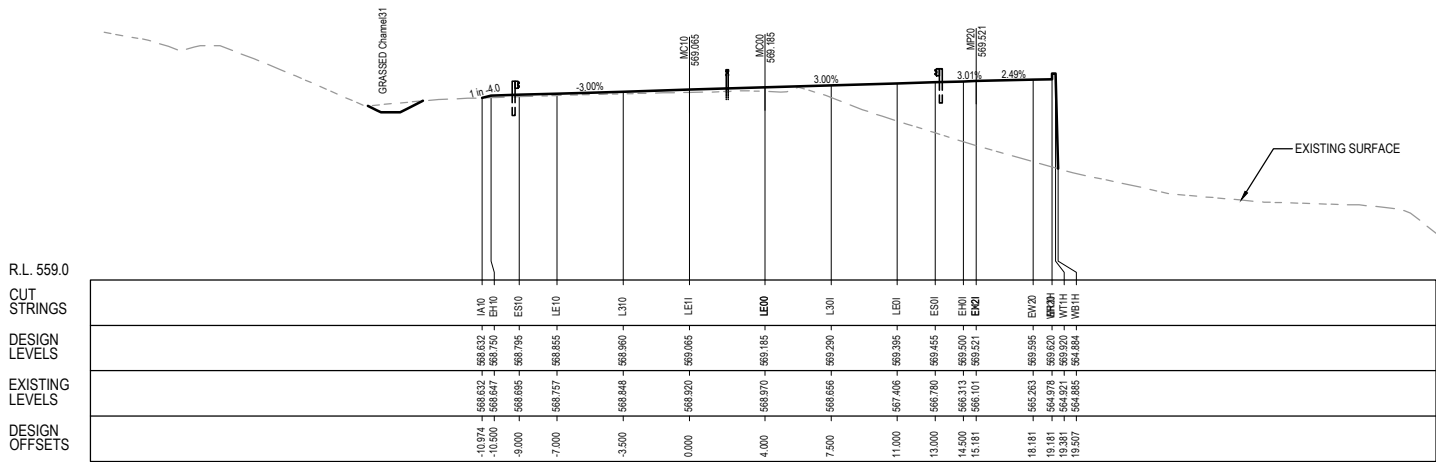

MC00 CH 4080.000

DR

UNCONTROLLED COPY
Check Print
NOT FOR CONSTRUCTION

150 mm ON ORIGINAL

A1

DRAWING FILE LOCATION / NAME
V:_Vault\Projects\3002750\CAD\DWG\06_XS_Cross_Sections\3002750-XS-1357.dwg

REV

DATE

AMENDMENT / REVISION DESCRIPTION

WVR No.

APPROVAL

TITLE

NAME

PLOT DATE
27 May 2022

TIME
11:47:39

EXTERNAL REFERENCE FILES

A
B
C
D

19.06.2020
08.10.2020
13.11.2020
27.05.2022


PRELIMINARY SKETCH PLAN
PRELIMINARY SKETCH PLAN
PRELIMINARY SKETCH PLAN
DETAILED DESIGN SKETCH PLAN

0007
0014
0015
0

DK
DK
DK
DK

DRAFTER
DRAFTING CHECK
DESIGNER
DESIGN CHECK
PROJECT MANAGER
PROJECT DIRECTOR

L. HESLOP
R. GOOSEN
B. LEJANO
T. MEADOWS
K. DECANHA
D. KEEP

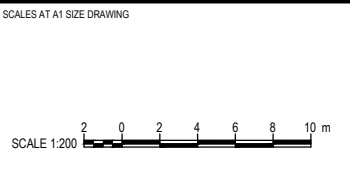

DESIGNER

Member of the Surbana Jurong Group

ABN 47 065 475 149

LEVEL 9, 12 MOORE STREET
CANBERRA ACT 2601 AUSTRALIA
SMEC PROJECT No 3002750

CHECK PRINT

DISCIPLINE	PRELIM	FINAL
DISCIPLINE	INITIAL	DATE
DISCIPLINE		
DISCIPLINE		
DISCIPLINE		
BACKDRAFTED/CORRECTED		
CONFIRMED		


PROJECT TITLE

WILLIAM HOVELL DRIVE DUPLICATION


CROSS SECTION MC10
SHEET 57

SCALE	PHASE	PROJECT / DRAWING No.	REVISION
AS SHOWN	PSP	3002750-XS-1357	C.1


R.L. 566.0
CUT
STRINGS
DESIGN
LEVELS
EXISTING
LEVELS
DESIGN
OFFSETS

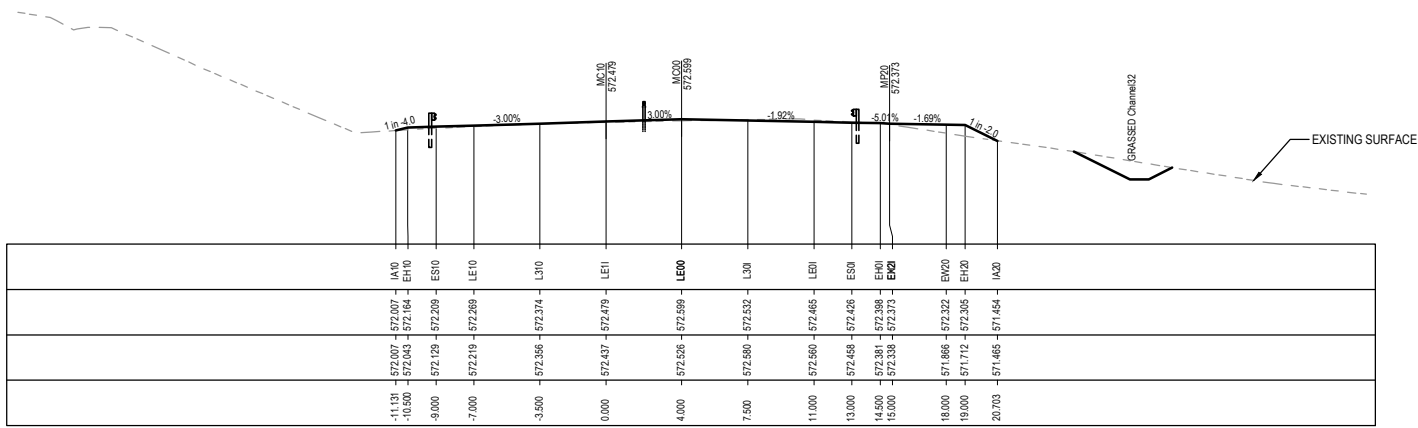

R.L. 565.0
CUT
STRINGS
DESIGN
LEVELS
EXISTING
LEVELS
DESIGN
OFFSETS

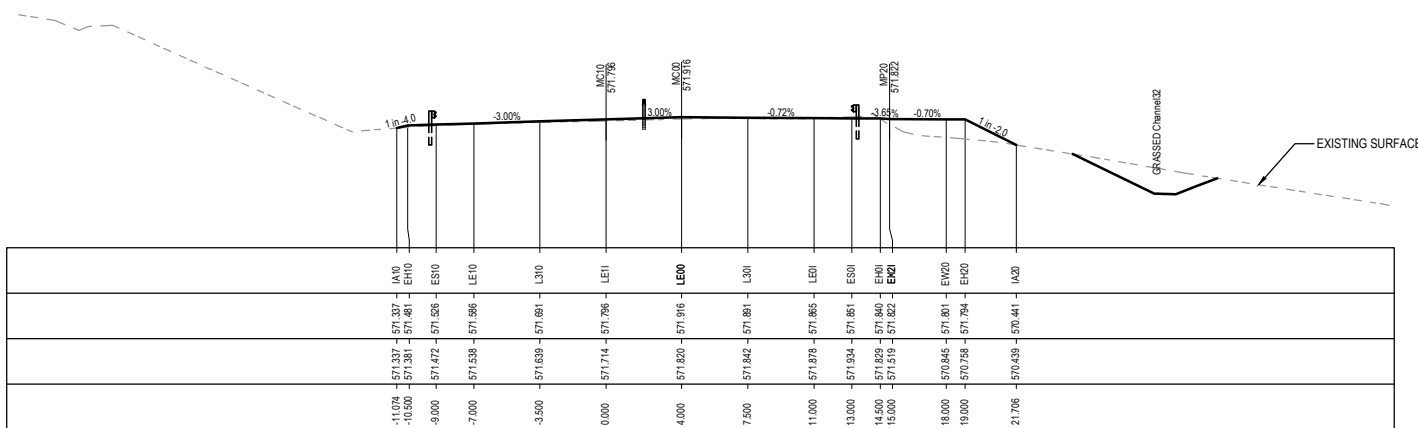

R.L. 562.0
CUT
STRINGS
DESIGN
LEVELS
EXISTING
LEVELS
DESIGN
OFFSETS

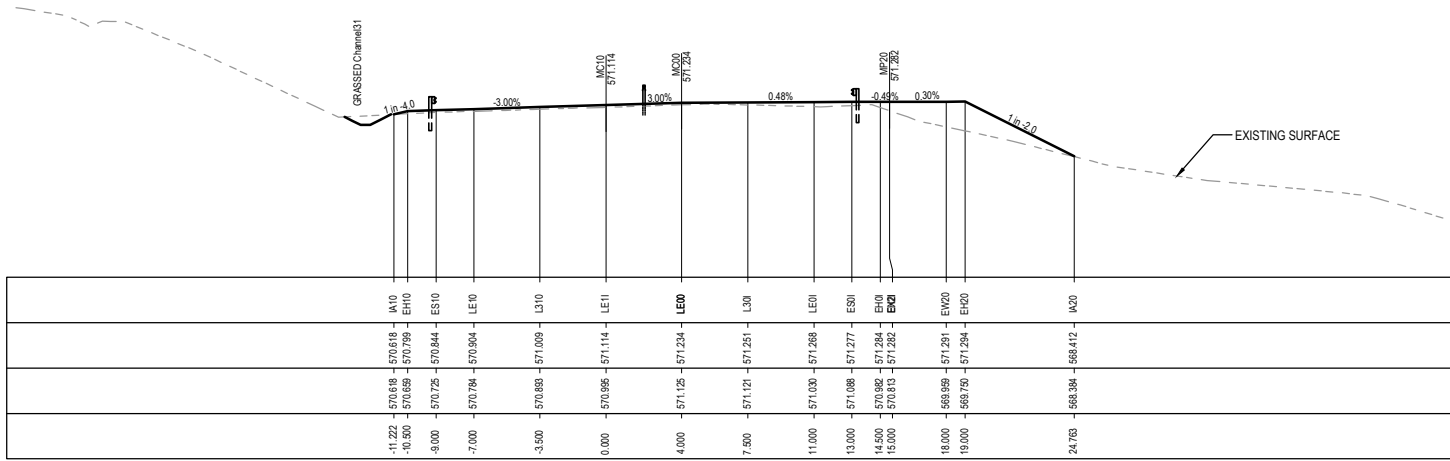


UNCONTROLLED COPY
Check Print
NOT FOR CONSTRUCTION


DR

150 mm ON ORIGINAL


A1

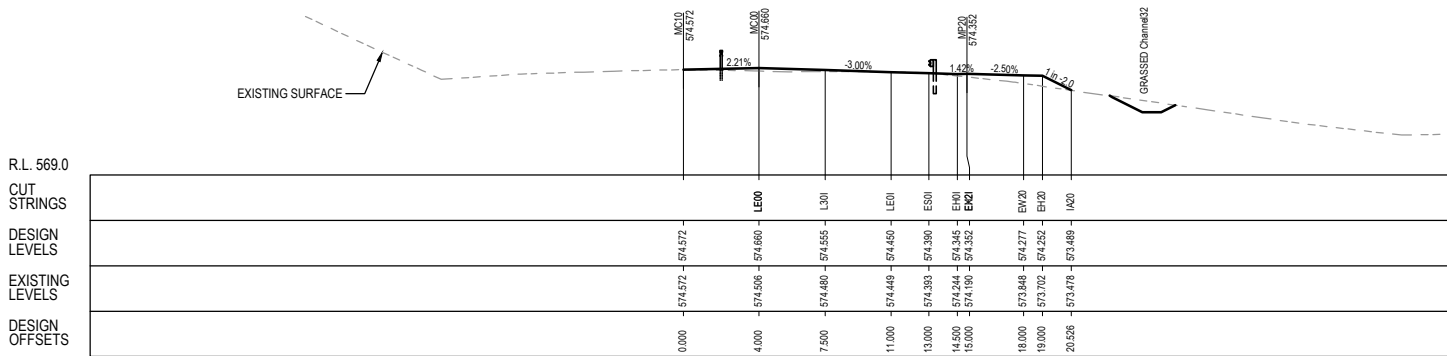


MC00 CH 4240.000

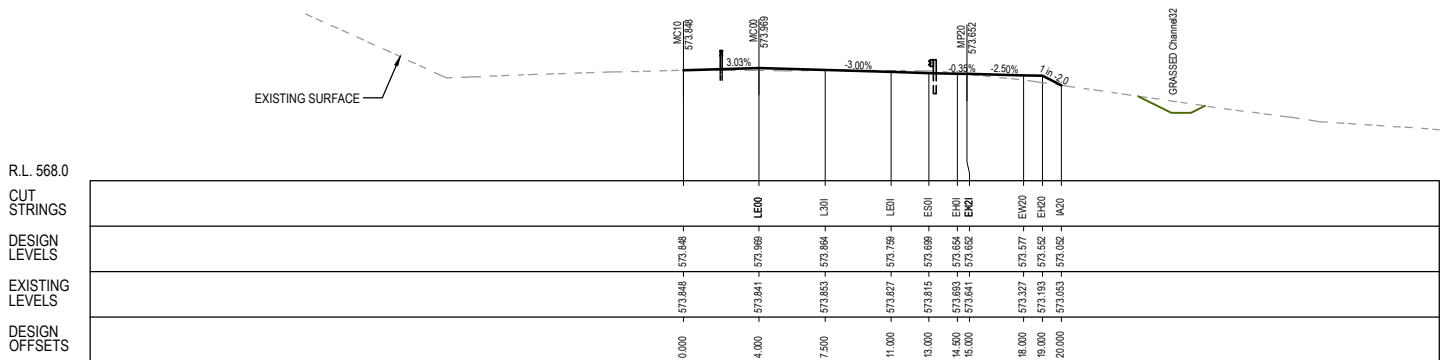


MC00 CH 4220.000

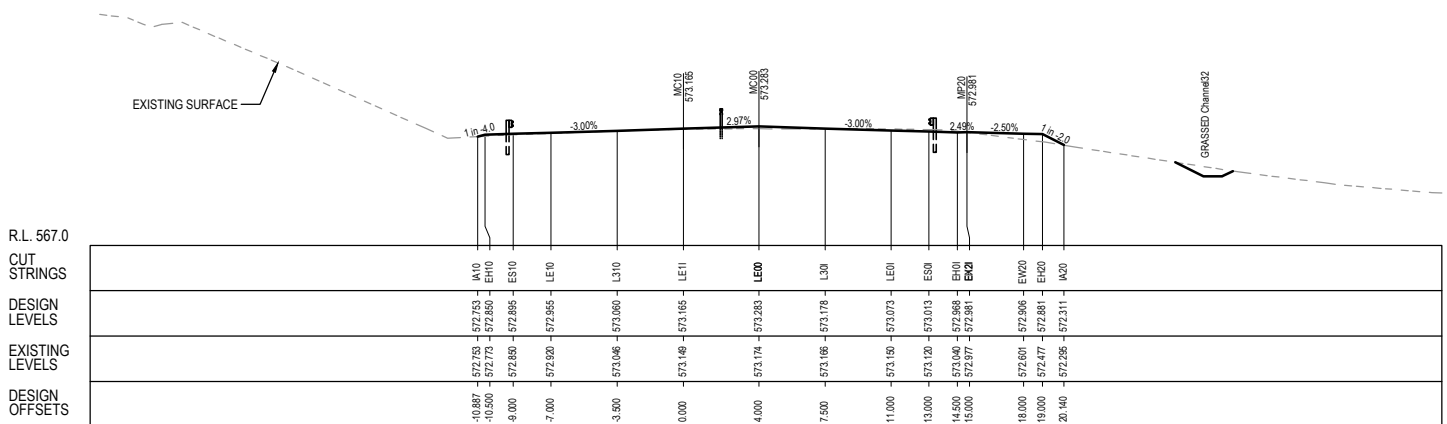


MC00 CH 4200.000

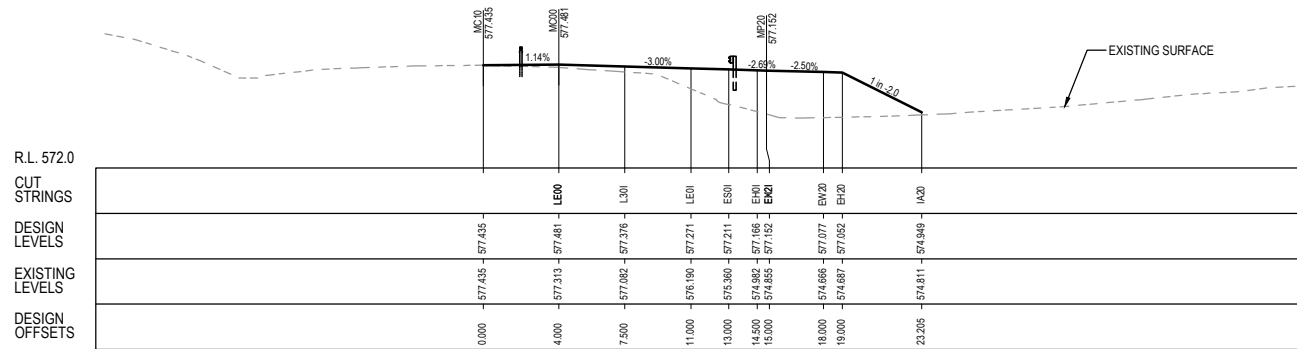


MC00 CH 4320.000

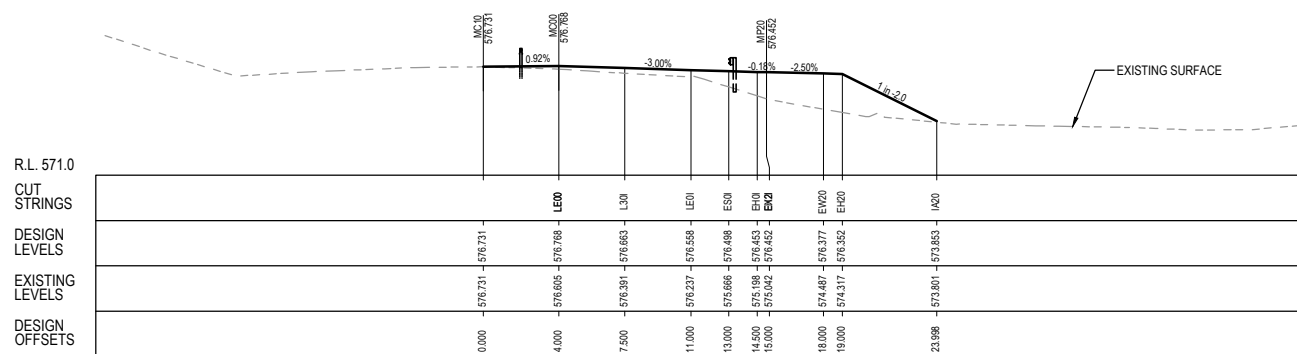

MC00 CH 4300.000

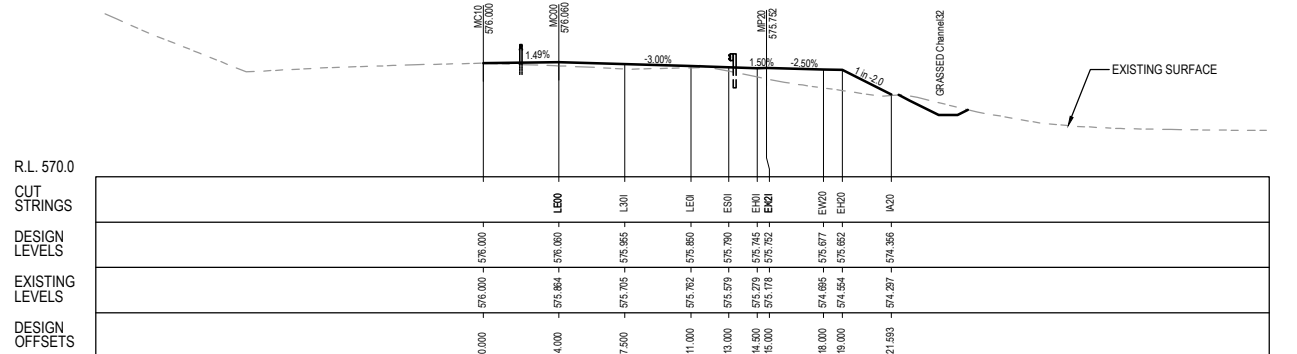

MC00 CH 4280.000

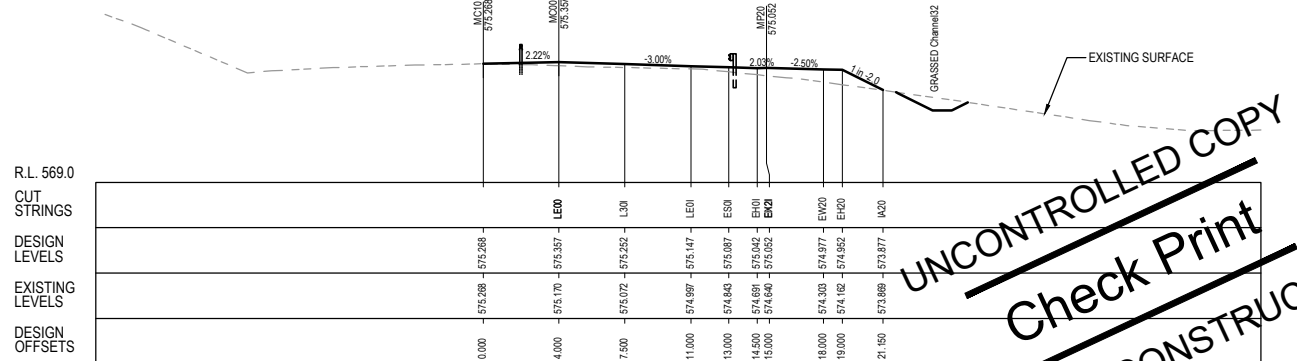

MC00 CH 4260.000


UNCONTROLLED COPY
Check Print
NOT FOR CONSTRUCTION

DR

DRAWING FILE LOCATION / NAME V:_Vault\Projects\3002750\CAD\DWG\06_XS_Cross_Sections\3002750-XS-1358.dwg					PLOT DATE 27 May 2022		TIME 11:48:02	
EXTERNAL REFERENCE FILES			REV	DATE	AMENDMENT / REVISION DESCRIPTION	WVR No.	APPROVAL	TITLE
X_3002750_SMEC.#1 XS_1358.58		A	19.06.2020	PRELIMINARY SKETCH PLAN	0007	DK		DRAFTER
		B	08.10.2020	PRELIMINARY SKETCH PLAN	0014	DK		DRAFTING CHECK
		C	13.11.2020	PRELIMINARY SKETCH PLAN SUBMISSION	0015	DK		DESIGNER
		D	27.05.2022	DETAILED DESIGN SKETCH PATH ALIGNMENT CHANGES	0	DK		DESIGN CHECK
								PROJECT MANAGER
								PROJECT DIRECTOR

REVISION
IN PROGRESS

SCALES AT A1 SIZE DRAWING

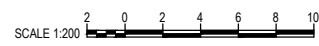


DESIGNER




CHECK PRINT

DISCIPLINE		PRELIM	FINAL
DISCIPLINE		INITIAL	DATE
DISCIPLINE			
DISCIPLINE			
DISCIPLINE			
BACKDRAFTED/CORRECTED			
CONFIRMED			


PROJECT TITLE WILLIAM HOVELL DRIVE DUPLICATION		CROSS SECTION MC10 SHEET 58	
SCALE AS SHOWN	PHASE PSP	PROJECT / DRAWING No. 3002750-XS-1358	REVISION C.1

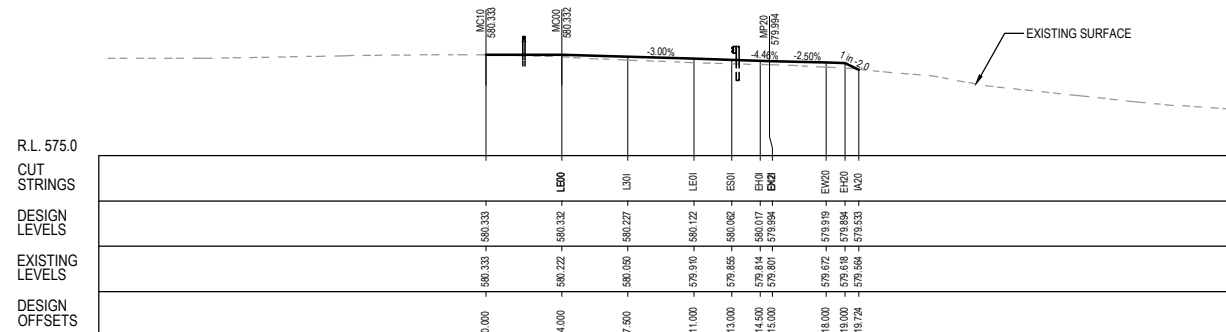


MC00 CH 4400.000

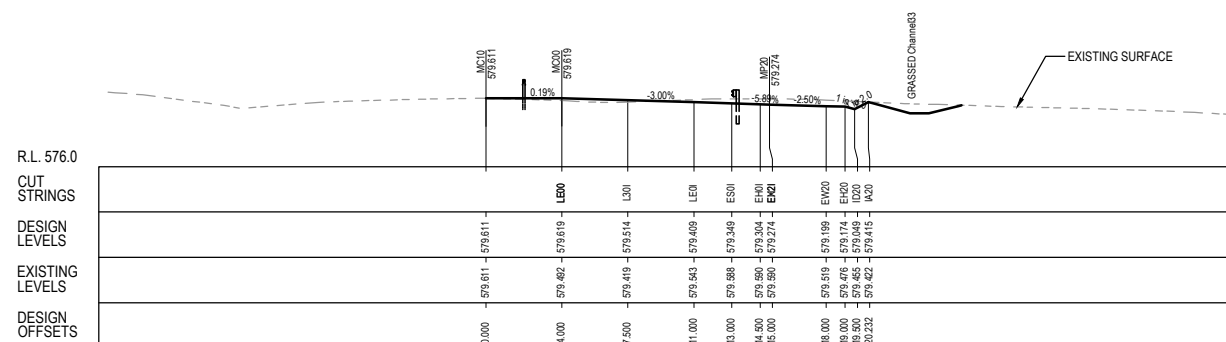


MC00 CH 4380.000

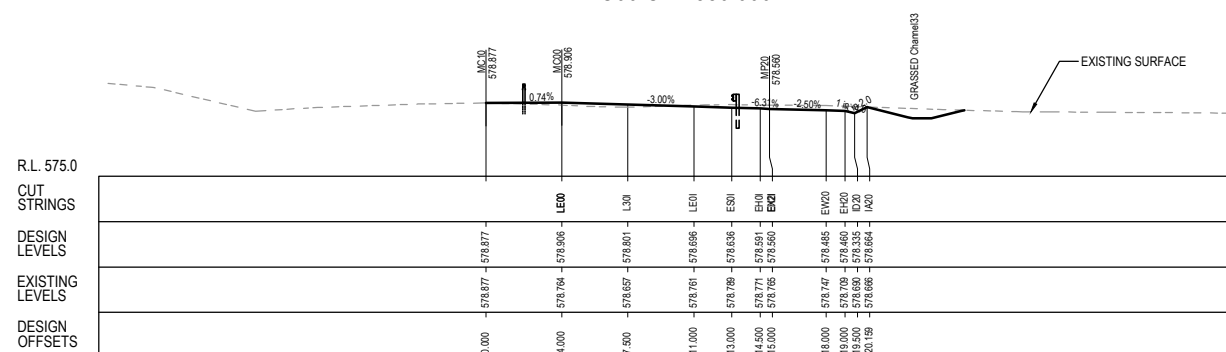


MC00 CH 4360.000

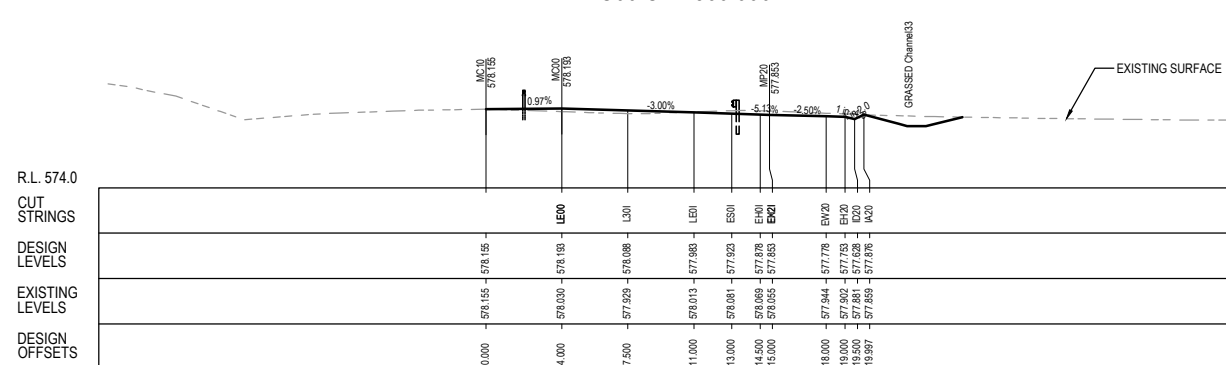


MC00 CH 4340.000

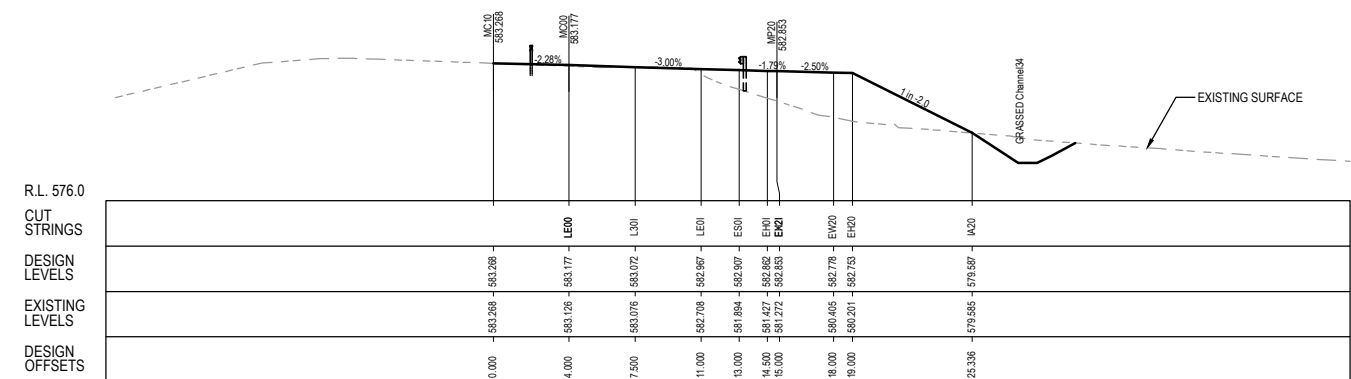


MC00 CH 4480.000

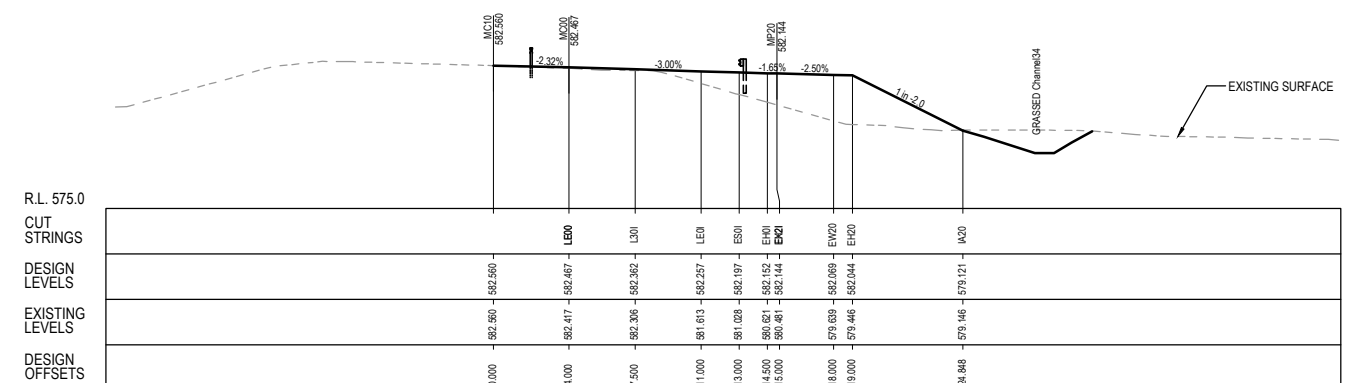

MC00 CH 4460.000

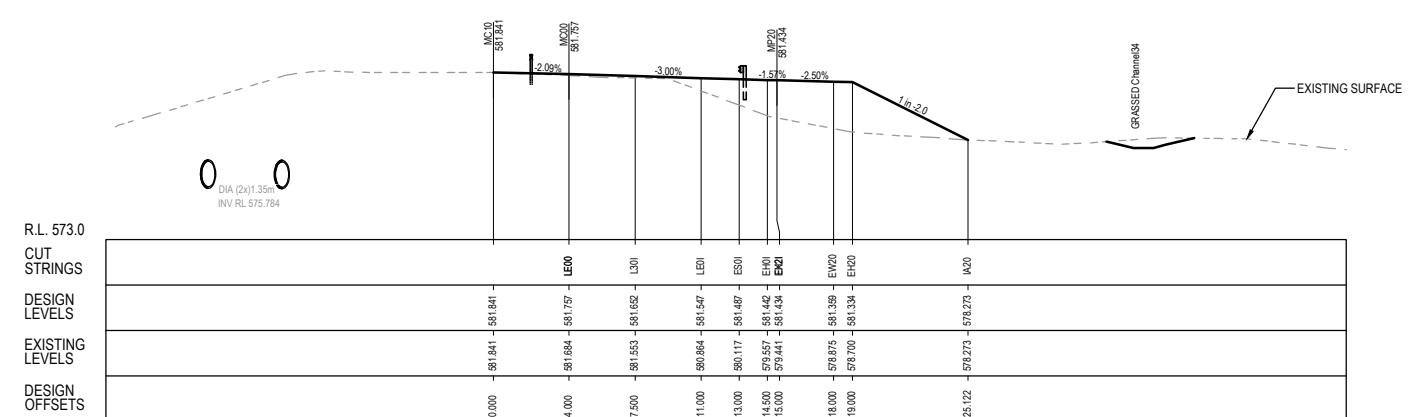







MC00 CH 4440.000

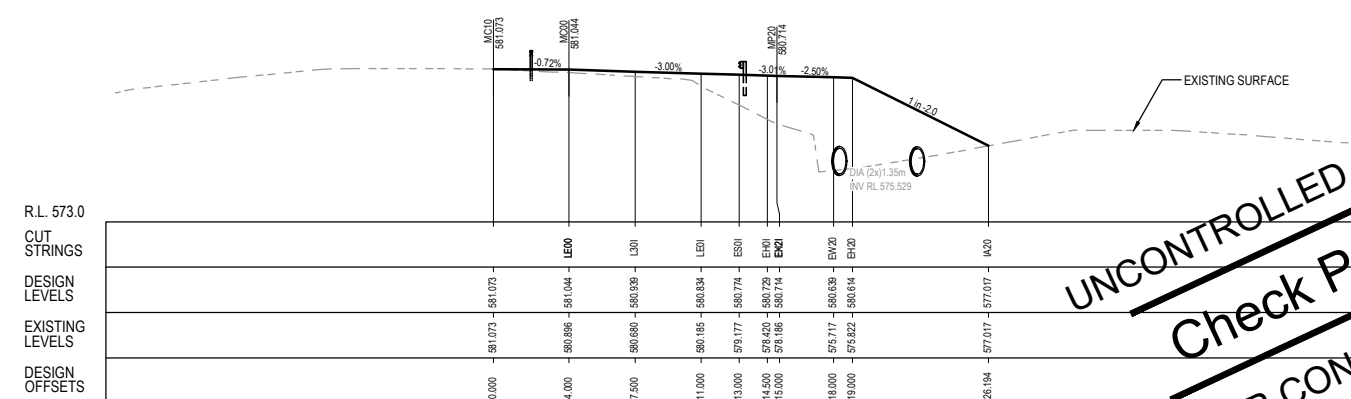

MC00 CH 4420.000

UNCONTROLLED COPY
Check Print
NOT FOR CONSTRUCTION

DRAWING FILE LOCATION / NAME V:_Vault\Projects\3002750\CAD\DWG\06_XS_Cross_Sections\3002750-XS-1359.dwg										PLOT DATE 27 May 2022		TIME 11:48:23		DR	
EXTERNAL REFERENCE FILES										REV		DATE		AMENDMENT / REVISION DESCRIPTION				WVR No.		APPROVAL		TITLE		NAME		SCALES AT A1 SIZE DRAWING				DESIGNER				CHECK PRINT				PROJECT TITLE	
3002750_SMEC.dwg XS_MC10_59										A		19.06.2020		PRELIMINARY SKETCH PLAN				0007		DK		DRAFTER		L. HESLOP		20 0 2 4 6 8 10 m SCALE 1:200				 Member of the Surbana Jurong Group ABN 47 065 475 149 LEVEL 9, 12 MOORE STREET CANBERRA ACT 2601 AUSTRALIA SMEC PROJECT No 3002750				PRINT PRELIM ☐ FINAL ☐ INITIAL DATE DISCIPLINE DISCIPLINE DISCIPLINE DISCIPLINE BACKDRAFTED/CORRECTED CONFIRMED				WILLIAM HOVELL DRIVE DUPLICATION	
										B		08.10.2020		PRELIMINARY SKETCH PLAN				0014		DK		DRAFTING CHECK		R. GOOSEN	
										C		13.11.2020		PRELIMINARY SKETCH PLAN (SHEMIS PLAN)				0015		DK	
										D		27.05.2022		DETAILED DESIGN SKETCH PLAN (PATH ALIGNMENT) (DWG 50)				0		DK		DESIGNER		B. LEJANO	
																						DESIGN CHECK		T. MEADOWS	
																				PROJECT MANAGER		K. DECANHA	
																				PROJECT DIRECTOR		D. KEEP	

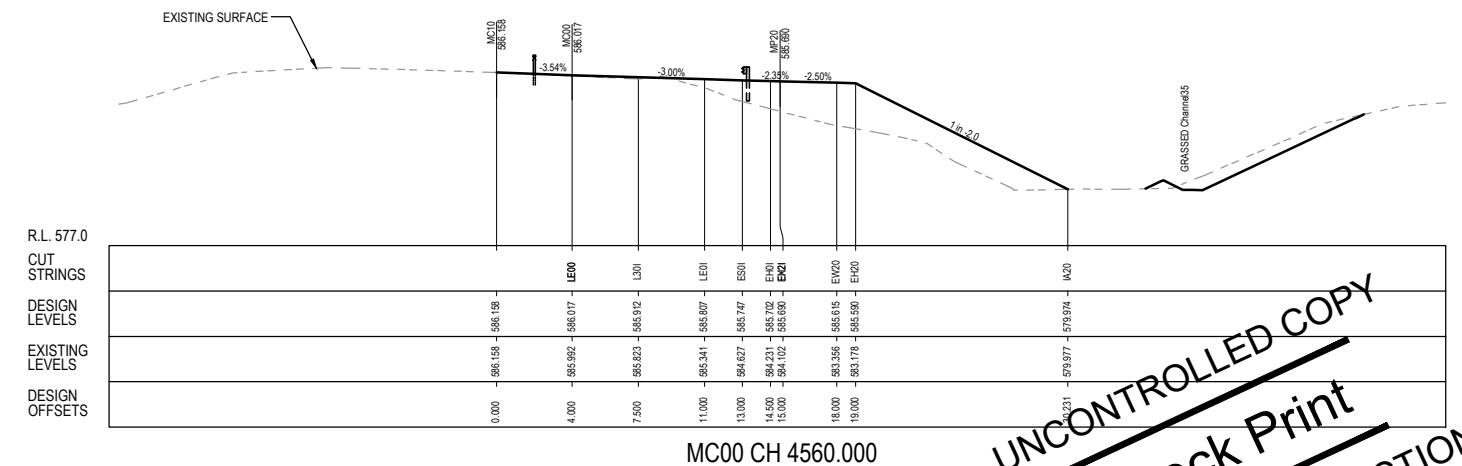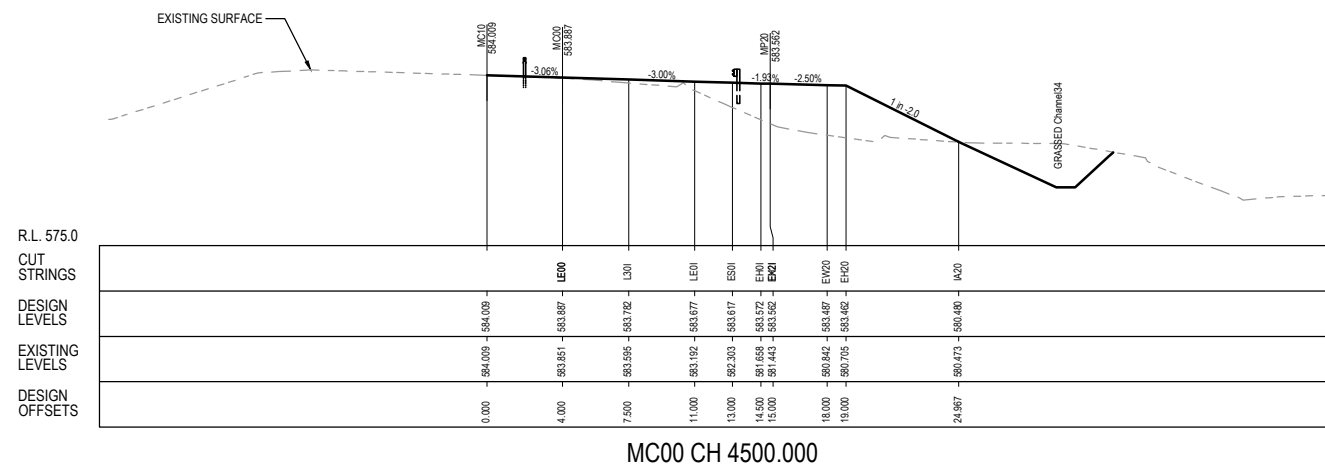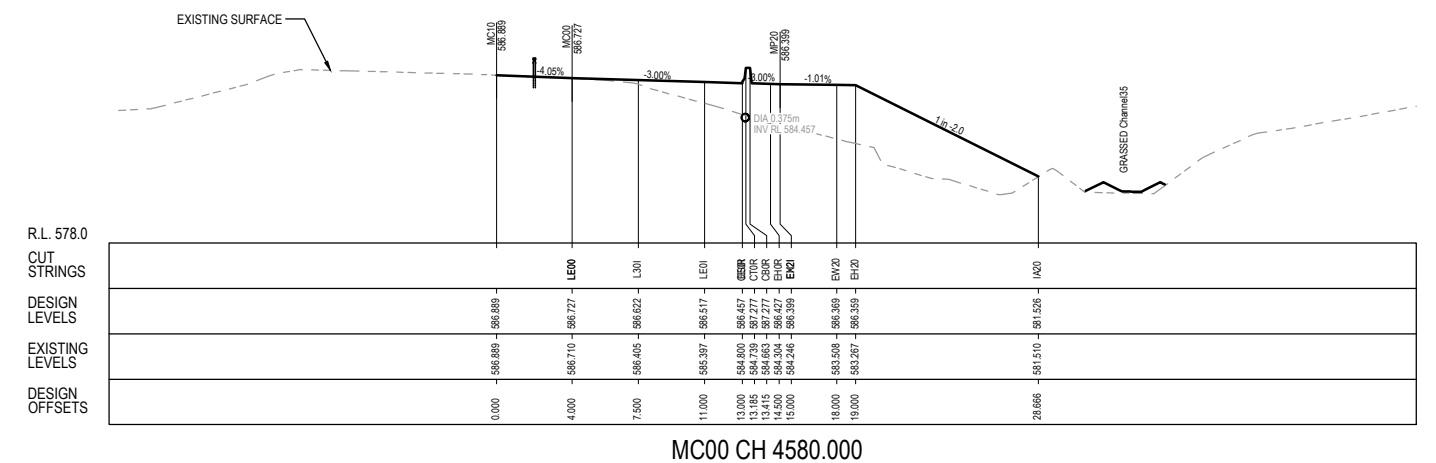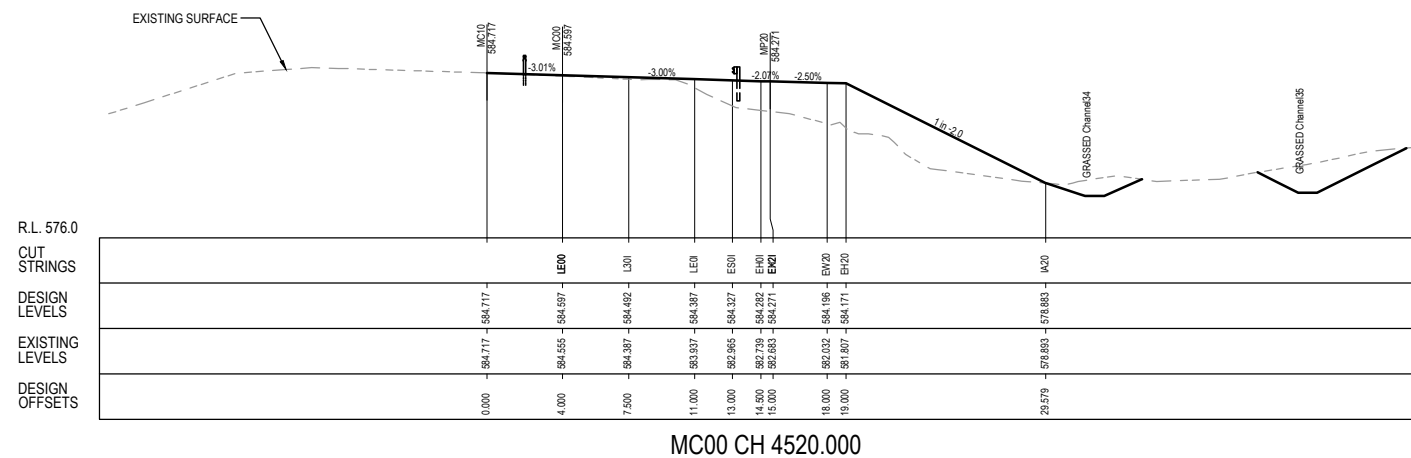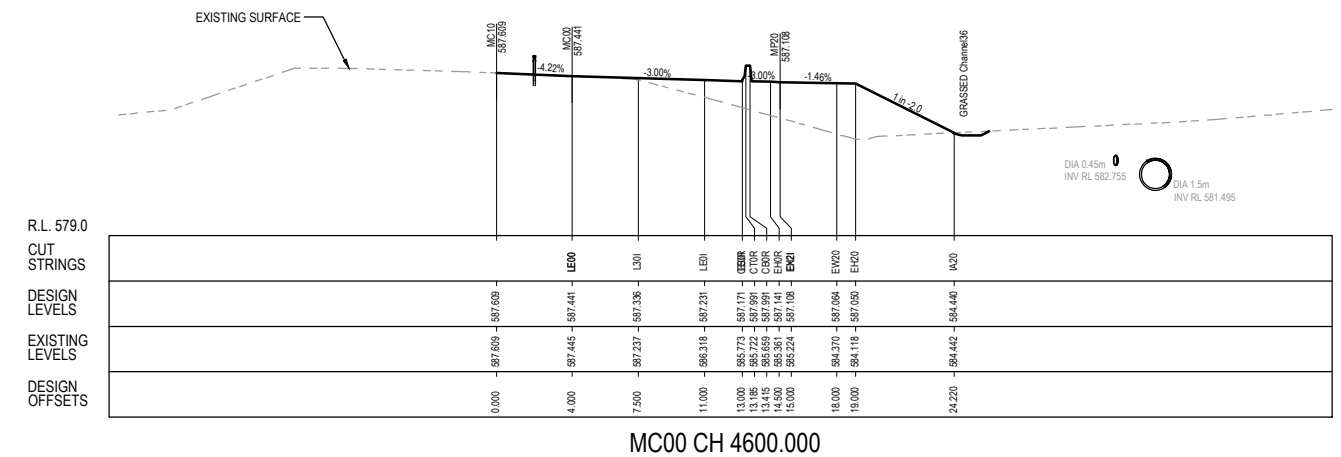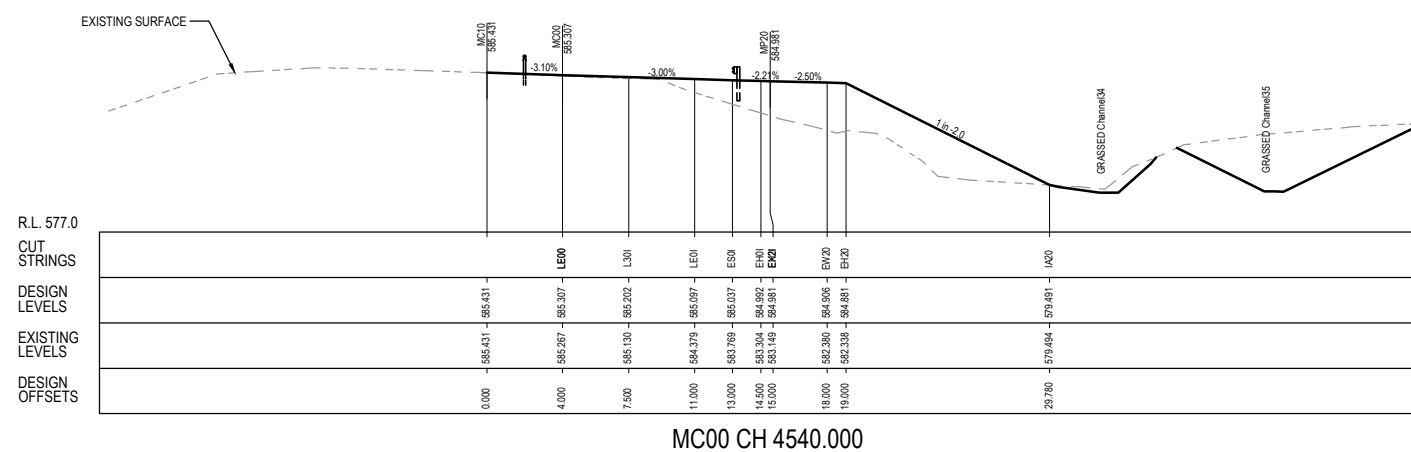

UNCONTROLLED COPY
Check Print
NOT FOR CONSTRUCTION

DRAWING FILE LOCATION / NAME V:_Vault\Projects\3002750\CAD\DWG\06_XS_Cross_Sections\3002750-XS-1360.dwg				PLOT DATE 27 May 2022		TIME 11:48:45		DR																															
EXTERNAL REFERENCE FILES				REV		DATE		AMENDMENT / REVISION DESCRIPTION				WVR No.		APPROVAL		TITLE		NAME		SCALES AT A1 SIZE DRAWING				DESIGNER				CHECK PRINT				PROJECT TITLE							
19.06.2020 PRELIMINARY SKETCH PLAN 08.10.2020 PRELIMINARY SKETCH PLAN 13.11.2020 PRELIMINARY SKETCH PLAN 27.05.2022 DETAILED DESIGN SKETCH WITH ALIGNMENT, EROSION REVISION IN PROGRESS				A		19.06.2020		PRELIMINARY SKETCH PLAN				0007		DK		DRAFTER		L. HESLOP		2 0 2 4 6 8 10 m SCALE 1:200				 Member of the Surbana Jurong Group ABN 47 065 475 149 LEVEL 9, 12 MOORE STREET CANBERRA ACT 2601 AUSTRALIA SMEC PROJECT No 3002750				PRINT PRELIM ☐ FINAL ☐ INITIAL DATE DISCIPLINE DISCIPLINE DISCIPLINE DISCIPLINE BACKDRAFTED/CORRECTED CONFIRMED				WILLIAM HOVELL DRIVE DUPLICATION CROSS SECTION MC10 SHEET 60							
				B		08.10.2020		PRELIMINARY SKETCH PLAN				0014		DK		DRAFTING CHECK		R. GOOSEN																					
				C		13.11.2020		PRELIMINARY SKETCH PLAN				0015		DK		DESIGNER		B. LEJANO																					
				D		27.05.2022		PRELIMINARY SKETCH PLAN				0		DK		DESIGN CHECK		T. MEADOWS																					
																PROJECT MANAGER		K. DECANHA																					
																		PROJECT DIRECTOR																		D. KEEP			
																								SCALE				PHASE				PROJECT / DRAWING No.				REVISION			
																								AS SHOWN				PSP				3002750-XS-1360				C.1			

150 mm ON ORIGINAL


A1

DRAWING FILE LOCATION / NAME
V:_Vault\Projects\3002750\CAD\DWG\06_XS_Cross_Sections\3002750-XS-1362.dwg

EXTERNAL REFERENCE FILES

REV	DATE	AMENDMENT / REVISION DESCRIPTION
A	19.06.2020	PRELIMINARY SKETCH PLAN
B	08.10.2020	PRELIMINARY SKETCH PLAN
C	13.11.2020	PRELIMINARY SKETCH PLAN
D	27.05.2022	DETAILED DESIGN SKETCH PLAN

WVR No.	APPROVAL	TITLE	NAME
0007	DK	DRAFTER	L. HESLOP
0014	DK	DRAFTING CHECK	R. GOOSEN
0015	DK	DESIGNER	B. LEJANO
0	DK	DESIGN CHECK	T. MEADOWS
		PROJECT MANAGER	K. DECANHA
		PROJECT DIRECTOR	D. KEEP

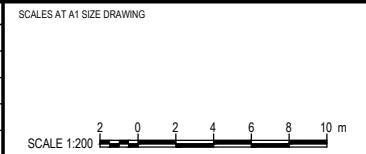

DESIGNER

SMEC

Member of the Surbana Jurong Group


ABN 47 065 475 149

LEVEL 9, 12 MOORE STREET
CANBERRA ACT 2601 AUSTRALIA
SMEC PROJECT No 3002750

CHECK PRINT		PRELIM	FINAL
DISCIPLINE		INITIAL	DATE
DISCIPLINE			
DISCIPLINE			
DISCIPLINE			
BACKDRAFTED/CORRECTED			
CONFIRMED			


PROJECT TITLE		WILLIAM HOVELL DRIVE DUPLICATION	
CROSS SECTION MC10 SHEET 62			
SCALE	PHASE	PROJECT / DRAWING No.	REVISION
AS SHOWN	PSP	3002750-XS-1362	C.1

R.L. 593.0
CUT
STRINGS
DESIGN
LEVELS
EXISTING
LEVELS
DESIGN
OFFSETS

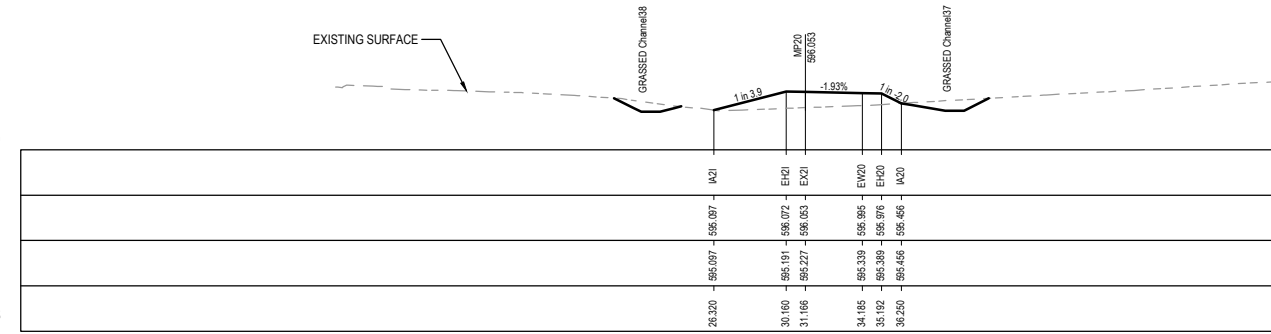


MC00 CH 4840.000

R.L. 592.0
CUT
STRINGS
DESIGN
LEVELS
EXISTING
LEVELS
DESIGN
OFFSETS

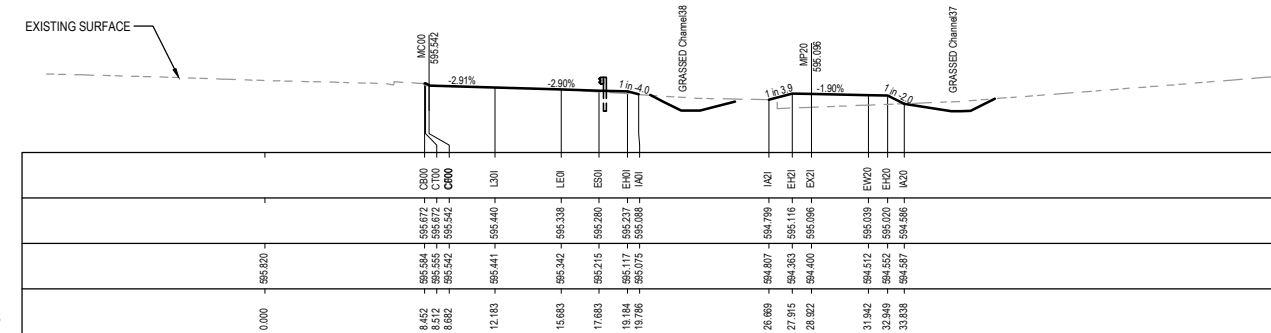


MC00 CH 4820.000

R.L. 591.0
CUT
STRINGS
DESIGN
LEVELS
EXISTING
LEVELS
DESIGN
OFFSETS

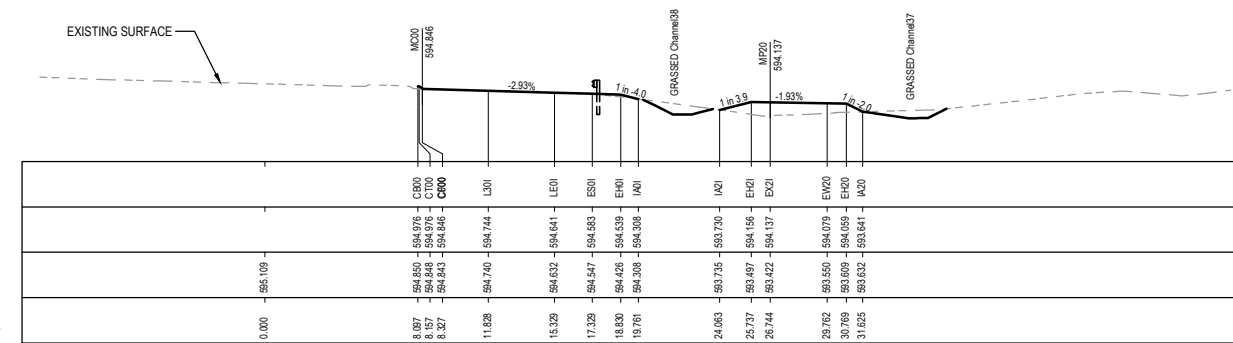


MC00 CH 4800.000

R.L. 590.0
CUT
STRINGS
DESIGN
LEVELS
EXISTING
LEVELS
DESIGN
OFFSETS

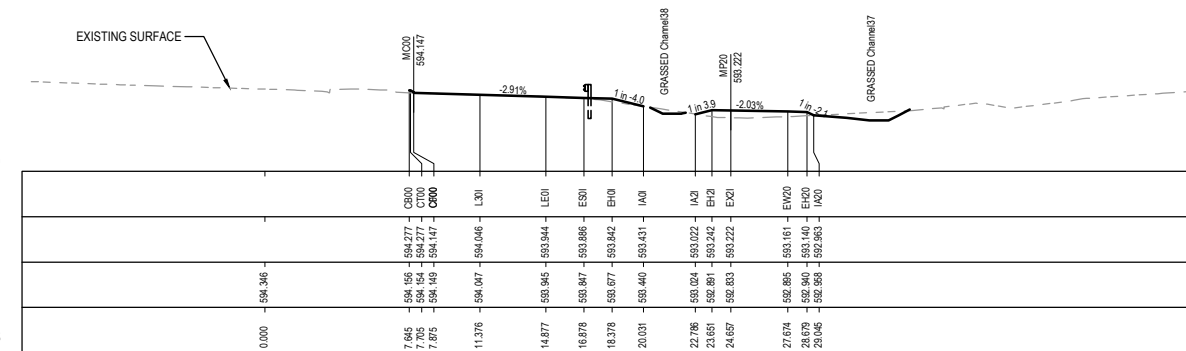


MC00 CH 4780.000

R.L. 591.0
CUT
STRINGS
DESIGN
LEVELS
EXISTING
LEVELS
DESIGN
OFFSETS

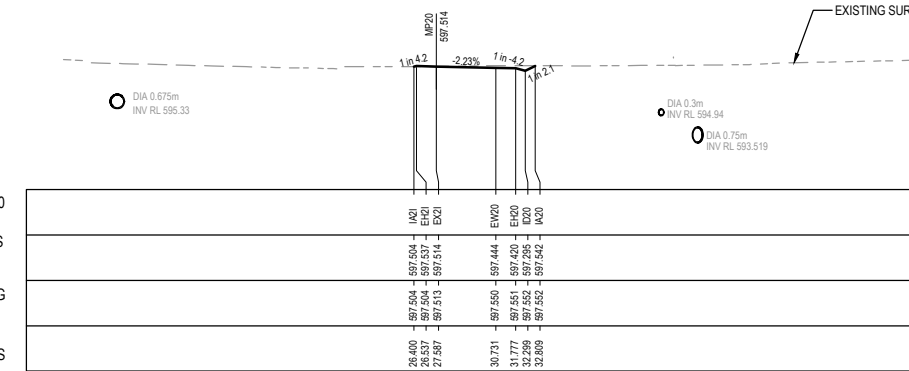


MC00 CH 4885.000

R.L. 591.0
CUT
STRINGS
DESIGN
LEVELS
EXISTING
LEVELS
DESIGN
OFFSETS

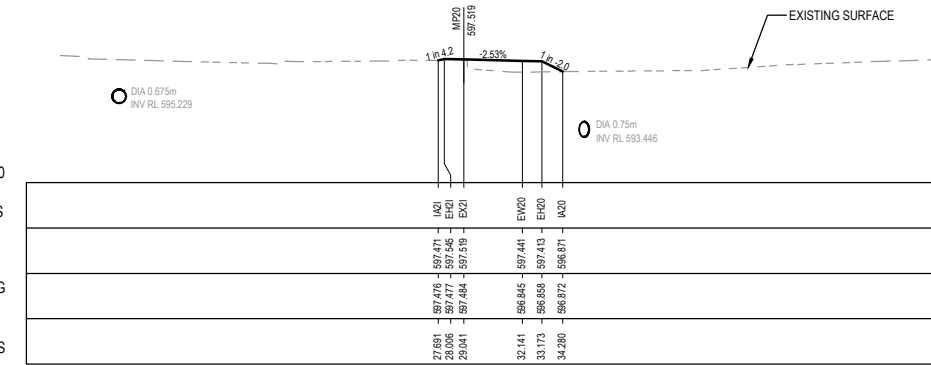

MC00 CH 4880.000

R.L. 593.0
CUT
STRINGS
DESIGN
LEVELS
EXISTING
LEVELS
DESIGN
OFFSETS

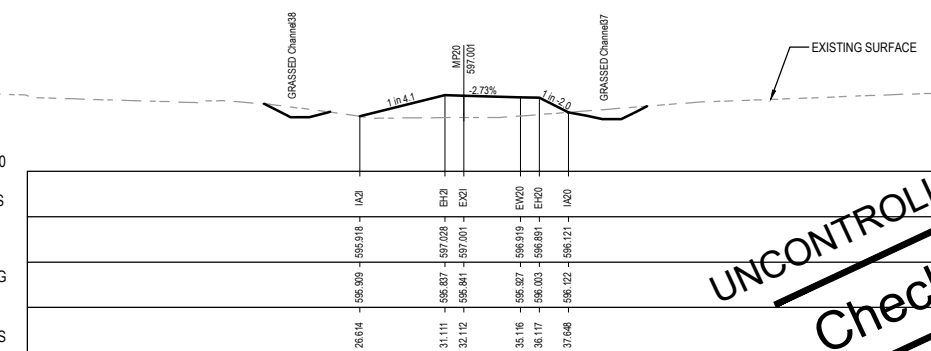

MC00 CH 4860.000

UNCONTROLLED COPY
Check Print
NOT FOR CONSTRUCTION

DR


150 mm ON ORIGINAL

A1

DRAWING FILE LOCATION / NAME			
V:_Vault\Projects\3002750\CAD\DWG\06_XS_Cross_Sections\3002750-XS-1363.dwg			
EXTERNAL REFERENCE FILES			
	REV	DATE	AMENDMENT / REVISION DESCRIPTION
	A	19.06.2020	PRELIMINARY SKETCH PLAN
	B	08.10.2020	PRELIMINARY SKETCH PLAN
	C	13.11.2020	PRELIMINARY SKETCH PLAN
	D	27.05.2022	DETAILS DESIGN SKETCH PLAN

REVISION
IN PROGRESS

PLOT DATE		TIME	
27 May 2022		11:49:50	
WVR No.	APPROVAL	TITLE	NAME
0007	DK	DRAFTER	L. HESLOP
0014	DK	DRAFTING CHECK	R. GOOSEN
0015	DK	DESIGNER	B. LEJANO
0	DK	DESIGN CHECK	T. MEADOWS
		PROJECT MANAGER	K. DECANHA
		PROJECT DIRECTOR	D. KEEP

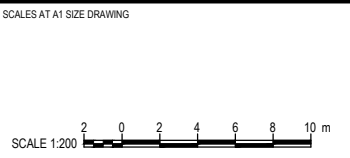

DESIGNER

SMEC

Member of the Surbana Jurong Group

ABN 47 065 475 149


LEVEL 9, 12 MOORE STREET
CANBERRA ACT 2601 AUSTRALIA
SMEC PROJECT No 3002750

CHECK PRINT


DISCIPLINE	PRELIM	FINAL
DISCIPLINE	INITIAL	DATE
DISCIPLINE		
DISCIPLINE		
DISCIPLINE		
BACKDRAFTED/CORRECTED		
CONFIRMED		

PROJECT TITLE		WILLIAM HOVELL DRIVE DUPLICATION	
CROSS SECTION MC10		SHEET 63	
SCALE	PHASE	PROJECT / DRAWING No.	REVISION
AS SHOWN	PSP	3002750-XS-1363	C.1


R.L. 594.0
CUT
STRINGS
DESIGN
LEVELS
EXISTING
LEVELS
DESIGN
OFFSETS

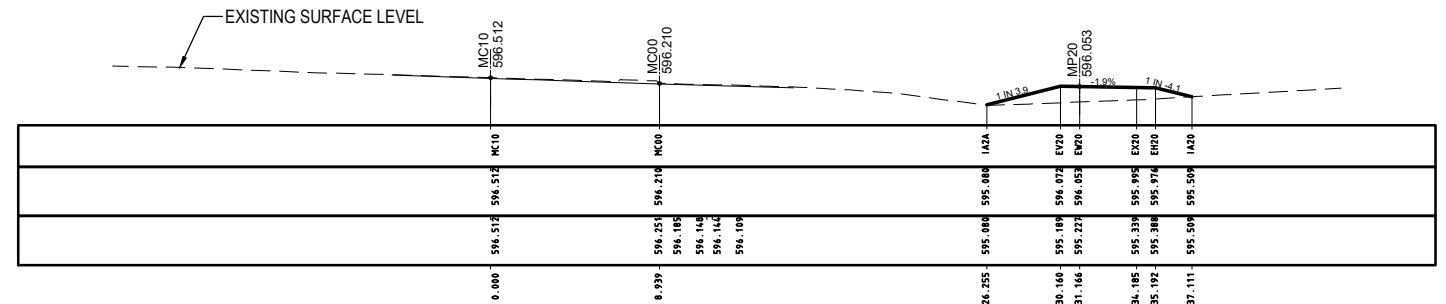


R.L. 593.0
CUT
STRINGS
DESIGN
LEVELS
EXISTING
LEVELS
DESIGN
OFFSETS

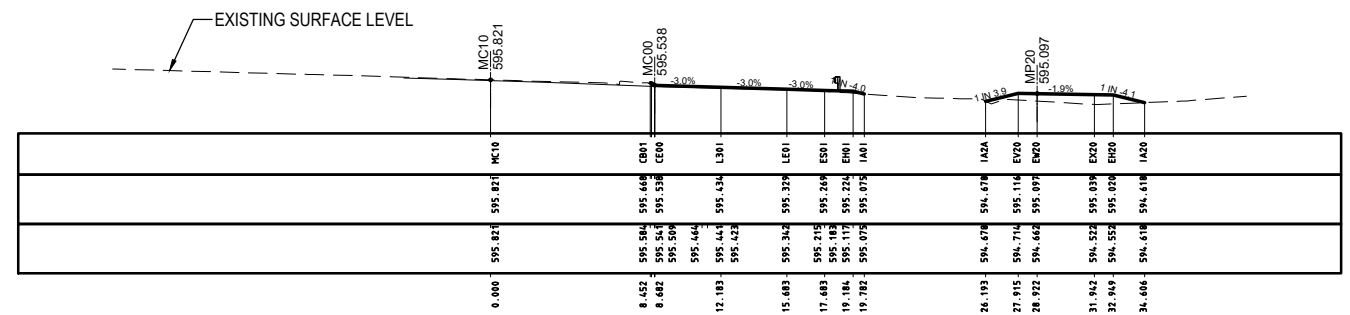

R.L. 592.0
CUT
STRINGS
DESIGN
LEVELS
EXISTING
LEVELS
DESIGN
OFFSETS

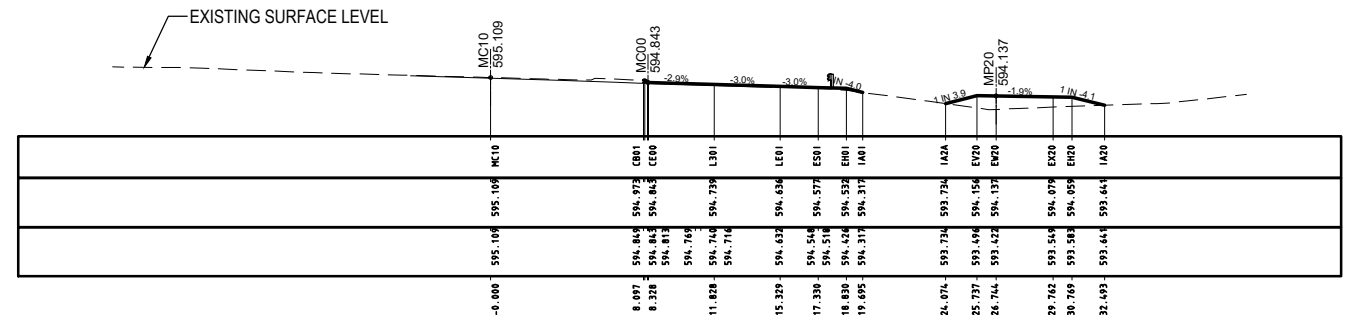


R.L. 591.0
CUT
STRINGS
DESIGN
LEVELS
EXISTING
LEVELS
DESIGN
OFFSETS

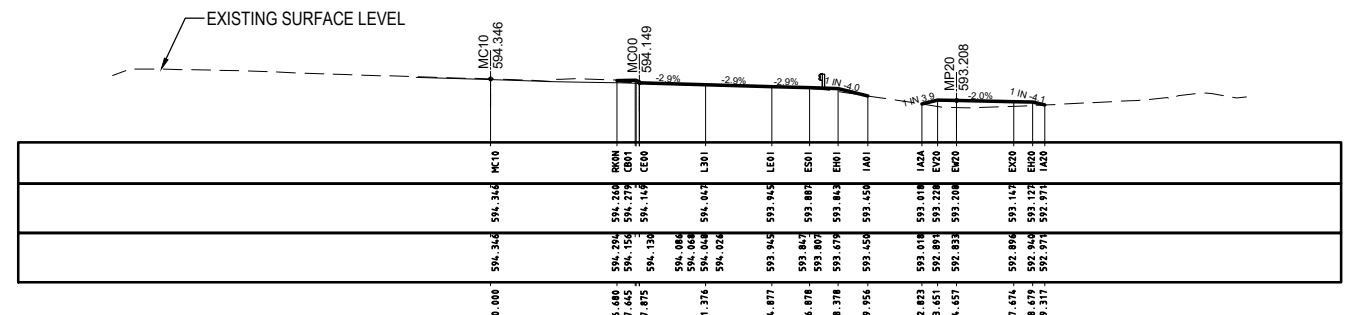

DR

UNCONTROLLED COPY
Check Print
NOT FOR CONSTRUCTION

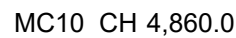

UNCONTROLLED COPY

Check Print

NOT FOR CONSTRUCTION

DRAWING FILE LOCATION / NAME V:_Vault\Projects\3002750\CAD\DWG\06_XS_Cross_Sections\3002750-XS-1364.dwg						PLOT DATE 27 May 2022		TIME 11:50:12		DR										
EXTERNAL REFERENCE FILES		REV	DATE	AMENDMENT / REVISION DESCRIPTION	WVR No.	APPROVAL	TITLE	NAME	SCALES AT A1 SIZE DRAWING		DESIGNER		CHECK PRINT		PRELIM ☐ INITIAL FINAL ☐ DATE		PROJECT TITLE WILLIAM HOVELL DRIVE DUPLICATION			
3002750-SMEC.dwg XS_MC10_64		A	19.06.2020	PRELIMINARY SKETCH PLAN	0007	DK	DRAFTER	L. HESLOP	SCALE 1:200 20 0 2 4 6 8 10 m		SMC Member of the Surbana Jurong Group ABN 47 065 475 149 LEVEL 9, 12 MOORE STREET CANBERRA ACT 2601 AUSTRALIA SMC PROJECT No 3002750		DISCIPLINE				CROSS SECTION MC10 SHEET 64			
		B	08.10.2020	PRELIMINARY SKETCH PLAN	0014	DK	DRAFTING CHECK	R. GOOSEN					DISCIPLINE							
		C	13.11.2020	PRELIMINARY SKETCH PLAN	0015	DK	DESIGNER	B. LEJANO					DISCIPLINE							
		D	27.05.2022	DETAILER DESIGN SKETCH PATH ALIGNMENT LINES	0	DK	DESIGN CHECK	T. MEADOWS					DISCIPLINE							
		PROJECT MANAGER		K. DECANHA		BACKDRAFTED/CORRECTED														
PROJECT DIRECTOR		D. KEEP		CONFIRMED				SCALE	PHASE	PROJECT / DRAWING No.		REVISION								
								AS SHOWN	PSP	3002750-XS-1364		C.1								

150 mm ON ORIGINAL

A1


DRAWING FILE LOCATION / NAME
V:_Vault\Projects\3002750\CAD\DWG\06_XS_Cross_Sections\3002750-XS-1371.dwg

EXTERNAL REFERENCE FILES	REV	DATE	AMENDMENT / REVISION DESCRIPTION
	A	19.06.2020	PRELIMINARY SKETCH PLAN
	B	08.10.2020	PRELIMINARY SKETCH PLAN
	C	13.11.2020	PRELIMINARY SKETCH PLAN
	D	27.05.2022	DETAILED DESIGN SKETCH PLAN

WVR No.	APPROVAL	TITLE	NAME
0007	DK	DRAFTER	L. HESLOP
0014	DK	DRAFTING CHECK	R. GOOSEN
0015	DK	DESIGNER	B. LEJANO
0	DK	DESIGN CHECK	T. MEADOWS
		PROJECT MANAGER	K. DECANHA
		PROJECT DIRECTOR	D. KEEP

PLOT DATE
27 May 2022

TIME
11:50:33

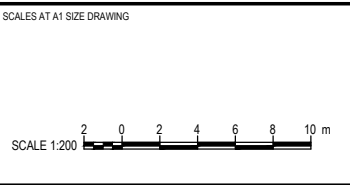

DESIGNER

Member of the Surlana Jurong Group

ABN 47 065 475 149

LEVEL 9, 12 MOORE STREET
CANBERRA ACT 2601 AUSTRALIA
SMEC PROJECT No 3002750

CHECK PRINT


DISCIPLINE	PRELIM	FINAL
DISCIPLINE	INITIAL	DATE
DISCIPLINE		
DISCIPLINE		
DISCIPLINE		
BACKDRAFTED/CORRECTED		
CONFIRMED		

PROJECT TITLE


WILLIAM HOVELL DRIVE DUPLICATION
DRAKE-BROCKMAN DRIVE
CROSS SECTION MC31
SHEET 1

SCALE	PHASE	PROJECT / DRAWING No.	REVISION
AS SHOWN	PSP	3002750-XS-1371	C.1


R.L. 624.0
CUT
STRINGS
DESIGN
LEVELS
EXISTING
LEVELS
DESIGN
OFFSETS

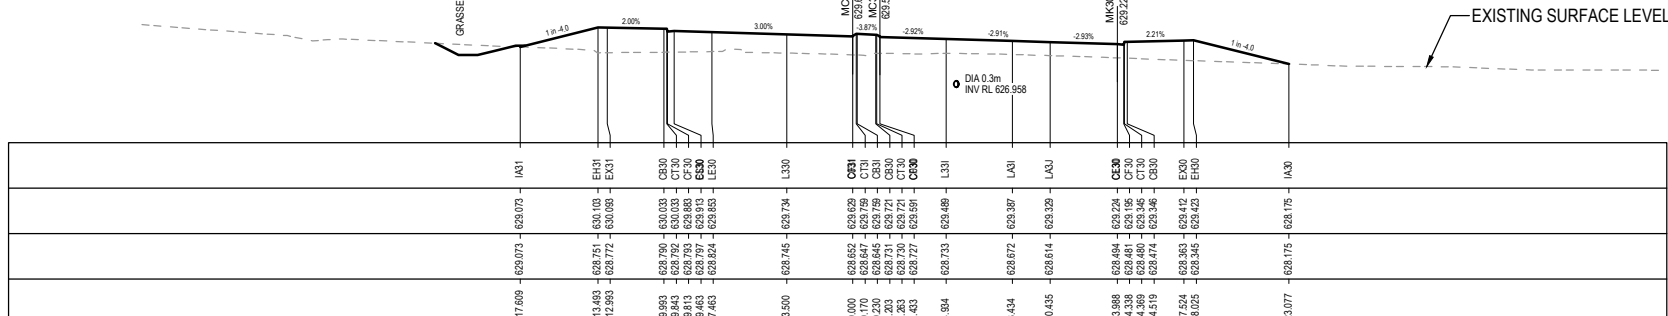


R.L. 626.0
CUT
STRINGS
DESIGN
LEVELS
EXISTING
LEVELS
DESIGN
OFFSETS

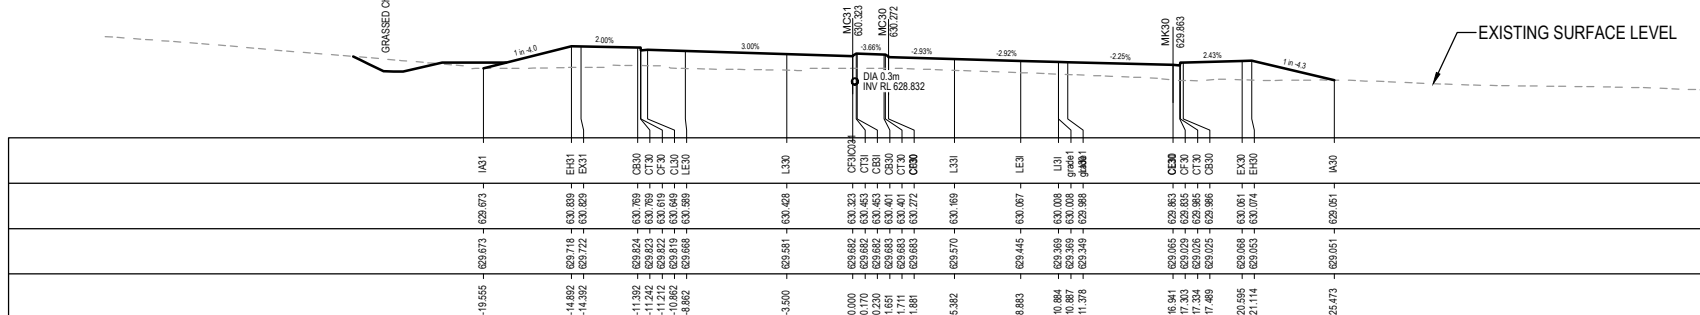

R.L. 627.0
CUT
STRINGS
DESIGN
LEVELS
EXISTING
LEVELS
DESIGN
OFFSETS

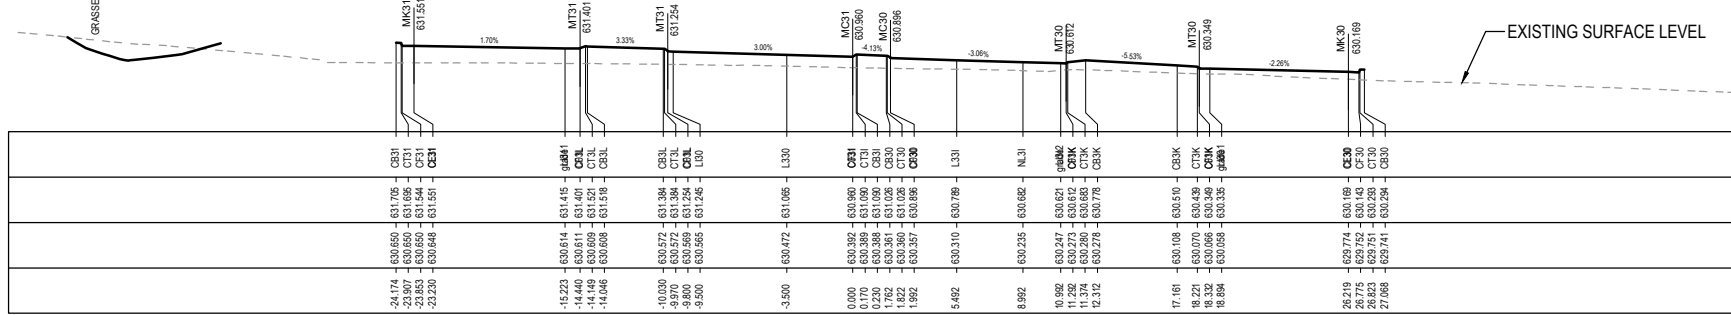


R.L. 628.0
CUT
STRINGS
DESIGN
LEVELS
EXISTING
LEVELS
DESIGN
OFFSETS

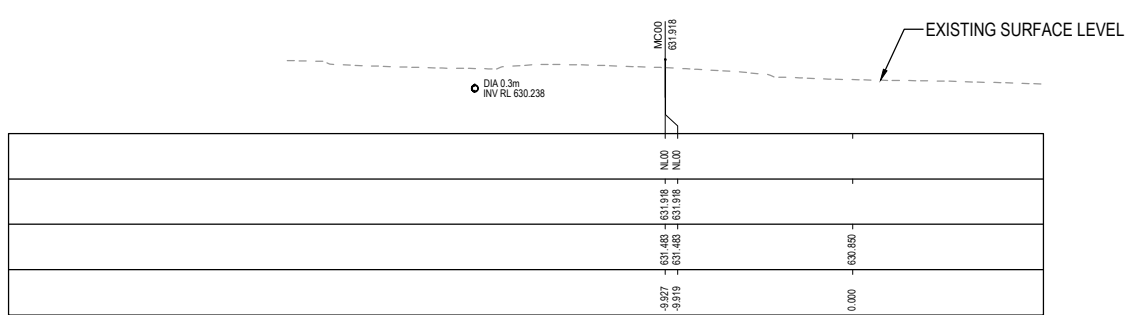


UNCONTROLLED COPY
Check Print
NOT FOR CONSTRUCTION


DR

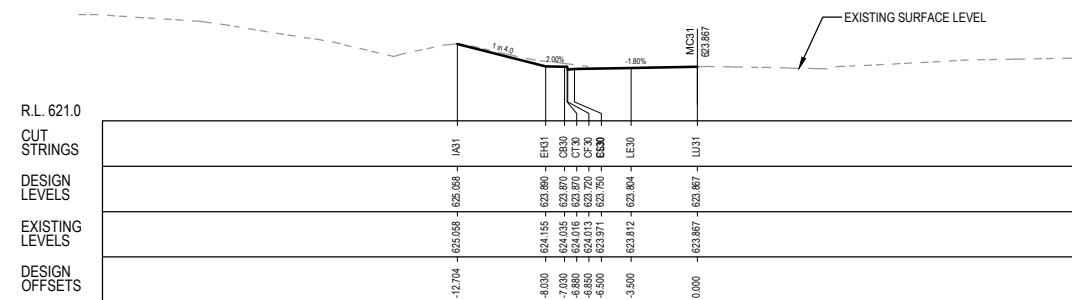


MC31 CH 220.000

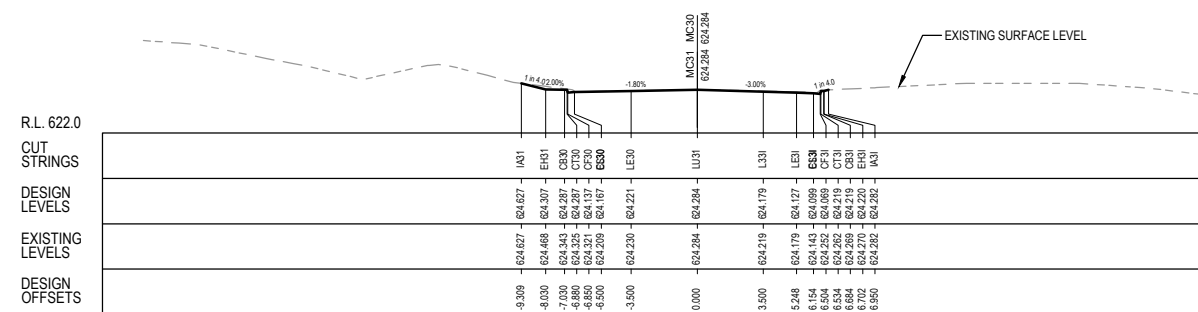


MC31 CH 200.000

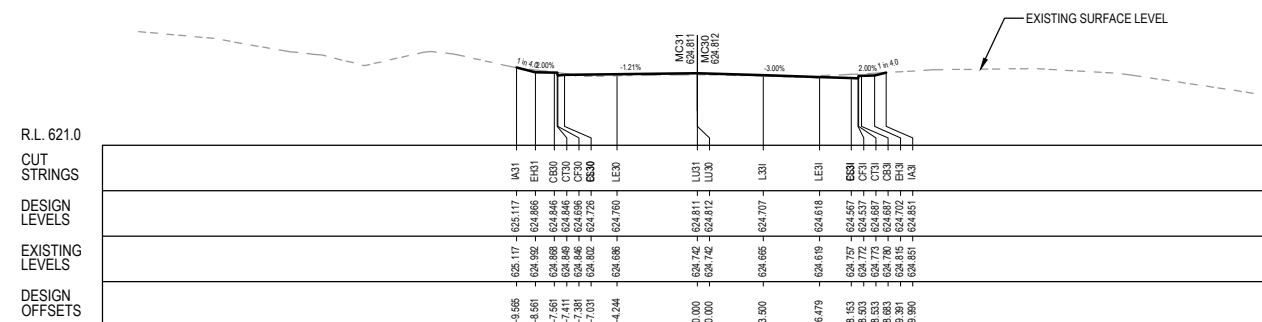

MC31 CH 180.000

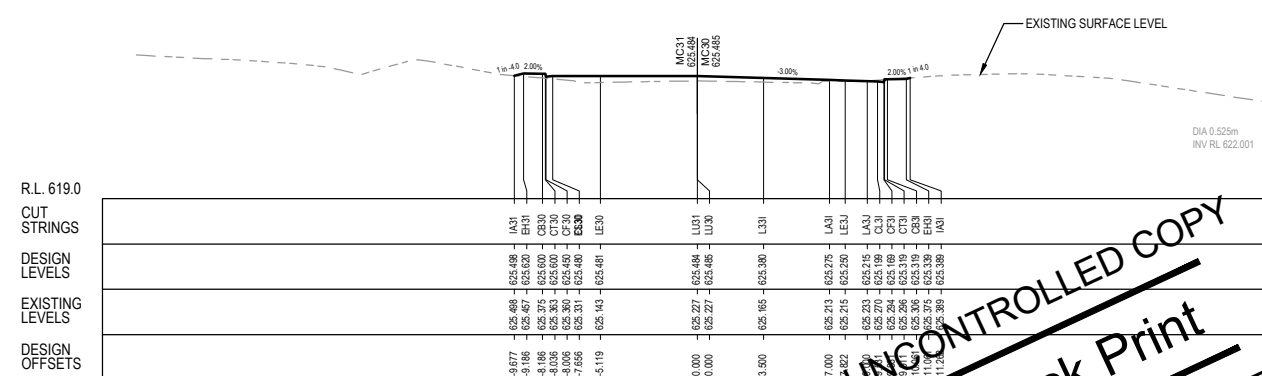

MC31 CH 160.000

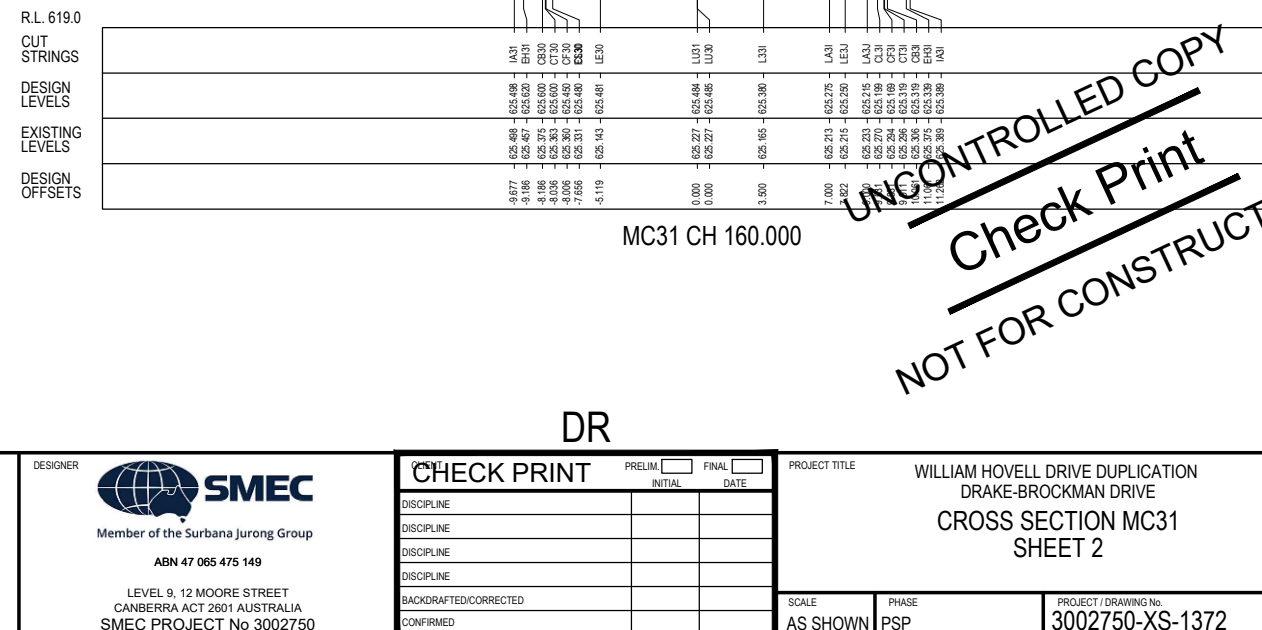[illegible]

DR

CHECK PRINT

DISCIPLINE
DISCIPLINE
DISCIPLINE
DISCIPLINE
BACKDRAFTED/CORRECTED
CONFIRMED

PROJECT TITLE		WILLIAM HOVELL DRIVE DUPLICATION DRAKE-BROCKMAN DRIVE CROSS SECTION MC31 SHEET 2	
SCALE	PHASE	PROJECT / DRAWING No.	REVISION
AS SHOWN	PSP	3002750-XS-1372	C.1

