DATE PLOTTED: 21 November 2023 2:07 PM BY: HOSSEINI, NELL

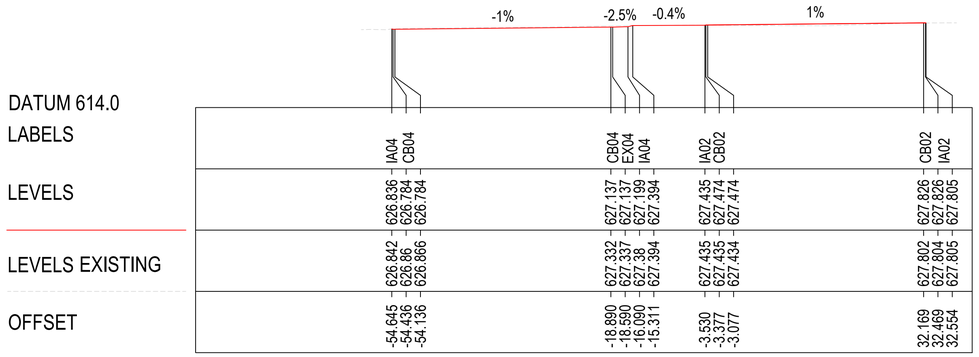

CHAINAGE 56

SECTION 1
SCALE 1:500 1005

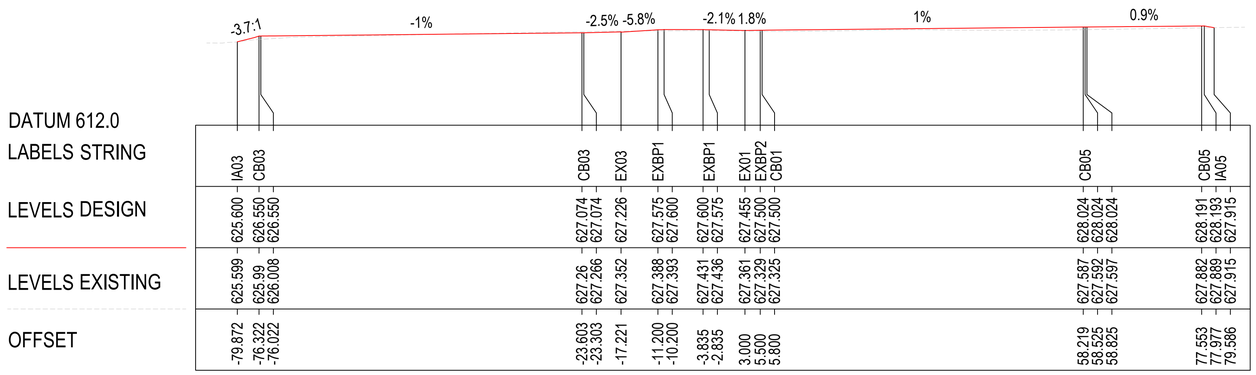

CHAINAGE 28

SECTION 2
SCALE 1:500 1005

0 10 20 30 40 50m
SCALE 1:500 @A1

Rev.	Date	Description	Des.	Verif.	Appd.
C	21/11/2023	FOR APPROVAL	TM	GZ	JPS
B	13/11/2023	FOR APPROVAL	TM	GZ	JPS
A	23/05/2023	FINAL SKETCH PLAN	TM	GZ	JPS

ACT Government

© Stantec Limited All Rights Reserved.
This document is produced by Stantec Limited solely for the benefit of and use by the client in accordance with the terms of the retainer. Stantec Limited does not and shall not assume any responsibility or liability whatsoever to any third party arising out of any use or reliance by third party on the content of this document.

Stantec
Stantec Australia Pty Ltd | ABN 17 007 820 322
Eastern Core, Level 4, 2 Constitution Ave
Canberra, ACT 2601
Tel: 02 6112 4500
Web: www.stantec.com/au

Drawn	NH	Date 23/05/2023
Checked	AS	Date 23/05/2023
Designed	TM	Date 23/05/2023
Verified	GZ	Date 23/05/2023
Approved	JPS	Date 23/05/2023

Client: Chief Minister, Treasury and Economic Development Directorate

Project: NEW GUNGAHLIN TENNIS FACILITY
DEVELOPMENT APPLICATION
(AMAROO, BLOCK 4, SECTION 109 - NORTHERN SIDE)

Title: CROSS SECTION PLAN

Status: FOR APPROVAL
NOT TO BE USED FOR CONSTRUCTION PURPOSES

Page No.	Datum	Scale	Size
9.01	AHD	1:1000	A1

Drawing Number: 304000930-SECT-1030
Revision: C

CAD File: C:\ProjectWise-Drive\Stantec\304100000\304000930\Drawings\Build\FSP\304000930-FSP-1030-SECT.dwg