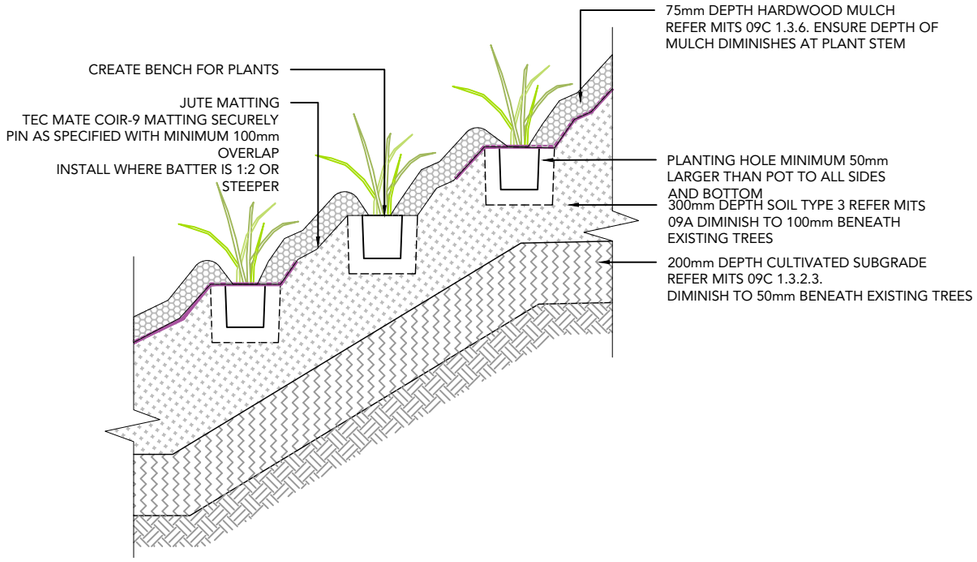

1 DETAIL: PLANTING ON 1:2 SLOPE
SCALE: 1:20@A3

TREE PLANTING NOTES:

1. ROOT PRUNE CONTAINERISED STOCK USING A CLEAN SHARP TOOL TO REMOVE 10-30MM FROM CIRCUMFERENCE AND BOTTOM OF ROOTBALL.
2. SOAK ROOTBALL IN 50% SOLUBLE KELP EXTRACT 50% FULVIC ACID POWDER DILUTED AT 1:1000 IE. 10g PER 10L OF WATER.
3. EXCAVATE PLANTING HOLE AS DETAILED. ENSURE SIDES AND BASE ARE BROKEN OUT TO A DEPTH OF 100MM
4. BACKFILL WITH SOIL TYPE 4.
5. INSTALL TREE ENSURING ROOTS ARE SPREAD LATERALLY AND TOP OF ROOTBALL IS FLUSH WITH GROUND LEVEL.
4. BACKFILL WITH SOIL TYPE 4.

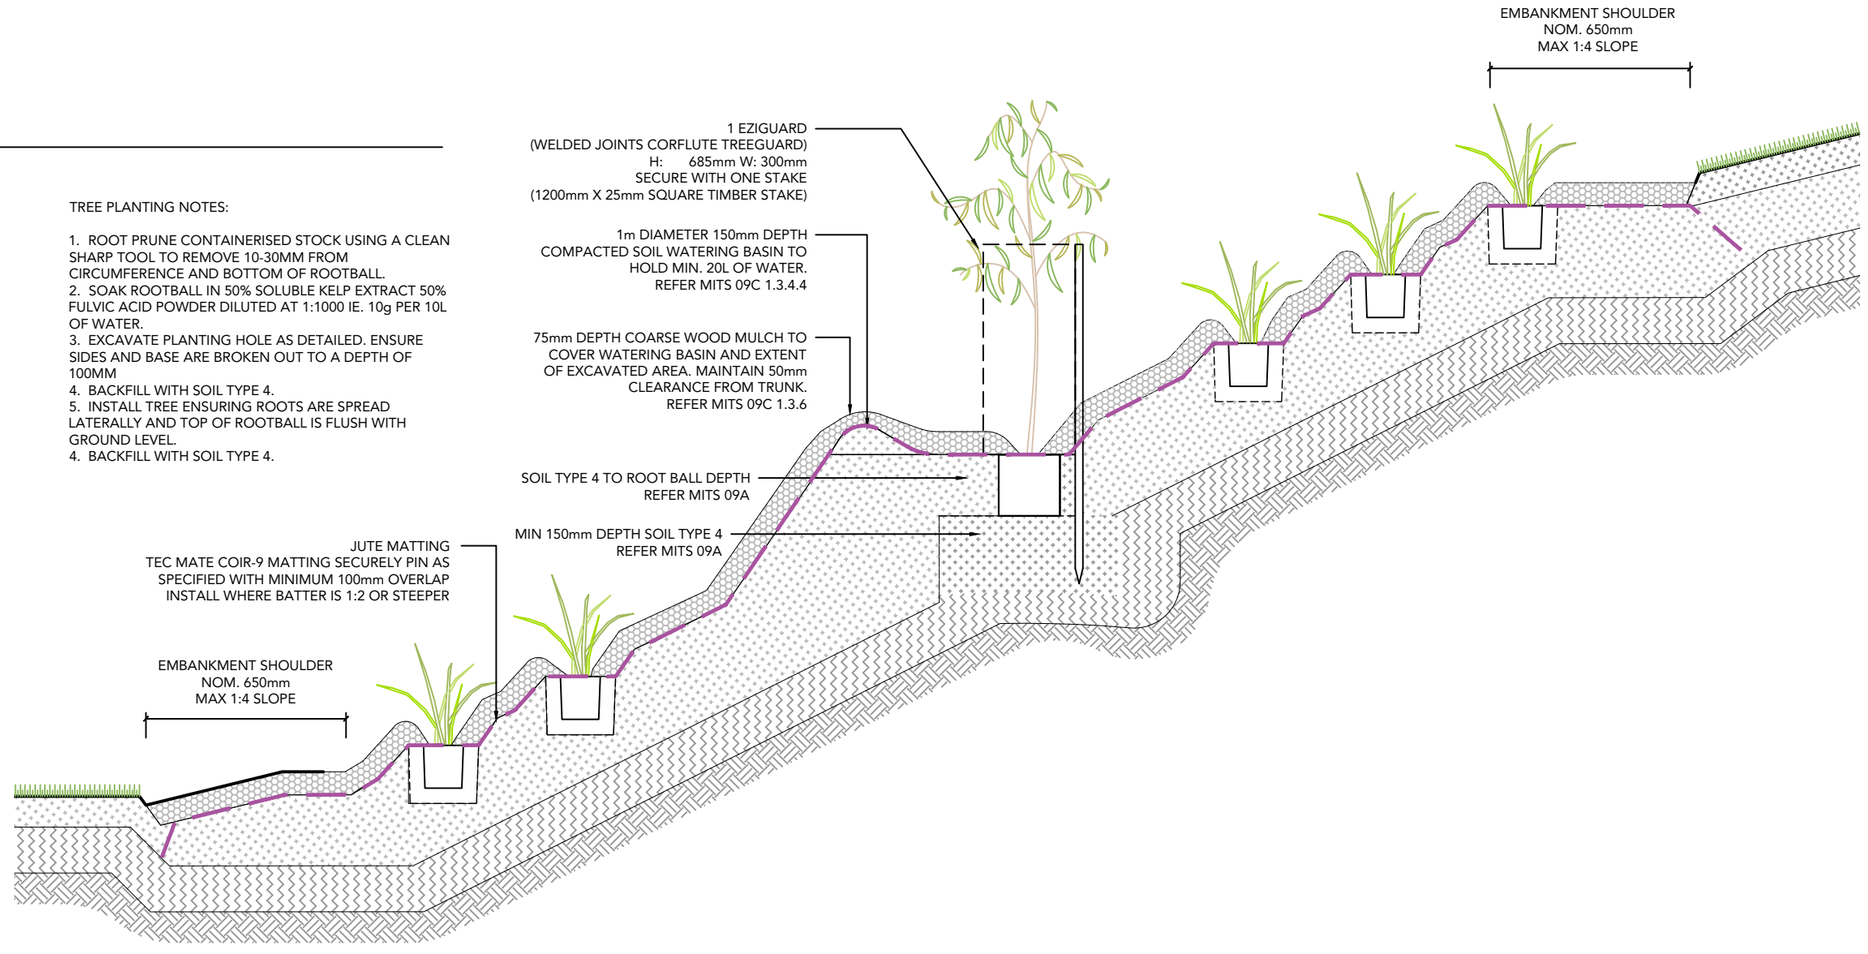

2 DETAIL: NATIVE TREE PLANTING ON 1:2 SLOPE
SCALE: 1:20@A3

NOT FOR CONSTRUCTION

LANDSCAPE ARCHITECT
enviro links design
www.envirolinks.com.au
Ph:(02) 6281 6066
5 / 61 Dundas Court PHILLIP ACT 2606

CONSULTANTS
CIVIL SMEC

CLIENT
SMEC

NOTES
- COPYRIGHT AND PROPERTY OF ENVIRO LINKS DESIGN PTY LTD. MAY BE USED ONLY FOR THE STATED PROJECT AND ISSUE STATUS, AND IN ACCORDANCE WITH TERMS OF ENGAGEMENT FOR WHICH IT WAS COMMISSIONED.
- TO BE READ IN CONJUNCTION WITH ALL RELEVANT CONTRACTS, SPECIFICATIONS, REPORTS, DRAWINGS AND DEVELOPMENT APPROVAL CONDITIONS. OBTAIN ANY OUTSTANDING STATUTORY APPROVALS PRIOR TO COMMENCEMENT OF WORKS.
- FIGURED DIMENSIONS TO BE TAKEN IN PREFERENCE TO SCALED MEASUREMENTS. DIMENSIONS IN MILLIMETRES UNLESS NOTED OTHERWISE.

WHERE ISSUED FOR CONSTRUCTION:
- CONTRACTOR IS RESPONSIBLE FOR LOCATING ALL SERVICES AND OBTAINING NECESSARY CLEARANCES AND APPROVALS. CONTRACTOR TO VERIFY DIMENSIONS, LEVELS & DETAILS TO SITE CONDITIONS AND PRIOR WORKS, AND REPORT ALL DISCREPANCIES TO THE SUPERINTENDENT FOR RESOLUTION BEFORE COMMENCING WORK.
- PRESENT SAMPLES AND GAIN APPROVAL FROM SUPERINTENDENT FOR ANY NOMINATED MATERIALS OR FINISHES.
- ADOPT AND IMPLEMENT APPROVED TREE MANAGEMENT PLAN, LANDSCAPE MANAGEMENT & PROTECTION PLAN & ENVIRONMENTAL AUTHORISATIONS. ALL WORKS TO BE IN ACCORDANCE WITH CURRENT TCCS STANDARDS (MITS & MIS) UNLESS OTHERWISE PRESCRIBED. ALL DISTURBANCE BY WORKS MUST BE REINSTATED TO EXISTING CONDITION.

REV	ISSUE	DATE	CHECK	DRAWN
A	DRAFT FOR DESIGN REVIEW	05.03.2024	BS	PT

DRAFT

BELCONNEN ACT
WILLIAM HOVELL DRIVE DUPLICATION

DETAILS
SHEET 2

JOB NO. 1847
REV. A
802