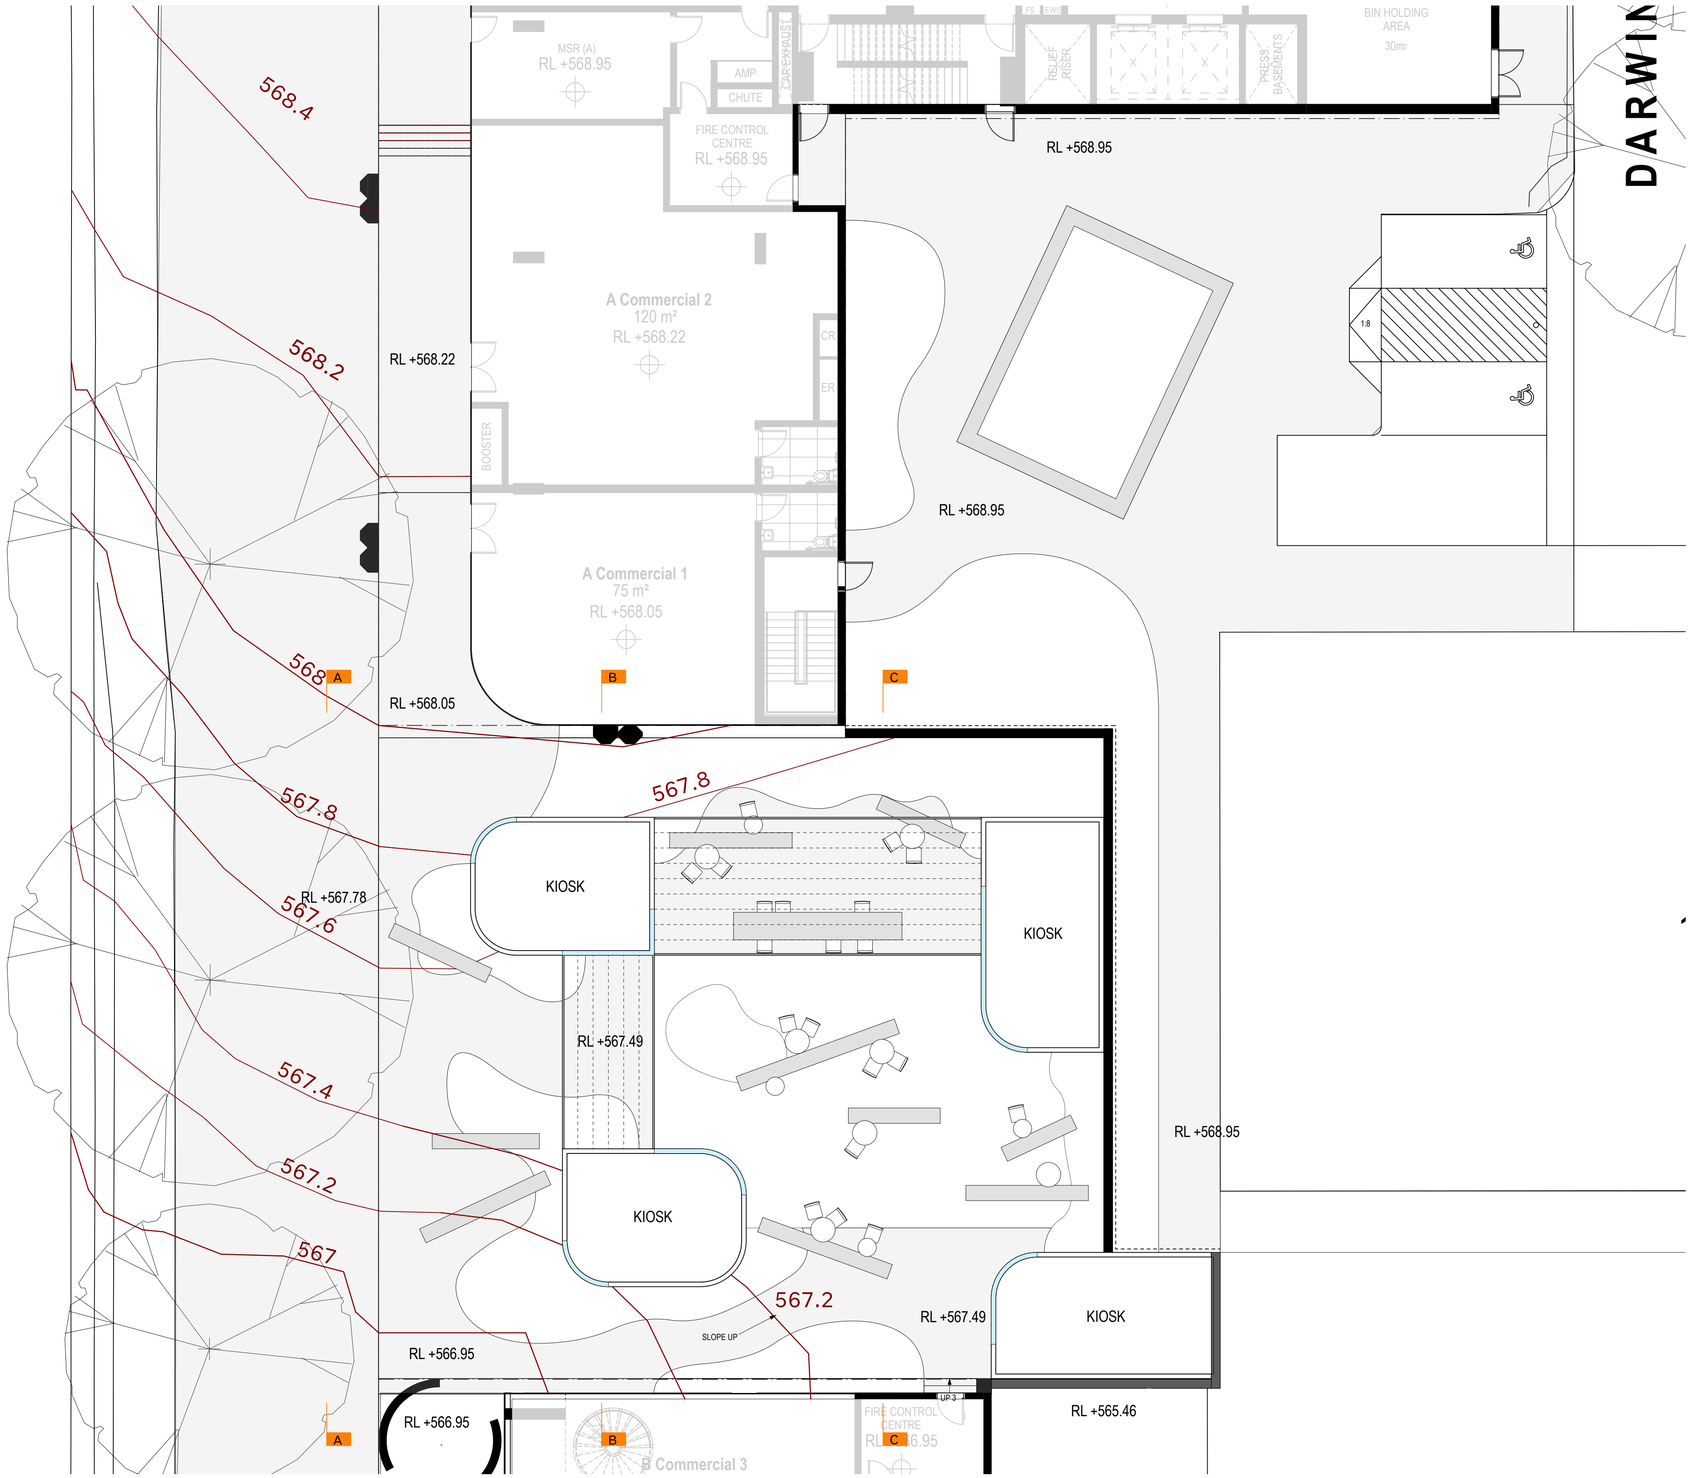

Landscape Plan

Scale: 1:100

* Contours at 200mm intervals

Acre

Architecture for Landscapes
3/4 Brown St. Collingwood VIC 3066 Aus
info@acre.com.au 03 7018 3135
acre.com.au @acre_studio

University Ave, Canberra

Proposed Contour Plans

These are conceptual drawings only. Acre Landscape Architecture Studio will not be held responsible for any structural works constructed from these drawings. All dimensions to be confirmed on site by contractor prior to commencement of works.

Client	Bulum Group	Page:	8_TP_03
Address:	17-21 UNIVERSITY AVENUE, ACT	Page Size:	A1
Date:	October 20, 2023	Version:	