


CONCEPT PLAN 2 | L102

BE1 DATA CENTRE

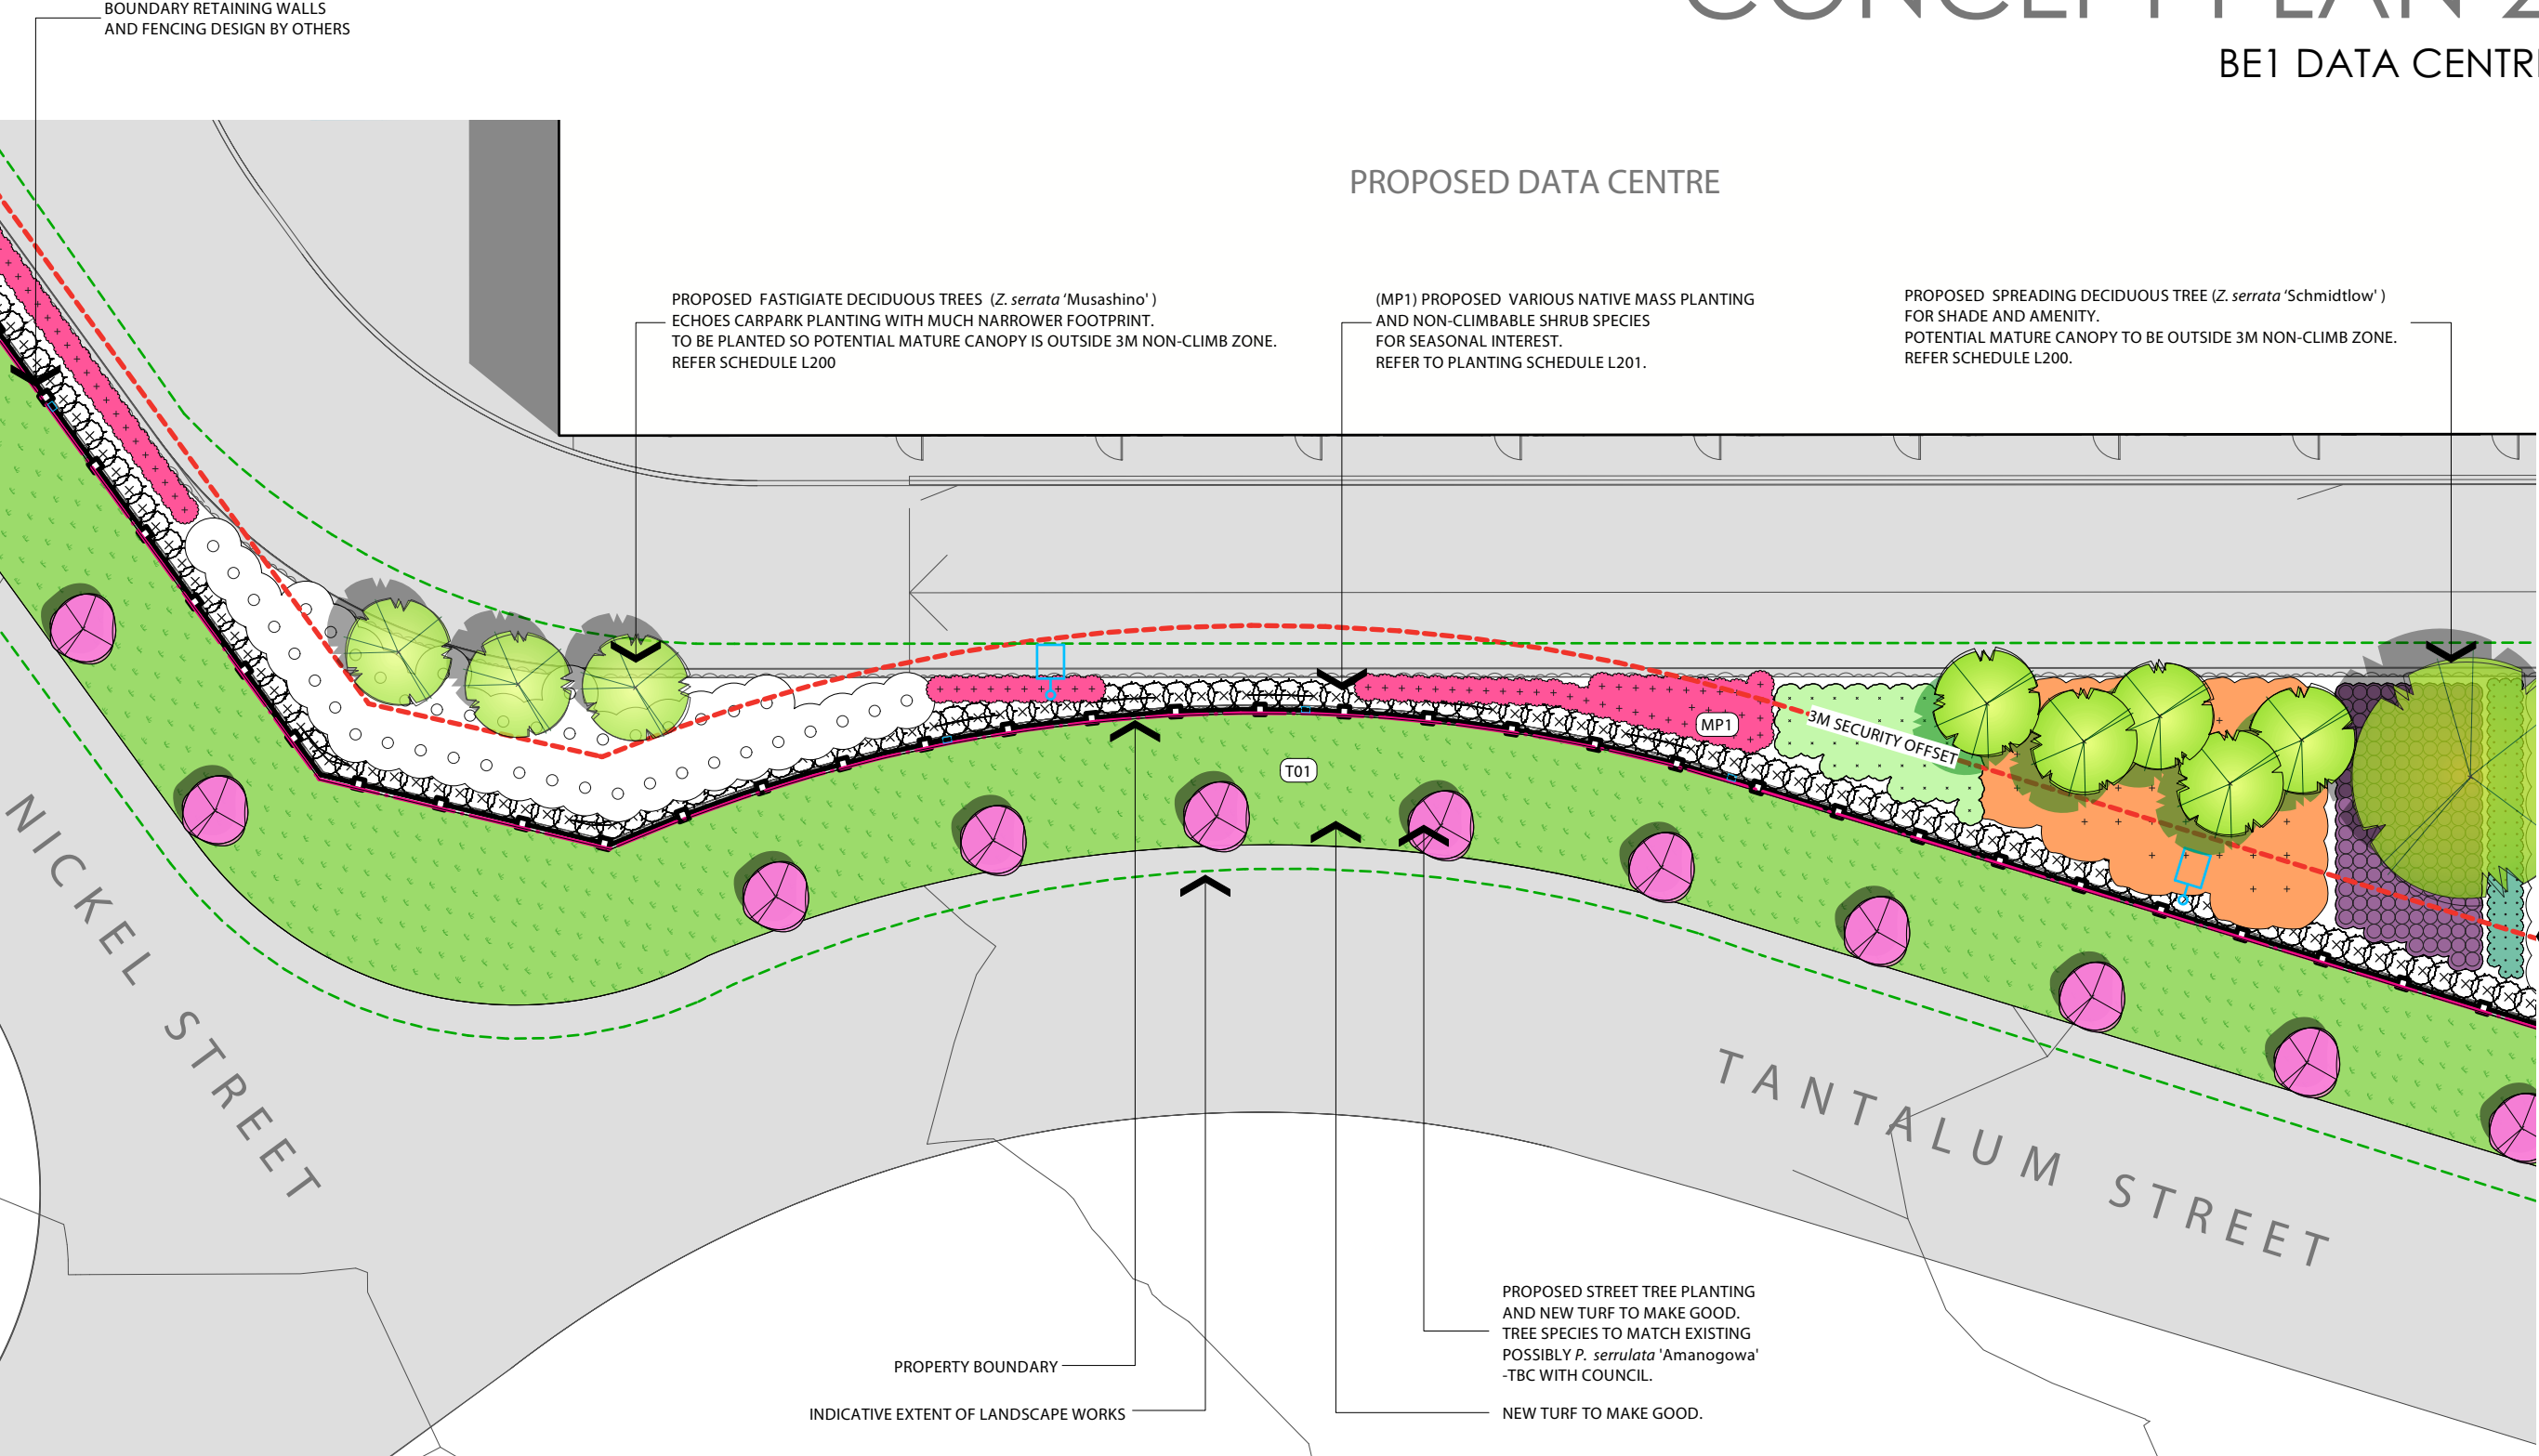

- LEGEND
- PROPOSED NEW TREE PLANTING REFER SCHEDULE
 - TURF AREA AS SPECIFIED
 - NATIVE MASS PLANTING AND NON-CLIMBABLE SHRUBS
 - ENTRY GROTO MASS PLANTED GARDEN BED
 - NATIVE GRAMINOID MIX >1.5M
 - CONCRETE EDGE AS SPECIFIED
 - PLANTING CONSTRAINTS: INDICATIVE SERVICES TO SPECIALIST DOCUMENTATION
 - 3M SECURITY FENCE ANTI-CLIMB OFFSET
 - INDICATIVE SECURITY FENCING TO OTHER'S DOCUMENTATION
 - PROPERTY BOUNDARY
 - INDICATIVE EXTENT OF PROPOSED LANDSCAPE WORKS

3M SECURITY FENCE OFFSET AS PROXIMITY LIMIT FOR POTENTIALLY CLIMBABLE WOODY SPECIES

C	28/4/23	PLANTING SUMMARY ADDED
B	28/4/23	ISSUE FOR DA
A	28/4/23	FIRST ISSUE TO CLIENT
REV	DATE	COMMENTS

PROJECT:
BE1 DATA CENTRE

SITE:
BLOCK 24, SECTION 11, BEARD, ACT

CLIENT:
CDC

12705.5 DA-BEARD DATA CENTRE+.vwx 28/4/23

DRAWN: DS / SR DATE: 18-04-2023 SCALE: 1:250@A3

JOB NUMBER: 12705.5 DA L102 C PHASE: DWG No: REV:

