TREES


Angophora costata


Banksia ericifolia


Banksia integrifolia


Banskia serrata


Cornus kousa 'Aurora'


Callistemon viminalis


Tristaniopsis laurina luscious

SHRUBS


Azalea 'Alba Magna'


Abelia grandiflora 'Nana'


Banksia spinulosa

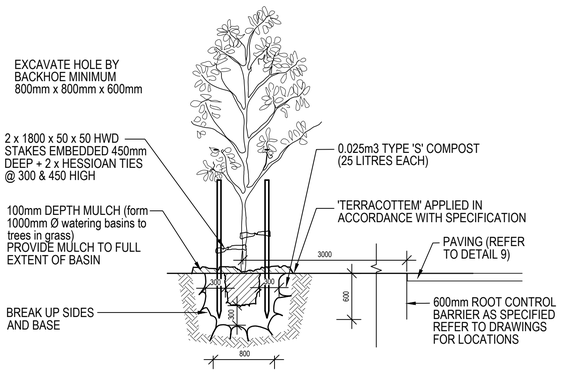

Correa glabra


Callistemon subulatus



Choisya ternata


Grevillea deua flame



Grevillea victoriae



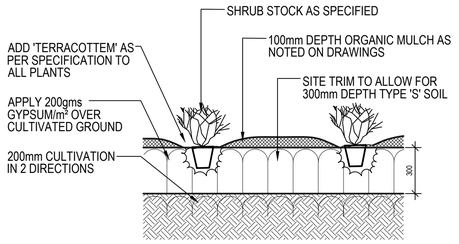
DECIDUOUS TREE IN MULCHED BED PLANTING DETAIL SCALE 1:40 @ A1



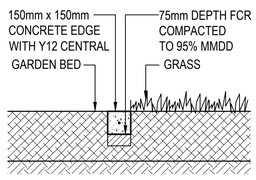PLANTING DETAIL - 140mm STOCK TO MULCHED BED SCALE 1:20 @ A1




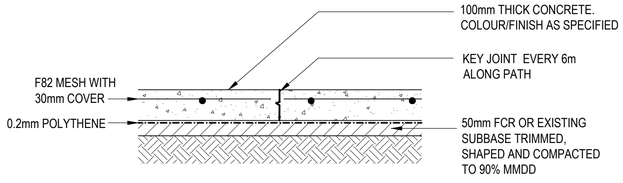CONCRETE MOWING EDGE DETAIL SCALE 1:20 @ A1



CONCRETE PATH DETAIL SCALE 1:10 @ A1

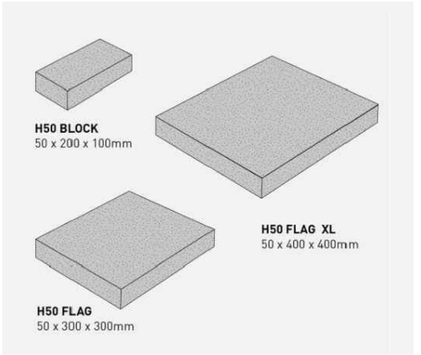HYDROSTON PAVING





https://hydrocon.com.au/hydroston-pavers/pedestrian/

REV.	DESCRIPTION	DRAWN	APPROVED	DATE
A	FOR DA	SP	NH	20MAY24
B	FOR APPROVAL	SP	NH	06JUNE24
C	FOR APPROVAL	SP	NH	14JULY25
-	-	-	-	-
-	-	-	-	-
-	-	-	-	-
-	-	-	-	-
-	-	-	-	-
-	-	-	-	-

HARRIS HOBBS LANDSCAPES
Landscape Architect
16 ROBE STREET
DEAKIN ACT 2600
p +61 2 6273 4661
e hhl@hhl.com.au
w www.hhl.com.au

Harris Hobbs Landscapes acknowledges the Ngunnawal people, the traditional custodians of the land on which we live, work, rest and play.

SCALE @ A1: AS SHOWN
DATE: JUNE 2024
PROJECT: SECTION 116 DENMAN
CLIENT: NAME
DRAWING TITLE: IMAGES + DETAILS
STATUS: FOR APPROVAL
N
JOB: 23125
REV: C
DWG: 401