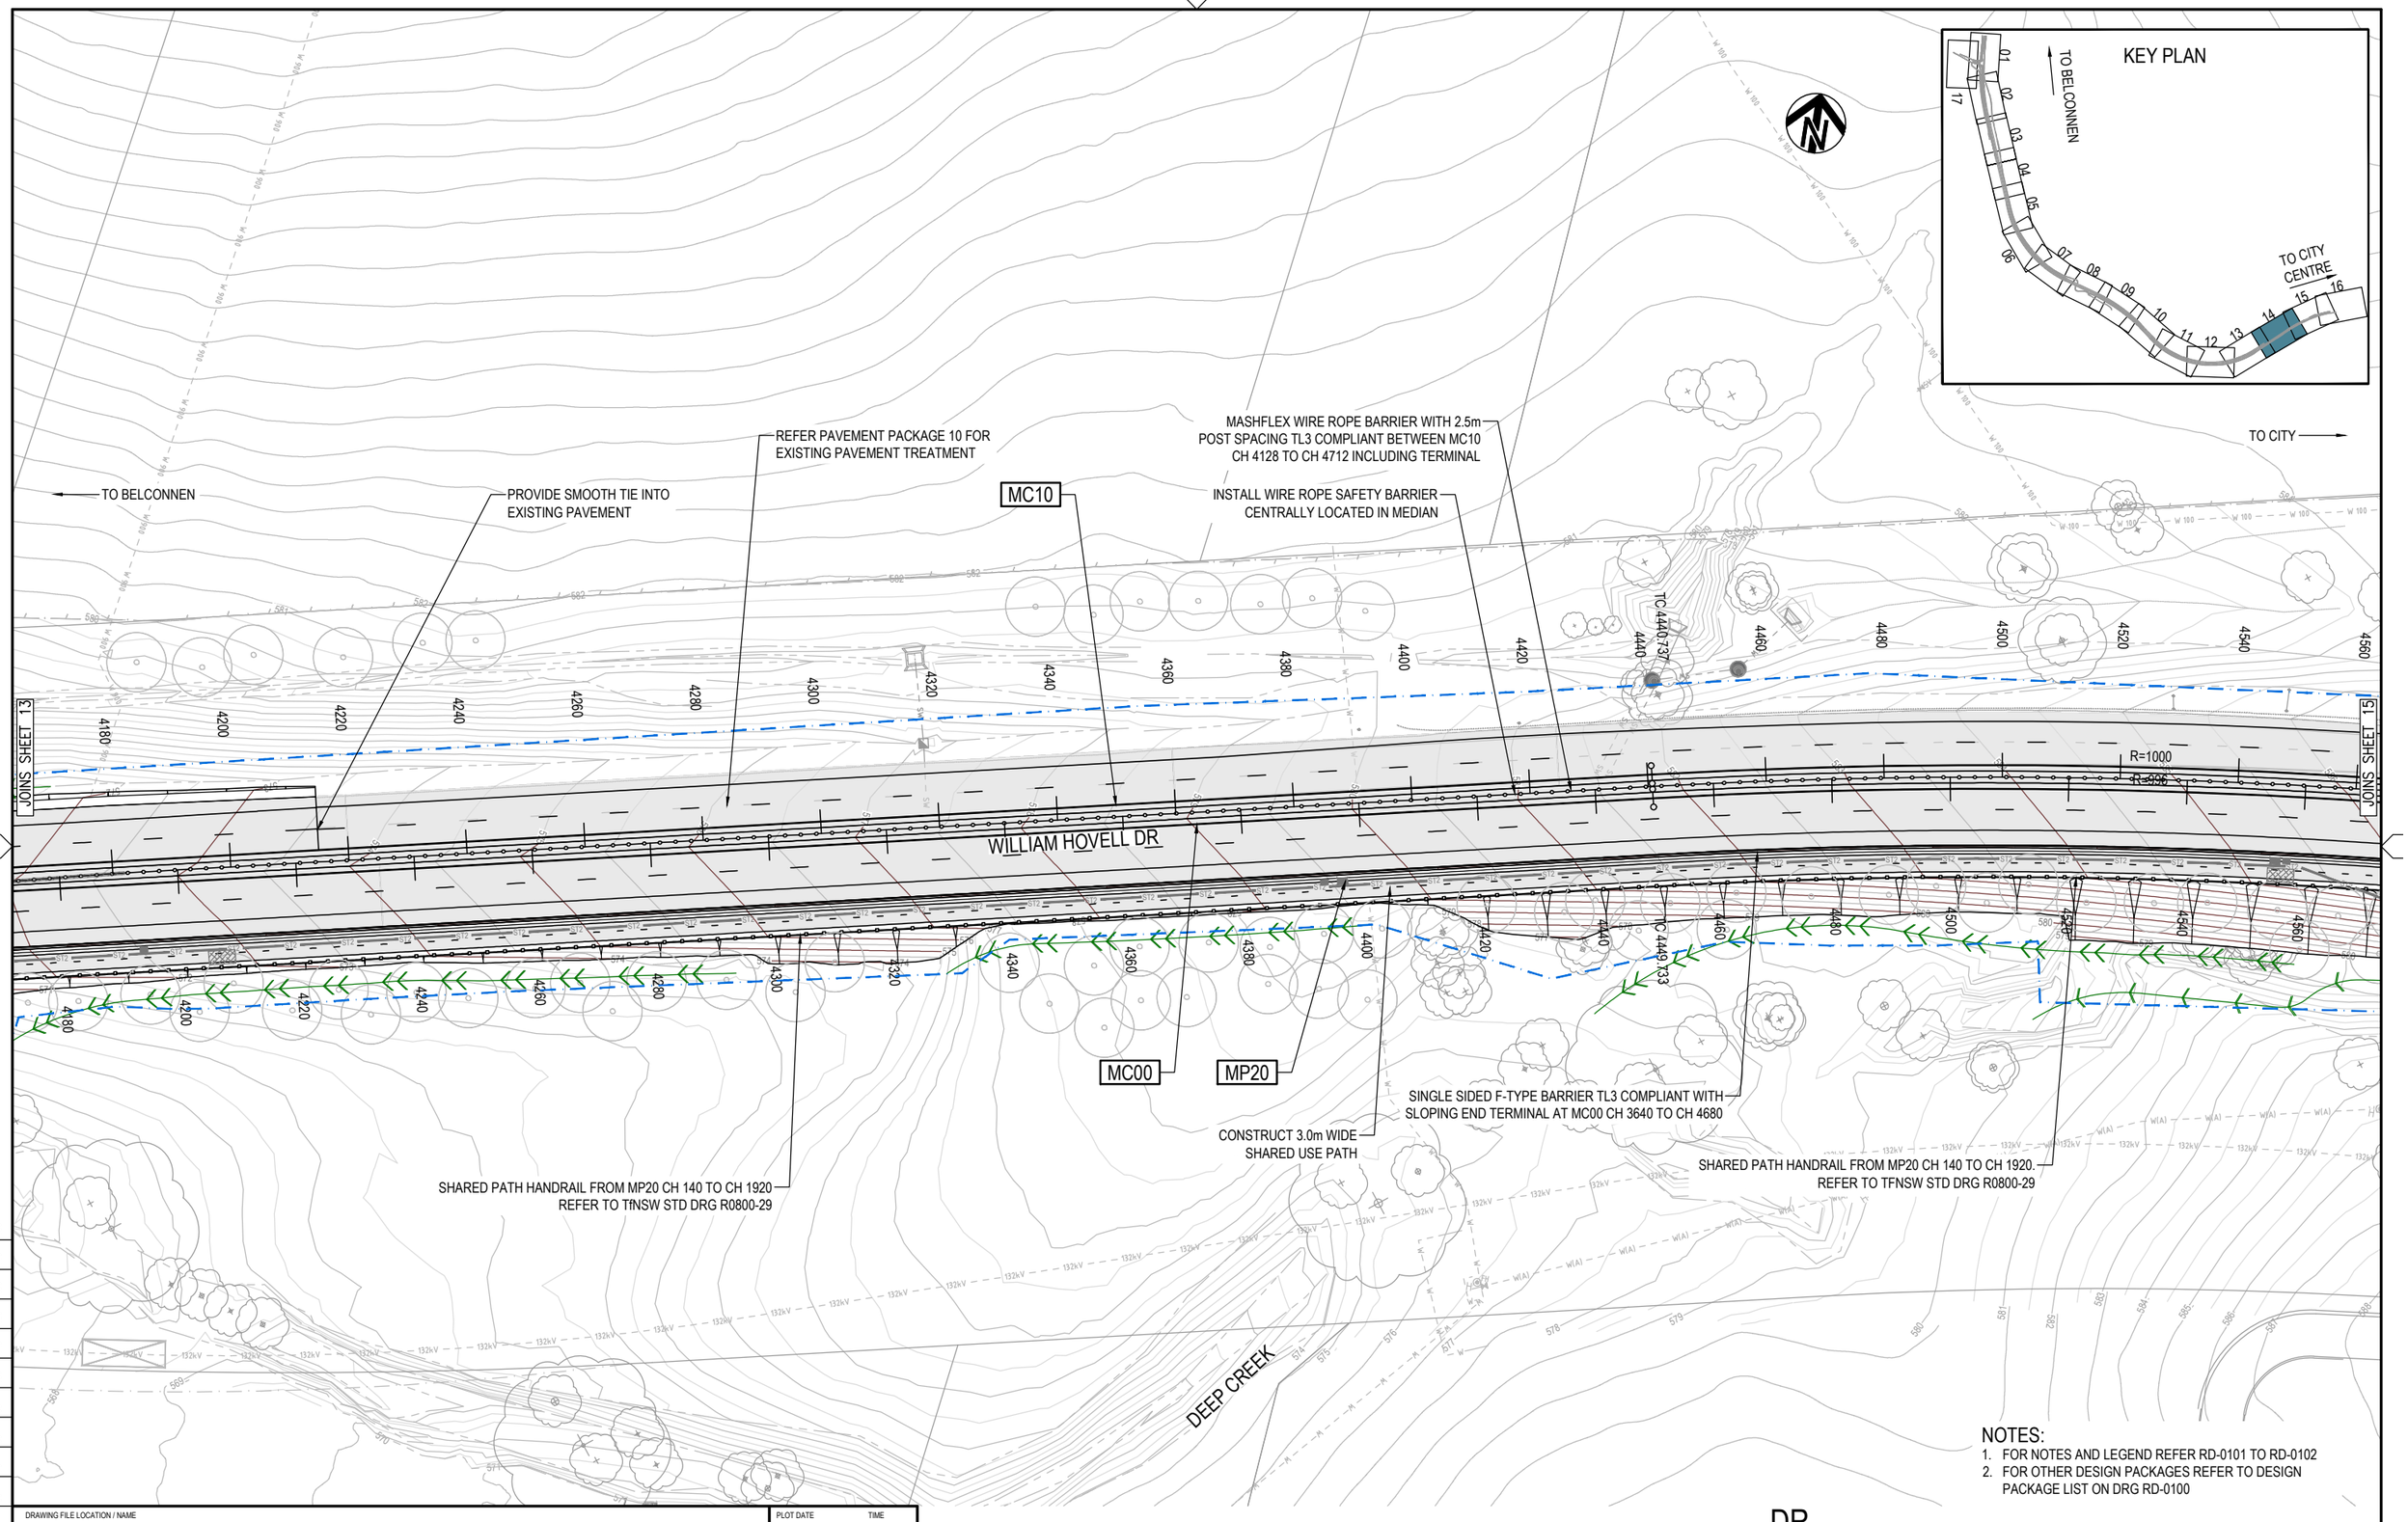

NOTES:
1. FOR NOTES AND LEGEND REFER RD-0101 TO RD-0102
2. FOR OTHER DESIGN PACKAGES REFER TO DESIGN PACKAGE LIST ON DRG RD-0100

DR

DRAWING FILE LOCATION / NAME
V:_Vault\Projects\3002750\CAD\DWG\03_RD_General_Arrangement\3002750-RD-0123.dwg

PLOT DATE 24 May 2024 TIME 10:45:12

EXTERNAL REFERENCE FILES
X_WHD_BDRYX
X_WHD_CONTX
X_WHD_PROJX
X_3002750_SMEC_d1
X_WHD_DSUB
X_WHD_DES_CAD
X_WHD_DES_CONT
X_WHD_DES_CTRL_500
X_WHD_DRN_V
X_WHD_NOTE_GA
X_WHD_RD_NAME
X_WHD_UPF
X_WHD_UTILX
X_WHD_UTIL
X_WHD_KEY_500
X_WHD_SHT_PKV
X_WHD_SHT_TXT_GA
X_WHD_PAV
X_WHD_SW_EX
X_WHD_STR_FENCE
X_WHD_FAUNA_BRIDGE_DES
X_WHD_FAUNA_UNDERPASS_DES
X_WHD_DES_TREES

REV	DATE	AMENDMENT / REVISION DESCRIPTION	WVR No.	APPROVAL
A	19.06.2020	PRELIMINARY SKETCH PLAN	0007	DK
B	08.10.2020	PRELIMINARY SKETCH PLAN	0014	DK
C	13.11.2020	PRELIMINARY SKETCH PLAN SUBMISSION	0015	DK
D	28.11.2023	DRAFT - ISSUED FOR RSA	0029	T.VN
E	29.02.2024	DRAFT DOCUMENT READINESS (DR) SUBMISSION	0036	T.VN
F	24.05.2024	FINAL DOCUMENT READINESS (DR) SUBMISSION	0037	T.VN

TITLE	NAME
DRAFTER	N. BROOKE-TAYLOR
DRAFTING CHECK	X. SEGUBAN
DESIGNER	M. WATSON
DESIGN CHECK	L. MULYADI
PROJECT MANAGER	K. DECANHA
PROJECT DIRECTOR	T. VAN NIEKERK

SCALES AT A1 SIZE DRAWING
SCALE 1:500 5 0 10 20

DESIGNER
SMEC
Member of the Surbana Jurong Group
ABN 47 065 475 149
LEVEL 9, 12 MOORE STREET
CANBERRA ACT 2601 AUSTRALIA
SMEC PROJECT No 3002750

CLIENT
ACT Government
Transport Canberra & City Services

PROJECT TITLE
WILLIAM HOVELL DRIVE DUPLICATION

GENERAL ARRANGEMENT PLAN
SHEET 14

SCALE	PHASE	PROJECT / DRAWING No.	REVISION
AS SHOWN	DETAIL DESIGN	3002750-RD-0123	F

A1 150 mm ON ORIGINAL