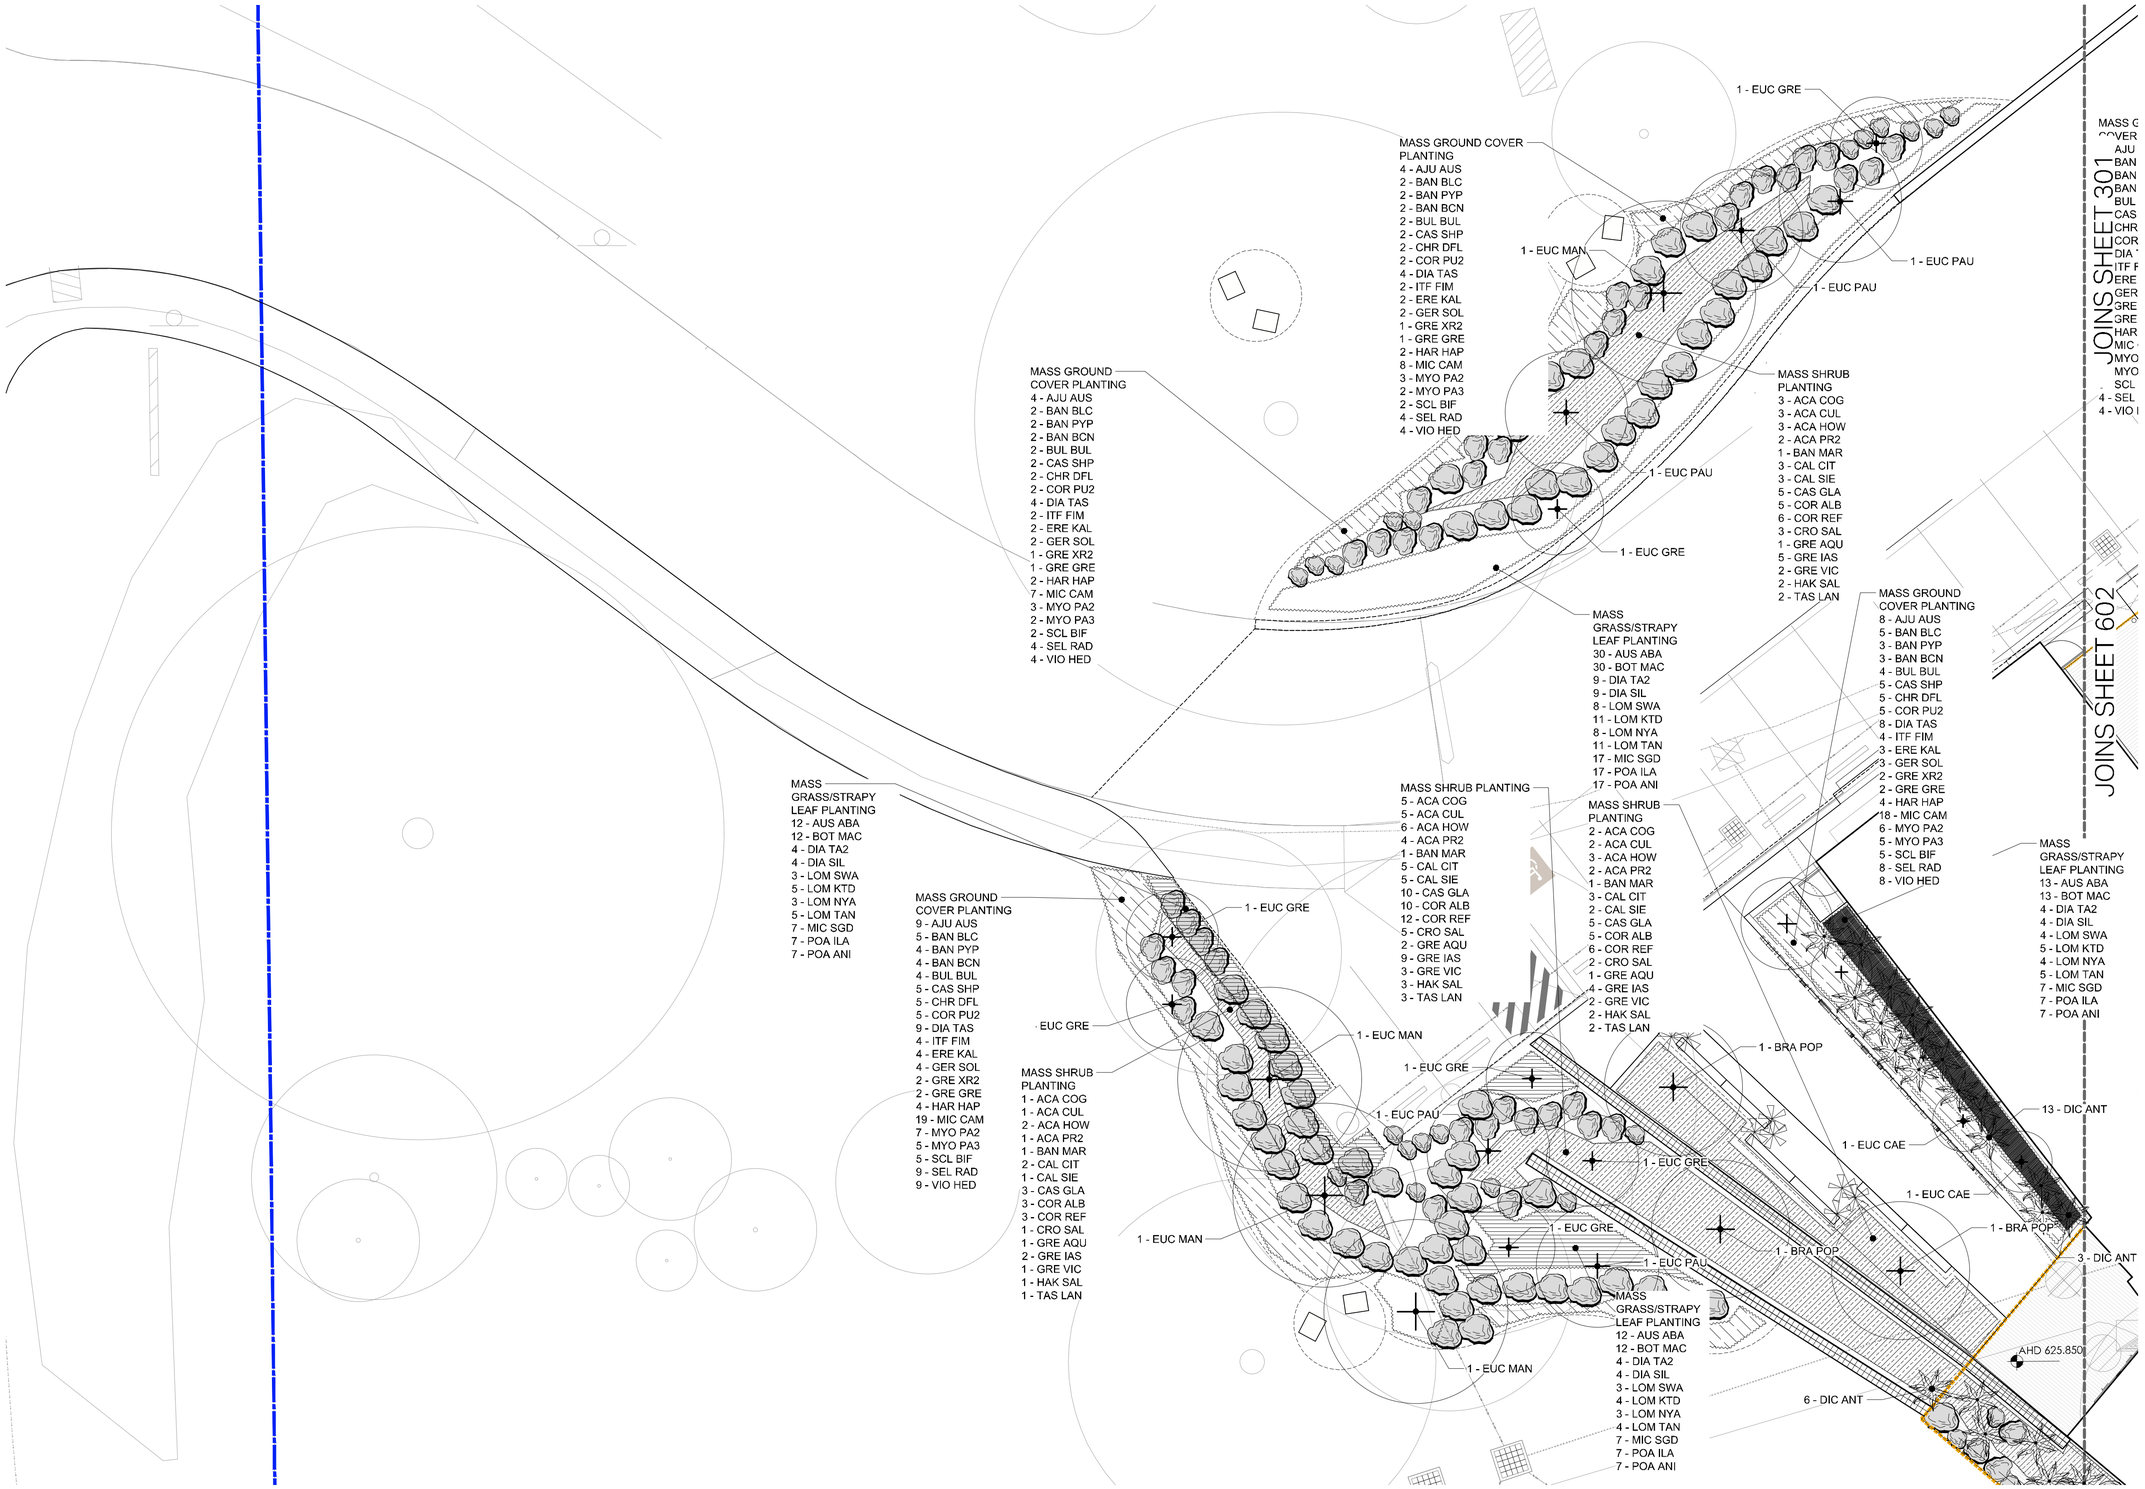

GENERAL NOTES

1. Work shall be in accordance with Municipal Infrastructure Technical Specifications (MITS) Refer:
   ww.cityservices.act.gov.au/plan-and-build/standards-codes-and-guidelines/municipal-infrastructure-technical-specifications-mits
2. Implement approved construction management plans (Trees, Landscape, Traffic, Environmental)
3. Read Drawings in conjunction with relevant specifications, contracts and statutory approval conditions
4. Locate services (existing, redundant and designed) prior to works, Report discrepancies with design to Managing Contractor
5. Provide samples of all nominated materials for approval
6. Confirm supplier information for all nominated plant material
7. Disturbance and damage to retained features to be rectified to at least pre-work conditions
8. Figured dimensions take precedence to scaled measurements
9. Drawings to be used only for stated project and issue status

LANDSCAPE ARCHITECT
redbox design group
02 6280 4949 (tel)
inbox@redboxdesigngroup.com.au
35 Kennedy Street, Kingston ACT 2604
PO Box 4575 Kingston ACT 2604
redboxdesigngroup.com.au

CONSULTANTS
ARCHITECT: JUDD STUDIO + STH
CIVIL: TTW

CLIENT
WINNUNGA MIMMITYJAH ABORIGINAL HEALTH SERVICE

REV	ISSUE	DATE	DRN	CHK
A	DEVELOPMENT APPLICATION	21.07.23	CR	JK

NORTH

SCALE 1:100@A1 | 1:200@A3

0 1 2 3 4 5m

PROJECT

WINNUNGA
RESIDENTIAL REHABILITATION FACILITY

PROJECT No.	SHEET	ISSUE
1740	603	A

PLANTING PLAN
Sheet 3