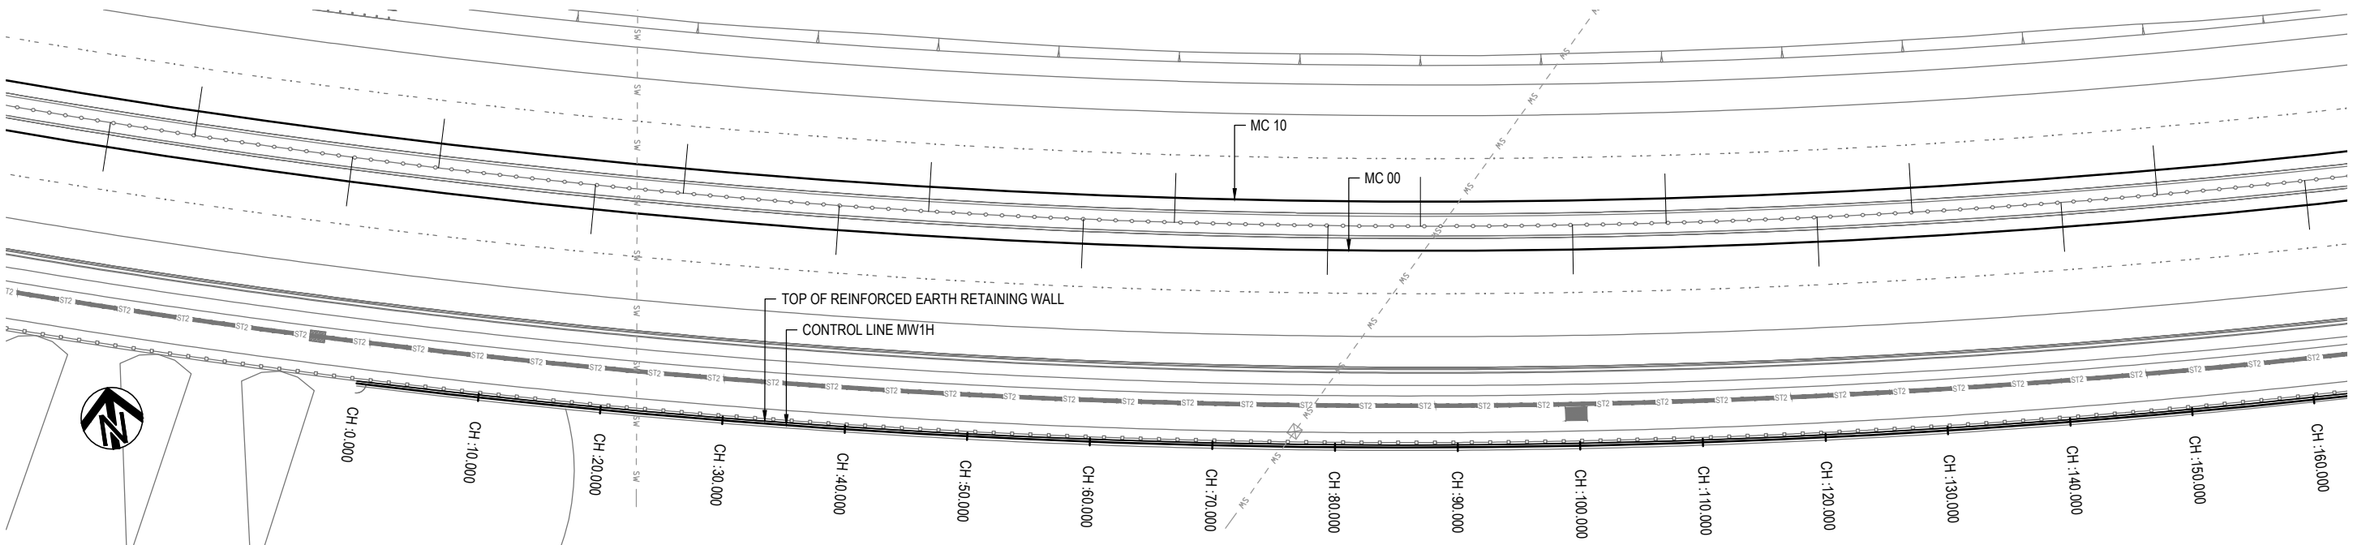

CONTINUATION REFER DRAWING NO 3002750-RW-2301

PLAN VIEW

SCALE 1:250

WALL MW1H COORDINATES		
CHAINAGE	EASTING	NORTHING
0.000	202597.642	605131.378
311.860	202906.602	605116.508

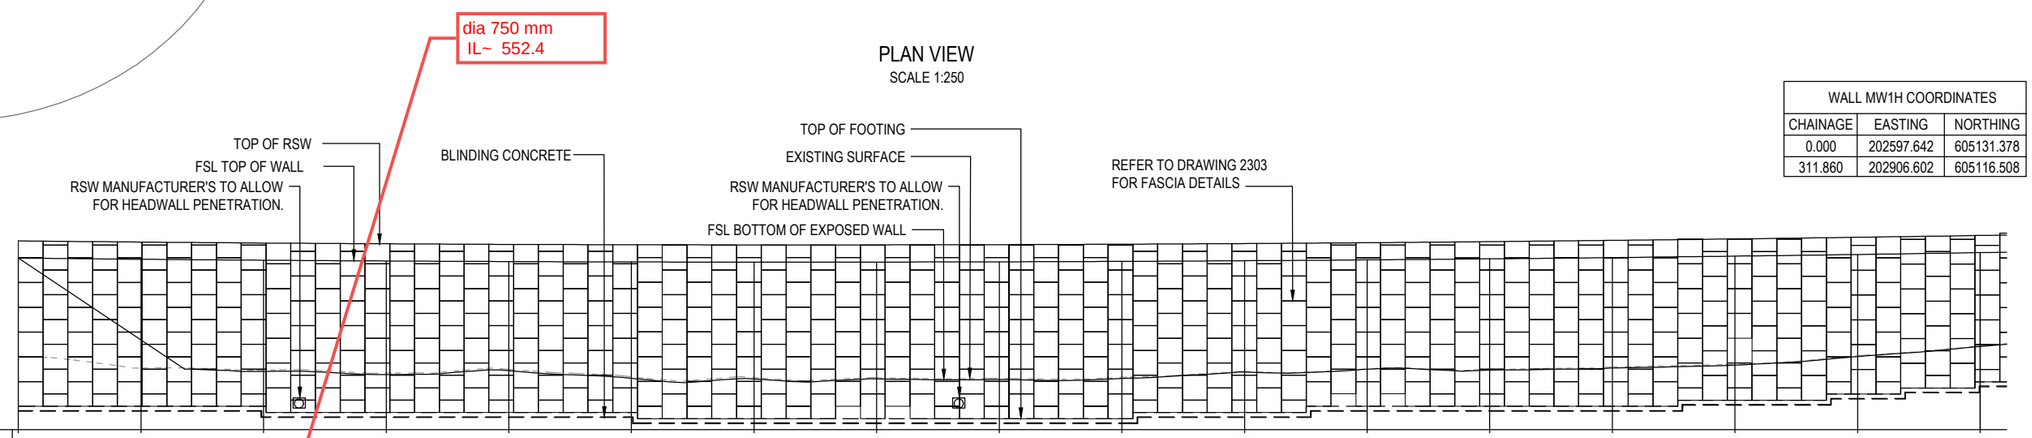

R.L. 552.000

STATION	TOP OF WALL	BOTTOM OF WALL	EXPOSED WALL HEIGHT "h"	EXISTING SURFACE
0.000	565.977	557.850	-8.127	
10.000	565.882	556.943	-8.939	557.023
20.000	565.802	556.747	-9.056	556.856
22.961				
30.000	565.739	556.485	-9.254	556.604
40.000	565.693	556.796	-8.897	556.913
50.000	565.663	556.189	-9.474	556.307
50.490				
60.000	565.650	556.125	-9.524	556.245
70.000	565.653	556.133	-9.520	556.224
80.000	565.672	556.084	-9.588	556.180
90.000	565.708	556.158	-9.550	556.270
90.890				
100.000	565.761	556.687	-9.074	556.730
105.030				
110.000	565.829	556.926	-8.904	556.945
120.000	565.915	556.855	-9.060	556.921
130.000	566.017	557.014	-9.003	557.098
135.330				
140.000	566.135	557.258	-8.877	557.329
147.450				
150.000	566.270	557.965	-8.304	558.010
153.510				
159.570				
160.000	566.421	558.776	-7.644	558.811

LONGITUDINAL SECTION - RETAINING WALL - CONTROL LINE MW1H

(TOP OF FOOTING SHOWING IN L-SECTION IS INDICATIVELY, ACTUAL MAY VARY AS PER CONTRACTORS DESIGN)

HORIZONTAL 1 : 250

VERTICAL 1 : 250

150 mm ON ORIGINAL

A1

DRAWING FILE LOCATION / NAME: V:_Vault\Projects\3002750\CAD\DWG\17_SC_Struct\RETAINING_WALLS\3002750-RW-2300.dwg

PLOT DATE: 29 Feb 2024 TIME: 19:36:26

EXTERNAL REFERENCE FILES: X_3002750_SMEC.xlt, X_WHD_DES, X_WHD_DES_CTRL_500, X_WHD_DTL, X_WHD_BDRYX, X_WHD_SURVX, X_WHD_DEF, X_WHD_DES_CTRL_RW, X_WHD_RW_DES, X_WHD_SW_EX

REV	DATE	AMENDMENT / REVISION DESCRIPTION	WVR No.	APPROVAL
A	29.02.2024	DRAFT DOCUMENT READINESS (DR) SUBMISSION	0036	T.VN

TITLE	NAME
DRAFTER	M.SURESH
DRAFTING CHECK	V. RAMAMURTHY
DESIGNER	S.MONTGOMERY
DESIGN CHECK	R. HUNTER
PROJECT MANAGER	K. DECANHA
PROJECT DIRECTOR	T. VAN NIEKERK

SCALES AT A1 SIZE DRAWING

SCALE 1:250 2.5 0 5 10

DR

DESIGNER: SMEC
Member of the Surbana Jurong Group
ABN 47 065 475 149
LEVEL 9, 12 MOORE STREET
CANBERRA ACT 2601 AUSTRALIA
SMEC PROJECT No 3002750

CLIENT: ACT Government
Transport Canberra & City Services

PROJECT TITLE: WILLIAM HOVELL DRIVE DUPLICATION

STRUCTURES AND RETAINING WALLS
MW1H
PLAN AND LONG SECTION - SHEET 1

SCALE	PHASE	PROJECT / DRAWING No.	REVISION
AS SHOWN	DETAIL DESIGN	3002750-RW-2300	A