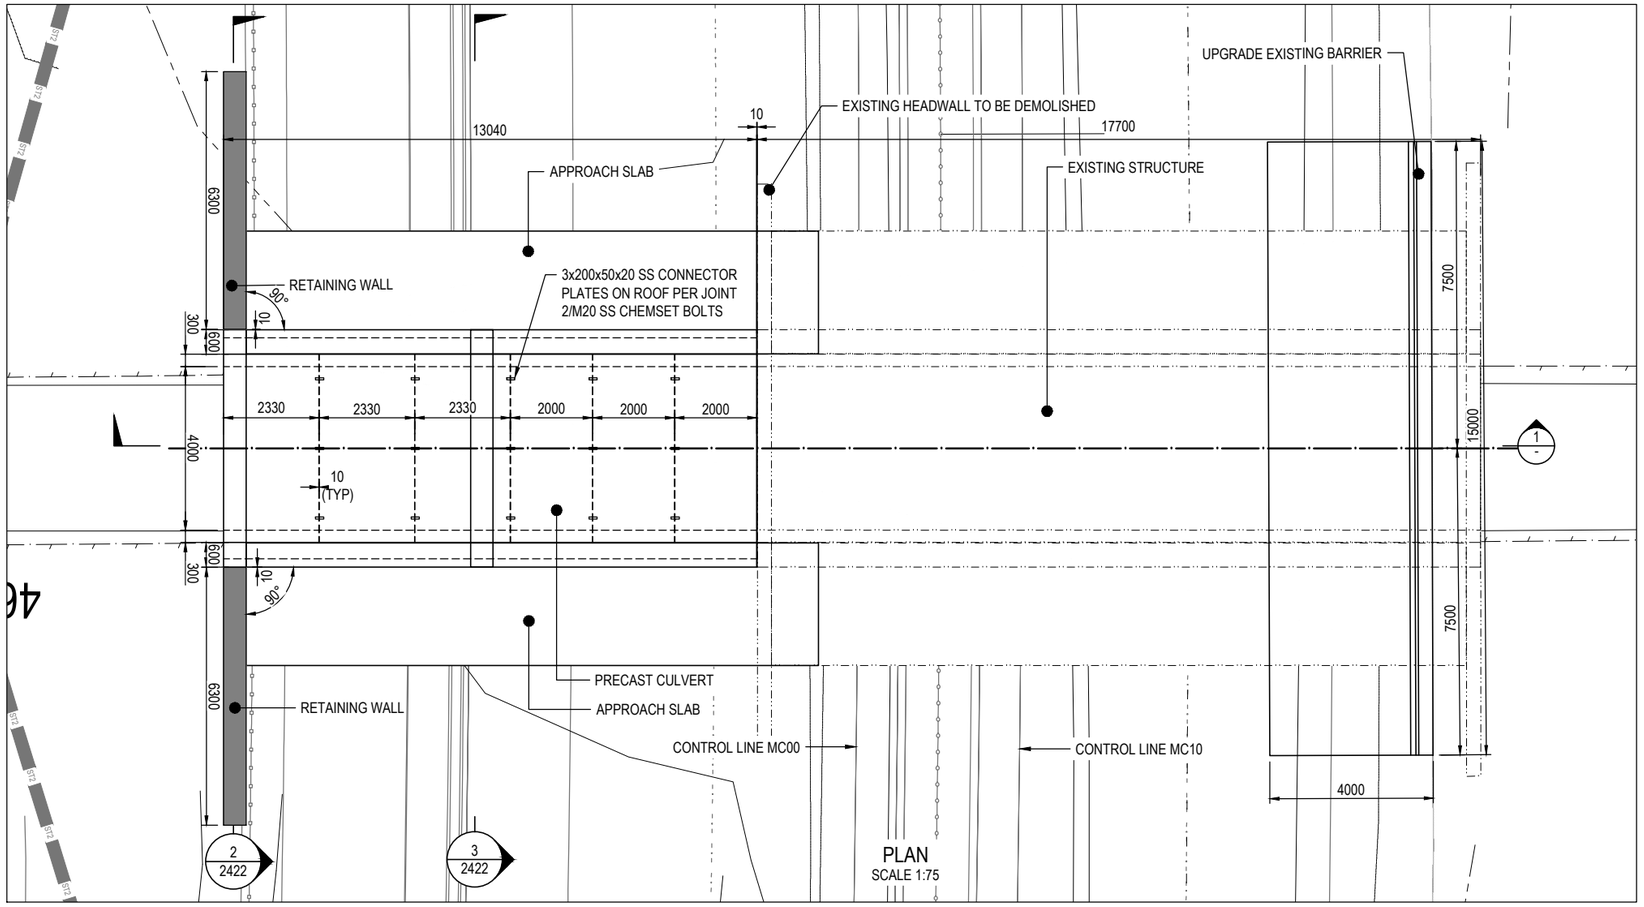

PLAN
SCALE 1:75

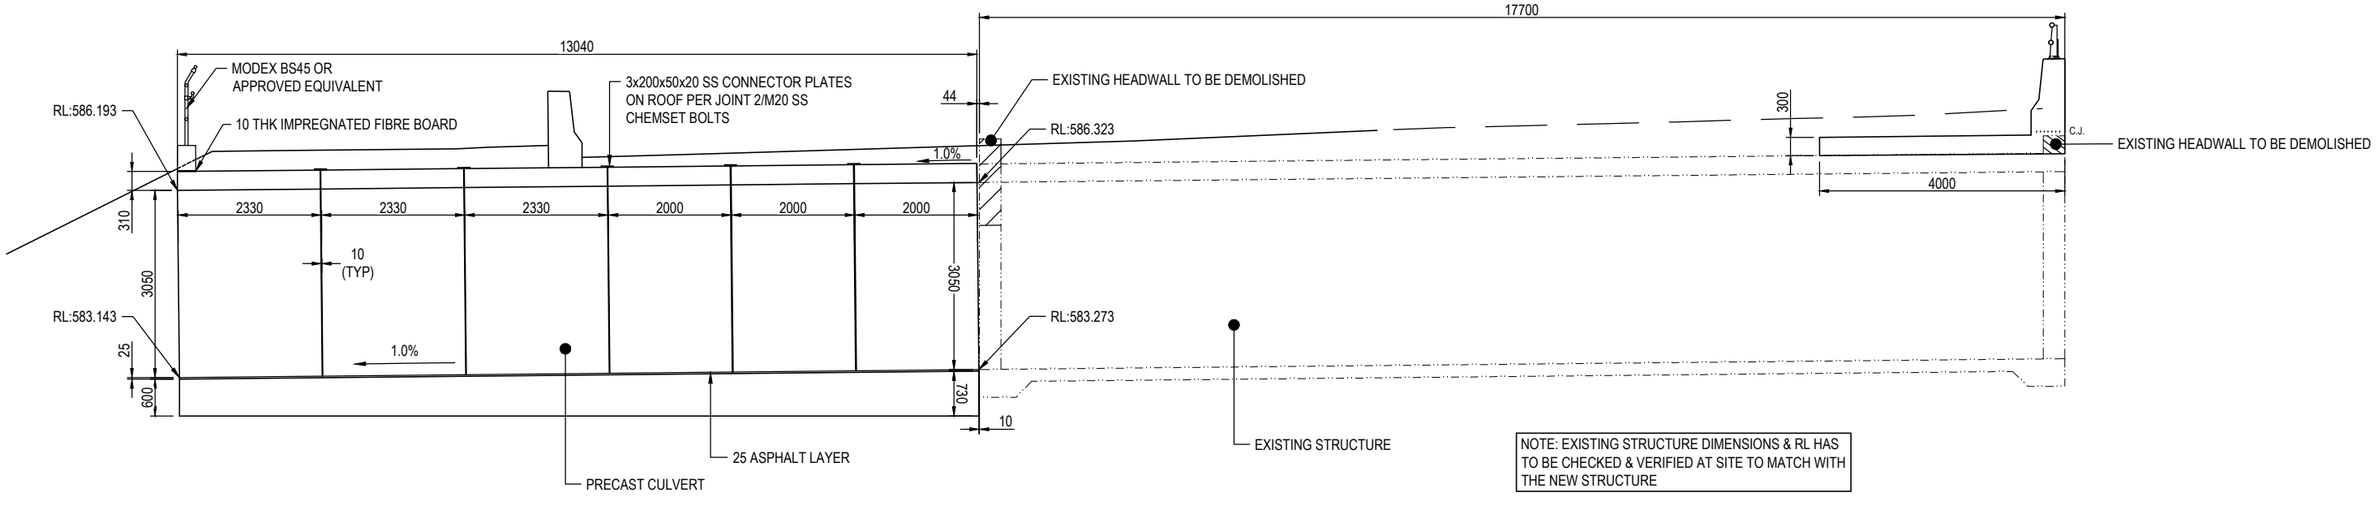

NOTE: EXISTING STRUCTURE DIMENSIONS & RL HAS TO BE CHECKED & VERIFIED AT SITE TO MATCH WITH THE NEW STRUCTURE

SECTION 1 -
SCALE 1: 50

DR

DRAWING FILE LOCATION / NAME	PLOT DATE	TIME
V:_Vault\Projects\3002750\CAD\DWG\17_SC_Struct\RETAINING_WALLS\3002750-RW-2421.dwg	29 Feb 2024	19:44:45

EXTERNAL REFERENCE FILES	REV	DATE	AMENDMENT / REVISION DESCRIPTION	WVR No.	APPROVAL
X_3002750_SMEC_a1 X_WHD_UP_4588 X_WHD_DES X_WHD_UTIL X_WHD_SURVX X_WHD_BDRYX X_WHD_DES_CTRL_500	A	29.02.2024	DRAFT DOCUMENT READINESS (DR) SUBMISSION	0036	T.VN

TITLE	NAME
DRAFTER	M.SURESH
DRAFTING CHECK	V. RAMAMURTHY
DESIGNER	S.MONTGOMERY
DESIGN CHECK	R. HUNTER
PROJECT MANAGER	K. DECANHA
PROJECT DIRECTOR	T. VAN NIEKERK

SCALES AT A1 SIZE DRAWING
SCALE 1:75 0.5 0 1 2 3 4 m

DESIGNER
SMEC
Member of the Surbana Jurong Group
ABN 47 065 475 149
LEVEL 9, 12 MOORE STREET
CANBERRA ACT 2601 AUSTRALIA
SMEC PROJECT No 3002750

CLIENT
ACT Government
Transport Canberra & City Services

PROJECT TITLE
WILLIAM HOVELL DRIVE DUPLICATION
UNDERPASS (1155)
AT CHAINAGE 4588
GENERAL ARRANGEMENT DRAWING - SHEET 1

SCALE	PHASE	PROJECT / DRAWING No.	REVISION
AS SHOWN	DETAIL DESIGN	3002750-RW-2421	A

150 mm ON ORIGINAL
A1