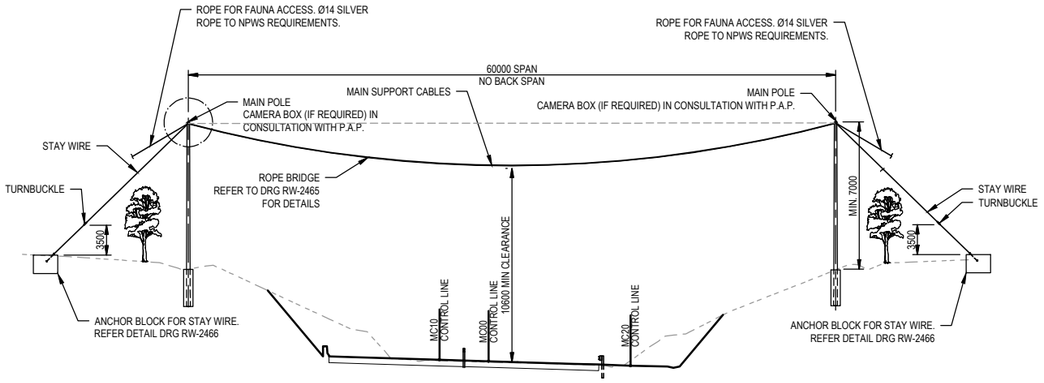

TYPICAL ELEVATION - CANOPY CROSSING
CH 2820.000

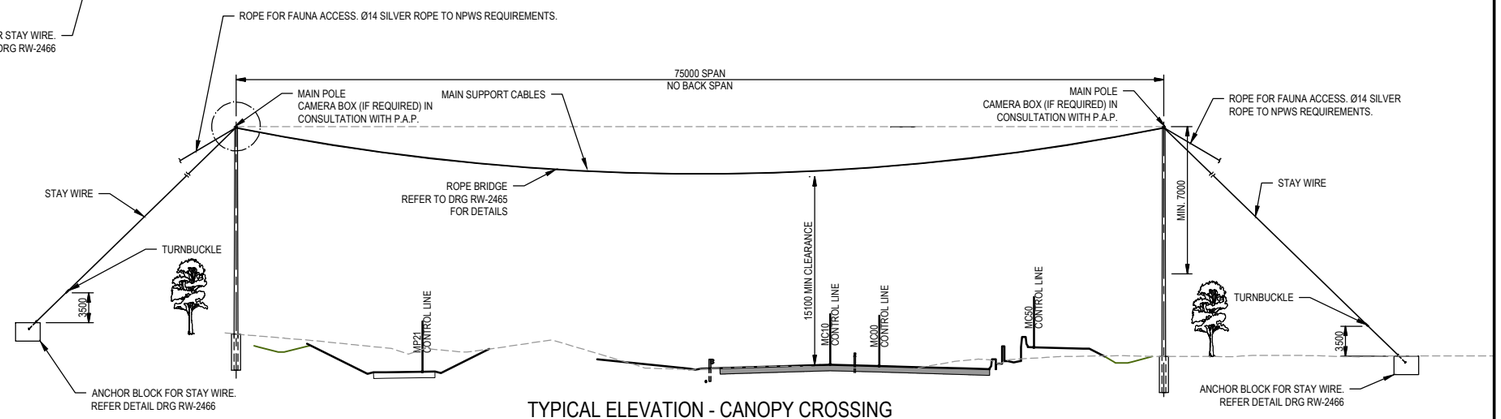

TYPICAL ELEVATION - CANOPY CROSSING
CH 740.000

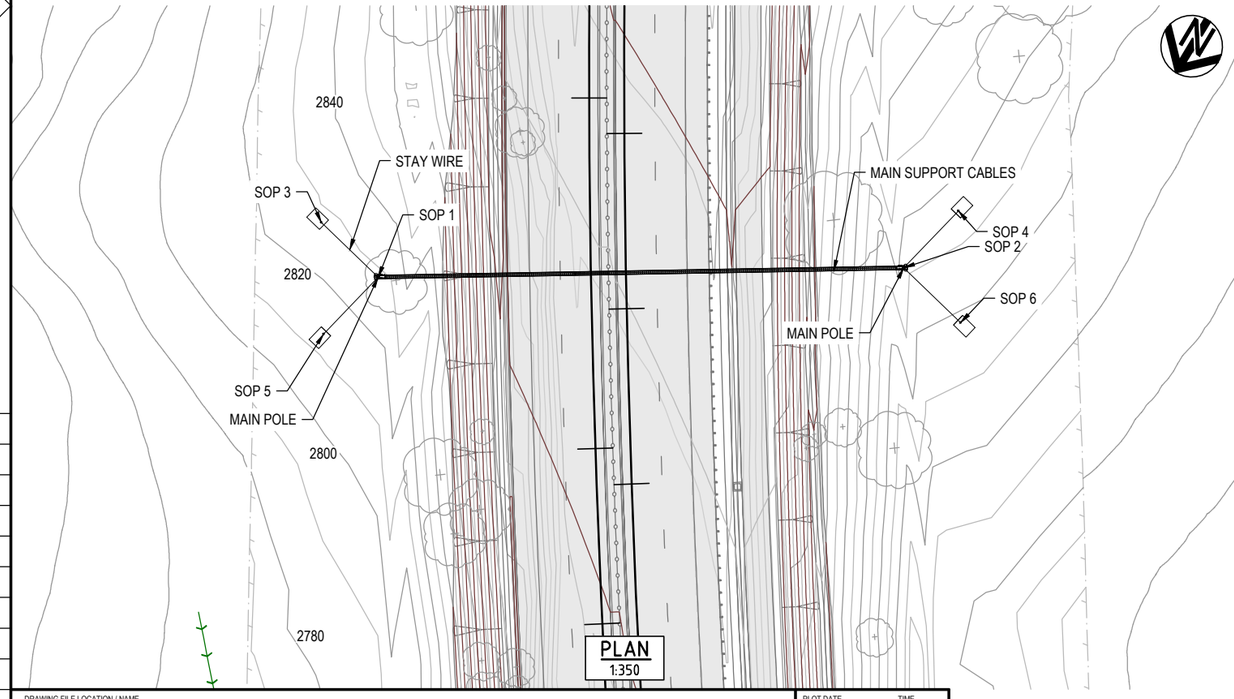

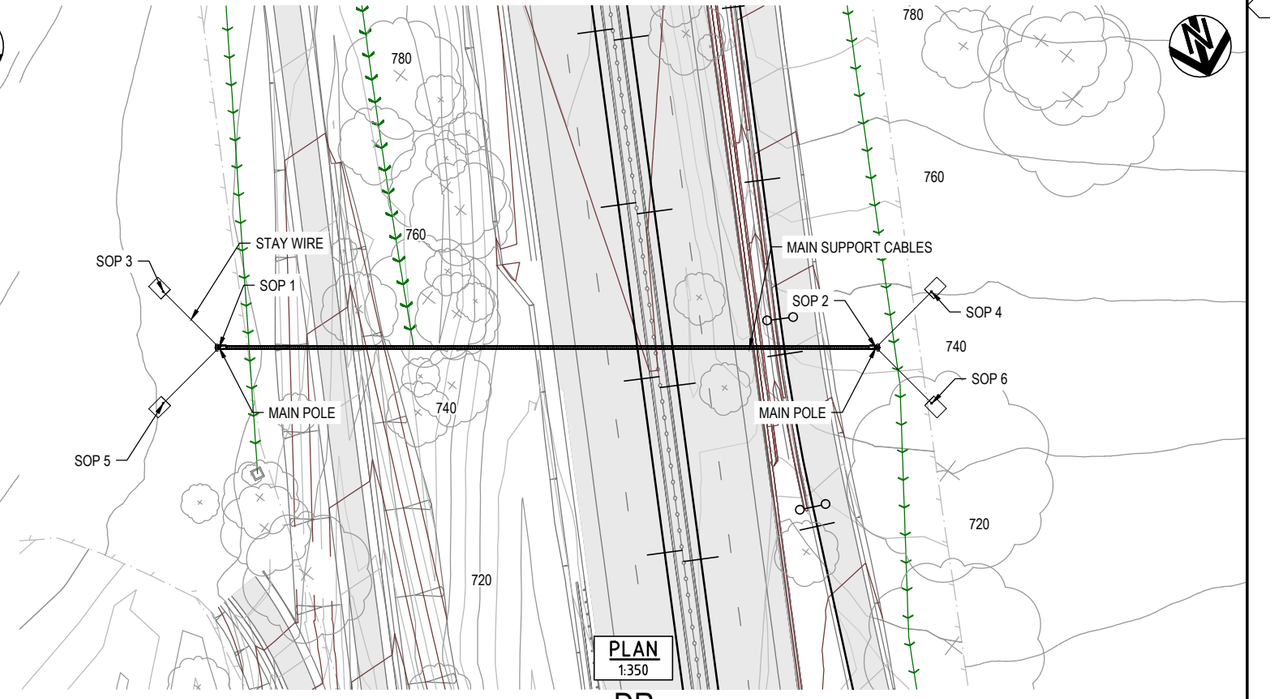

DR

DRAWING FILE LOCATION / NAME	PLOT DATE	TIME
V:_Vault\Projects\3002750\CAD\DWG\17_SC_Struct\RETAINING_WALLS\3002750-RW-2461.dwg	29 Feb 2024	19:47:40

EXTERNAL REFERENCE FILES

X_3002750_SMEC.xlt
X_WHD_TYP_DET
X_WHD_DES
X_WHD_DES_CONT
X_WHD_DES_CTRL_500
X_WHD_DRN
X_WHD_RW_WALL
X_WHD_TREEX
X_WHD_CONTX
X_WHD_SURVX
X_WHD_FAUNA_BRIDGE_DES

REV	DATE	AMENDMENT / REVISION DESCRIPTION	WVR No.	APPROVAL
A	13.10.2023	PRELIMINARY DESIGN	0020	DK

TITLE	NAME
DRAFTER	N.BROOKE-TAYLOR
DRAFTING CHECK	X. SEGUBAN
DESIGNER	B. LEJANO
DESIGN CHECK	T. MEADOWS
PROJECT MANAGER	K. DECANHA
PROJECT DIRECTOR	T. VAN NIEKERK

SCALES AT A1 SIZE DRAWING

SCALE 1:250 (2.5 0 5 10)

SCALE 1:350 (3.5 0 3.5 7 10.5 14)

DESIGNER

SMEC
Member of the Surbana Jurong Group
ABN 47 065 475 149
LEVEL 9, 12 MOORE STREET
CANBERRA ACT 2601 AUSTRALIA
SMEC PROJECT No 3002750

CLIENT

ACT Government
Transport Canberra & City Services

PROJECT TITLE

WILLIAM HOVELL DRIVE DUPLICATION

MISCELLANEOUS DETAILS
FAUNA CROSSING ROPE BRIDGE
PLAN AND ELEVATION

SCALE	PHASE	PROJECT / DRAWING No.	REVISION
AS SHOWN	DETAIL DESIGN	3002750-RW-2461	A

150 mm ON ORIGINAL

A1