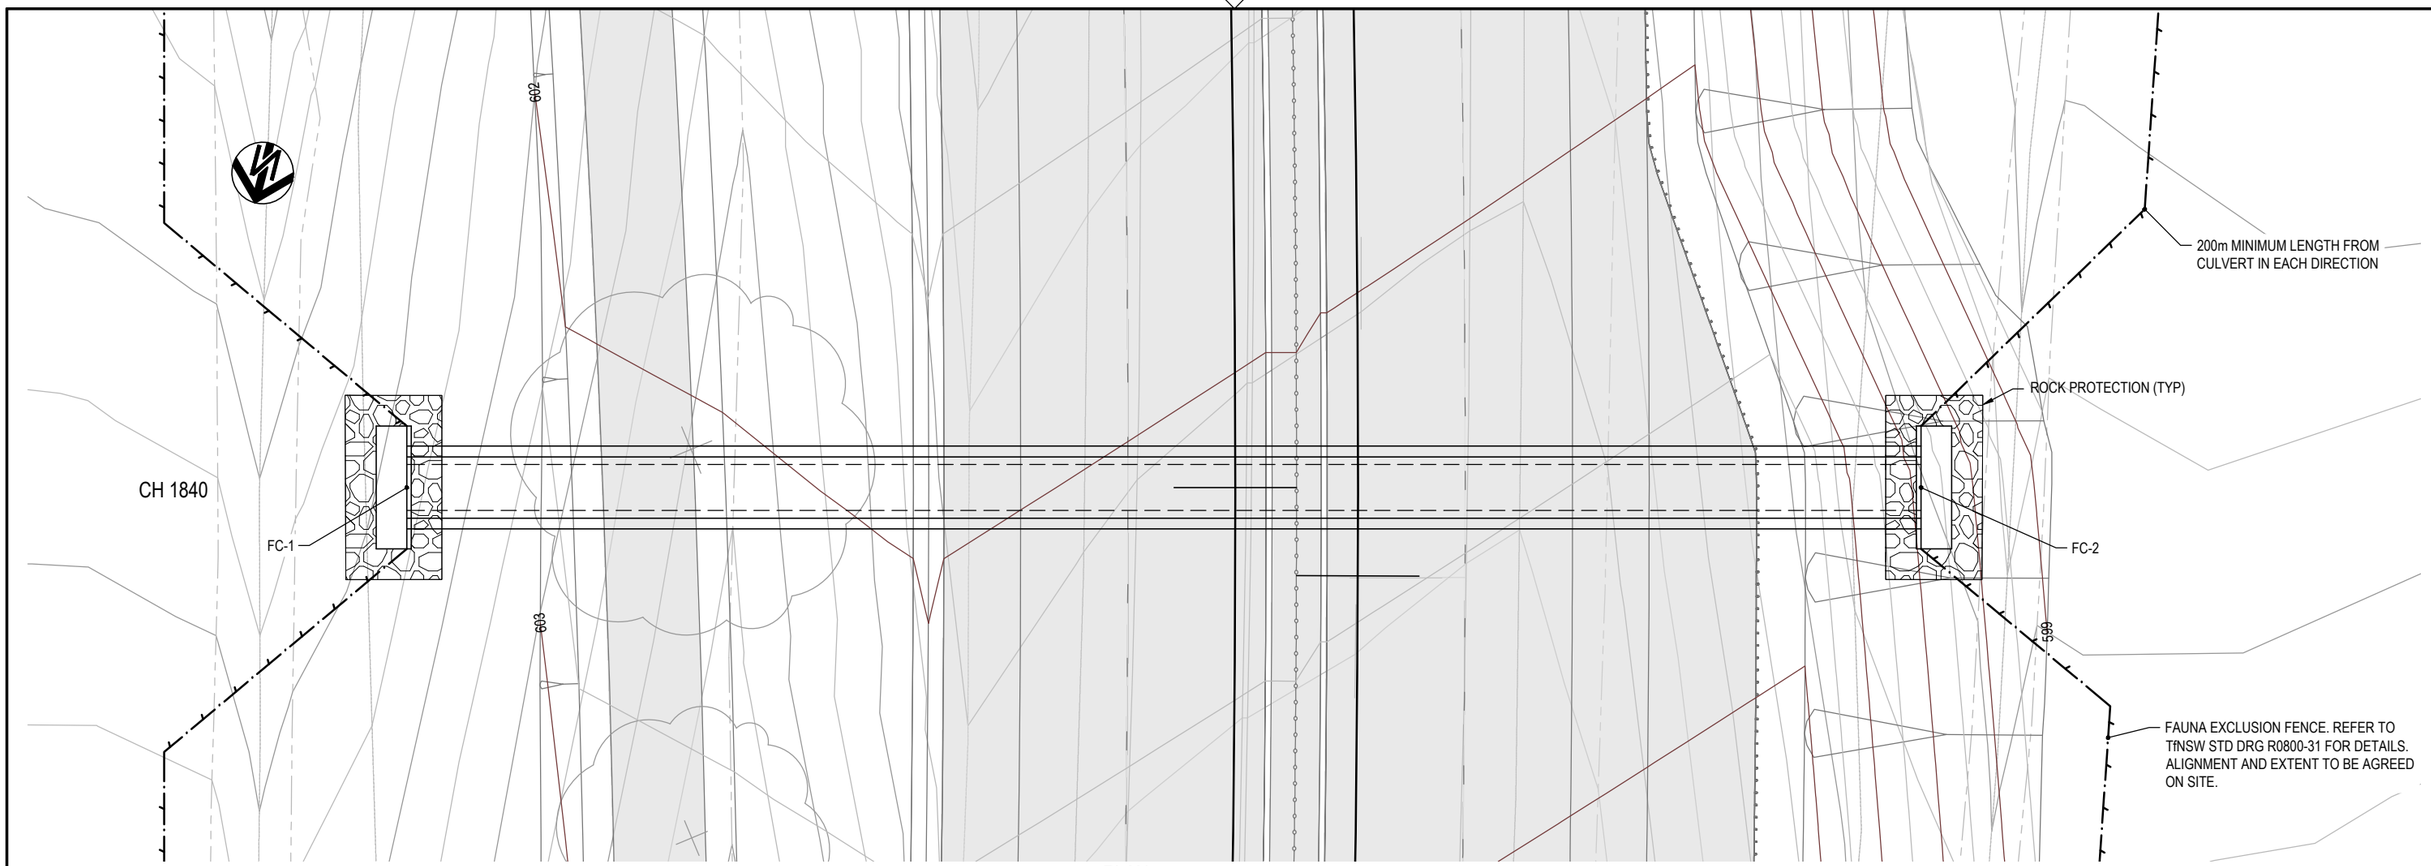

PLAN
SCALE 1:100

SET OUT POINT TABLE

SOP	EASTING	NORTHING
FC-1	201469.872	201469.872
FC-2	201422.067	606654.658

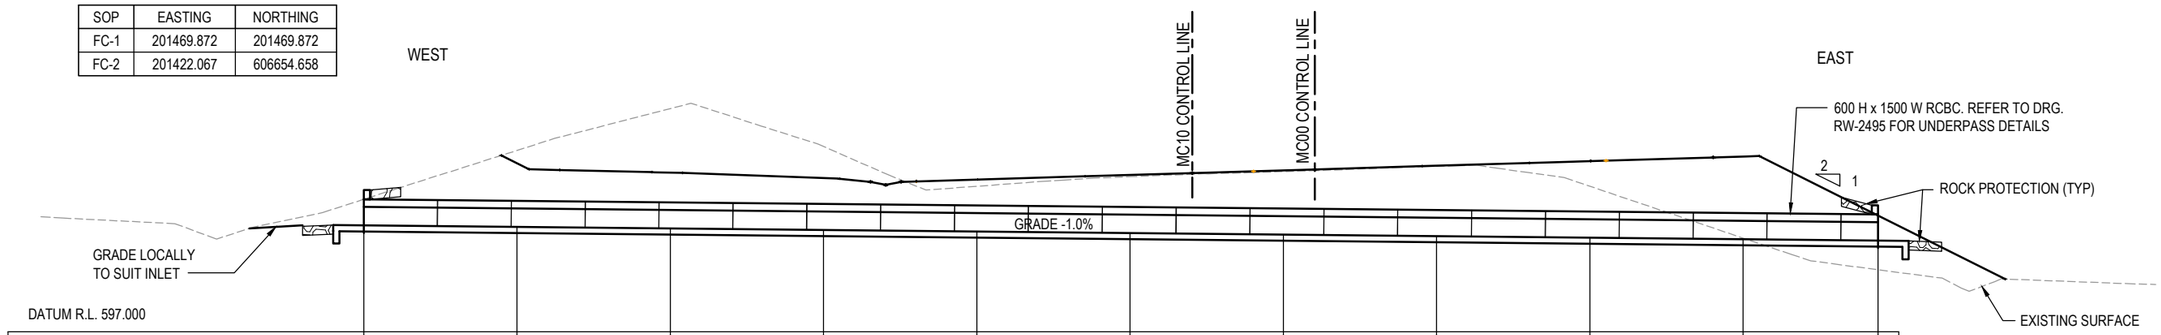

DESIGN LEVELS	600.471	600.421	600.371	600.321	600.271	600.221	600.171	600.121	600.071	600.021	599.977
EXISTING SURFACE	601.321	602.914	604.278	603.041	601.744	602.059	602.224	602.397	601.746	600.057	599.026
CHAINAGE	0.000	5.000	10.000	15.000	20.000	25.000	30.000	35.000	40.000	45.000	49.400

FAUNA CROSSING CH1840(MC10)
SCALE 1:100

NOTES

1. FOR NOTES, REFER DRAWING NUMBER RW-2495.

DR

DRAWING FILE LOCATION / NAME	PLOT DATE	TIME
V:_Vault\Projects\3002750\CAD\DWG\17_SC_Struct\RETAINING_WALLS\3002750-RW-2471.dwg	29 Feb 2024	19:49:44

EXTERNAL REFERENCE FILES: X_3002750_SMEC.xlt, X_WHD_DES, X_WHD_DES_CTRL_500, X_WHD_DES_CONT, X_WHD_TREEX, X_WHD_PAV, X_WHD_SERVX, X_WHD_CONTX

REV	DATE	AMENDMENT / REVISION DESCRIPTION	WVR No.	APPROVAL
A	13.10.2023	PRELIMINARY DESIGN	0020	DK

TITLE	NAME
DRAFTER	S. FLANAGAN
DRAFTING CHECK	
DESIGNER	T. GIBSON
DESIGN CHECK	T. MEADOWS
PROJECT MANAGER	K. DECANHA
PROJECT DIRECTOR	T. VAN NIEKERK

SCALES AT A1 SIZE DRAWING
SCALE 1:200 — 2 0 2 4 6 8 10 m
SCALE 1:1000 — 10 0 10 20 30 40 50 m

DESIGNER: SMEC — Member of the Surbana Jurong Group — ABN 47 065 475 149 — LEVEL 9, 12 MOORE STREET CANBERRA ACT 2601 AUSTRALIA — SMEC PROJECT No 3002750

CLIENT: ACT Government — Transport Canberra & City Services

PROJECT TITLE: WILLIAM HOVELL DRIVE DUPLICATION

MISCELLANEOUS DETAILS
FAUNA UNDERPASS (RCBC) CH1840
SHEET 1

SCALE	PHASE	PROJECT / DRAWING No.	REVISION
AS SHOWN	DETAIL DESIGN	3002750-RW-2471	A

150 mm ON ORIGINAL
A1