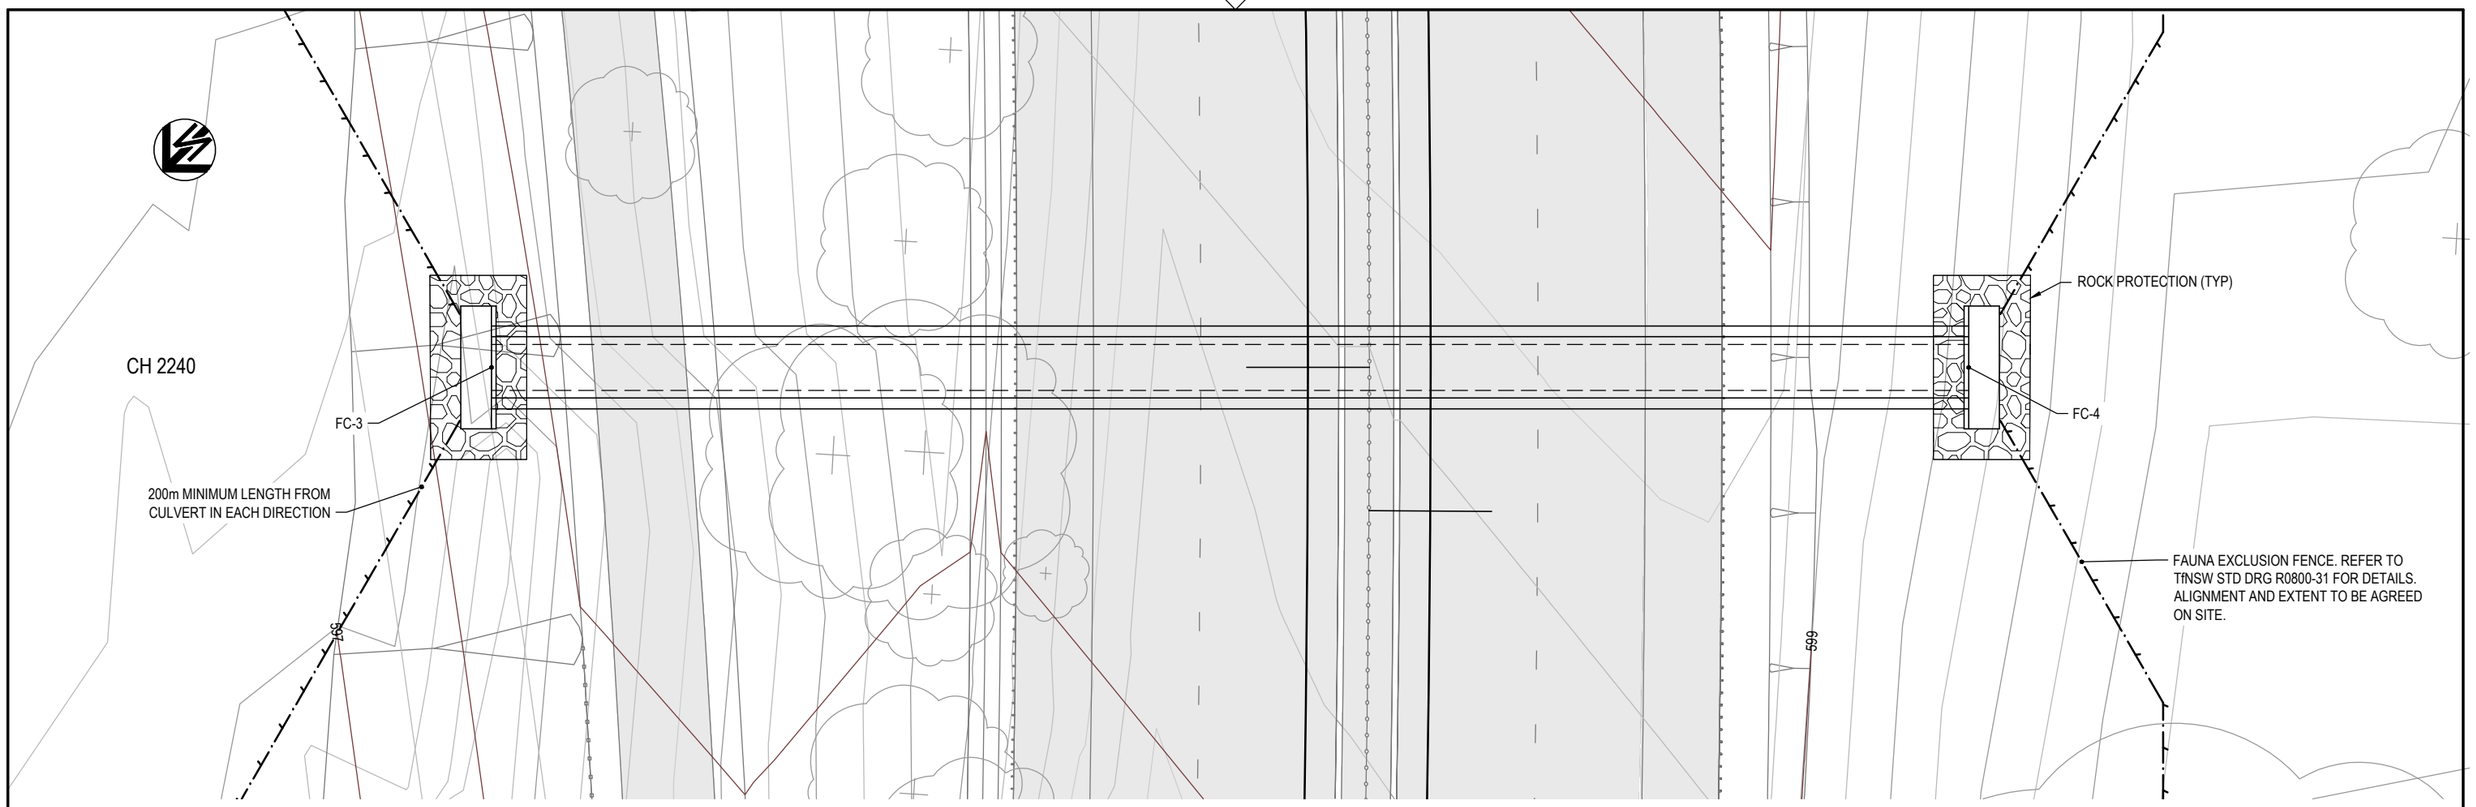

PLAN
SCALE 1:100

SET OUT POINT TABLE

SOP	EASTING	NORTHING
FC-3	201646.989	201646.989
FC-4	201610.262	606294.425

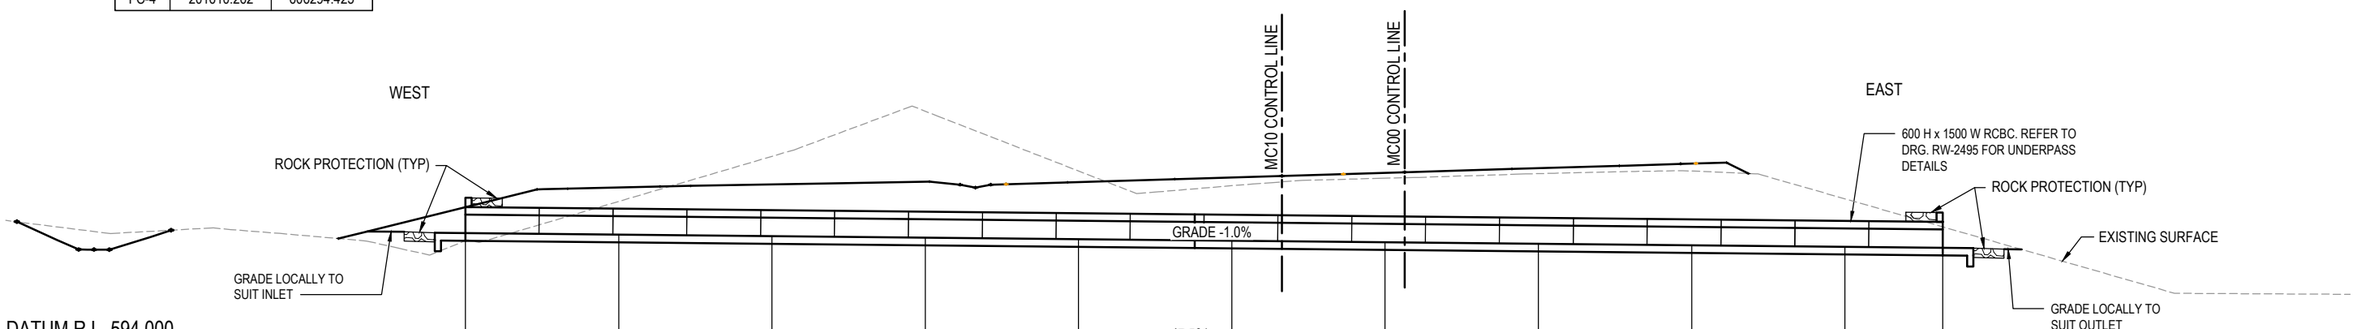

DATUM R.L. 594.000

47.591m
-1.000%

DESIGN LEVELS	597.590	597.540	597.490	597.440	597.390	597.340	597.290	597.240	597.190	597.140	597.108
EXISTING SURFACE	597.342	598.621	600.091	601.563	599.613	599.134	599.379	599.527	599.612	598.706	597.964
CHAINAGE	0.000	5.000	10.000	15.000	20.000	25.000	30.000	35.000	40.000	45.000	48.190

LONGITUDINAL SECTION - FAUNA CROSSING CH2240(MC10)
SCALE 1:100

NOTES

1. FOR NOTES, REFER DRAWING NUMBER RW-2495.

150 mm ON ORIGINAL

A1

DRAWING FILE LOCATION / NAME: V:_Vault\Projects\3002750\CAD\DWG\17_SC_Struct\RETAINING_WALLS\3002750-RW-2481.dwg

PLOT DATE: 29 Feb 2024 TIME: 19:50:27

EXTERNAL REFERENCE FILES: K_3002750_SMEC_xl1, K_WHD_UTILX, K_WHD_DES, K_WHD_DES_CTRL_500, K_WHD_DES_CONT, K_WHD_TREEX, K_WHD_SIGNALX, K_WHD_SURVX, K_WHD_CONTX

REV	DATE	AMENDMENT / REVISION DESCRIPTION	WVR No.	APPROVAL
A	13.10.2023	PRELIMINARY DESIGN	0020	DK

TITLE	NAME
DRAFTER	S. FLANAGAN
DRAFTING CHECK	
DESIGNER	T. GIBSON
DESIGN CHECK	T. MEADOWS
PROJECT MANAGER	K. DECANHA
PROJECT DIRECTOR	T. VAN NIEKERK

SCALES AT A1 SIZE DRAWING
SCALE 1:100 1 0 1 2 3 4 5

DESIGNER: SMEC
Member of the Surbana Jurong Group
ABN 47 065 475 149
LEVEL 9, 12 MOORE STREET
CANBERRA ACT 2601 AUSTRALIA
SMEC PROJECT No 3002750

CLIENT: ACT Government, Transport Canberra & City Services

DR

PROJECT TITLE: WILLIAM HOVELL DRIVE DUPLICATION

MISCELLANEOUS DETAILS
FAUNA UNDERPASS (RCBC) CH2240
SHEET 1

SCALE	PHASE	PROJECT / DRAWING No.	REVISION
AS SHOWN	DETAIL DESIGN	3002750-RW-2481	A