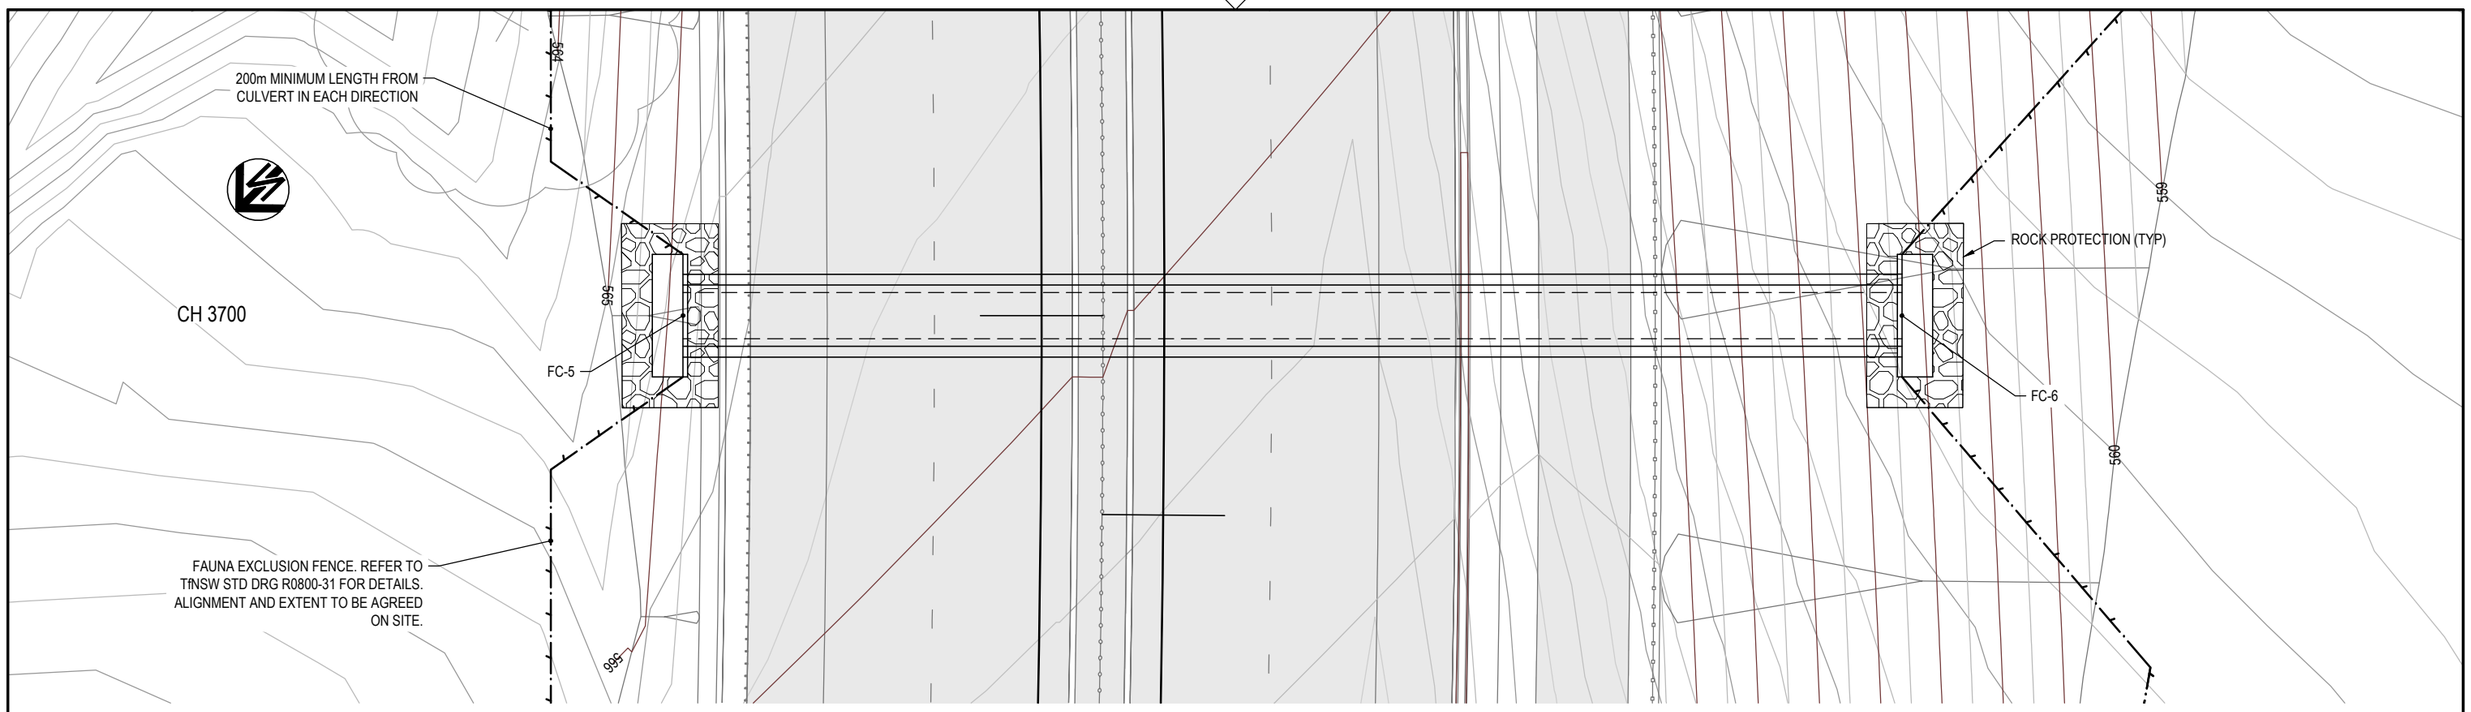

PLAN
SCALE 1:100

SET OUT POINT TABLE

SOP	EASTING	NORTHING
FC-5	202517.783	202517.783
FC-6	202501.909	605157.087

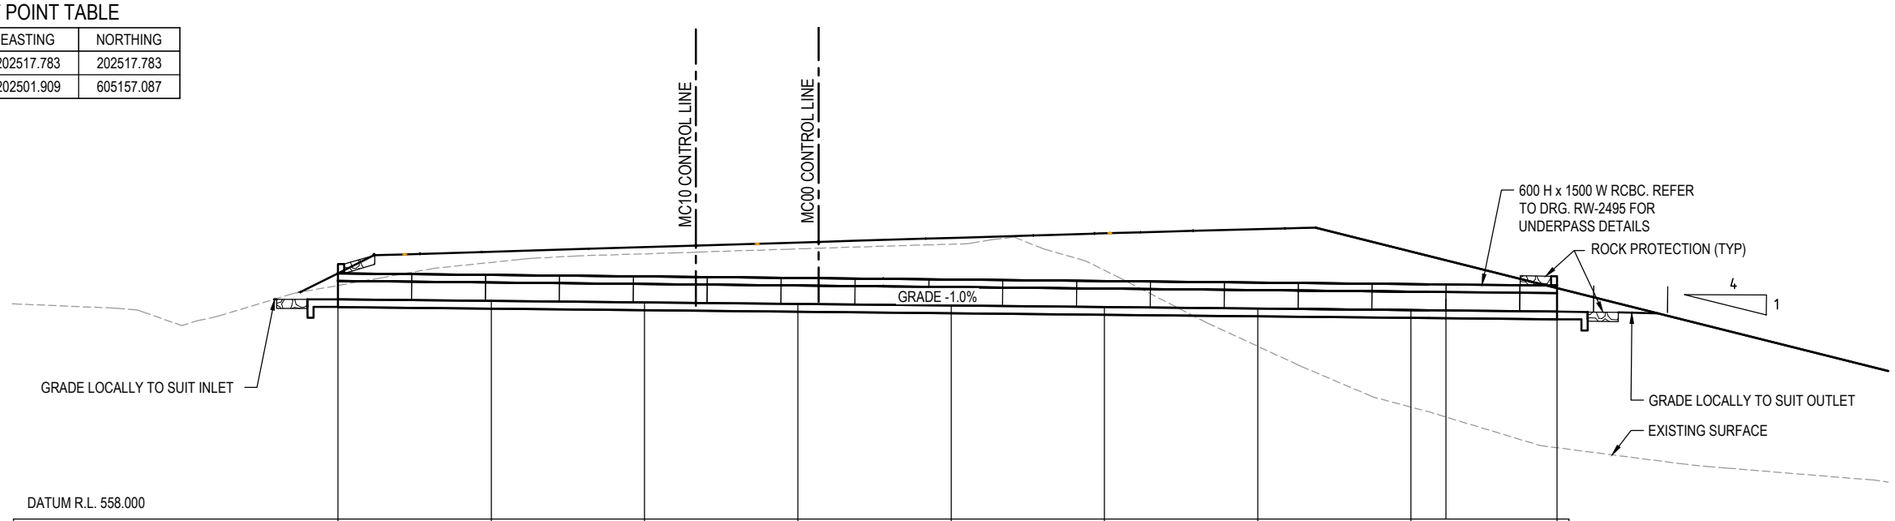

DATUM R.L. 558.000

DESIGN LEVELS	565.162	565.112	565.062	565.012	-1.000% 35.570m	564.962	564.912	564.862	564.812	564.764
EXISTING SURFACE	565.614	566.368	566.646	566.809		566.959	566.110	563.633	561.649	560.325
CHAINAGE	0.000	5.000	10.000	15.000		20.000	25.000	30.000	35.000	39.760

FAUNA CROSSING CH3700(MC10)
SCALE 1:100

NOTES

1. FOR NOTES, REFER DRAWING NUMBER RW-2495.

DR

DRAWING FILE LOCATION / NAME: V:_Vault\Projects\3002750\CAD\DWG\17_SC_Struct\RETAINING_WALLS\3002750-RW-2491.dwg
PLOT DATE: 29 Feb 2024 TIME: 19:51:12

EXTERNAL REFERENCE FILES: X:\3002750_SMEC_a1, X:\WHD_UTILX, X:\WHD_DES, X:\WHD_DRN, X:\WHD_DES_CTRL_500, X:\WHD_DES_CONT, X:\WHD_TRSEX, X:\WHD_PAV, X:\WHD_FAUNA_CROSSING_LS, X:\WHD_CONTX

REV	DATE	AMENDMENT / REVISION DESCRIPTION	WVR No.	APPROVAL
A	13.10.2023	PRELIMINARY DESIGN	0020	DK

TITLE	NAME
DRAFTER	S. FLANAGAN
DRAFTING CHECK	
DESIGNER	T. GIBSON
DESIGN CHECK	T. MEADOWS
PROJECT MANAGER	K. DECANHA
PROJECT DIRECTOR	T. VAN NIEKERK

SCALES AT A1 SIZE DRAWING
SCALE 1:100 1 0 1 2 3 4 5

DESIGNER: SMEC
Member of the Surbana Jurong Group
ABN 47 065 475 149
LEVEL 9, 12 MOORE STREET
CANBERRA ACT 2601 AUSTRALIA
SMEC PROJECT No 3002750

CLIENT: ACT Government, Transport Canberra & City Services

PROJECT TITLE: WILLIAM HOVELL DRIVE DUPLICATION

MISCELLANEOUS DETAILS
FAUNA UNDERPASS (RCBC) CH3700
SHEET 1

SCALE	PHASE	PROJECT / DRAWING No.	REVISION
AS SHOWN	DETAIL DESIGN	3002750-RW-2491	A

150 mm ON ORIGINAL
A1