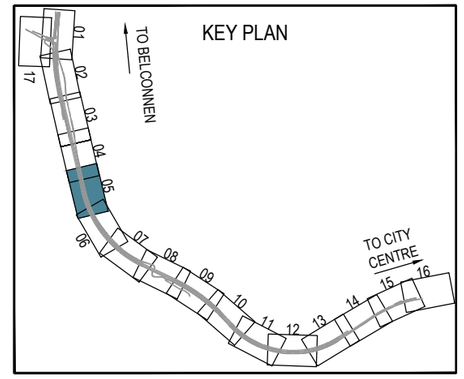

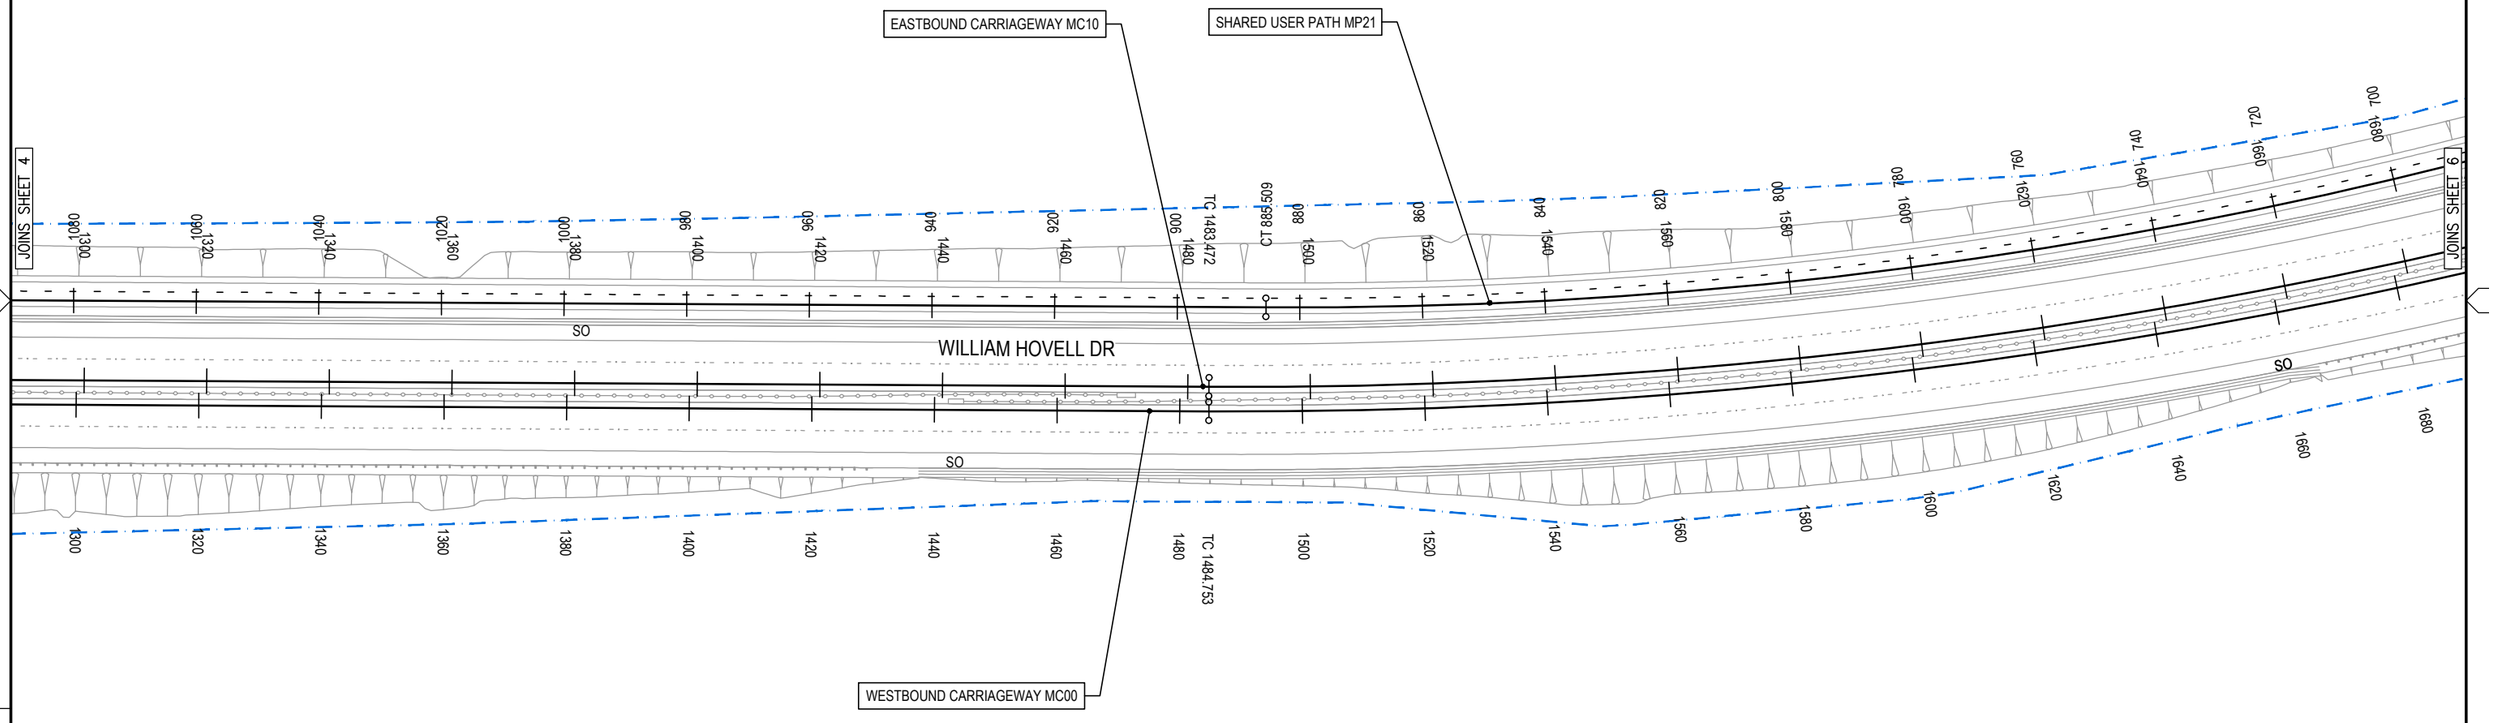

NOTES:
1. FOR DRAWING INDEX REFER DRG No. 3002750-GE-0011
2. FOR GENERAL ARRANGEMENT NOTES AND LEGEND REFER DRG No. 3002750-RD-0101 TO RD-0105
3. BARRIER EXTENTS DO NOT INCLUDE START AND END TREATMENTS
5. REFER PACKAGE 05 FOR LONGITUDINAL SECTIONS
6. REFER PACKAGE 06 FOR CROSS SECTIONS
7. REFER PACKAGE 17 FOR STRUCTURAL DRAWINGS

DR

DRAWING FILE LOCATION / NAME: V:_Vault\Projects\3002750\CAD\DWG\04_RD_Road_Alignment\3002750-RD-1105.dwg
PLOT DATE: 23 May 2024 TIME: 17:21:24

EXTERNAL REFERENCE FILES:
X_WHD_FRAME_500
X_3002750_SMEC_a1
X_WHD_DES_C
X_WHD_DES_CAD
X_WHD_DES_CTRL_500
X_WHD_DES_PATH
X_WHD_DES_NAME
X_WHD_WP
X_WHD_RA_TEXT
X_WHD_DES_BDRY
X_WHD_MC_500
X_WHD_NOTE_RA
X_WHD_DES_CTRL_PATH_500

REV	DATE	AMENDMENT / REVISION DESCRIPTION	WVR No.	APPROVAL
A	19.06.2020	PRELIMINARY SKETCH PLAN	0007	DK
B	08.10.2020	PRELIMINARY SKETCH PLAN	0014	DK
C	13.11.2020	PRELIMINARY SKETCH PLAN SUBMISSION	0015	DK
D	29.02.2024	DRAFT DOCUMENT READINESS (DR) SUBMISSION	0036	T.VN
E	24.05.2024	FINAL DOCUMENT READINESS (DR) SUBMISSION	0037	T.VN

TITLE	NAME
DRAFTER	N. BROOKE-TAYLOR
DRAFTING CHECK	X. SEGUBAN
DESIGNER	M. WATSON
DESIGN CHECK	L. MULYADI
PROJECT MANAGER	K. DECANHA
PROJECT DIRECTOR	T. VAN NIEKERK

SCALES AT A1 SIZE DRAWING
SCALE 1:500 5 0 10 20

DESIGNER
SMEC
Member of the Surbana Jurong Group
ABN 47 065 475 149
LEVEL 9, 12 MOORE STREET
CANBERRA ACT 2601 AUSTRALIA
SMEC PROJECT No 3002750

CLIENT
ACT Government
Transport Canberra & City Services

PROJECT TITLE
WILLIAM HOVELL DRIVE DUPLICATION

ROAD ALIGNMENT PLAN
SHEET 5

SCALE	PHASE	PROJECT / DRAWING No.	REVISION
AS SHOWN	DETAIL DESIGN	3002750-RD-1105	E

150 mm ON ORIGINAL
A1