THE PINNACLE NATURE RESERVE

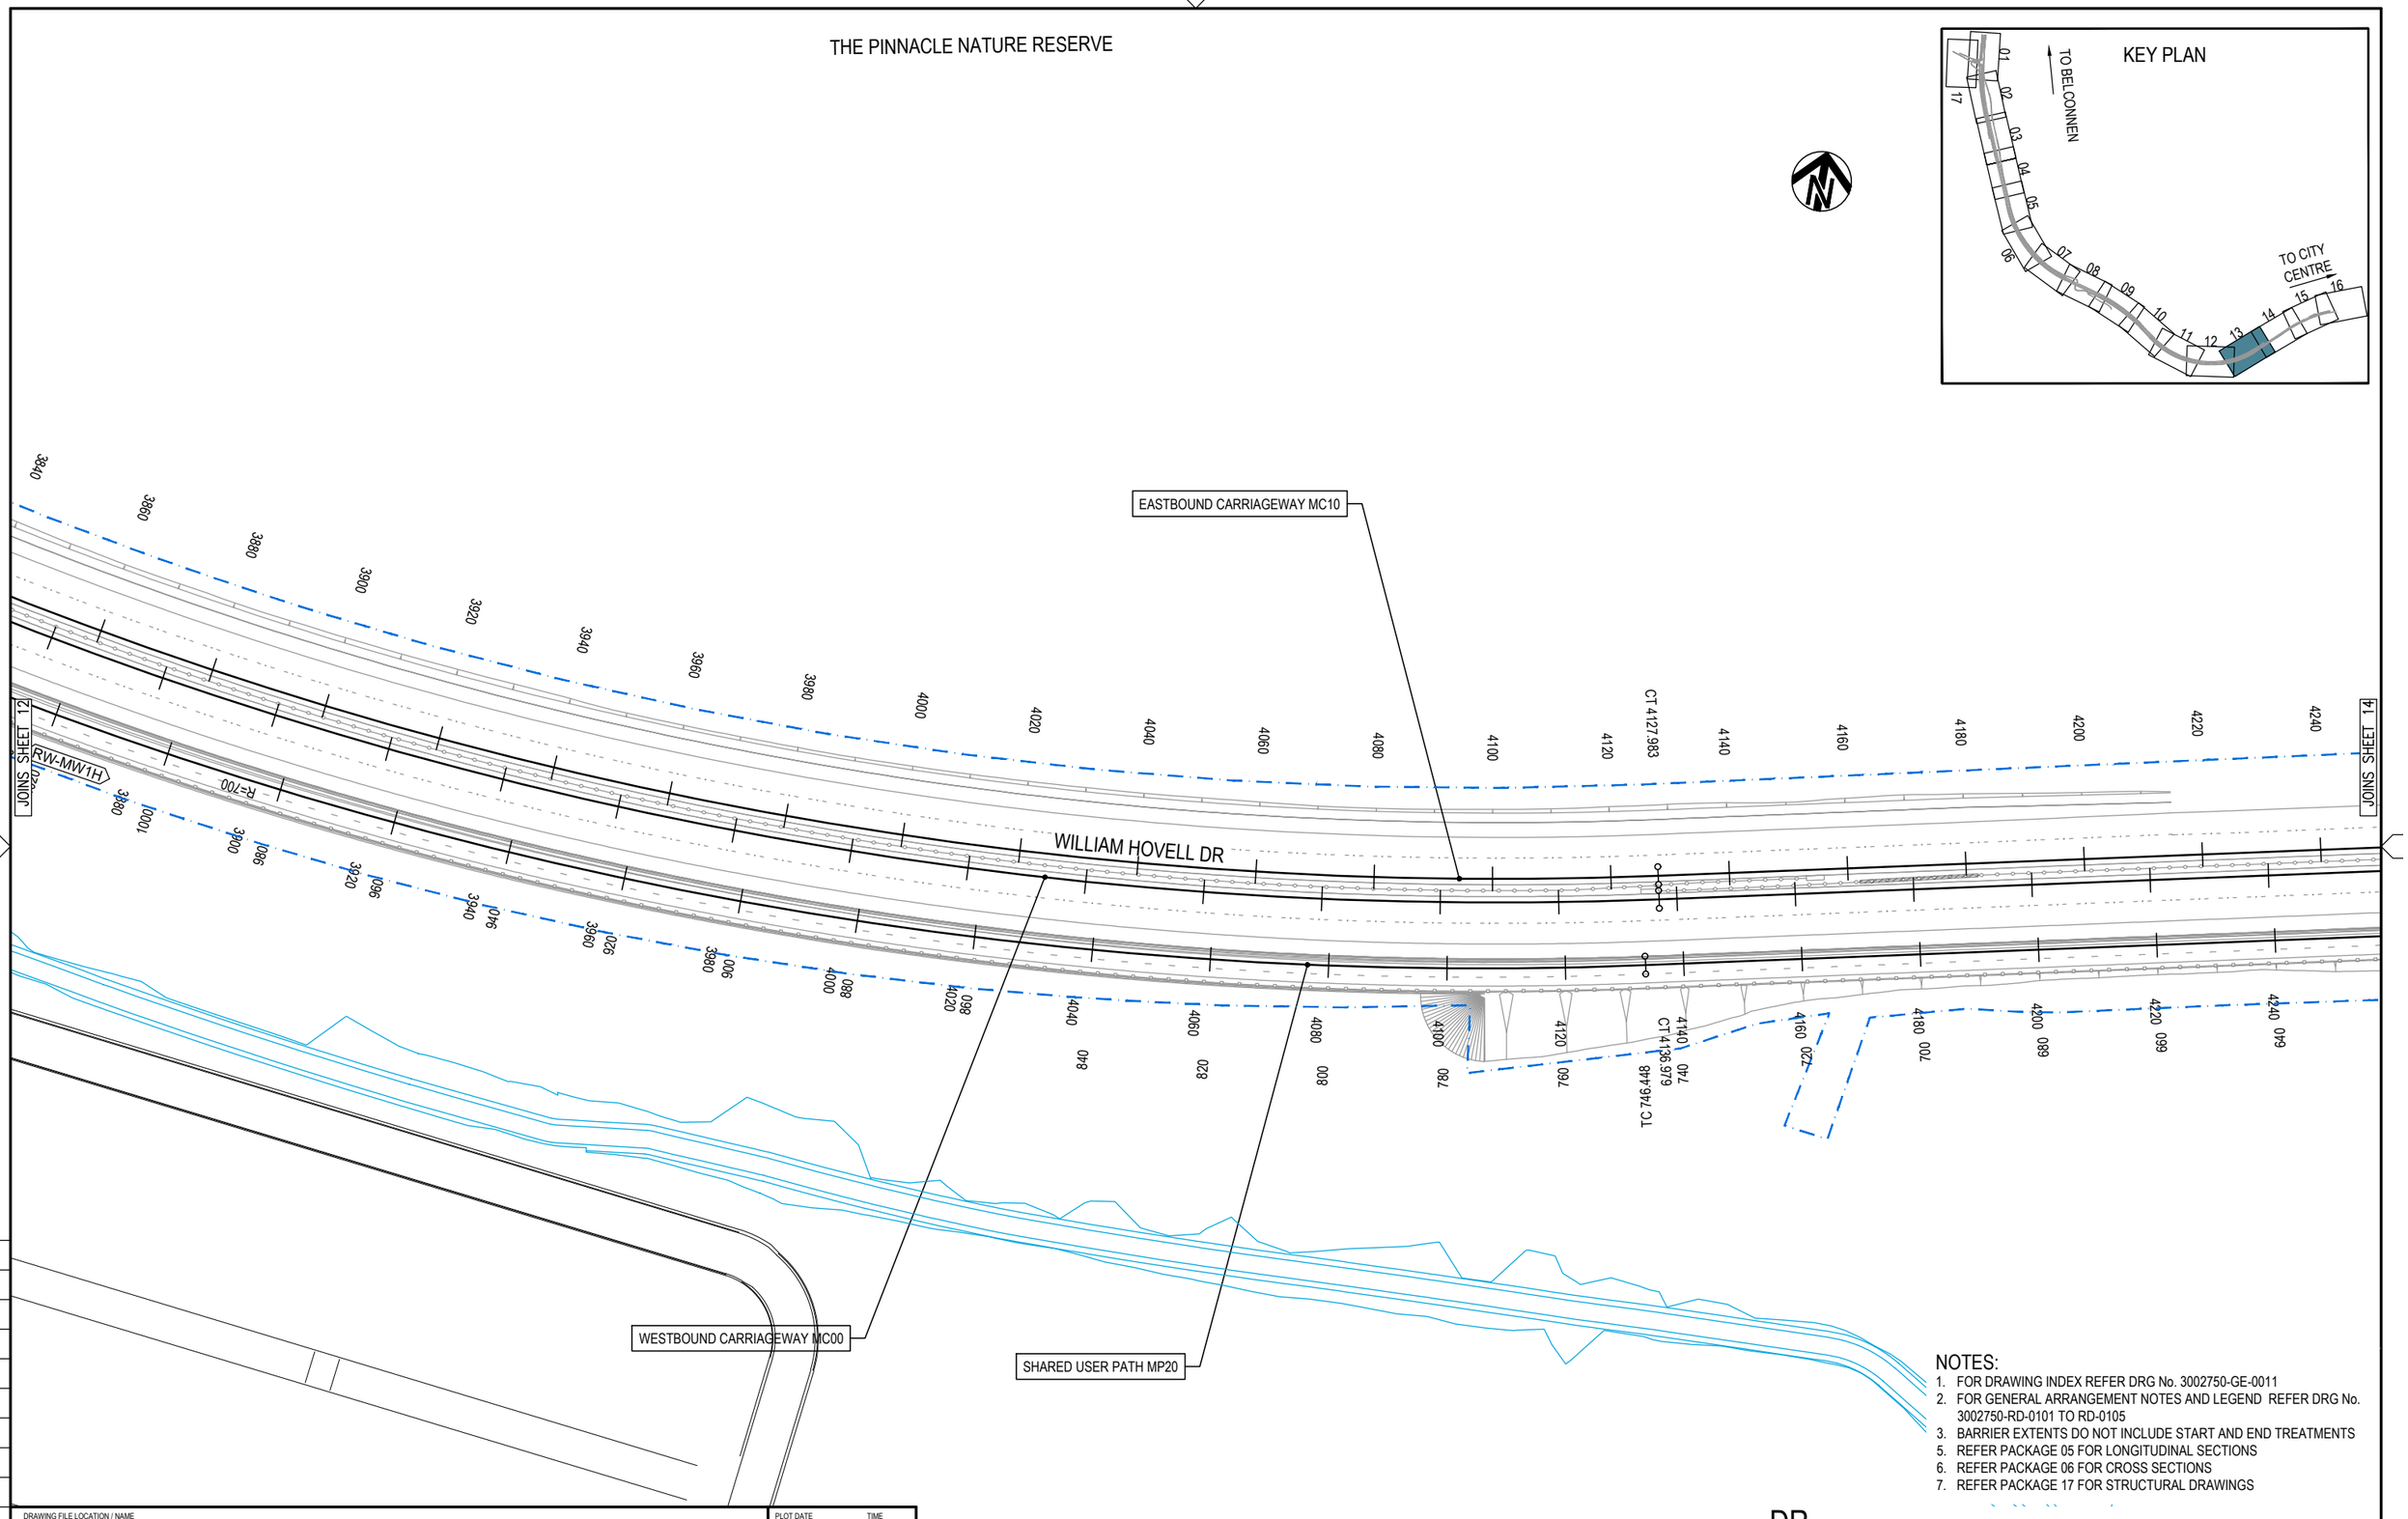

NOTES:

1. FOR DRAWING INDEX REFER DRG No. 3002750-GE-0011
2. FOR GENERAL ARRANGEMENT NOTES AND LEGEND REFER DRG No. 3002750-RD-0101 TO RD-0105
3. BARRIER EXTENTS DO NOT INCLUDE START AND END TREATMENTS
5. REFER PACKAGE 05 FOR LONGITUDINAL SECTIONS
6. REFER PACKAGE 06 FOR CROSS SECTIONS
7. REFER PACKAGE 17 FOR STRUCTURAL DRAWINGS

DR

150 mm ON ORIGINAL

A1

DRAWING FILE LOCATION / NAME: V:_Vault\Projects\3002750\CAD\DWG\04_RD_Road_Alignment\3002750-RD-1113.dwg

PLOT DATE: 23 May 2024 TIME: 17:27:44

EXTERNAL REFERENCE FILES:
X_WHD_FRAME_500
X_3002750_SMEC_a1
X_WHD_DES_CTRL
X_WHD_DES_CTRL_500
X_WHD_DES_PATH
X_WHD_SURVX
X_WHD_SURVX_NAME
X_WHD_WP
X_WHD_RA_TEXT
X_WHD_DES_BORY
X_WHD_VOID_RA
X_WHD_KEY_500
X_WHD_DES_CTRL_PATH_500
X_WHD_DES_CAD

REV	DATE	AMENDMENT / REVISION DESCRIPTION	WVR No.	APPROVAL
A	19.06.2020	PRELIMINARY SKETCH PLAN	0007	DK
B	08.10.2020	PRELIMINARY SKETCH PLAN	0014	DK
C	13.11.2020	PRELIMINARY SKETCH PLAN SUBMISSION	0015	DK
D	29.02.2024	DRAFT DOCUMENT READINESS (DR) SUBMISSION	0036	T.VN
E	24.05.2024	FINAL DOCUMENT READINESS (DR) SUBMISSION	0037	T.VN

TITLE	NAME
DRAFTER	N. BROOKE-TAYLOR
DRAFTING CHECK	X. SEGUBAN
DESIGNER	M. WATSON
DESIGN CHECK	L. MULYADI
PROJECT MANAGER	K. DECANHA
PROJECT DIRECTOR	T. VAN NIEKERK

SCALES AT A1 SIZE DRAWING

SCALE 1:500 (5 0 10 20)

DESIGNER: SMEC
Member of the Surbana Jurong Group
ABN 47 065 475 149
LEVEL 9, 12 MOORE STREET
CANBERRA ACT 2601 AUSTRALIA
SMEC PROJECT No 3002750

CLIENT: ACT Government, Transport Canberra & City Services

PROJECT TITLE: WILLIAM HOVELL DRIVE DUPLICATION

ROAD ALIGNMENT PLAN
SHEET 13

SCALE	PHASE	PROJECT / DRAWING No.	REVISION
AS SHOWN	DETAIL DESIGN	3002750-RD-1113	E