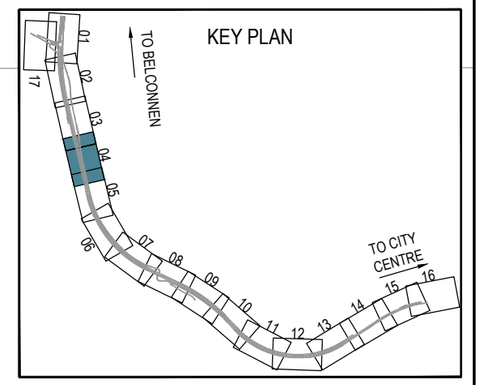

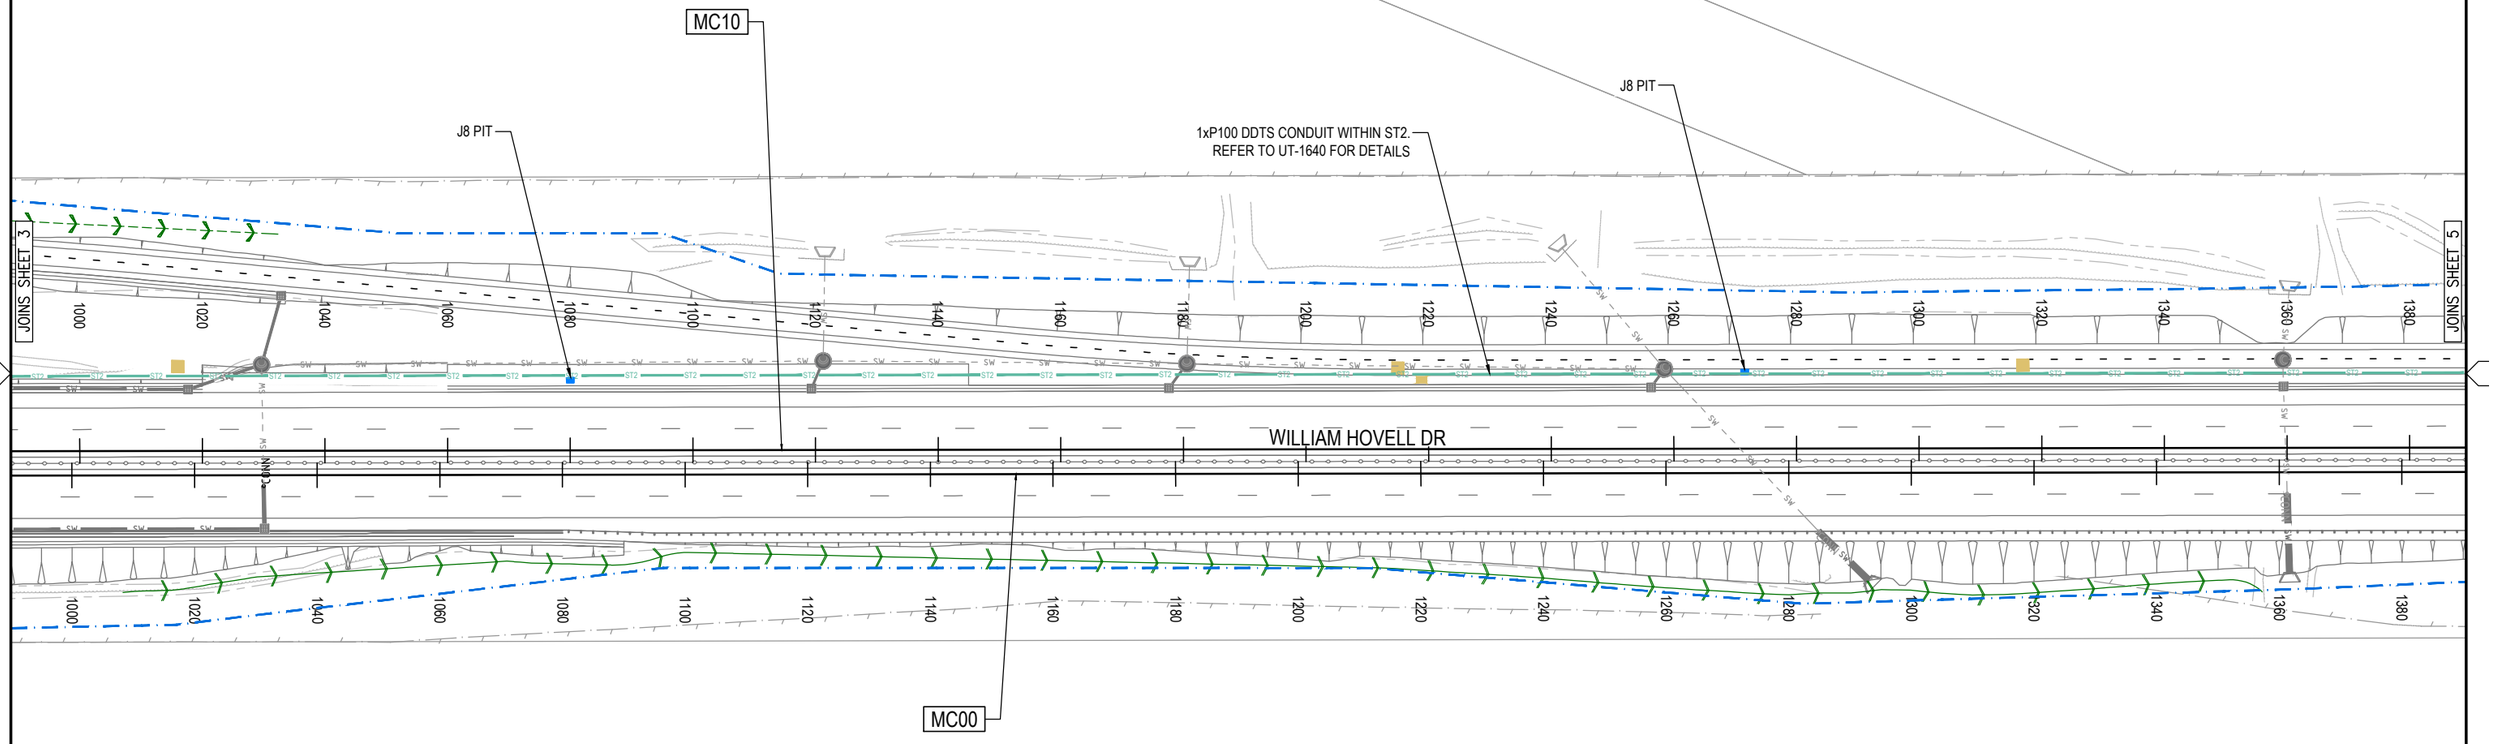

NOTES:
1. FOR NOTES AND LEGEND REFER DRGS DDTS-1651 AND DDTS-1652.
2. FOR OTHER DESIGN PACKAGES REFER TO DESIGN PACKAGE LIST ON DRG DDTS-1650.

DR

DRAWING FILE LOCATION / NAME: V:_Vault\Projects\3002750\CAD\DWG\09.1_DDTS_Digital_Data_And_Technology_Systems\3002750-DDTS-1664.dwg

PLOT DATE: 23 May 2024 TIME: 16:49:30

EXTERNAL REFERENCE FILES: 3002750_SMEC_A1, X_WHD_KEY_500, X_WHD_SURVX, X_WHD_SW, X_WHD_DES, X_WHD_DES_CAD, X_WHD_UTIL_X, X_WHD_DRN, X_WHD_DES_CTRL_500, X_WHD_FRAME_500, X_WHD_ROAD_NAME, X_WHD_UTIL, X_WHD_SW_EX, X_WHD_DES_BGRY, X_WHD_BRDG_X, X_WHD_NOTE_ITS, X_WHD_SHT_TXT_ITS

REV	DATE	AMENDMENT / REVISION DESCRIPTION	WVR No.	APPROVAL
A	29.02.2024	DRAFT DOCUMENT READINESS (DR) SUBMISSION	0036	T.VN
B	24.05.2024	FINAL DOCUMENT READINESS (DR) SUBMISSION	0037	T.VN

TITLE	NAME
DRAFTER	N. BROOKE-TAYLOR
DRAFTING CHECK	X. SEGUBAN
DESIGNER	T. THINN
DESIGN CHECK	L. MULYADI
PROJECT MANAGER	K. DECANHA
PROJECT DIRECTOR	T. VAN NIEKERK

SCALES AT A1 SIZE DRAWING: SCALE 1:500 (5 0 10 20)

DESIGNER: SMEC — Member of the Surbana Jurong Group — ABN 47 065 475 149 — LEVEL 9, 12 MOORE STREET CANBERRA ACT 2601 AUSTRALIA — SMEC PROJECT No 3002750

CLIENT: ACT Government — Transport Canberra & City Services

PROJECT TITLE: WILLIAM HOVELL DRIVE DUPLICATION

DDTS SHEET 4

SCALE	PHASE	PROJECT / DRAWING No.	REVISION
AS SHOWN	DETAIL DESIGN	3002750-DDTS-1664	B

150 mm ON ORIGINAL
A1