THE PINNACLE NATURE RESERVE

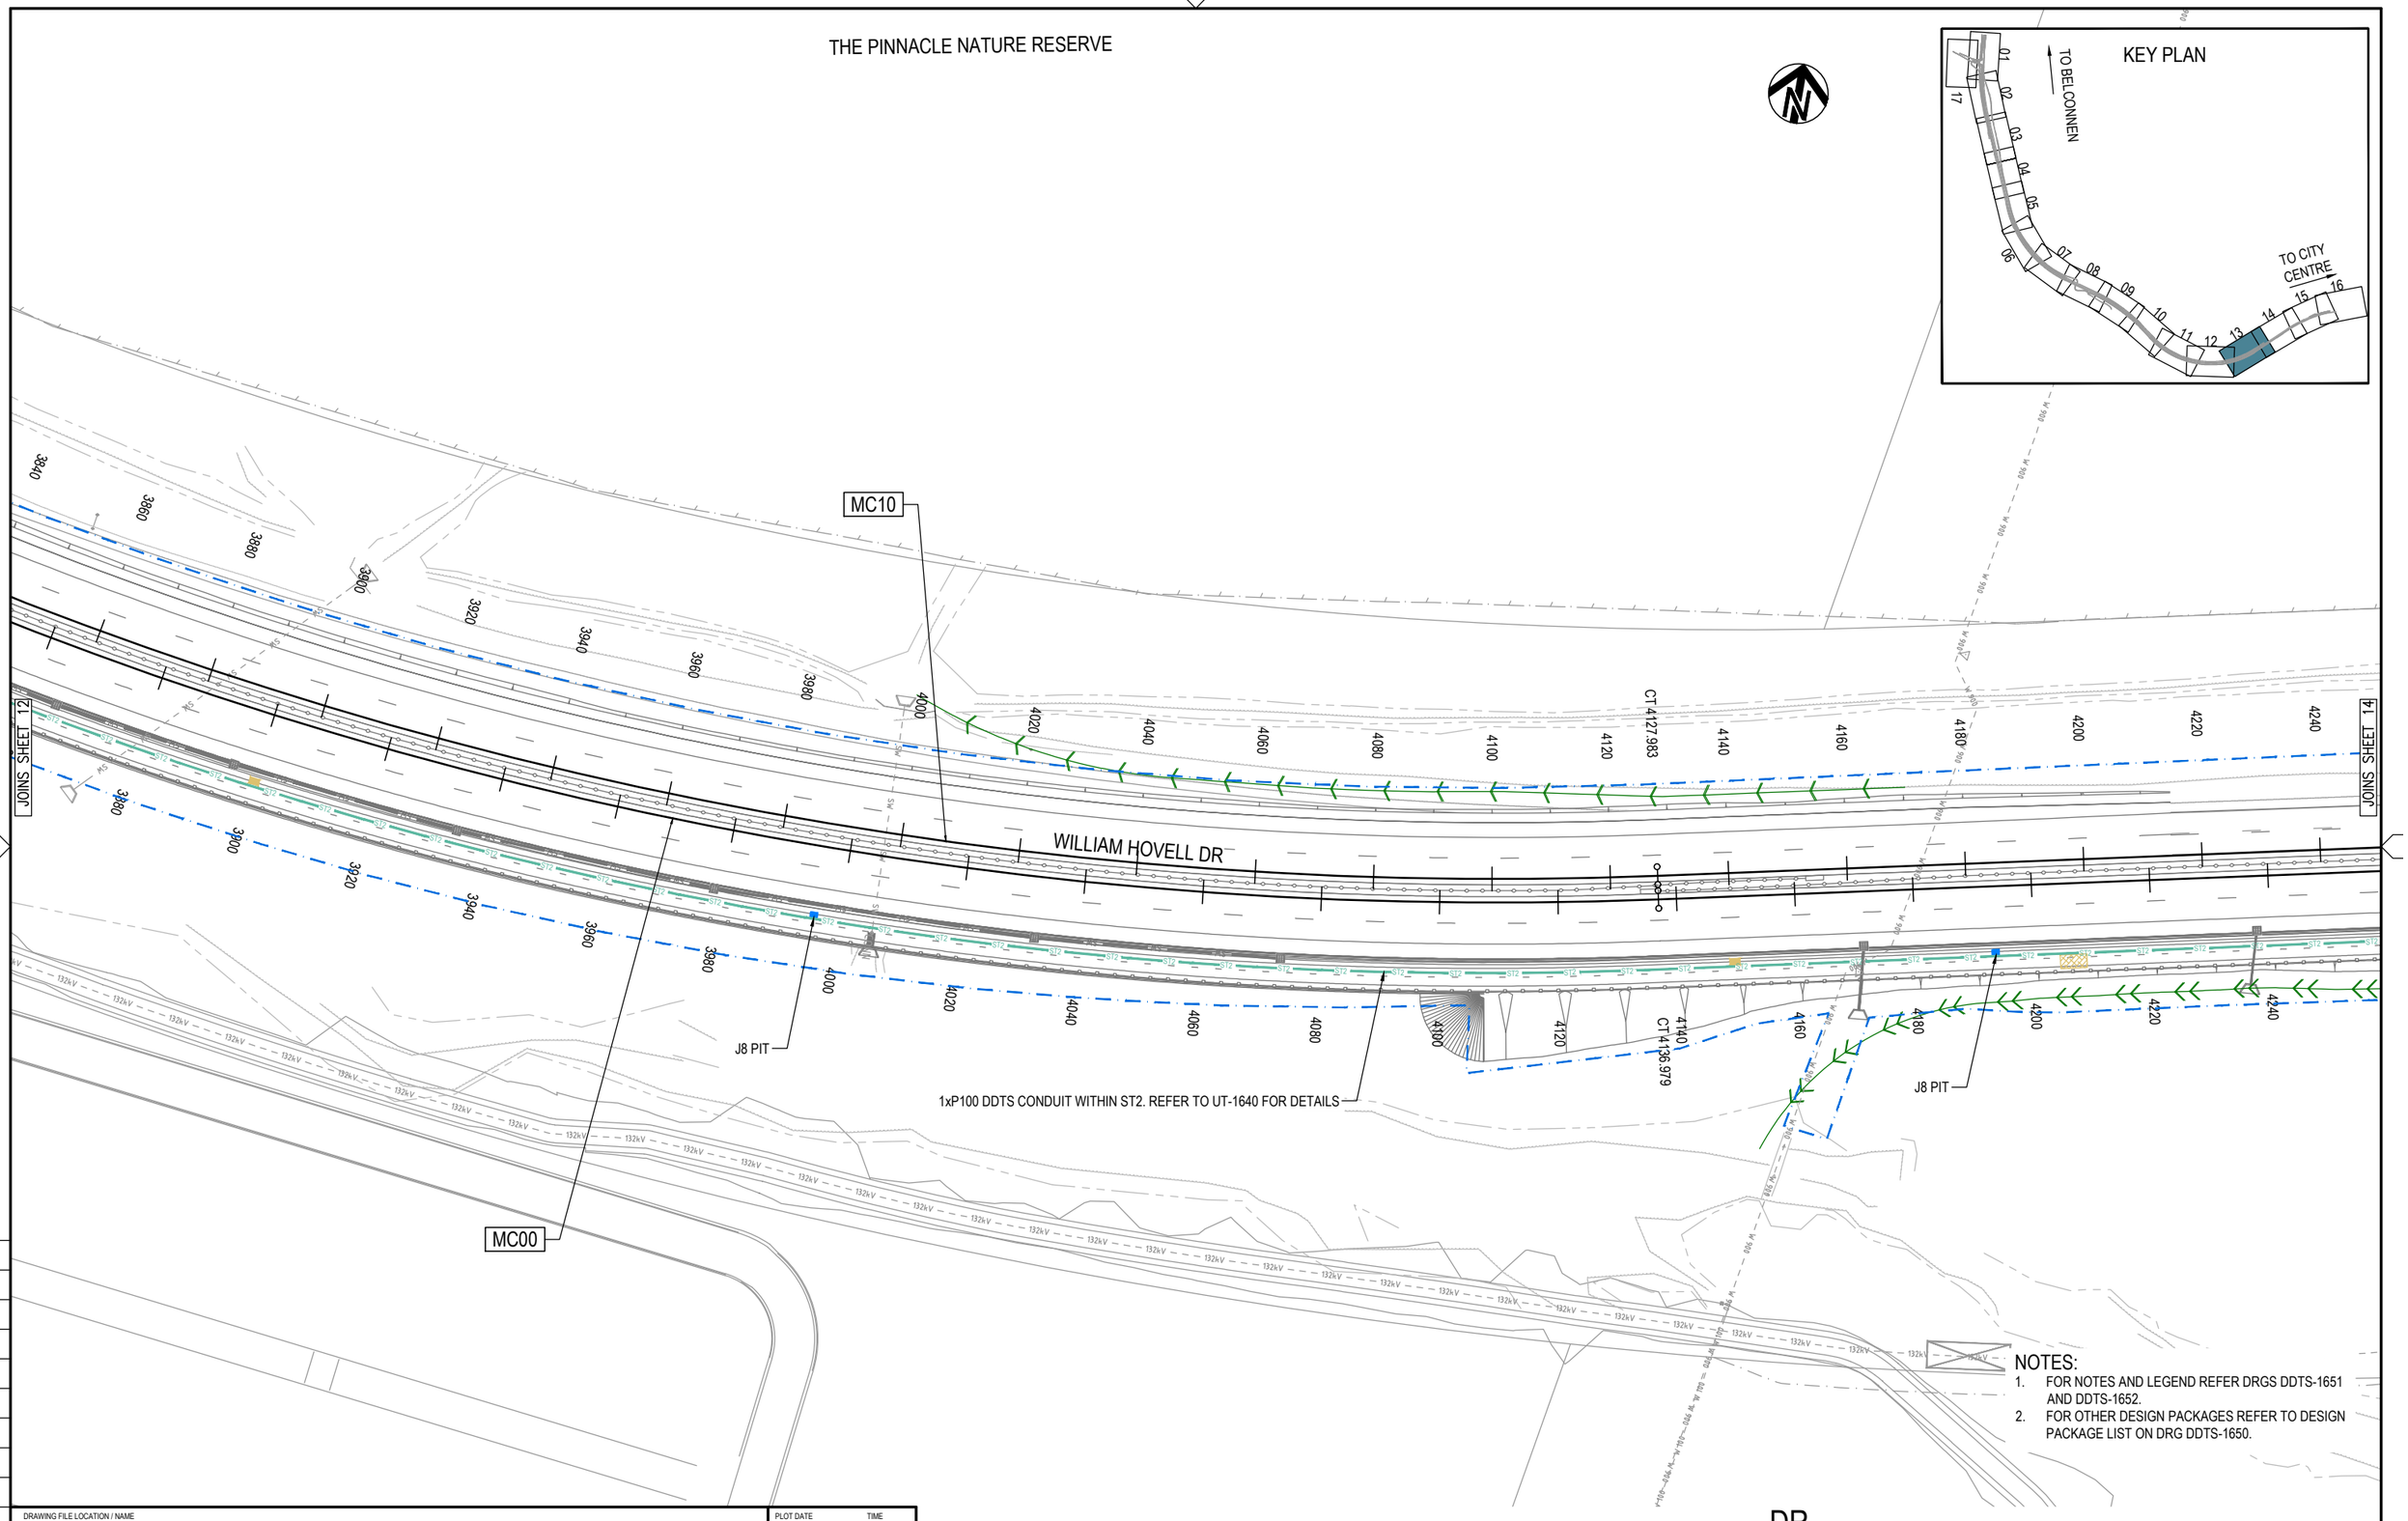

NOTES:

1. FOR NOTES AND LEGEND REFER DRGS DDTS-1651 AND DDTS-1652.
2. FOR OTHER DESIGN PACKAGES REFER TO DESIGN PACKAGE LIST ON DRG DDTS-1650.

DR

DRAWING FILE LOCATION / NAME	PLOT DATE	TIME
V:_Vault\Projects\3002750\CAD\DWG\09.1_DDTS_Digital_Data_And_Technology_Systems\3002750-DDTS-1673.dwg	23 May 2024	16:55:08

EXTERNAL REFERENCE FILES

X_WHD_SURVX
X_WHD_VIP
X_WHD_DES
X_WHD_UTILX
X_WHD_DRN
X_WHD_DES_CTRL_500
X_WHD_DES_PLAN_500
X_WHD_RD_NAME
X_WHD_KEY_500
X_WHD_SW_EX
X_WHD_SURVX
X_WHD_UTIL
X_3002750_SMEC_a1
X_WHD_DES_BORY
X_WHD_DES_CAD
X_WHD_NOTE_ITS
X_WHD_SHT_TXT_ITS

REV	DATE	AMENDMENT / REVISION DESCRIPTION	WVR No.	APPROVAL
A	29.02.2024	DRAFT DOCUMENT READINESS (DR) SUBMISSION	0036	T.VN
B	24.05.2024	FINAL DOCUMENT READINESS (DR) SUBMISSION	0037	T.VN

TITLE	NAME
DRAFTER	N. BROOKE-TAYLOR
DRAFTING CHECK	X. SEGUBAN
DESIGNER	T. THINN
DESIGN CHECK	L. MULYADI
PROJECT MANAGER	K. DECANHA
PROJECT DIRECTOR	T. VAN NIEKERK

SCALES AT A1 SIZE DRAWING

SCALE 1:500 (5 0 10 20)

DESIGNER

SMEC
Member of the Surbana Jurong Group
ABN 47 065 475 149
LEVEL 9, 12 MOORE STREET
CANBERRA ACT 2601 AUSTRALIA
SMEC PROJECT No 3002750

CLIENT

ACT Government
Transport Canberra & City Services

PROJECT TITLE

WILLIAM HOVELL DRIVE DUPLICATION

DDTS
SHEET 13

SCALE	PHASE	PROJECT / DRAWING No.	REVISION
AS SHOWN	DETAIL DESIGN	3002750-DDTS-1673	B

150 mm ON ORIGINAL

A1