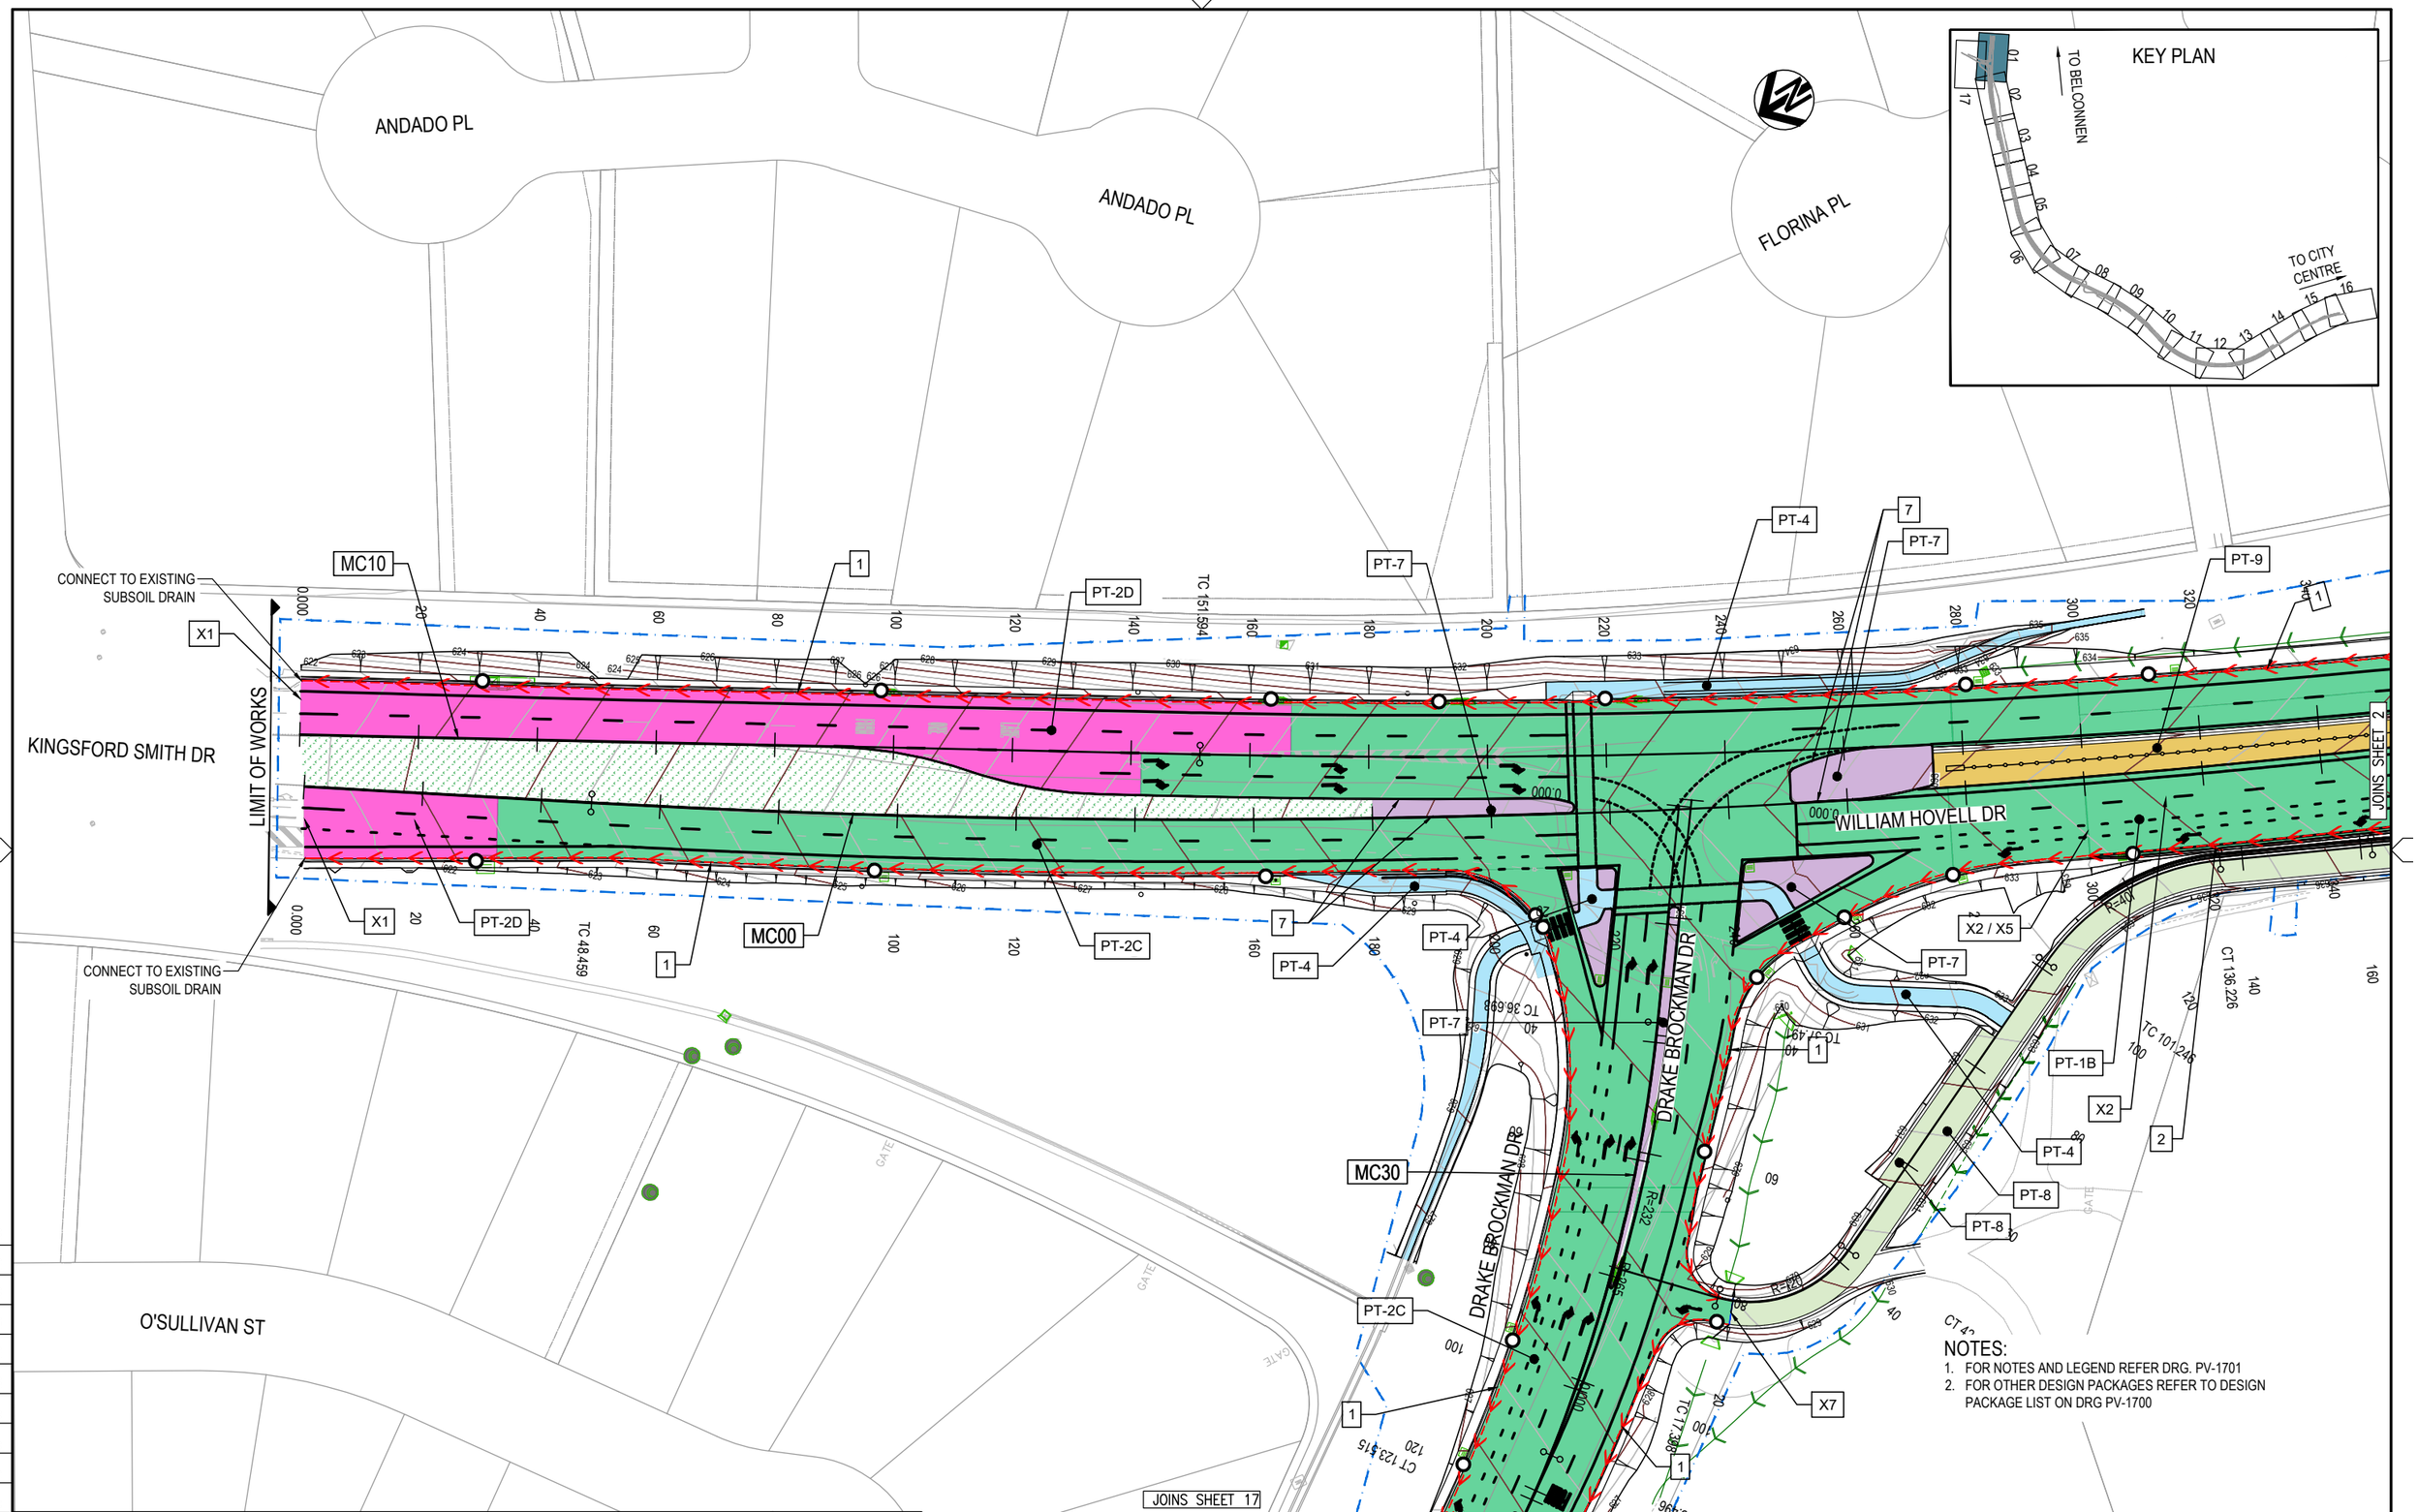

DRAWING FILE LOCATION / NAME: V:_Vault\Projects\3002750\CAD\DWG\10_PV_Pavement\3002750-PV-1710.dwg

PLOT DATE: 24 May 2024 TIME: 10:01:01

EXTERNAL REFERENCE FILES: X_WHD_FRAME_500, X_3002750_SMEC_a1, X_WHD_DES_S, X_WHD_DES_CTRL_500, X_WHD_SURVX, X_WHD_RD_NAME, X_WHD_VAR_VS, X_WHD_DES_CAD, X_WHD_DES_BDRY, X_WHD_KEY_500, X_WHD_SW_STAT_PV, X_WHD_DRN, X_WHD_PAV, X_WHD_NOTE_PV, X_WHD_SW_S2, X_WHD_DSUB, X_WHD_BDRYX, X_WHD_DES_CONT, X_WHD_DES_BRIDGE_DES, X_WHD_FAUNA_UNDERPASS_DES

REV	DATE	AMENDMENT / REVISION DESCRIPTION	WVR No.	APPROVAL
A	19.06.2020	PRELIMINARY SKETCH PLAN	0007	DK
B	08.10.2020	PRELIMINARY SKETCH PLAN	0014	DK
C	13.11.2020	PRELIMINARY SKETCH PLAN SUBMISSION	0015	DK
D	29.02.2024	DRAFT DOCUMENT READINESS (DR) SUBMISSION	0036	T.VN
E	24.05.2024	FINAL DOCUMENT READINESS (DR) SUBMISSION	0037	T.VN

TITLE	NAME
DRAFTER	N. BROOKE-TAYLOR
DRAFTING CHECK	X. SEGUBAN
DESIGNER	N. GALE
DESIGN CHECK	J. MEYER
PROJECT MANAGER	K. DECANHA
PROJECT DIRECTOR	T. VAN NIEKERK

SCALES AT A1 SIZE DRAWING: SCALE 1:500 (5 0 10 20)

DESIGNER: SMEC — Member of the Surbana Jurong Group — ABN 47 065 475 149 — LEVEL 9, 12 MOORE STREET CANBERRA ACT 2601 AUSTRALIA — SMEC PROJECT No 3002750

CLIENT: ACT Government — Transport Canberra & City Services

PROJECT TITLE: WILLIAM HOVELL DRIVE DUPLICATION

PAVEMENT PLAN SHEET 1

SCALE	PHASE	PROJECT / DRAWING No.	REVISION
AS SHOWN	DETAIL DESIGN	3002750-PV-1710	E

150 mm ON ORIGINAL — A1