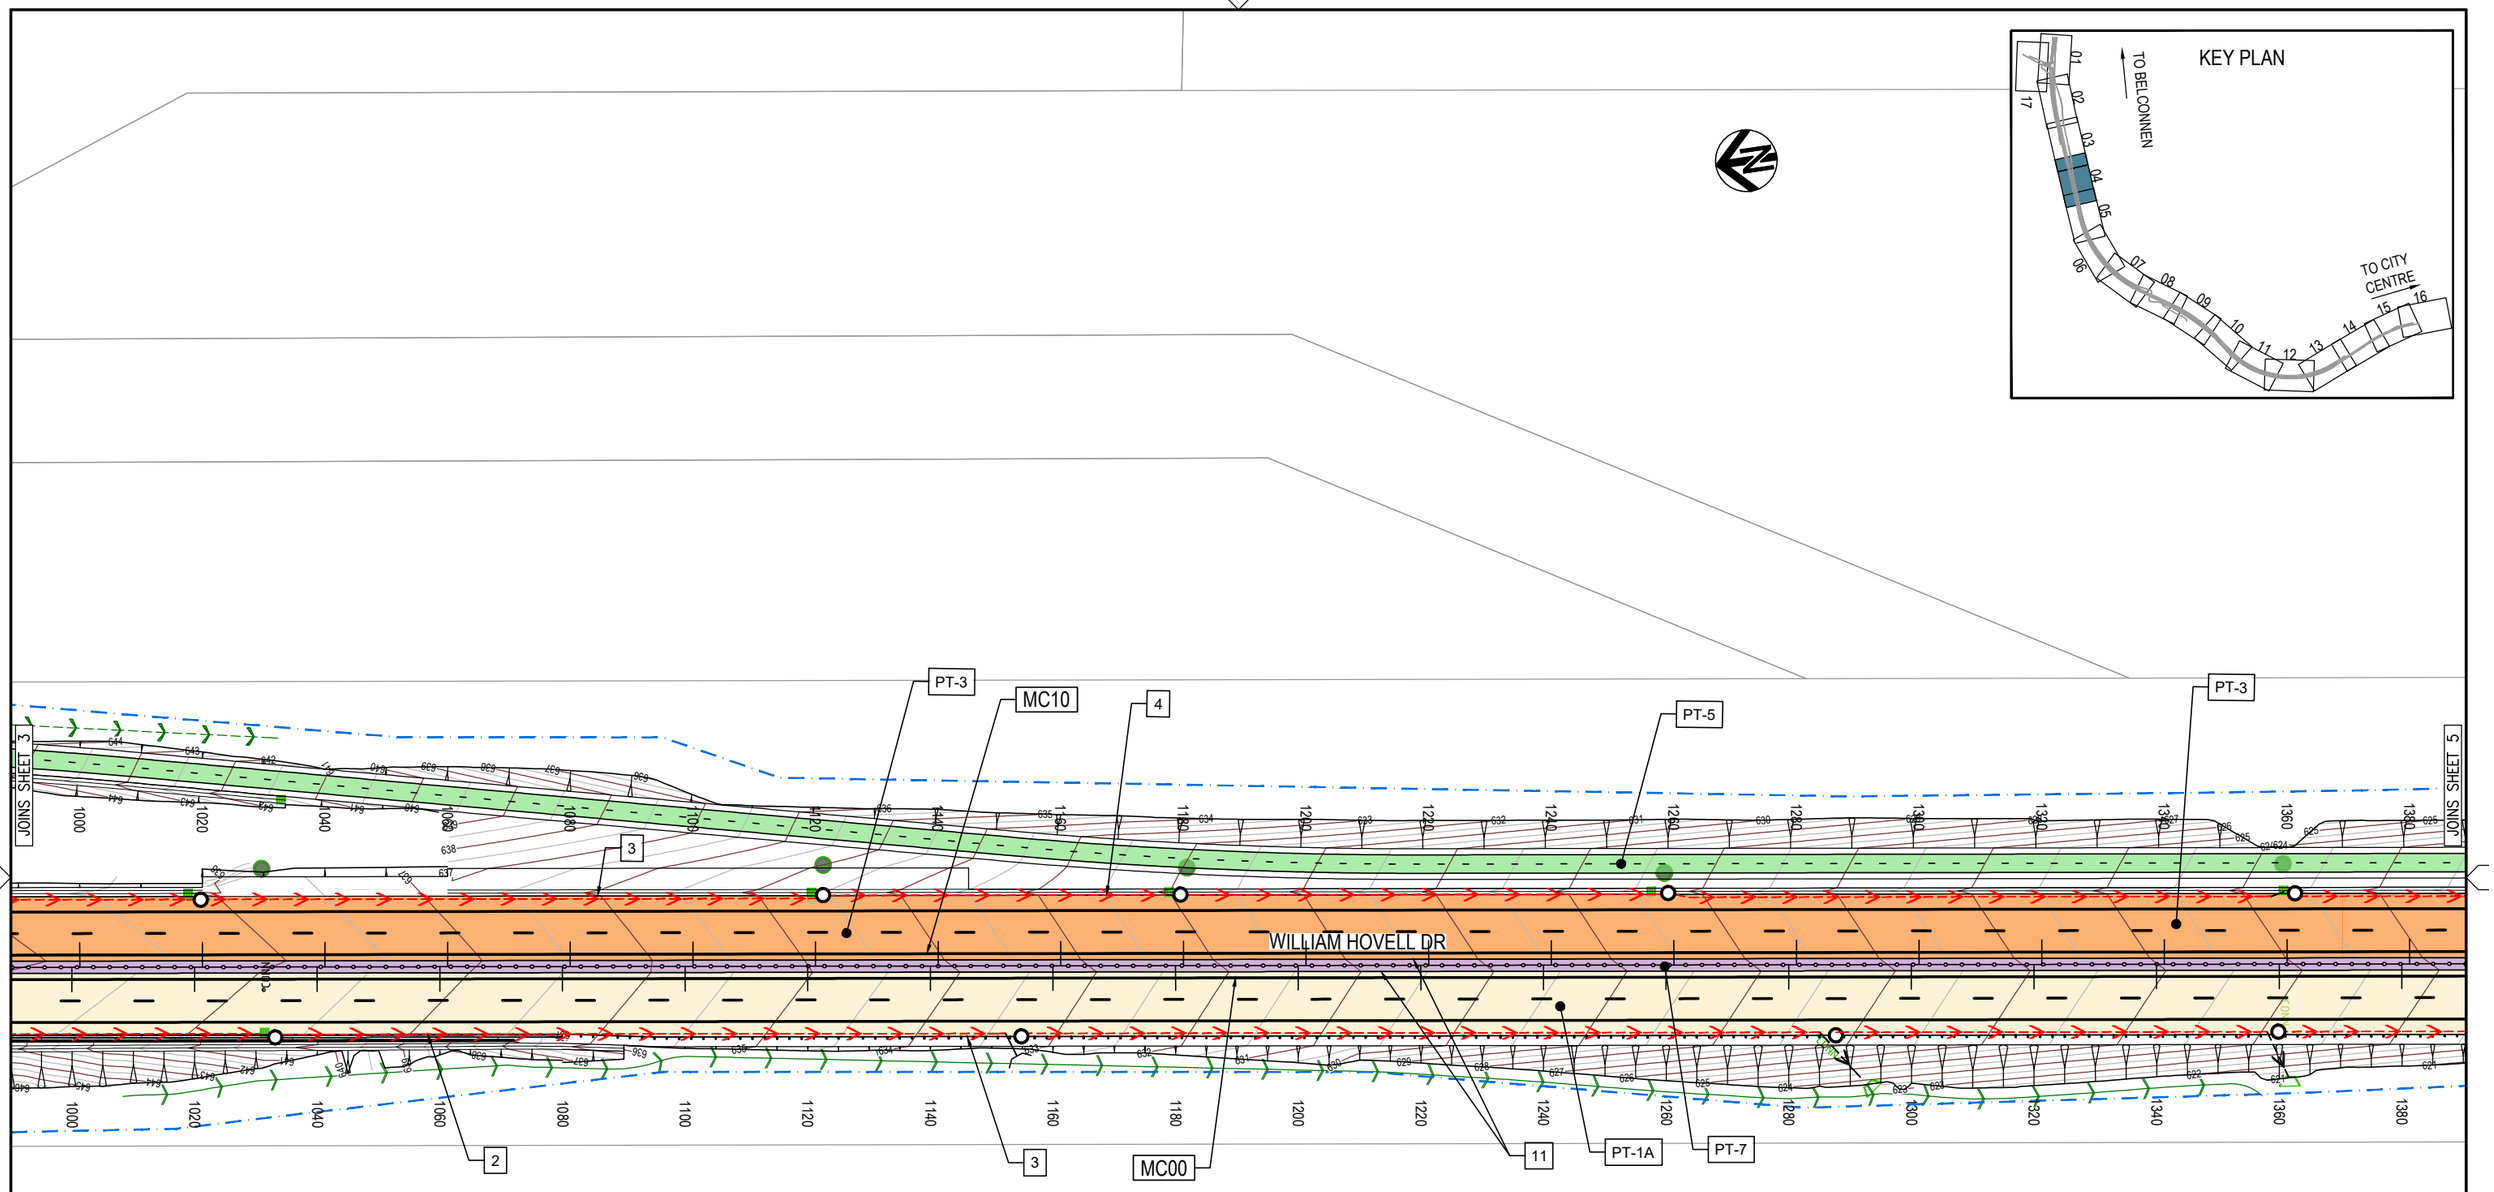

NOTES:
1. FOR NOTES AND LEGEND REFER DRG. PV-1701
2. FOR OTHER DESIGN PACKAGES REFER TO DESIGN PACKAGE LIST ON DRG PV-1700

DR

DRAWING FILE LOCATION / NAME	PLOT DATE	TIME
V:_Vault\Projects\3002750\CAD\DWG\10_PV_Pavement\3002750-PV-1713.dwg	24 May 2024	10:04:19

EXTERNAL REFERENCE FILES

X_WHD_FRAME_500
X_3002750_SMEC_a1
X_WHD_DES_CT
X_WHD_DES_CAD
X_WHD_DES_CTRL_500
X_WHD_SURVX
X_WHD_SURVX_NAME
X_WHD_WP
X_WHD_DES_BDRY
X_WHD_AEY_500
X_WHD_RWY_500
X_WHD_SHT_TXT_PV
X_WHD_DRN
X_WHD_NOTE_PV
X_WHD_SW_PLT
X_WHD_DSUB
X_WHD_BDRYX
X_WHD_FAUNA_BRIDGE_DES
X_WHD_FAUNA_UNDERPASS_DES
X_WHD_DES_CONT

REV	DATE	AMENDMENT / REVISION DESCRIPTION	WVR No.	APPROVAL
A	19.06.2020	PRELIMINARY SKETCH PLAN	0007	DK
B	08.10.2020	PRELIMINARY SKETCH PLAN	0014	DK
C	13.11.2020	PRELIMINARY SKETCH PLAN SUBMISSION	0015	DK
D	29.02.2024	DRAFT DOCUMENT READINESS (DR) SUBMISSION	0036	T.VN
E	24.05.2024	FINAL DOCUMENT READINESS (DR) SUBMISSION	0037	T.VN

TITLE	NAME
DRAFTER	N. BROOKE-TAYLOR
DRAFTING CHECK	X. SEGUBAN
DESIGNER	N. GALE
DESIGN CHECK	J. MEYER
PROJECT MANAGER	K. DECANHA
PROJECT DIRECTOR	T. VAN NIEKERK

SCALES AT A1 SIZE DRAWING

SCALE 1:500 5 0 10 20

DESIGNER
SMEC
Member of the Surbana Jurong Group
ABN 47 065 475 149
LEVEL 9, 12 MOORE STREET
CANBERRA ACT 2601 AUSTRALIA
SMEC PROJECT No 3002750

CLIENT
ACT Government
Transport Canberra & City Services

PROJECT TITLE
WILLIAM HOVELL DRIVE DUPLICATION

PAVEMENT PLAN
SHEET 4

SCALE	PHASE	PROJECT / DRAWING No.	REVISION
AS SHOWN	DETAIL DESIGN	3002750-PV-1713	E

150 mm ON ORIGINAL
A1