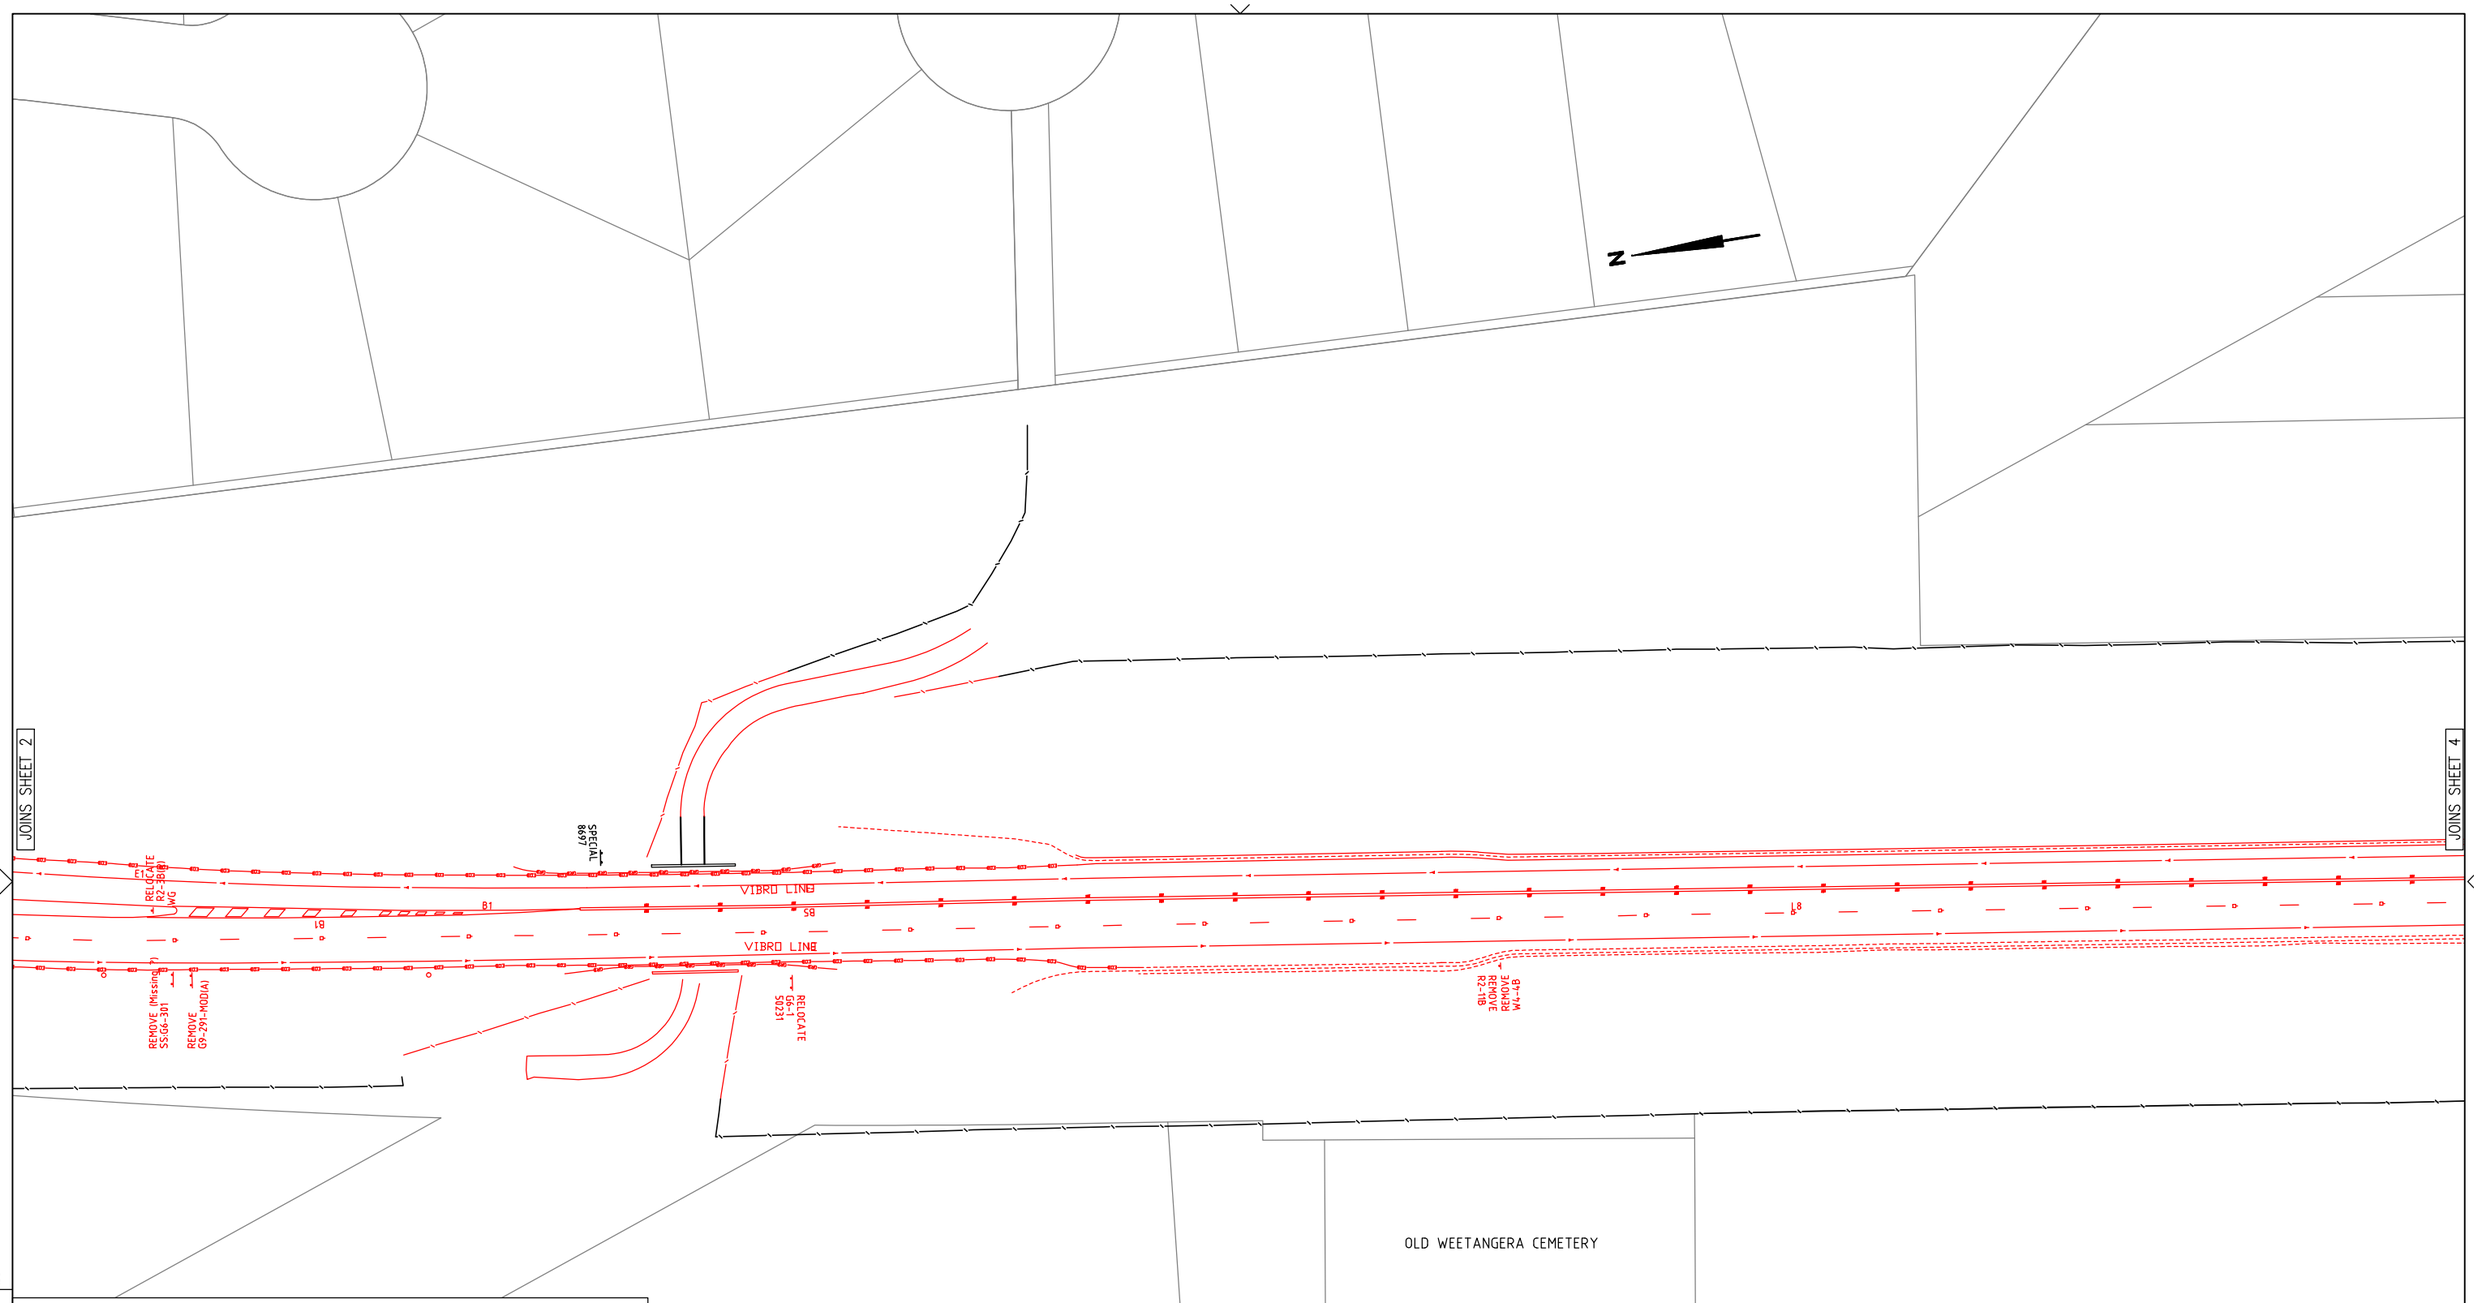

SIGNS TO BE REMOVED / RELOCATED					
SIGN_NO	DESCRIPTION	HAND	SIZE	ASSET NO	TOTAL
R2-3	SPEED LIMIT (90)		B		1
G6-301					1
G9-291-MOD	TRAFFIC INSTRUCTION - REDUCE NOISE		A		1
G6-1	BELCONNEN			50231	1
R2-11	TWO WAY		B		1
W4-4	DIVIDED ROAD		B		1

NOTES

1. FOR GENERAL NOTES AND LEGEND REFER DRG No. 3002750-TCD-1801

DRAWING FILE LOCATION / NAME
V:_Vault\Projects\3002750\CAD\DWG\15_TC_Signs_Lines\3002750-TCD-1813.dwg

PLOT DATE 24 May 2024 TIME 10:13:55

DR

EXTERNAL REFERENCE FILES
X_3002750_TCD_A1
X_CADAST_BELCONNEN
X_TCD_FRAME_S50
X_TCD_DRAW_SIGN_SCHEDULE
X_TCD-129-XD
X_TCD-139-XD
X_TCD-159-XD
X_TCD-165-XD
X_TCD-174-XD
X_TCD-175-XD
X_TCD-176-XD
X_TCD-201-XD
X_TCD-202-XD
X_TCD_WHD_NOTES

REV	DATE	AMENDMENT / REVISION DESCRIPTION	WVR No.	APPROVAL
A	19.06.2020	PRELIMINARY SKETCH PLAN	0007	DK
B	08.10.2020	PRELIMINARY SKETCH PLAN	0014	DK
C	13.11.2020	PRELIMINARY SKETCH PLAN SUBMISSION	0015	DK
D	28.11.2023	DRAFT - ISSUED FOR RSA	0029	T.VN
E	29.02.2024	DRAFT DOCUMENT READINESS (DR) SUBMISSION	0036	T.VN
F	24.05.2024	FINAL DOCUMENT READINESS (DR) SUBMISSION	0037	T.VN

TITLE	NAME
DRAFTER	N. BROOKE-TAYLOR
DRAFTING CHECK	X. SEGUBAN
DESIGNER	T. THINN
DESIGN CHECK	L. MULYADI
PROJECT MANAGER	K. DECANHA
PROJECT DIRECTOR	T. VAN NIEKERK

SCALES AT A1 SIZE DRAWING
SCALE 1:500 5 0 10 20

DESIGNER
SMEC
SMEC AUSTRALIA PTY LTD
© ABN 47 065 475 149
SUITE 2, LEVEL 1, 243 NORTHBOURNE AVENUE
LYNEHAM ACT 2602 AUSTRALIA
PH (02) 6234 1900 FAX (02) 6234 1966
SMEC PROJECT No 3002750

CLIENT
ACT Government
Transport Canberra & City Services

PROJECT TITLE
WILLIAM HOVELL DRIVE DUPLICATION

TRAFFIC CONTROL DEVICES
DEMOLITION PLAN
SHEET 3

SCALE	PHASE	PROJECT / DRAWING No.	REVISION
AS SHOWN	DETAIL DESIGN	3002750-TCD-1813	F

150 mm ON ORIGINAL
A1