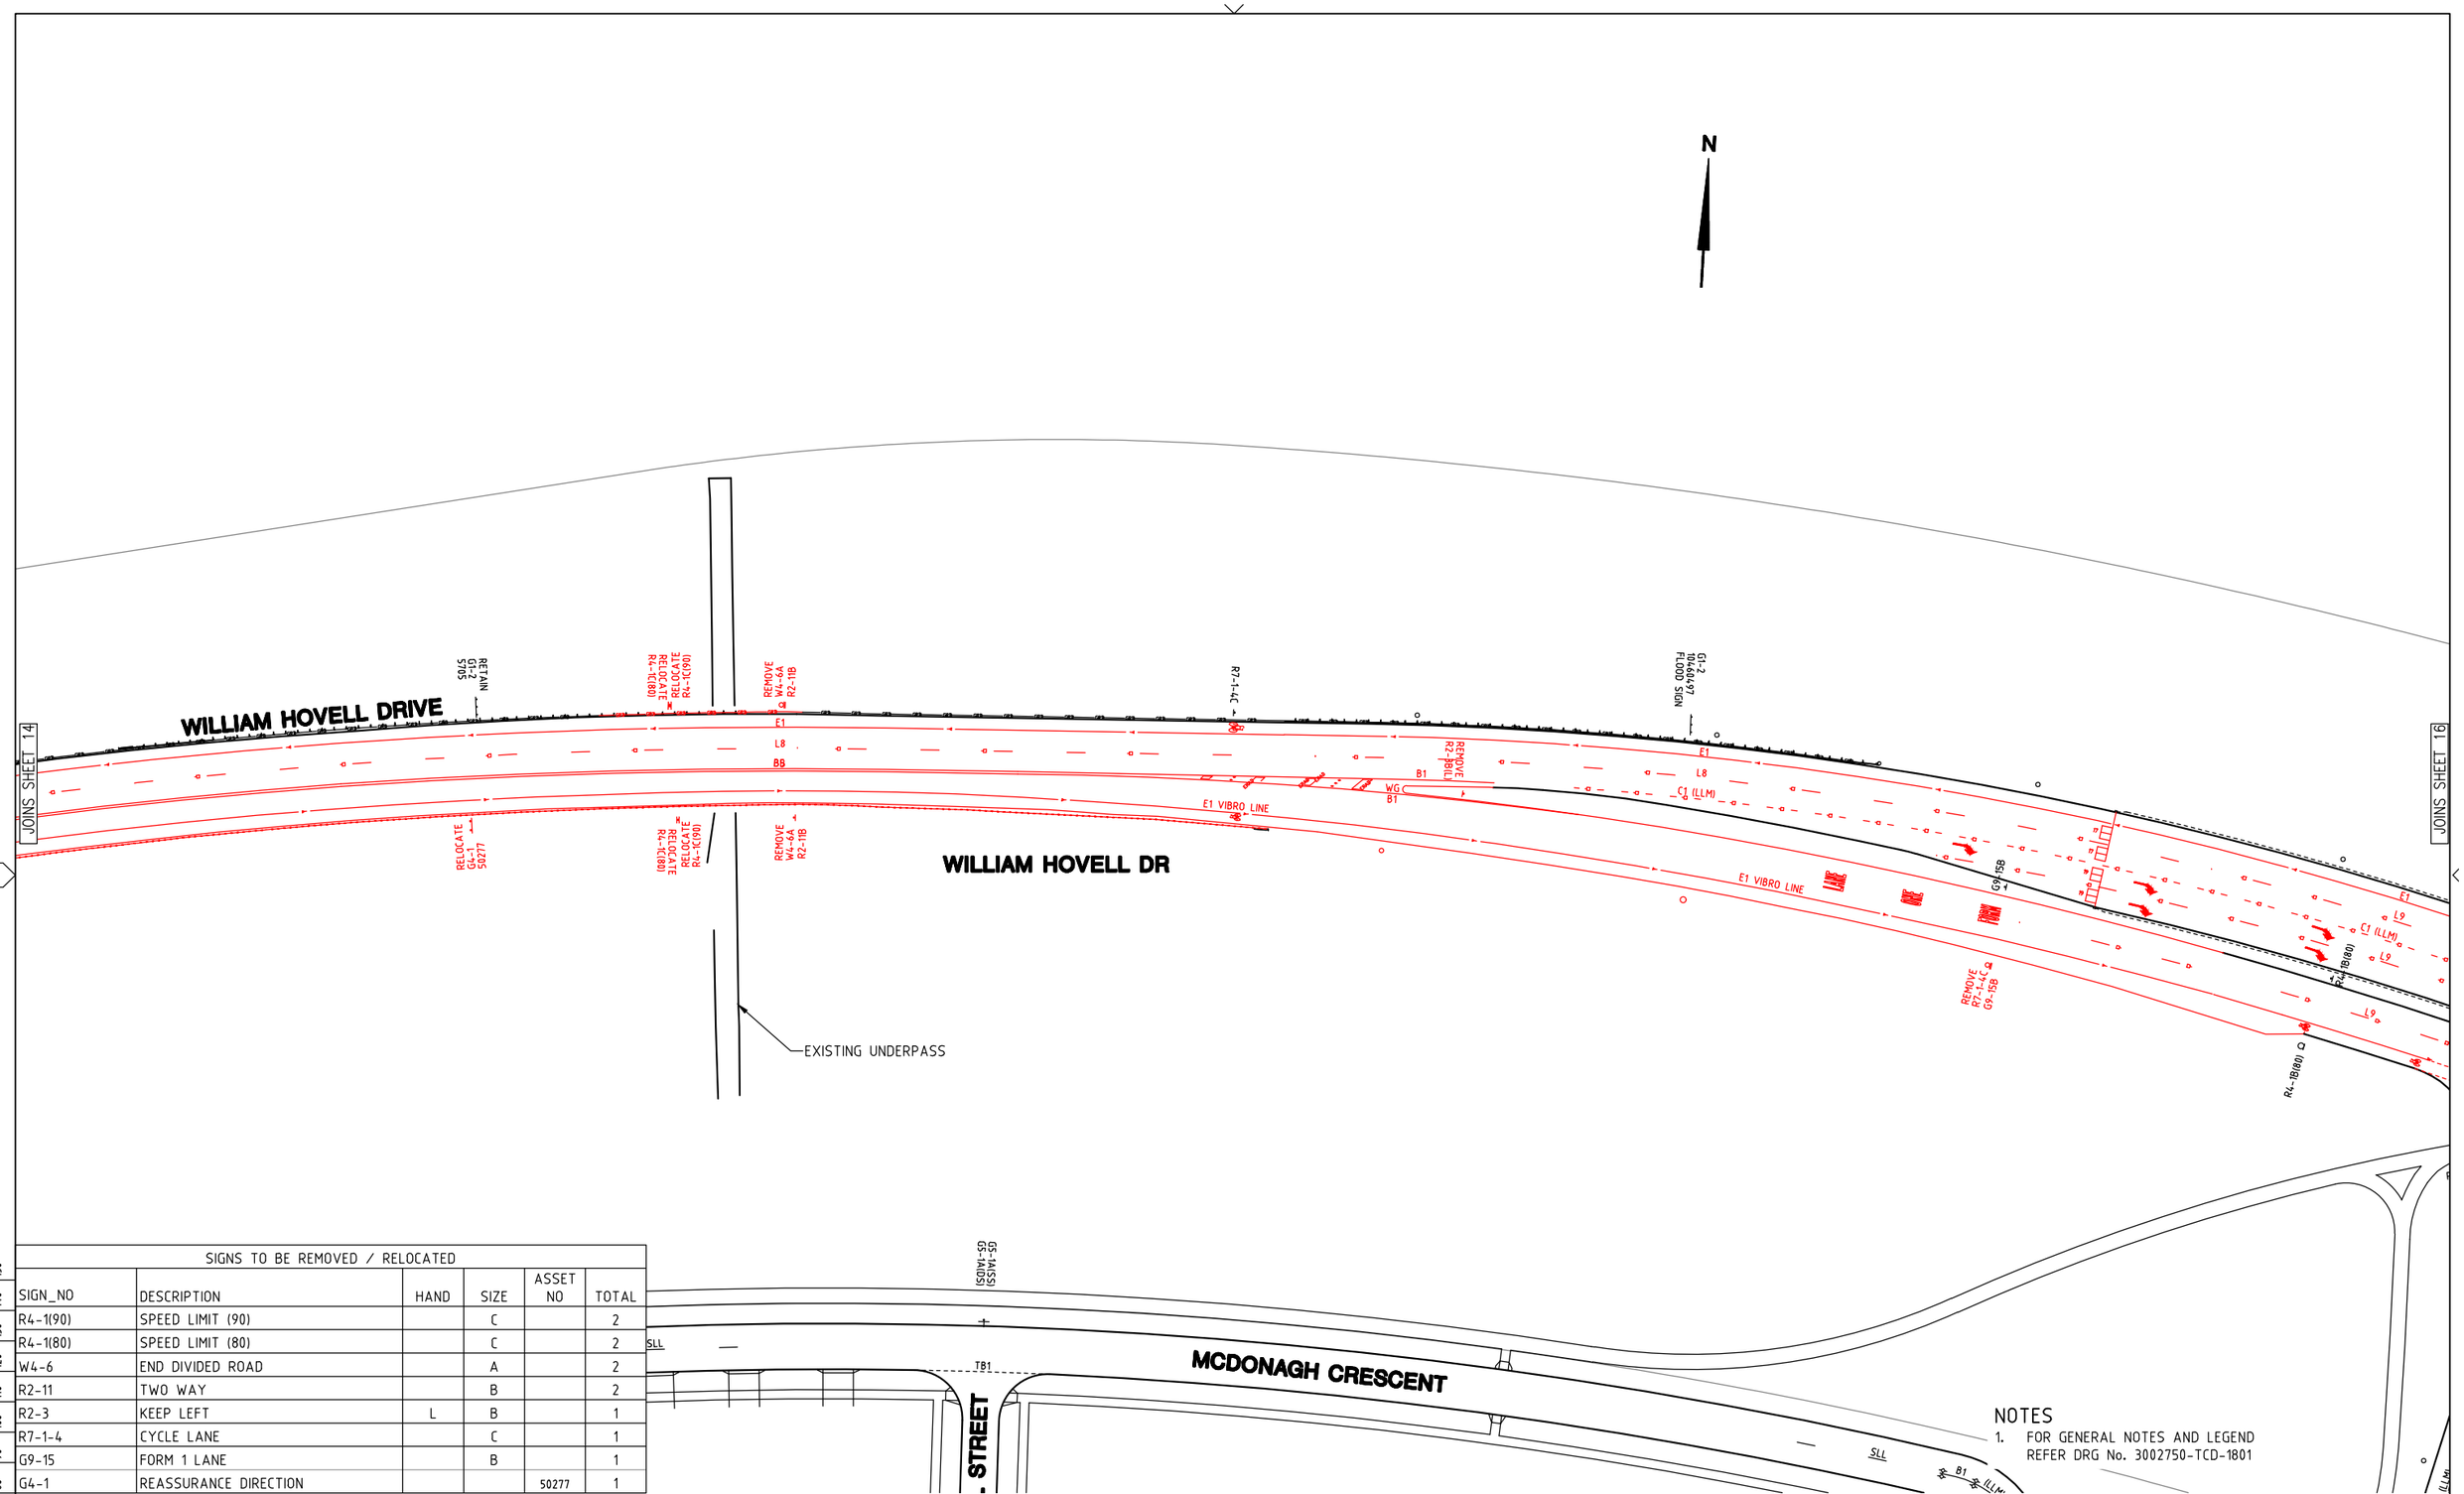

SIGNS TO BE REMOVED / RELOCATED					
SIGN_NO	DESCRIPTION	HAND	SIZE	ASSET NO	TOTAL
R4-1(90)	SPEED LIMIT (90)		C		2
R4-1(80)	SPEED LIMIT (80)		C		2
W4-6	END DIVIDED ROAD		A		2
R2-11	TWO WAY		B		2
R2-3	KEEP LEFT	L	B		1
R7-1-4	CYCLE LANE		C		1
G9-15	FORM 1 LANE		B		1
G4-1	REASSURANCE DIRECTION			50277	1

NOTES

1. FOR GENERAL NOTES AND LEGEND REFER DRG No. 3002750-TCD-1801

150 mm ON ORIGINAL

A1

DRAWING FILE LOCATION / NAME: V:_Vault\Projects\3002750\CAD\DWG\15_TC_Signs_Lines\3002750-TCD-1825.dwg

PLOT DATE: 24 May 2024 TIME: 10:24:52

EXTERNAL REFERENCE FILES: X_3002750_TCD_A1; X_CADASI_BELCONNEN; X_TCD_FRAME_500; X_CADASI_WELCONGLO; X_CADASI_SIGNS_SCHEDULE; X_TCD-128-XD; X_TCD-130-XD; X_TCD-150-XD; X_TCD-151-XD; X_TCD-174-XD; X_TCD-175-XD; X_TCD-176-XD; X_TCD-201-XD; X_TCD-202-XD; X_TCD_WHD_NOTES

REV	DATE	AMENDMENT / REVISION DESCRIPTION	WVR No.	APPROVAL
A	19.06.2020	PRELIMINARY SKETCH PLAN	0007	DK
B	08.10.2020	PRELIMINARY SKETCH PLAN	0014	DK
C	13.11.2020	PRELIMINARY SKETCH PLAN SUBMISSION	0015	DK
D	28.11.2023	DRAFT - ISSUED FOR RSA	0029	T.VN
E	29.02.2024	DRAFT DOCUMENT READINESS (DR) SUBMISSION	0036	T.VN
F	24.05.2024	FINAL DOCUMENT READINESS (DR) SUBMISSION	0037	T.VN

TITLE	NAME
DRAFTER	N. BROOKE-TAYLOR
DRAFTING CHECK	X. SEGUBAN
DESIGNER	T. THINN
DESIGN CHECK	L. MULYADI
PROJECT MANAGER	K. DECANHA
PROJECT DIRECTOR	T. VAN NIEKERK

SCALES AT A1 SIZE DRAWING: SCALE 1:500 (5 0 10 20)

DESIGNER: SMEC AUSTRALIA PTY LTD © ABN 47 065 475 149, SUITE 2, LEVEL 1, 243 NORTHBOURNE AVENUE, LYNEHAM ACT 2602 AUSTRALIA, PH (02) 6234 1900 FAX (02) 6234 1966, SMEC PROJECT No 3002750

CLIENT: ACT Government, Transport Canberra & City Services

PROJECT TITLE: WILLIAM HOVELL DRIVE DUPLICATION

TRAFFIC CONTROL DEVICES DEMOLITION PLAN SHEET 15

SCALE	PHASE	PROJECT / DRAWING No.	REVISION
AS SHOWN	DETAIL DESIGN	3002750-TCD-1825	F