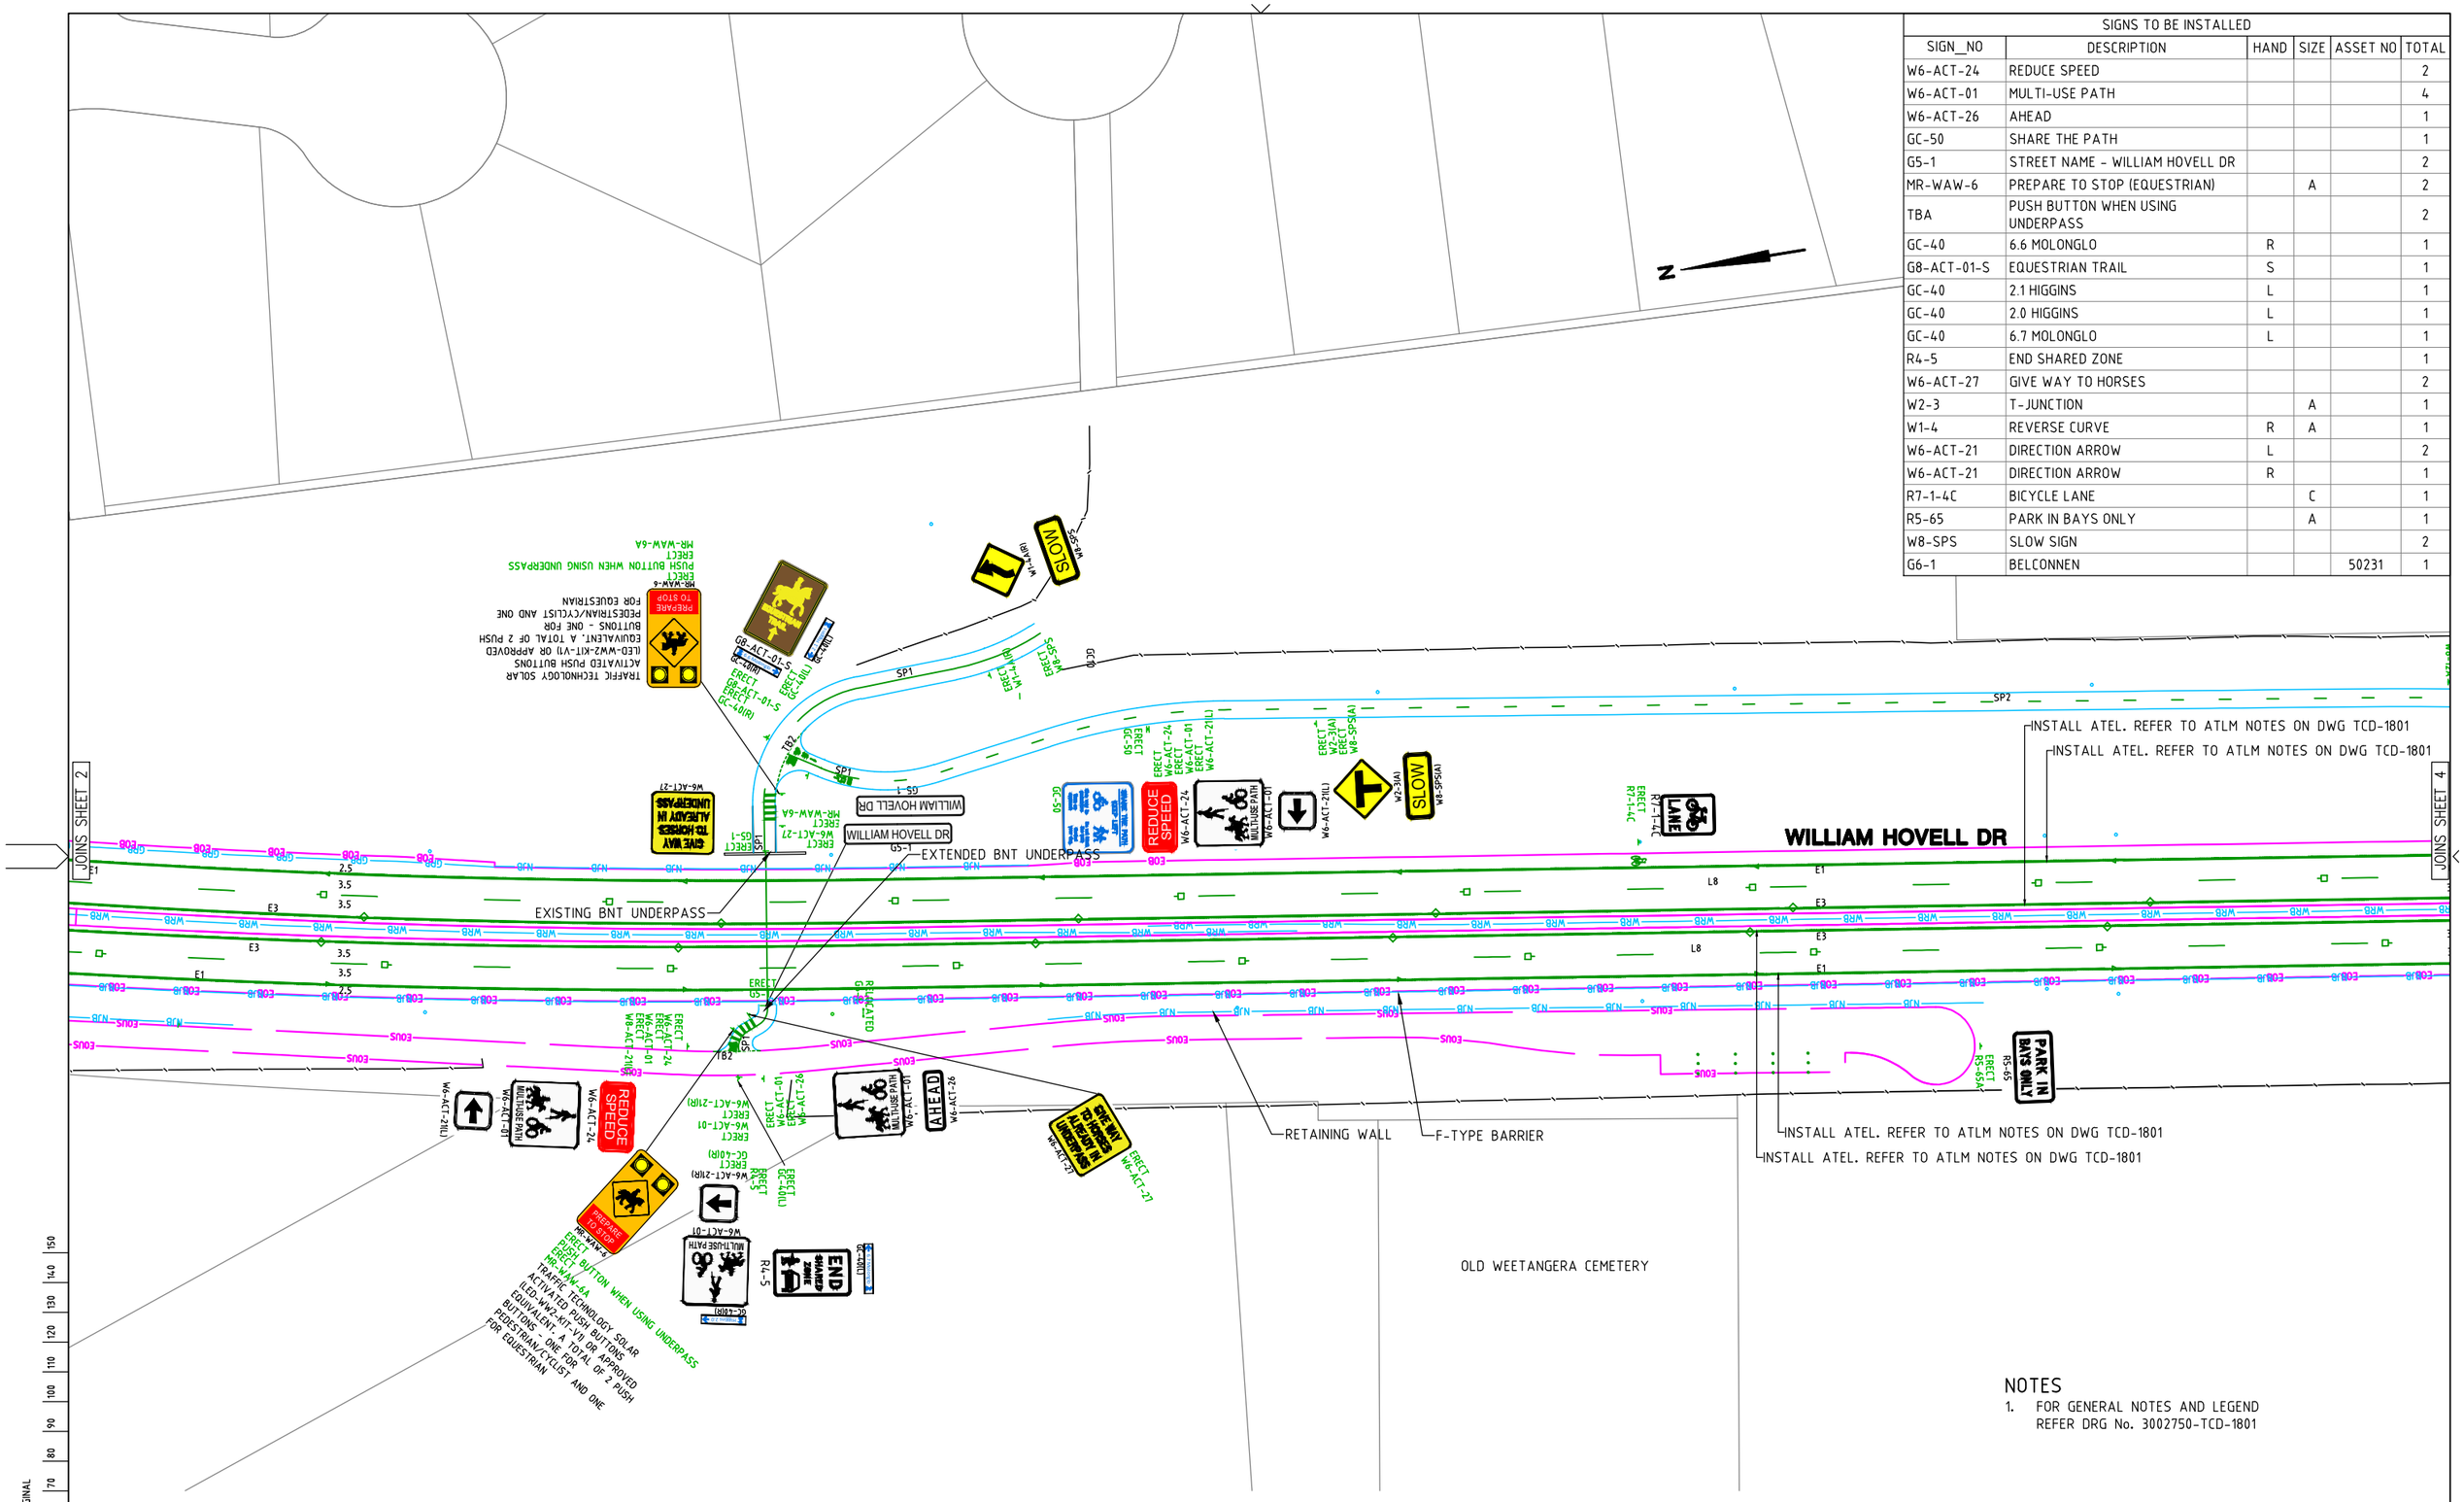

SIGNS TO BE INSTALLED					
SIGN_NO	DESCRIPTION	HAND	SIZE	ASSET NO	TOTAL
W6-ACT-24	REDUCE SPEED				2
W6-ACT-01	MULTI-USE PATH				4
W6-ACT-26	AHEAD				1
GC-50	SHARE THE PATH				1
G5-1	STREET NAME - WILLIAM HOVELL DR				2
MR-WAW-6	PREPARE TO STOP (EQUESTRIAN)		A		2
TBA	PUSH BUTTON WHEN USING UNDERPASS				2
GC-40	6.6 MOLONGLO	R			1
G8-ACT-01-S	EQUESTRIAN TRAIL	S			1
GC-40	2.1 HIGGINS	L			1
GC-40	2.0 HIGGINS	L			1
GC-40	6.7 MOLONGLO	L			1
R4-5	END SHARED ZONE				1
W6-ACT-27	GIVE WAY TO HORSES				2
W2-3	T-JUNCTION		A		1
W1-4	REVERSE CURVE	R	A		1
W6-ACT-21	DIRECTION ARROW	L			2
W6-ACT-21	DIRECTION ARROW	R			1
R7-1-4C	BICYCLE LANE		C		1
R5-65	PARK IN BAYS ONLY		A		1
W8-SPS	SLOW SIGN				2
G6-1	BELCONNEN			50231	1

NOTES

1. FOR GENERAL NOTES AND LEGEND REFER DRG No. 3002750-TCD-1801

DR

DRAWING FILE LOCATION / NAME: V:_Vault\Projects\3002750\CAD\DWG\15_TC_Signs_Lines\3002750-TCD-1833.dwg

PLOT DATE: 24 May 2024 TIME: 10:59:36

EXTERNAL REFERENCE FILES: X_3002750_TCD_A1, X-TCD-130-XD, X-TCD-129-XD, X_TCD_FRAME_500, X_CADAST_BELCONNEN, X_TCD_WHD_DES, X_TCD_WHD_NOTE_TCD_1, X_TCD_WHD_NOTES, X_TCD_WHD_SCHEDULE, X_TCD_WHD_NOTES

REV	DATE	AMENDMENT / REVISION DESCRIPTION	WVR No.	APPROVAL
A	19.06.2020	PRELIMINARY SKETCH PLAN	0007	DK
B	08.10.2020	PRELIMINARY SKETCH PLAN	0014	DK
C	13.11.2020	PRELIMINARY SKETCH PLAN SUBMISSION	0015	DK
D	28.11.2023	DRAFT - ISSUED FOR RSA	0029	T.VN

TITLE	NAME
DRAFTER	N. BROOKE-TAYLOR
DRAFTING CHECK	X. SEGUBAN
DESIGNER	T. THINN
DESIGN CHECK	L. MULYADI
PROJECT MANAGER	K. DECANHA
PROJECT DIRECTOR	T. VAN NIEKERK

SCALES AT A1 SIZE DRAWING: SCALE 1:500 (5 0 10 20)

DESIGNER: SMEC AUSTRALIA PTY LTD, © ABN 47 065 475 149, SUITE 2, LEVEL 1, 243 NORTHBOURNE AVENUE, LYNEHAM ACT 2602 AUSTRALIA, PH (02) 6234 1900 FAX (02) 6234 1966, SMEC PROJECT No 3002750

CLIENT: ACT Government, Transport Canberra & City Services

PROJECT TITLE: WILLIAM HOVELL DRIVE DUPLICATION

TRAFFIC CONTROL DEVICES SIGNS & LINEMARKING SHEET 3

SCALE	PHASE	PROJECT / DRAWING No.	REVISION
AS SHOWN	DETAIL DESIGN	3002750-TCD-1833	F

150 mm ON ORIGINAL

A1