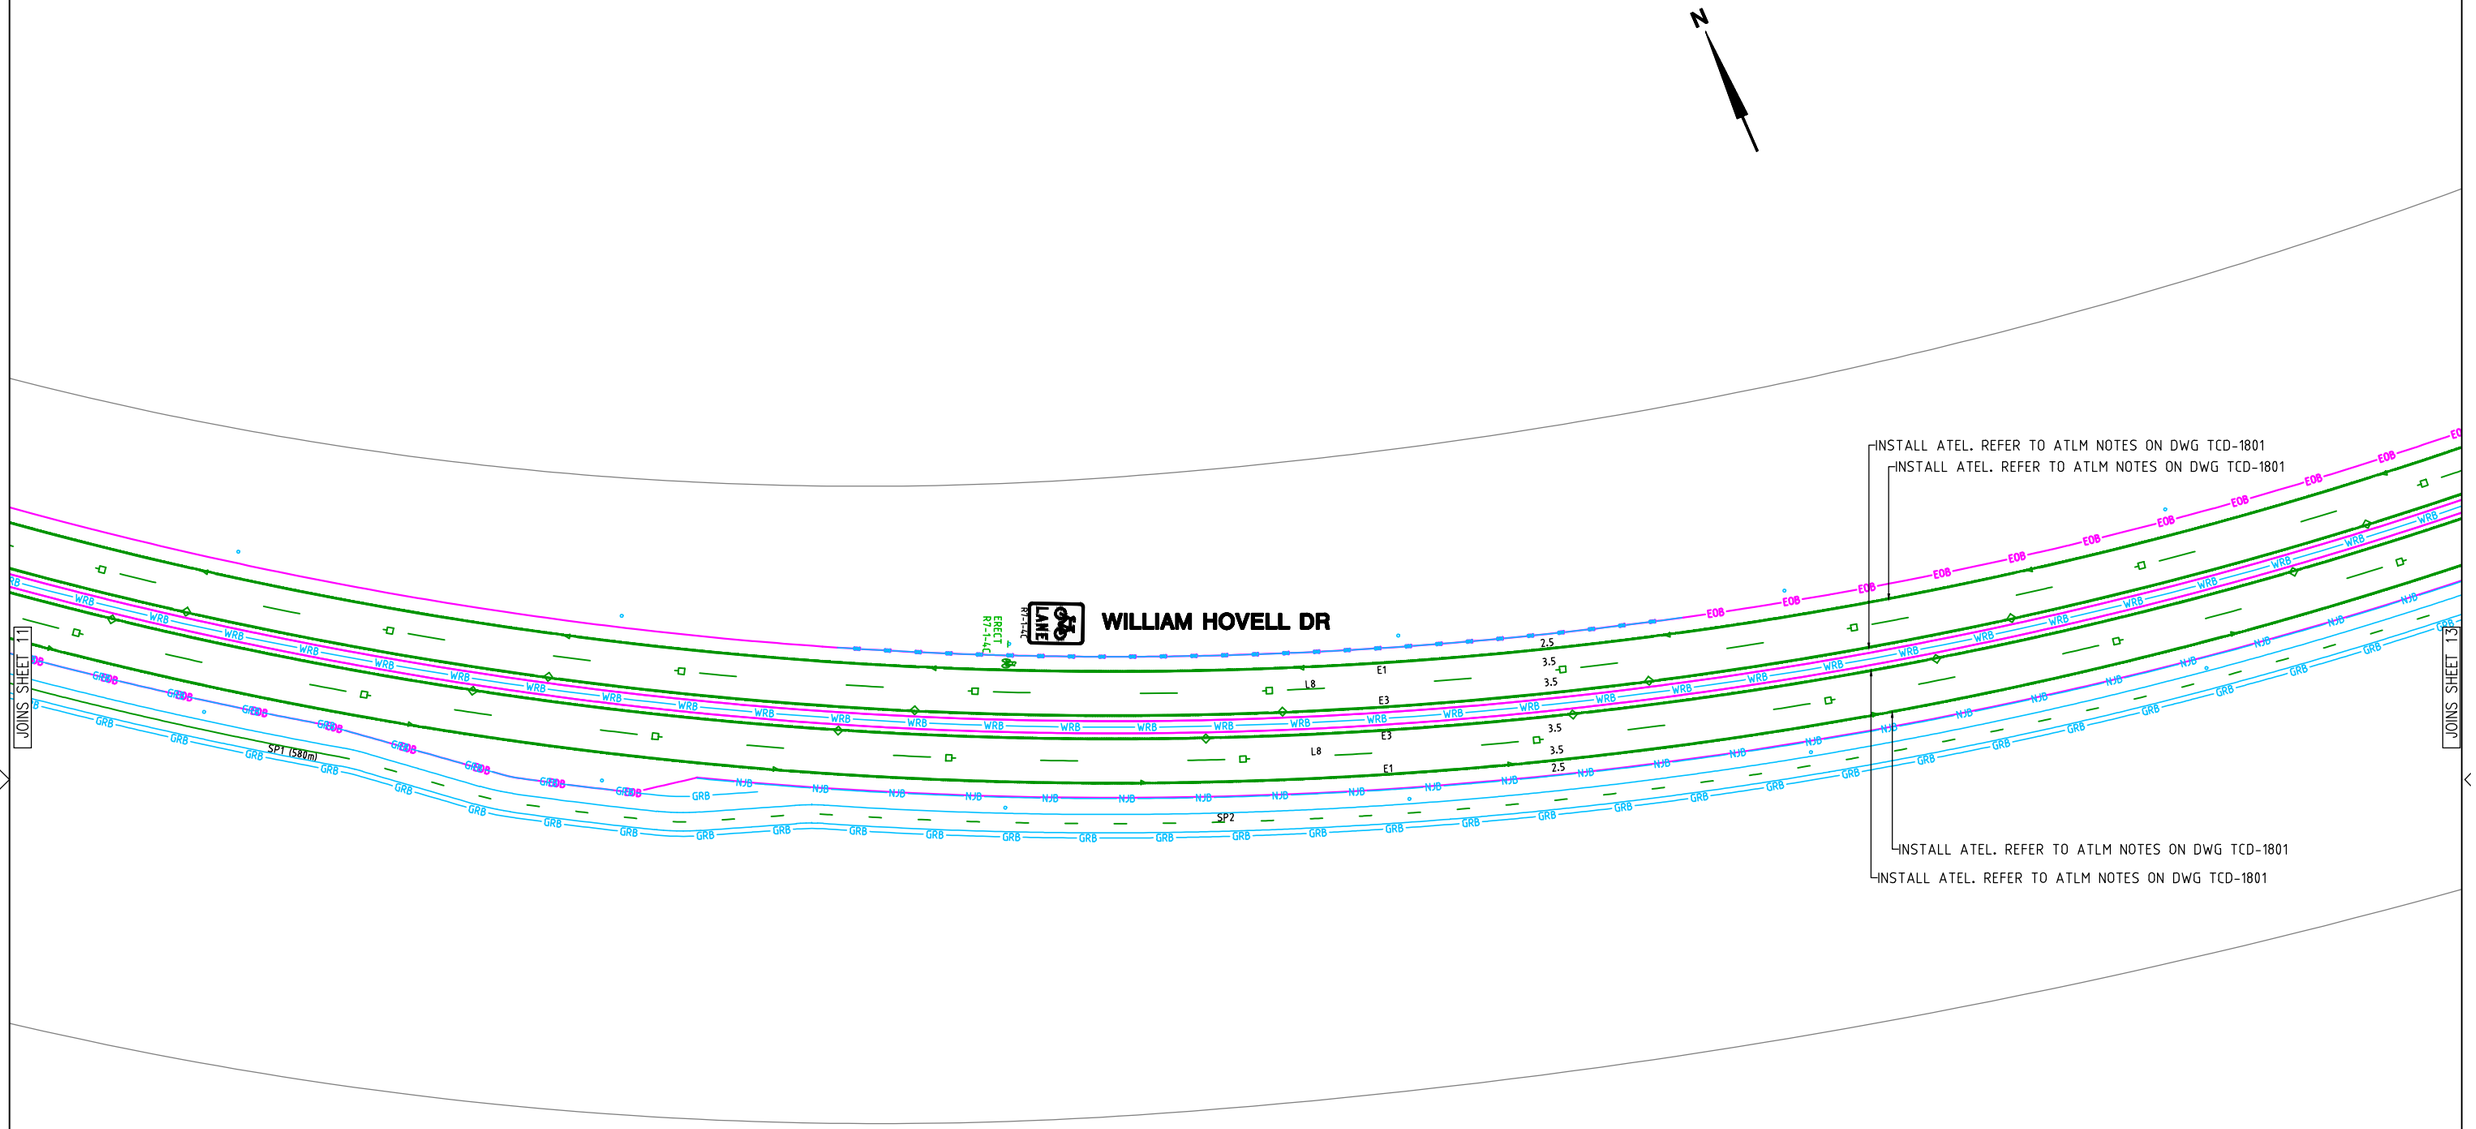

NOTES

1. FOR GENERAL NOTES AND LEGEND REFER DRG No. 3002750-TCD-1801

SIGNS TO BE INSTALLED

SIGN_NO	DESCRIPTION	HAND	SIZE	ASSET NO	TOTAL
R4-1C(90)	SPEED LIMIT (90)		C		2

DRAWING FILE LOCATION / NAME: V:_Vault\Projects\3002750\CAD\DWG\15_TC_Signs_Lines\3002750-TCD-1842.dwg

PLOT DATE: 24 May 2024 TIME: 10:39:39

EXTERNAL REFERENCE FILES: X_3002750_TCD_A1; X_TCD_FRAME_500; X_CADAST_BELCONNEN; X_TCD_WHD_DES; X_TCD_WHD_NOTE_TCD; X_TCD-174-XD; X_CADAST_MOLONGLO; X_TCD_WHD_SCHEMATIC; X_TCD_WHD_NOTES

REV	DATE	AMENDMENT / REVISION DESCRIPTION	WVR No.	APPROVAL
A	19.06.2020	PRELIMINARY SKETCH PLAN	0007	DK
B	08.10.2020	PRELIMINARY SKETCH PLAN	0014	DK
C	13.11.2020	PRELIMINARY SKETCH PLAN SUBMISSION	0015	DK
D	28.11.2023	DRAFT - ISSUED FOR RSA	0029	T.VN

TITLE	NAME
DRAFTER	N. BROOKE-TAYLOR
DRAFTING CHECK	X. SEGUBAN
DESIGNER	T. THINN
DESIGN CHECK	L. MULYADI
PROJECT MANAGER	K. DECANHA
PROJECT DIRECTOR	T. VAN NIEKERK

SCALES AT A1 SIZE DRAWING: SCALE 1:500 (5 0 10 20)

DESIGNER: SMEC AUSTRALIA PTY LTD
© ABN 47 065 475 149
SUITE 2, LEVEL 1, 243 NORTHBOURNE AVENUE
LYNEHAM ACT 2602 AUSTRALIA
PH (02) 6234 1900 FAX (02) 6234 1966
SMEC PROJECT No 3002750

CLIENT: ACT Government Transport Canberra & City Services

PROJECT TITLE: WILLIAM HOVELL DRIVE DUPLICATION

TRAFFIC CONTROL DEVICES
SIGNS & LINEMARKING
SHEET 12

SCALE	PHASE	PROJECT / DRAWING No.	REVISION
AS SHOWN	DETAIL DESIGN	3002750-TCD-1842	F

150 mm ON ORIGINAL

A1