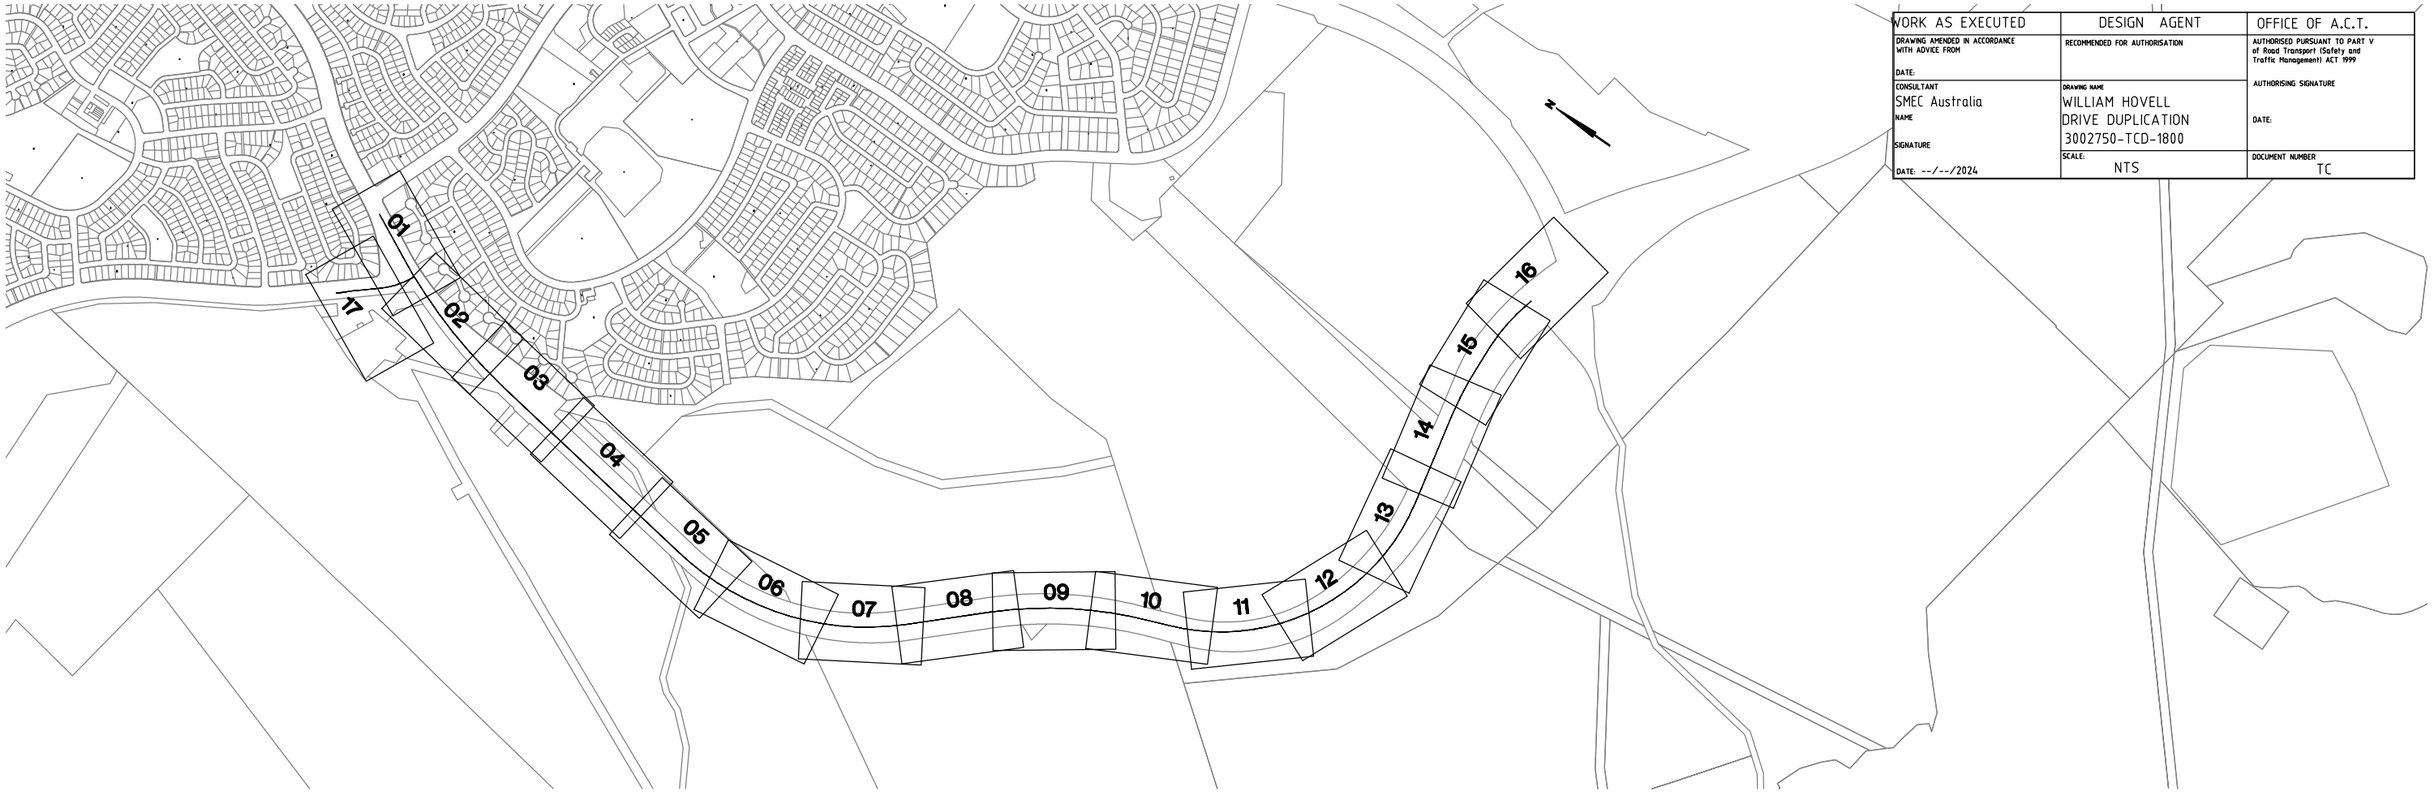

WORK AS EXECUTED	DESIGN AGENT	OFFICE OF A.C.T.
DRAWING AMENDED IN ACCORDANCE WITH ADVICE FROM DATE:	RECOMMENDED FOR AUTHORISATION	AUTHORISED PURSUANT TO PART V of Road Transport (Safety and Traffic Management) ACT 1999
CONSULTANT SMEC Australia NAME SIGNATURE DATE: --/--/2024	DRAWING NAME WILLIAM HOVELL DRIVE DUPLICATION 3002750-TCD-1800 SCALE: NTS	AUTHORISING SIGNATURE DATE: DOCUMENT NUMBER TC

KEY PLAN

DRAWING INDEX

DRG No.	DRAWING NAME
3002750-TCD-1800	TRAFFIC CONTROL DEVICES SIGNS & LINEMARKING KEY PLAN & DRAWING INDEX
3002750-TCD-1801	TRAFFIC CONTROL DEVICES SIGNS & LINEMARKING GENERAL NOTES & LEGEND
3002750-TCD-1811	TRAFFIC CONTROL DEVICES DEMOLITION PLAN SHEET 1
3002750-TCD-1812	TRAFFIC CONTROL DEVICES DEMOLITION PLAN SHEET 2
3002750-TCD-1813	TRAFFIC CONTROL DEVICES DEMOLITION PLAN SHEET 3
3002750-TCD-1814	TRAFFIC CONTROL DEVICES DEMOLITION PLAN SHEET 4
3002750-TCD-1815	TRAFFIC CONTROL DEVICES DEMOLITION PLAN SHEET 5
3002750-TCD-1816	TRAFFIC CONTROL DEVICES DEMOLITION PLAN SHEET 6
3002750-TCD-1817	TRAFFIC CONTROL DEVICES DEMOLITION PLAN SHEET 7
3002750-TCD-1818	TRAFFIC CONTROL DEVICES DEMOLITION PLAN SHEET 8
3002750-TCD-1819	TRAFFIC CONTROL DEVICES DEMOLITION PLAN SHEET 9
3002750-TCD-1820	TRAFFIC CONTROL DEVICES DEMOLITION PLAN SHEET 10
3002750-TCD-1821	TRAFFIC CONTROL DEVICES DEMOLITION PLAN SHEET 11
3002750-TCD-1822	TRAFFIC CONTROL DEVICES DEMOLITION PLAN SHEET 12
3002750-TCD-1823	TRAFFIC CONTROL DEVICES DEMOLITION PLAN SHEET 13
3002750-TCD-1824	TRAFFIC CONTROL DEVICES DEMOLITION PLAN SHEET 14
3002750-TCD-1825	TRAFFIC CONTROL DEVICES DEMOLITION PLAN SHEET 15
3002750-TCD-1826	TRAFFIC CONTROL DEVICES DEMOLITION PLAN SHEET 16
3002750-TCD-1827	TRAFFIC CONTROL DEVICES DEMOLITION PLAN SHEET 17

DRAWING INDEX

DRG No.	DRAWING NAME
3002750-TCD-1831	TRAFFIC CONTROL DEVICES SIGNS & LINEMARKING SHEET 1
3002750-TCD-1832	TRAFFIC CONTROL DEVICES SIGNS & LINEMARKING SHEET 2
3002750-TCD-1833	TRAFFIC CONTROL DEVICES SIGNS & LINEMARKING SHEET 3
3002750-TCD-1834	TRAFFIC CONTROL DEVICES SIGNS & LINEMARKING SHEET 4
3002750-TCD-1835	TRAFFIC CONTROL DEVICES SIGNS & LINEMARKING SHEET 5
3002750-TCD-1836	TRAFFIC CONTROL DEVICES SIGNS & LINEMARKING SHEET 6
3002750-TCD-1837	TRAFFIC CONTROL DEVICES SIGNS & LINEMARKING SHEET 7
3002750-TCD-1838	TRAFFIC CONTROL DEVICES SIGNS & LINEMARKING SHEET 8
3002750-TCD-1839	TRAFFIC CONTROL DEVICES SIGNS & LINEMARKING SHEET 9
3002750-TCD-1840	TRAFFIC CONTROL DEVICES SIGNS & LINEMARKING SHEET 10
3002750-TCD-1841	TRAFFIC CONTROL DEVICES SIGNS & LINEMARKING SHEET 11
3002750-TCD-1842	TRAFFIC CONTROL DEVICES SIGNS & LINEMARKING SHEET 12
3002750-TCD-1843	TRAFFIC CONTROL DEVICES SIGNS & LINEMARKING SHEET 13
3002750-TCD-1844	TRAFFIC CONTROL DEVICES SIGNS & LINEMARKING SHEET 14
3002750-TCD-1845	TRAFFIC CONTROL DEVICES SIGNS & LINEMARKING SHEET 15
3002750-TCD-1846	TRAFFIC CONTROL DEVICES SIGNS & LINEMARKING SHEET 16
3002750-TCD-1847	TRAFFIC CONTROL DEVICES SIGNS & LINEMARKING SHEET 17
3002750-TCS-1851	TCD (SIGNALS) DRAKE-BROCKMAN / WILLIAM HOVELL CABLE & LOOP LAYOUT
3002750-TCS-1852	TCD (SIGNALS) DRAKE-BROCKMAN / WILLIAM HOVELL HARDWARE LAYOUT

150 mm ON ORIGINAL

A1

DRAWING FILE LOCATION / NAME: V:_Vault\Projects\3002750\CAD\DWG\15_TC_Signs_Lines\3002750-TCD-1800.dwg

PLOT DATE: 24 May 2024 TIME: 10:23:59

EXTERNAL REFERENCE FILES:
X_3002750_TCD_A1
X_TCD_WHD_KEY
X_CADAST_BELCONNEN
X_CADAST_MOLONGLO

REV	DATE	AMENDMENT / REVISION DESCRIPTION	WVR No.	APPROVAL
A	19.06.2020	PRELIMINARY SKETCH PLAN	0007	DK
B	08.10.2020	PRELIMINARY SKETCH PLAN	0014	DK
C	13.11.2020	PRELIMINARY SKETCH PLAN SUBMISSION	0015	DK
D	28.11.2023	DRAFT - ISSUED FOR RSA	0029	T.VN
E	29.02.2024	DRAFT DOCUMENT READINESS (DR) SUBMISSION	0036	T.VN
F	24.05.2024	FINAL DOCUMENT READINESS (DR) SUBMISSION	0037	T.VN

TITLE	NAME
DRAFTER	N. BROOKE-TAYLOR
DRAFTING CHECK	X. SEGUBAN
DESIGNER	T. THINN
DESIGN CHECK	L. MULYADI
PROJECT MANAGER	K. DECANHA
PROJECT DIRECTOR	T. VAN NIEKERK

SCALES AT A1 SIZE DRAWING: NTS

DESIGNER: SMEC
SMEC AUSTRALIA PTY LTD
© ABN 47 065 475 149
SUITE 2, LEVEL 1, 243 NORTHBOURNE AVENUE
LYNEHAM ACT 2602 AUSTRALIA
PH (02) 6234 1900 FAX (02) 6234 1966
SMEC PROJECT No 3002750

DR

CLIENT: ACT Government, Transport Canberra & City Services

PROJECT TITLE: WILLIAM HOVELL DRIVE DUPLICATION

TRAFFIC CONTROL DEVICES
SIGNS & LINEMARKING
KEY PLAN & DRAWING INDEX

SCALE	PHASE	PROJECT / DRAWING No.	REVISION
AS SHOWN	DETAIL DESIGN	3002750-TCD-1800	F