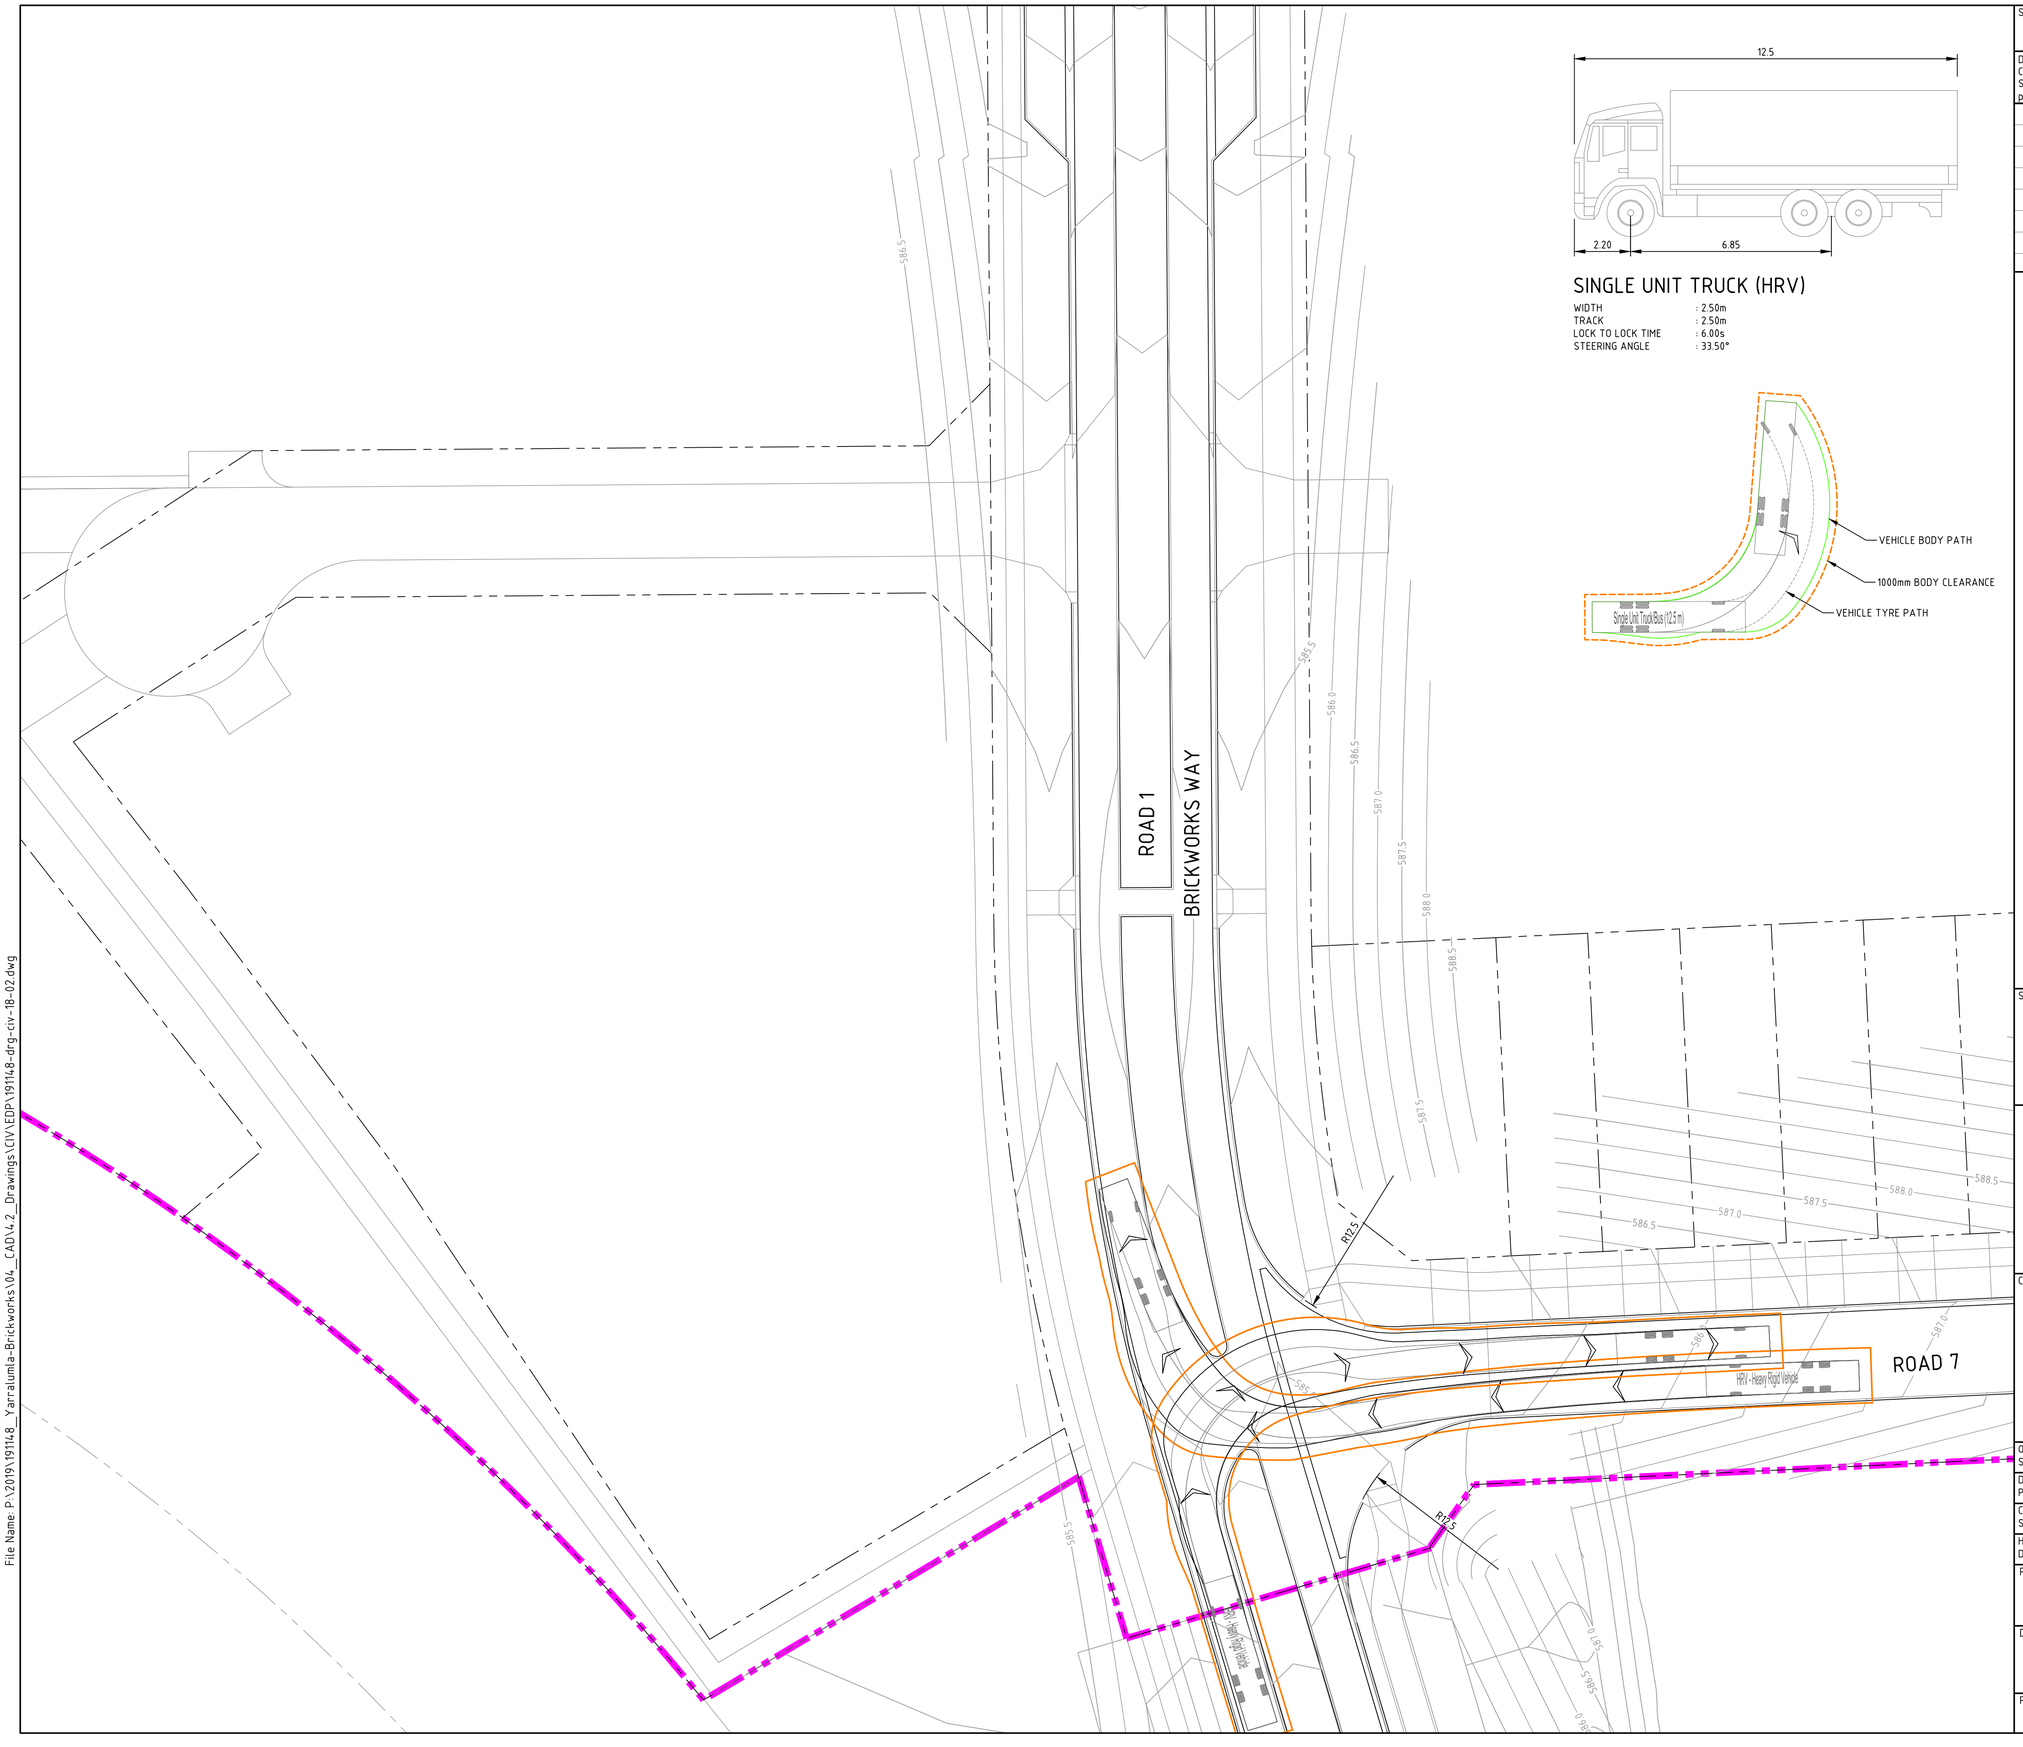

SINGLE UNIT TRUCK (HRV)

WIDTH	: 2.50m
TRACK	: 2.50m
LOCK TO LOCK TIME	: 6.00s
STEERING ANGLE	: 33.50°

Status

NOT FOR CONSTRUCTION

DO NOT SCALE OFF DRAWINGS. VERIFY ALL DIMENSIONS ON SITE PRIOR TO WORK.
COPYRIGHT: The contents and information contained in this document are copyright of Sellick Consultants. Use or copy of this document in whole or part without written permission constitutes an infringement of copyright.

Rev	Description	Date	Drawn By
R	EDP SUBMISSION	31.07.2023	MN
Q	EDP SUBMISSION	10.07.2023	MN
P	EDP SUBMISSION	22.06.2023	RT
O	EDP SUBMISSION	16.06.2023	RT
N	EDP DRAFT REVIEW	14.06.2023	RT
M	EIS COMMENTS ADDRESSED	11.10.2022	RT
L	EDP SUBMISSION	20.07.2022	RT

LEGEND

- HOLDING LEASE BOUNDARY
- PROPOSED BLOCK BOUNDARY
- EXISTING TREE TO BE REMOVED
- EXISTING TREE TO RETAINED
- 580.0 PROPOSED CONTOUR
- 580.0 EXISTING CONTOUR

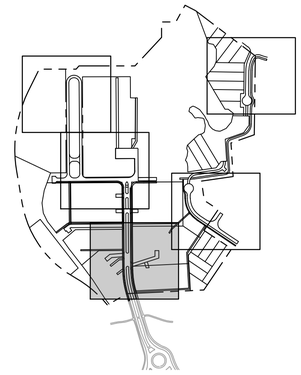

KEY PLAN

Scales

0 5 7.5 10 12.5m

1:250 @ A1

sellick consultants Est. 1965

canberra | sydney

ABN 82 634 296 629

Client Logo

DOMA

Original Size	A1	Drawn By: DA	Drafting Check: DCA
Date Plotted	31-Jul-23	Designed By: AE	Design Check: BC
Coordinate System	STROMLO GRID	Approved: BC	Approved Date: 16/12/2019
Height Datum	AHD	Approved Signature	

Project Name and Location

THE CANBERRA BRICKWORKS

BLOCKS 1,7 & 20 SECTION 102

Drawing Title

EDP - ROADS DETAIL AND VEHICLE DEMONSTRATIONS PLAN SHEET 2

Project Number	Type	Discipline	Drg No.	Sub-No.	Rev
191148	DRG	CIV	18	02	R

File Name: P:\2019\191148_Yarralumla-Brickworks\04_CAD\4.2_Drawings\CIV\EDP\191148-drg-civ-18-02.dwg