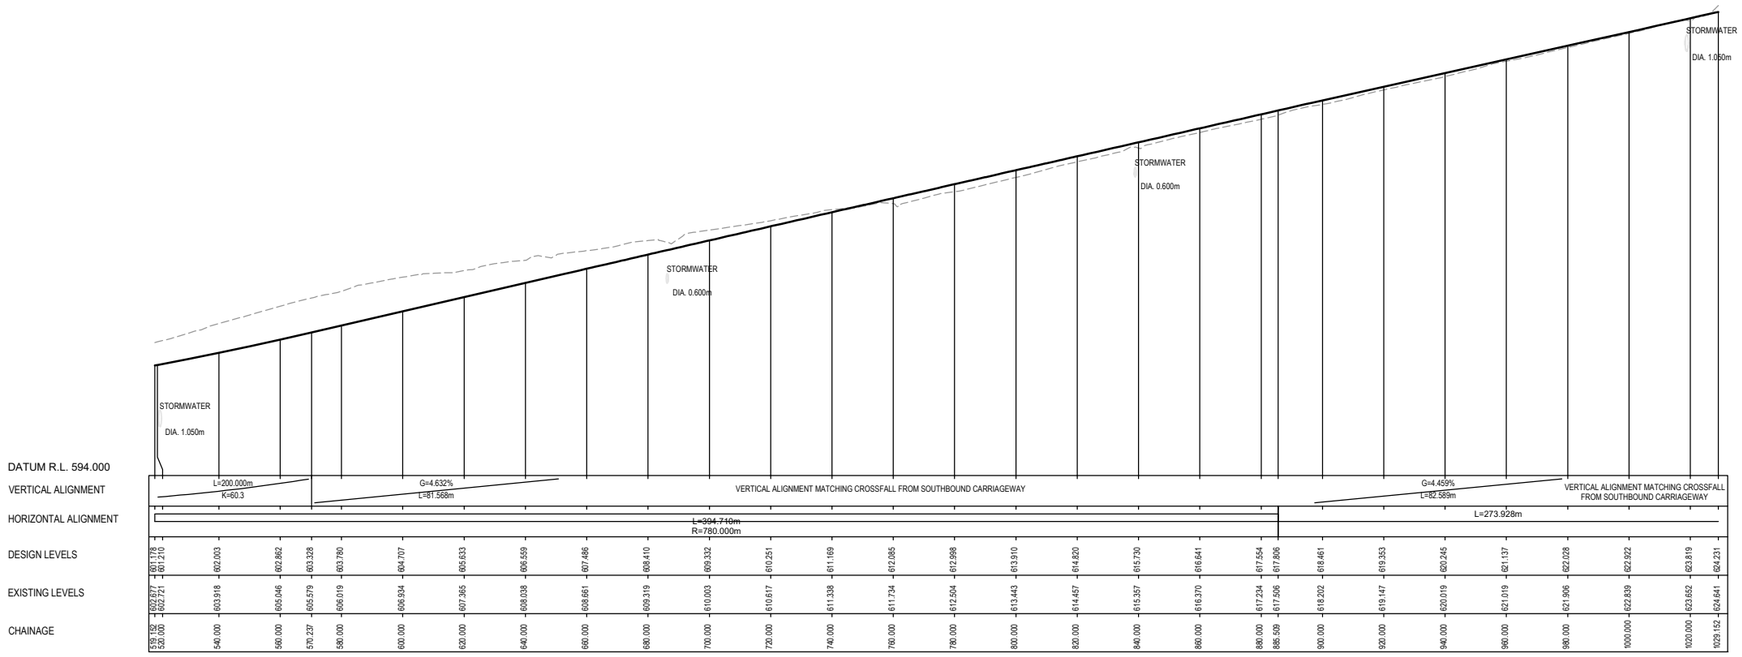

LONGITUDINAL SECTION ALONG CONTROL MP21

HORIZONTAL 1 : 1000
VERTICAL 1 : 200

150 mm ON ORIGINAL

A1

DRAWING FILE LOCATION / NAME
V:_Vault\Projects\3002750\CAD\DWG\05_LS_Longitudinal_Sections\3002750-LS-1267.dwg

PLOT DATE 23 May 2024 TIME 17:53:29

DR

EXTERNAL REFERENCE FILES

X_3002750_SMEC_a1
X_LS_MP21_02

REV	DATE	AMENDMENT / REVISION DESCRIPTION	WVR No.	APPROVAL
A	08.10.2020	PRELIMINARY SKETCH PLAN	0014	DK
B	27.05.2022	DETAILED DESIGN, SHARED PATH ALIGNMENT CHANGES	0	DK
C	29.02.2024	DRAFT DOCUMENT READINESS (DR) SUBMISSION	0036	T.VN
D	24.05.2024	FINAL DOCUMENT READINESS (DR) SUBMISSION	0037	T.VN

TITLE	NAME
DRAFTER	N. BROOKE-TAYLOR
DRAFTING CHECK	X. SEGUBAN
DESIGNER	M. WATSON
DESIGN CHECK	L. MULYADI
PROJECT MANAGER	K. DECANHA
PROJECT DIRECTOR	T. VAN NIEKERK

SCALES AT A1 SIZE DRAWING

HORIZ. 1:1000 10 0 10 20 30 40 50
VERT. 1:200 2 0 2 4 6 8 10

DESIGNER
SMEC
Member of the Surbana Jurong Group
ABN 47 065 475 149
LEVEL 9, 12 MOORE STREET
CANBERRA ACT 2601 AUSTRALIA
SMEC PROJECT No 3002750

CLIENT
ACT Government
Transport Canberra & City Services

PROJECT TITLE
WILLIAM HOVELL DRIVE DUPLICATION

LONGITUDINAL SECTIONS MP21
SHARED USER PATH
SHEET 2

SCALE	PHASE	PROJECT / DRAWING No.	REVISION
AS SHOWN	DETAIL DESIGN	3002750-LS-1267	D