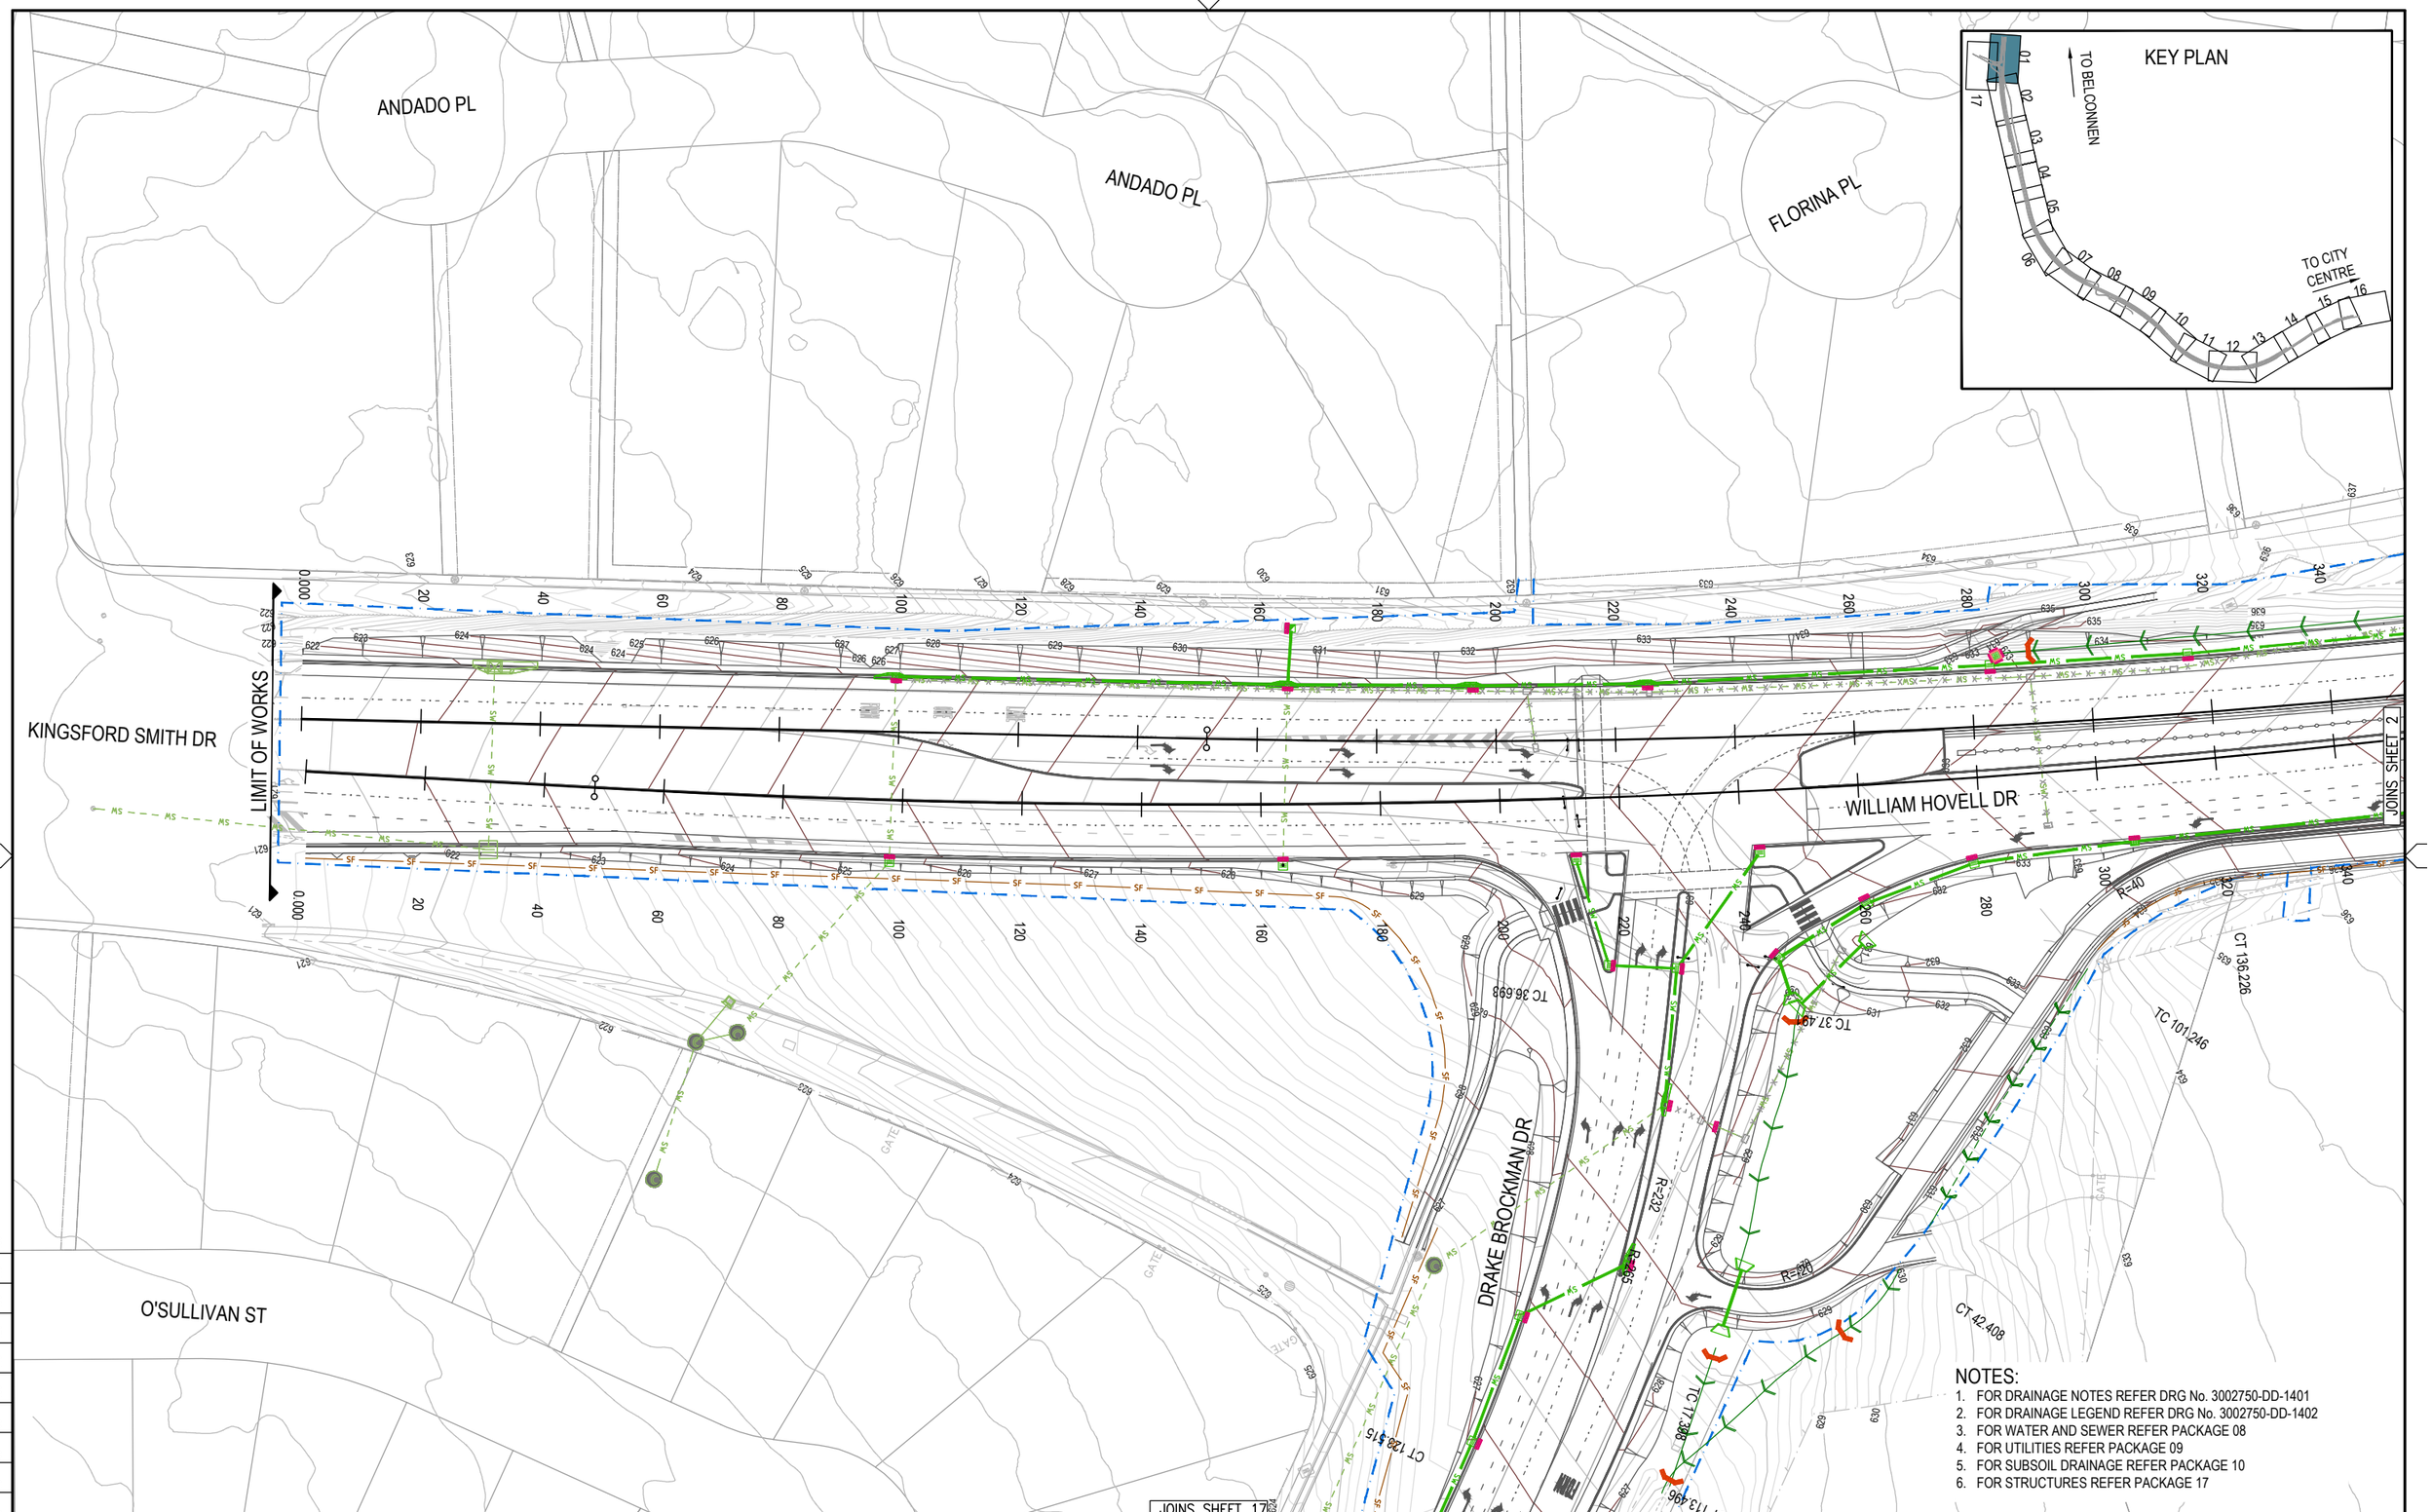

NOTES:

1. FOR DRAINAGE NOTES REFER DRG No. 3002750-DD-1401
2. FOR DRAINAGE LEGEND REFER DRG No. 3002750-DD-1402
3. FOR WATER AND SEWER REFER PACKAGE 08
4. FOR UTILITIES REFER PACKAGE 09
5. FOR SUBSOIL DRAINAGE REFER PACKAGE 10
6. FOR STRUCTURES REFER PACKAGE 17

DRAWING FILE LOCATION / NAME	PLOT DATE	TIME
V:_Vault\Projects\3002750\CAD\DWG\20_EC_Erosion_sediment\3002750-EC-2110.dwg	23 May 2024	17:59:40

EXTERNAL REFERENCE FILES

X_WID_CONTX
X_WID_SURVX
X_WID_VER_EX
X_WID_DES_CONT
X_WID_DES
X_WID_DES_CAD
X_WID_DRAWING
X_WID_FRAME_500
X_WID_RD_NAME
X_WID_KEY_500
X_WID_UTIL_BR
X_WID_EC
X_WID_TREEX
X_WID_BERMX
X_WID_BUS_BAY
X_WID_SW_EX
X_3002750_SMEC_a1
X_WID_DES_CTRL_500

REV	DATE	AMENDMENT / REVISION DESCRIPTION	WVR No.	APPROVAL
A	15.03.2024	DRAFT DOCUMENT READINESS (DR) SUBMISSION	0036	T.VN

TITLE	NAME
DRAFTER	N. BROOKE-TAYLOR
DRAFTING CHECK	X. SEGUBAN
DESIGNER	T. THINN
DESIGN CHECK	L. MULYADI
PROJECT MANAGER	K. DECANHA
PROJECT DIRECTOR	T. VAN NIEKERK

SCALES AT A1 SIZE DRAWING

SCALE 1:500 (5 0 10 20 25 m)

DESIGNER

SMEC
Member of the Surbana Jurong Group
ABN 47 065 475 149
LEVEL 9, 12 MOORE STREET
CANBERRA ACT 2601 AUSTRALIA
SMEC PROJECT No 3002750

CLIENT

ACT Government
Transport Canberra & City Services

PROJECT TITLE

WILLIAM HOVELL DRIVE DUPLICATION

CONCEPT EROSION AND SEDIMENT CONTROL CONCEPT PLAN SHEET 1

SCALE	PHASE	PROJECT / DRAWING No.	REVISION
AS SHOWN	DETAIL DESIGN	3002750-EC-2110	B

150 mm ON ORIGINAL

A1