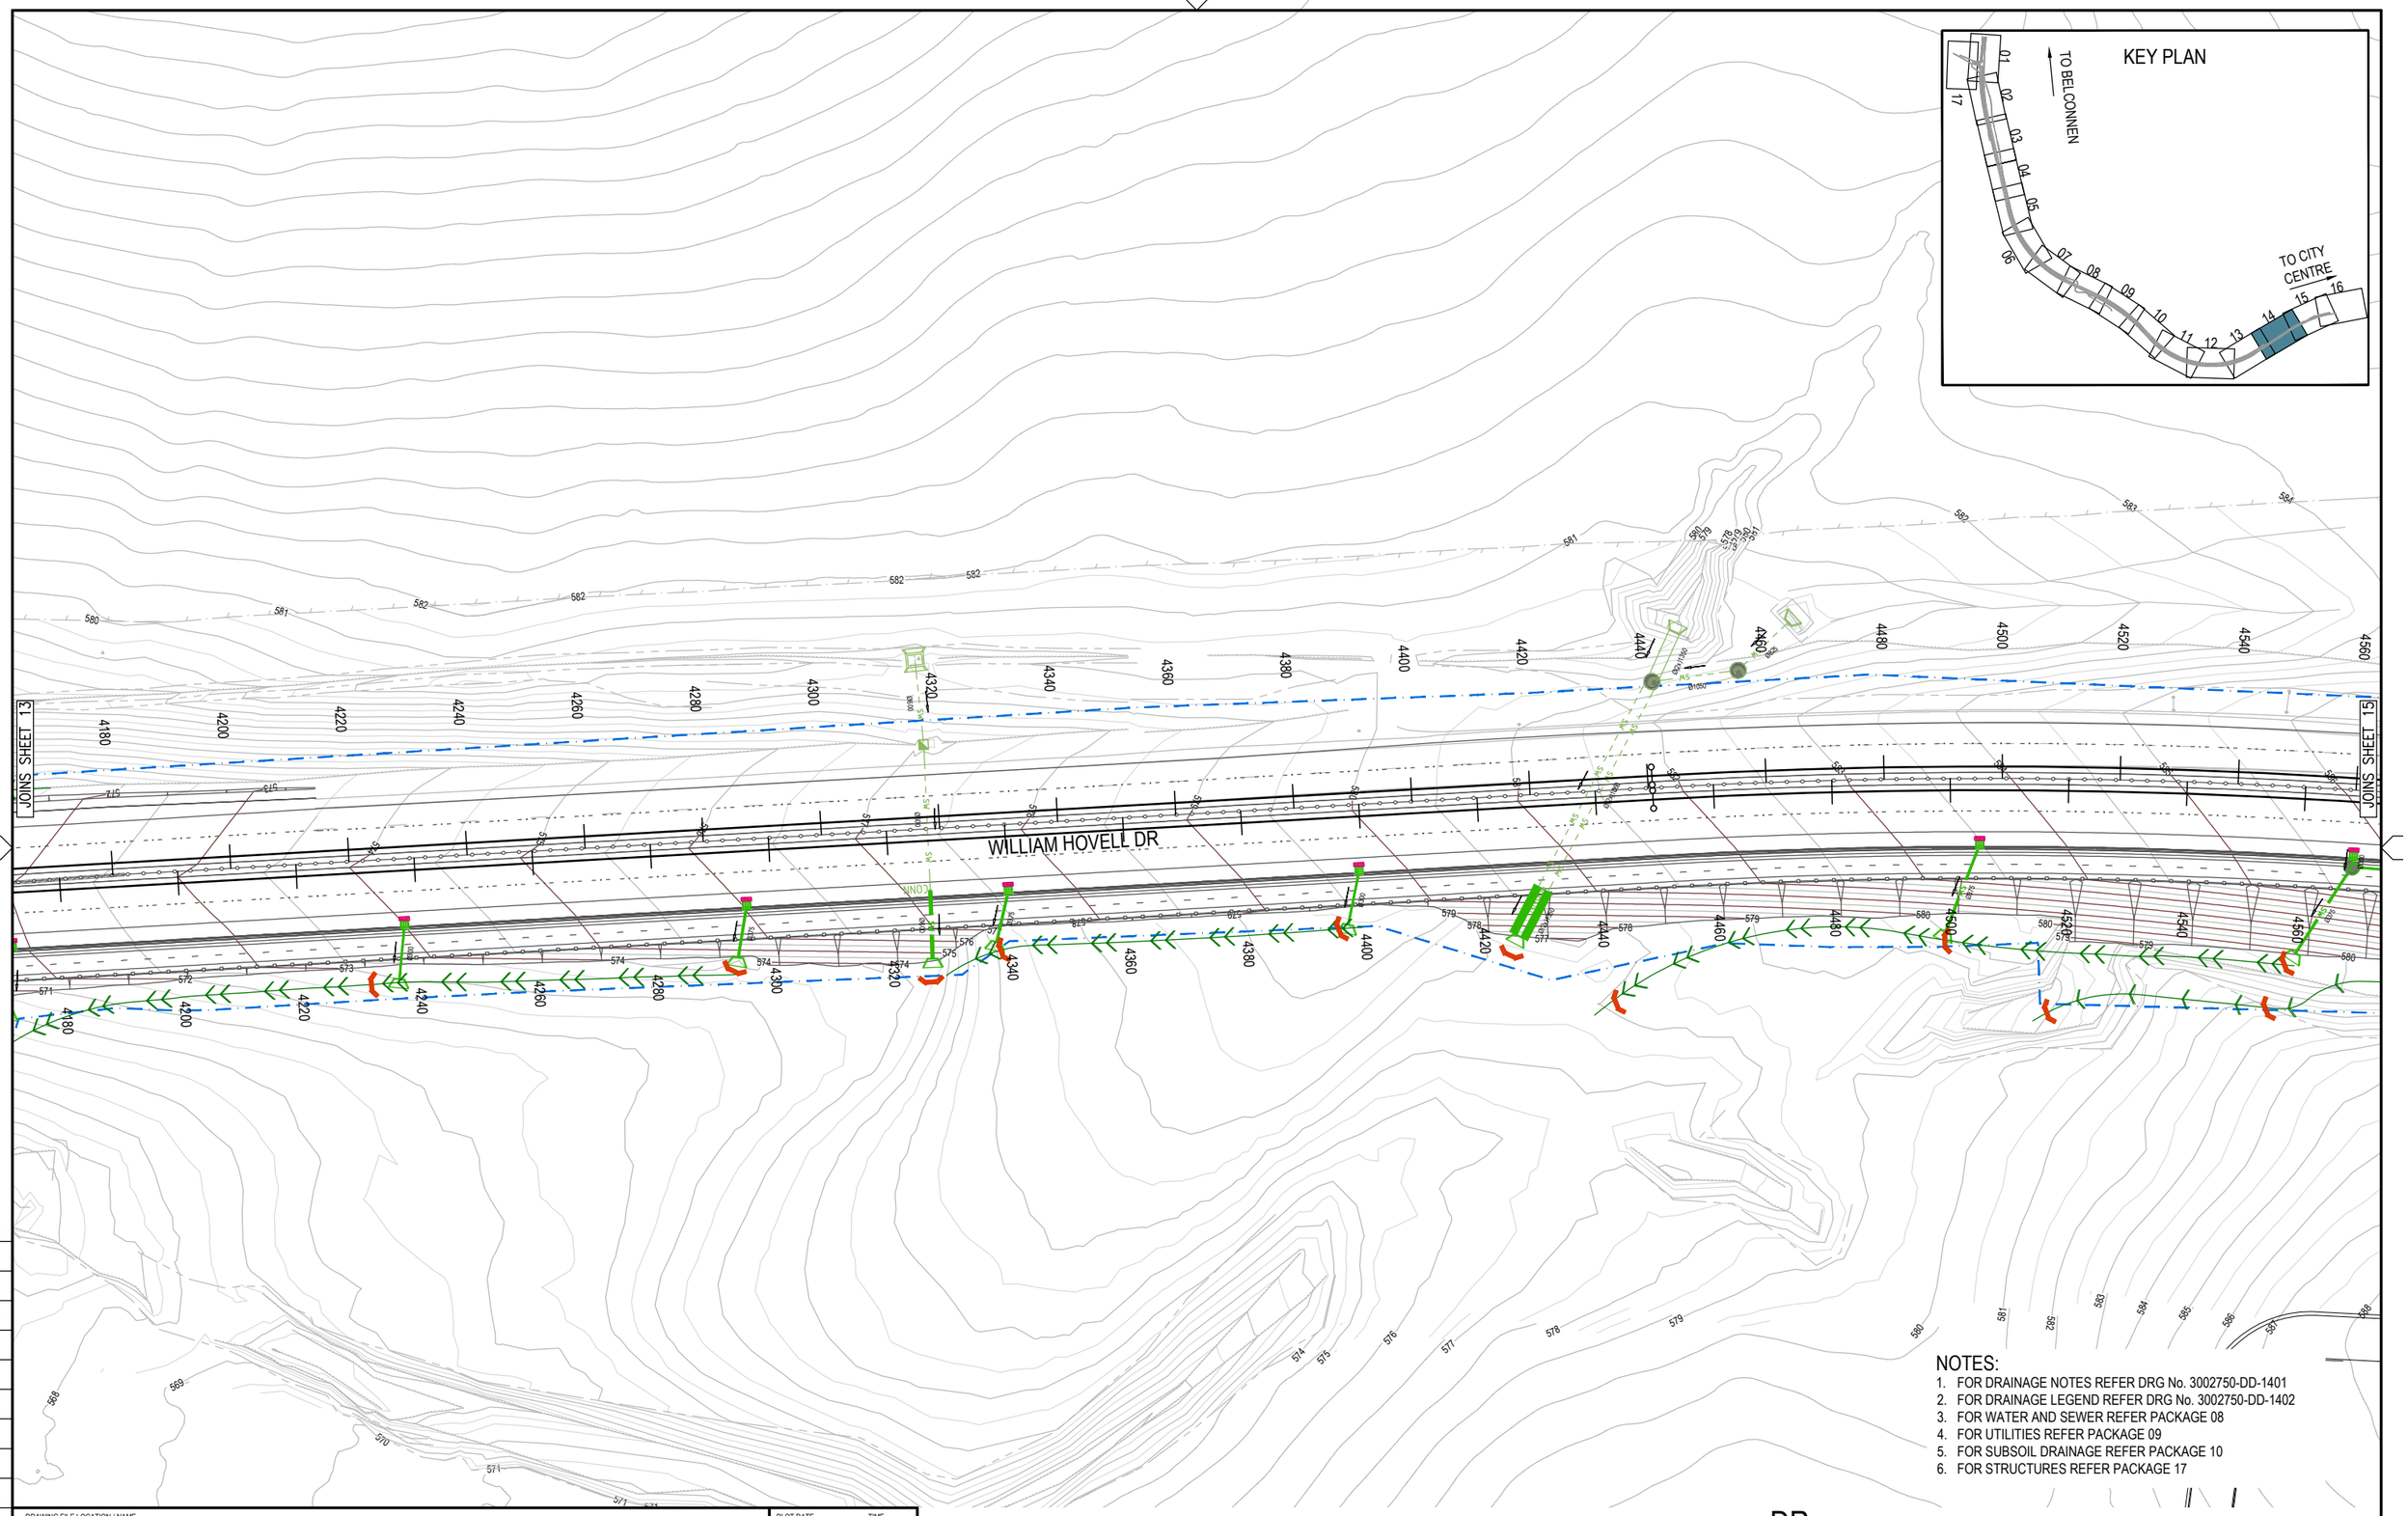


NOTES:
1. FOR DRAINAGE NOTES REFER DRG No. 3002750-DD-1401
2. FOR DRAINAGE LEGEND REFER DRG No. 3002750-DD-1402
3. FOR WATER AND SEWER REFER PACKAGE 08
4. FOR UTILITIES REFER PACKAGE 09
5. FOR SUBSOIL DRAINAGE REFER PACKAGE 10
6. FOR STRUCTURES REFER PACKAGE 17

DR

DRAWING FILE LOCATION / NAME: V:_Vault\Projects\3002750\CAD\DWG\20_EC_Erosion_sediment\3002750-EC-2123.dwg

PLOT DATE: 23 May 2024 TIME: 18:11:43

EXTERNAL REFERENCE FILES: 3002750_SMEC_a1, X_WHD_KEY_500, X_WHD_CONTX, X_WHD_SURVX, X_WHD_TREEX, X_WHD_WIP, X_WHD_DES_CONT, X_WHD_DES_CAD, X_WHD_DRN, X_WHD_FRAME_500, X_WHD_RD_NAME, X_WHD_NOTE_DR, X_WHD_EC, X_WHD_DES_CTRL_500, X_WHD_SW_EX, X_WHD_DES_BDRY

| REV | DATE | AMENDMENT / REVISION DESCRIPTION | WVR No. | APPROVAL |
|---|---|---|---|---|
| A | 15.03.2024 | DRAFT DOCUMENT READINESS (DR) SUBMISSION | 0036 | T.VN |

| TITLE | NAME |
|---|---|
| DRAFTER | N. BROOKE-TAYLOR |
| DRAFTING CHECK | X. SEGUBAN |
| DESIGNER | T. THINN |
| DESIGN CHECK | L. MULYADI |
| PROJECT MANAGER | K. DECANHA |
| PROJECT DIRECTOR | T. VAN NIEKERK |

SCALES AT A1 SIZE DRAWING: SCALE 1:500 (5 0 10 20)

DESIGNER: SMEC
Member of the Surbana Jurong Group
ABN 47 065 475 149
LEVEL 9, 12 MOORE STREET
CANBERRA ACT 2601 AUSTRALIA
SMEC PROJECT No 3002750

CLIENT: ACT Government Transport Canberra & City Services

PROJECT TITLE: WILLIAM HOVELL DRIVE DUPLICATION

CONCEPT EROSION AND SEDIMENT CONTROL
CONCEPT PLAN SHEET 14

| SCALE | PHASE | PROJECT / DRAWING No. | REVISION |
|---|---|---|---|
| AS SHOWN | DETAIL DESIGN | 3002750-EC-2123 | B |

150 mm ON ORIGINAL
A1