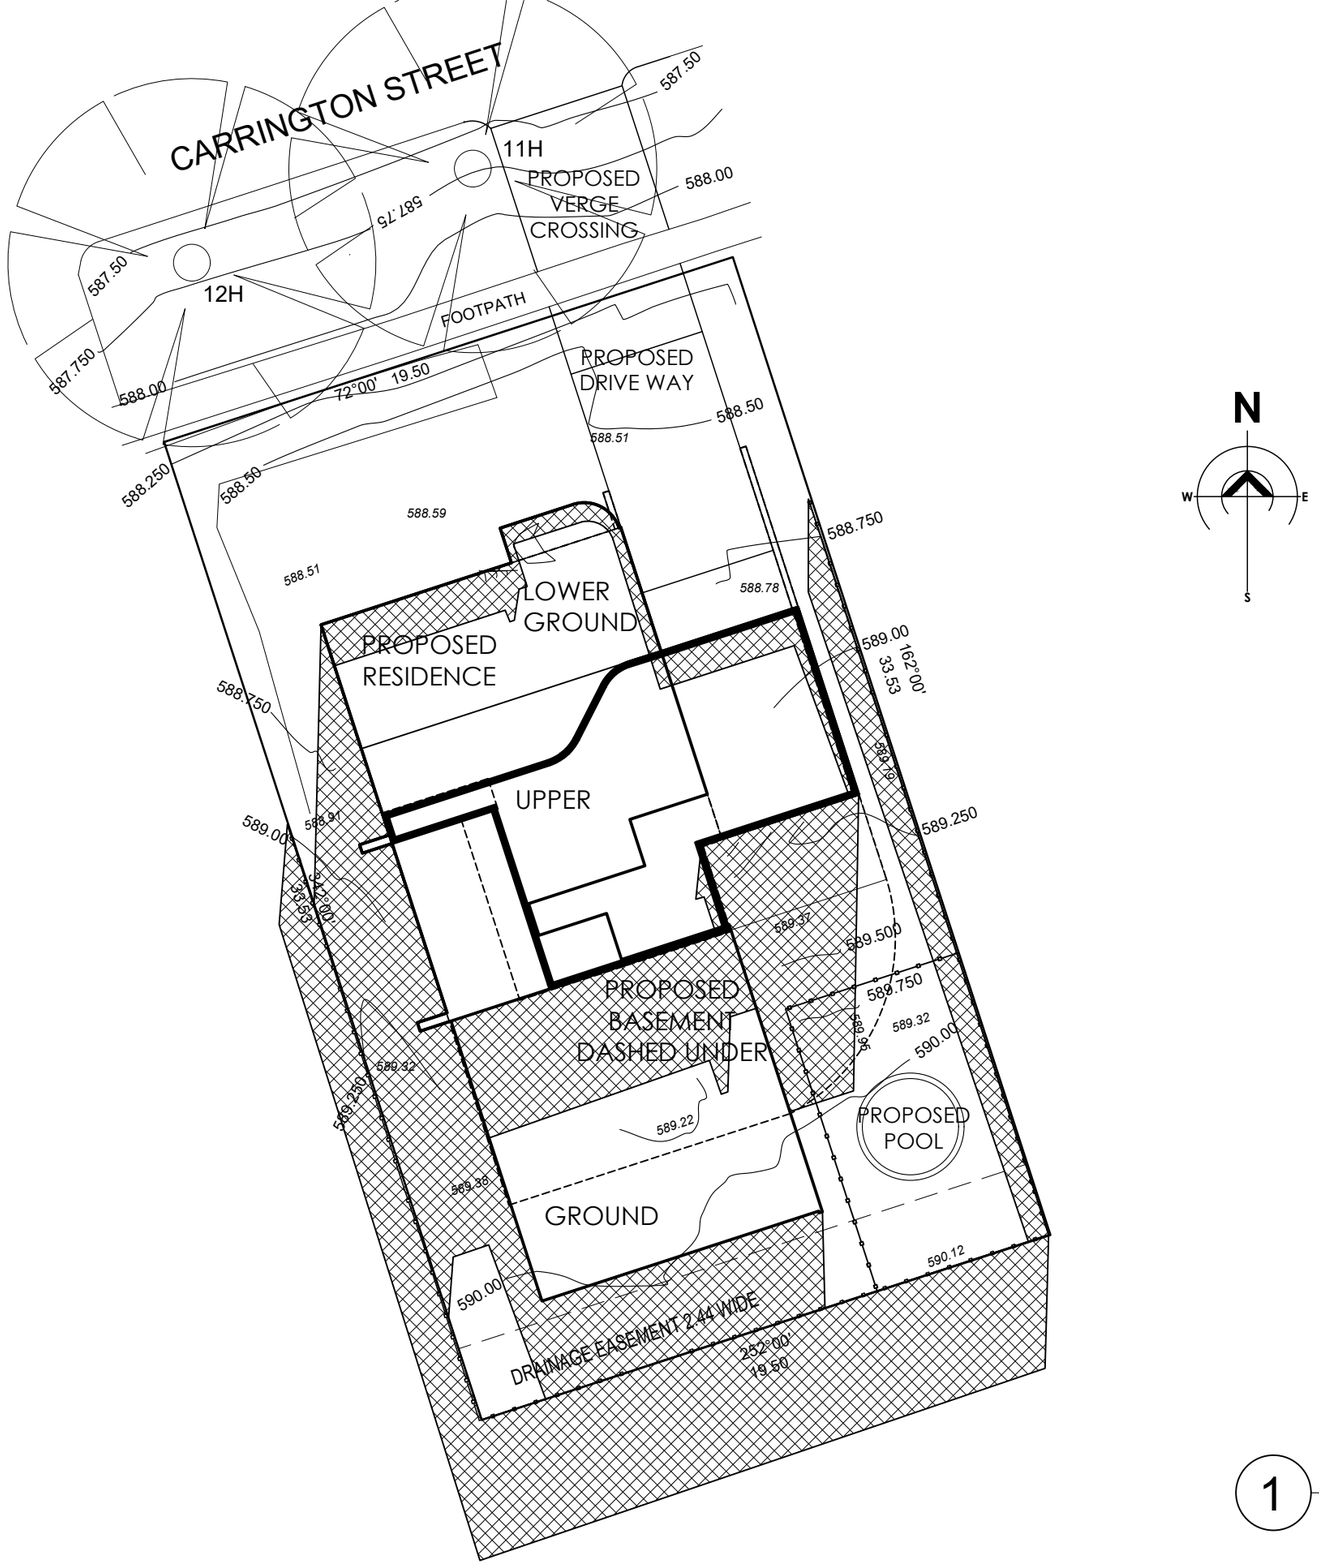

1 SHADOWS AT 12PM 21st JUNE

adrianodambrosio
design & drafting
E-mail // adrianodambrosio@outlook.com
Mobile // 0433 237 246

MASTER BUILDERS MEMBER

PROPOSED RESIDENCE //

SHEET TITLE // **SHADOW PLAN AT 12PM 21st JUNE**
BLOCK // **16**
SECTION // **21**
SUBURB // **DEAKIN**
CLIENT // **BRUCIC**
SCALE // **1:200 @ A3**
DATE // **5 AUG 2023**

REVISION // **A**
DWG No // **A17**