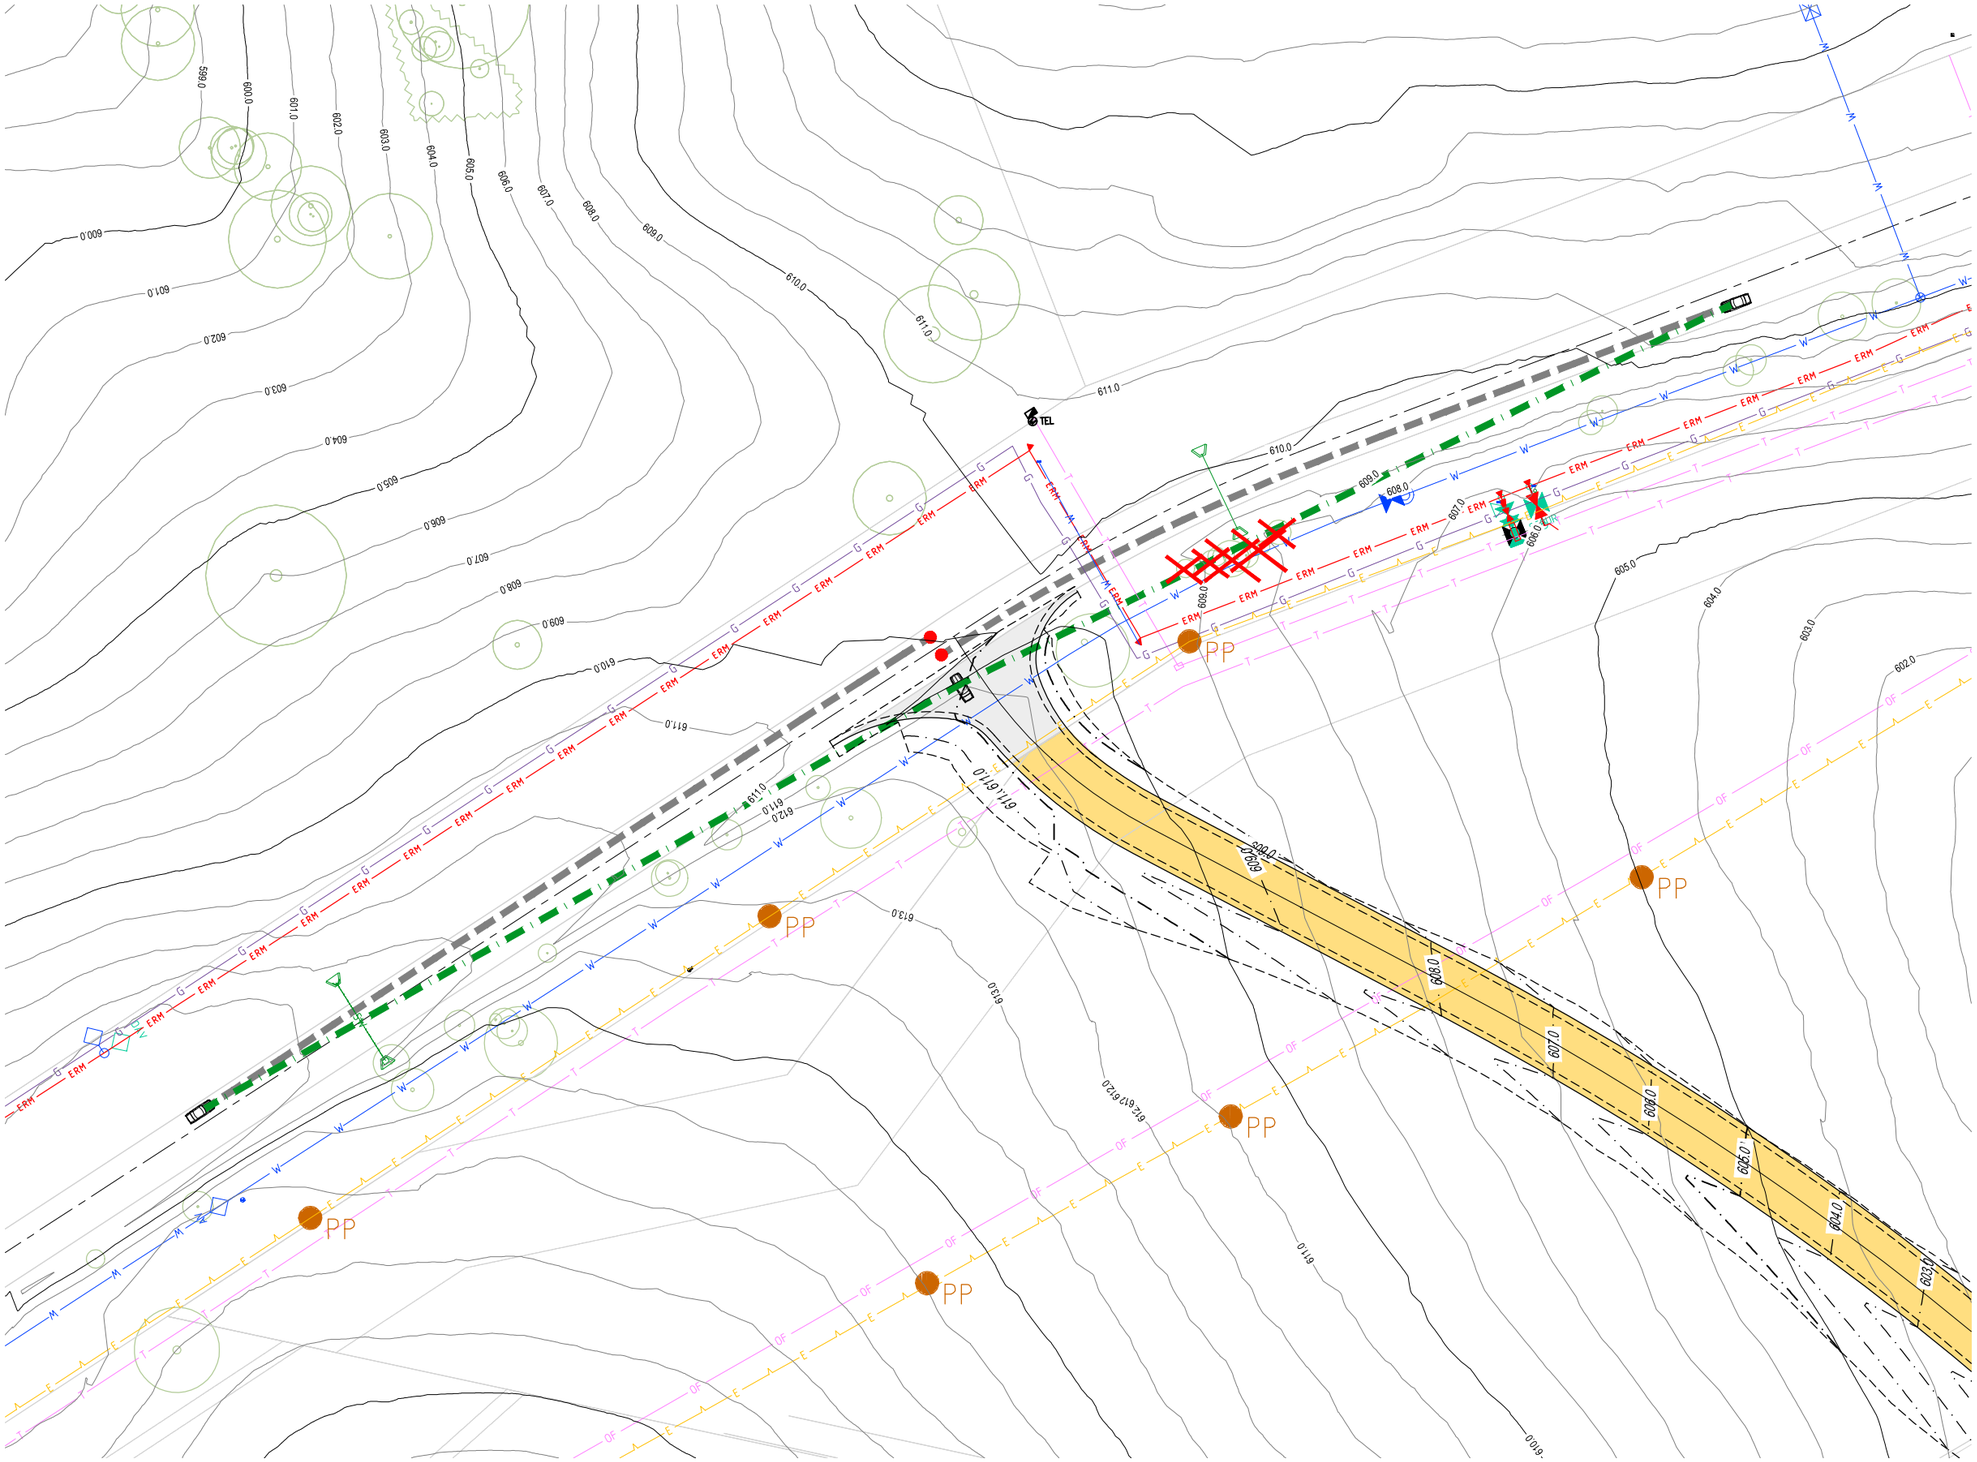

LEGEND

- SIGHT LINE
- TRAVEL PATH (141m)
- CONFLICT POINT
- CAR
- TREES TO BE REMOVED

DESIGN ASSUMPTIONS

DESIGN SPEED = 70km/h

POSTED SPEED = 60km/h

	DESIGN	DRAWN	CHECK	APPROVED	DATE	AMENDMENT DETAILS
FIRST ISSUE	AKM	BM			08/04/2022	
A	AMK	EH			31/10/2022	DESIGN CONTOURS UPDATED

SCALE 1:100 (A1) SCALE 1:200 (A3)

WAE No. ---

Ginninderry

calibre
calibregroup.com

©

CANBERRA SAND AND GRAVEL, BLOCK 1582 BELCONNEN

DISCLAIMER
ALL DIMENSIONS TO BE CHECKED ON SITE BY CONTRACTOR PRIOR TO CONSTRUCTION. USE WRITTEN DIMENSIONS ONLY, DO NOT SCALE.

SIGHT DISTANCE PLAN

21-000475 D091 --- A

Plot Date: 31-Oct-22, 9:57 AM File: H:\21\21-000475\6_ModelCivil3D\21-000475-D091.dwg User:Byju Mathew