


**VERTICAL:** G: -1.3% L: 14.091 | G: ... | G: -4.3% L: 7.000 | G: -5.0% L: 40.511 | R: 333.3 K: 3.3 L: 10.000 | G: -2.0% L: 9.533

**HORIZONTAL:** L: 17.818 B: 052° 30' 52" | L: 11.915 R: 15.000 | L: 10.178 B: 007° 00' 03" | L: 23.562 R: 15.000 | L: 22.291 B: 277° 00' 03"

| CHAINAGE | DESIGN LEVELS | EXISTING LEVELS | DEPTH |
|---|---|---|---|
| 0.000 | 580.082 | 580.287 | -0.206 |
| 10.000 | 579.953 | 580.413 | -0.460 |
| 14.091 | 579.901 | 580.504 | -0.603 |
| 14.720 | 580.031 | 580.521 | -0.490 |
| 16.720 | 580.071 | 580.574 | -0.503 |
| 17.818 | 580.093 | 580.604 | -0.511 |
| 18.720 | 580.111 | 580.624 | -0.513 |
| 20.000 | 580.057 | 580.634 | -0.577 |
| 23.776 | 579.896 | 580.778 | -0.881 |
| 25.720 | 579.814 | 580.880 | -1.067 |
| 29.733 | 579.613 | 581.018 | -1.405 |
| 30.000 | 579.600 | 581.023 | -1.424 |
| 39.911 | 579.104 | 581.231 | -2.127 |
| 40.000 | 579.100 | 581.234 | -2.135 |
| 50.000 | 578.600 | 581.354 | -2.755 |
| 51.692 | 578.515 | 581.269 | -2.754 |
| 60.000 | 578.100 | 580.155 | -2.055 |
| 63.473 | 577.926 | 579.740 | -1.814 |
| 66.231 | 577.788 | 579.350 | -1.562 |
| 70.000 | 577.621 | 578.468 | -0.847 |
| 76.231 | 577.438 | 577.425 | 0.013 |
| 80.000 | 577.363 | 577.170 | 0.193 |
| 85.764 | 577.247 | 577.126 | 0.122 |

PROFILE OF ALIGNMENT AL-05
(VERT SCALE 1:100, HOR SCALE 1:500, VERT EXAG 1:5)
FROM: CH 0.000 TO CH 85.764

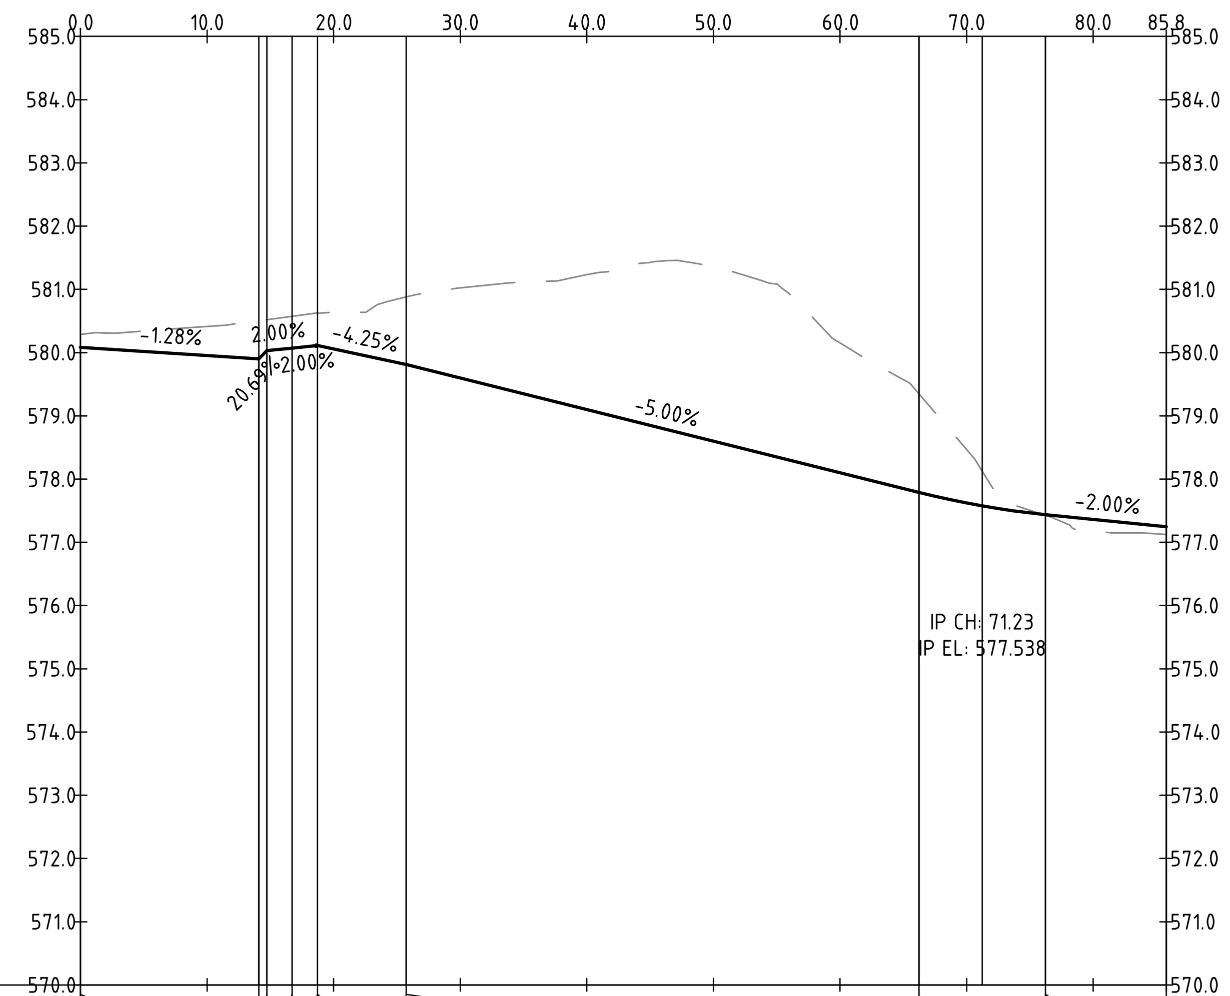


**VERTICAL:** G: -5.0% L: 7.459 | R: 308.5 K: 3.1 L: 20.000 | G: 1.5% L: 15.184

**HORIZONTAL:** L: 49.911 B: 007° 00' 03"

| CHAINAGE | DESIGN LEVELS | EXISTING LEVELS | DEPTH |
|---|---|---|---|
| 0.000 | 579.350 | 581.112 | -1.763 |
| 7.459 | 578.977 | 581.317 | -2.341 |
| 10.000 | 578.860 | 581.539 | -2.679 |
| 20.000 | 578.604 | 581.733 | -3.129 |
| 27.459 | 578.625 | 581.740 | -3.115 |
| 30.000 | 578.662 | 581.727 | -3.064 |
| 40.000 | 578.811 | 581.609 | -2.798 |
| 49.911 | | 581.707 | |

PROFILE OF ALIGNMENT AL-06
(VERT SCALE 1:100, HOR SCALE 1:500, VERT EXAG 1:5)
FROM: CH 0.000 TO CH 49.911

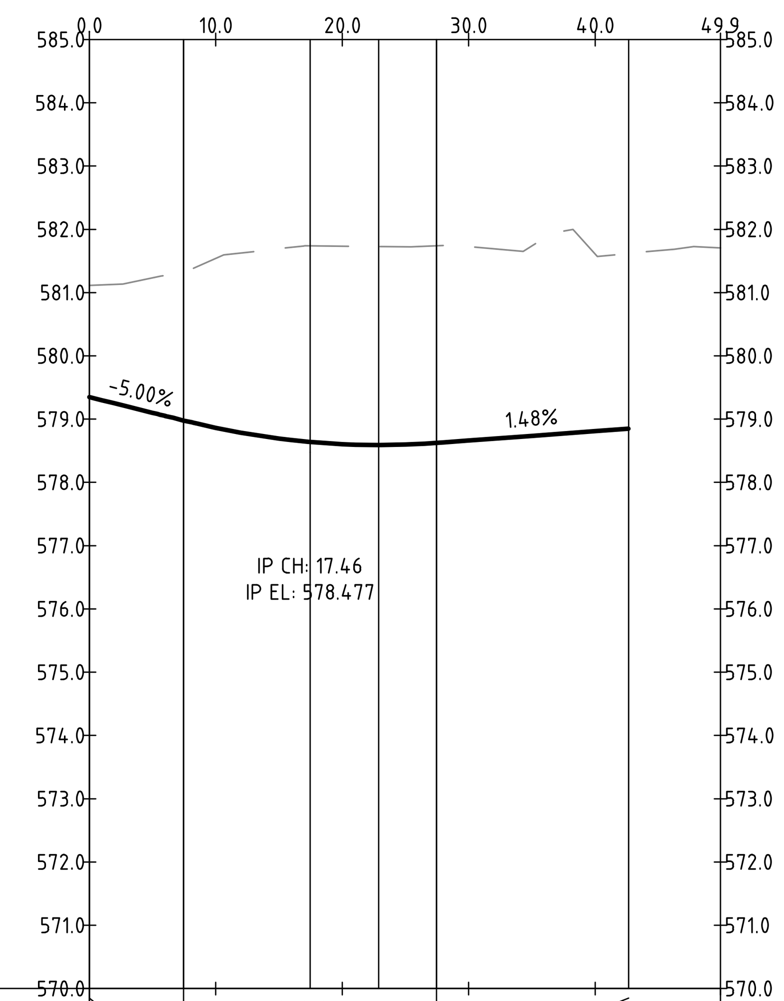Status
# NOT FOR CONSTRUCTION

DO NOT SCALE OFF DRAWINGS. VERIFY ALL DIMENSIONS ON SITE PRIOR TO WORK.
COPYRIGHT: The contents and information contained in this document are copyright of Sellick Consultants, Use or copy of this document in whole or part without written permission constitutes an infringement of copyright.

| Rev | Description | Date | Drawn By |
|---|---|---|---|
| R | EDP SUBMISSION | 31.07.2023 | MN |
| Q | EDP SUBMISSION | 10.07.2023 | MN |
| P | EDP SUBMISSION | 22.06.2023 | RT |
| O | EDP SUBMISSION | 16.06.2023 | RT |
| N | EDP DRAFT REVIEW | 14.06.2023 | RT |
| M | EIS COMMENTS ADDRESSED | 11.10.2022 | RT |
| L | EDP SUBMISSION | 20.07.2022 | RT |

LEGEND
- HOLDING LEASE BOUNDARY
- PROPOSED BLOCK BOUNDARY
- EXISTING TREE TO BE REMOVED
- EXISTING TREE TO RETAINED
- 580.0 PROPOSED CONTOUR
- 580.0 EXISTING CONTOUR

Scales
0 2 3 4 5m — 1:100 @ A1
0 10 15 20 25m — 1:500 @ A1

sellick consultants Est. 1965
canberra | sydney
ABN 82 634 296 629

Client Logo
DOMA

| | | | |
|---|---|---|---|
| Original Size: A1 | Drawn By: DA | Drafting Check: DCA | |
| Date Plotted: 31-Jul-23 | Designed By: AE | Design Check: BC | |
| Coordinate System: STROMLO GRID | Approved: BC | Approved Date: 16/12/2019 | |
| Height Datum: AHD | Approved Signature: | | |

Project Name and Location
THE CANBERRA BRICKWORKS
BLOCKS 1,7 & 20 SECTION 102

Drawing Title
EDP - ROAD LONGITUDINAL SECTIONS SHEET 7

| Project Number | Type | Discipline | Drg No. | Sub-No. | Rev |
|---|---|---|---|---|---|
| 191148 | DRG | CIV | 21 | 07 | R |

File Name: P:\2019\191148__Yarralumla-Brickworks\04__CAD\4.2__Drawings\CIV\EDP\191148-drg-civ-21-07.dwg