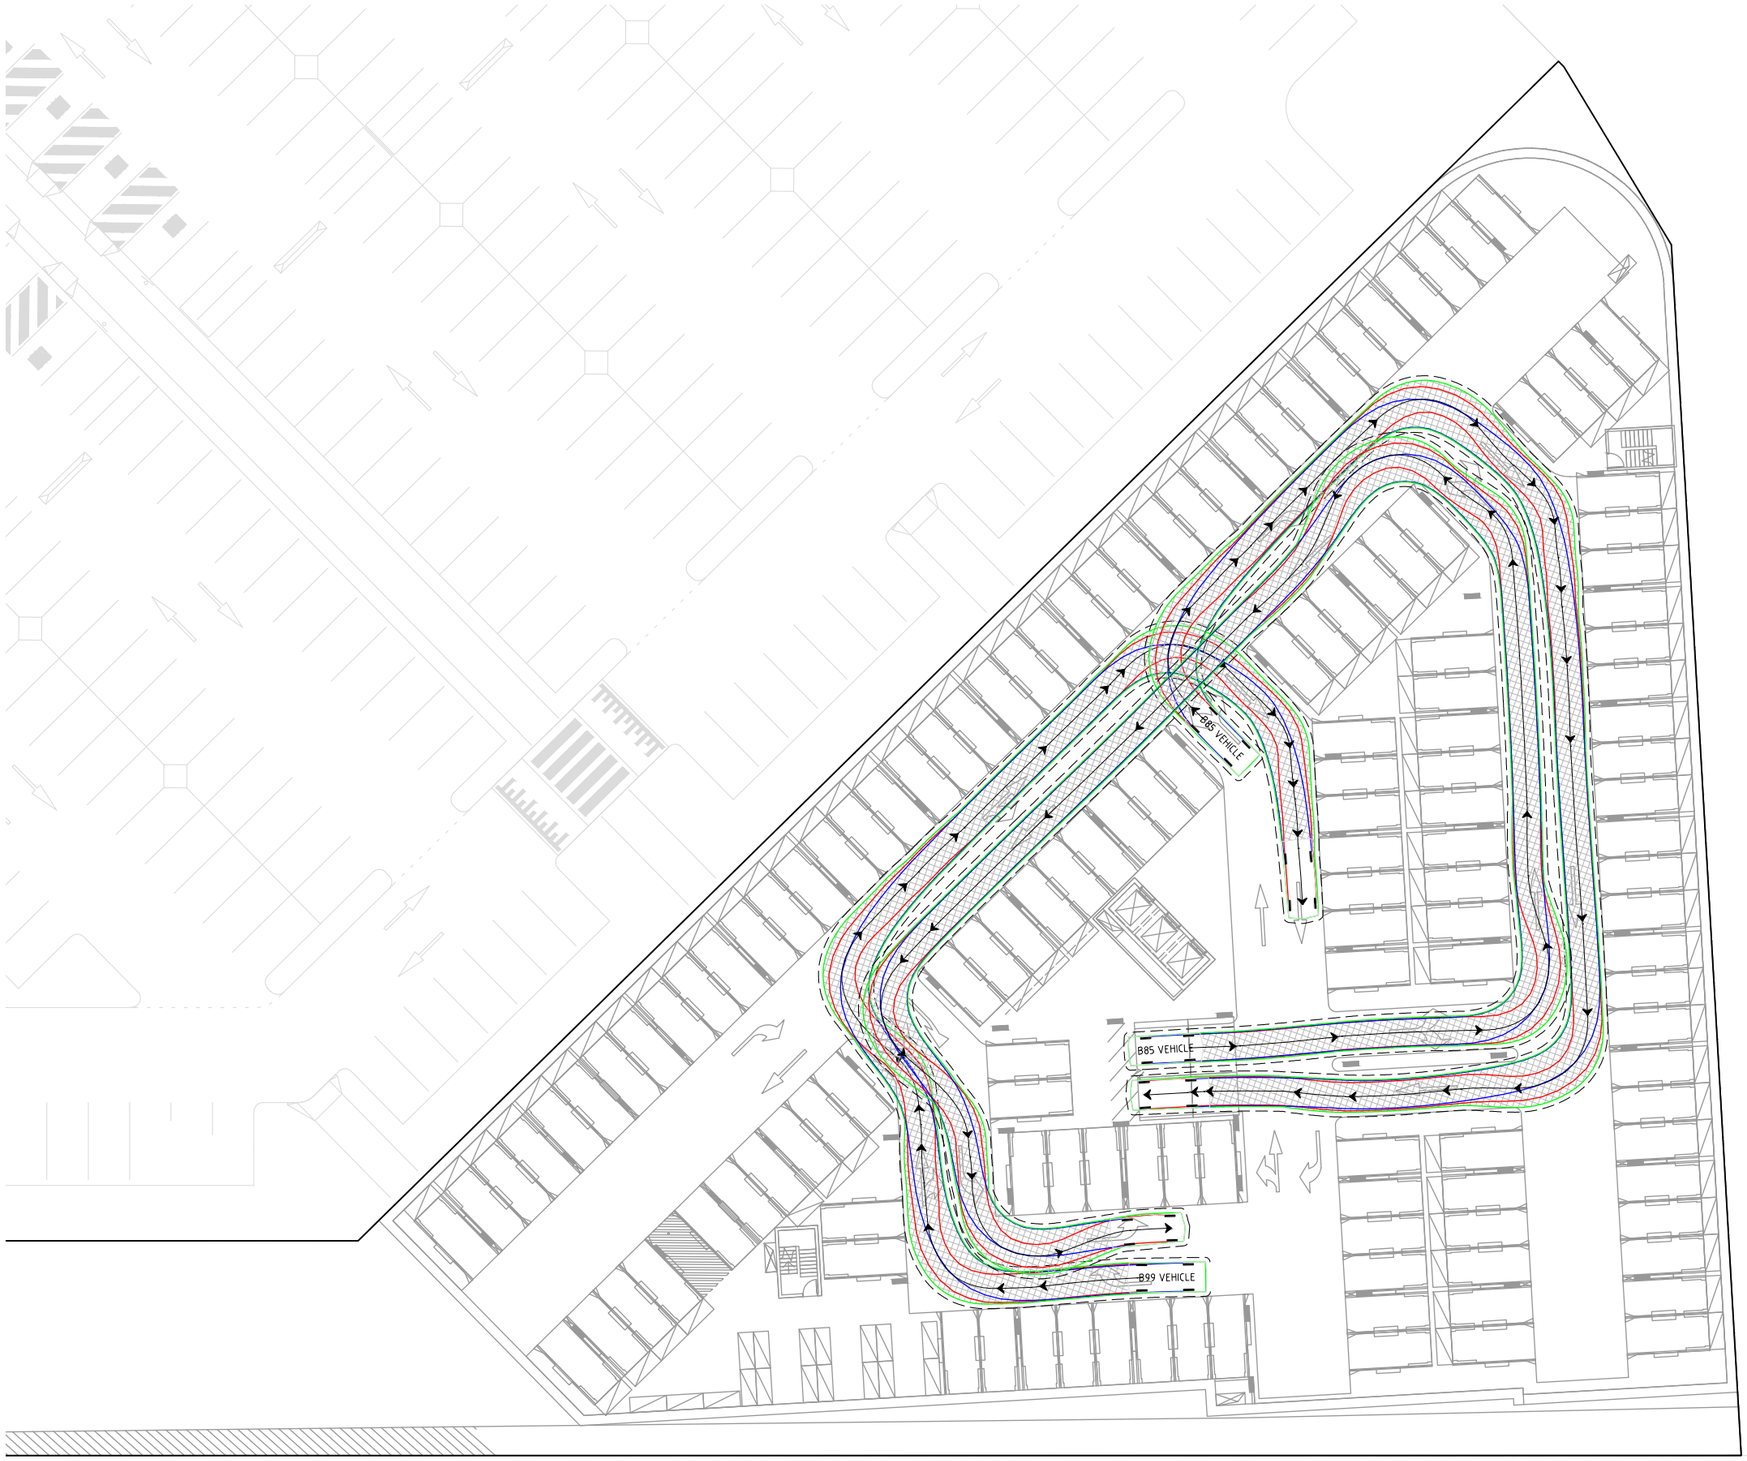

LEGEND

- DENOTES FRONT WHEEL PATH
- DENOTES REAR WHEEL PATH
- DENOTES VEHICLE BODY OVER HANG
- DENOTES 300mm VEHICLE BODY OFFSET

- ALL VEHICLE TURNING TEMPLATES CREATED USING TRANSOFT AUTOTURN PRO v.11.0.2.123
- VEHICLE SPEED - 5km/h

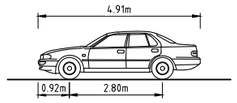

AS2890.1 - B85 CAR

NOT TO SCALE

WIDTH	1.87m
TRACK	1.77m
LOCK TO LOCK TIME	6.0s
STEERING ANGLE	34.1°

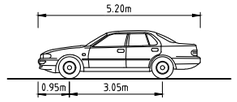

AS2890.1 - B99 PASSENGER CAR

NOT TO SCALE

WIDTH	1.94m
TRACK	1.84m
LOCK TO LOCK TIME	6.0s
STEERING ANGLE	33.9°

DRAWN: R.CRADDY
DESIGNED: N.GRINTER
JOB MANAGER: N.GRINTER
VERIFIER:

NOT FOR CONSTRUCTION

REVISION	DESCRIPTION	ISSUED	VER'D	APP'D	DATE
1	PRELIMINARY	RC		NG	23.08.22

CLIENT: JEGA

DRAWING NOT TO BE USED FOR CONSTRUCTION UNLESS VERIFICATION SIGNATURE HAS BEEN ADDED

ARCHITECT: COX ARCHITECTURE

THE COPYRIGHT OF THIS DRAWING REMAINS WITH NORTHROP CONSULTING ENGINEERS PTY LTD.

ALL SETOUT TO ARCHITECT'S DRAWINGS, DIMENSIONS TO BE VERIFIED WITH THE ARCHITECT AND ON SITE BEFORE MAKING SHOP DRAWINGS OR COMMENCING WORK.
NORTHROP ACCEPTS NO RESPONSIBILITY FOR THE USABILITY, COMPLETENESS OR SCALE OF DRAWINGS TRANSFERRED ELECTRONICALLY.

0 2 4 6 8 10m
PLAN
SCALE 1:200 @ A1

NORTHROP
Canberra
Level 6, 224 Bunda Street (PO Box 213) Canberra ACT 2608
Ph (02) 6285 1822 Fax (02) 6285 1863
Email canberra@northrop.com.au ABN 81 094 433 100

PROJECT: BLOCK 9 SECTION 132 CASEY APARTMENT & SKY TERRACE

DRAWING TITLE: CIVIL WORKS VEHICLE TURNING MOVEMENTS BASEMENT LEVEL 2

JOB NUMBER: CR220895
DRAWING NUMBER: C056
REVISION: 1
DRAWING SHEET SIZE = A1