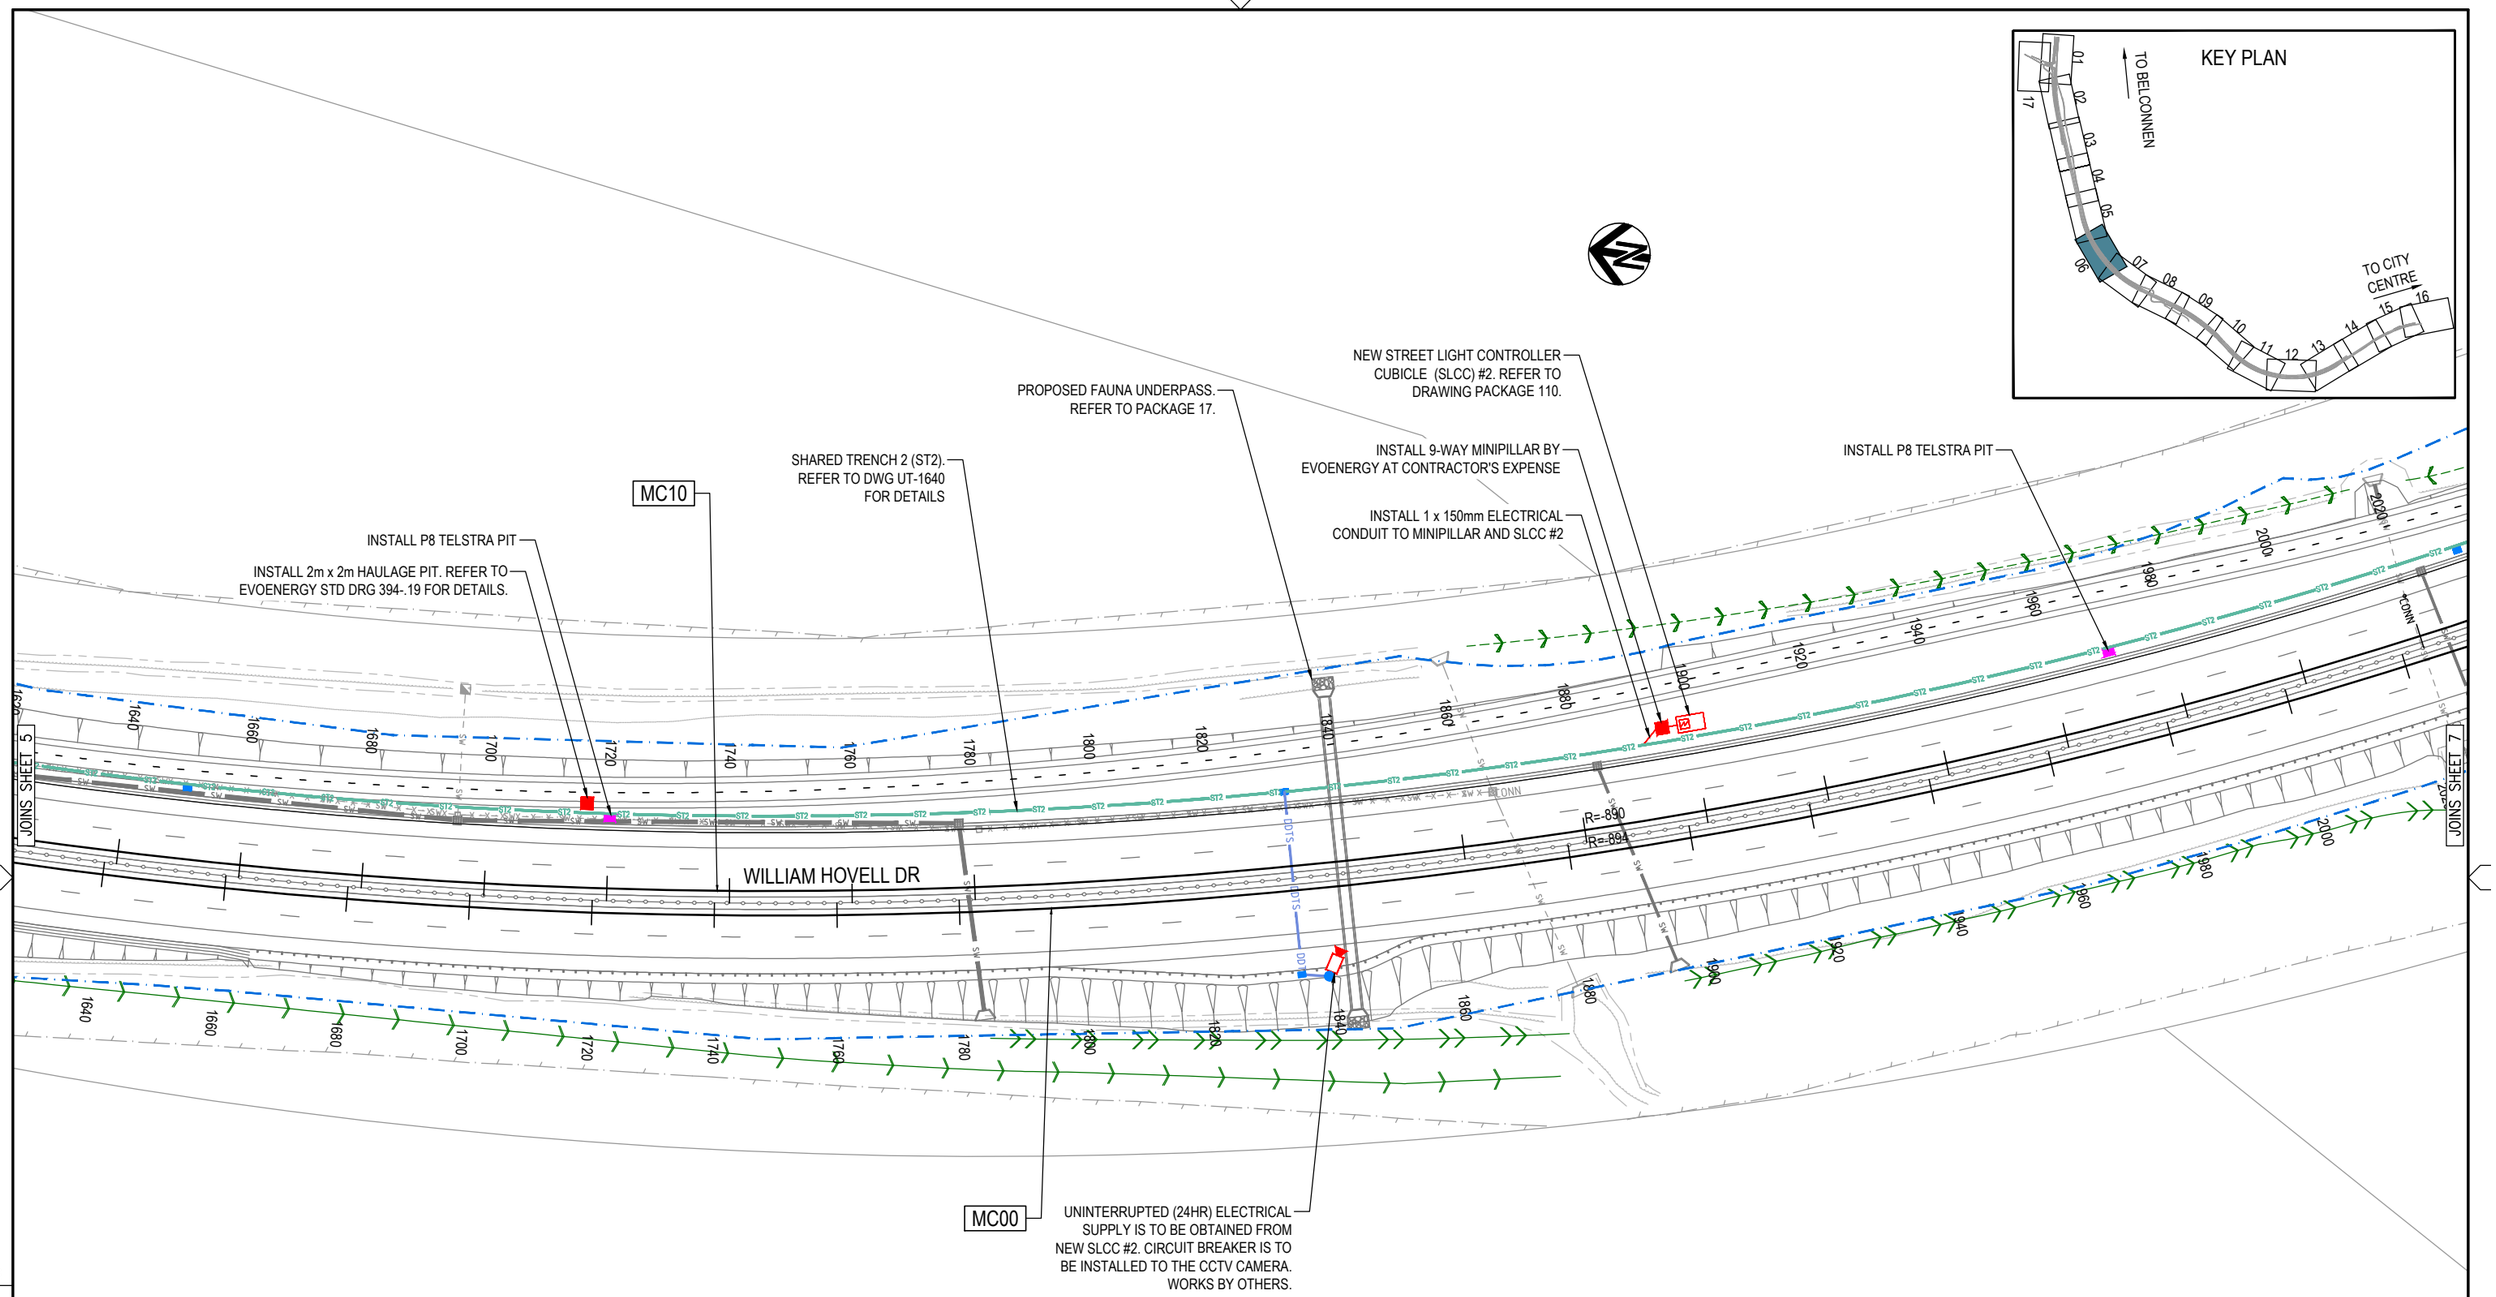

NOTES:
1. FOR UTILITIES NOTES AND LEGEND REFER DRG. UT-1601 AND UT-1602
2. FOR OTHER DESIGN PACKAGES REFER TO DESIGN PACKAGE LIST ON DRG. UT-1601

DR

DRAWING FILE LOCATION / NAME: V:_Vault\Projects\3002750\CAD\DWG\09_UT_Utilities\3002750-UT-1615.dwg

PLOT DATE: 24 May 2024 TIME: 09:43:16

EXTERNAL REFERENCE FILES: 3002750_SMEC_a1, WHD_KEY_500, WHD_SURVX, WHD_WIP, WHD_DES, WHD_DES_CAD, WHD_UTILX, WHD_DRN, WHD_DES_CTRL_500, WHD_FRAME_500, WHD_RD_NAME, WHD_NOTE_UT, WHD_UTIL, WHD_DES_BDRY, WHD_SHT_TXT_UT, WHD_SW_EX, WHD_BDRYX, WHD_FAUNA_UNDERPASS_DES, WHD_ITS, WHD_FAUNA_BRIDGE_DES

REV	DATE	AMENDMENT / REVISION DESCRIPTION	WVR No.	APPROVAL
A	19.06.2020	PRELIMINARY SKETCH PLAN	0007	DK
B	08.10.2020	PRELIMINARY SKETCH PLAN	0014	DK
C	13.11.2020	PRELIMINARY SKETCH PLAN SUBMISSION	0015	DK
D	29.02.2024	DRAFT DOCUMENT READINESS (DR) SUBMISSION	0036	T.VN
E	24.05.2024	FINAL DOCUMENT READINESS (DR) SUBMISSION	0037	T.VN

TITLE	NAME
DRAFTER	N. BROOKE-TAYLOR
DRAFTING CHECK	X. SEGUBAN
DESIGNER	T. THINN
DESIGN CHECK	L. MULYADI
PROJECT MANAGER	K. DECANHA
PROJECT DIRECTOR	T. VAN NIEKERK

SCALES AT A1 SIZE DRAWING: SCALE 1:500 (5 0 10 20)

DESIGNER: SMEC
Member of the Surbana Jurong Group
ABN 47 065 475 149
LEVEL 9, 12 MOORE STREET
CANBERRA ACT 2601 AUSTRALIA
SMEC PROJECT No 3002750

CLIENT: ACT Government, Transport Canberra & City Services

PROJECT TITLE: WILLIAM HOVELL DRIVE DUPLICATION

UTILITIES
SHEET 6

SCALE	PHASE	PROJECT / DRAWING No.	REVISION
AS SHOWN	DETAIL DESIGN	3002750-UT-1615	E

150 mm ON ORIGINAL
A1