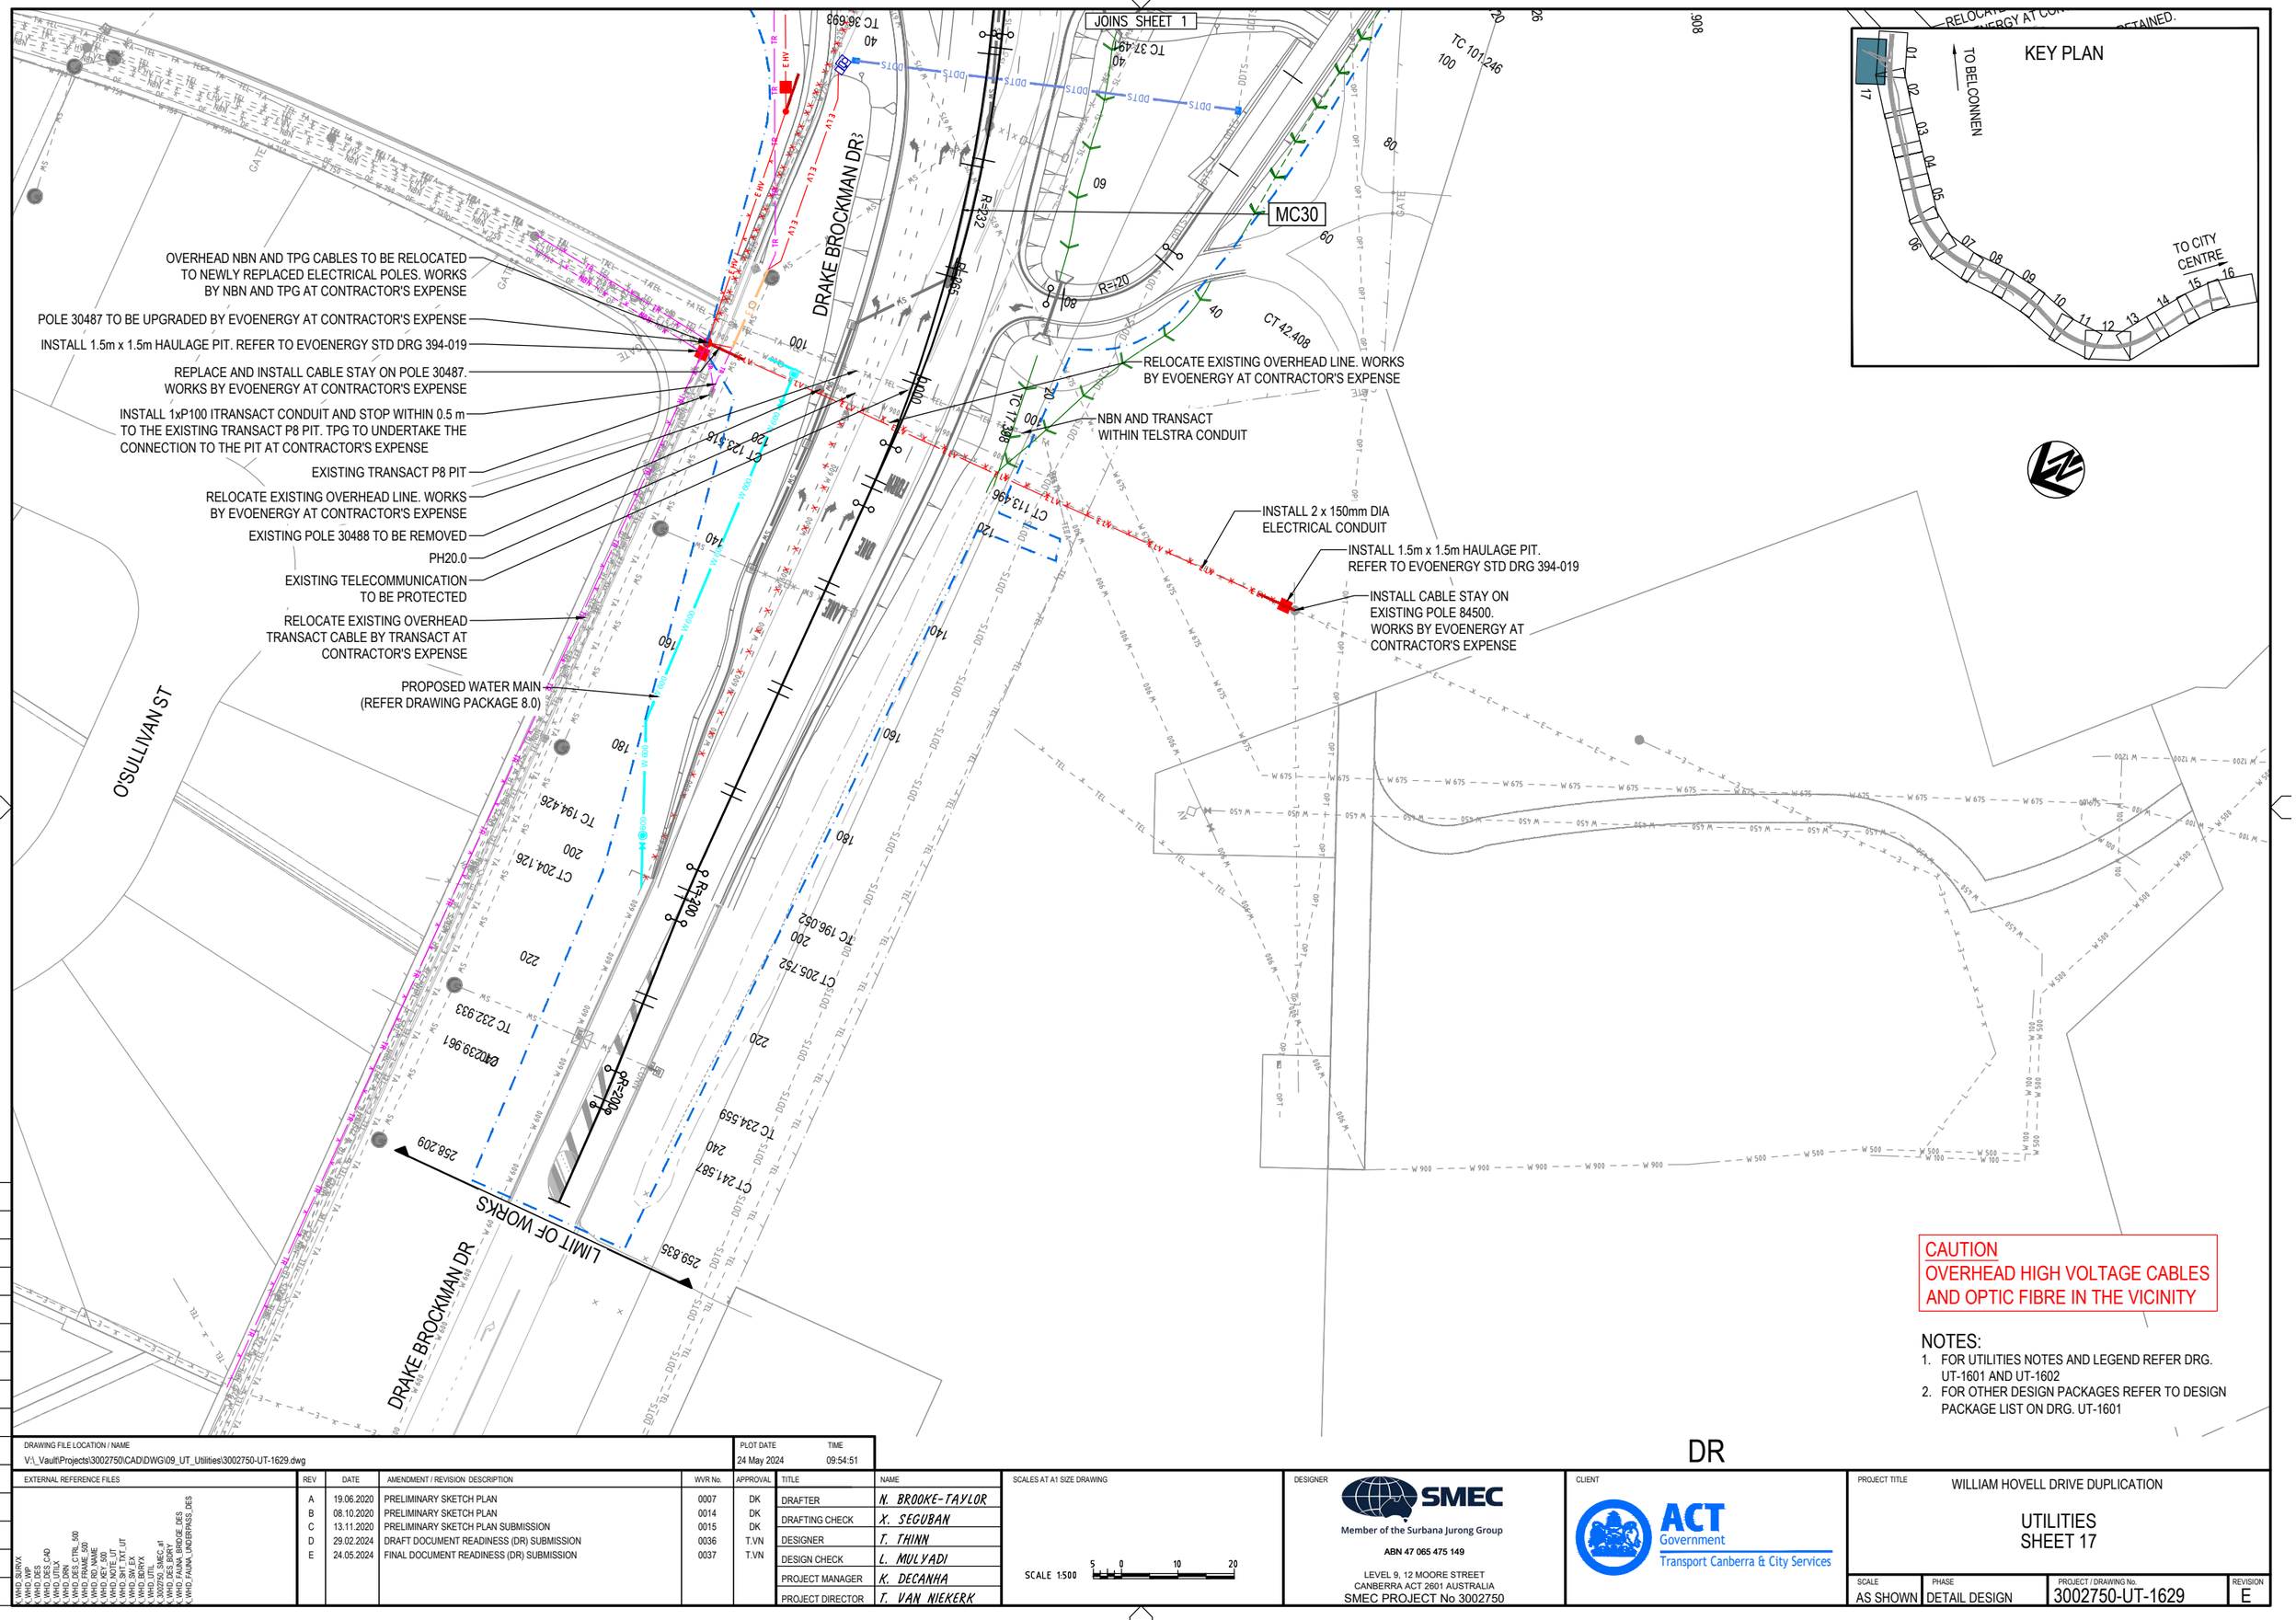

CAUTION
OVERHEAD HIGH VOLTAGE CABLES AND OPTIC FIBRE IN THE VICINITY

NOTES:
1. FOR UTILITIES NOTES AND LEGEND REFER DRG. UT-1601 AND UT-1602
2. FOR OTHER DESIGN PACKAGES REFER TO DESIGN PACKAGE LIST ON DRG. UT-1601

DRAWING FILE LOCATION / NAME	PLOT DATE	TIME
V:_Vault\Projects\3002750\CAD\DWG\09_UT_Utilities\3002750-UT-1629.dwg	24 May 2024	09:54:51

EXTERNAL REFERENCE FILES
X_WHD_SURVX
X_WHD_WP
X_WHD_DES_CAD
X_WHD_UTILX
X_WHD_DRN
X_WHD_DES_CTR_500
X_WHD_FRAME_500
X_WHD_RD_NAME
X_WHD_KEY_500
X_WHD_PAVE_UT
X_WHD_SHT_TXT_UT
X_WHD_SW_EX
X_WHD_BDYFX
X_WHD_UTIL
X_3002750_SMEC_a1
X_WHD_DES_BDRY
X_WHD_DES_LANDSCAPE_DES
X_WHD_FAUNA_UNDERPASS_DES

REV	DATE	AMENDMENT / REVISION DESCRIPTION	WVR No.	APPROVAL
A	19.06.2020	PRELIMINARY SKETCH PLAN	0007	DK
B	08.10.2020	PRELIMINARY SKETCH PLAN	0014	DK
C	13.11.2020	PRELIMINARY SKETCH PLAN SUBMISSION	0015	DK
D	29.02.2024	DRAFT DOCUMENT READINESS (DR) SUBMISSION	0036	T.VN
E	24.05.2024	FINAL DOCUMENT READINESS (DR) SUBMISSION	0037	T.VN

TITLE	NAME
DRAFTER	N. BROOKE-TAYLOR
DRAFTING CHECK	X. SEGUBAN
DESIGNER	T. THINN
DESIGN CHECK	L. MULYADI
PROJECT MANAGER	K. DECANHA
PROJECT DIRECTOR	T. VAN NIEKERK

SCALES AT A1 SIZE DRAWING
SCALE 1:500 5 0 10 20

DESIGNER
SMEC
Member of the Surbana Jurong Group
ABN 47 065 475 149
LEVEL 9, 12 MOORE STREET
CANBERRA ACT 2601 AUSTRALIA
SMEC PROJECT No 3002750

CLIENT
ACT Government
Transport Canberra & City Services

PROJECT TITLE
WILLIAM HOVELL DRIVE DUPLICATION

UTILITIES
SHEET 17

SCALE	PHASE	PROJECT / DRAWING No.	REVISION
AS SHOWN	DETAIL DESIGN	3002750-UT-1629	E

A1 150 mm ON ORIGINAL