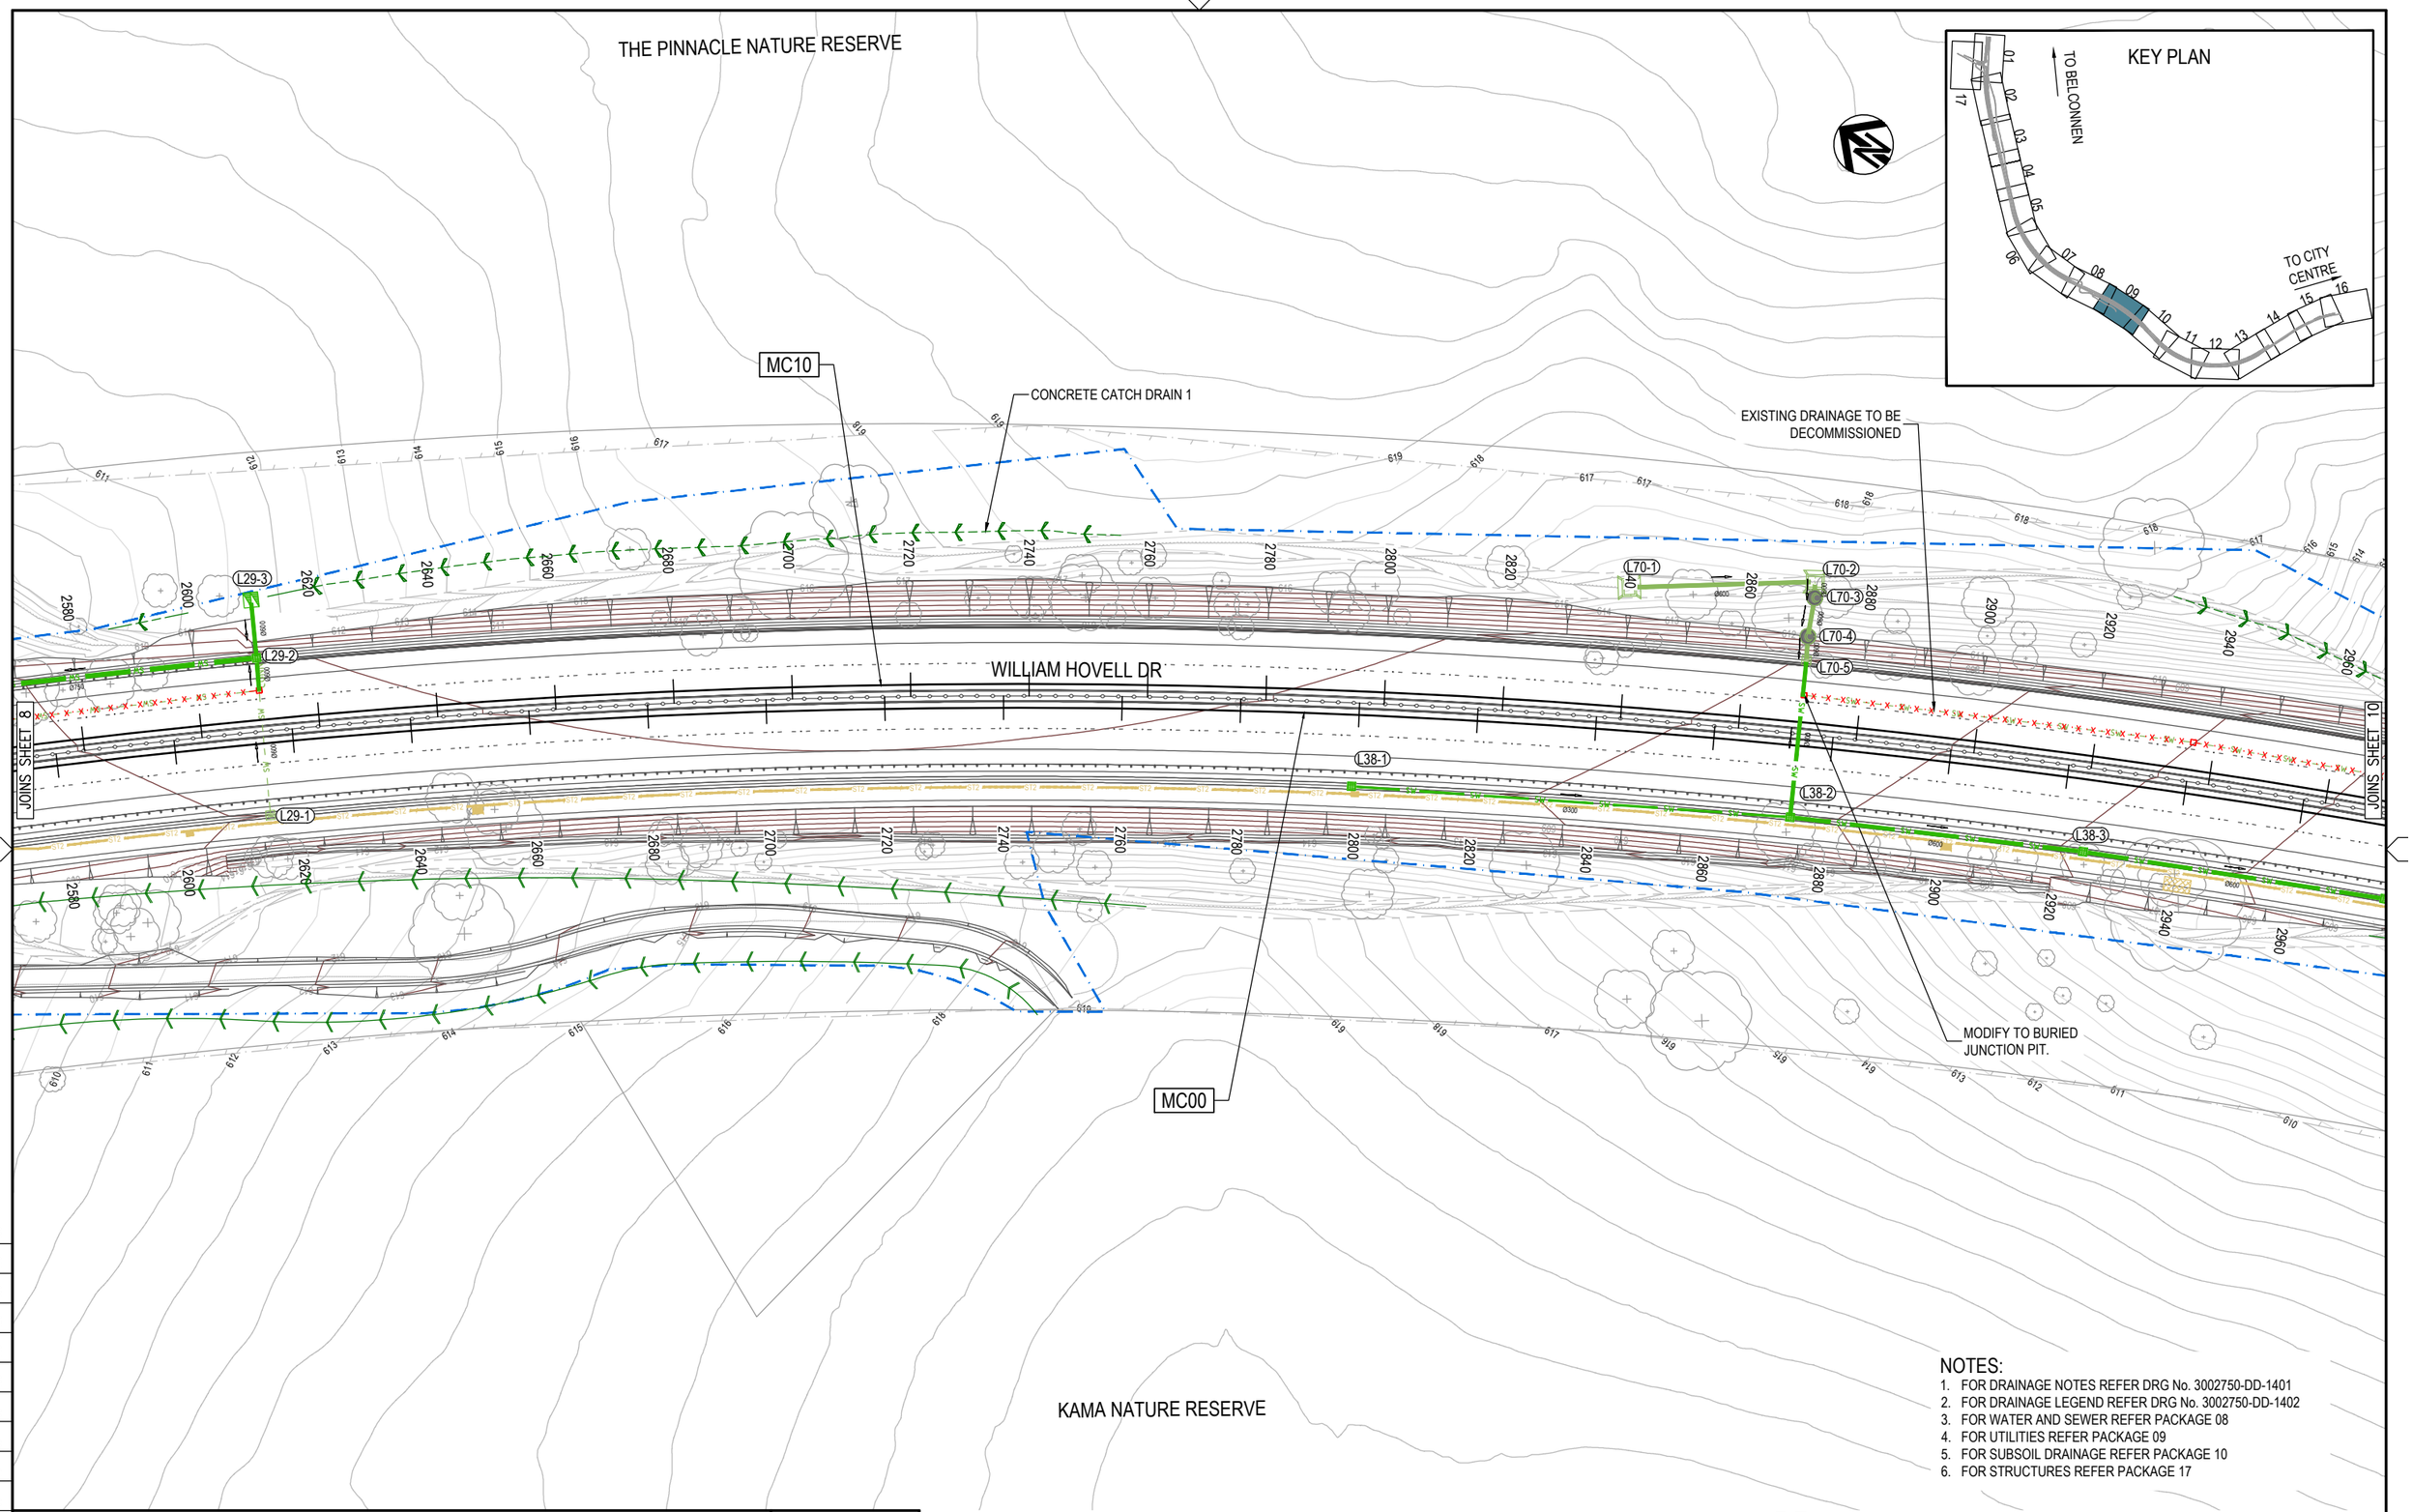

NOTES:
1. FOR DRAINAGE NOTES REFER DRG No. 3002750-DD-1401
2. FOR DRAINAGE LEGEND REFER DRG No. 3002750-DD-1402
3. FOR WATER AND SEWER REFER PACKAGE 08
4. FOR UTILITIES REFER PACKAGE 09
5. FOR SUBSOIL DRAINAGE REFER PACKAGE 10
6. FOR STRUCTURES REFER PACKAGE 17

DR

150 mm ON ORIGINAL

A1

DRAWING FILE LOCATION / NAME: V:_Vault\Projects\3002750\CAD\DWG\07_DD_Drainage\3002750-DD-1418.dwg

PLOT DATE: 15 Mar 2024 TIME: 12:37:49

EXTERNAL REFERENCE FILES:
3002750_SMEC_xl
X_WHD_KEY_500
X_WHD_CONTX
X_WHD_SURVX
X_WHD_WP
X_WHD_DES_CONT
X_WHD_DES_SS
X_WHD_DES_CAD
X_WHD_UTILX
X_WHD_DRN
X_WHD_DES_CTRL_500
X_WHD_FRAME_500
X_WHD_RD_NAME
X_WHD_NOTE_DR
X_WHD_DES_BRWY
X_WHD_TREEX
X_WHD_BORYX
X_WHD_SHT_XT
X_WHD_SHT_TXT_SW
X_WHD_UTIL

REV	DATE	AMENDMENT / REVISION DESCRIPTION	WVR No.	APPROVAL
A	19.06.2020	PRELIMINARY SKETCH PLAN	0007	DK
B	08.10.2020	PRELIMINARY SKETCH PLAN	0014	DK
C	13.11.2020	PRELIMINARY SKETCH PLAN SUBMISSION	0015	DK
D	15.03.2024	DRAFT DOCUMENT READINESS (DR) SUBMISSION	0036	T.VN

TITLE	NAME
DRAFTER	N. BROOKE-TAYLOR
DRAFTING CHECK	X. SEGUBAN
DESIGNER	M. RAHMAN
DESIGN CHECK	D. DONGOL
PROJECT MANAGER	K. DECANHA
PROJECT DIRECTOR	T. VAN NIEKERK

SCALES AT A1 SIZE DRAWING
SCALE 1:500 (5 0 10 20)

DESIGNER
SMEC
Member of the Surbana Jurong Group
ABN 47 065 475 149
LEVEL 9, 12 MOORE STREET
CANBERRA ACT 2601 AUSTRALIA
SMEC PROJECT No 3002750

CLIENT
ACT Government
Transport Canberra & City Services

PROJECT TITLE
WILLIAM HOVELL DRIVE DUPLICATION

DRAINAGE
SHEET 9

SCALE	PHASE	PROJECT / DRAWING No.	REVISION
AS SHOWN	DETAIL DESIGN	3002750-DD-1418	D