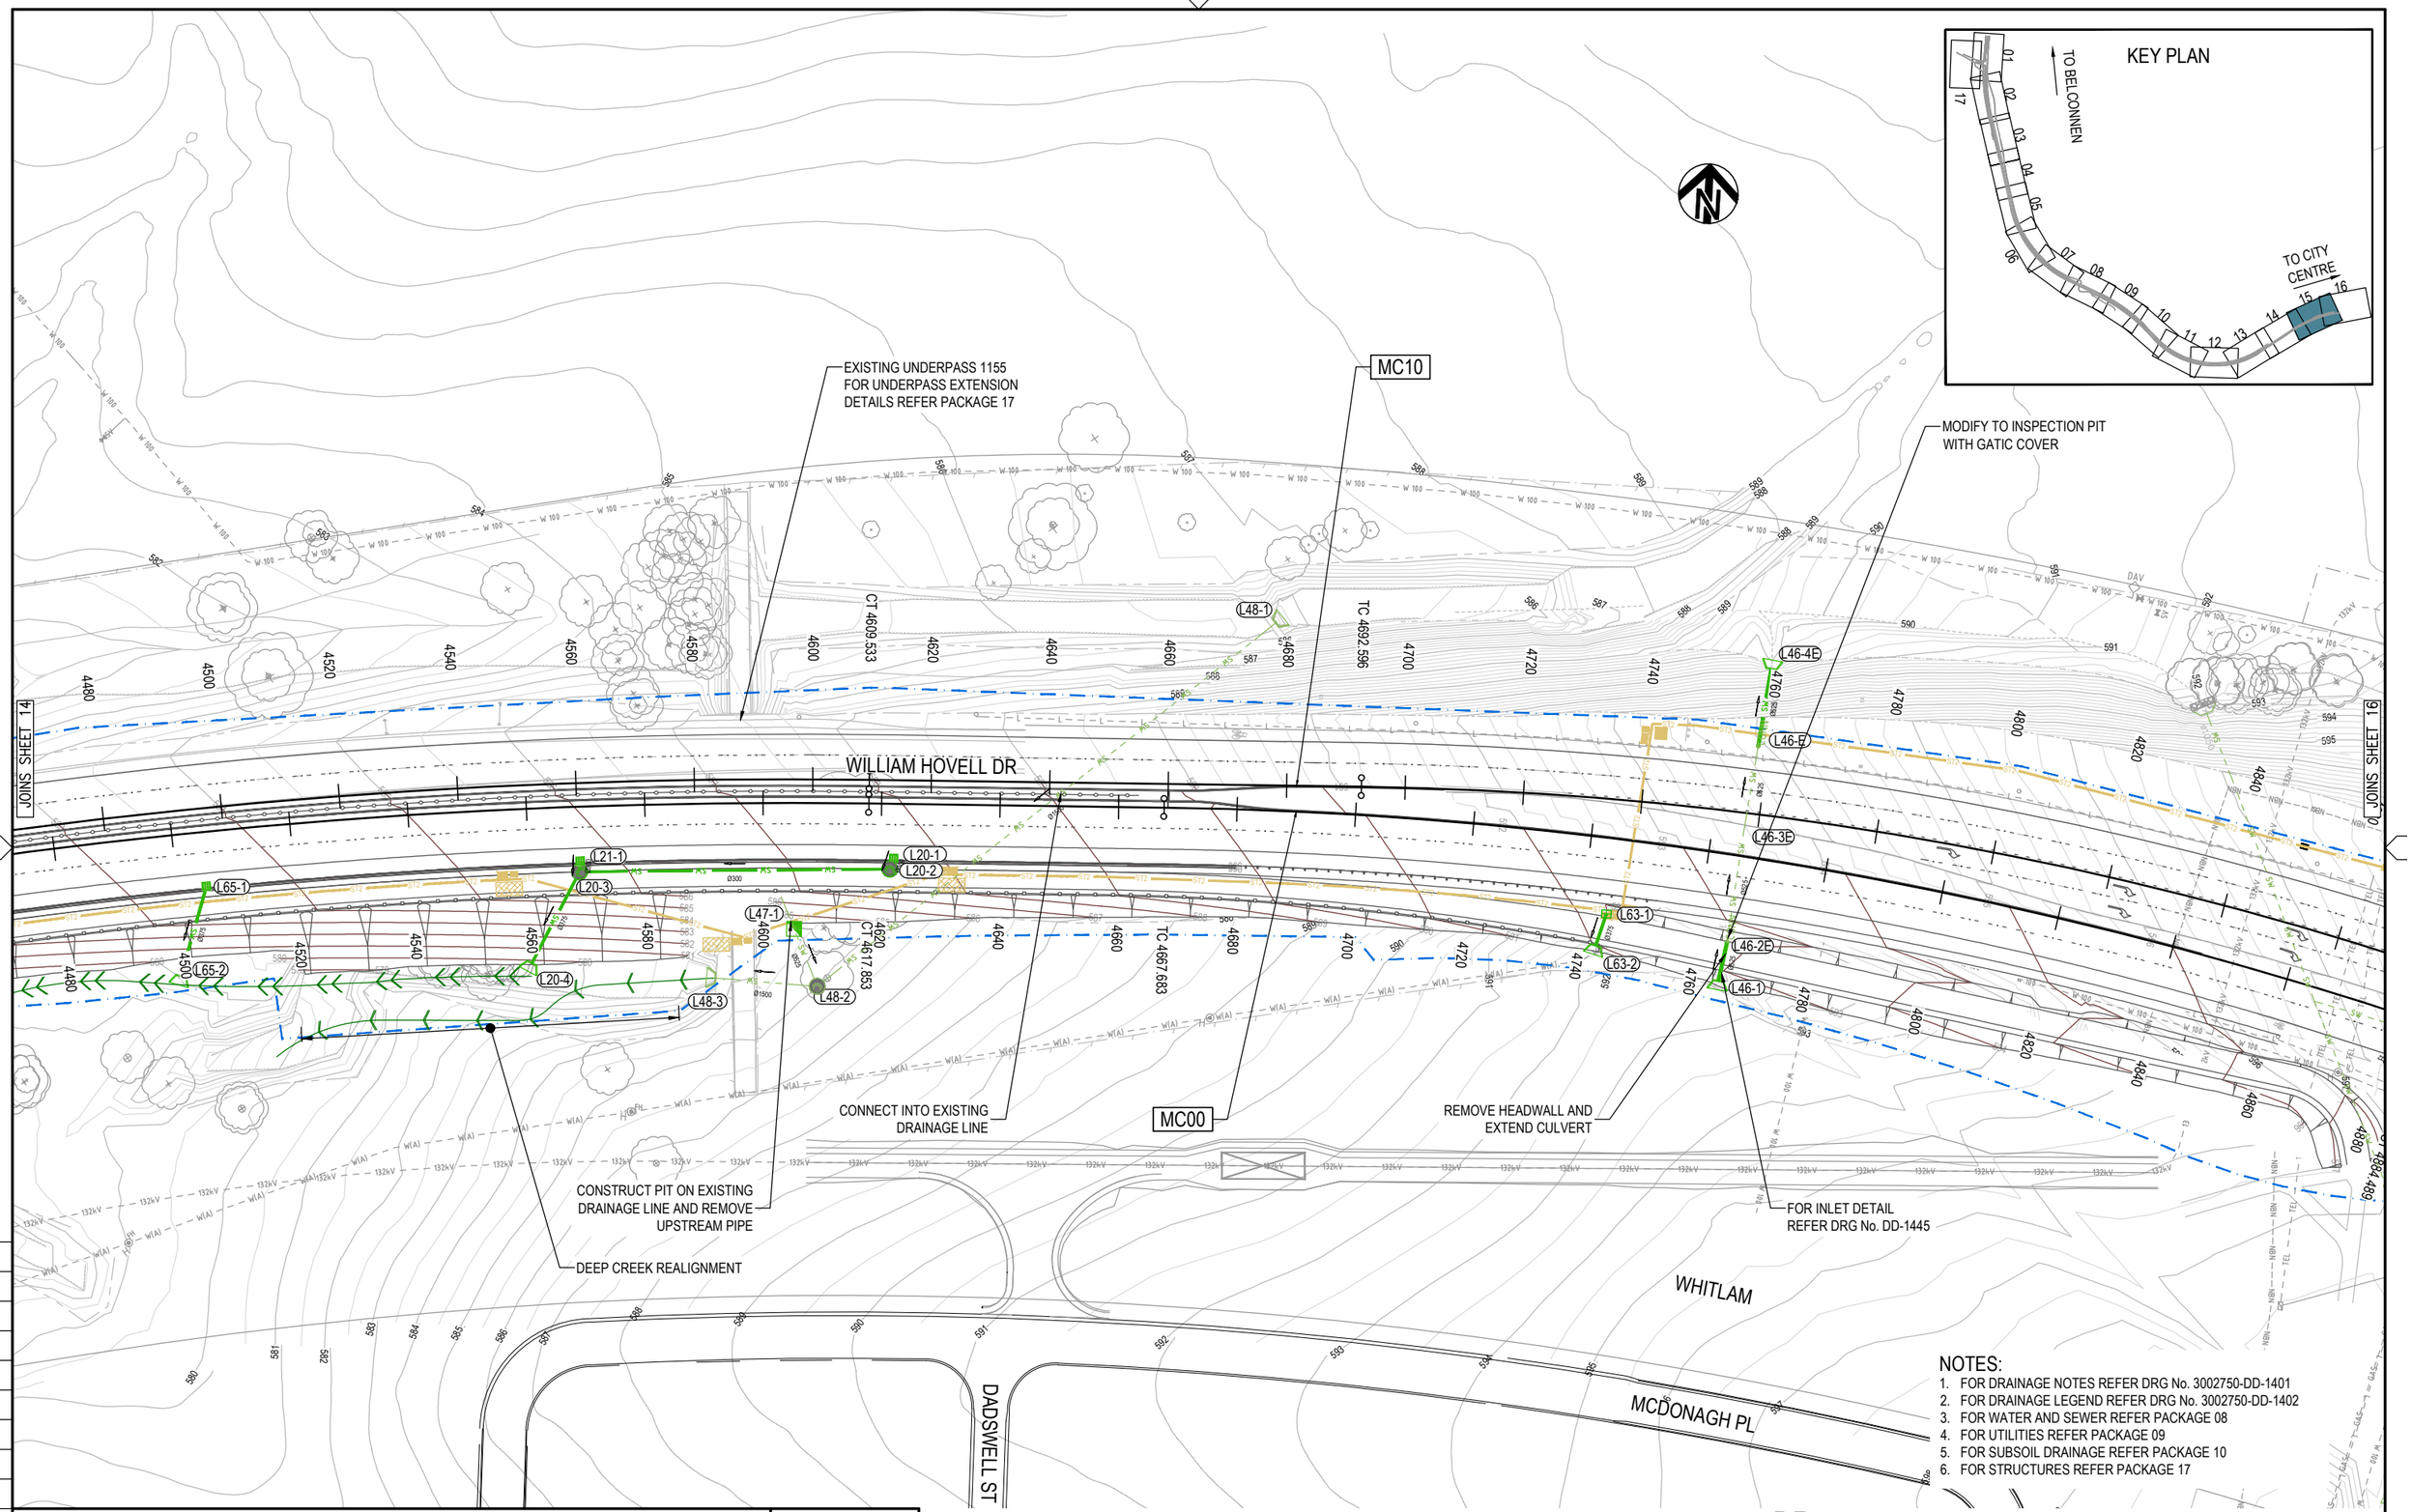

NOTES:

1. FOR DRAINAGE NOTES REFER DRG No. 3002750-DD-1401
2. FOR DRAINAGE LEGEND REFER DRG No. 3002750-DD-1402
3. FOR WATER AND SEWER REFER PACKAGE 08
4. FOR UTILITIES REFER PACKAGE 09
5. FOR SUBSOIL DRAINAGE REFER PACKAGE 10
6. FOR STRUCTURES REFER PACKAGE 17

DRAWING FILE LOCATION / NAME	PLOT DATE	TIME
V:_Vault\Projects\3002750\CAD\DWG\07_DD_Drainage\3002750-DD-1424.dwg	15 Mar 2024	12:43:43

EXTERNAL REFERENCE FILES

3002750_SMEC_a1
X:\WHD_KEY_500
X:\WHD_CONTX
X:\WHD_SURVX
X:\WHD_WP
X:\WHD_DES_CONT
X:\WHD_DES_S
X:\WHD_DES_CAD
X:\WHD_UTILX
X:\WHD_DRN
X:\WHD_DES_CTRL_500
X:\WHD_FRAME_500
X:\WHD_RD_NAME
X:\WHD_NOTE_DR
X:\WHD_DES_SWX
X:\WHD_BDRYX
X:\WHD_TREEX
X:\WHD_SHT_EX
X:\WHD_SHT_TXT_SW
X:\WHD_UTIL

REV	DATE	AMENDMENT / REVISION DESCRIPTION	WVR No.	APPROVAL
A	19.06.2020	PRELIMINARY SKETCH PLAN	0007	DK
B	08.10.2020	PRELIMINARY SKETCH PLAN	0014	DK
C	13.11.2020	PRELIMINARY SKETCH PLAN SUBMISSION	0015	DK
D	15.03.2024	DRAFT DOCUMENT READINESS (DR) SUBMISSION	0036	T.VN

TITLE	NAME
DRAFTER	N. BROOKE-TAYLOR
DRAFTING CHECK	X. SEGUBAN
DESIGNER	M. RAHMAN
DESIGN CHECK	D. DONGOL
PROJECT MANAGER	K. DECANHA
PROJECT DIRECTOR	T. VAN NIEKERK

SCALES AT A1 SIZE DRAWING

SCALE 1:500 (5 0 10 20)

DESIGNER

SMEC
Member of the Surbana Jurong Group
ABN 47 065 475 149
LEVEL 9, 12 MOORE STREET
CANBERRA ACT 2601 AUSTRALIA
SMEC PROJECT No 3002750

CLIENT

ACT Government
Transport Canberra & City Services

PROJECT TITLE

WILLIAM HOVELL DRIVE DUPLICATION

DRAINAGE
SHEET 15

SCALE	PHASE	PROJECT / DRAWING No.	REVISION
AS SHOWN	DETAIL DESIGN	3002750-DD-1424	D

150 mm ON ORIGINAL

A1