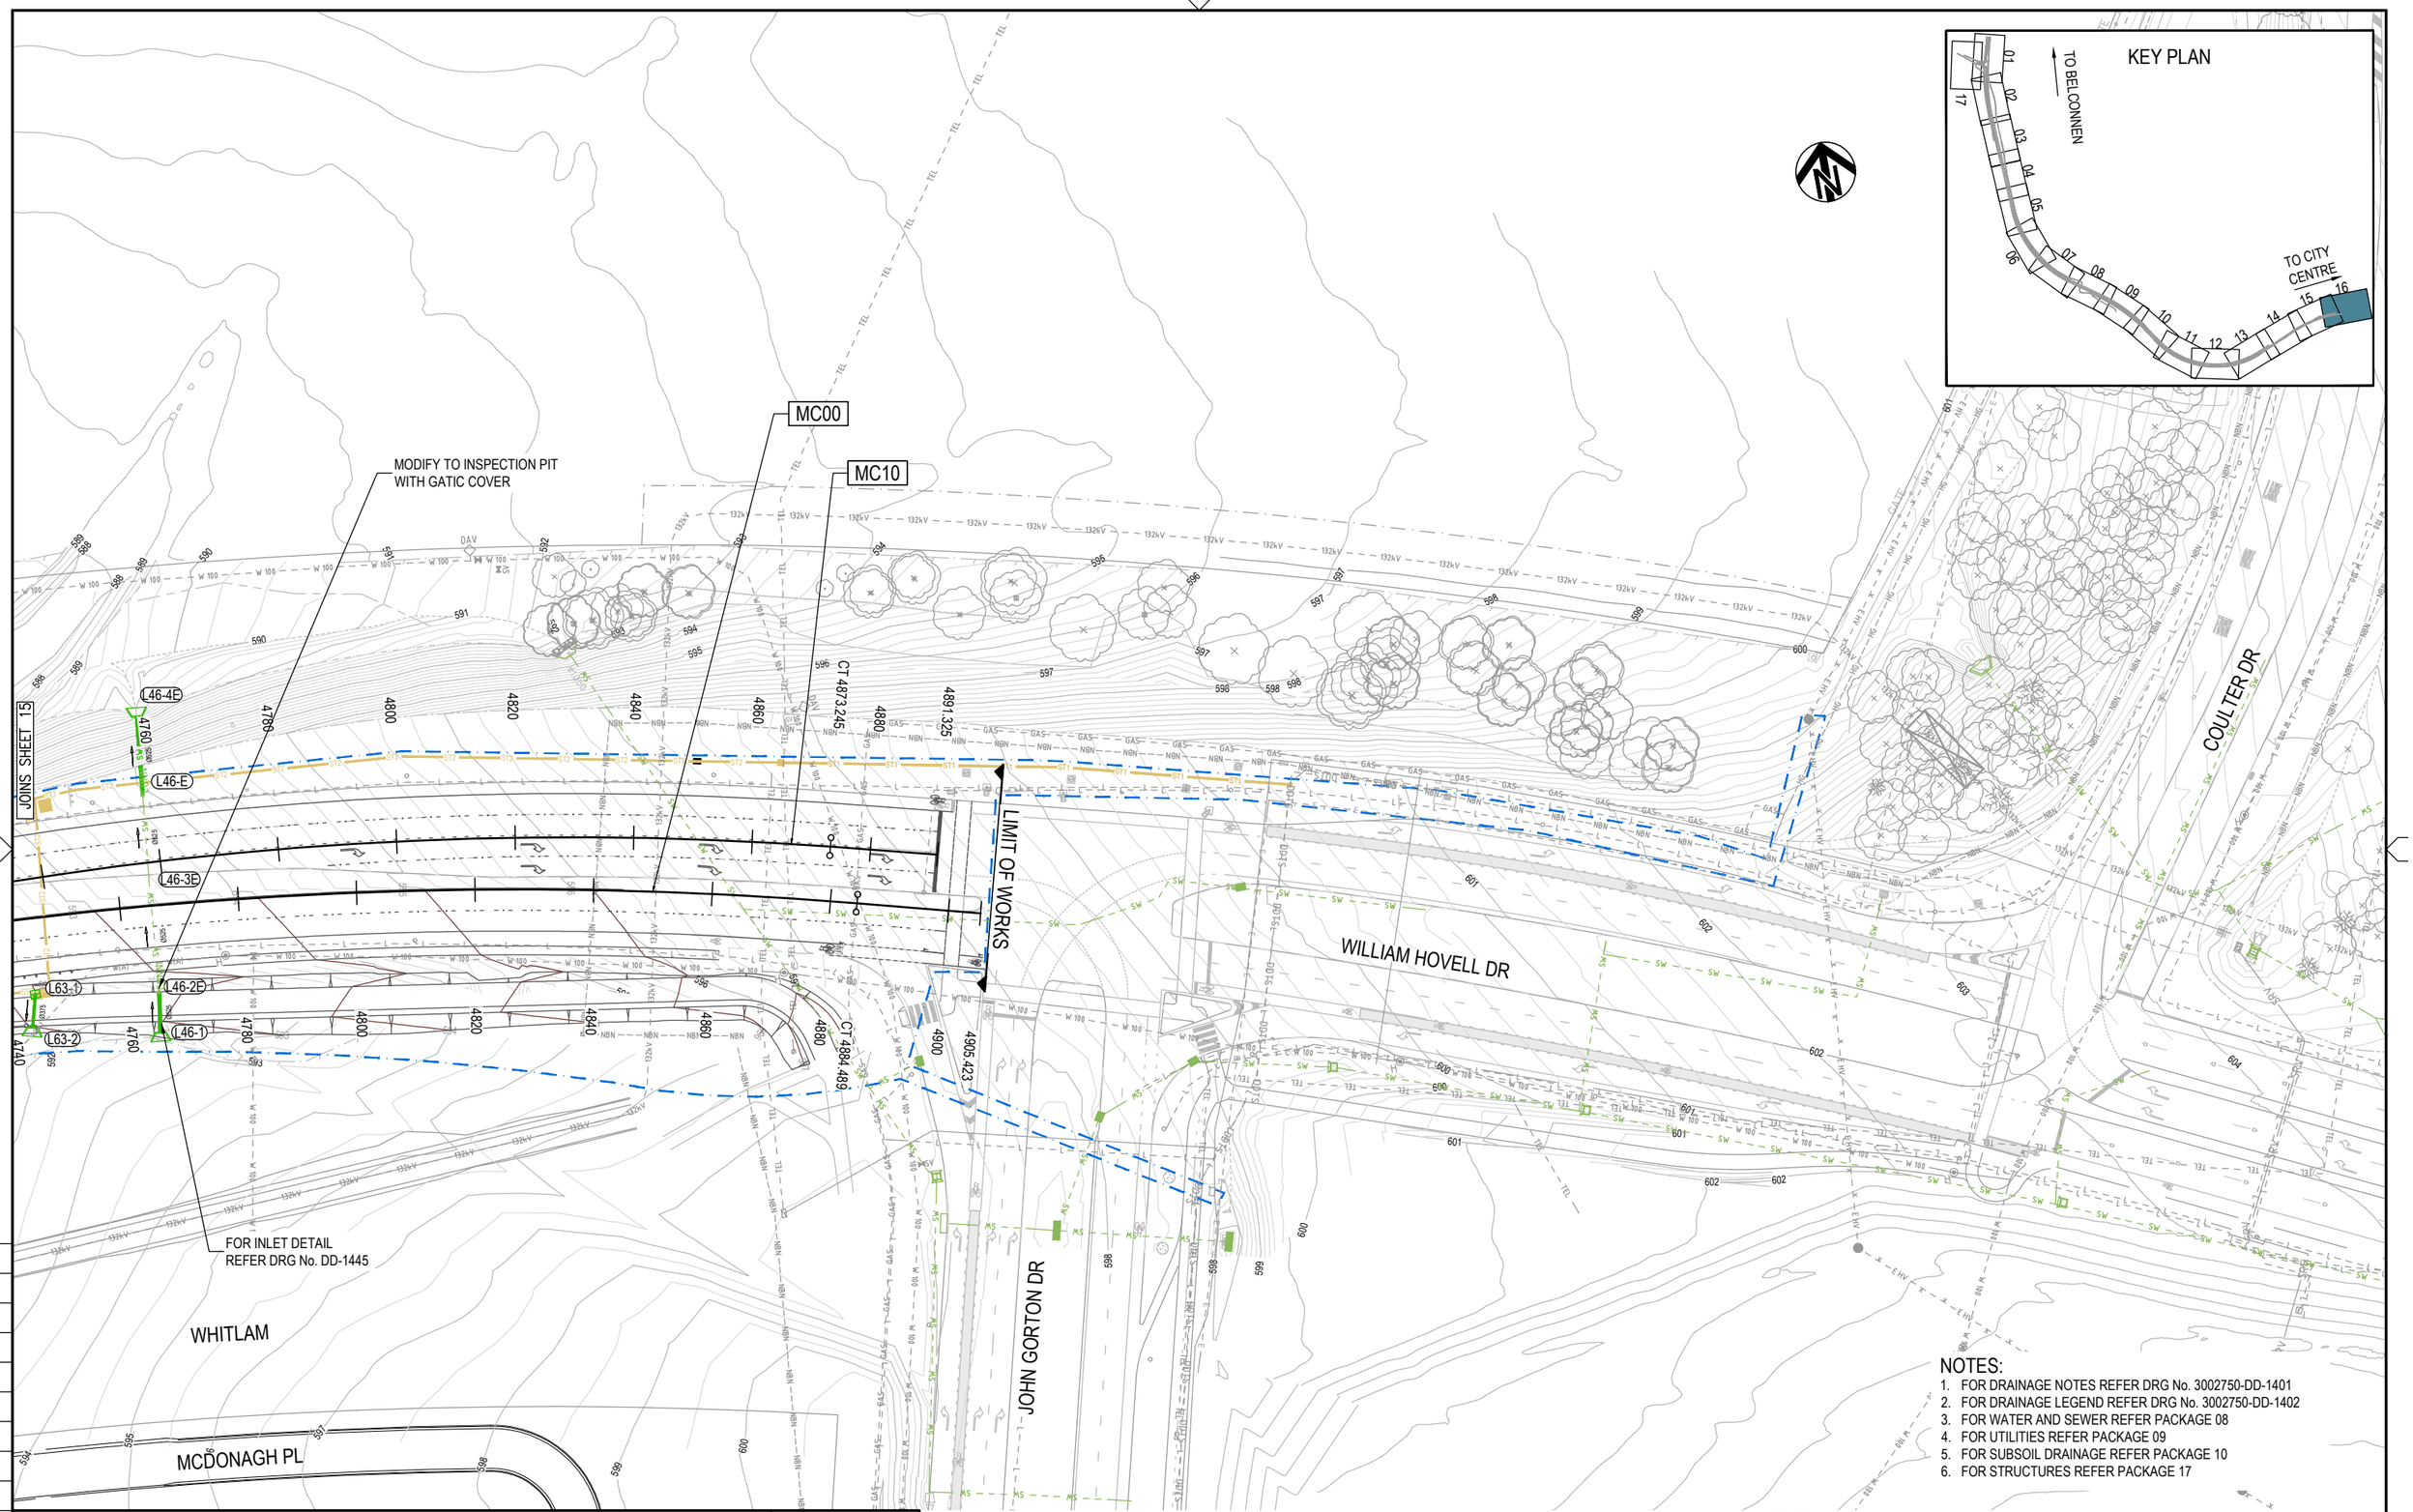

NOTES:

1. FOR DRAINAGE NOTES REFER DRG No. 3002750-DD-1401
2. FOR DRAINAGE LEGEND REFER DRG No. 3002750-DD-1402
3. FOR WATER AND SEWER REFER PACKAGE 08
4. FOR UTILITIES REFER PACKAGE 09
5. FOR SUBSOIL DRAINAGE REFER PACKAGE 10
6. FOR STRUCTURES REFER PACKAGE 17

DRAWING FILE LOCATION / NAME	PLOT DATE	TIME
V:_Vault\Projects\3002750\CAD\DWG\07_DD_Drainage\3002750-DD-1425.dwg	15 Mar 2024	12:44:42

EXTERNAL REFERENCE FILES

3002750_SMEC_xt1
X_WHD_KEY_500
X_WHD_CONTX
X_WHD_SURVX
X_WHD_WIP
X_WHD_DES_CONT
X_WHD_DES_CAD
X_WHD_UTILX
X_WHD_DRN_
X_WHD_DES_CTRL_500
X_WHD_FRAME_500
X_WHD_RD_NAME
X_WHD_NOTE_DR
X_WHD_DES_BDX
X_WHD_DES_BDRY
X_WHD_SW_EX
X_WHD_SHT_TXT_SW
X_WHD_UTIL_EX
X_WHD_TREEX

REV	DATE	AMENDMENT / REVISION DESCRIPTION	WVR No.	APPROVAL
A	19.06.2020	PRELIMINARY SKETCH PLAN	0007	DK
B	08.10.2020	PRELIMINARY SKETCH PLAN	0014	DK
C	13.11.2020	PRELIMINARY SKETCH PLAN SUBMISSION	0015	DK
D	15.03.2024	DRAFT DOCUMENT READINESS (DR) SUBMISSION	0036	T.VN

TITLE	NAME
DRAFTER	N. BROOKE-TAYLOR
DRAFTING CHECK	X. SEGUBAN
DESIGNER	M. RAHMAN
DESIGN CHECK	D. DONGOL
PROJECT MANAGER	K. DECANHA
PROJECT DIRECTOR	T. VAN NIEKERK

SCALES AT A1 SIZE DRAWING

SCALE 1:500 (5 0 10 20)

DESIGNER

SMEC
Member of the Surbana Jurong Group
ABN 47 065 475 149
LEVEL 9, 12 MOORE STREET
CANBERRA ACT 2601 AUSTRALIA
SMEC PROJECT No 3002750

CLIENT

ACT Government
Transport Canberra & City Services

PROJECT TITLE

WILLIAM HOVELL DRIVE DUPLICATION

DRAINAGE
SHEET 16

SCALE	PHASE	PROJECT / DRAWING No.	REVISION
AS SHOWN	DETAIL DESIGN	3002750-DD-1425	D

150 mm ON ORIGINAL

A1