EXISTING - STREET LIGHTING SHEET 2 ELECTRICAL SERVICES

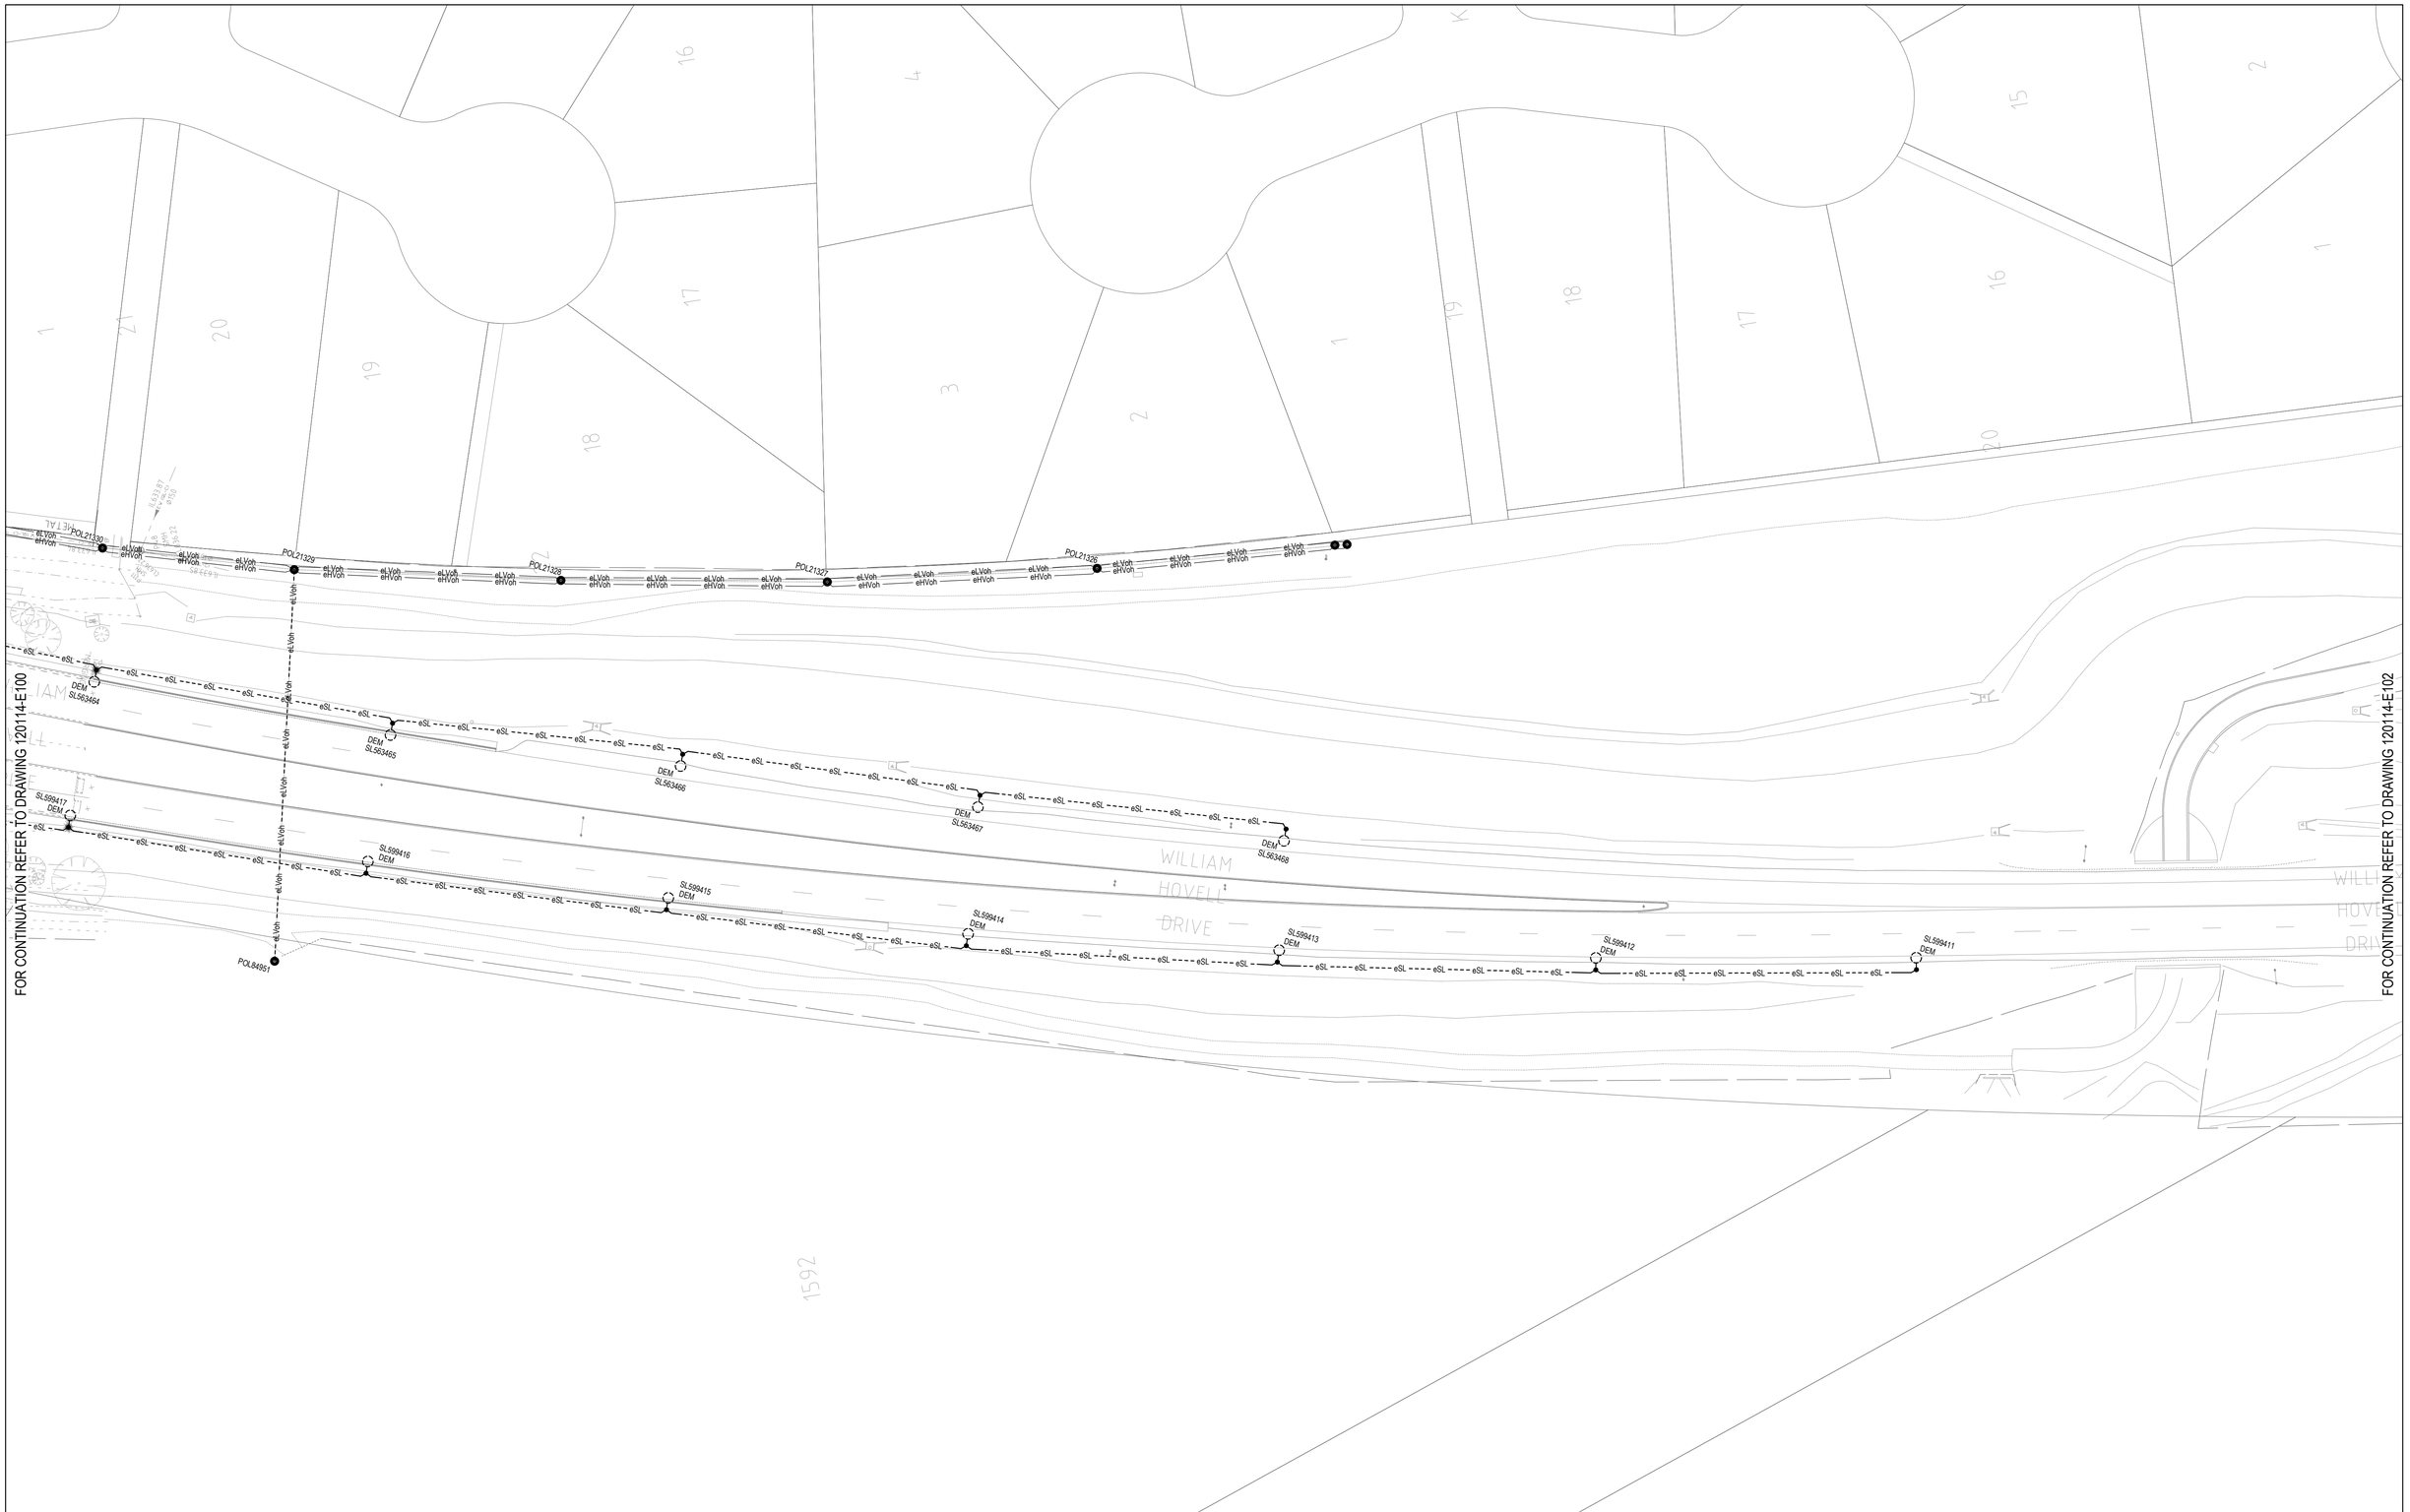

Rev.	Date	Details and Status	By	Rev.	Date	Details and Status	By
02	08.03.24	REISSUE FOR DRAFT DR	JT				
01	11.10.21	DRAFT DOCUMENT READINESS	JT				

5 0 5 10 15 20 25 M
SCALEBAR FOR 1:500

FOR LEGEND REFER TO DRAWING 120114-E001

NOT FOR TENDER

© COPYRIGHT of this design and plan is the property of ACOR Rudds Consultants Pty Ltd. ACN 054 221 162, all rights reserved. It must not be used, modified, reproduced or copied wholly or in part without written permission from ACOR Rudds Consultants Pty Ltd. ACOR Rudds Consultants is a trademark licensed to ACOR Rudds Consultants Pty Ltd by ACOR Consultants Pty Ltd.

ACOR Rudds Consultants Pty Ltd
Unit 1, 5 Bodalla Place
Fyshwick ACT 2609
T +61 2 6240 2900
ENGINEERS | MANAGERS | INFRASTRUCTURE PLANNERS | DEVELOPMENT CONSULTANTS

Designed	Reviewed / Date	Approved / Date
A. Bencke	M. O'Connor 08.03.24	A. Bencke 08.03.24
Drawn	AutoCAD Drawing	
J. Thilakasiri	120114-E101 [02]	

Client: SMEC AUSTRALIA PTY LTD

Project: WILLIAM HOVELL DRIVE DUPLICATION

Drawing Title: EXISTING - STREET LIGHTING SHEET 2 ELECTRICAL SERVICES

Scale	Sht.Size	Drawing No.	Rev.
1:500	A1	120114-E101	02

120114-E101 [02]