# EXISTING - STREET LIGHTING SHEET 15 ELECTRICAL SERVICES

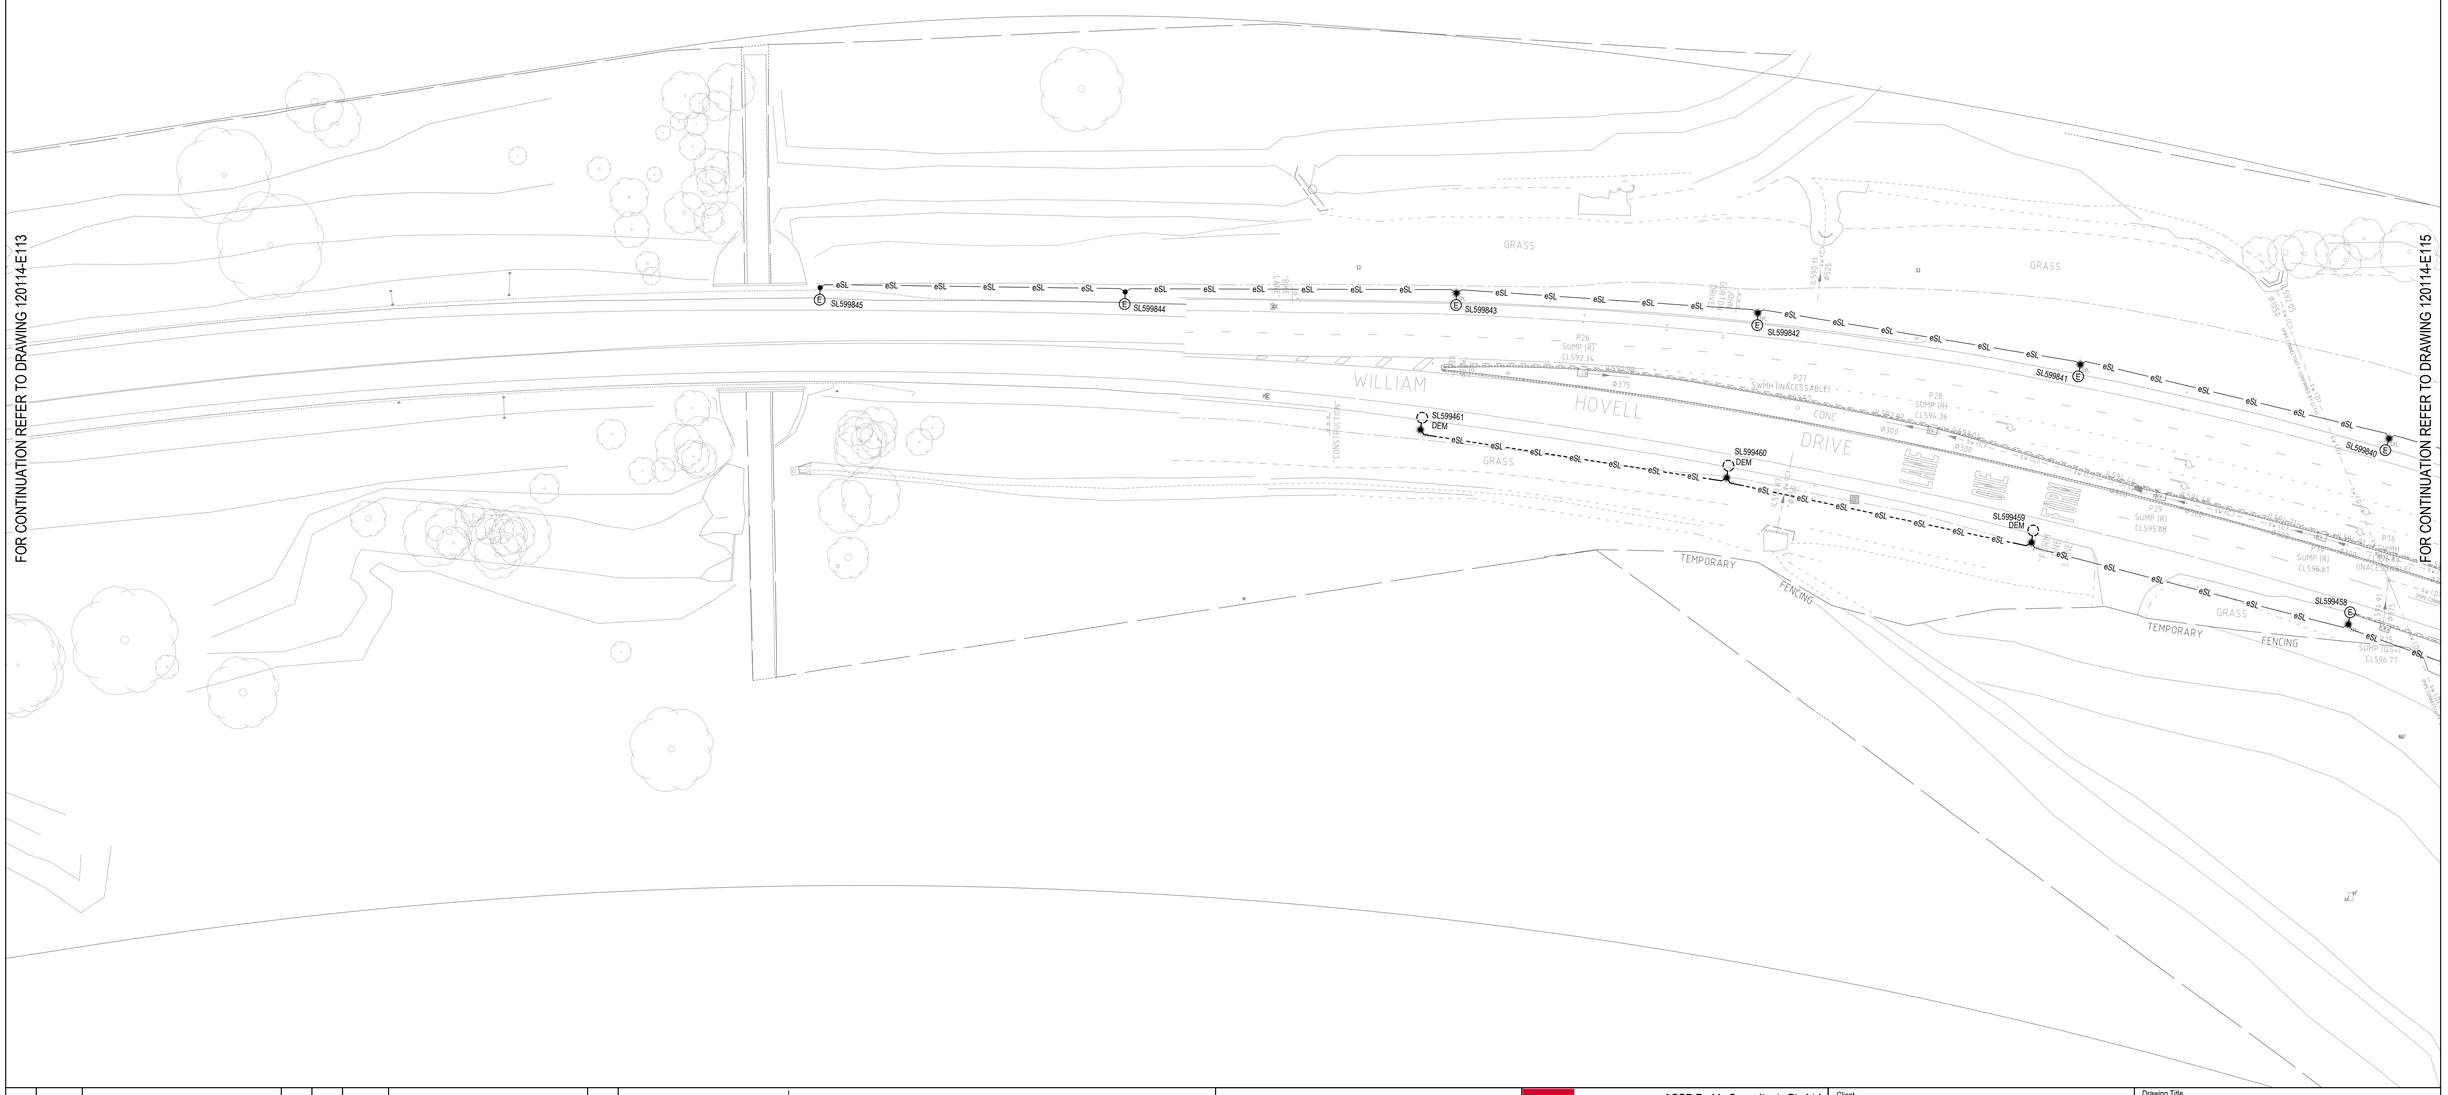


| Rev. | Date | Details and Status | By | Rev. | Date | Details and Status | By |
|---|---|---|---|---|---|---|---|
| 02 | 08.03.24 | REISSUE FOR DRAFT DR | JT | | | | |
| 01 | 11.10.21 | DRAFT DOCUMENT READINESS | JT | | | | |

5 0 5 10 15 20 25 M
SCALEBAR FOR 1:500

FOR LEGEND REFER TO DRAWING 120114-E001

NOT FOR TENDER

© COPYRIGHT of this design and plan is the property of ACOR Rudds Consultants Pty Ltd, ACN 054 221 162, all rights reserved. It must not be used, modified, reproduced or copied wholly or in part without written permission from ACOR Rudds Consultants Pty Ltd. ACOR Rudds Consultants is a trademark licensed to ACOR Rudds Consultants Pty Ltd by ACOR Consultants Pty Ltd.

ACOR Rudds Consultants Pty Ltd
Unit 1, 5 Bodalla Place
Fyshwick ACT 2609
T +61 2 6240 2900
ENGINEERS MANAGERS INFRASTRUCTURE PLANNERS DEVELOPMENT CONSULTANTS

| Designed | Reviewed / Date | | Approved / Date | |
|---|---|---|---|---|
| A. Bencke | M. O'Connor | 08.03.24 | A. Bencke | 08.03.24 |
| Drawn | AutoCAD Drawing | | | |
| J. Thilakasiri | 120114-E114 [02] | | | |

Client
SMEC AUSTRALIA PTY LTD

Project
WILLIAM HOVELL DRIVE DUPLICATION

Drawing Title
EXISTING - STREET LIGHTING SHEET 15 ELECTRICAL SERVICES

| Scale | Sht.Size | Drawing No. | Rev. |
|---|---|---|---|
| 1:500 | A1 | 120114-E114 | 02 |

120114-E114 [02]