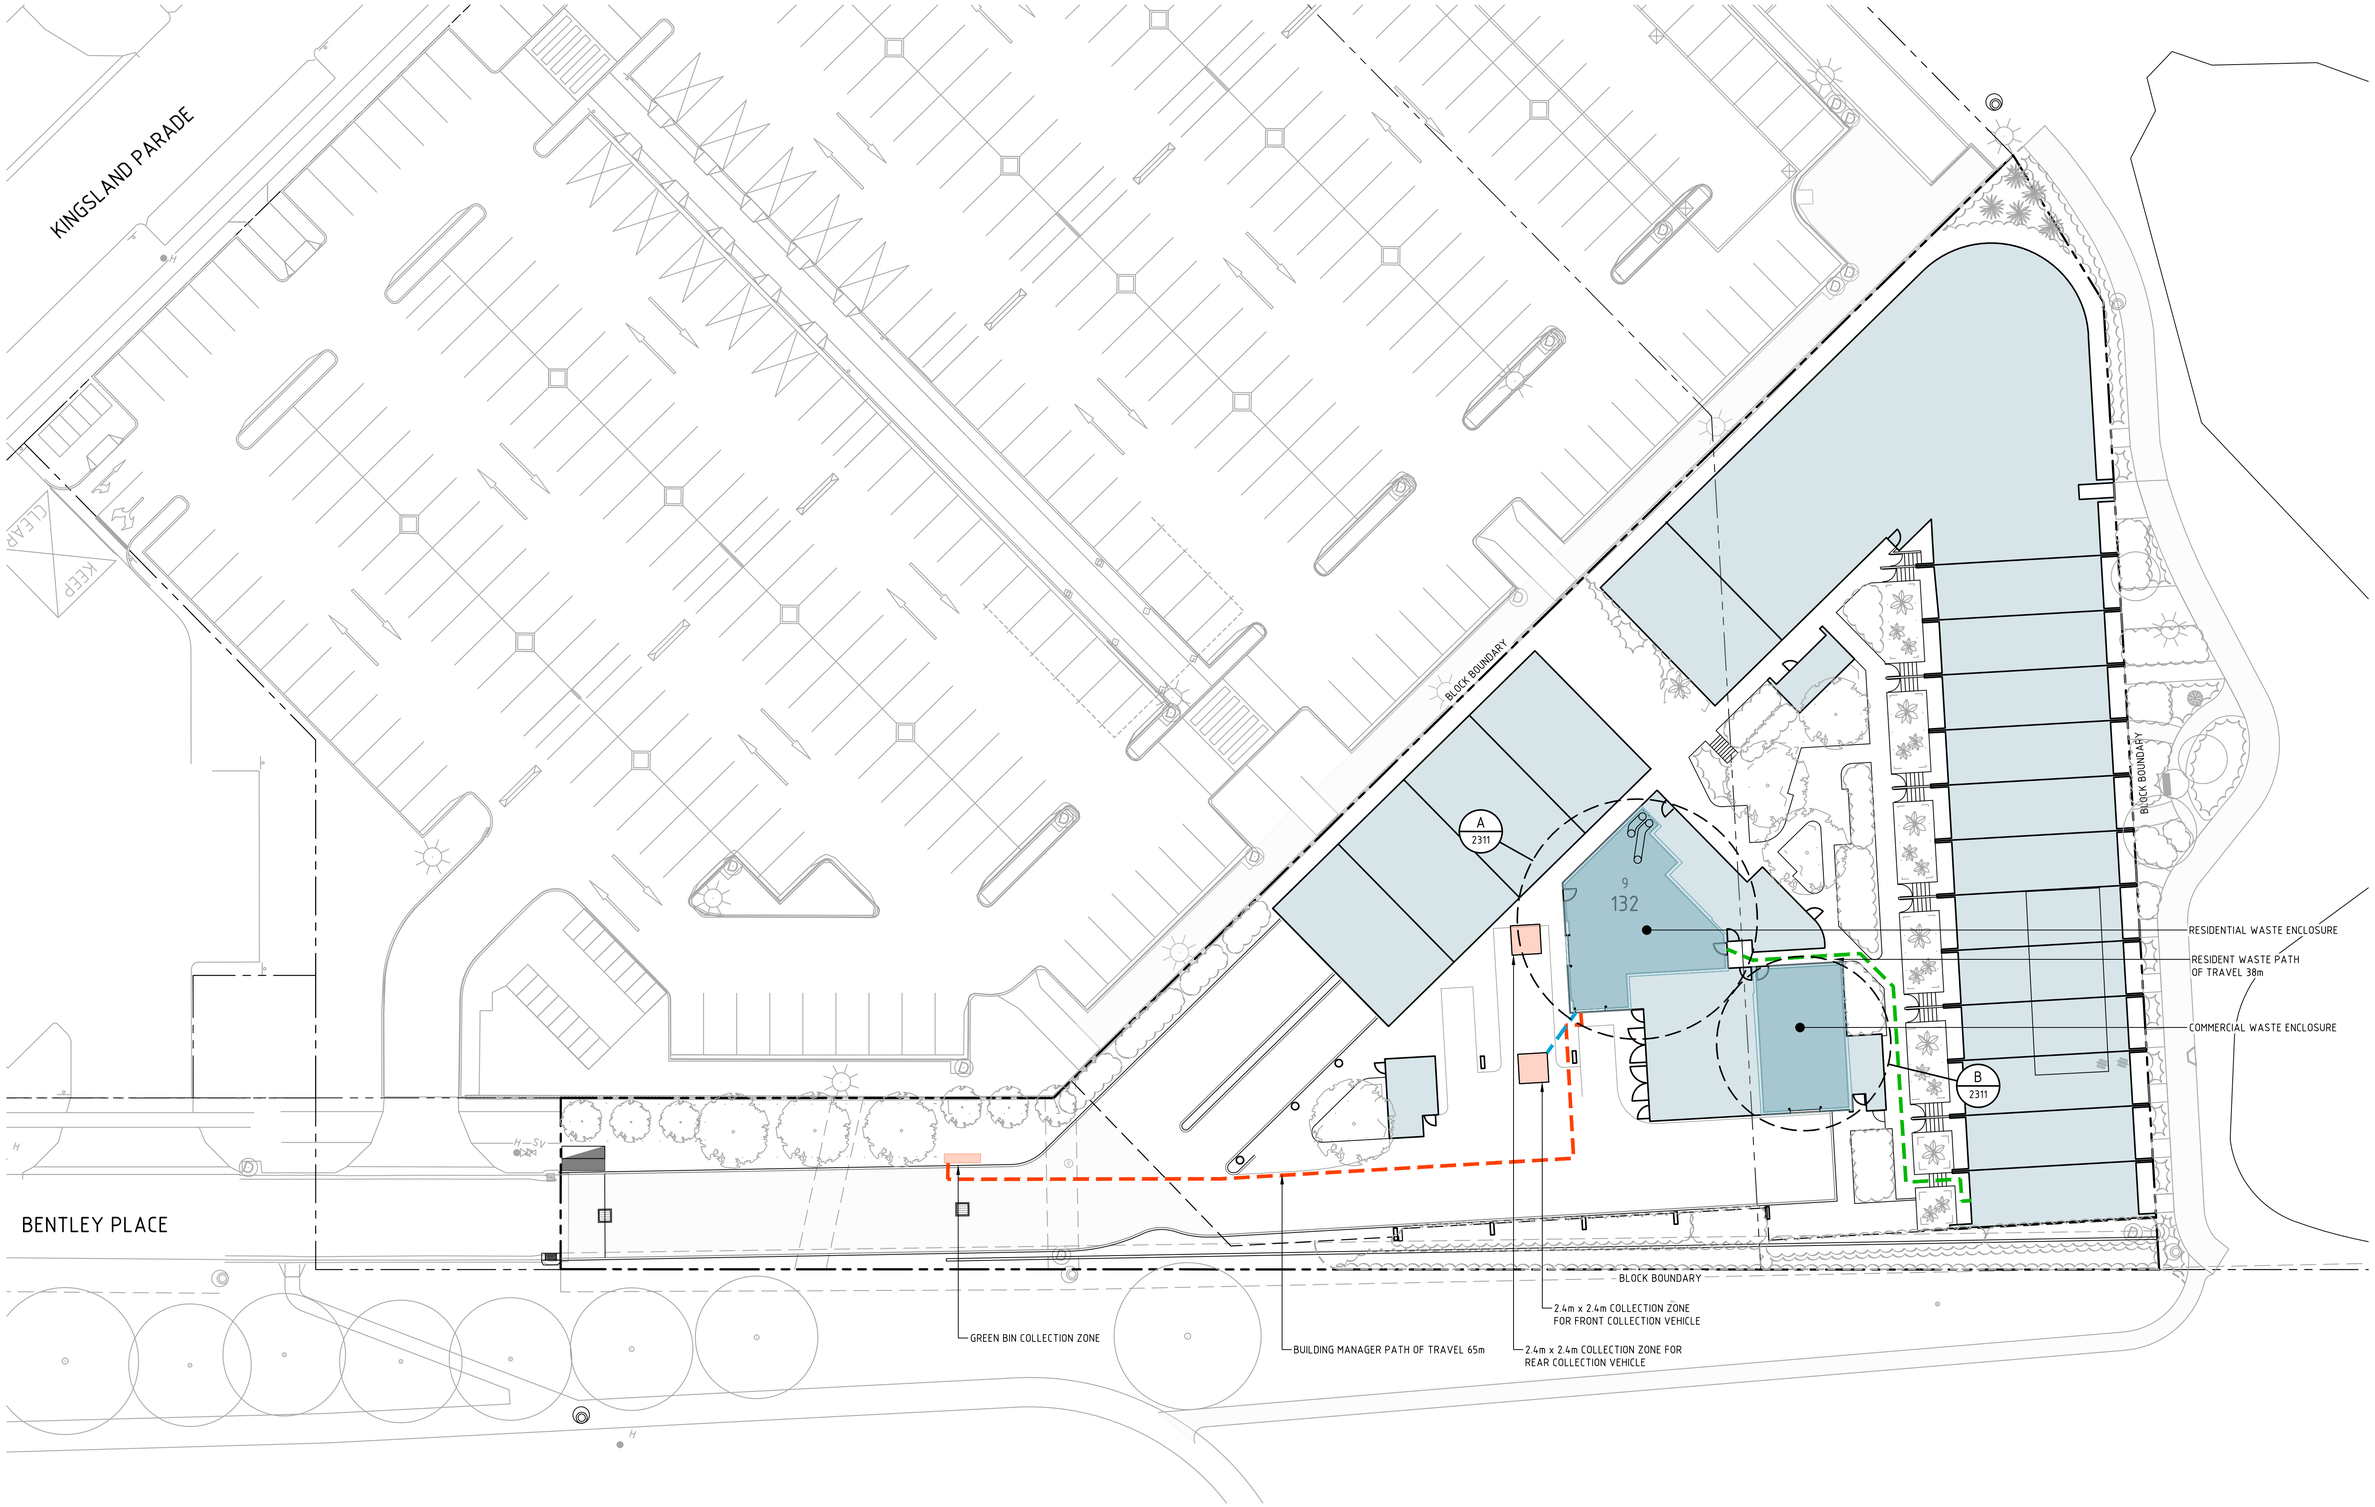

File Name: P:\2022\220392_B9-S132-Casey\04_CAD\4.2_Drawings\CIV\220392-drg-civ-wm-2301.dwg

Rev	Description	Date	Drawn By
B	FOR DEVELOPMENT APPROVAL	23.09.2022	RT
A	FOR DEVELOPMENT APPROVAL	16.09.2022	RT

Scales

0 5 7.5 10 12.5m

1:250 @ A1

North

DO NOT SCALE OFF DRAWINGS. VERIFY ALL DIMENSIONS ON SITE PRIOR TO WORK.
COPYRIGHT: The contents and information contained in this document are copyright of Sellick Consultants, Use or copy of this document in whole or part without written permission constitutes an infringement of copyright.

sellick consultants Est. 1965

www.sellickconsultants.com.au

Client Logo

Worth Street Pty Ltd

KGCAPITOL

Status

NOT FOR CONSTRUCTION

Original Size	A1	Drawn By RT	Drafting Check AM
Date Plotted	23-Sep-22	Designed By LT	Design Check
Coordinate System	STROMLO GRID	Approved AM	Approved Date
Height Datum	AHD	Approved Signature	

Project Name and Location

PROPOSED MIXED USE DEVELOPMENT

BLOCK 9 SECTION 132 CASEY

Drawing Title

WASTE MANAGEMENT PLAN

Project Number	Type	Discipline	Sub-Discipline	Drg No.	Rev
220392	DRG	CIV	WM	2301	B