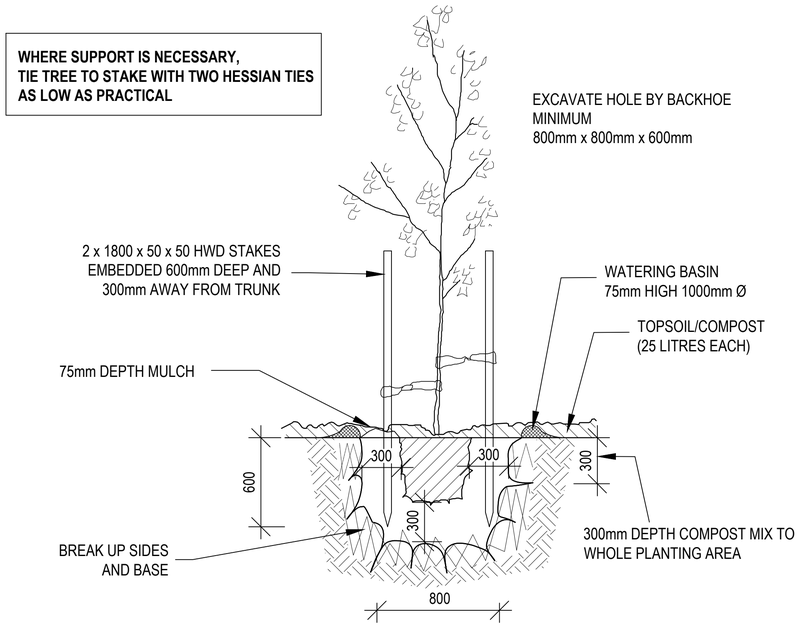

TREE PLANTING DETAIL
SCALE 1:25 @ A1

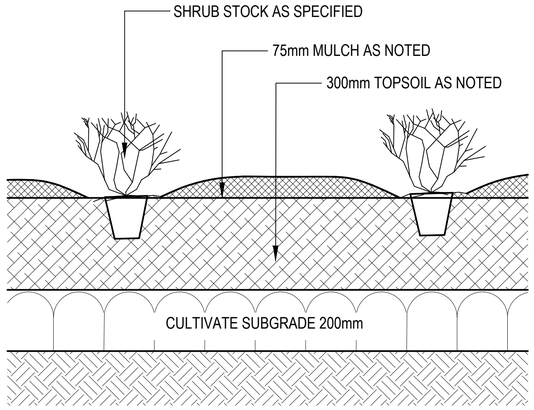

SHRUB PLANTING DETAIL
SCALE 1:25 @ A1

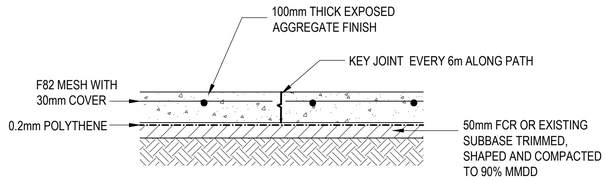

CONCRETE PATH DETAIL
SCALE 1:10 @ A1

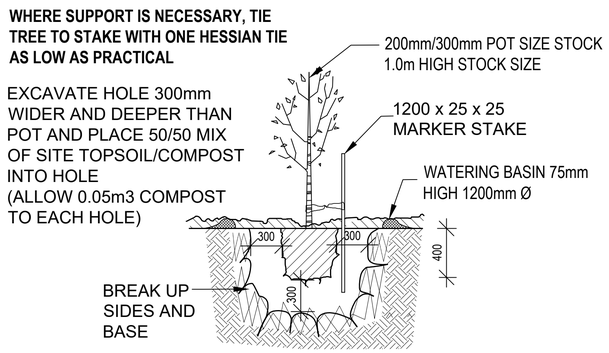

EVERGREEN TREE PLANTING DETAIL
SCALE 1:40

PROPOSED PLANT IMAGES

Acer x freemanii 'Autumn Blaze'

Angophora floribunda

Brachychiton populneus

Eucalyptus mannifera

Lagerstroemia indica x fauriei 'Biloxi'

Parrotia persica

Pyrus Glensform Chanticleer

Lomandra longifolia 'Tanika'

Poa labillardieri

Cerastium tomentosum

Grevillea lanigera 'Mt Tamboritha'

Trachelospermum asiaticum

REV.	DESCRIPTION	DRAWN	APPROVED	DATE
A	FOR APPROVAL	SP	NH	17JUL23
-	-	-	-	-
-	-	-	-	-
-	-	-	-	-
-	-	-	-	-
-	-	-	-	-
-	-	-	-	-
-	-	-	-	-
-	-	-	-	-
-	-	-	-	-

HARRIS HOBBS LANDSCAPES
Landscape Architect
16 ROBE STREET
DEAKIN ACT 2600
p +61 2 6273 4661
e hhl@hhl.com.au
w www.hhl.com.au

Harris Hobbs Landscapes acknowledges the Ngunnawal people, the traditional custodians of the land on which we live, work, rest and play.

SCALE @ A1: AS SHOWN
DATE: JULY 2023
PROJECT: 149 CANBERRA AVE, FYSHWICK
CLIENT: SPUNLOCK PTY LTD
DRAWING TITLE: DETAILS AND IMAGES
STATUS: FOR APPROVAL
N
JOB 23021
REV A
DWG 401