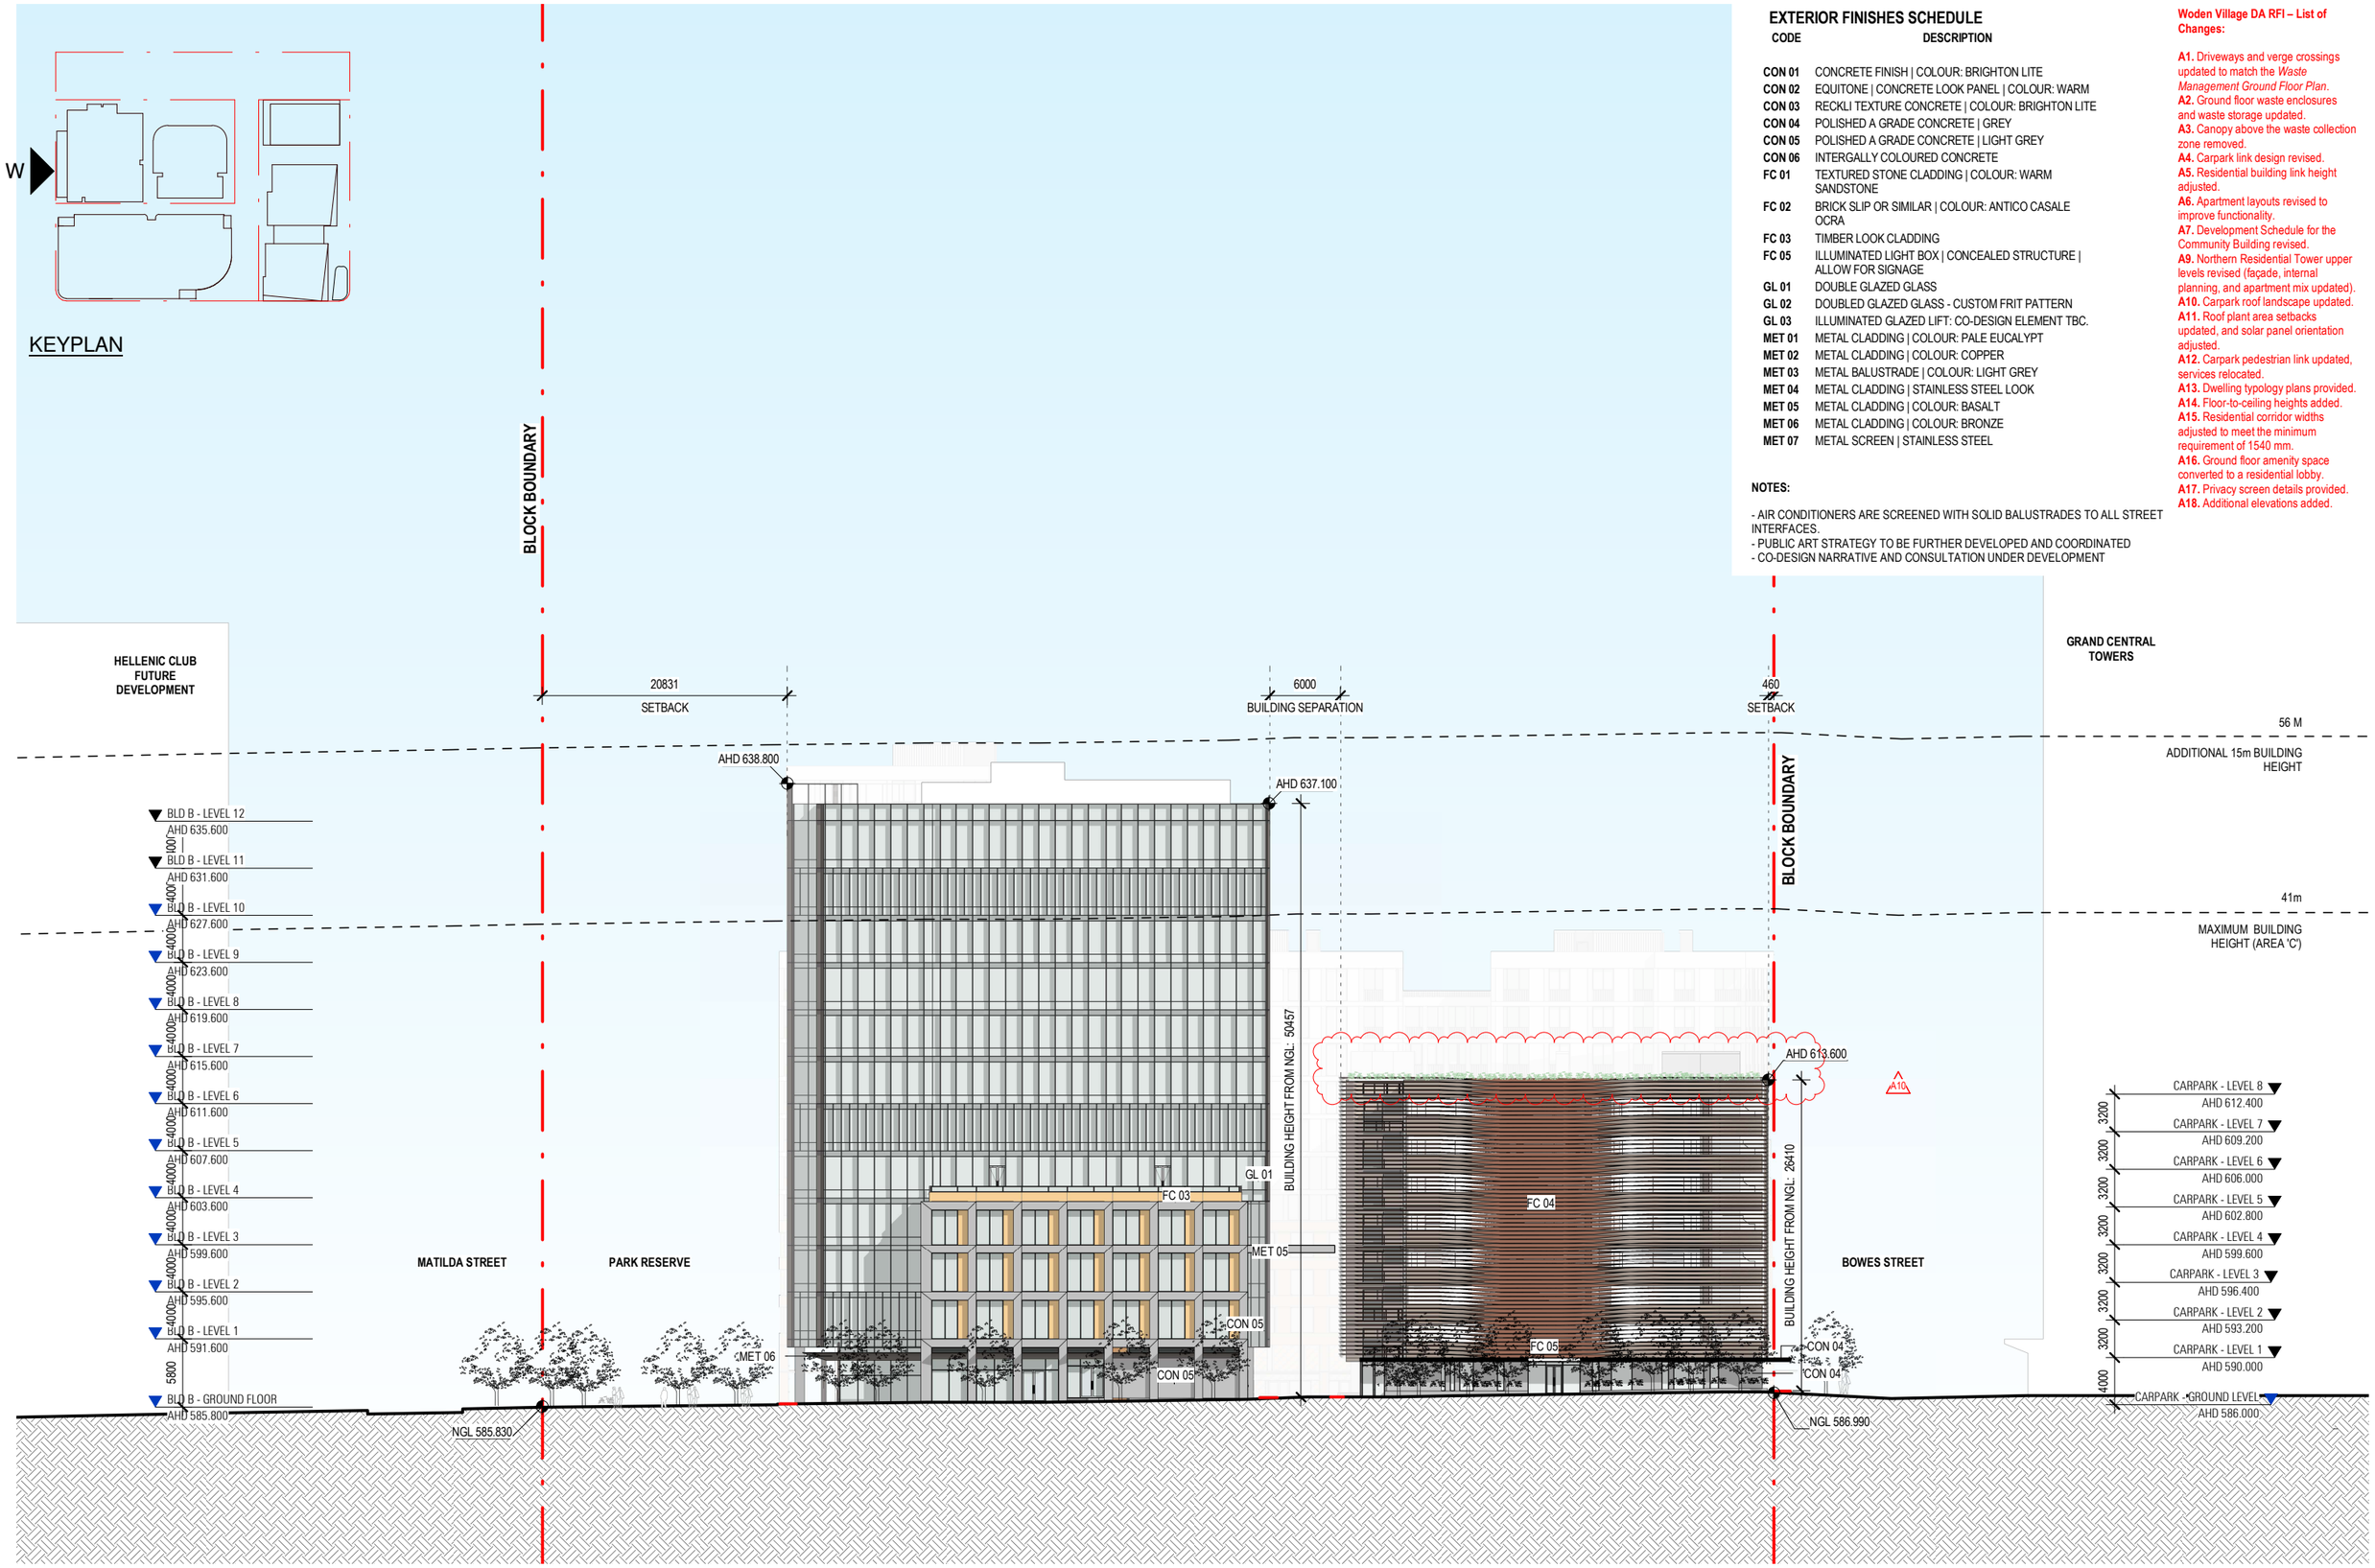

EXTERIOR FINISHES SCHEDULE

CODE	DESCRIPTION
CON 01	CONCRETE FINISH | COLOUR: BRIGHTON LITE
CON 02	EQUITONE | CONCRETE LOOK PANEL | COLOUR: WARM
CON 03	RECKLI TEXTURE CONCRETE | COLOUR: BRIGHTON LITE
CON 04	POLISHED A GRADE CONCRETE | GREY
CON 05	POLISHED A GRADE CONCRETE | LIGHT GREY
CON 06	INTERGALLY COLOURED CONCRETE
FC 01	TEXTURED STONE CLADDING | COLOUR: WARM SANDSTONE
FC 02	BRICK SLIP OR SIMILAR | COLOUR: ANTICO CASALE OCRA
FC 03	TIMBER LOOK CLADDING
FC 05	ILLUMINATED LIGHT BOX | CONCEALED STRUCTURE | ALLOW FOR SIGNAGE
GL 01	DOUBLE GLAZED GLASS
GL 02	DOUBLED GLAZED GLASS - CUSTOM FRIT PATTERN
GL 03	ILLUMINATED GLAZED LIFT: CO-DESIGN ELEMENT TBC.
MET 01	METAL CLADDING | COLOUR: PALE EUCALYPT
MET 02	METAL CLADDING | COLOUR: COPPER
MET 03	METAL BALUSTRADE | COLOUR: LIGHT GREY
MET 04	METAL CLADDING | STAINLESS STEEL LOOK
MET 05	METAL CLADDING | COLOUR: BASALT
MET 06	METAL CLADDING | COLOUR: BRONZE
MET 07	METAL SCREEN | STAINLESS STEEL

NOTES:

- AIR CONDITIONERS ARE SCREENED WITH SOLID BALUSTRADES TO ALL STREET INTERFACES.
- PUBLIC ART STRATEGY TO BE FURTHER DEVELOPED AND COORDINATED
- CO-DESIGN NARRATIVE AND CONSULTATION UNDER DEVELOPMENT

Woden Village DA RFI – List of Changes:

A1. Driveways and verge crossings updated to match the *Waste Management Ground Floor Plan*.
A2. Ground floor waste enclosures and waste storage updated.
A3. Canopy above the waste collection zone removed.
A4. Carpark link design revised.
A5. Residential building link height adjusted.
A6. Apartment layouts revised to improve functionality.
A7. Development Schedule for the Community Building revised.
A9. Northern Residential Tower upper levels revised (façade, internal planning, and apartment mix updated).
A10. Carpark roof landscape updated.
A11. Roof plant area setbacks updated, and solar panel orientation adjusted.
A12. Carpark pedestrian link updated, services relocated.
A13. Dwelling typology plans provided.
A14. Floor-to-ceiling heights added.
A15. Residential corridor widths adjusted to meet the minimum requirement of 1540 mm.
A16. Ground floor amenity space converted to a residential lobby.
A17. Privacy screen details provided.
A18. Additional elevations added.

STREETSCAPE ELEVATION - BOWES STREET AND BUILDING WEST ELEVATION

METIER

© METIER3 PTY LIMITED ARCHITECTS