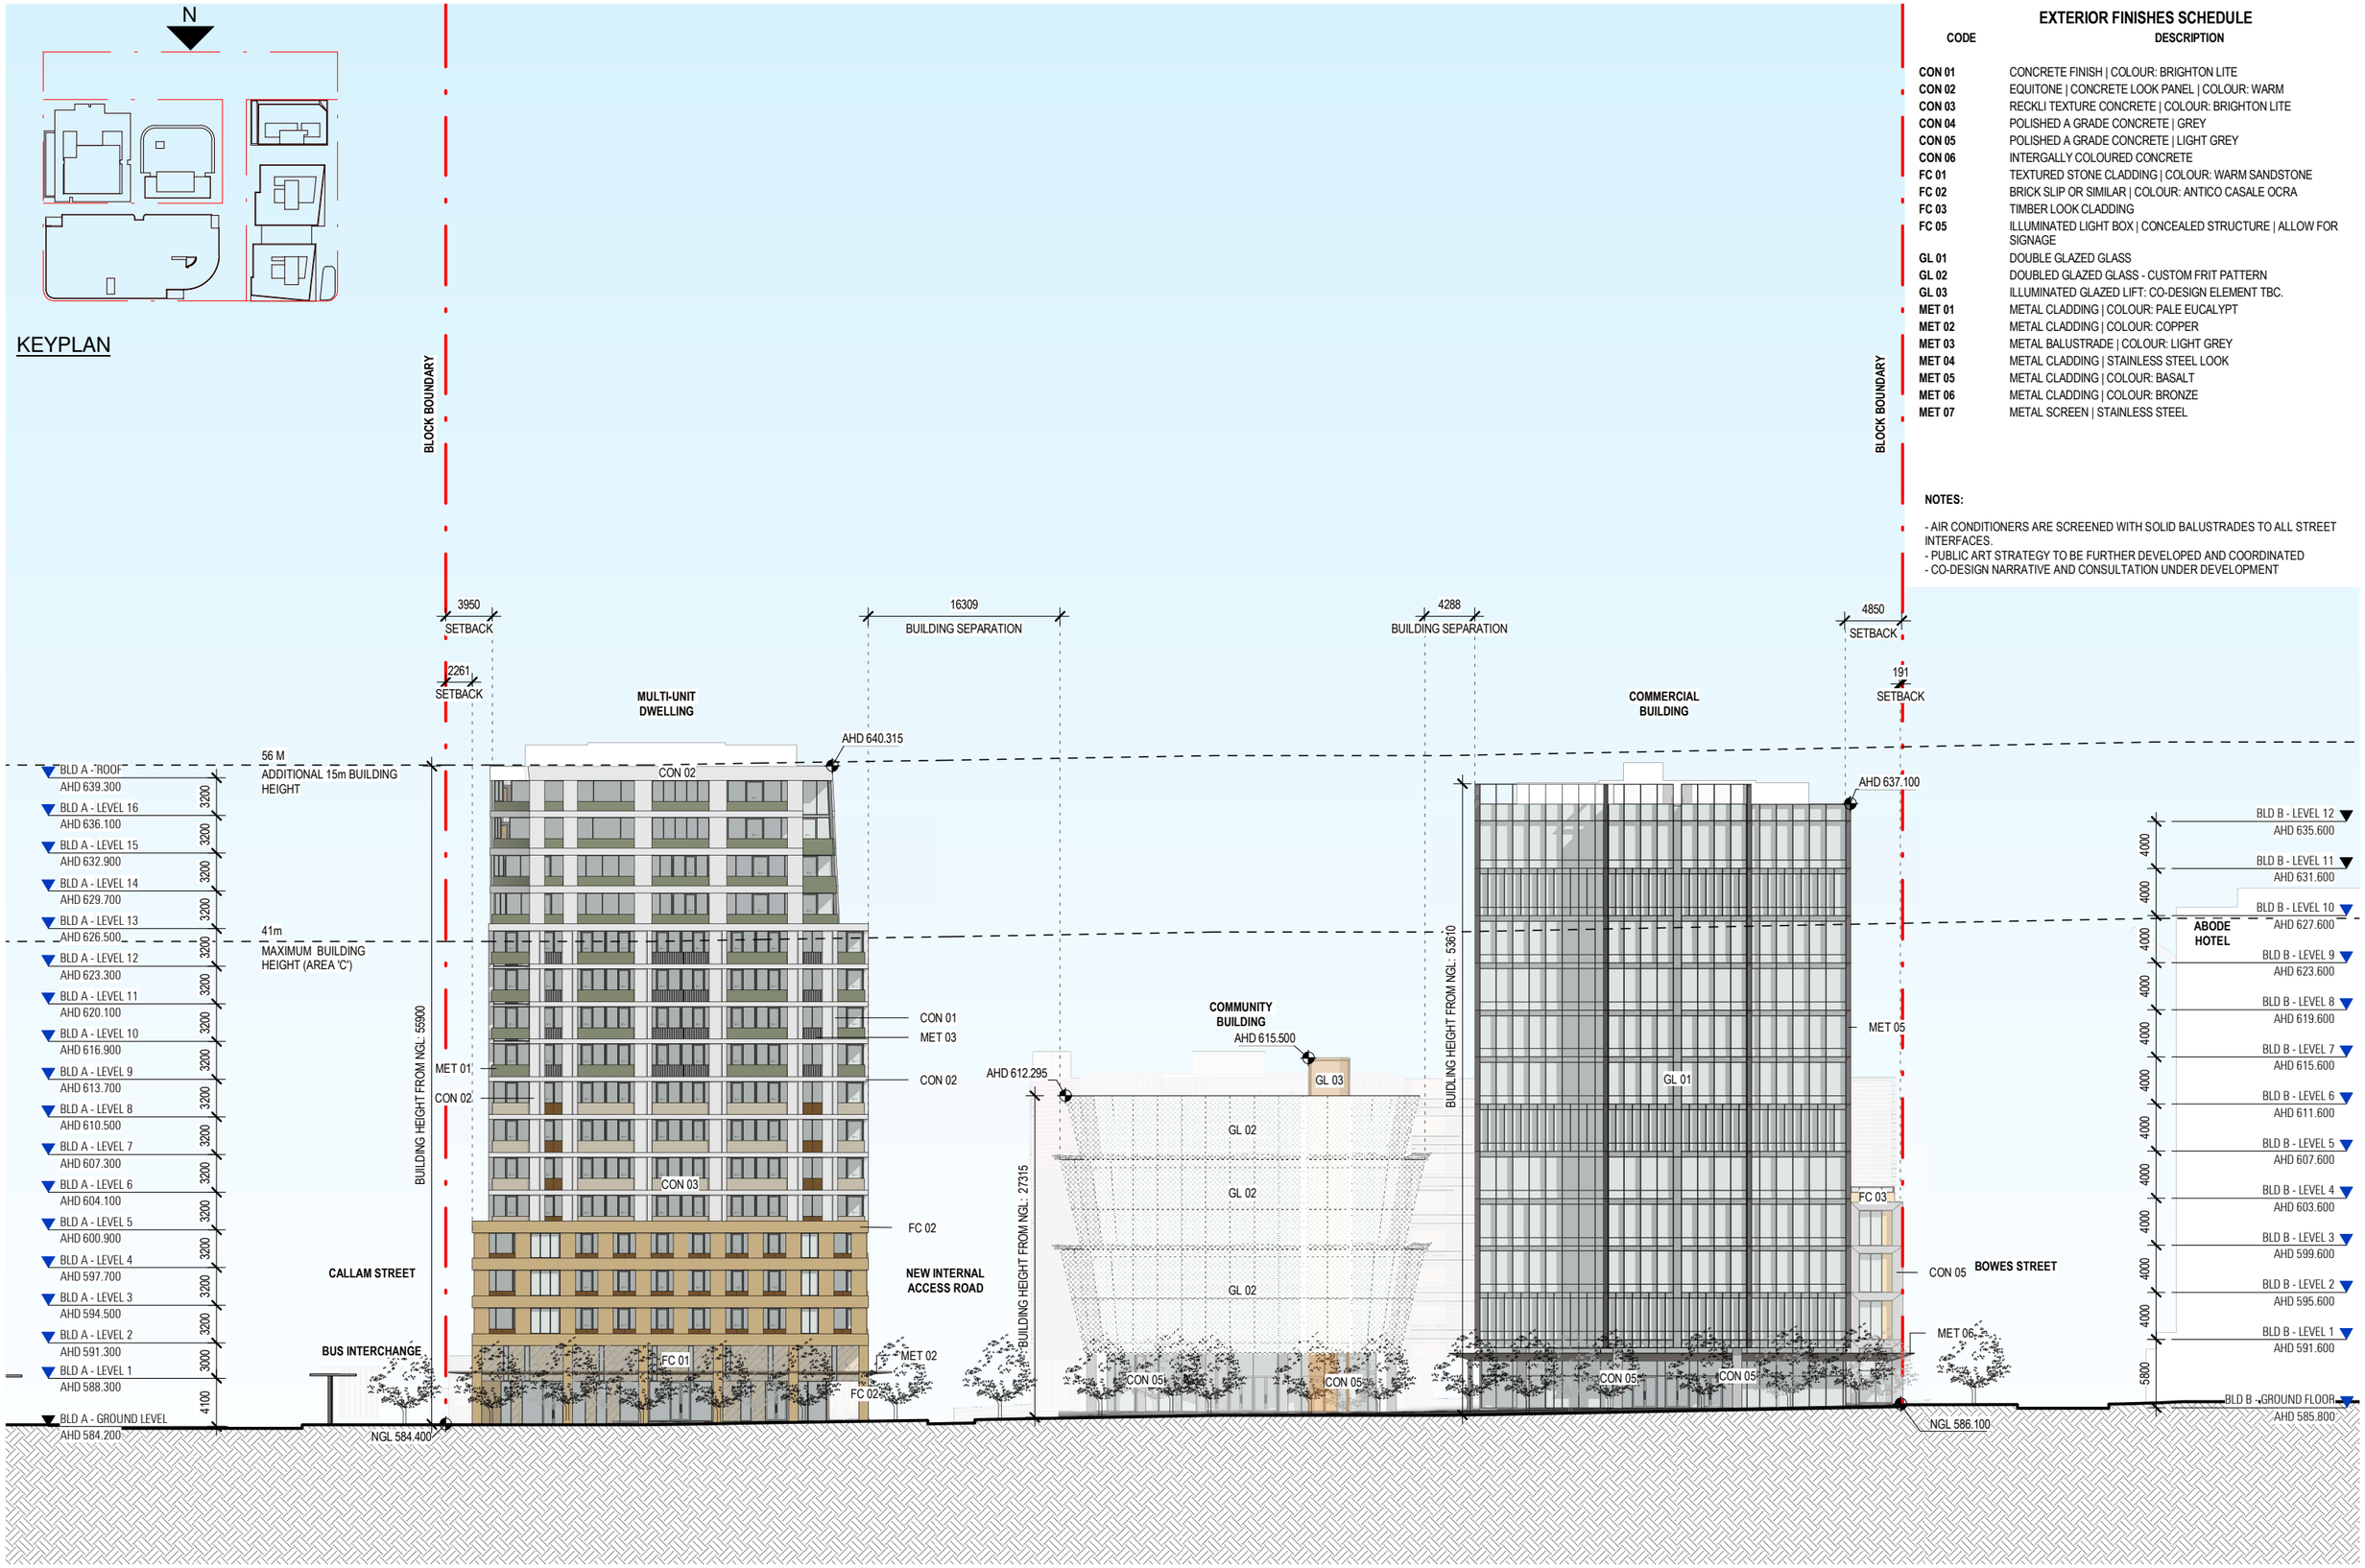

EXTERIOR FINISHES SCHEDULE

CODE	DESCRIPTION
CON 01	CONCRETE FINISH | COLOUR: BRIGHTON LITE
CON 02	EQUITONE | CONCRETE LOOK PANEL | COLOUR: WARM
CON 03	RECKLI TEXTURE CONCRETE | COLOUR: BRIGHTON LITE
CON 04	POLISHED A GRADE CONCRETE | GREY
CON 05	POLISHED A GRADE CONCRETE | LIGHT GREY
CON 06	INTERGALLY COLOURED CONCRETE
FC 01	TEXTURED STONE CLADDING | COLOUR: WARM SANDSTONE
FC 02	BRICK SLIP OR SIMILAR | COLOUR: ANTICO CASALE OCRA
FC 03	TIMBER LOOK CLADDING
FC 05	ILLUMINATED LIGHT BOX | CONCEALED STRUCTURE | ALLOW FOR SIGNAGE
GL 01	DOUBLE GLAZED GLASS
GL 02	DOUBLED GLAZED GLASS - CUSTOM FRIT PATTERN
GL 03	ILLUMINATED GLAZED LIFT: CO-DESIGN ELEMENT TBC.
MET 01	METAL CLADDING | COLOUR: PALE EUCALYPT
MET 02	METAL CLADDING | COLOUR: COPPER
MET 03	METAL BALUSTRADE | COLOUR: LIGHT GREY
MET 04	METAL CLADDING | STAINLESS STEEL LOOK
MET 05	METAL CLADDING | COLOUR: BASALT
MET 06	METAL CLADDING | COLOUR: BRONZE
MET 07	METAL SCREEN | STAINLESS STEEL

NOTES:

- AIR CONDITIONERS ARE SCREENED WITH SOLID BALUSTRADES TO ALL STREET INTERFACES.
- PUBLIC ART STRATEGY TO BE FURTHER DEVELOPED AND COORDINATED
- CO-DESIGN NARRATIVE AND CONSULTATION UNDER DEVELOPMENT

STREETSCAPE ELEVATION - MATILDA STREET AND BUILDING NORTH ELEVATION

METIER

© METIER3 PTY LIMITED ARCHITECTS

BLOCK 4 SECTION 7, PHILLIP 24031 DA2001 - 14/08/25 1 : 500 @A3