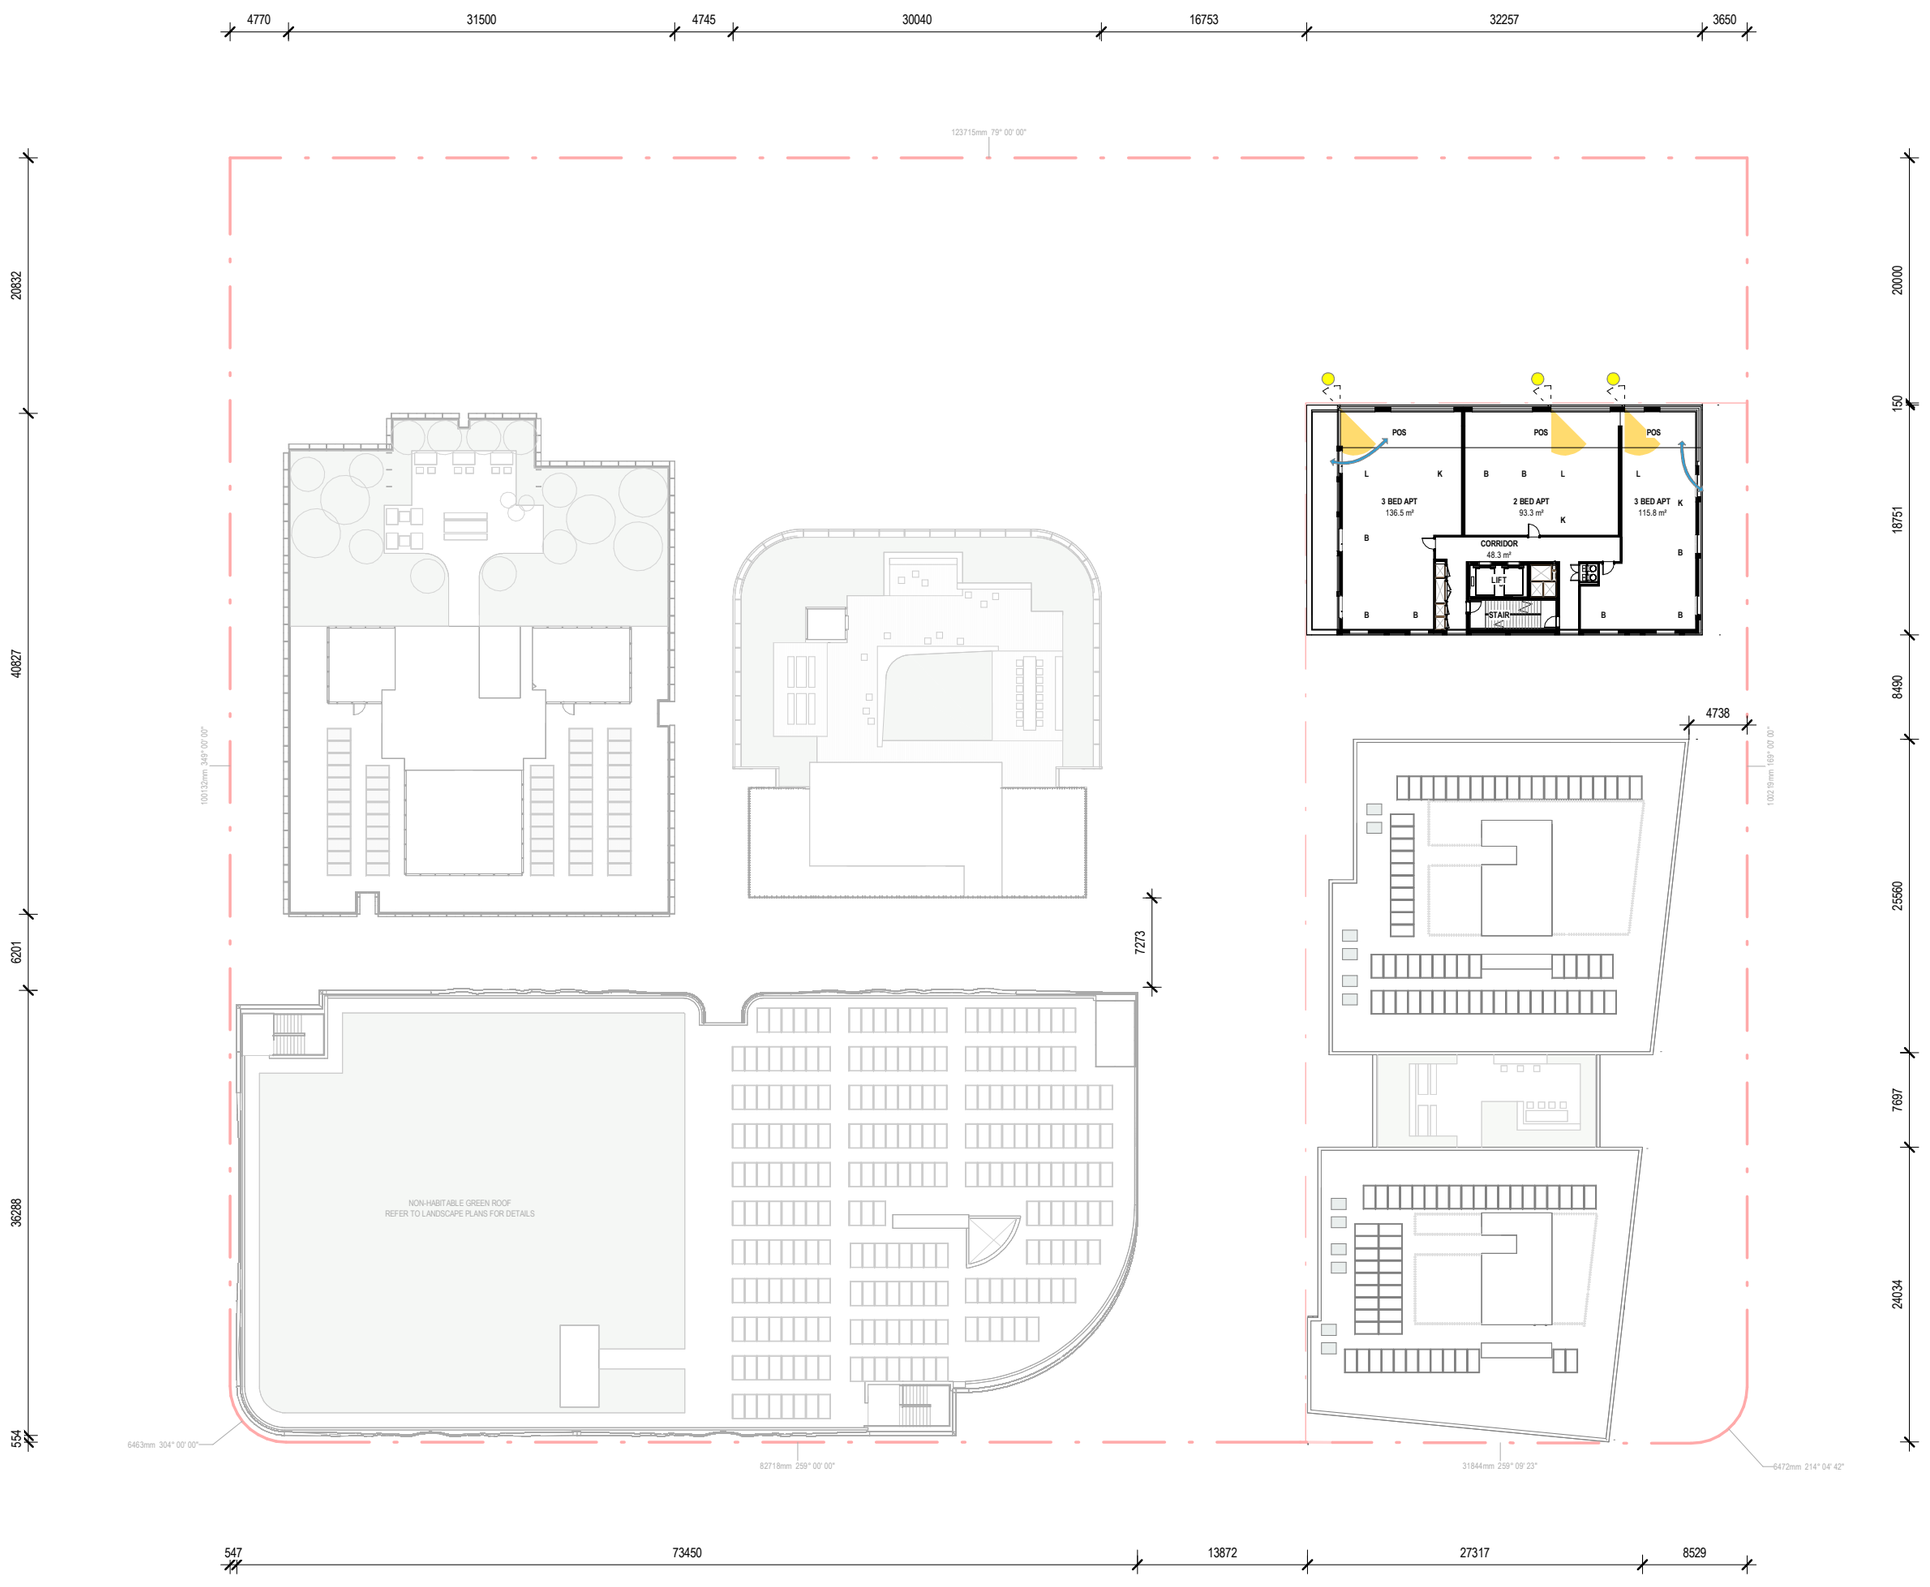

LEGEND

RECEIVES NATURAL CROSS VENTILATION FROM TWO FACADES WITH DIFFERENT ORIENTATIONS.

RECEIVES MINIMUM 3 HOURS SUNLIGHT BETWEEN 9AM - 12PM

RECEIVES MINIMUM 3 HOURS SUNLIGHT BETWEEN 12PM - 3PM

PUBLIC NOTIFICATION AND SOLAR PLAN - LEVEL 13

METIER

© METIER3 PTY LIMITED ARCHITECTS

BLOCK 4 SECTION 7, PHILLIP 24031 DA9713 - 14/08/25 1 : 500 @A3