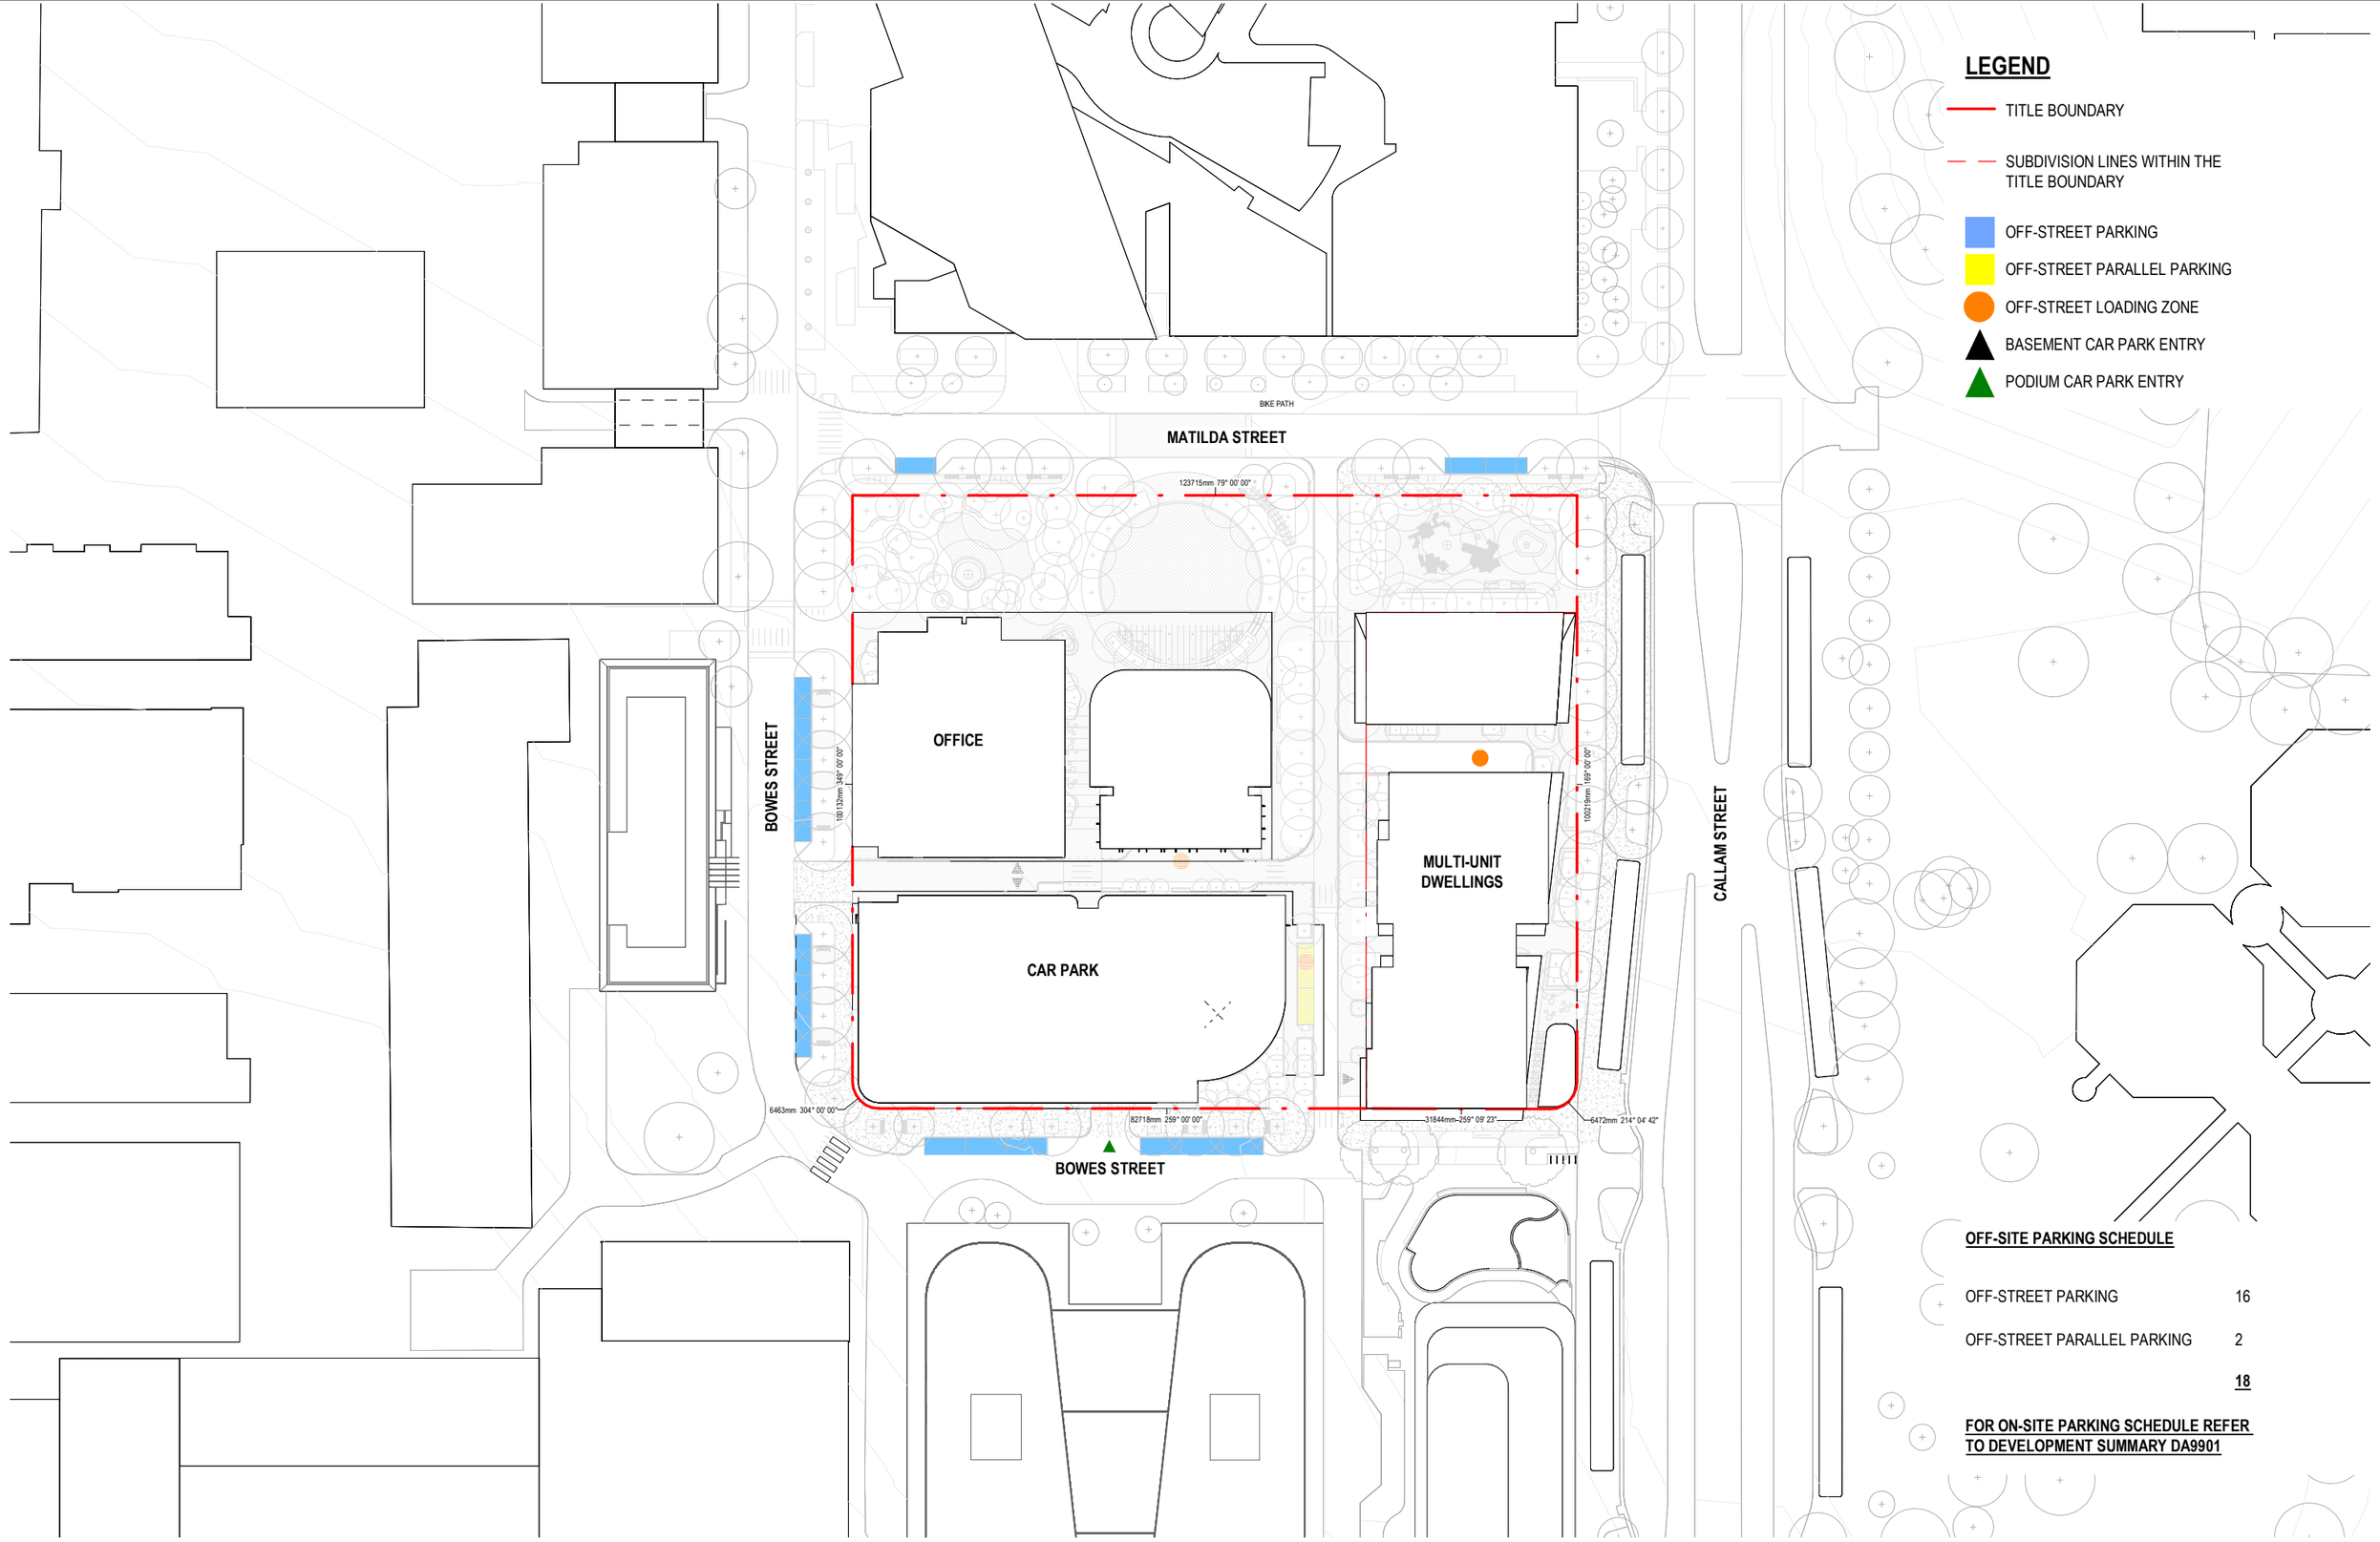

LEGEND

- TITLE BOUNDARY
- SUBDIVISION LINES WITHIN THE TITLE BOUNDARY
- OFF-STREET PARKING
- OFF-STREET PARALLEL PARKING
- OFF-STREET LOADING ZONE
- BASEMENT CAR PARK ENTRY
- PODIUM CAR PARK ENTRY

OFF-SITE PARKING SCHEDULE

OFF-STREET PARKING	16
OFF-STREET PARALLEL PARKING	2
	18

FOR ON-SITE PARKING SCHEDULE REFER TO DEVELOPMENT SUMMARY DA9901

PROPOSED PARKING PLAN

METIER

© METIER3 PTY LIMITED ARCHITECTS

BLOCK 4 SECTION 7, PHILLIP 24031 DA0111 - 14/08/25 1 : 1000 @A3