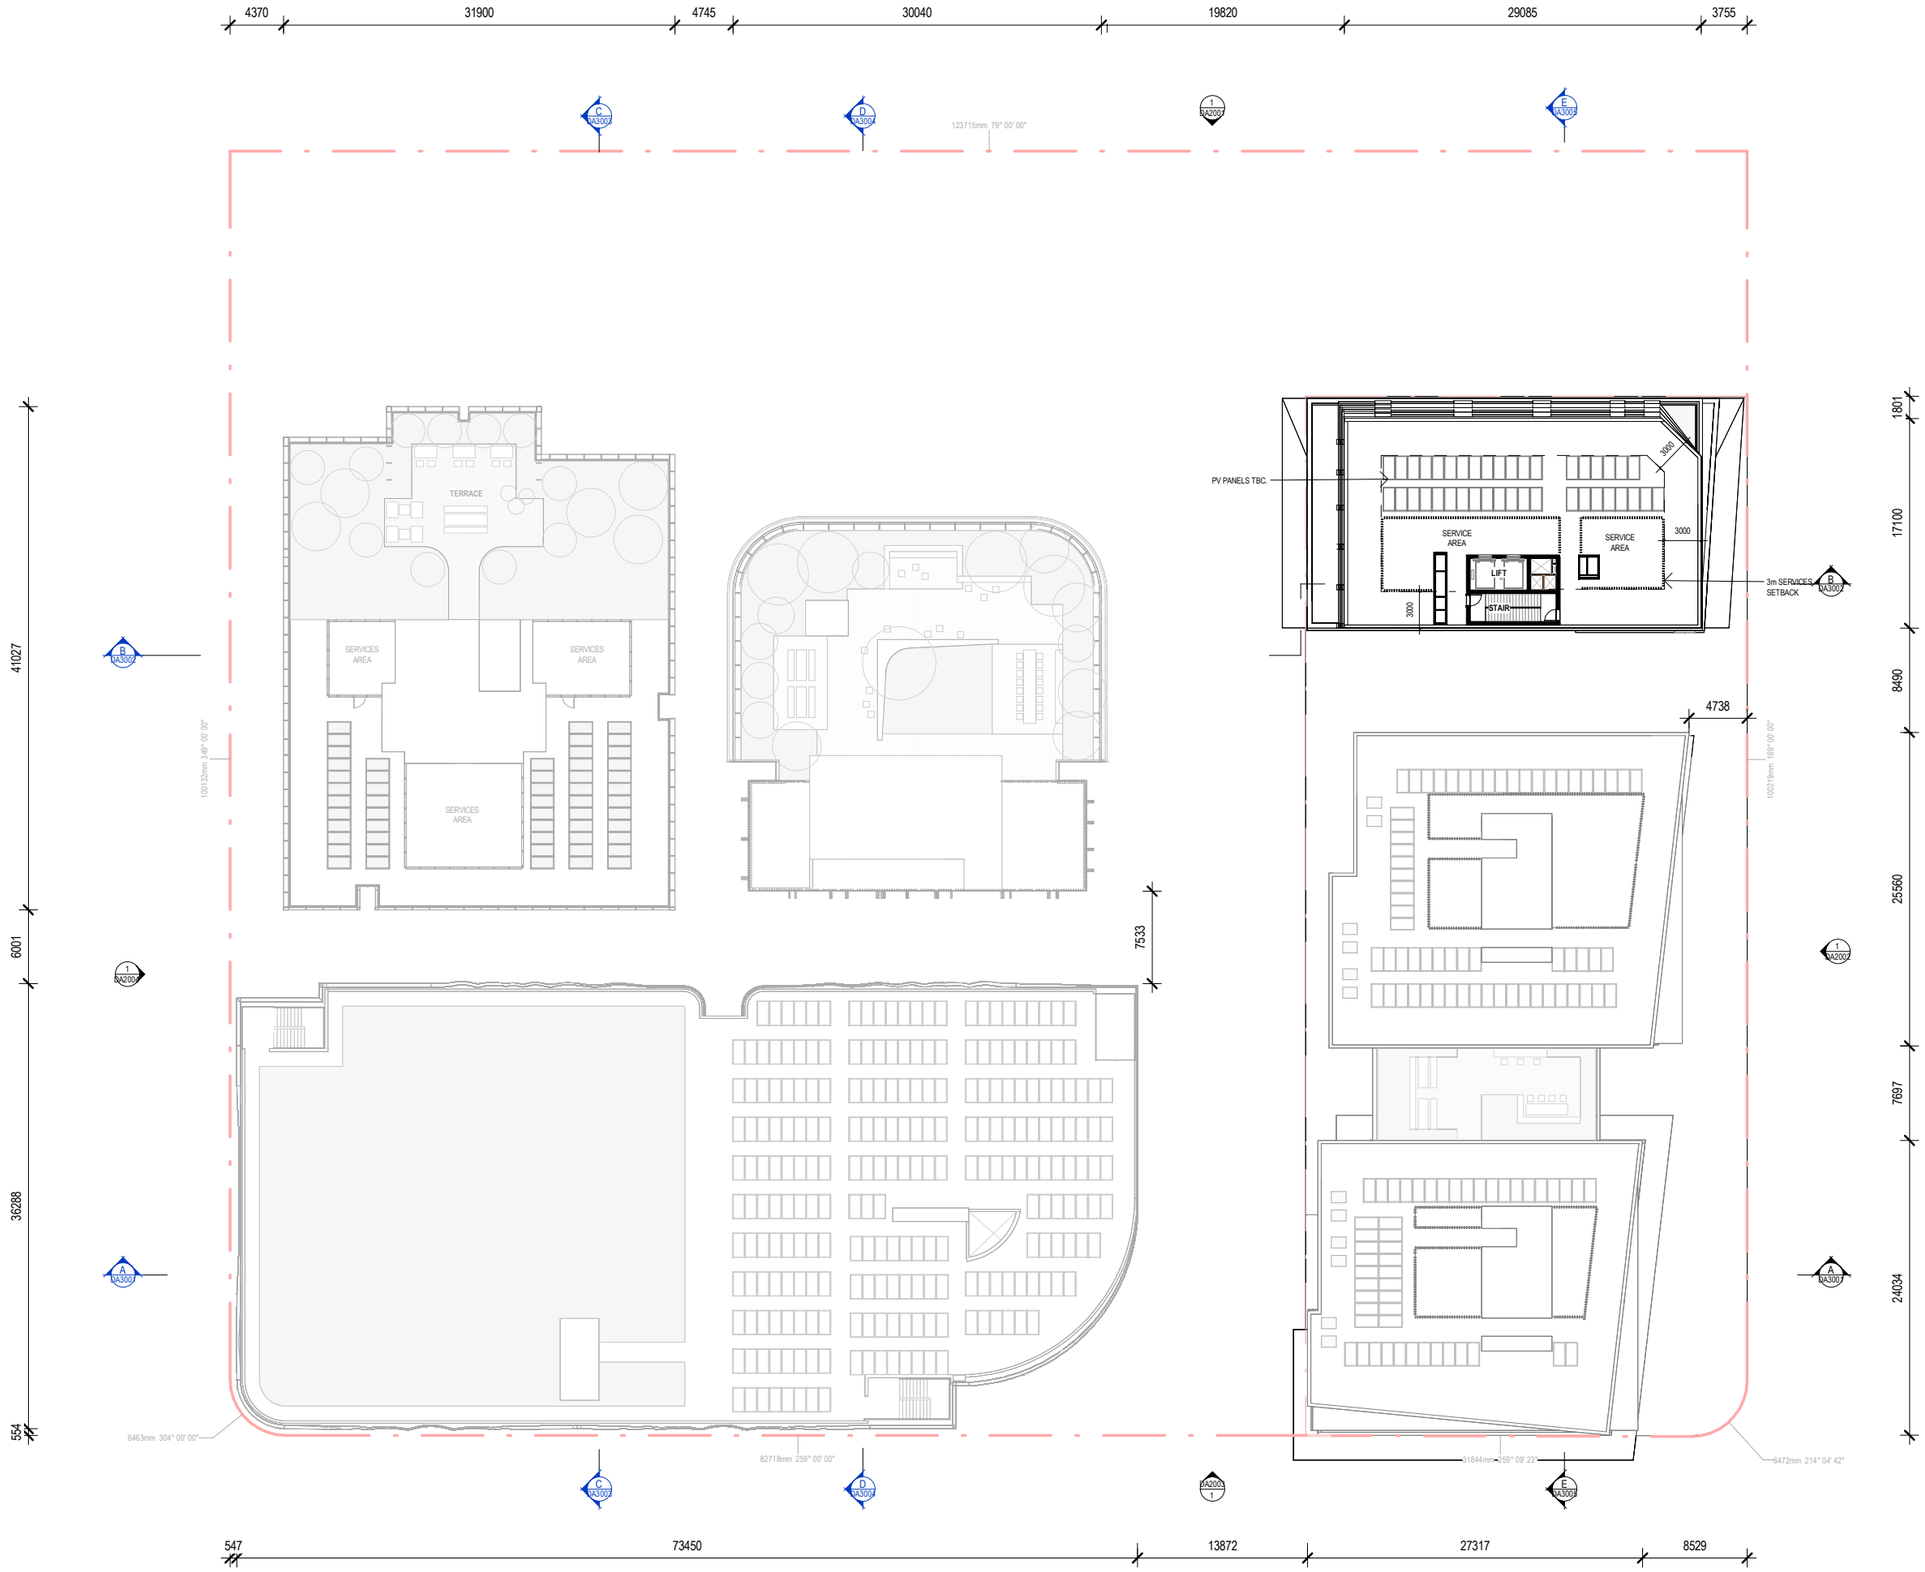

ROOF PLAN - OVERALL

METIER

© METIER3 PTY LIMITED ARCHITECTS

BLOCK 4 SECTION 7, PHILLIP 24031 DA1117 - 14/08/25 1 : 500 @A3